City Scale (Milan)

District / Neighborhood Scale

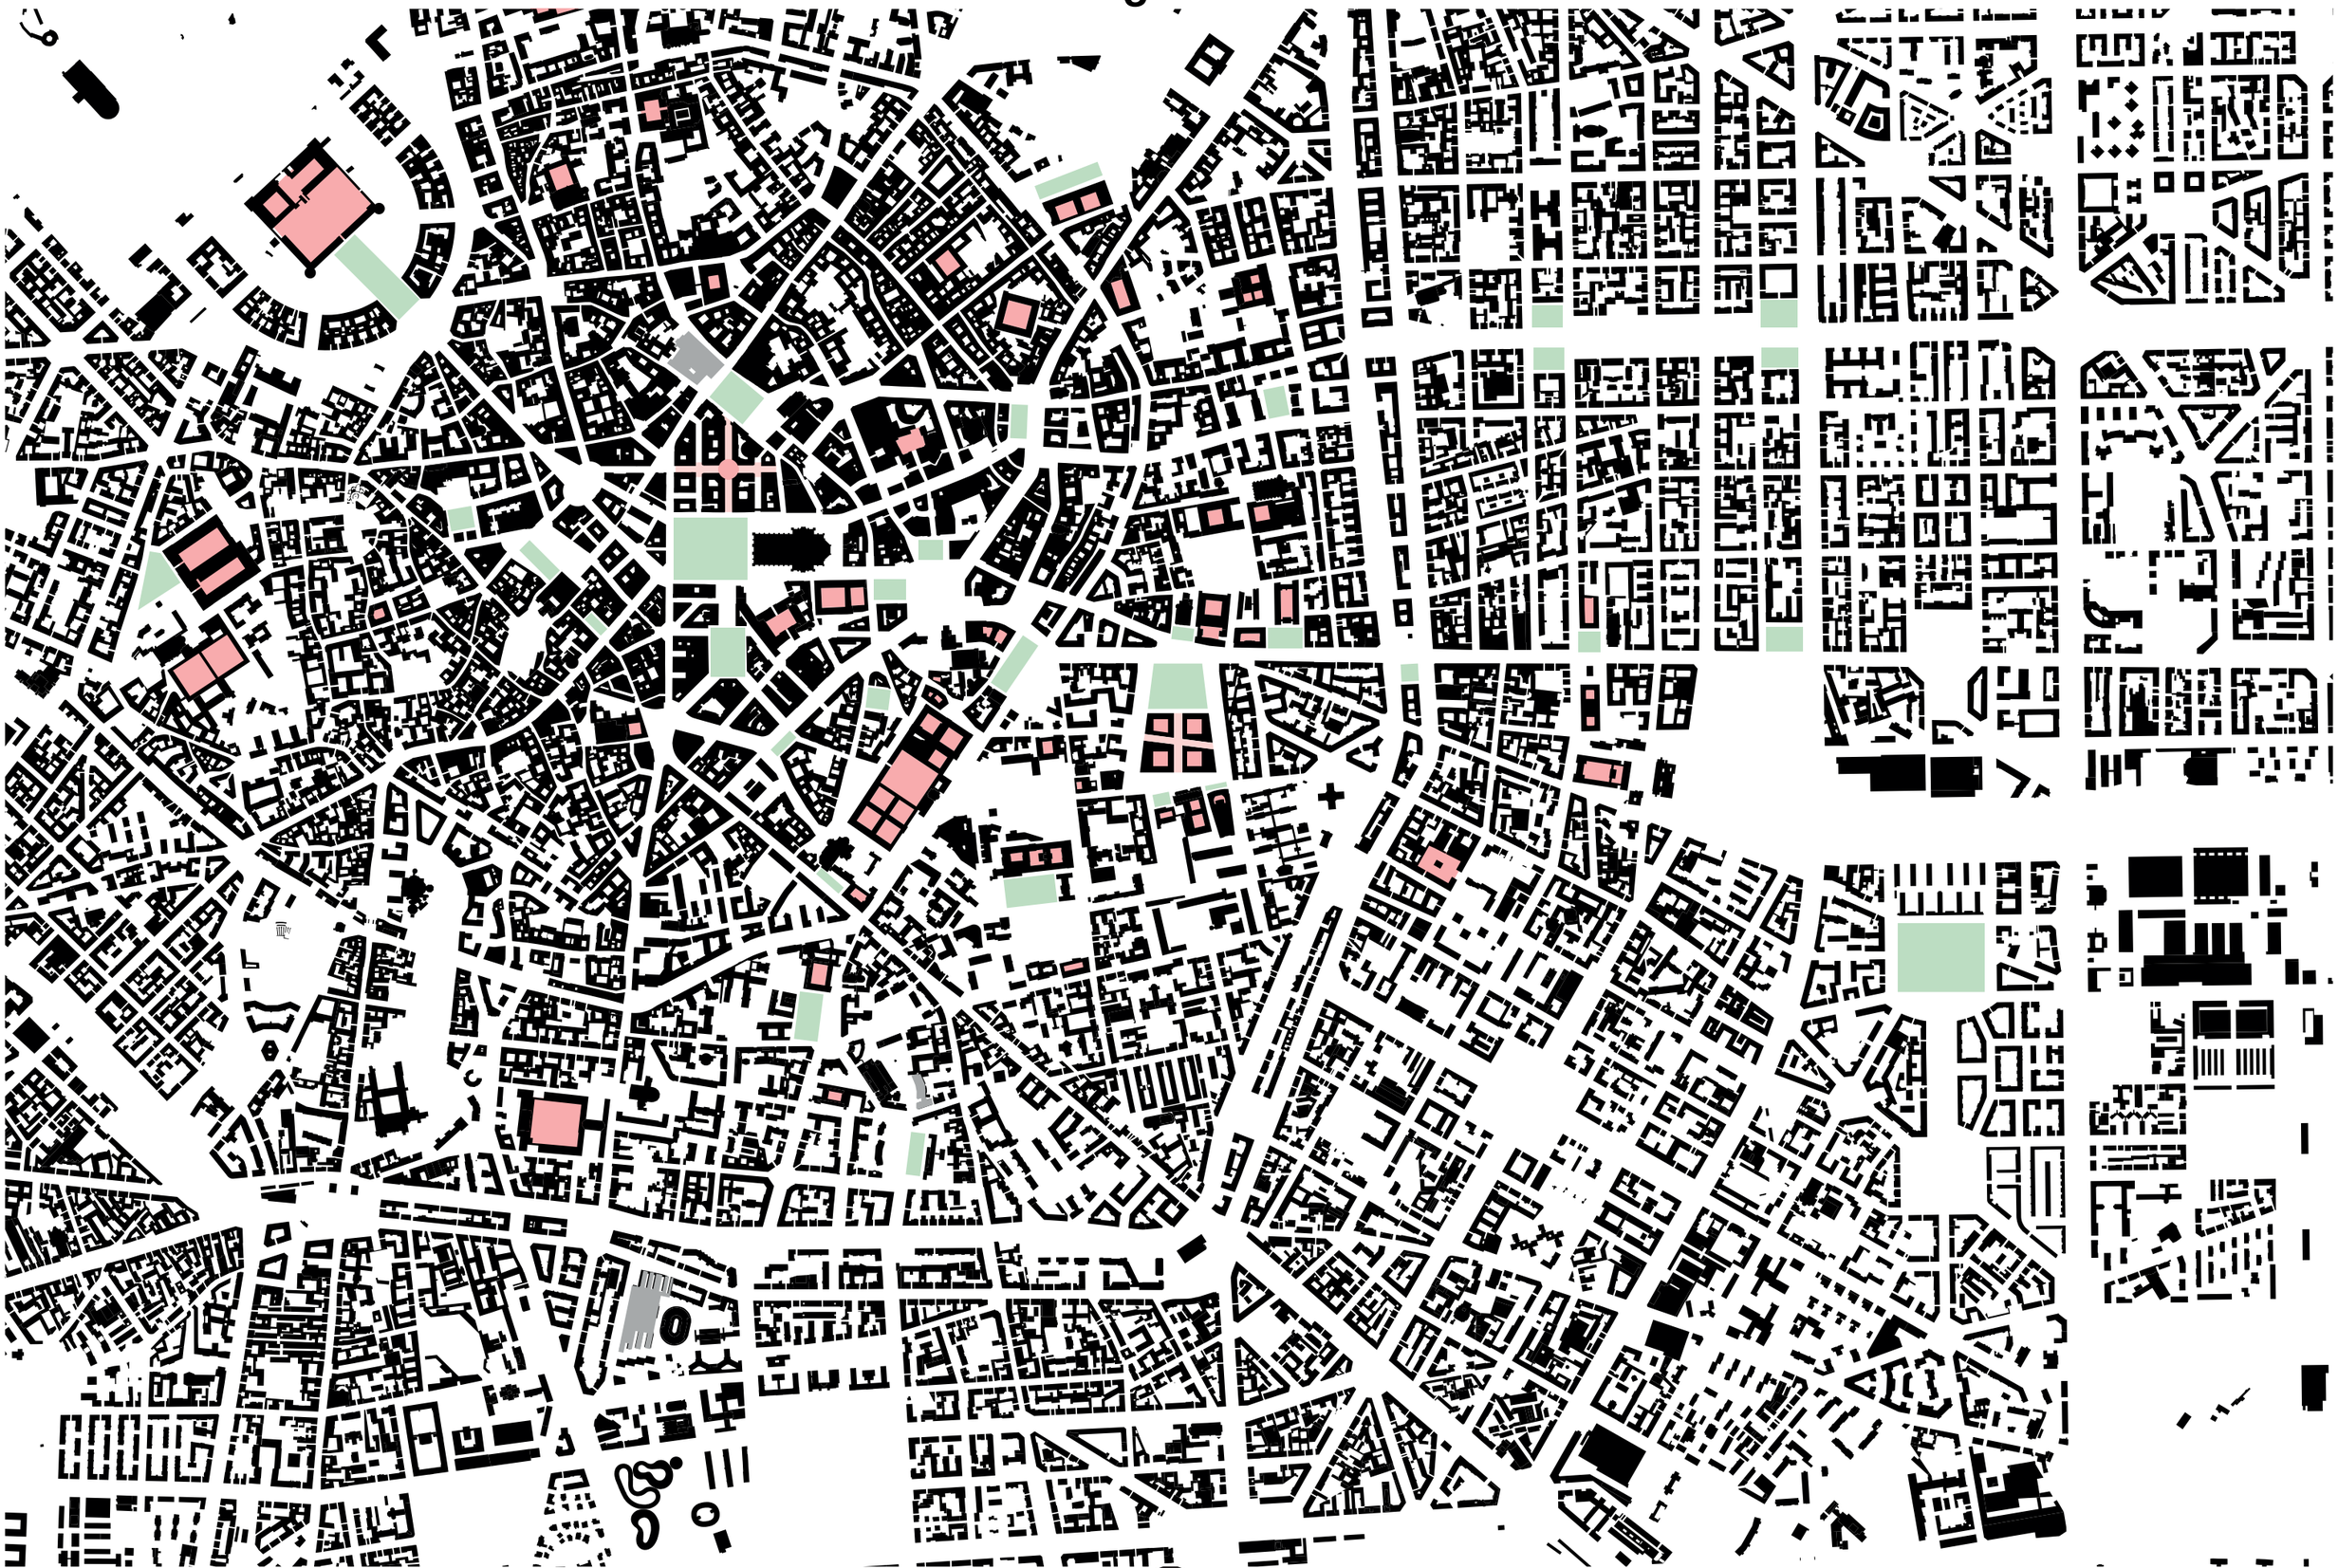

Immediate Surroundings

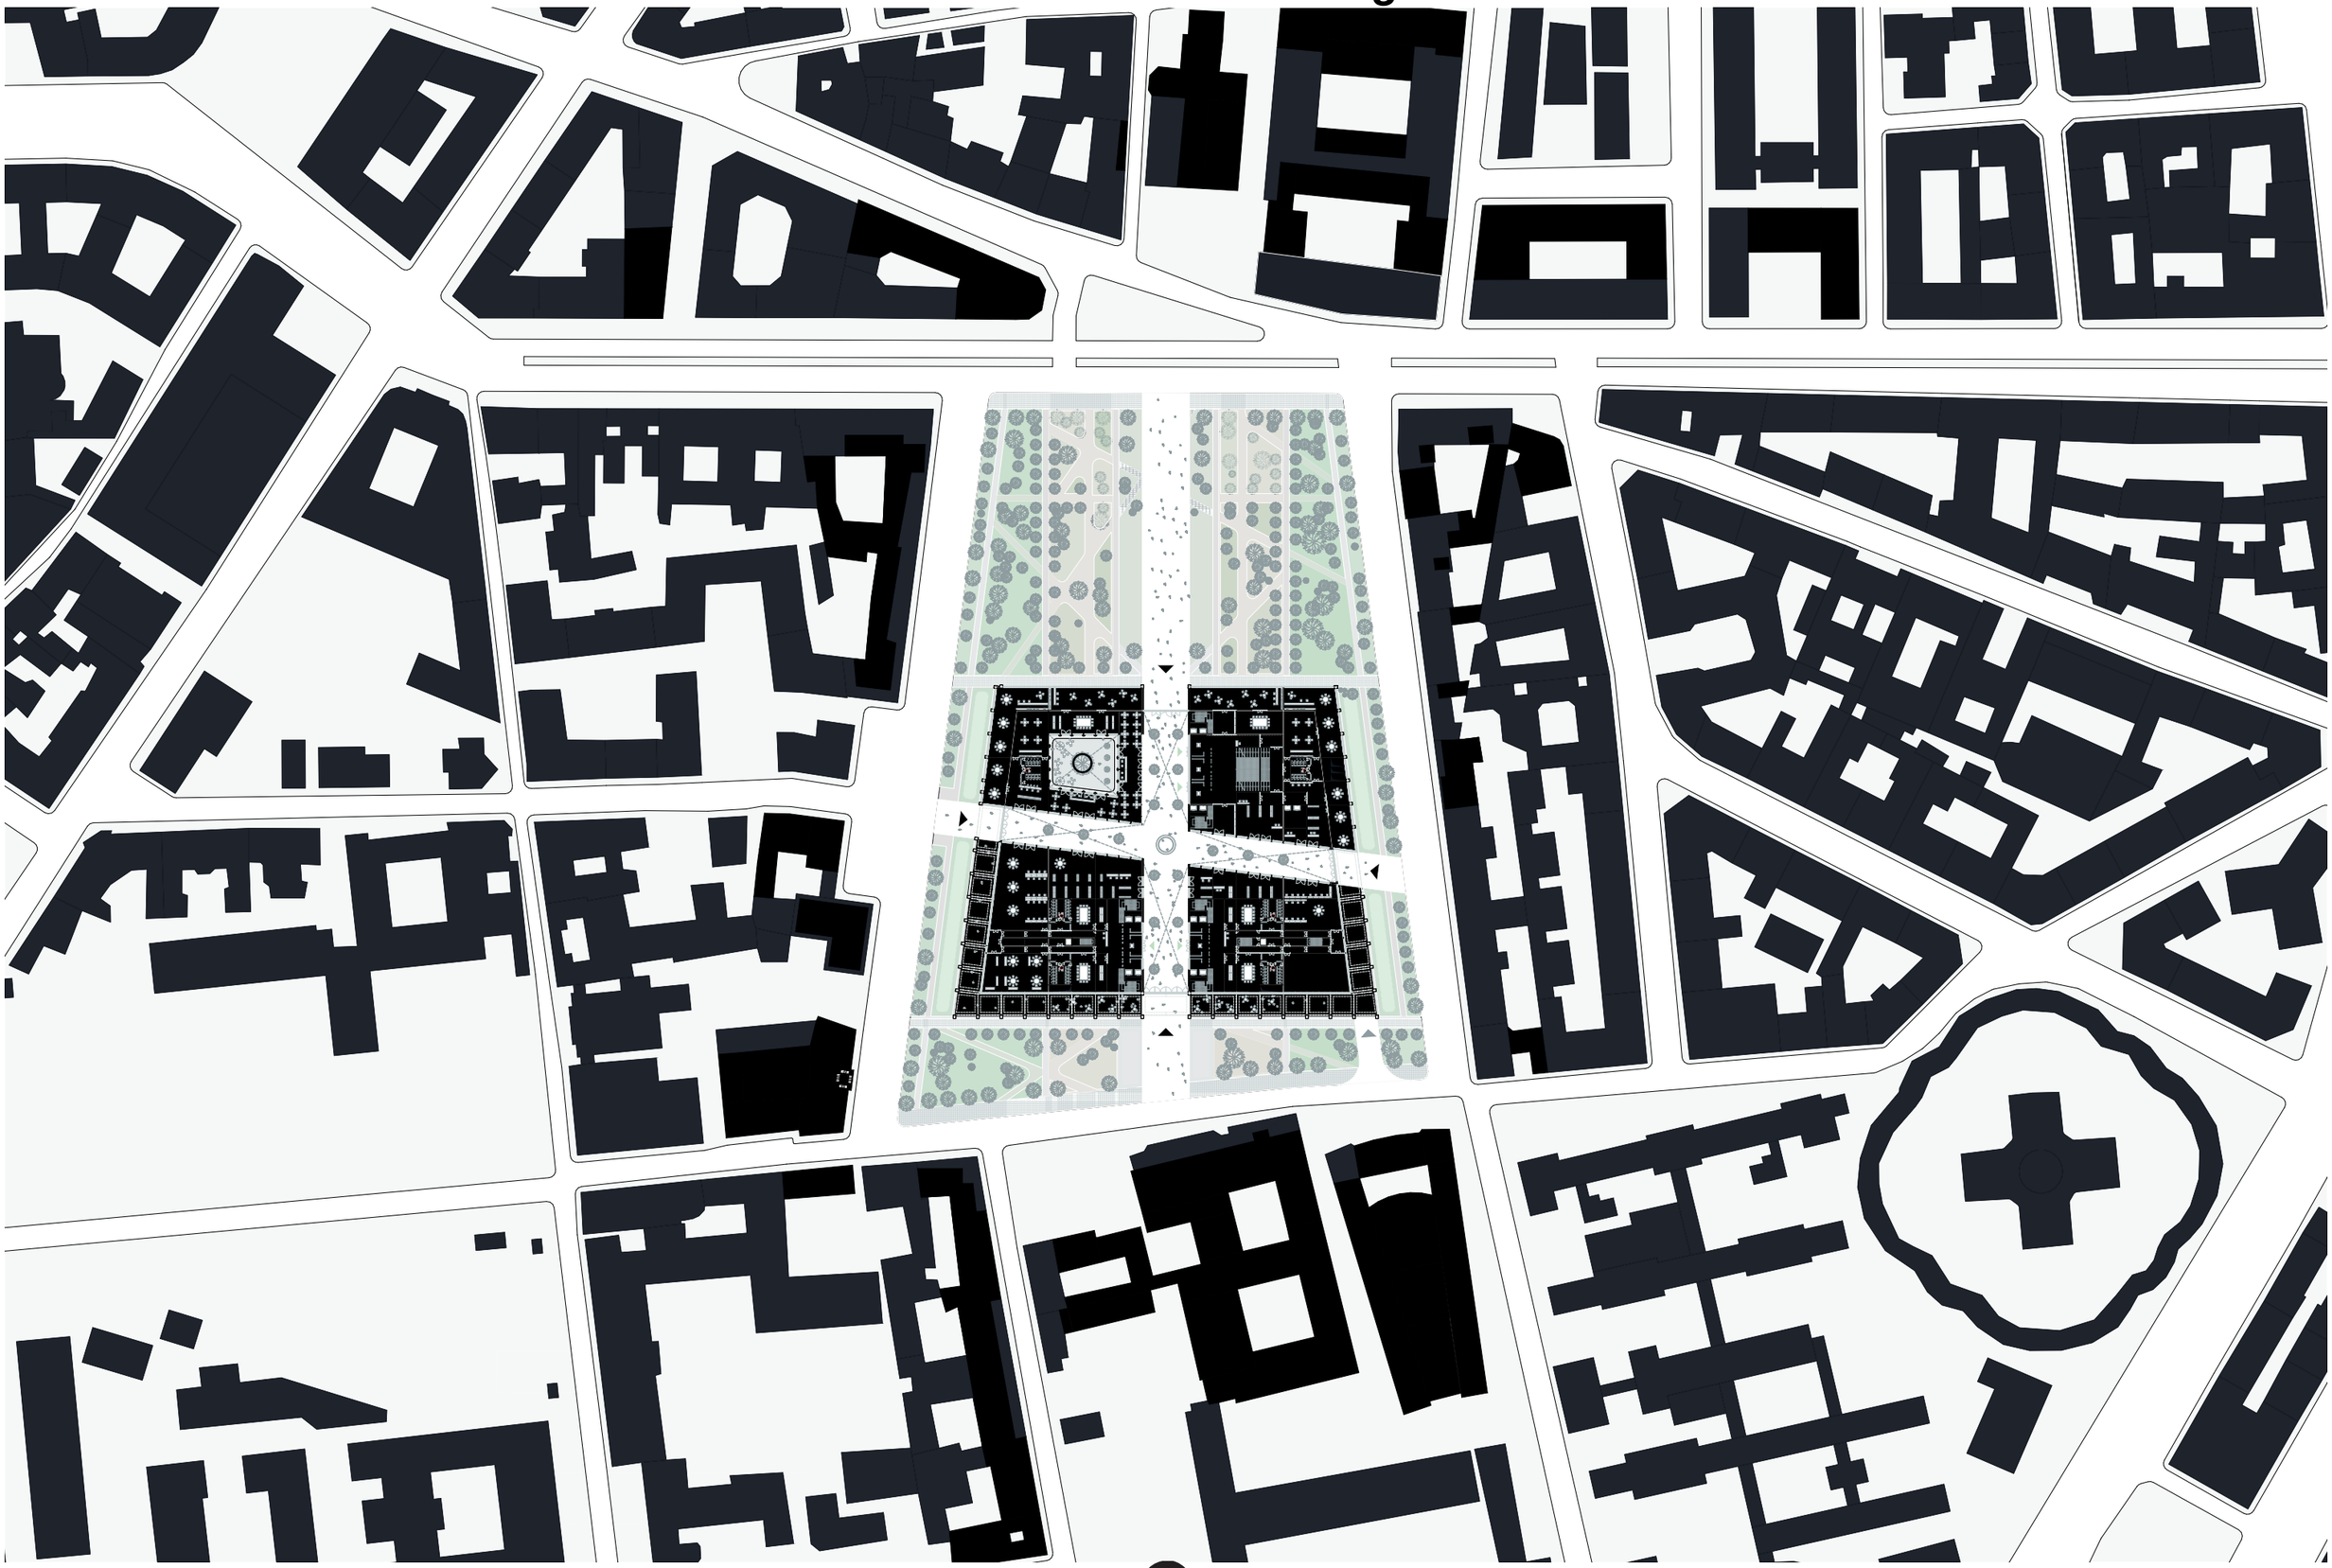

Ground floor

Public Lobby & Civic Access

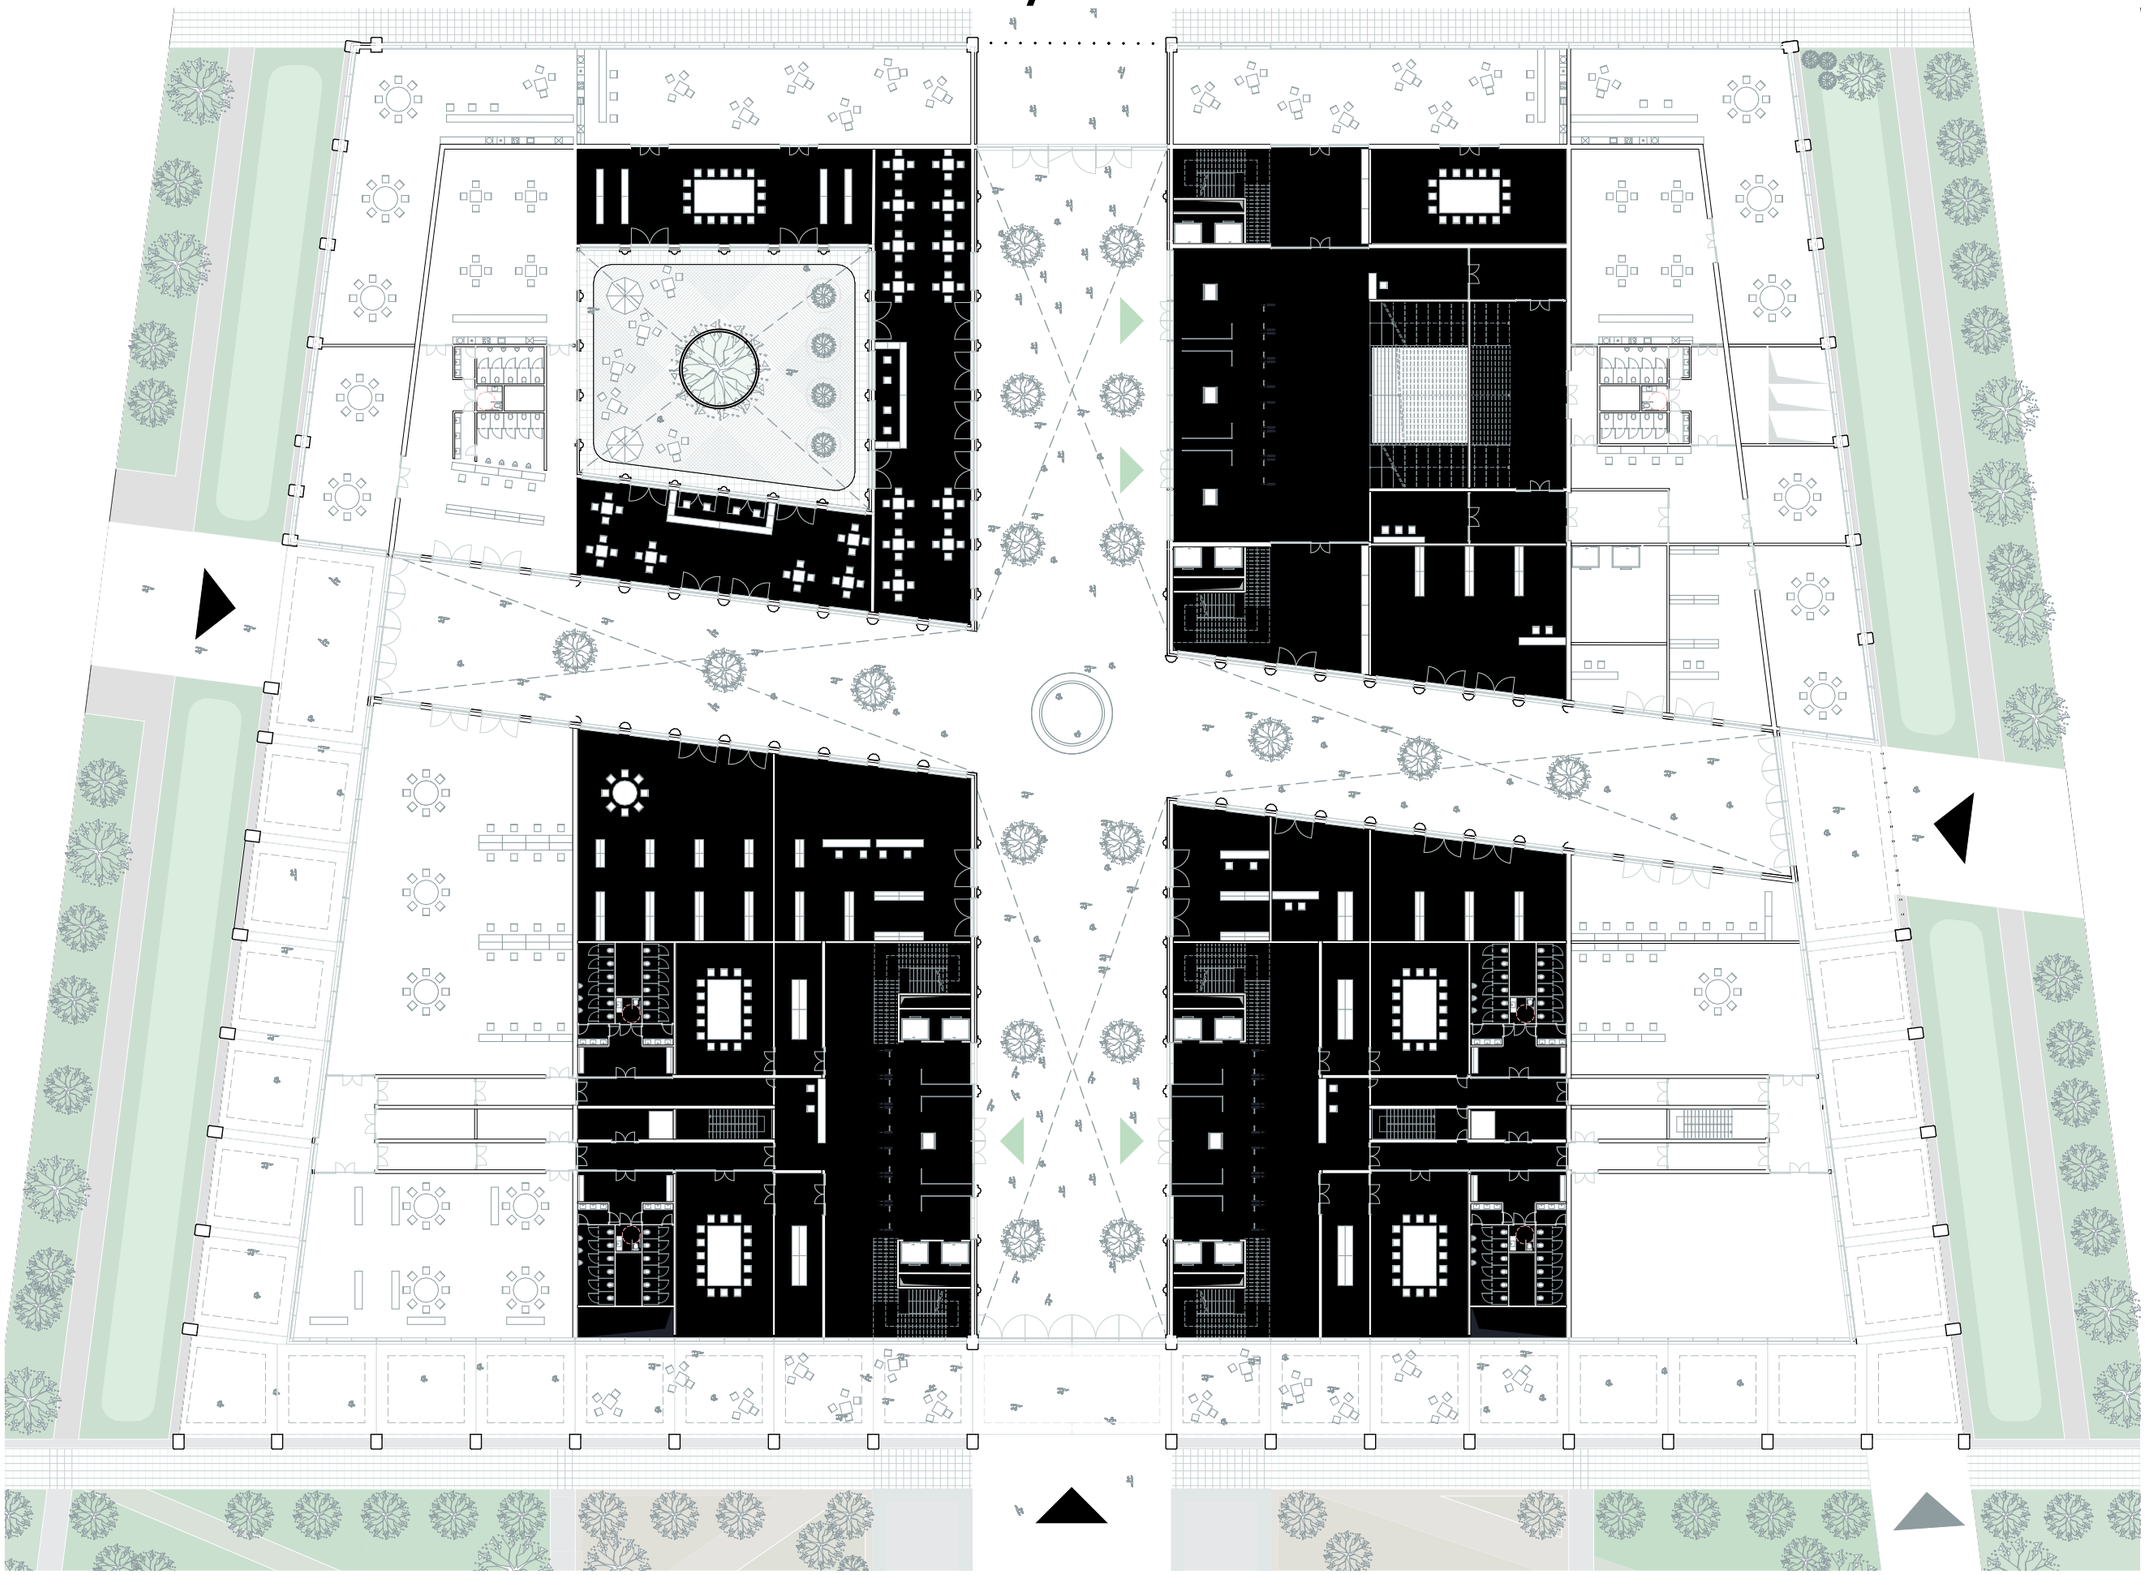

0 10

First floor

Staff & Legal Offices

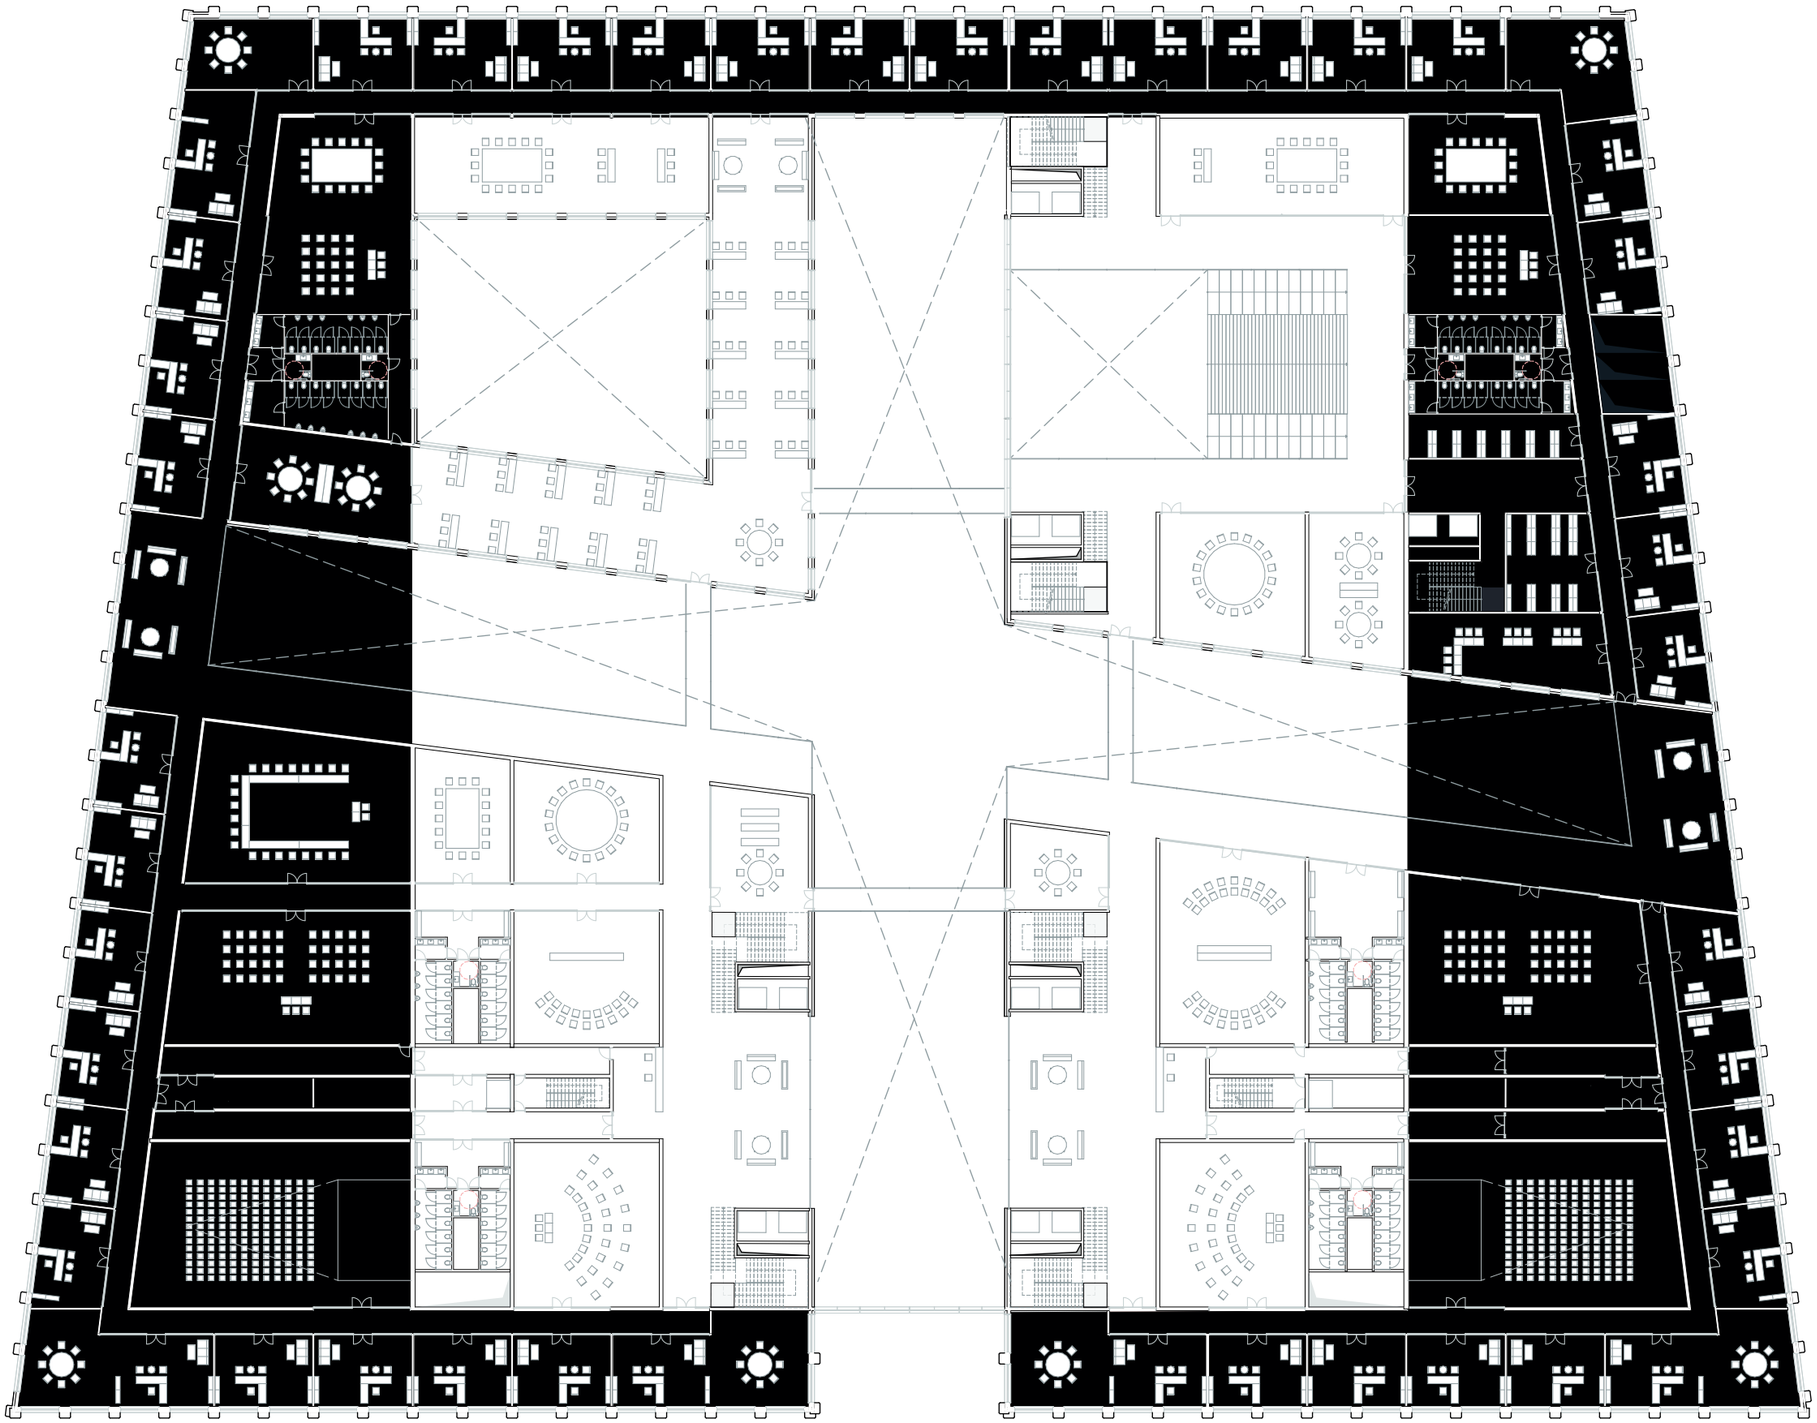

0 10

Second floor

Semi-Public Garden & Court Halls

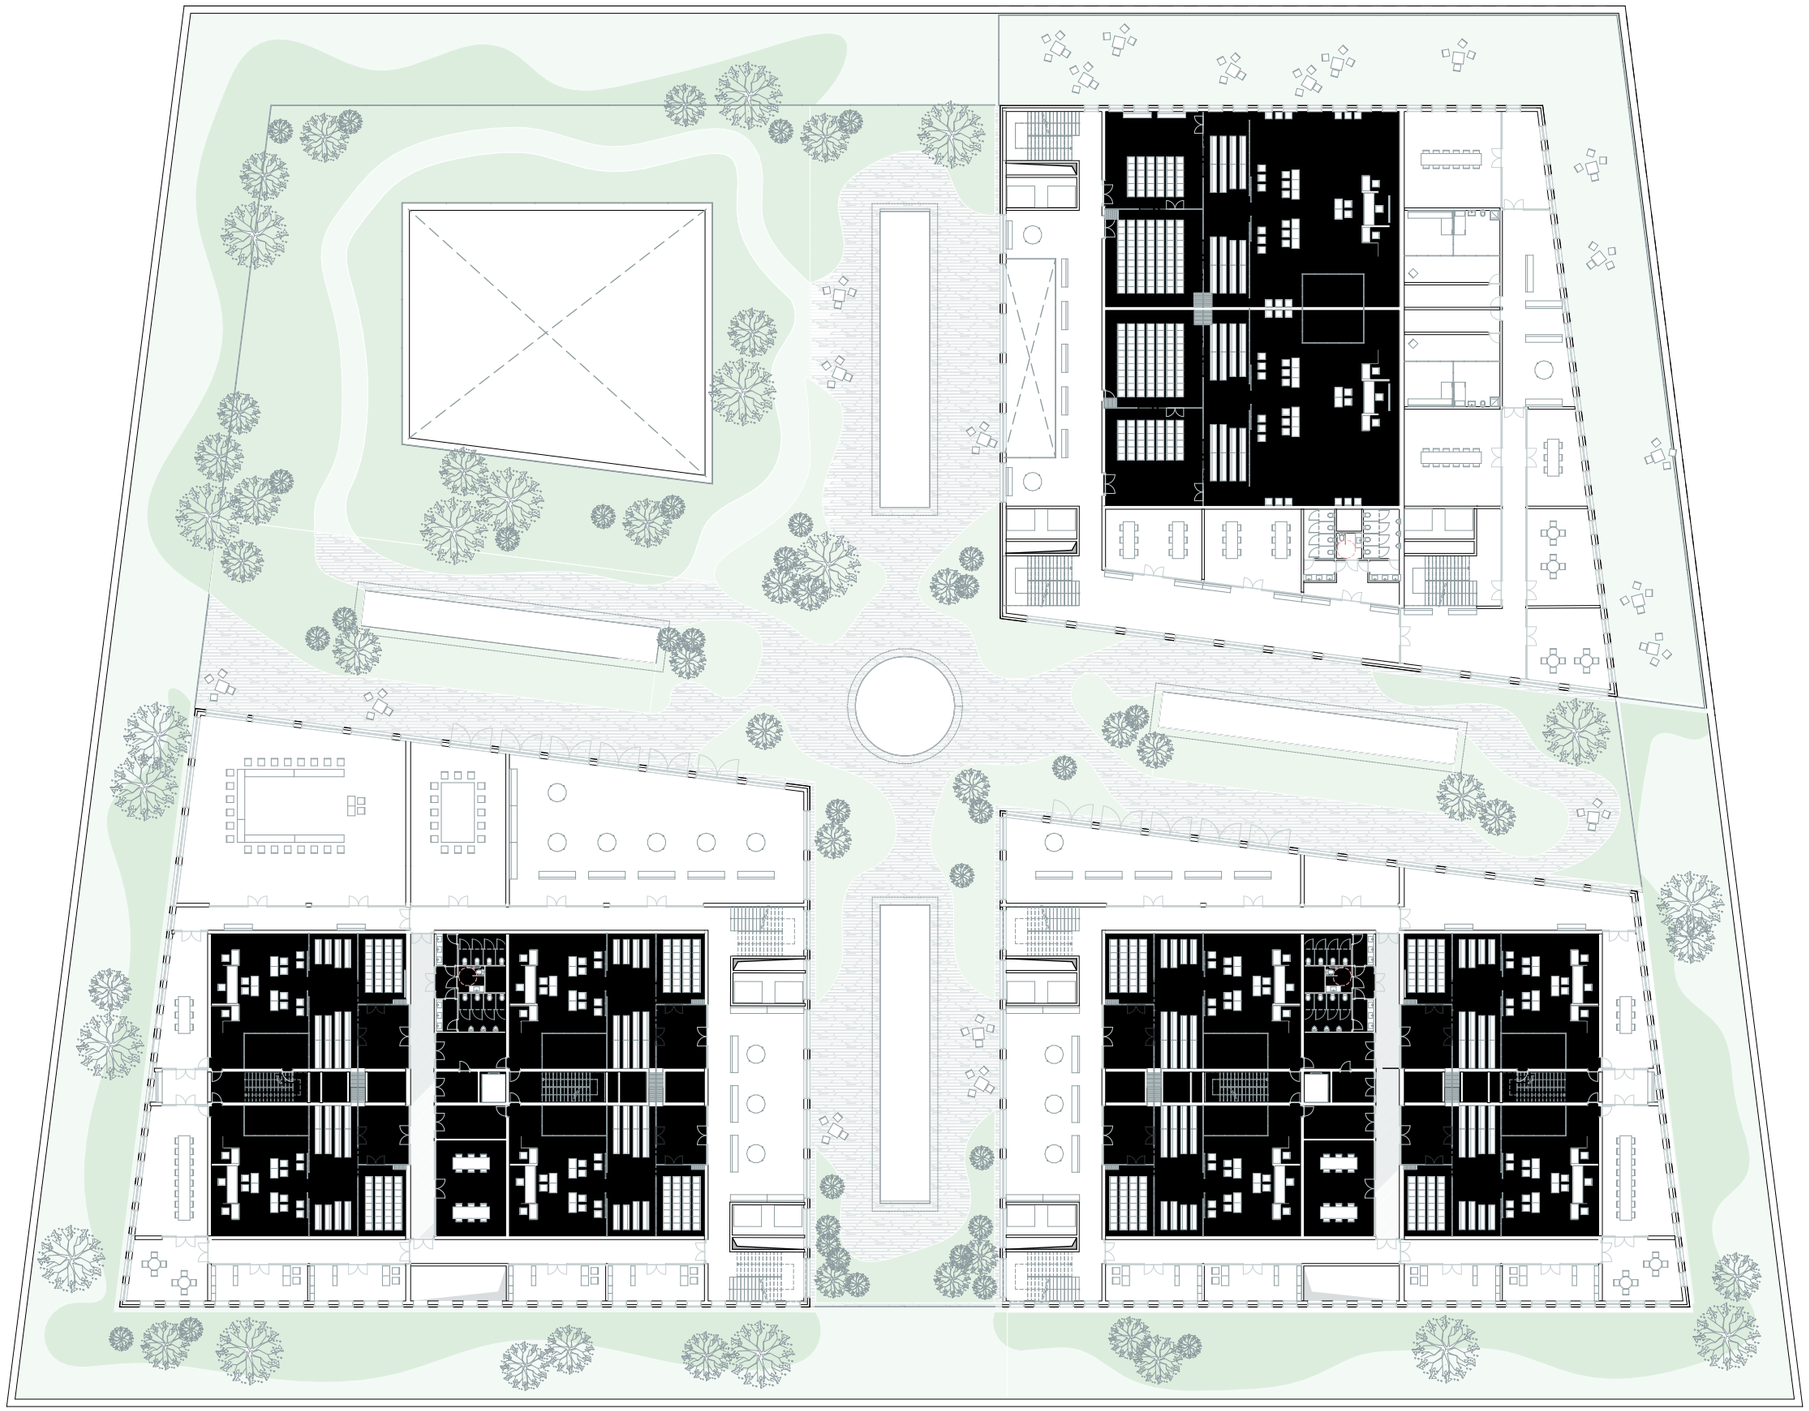

0 10

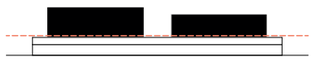

Third floor

Halls of Justice

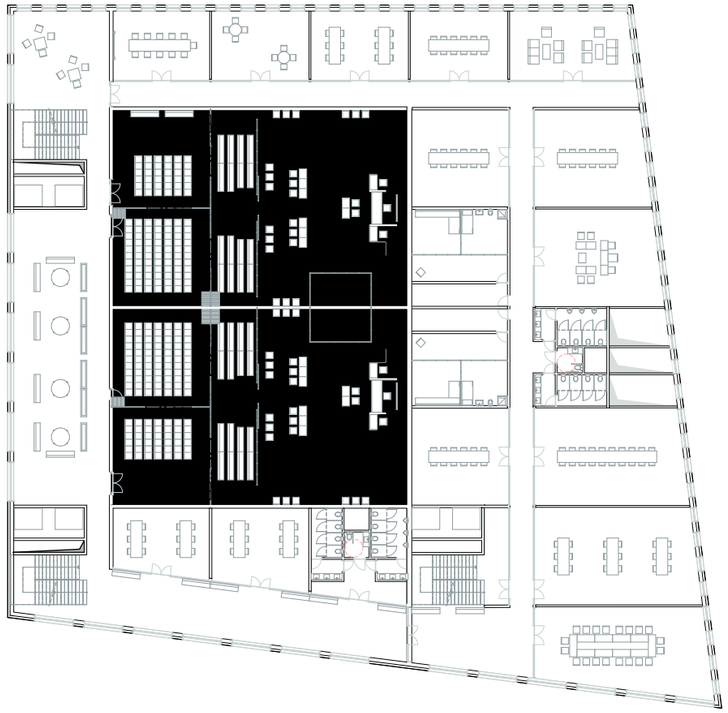

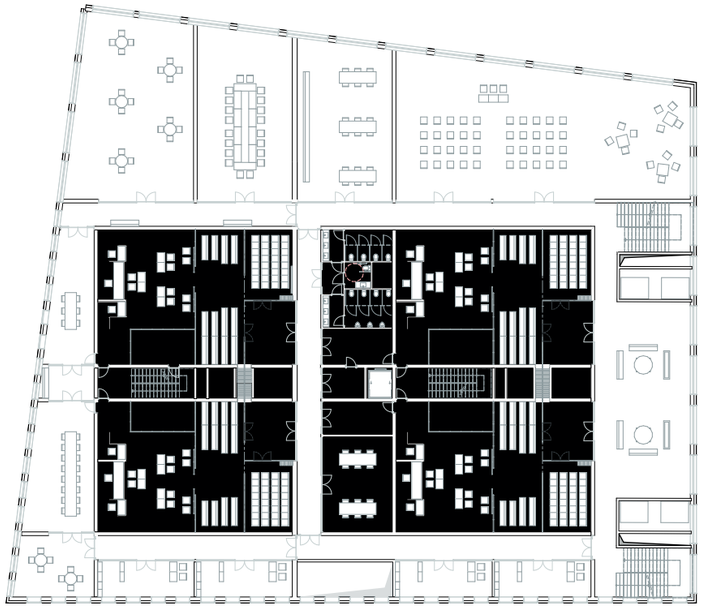

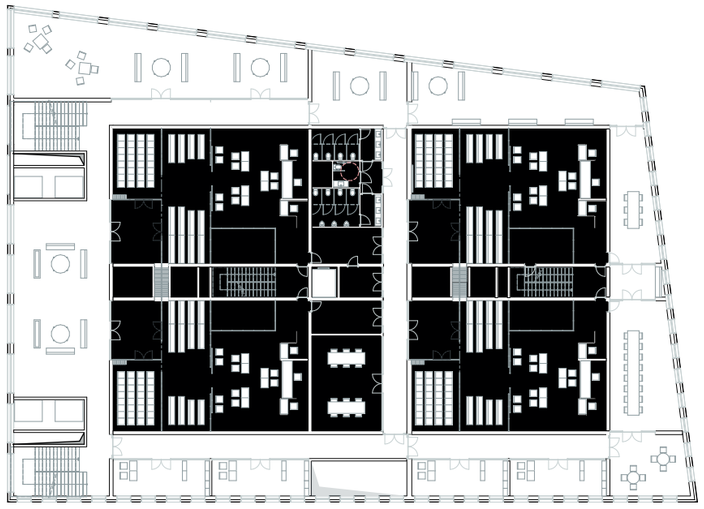

0 10

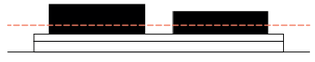

Section A-A

Transversal Section – Public Pathway

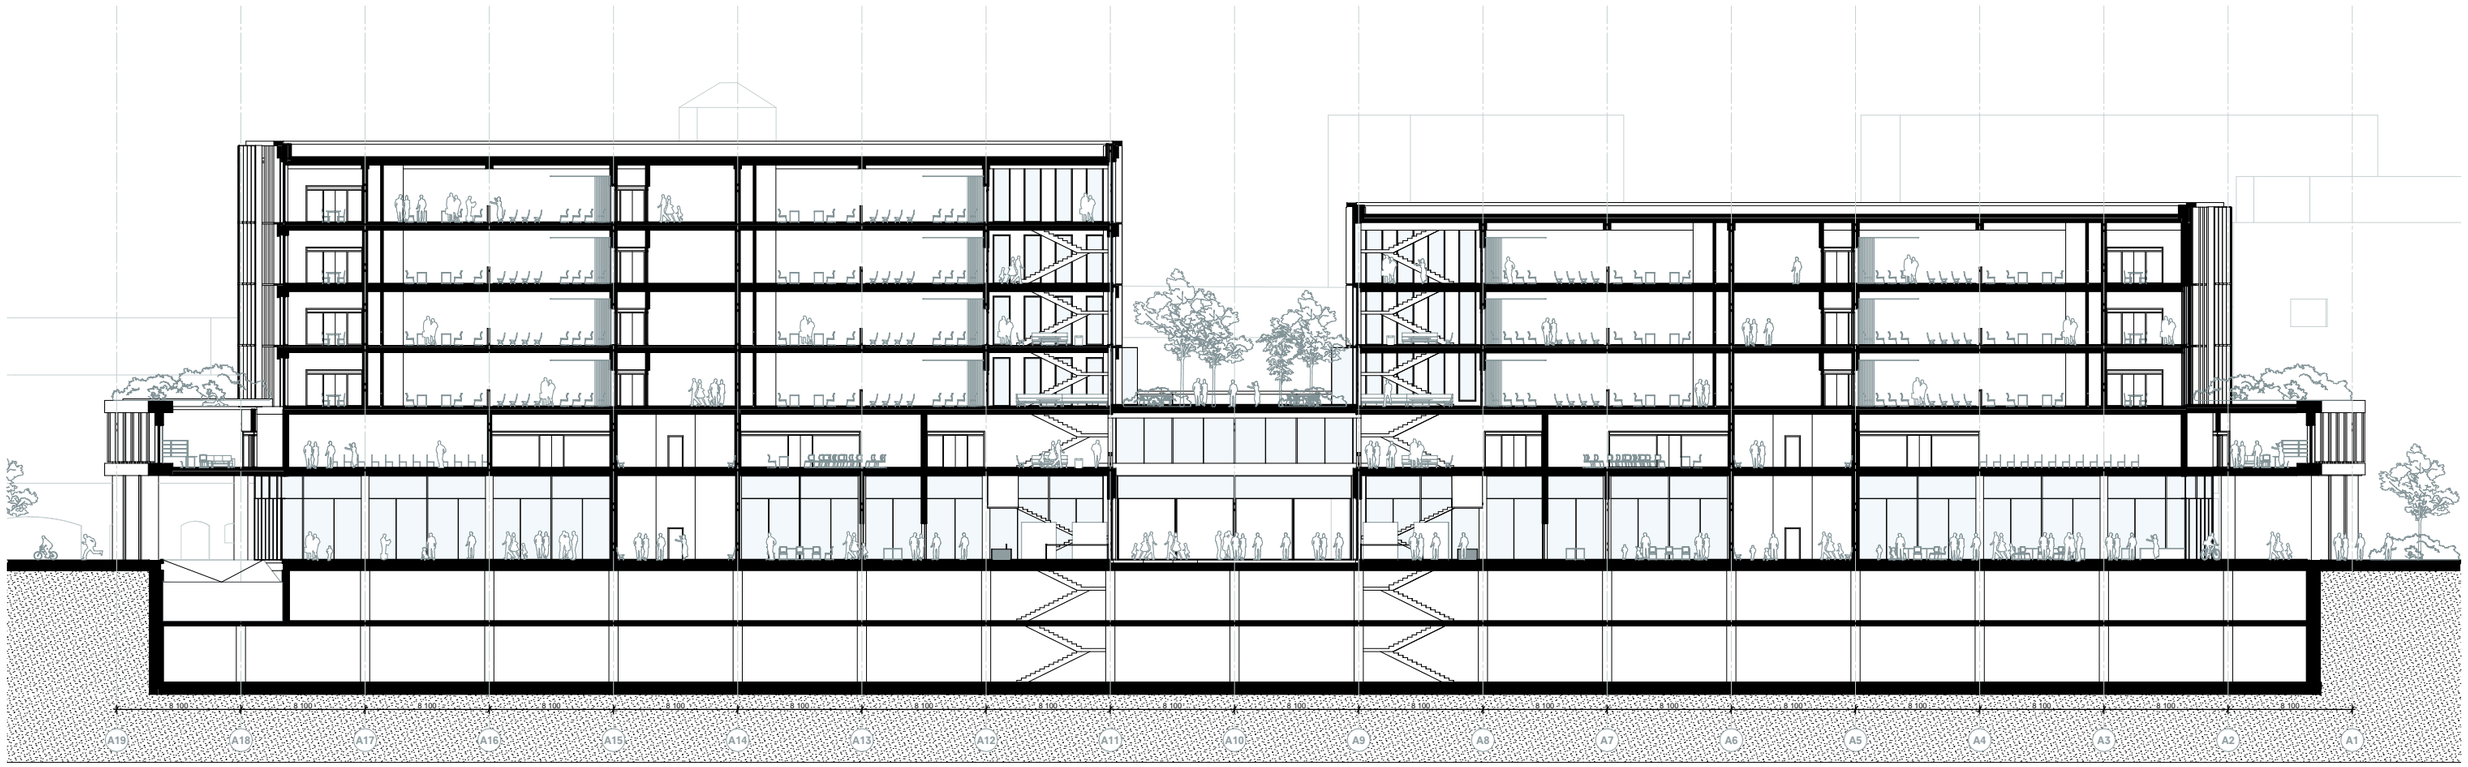

0 10

Key fragment

Central Circulation Spine

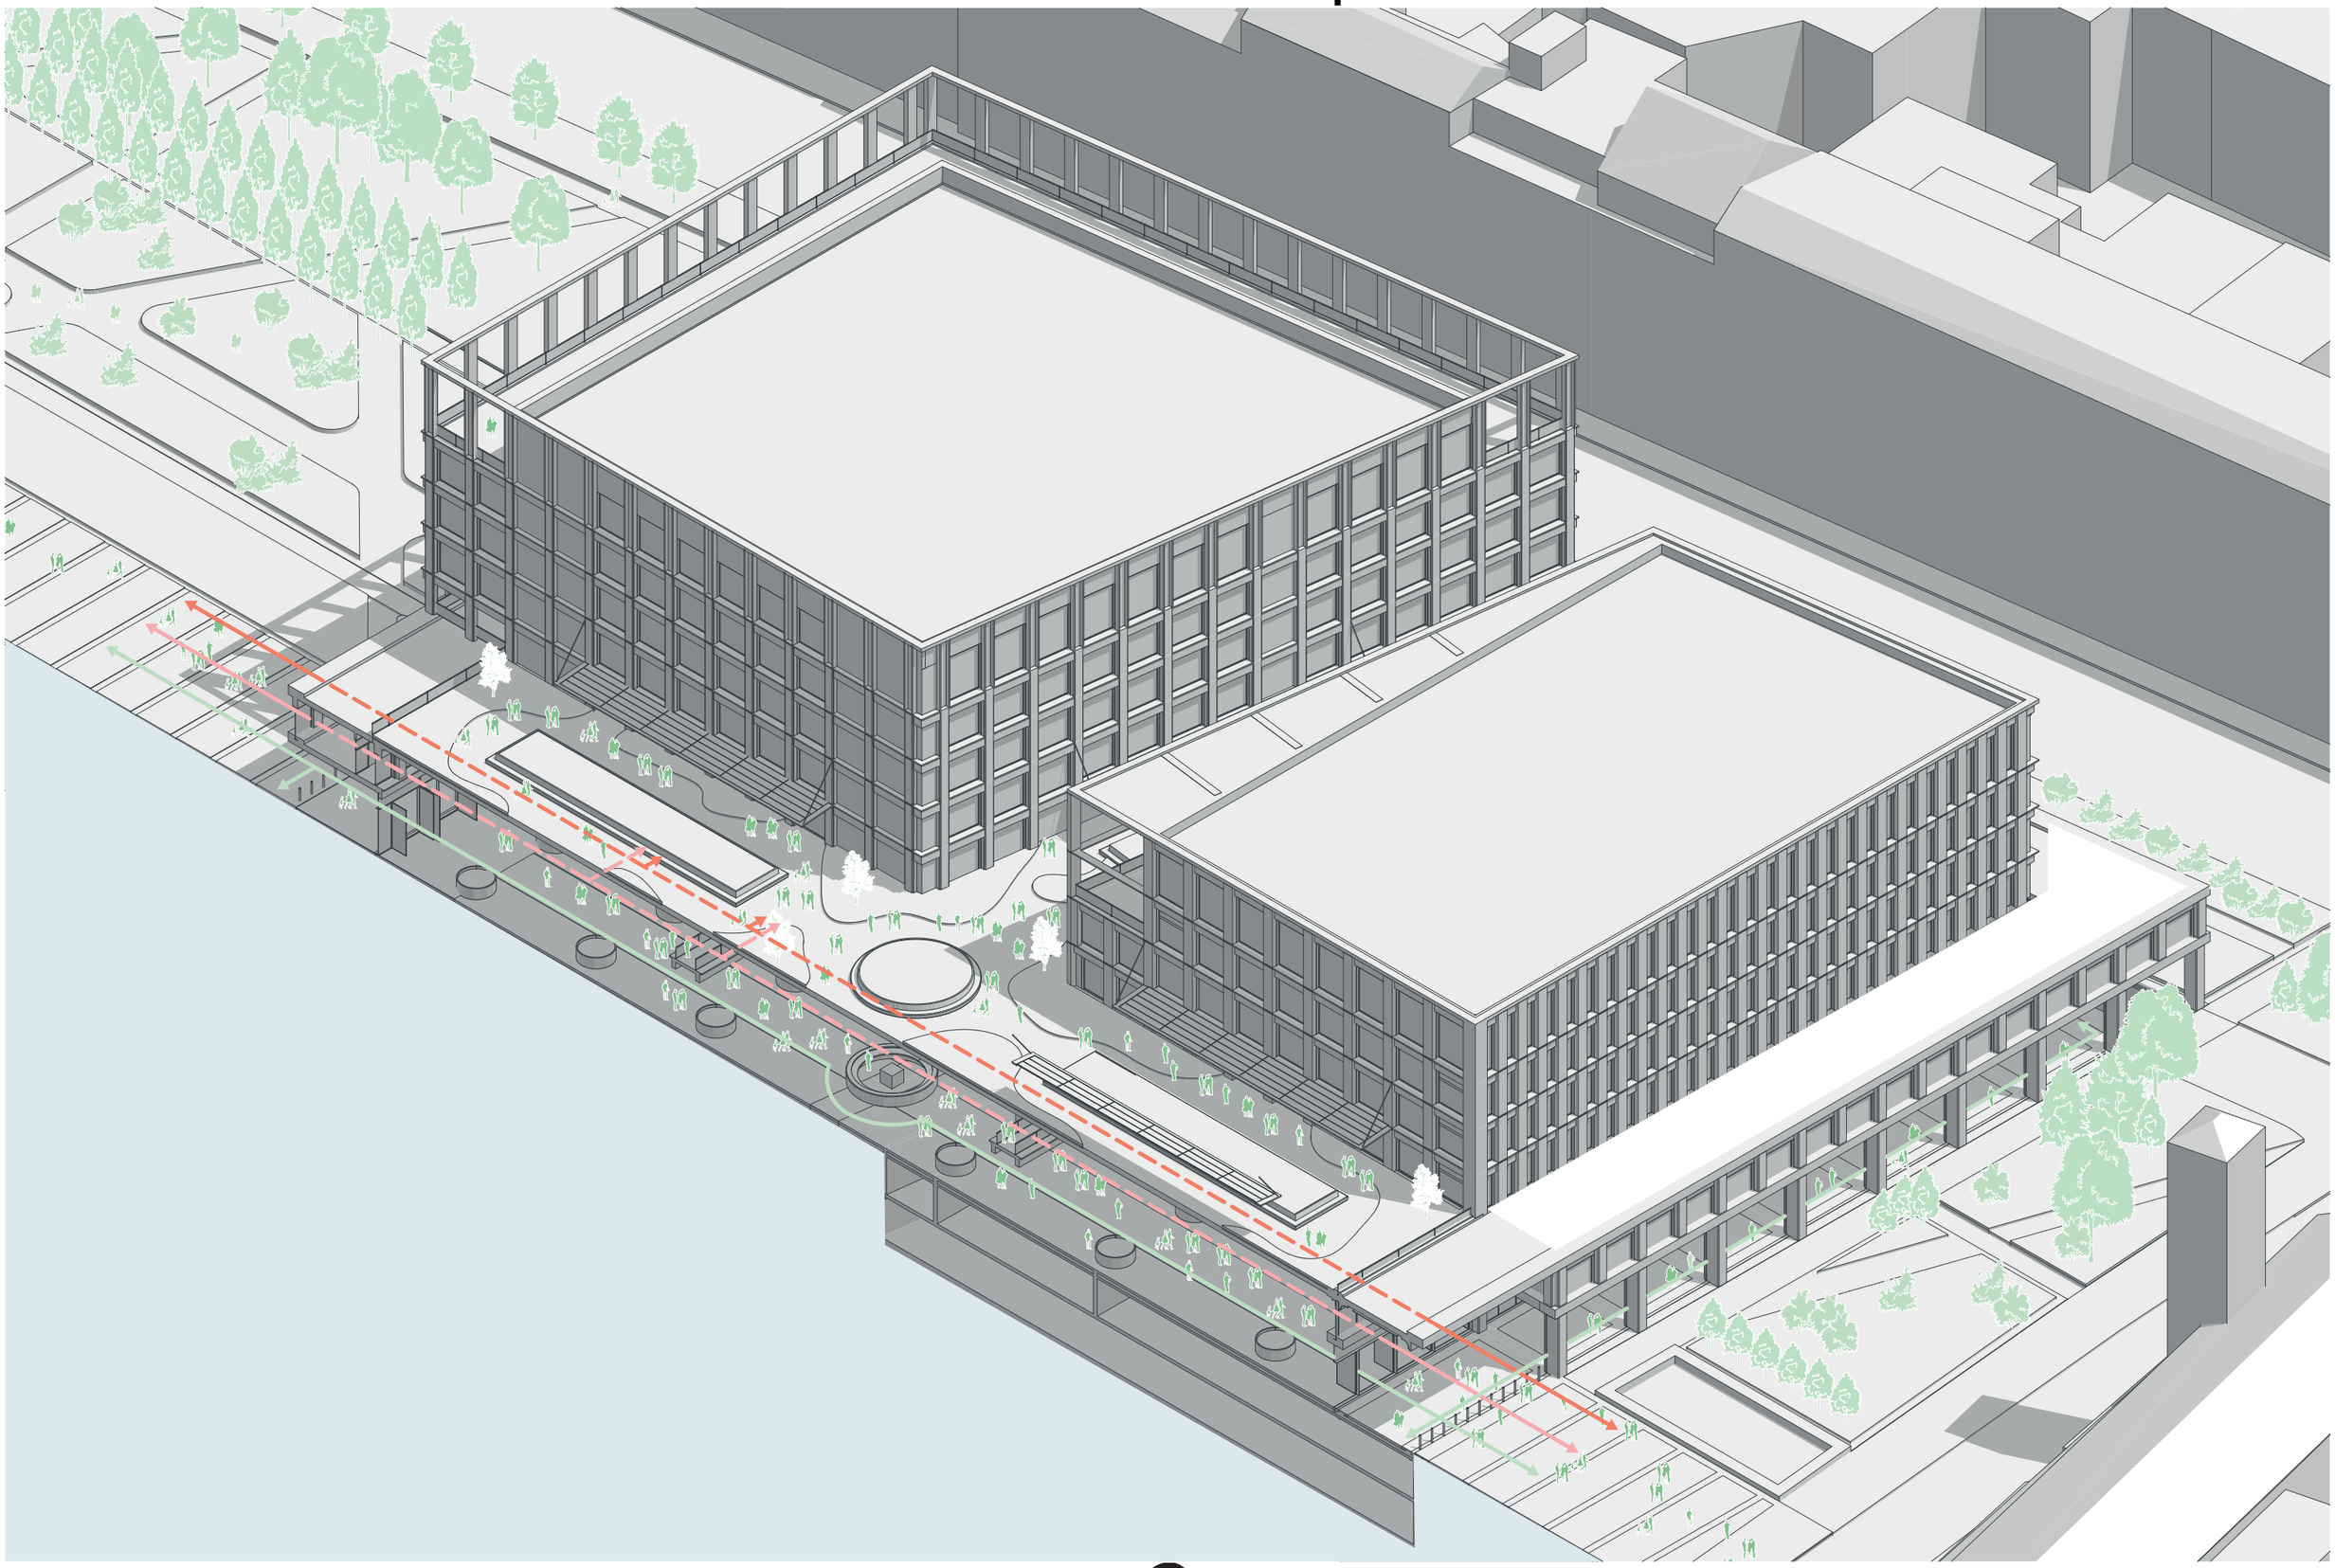

Section B-B

Courtyard (Patio) Spatial Cut

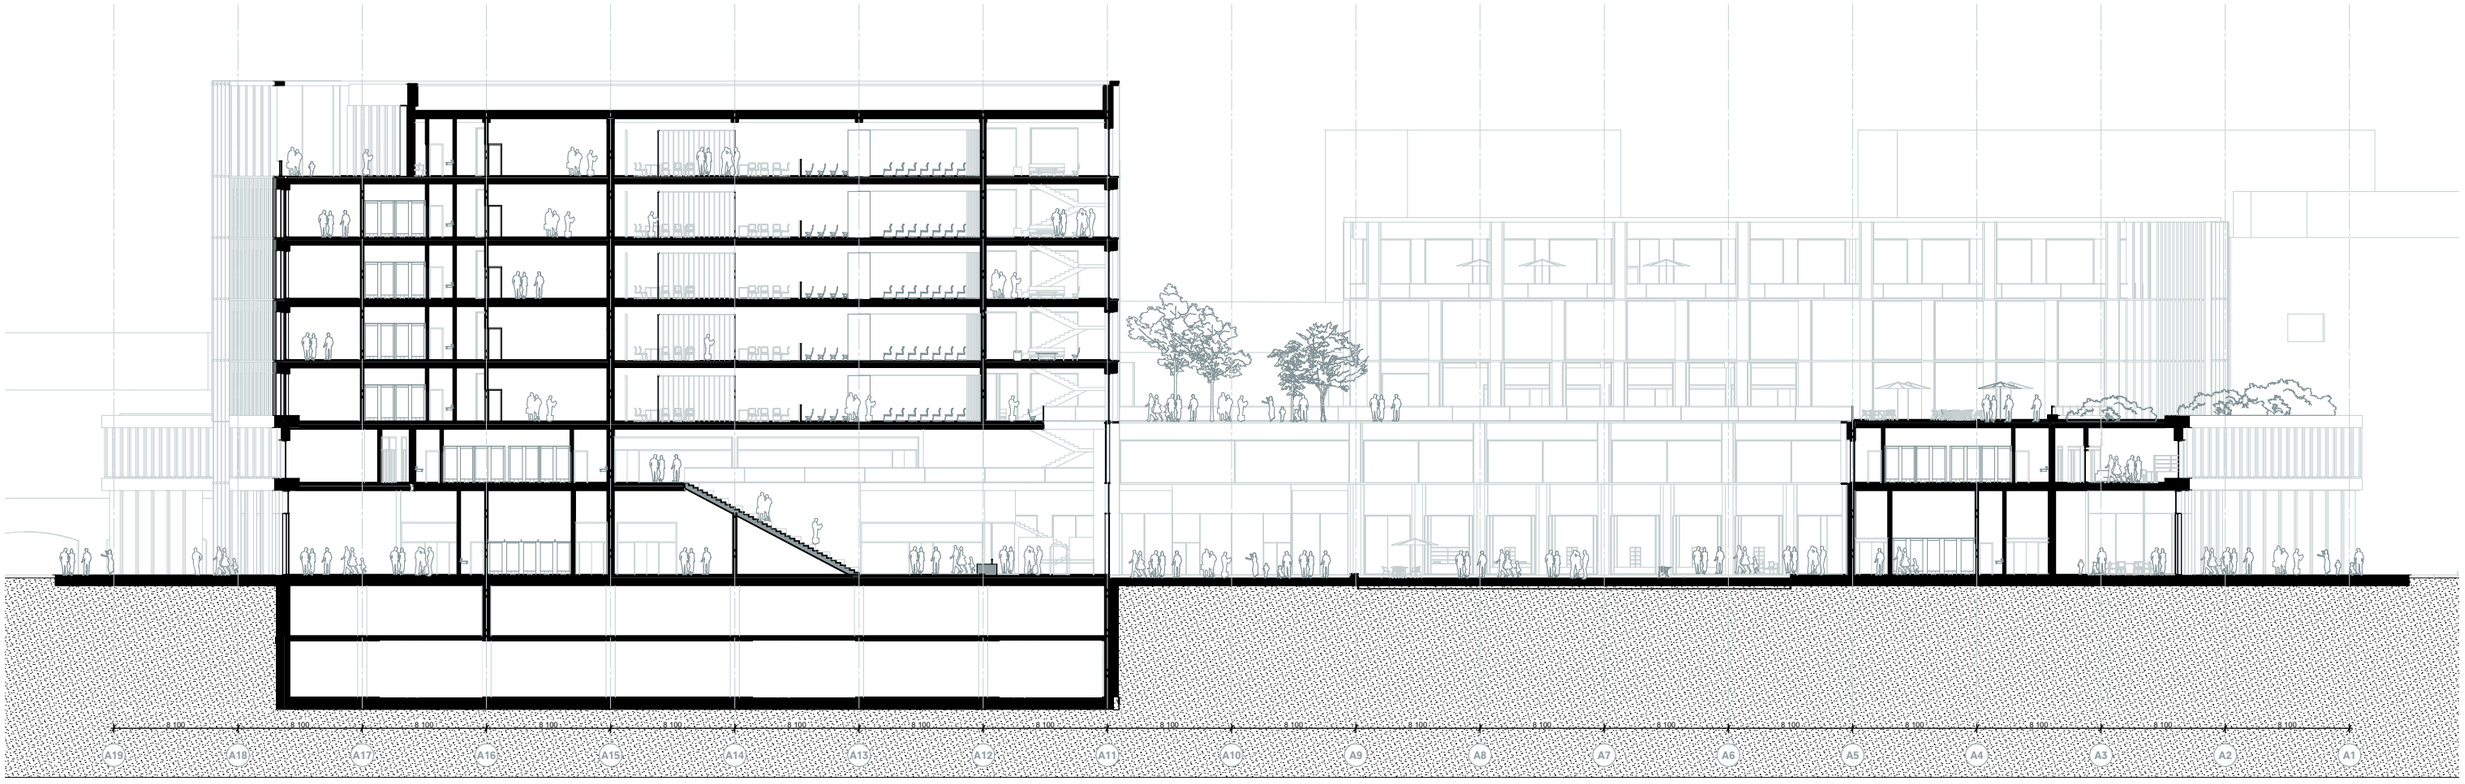

0 10

Climat control

Principles and Installations

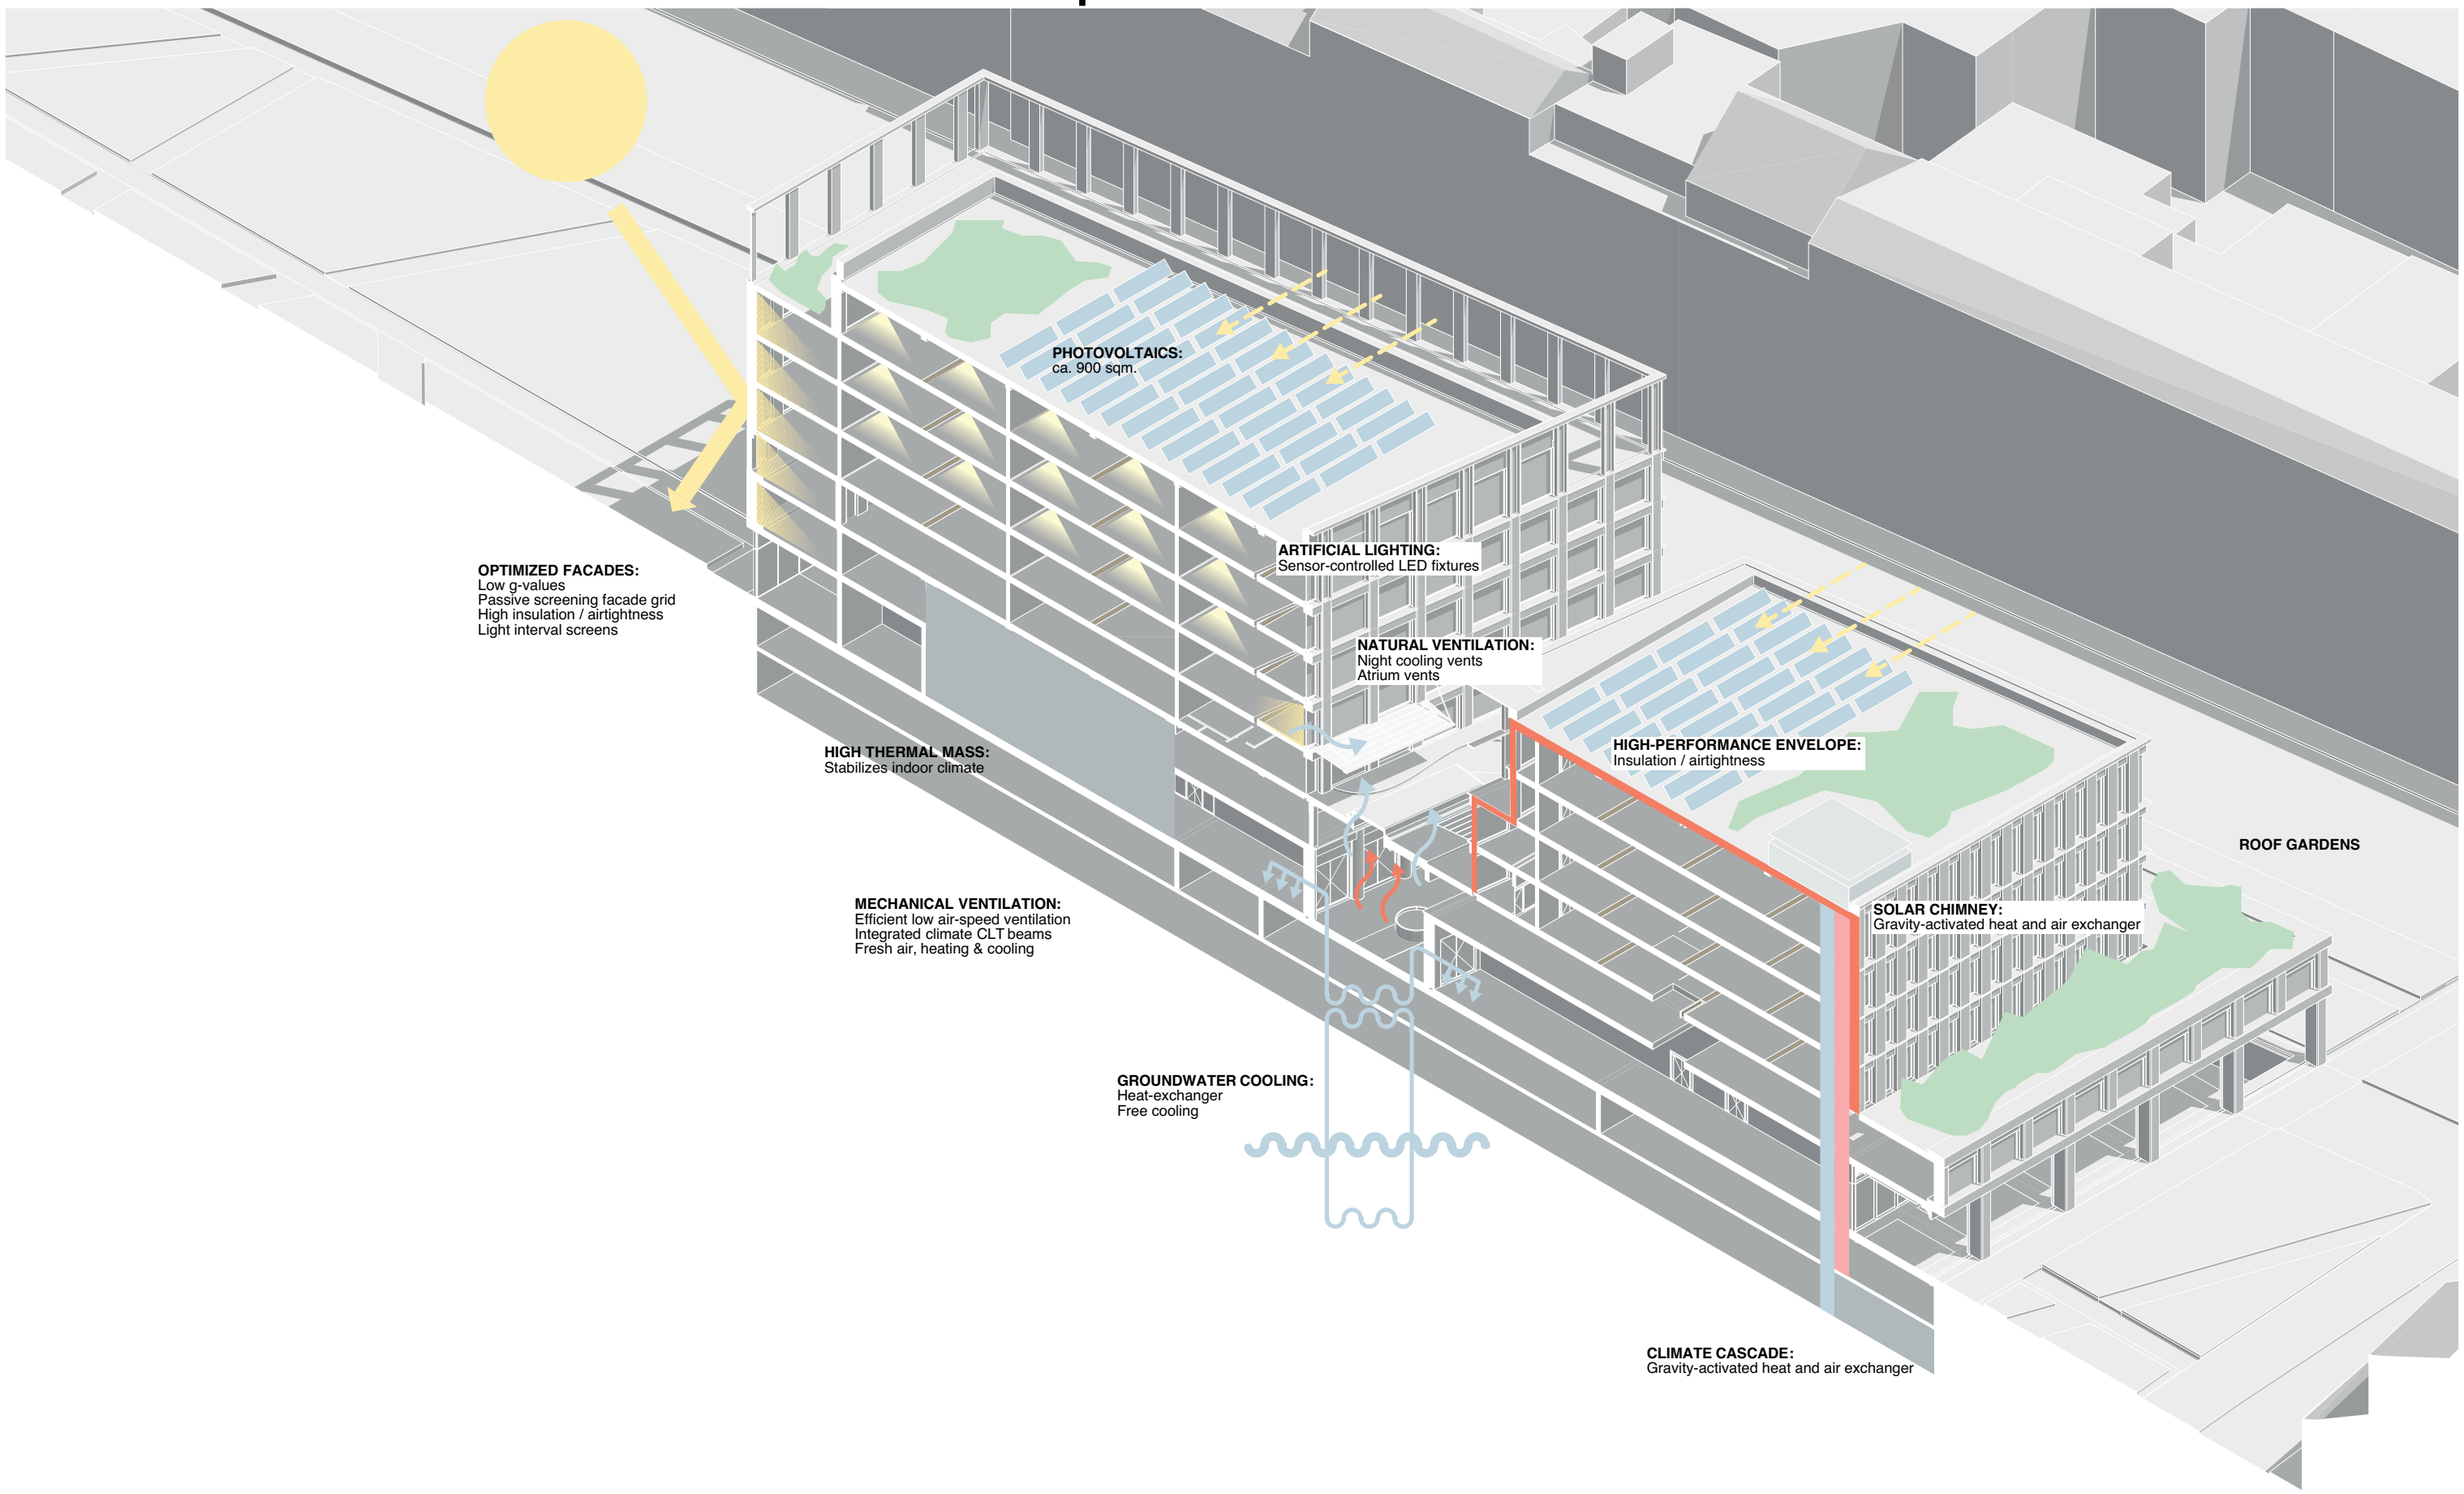

South facade

Regular Façade (Corte d’Appello)

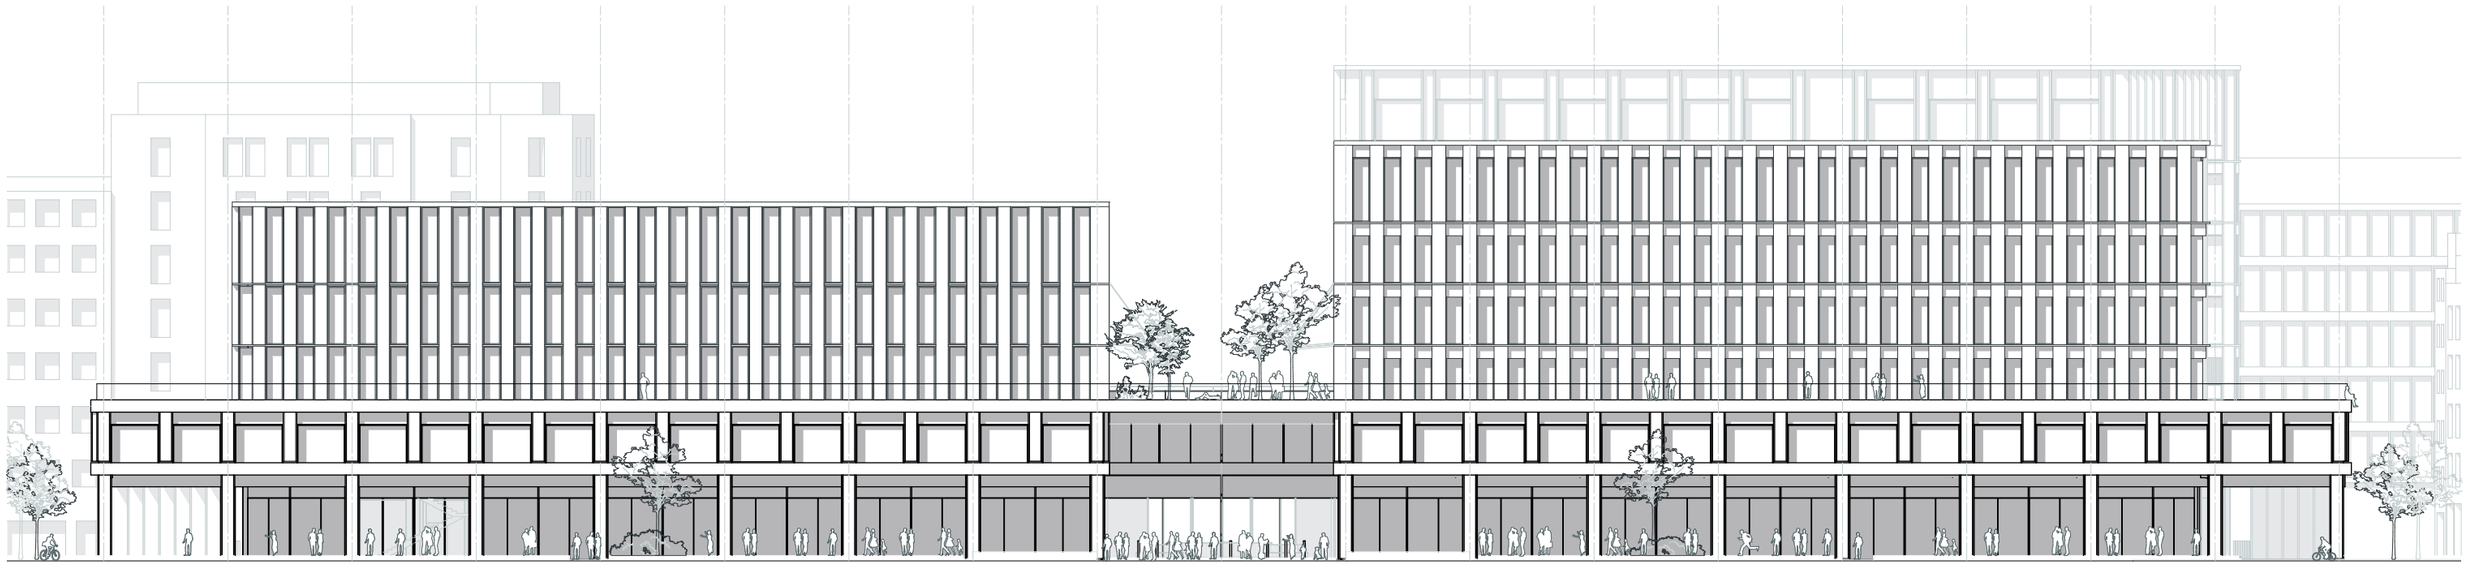

0 10

North facade

Processional Entry Approach (Tribunale)

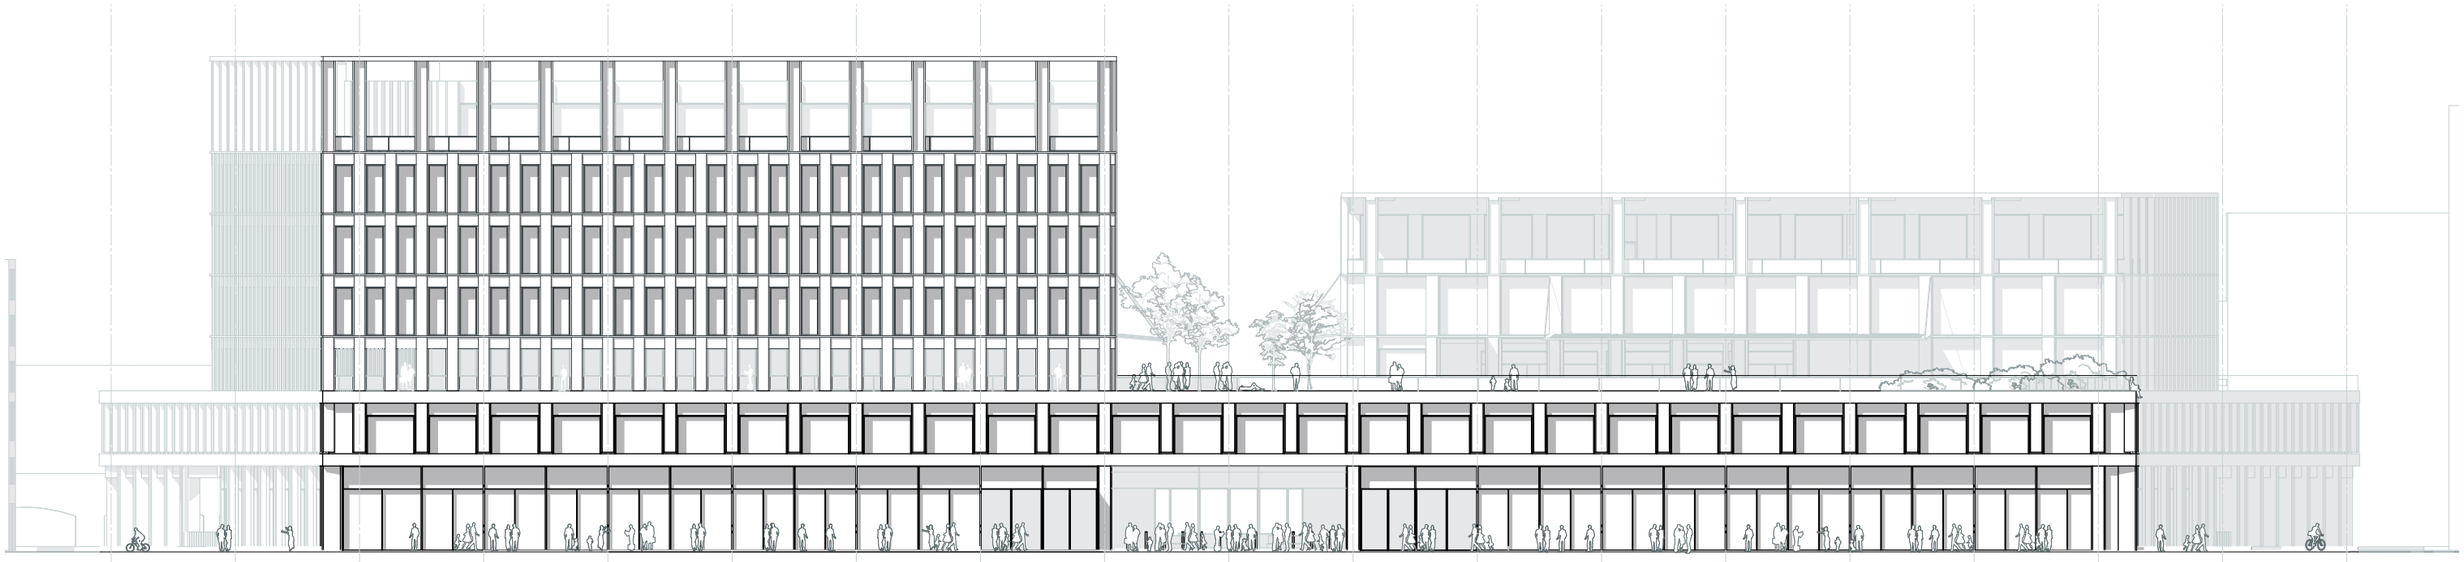

0 10

Envelope fragment

Façade Integration

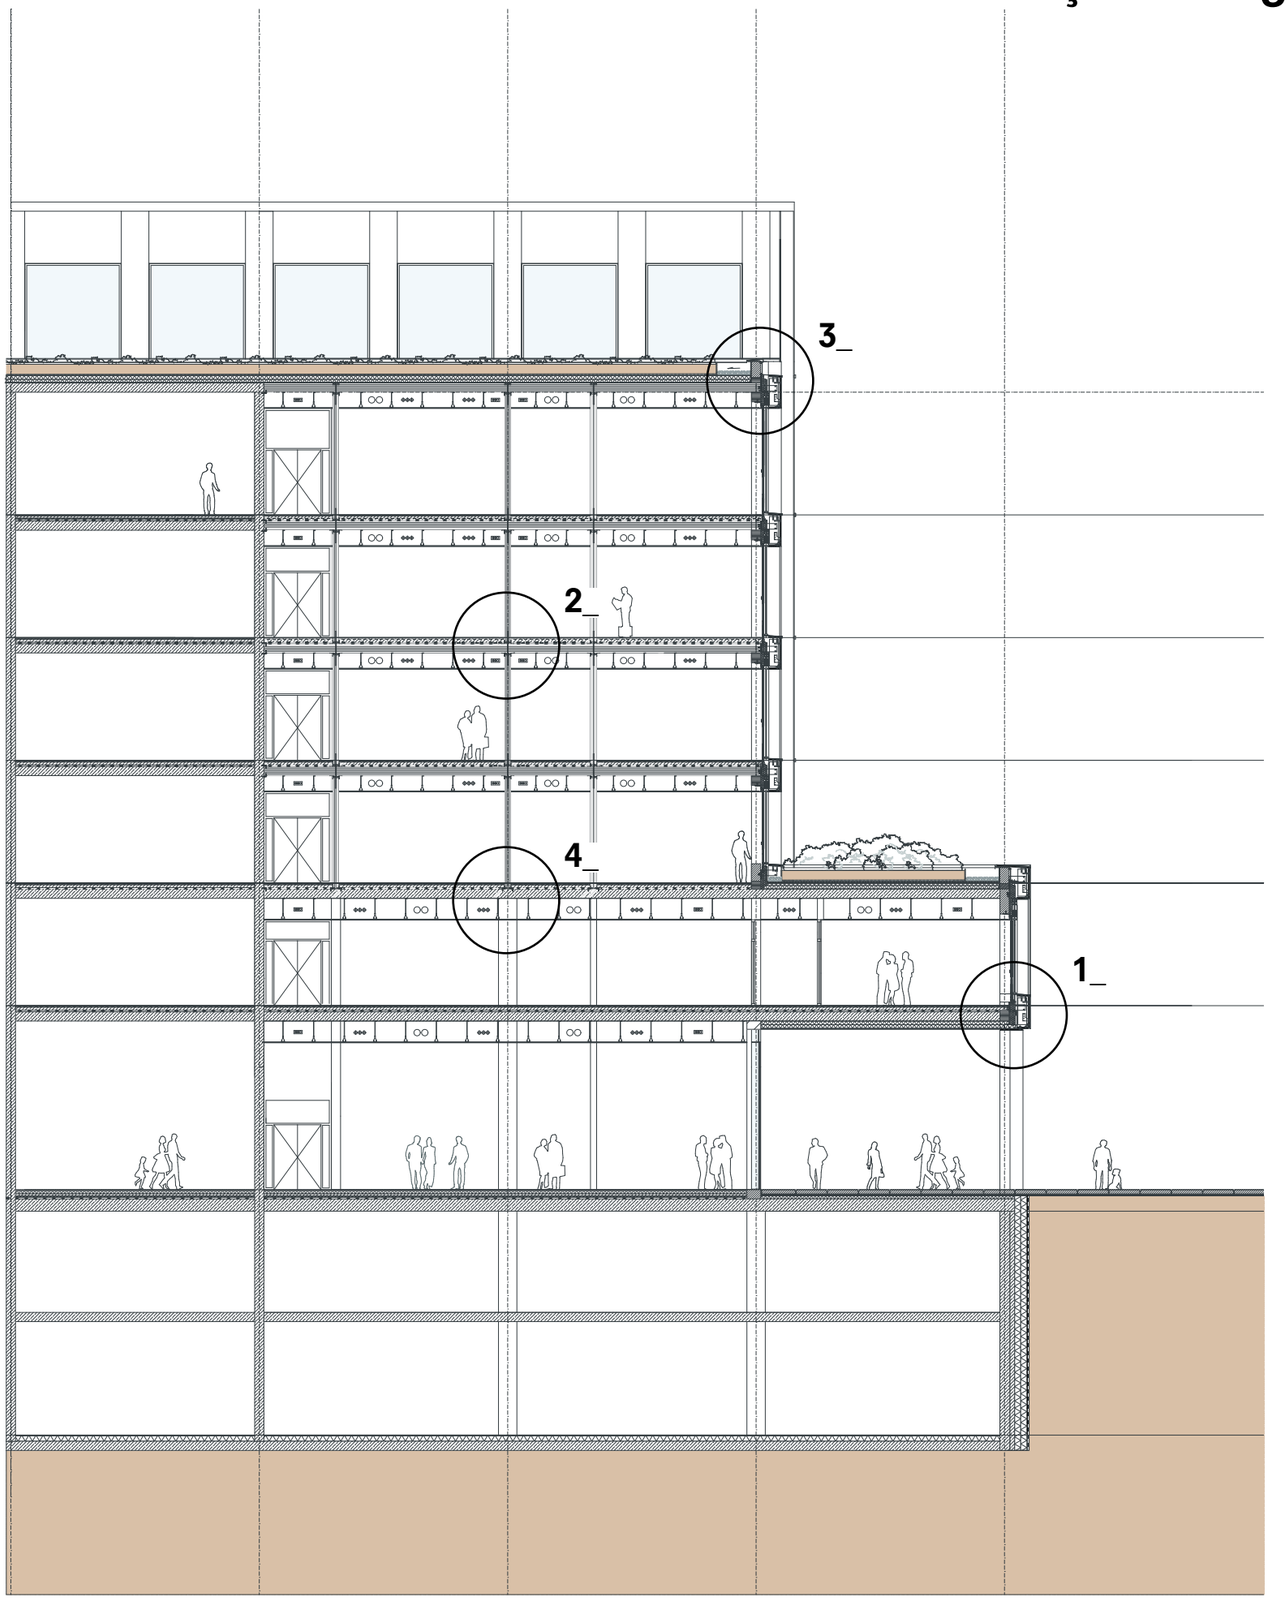

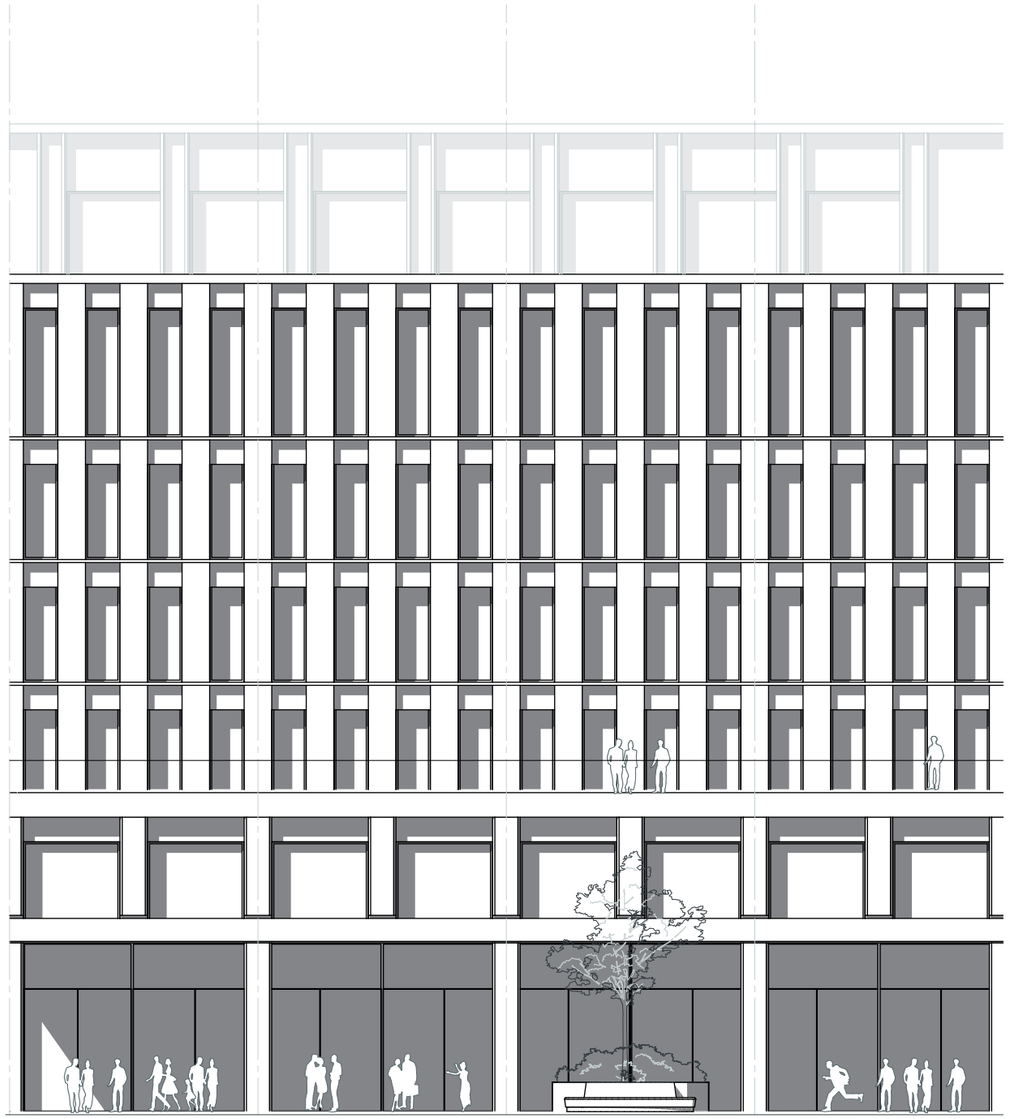

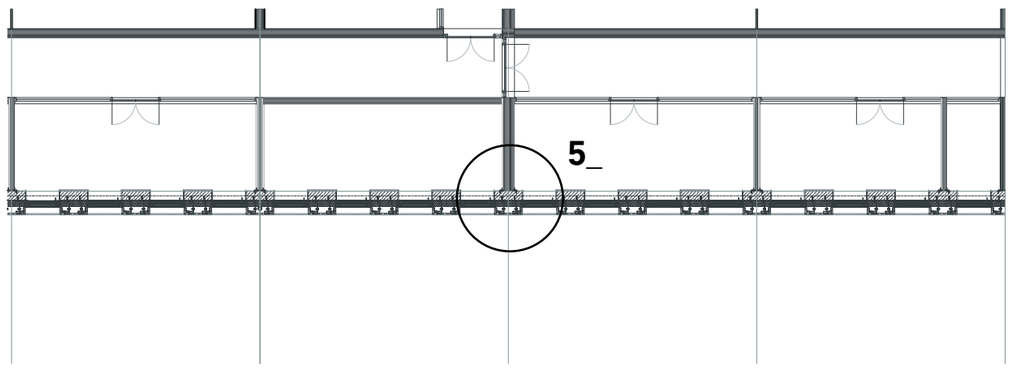

Vertical details

1_ Facade Termination Above Pedestrian Path

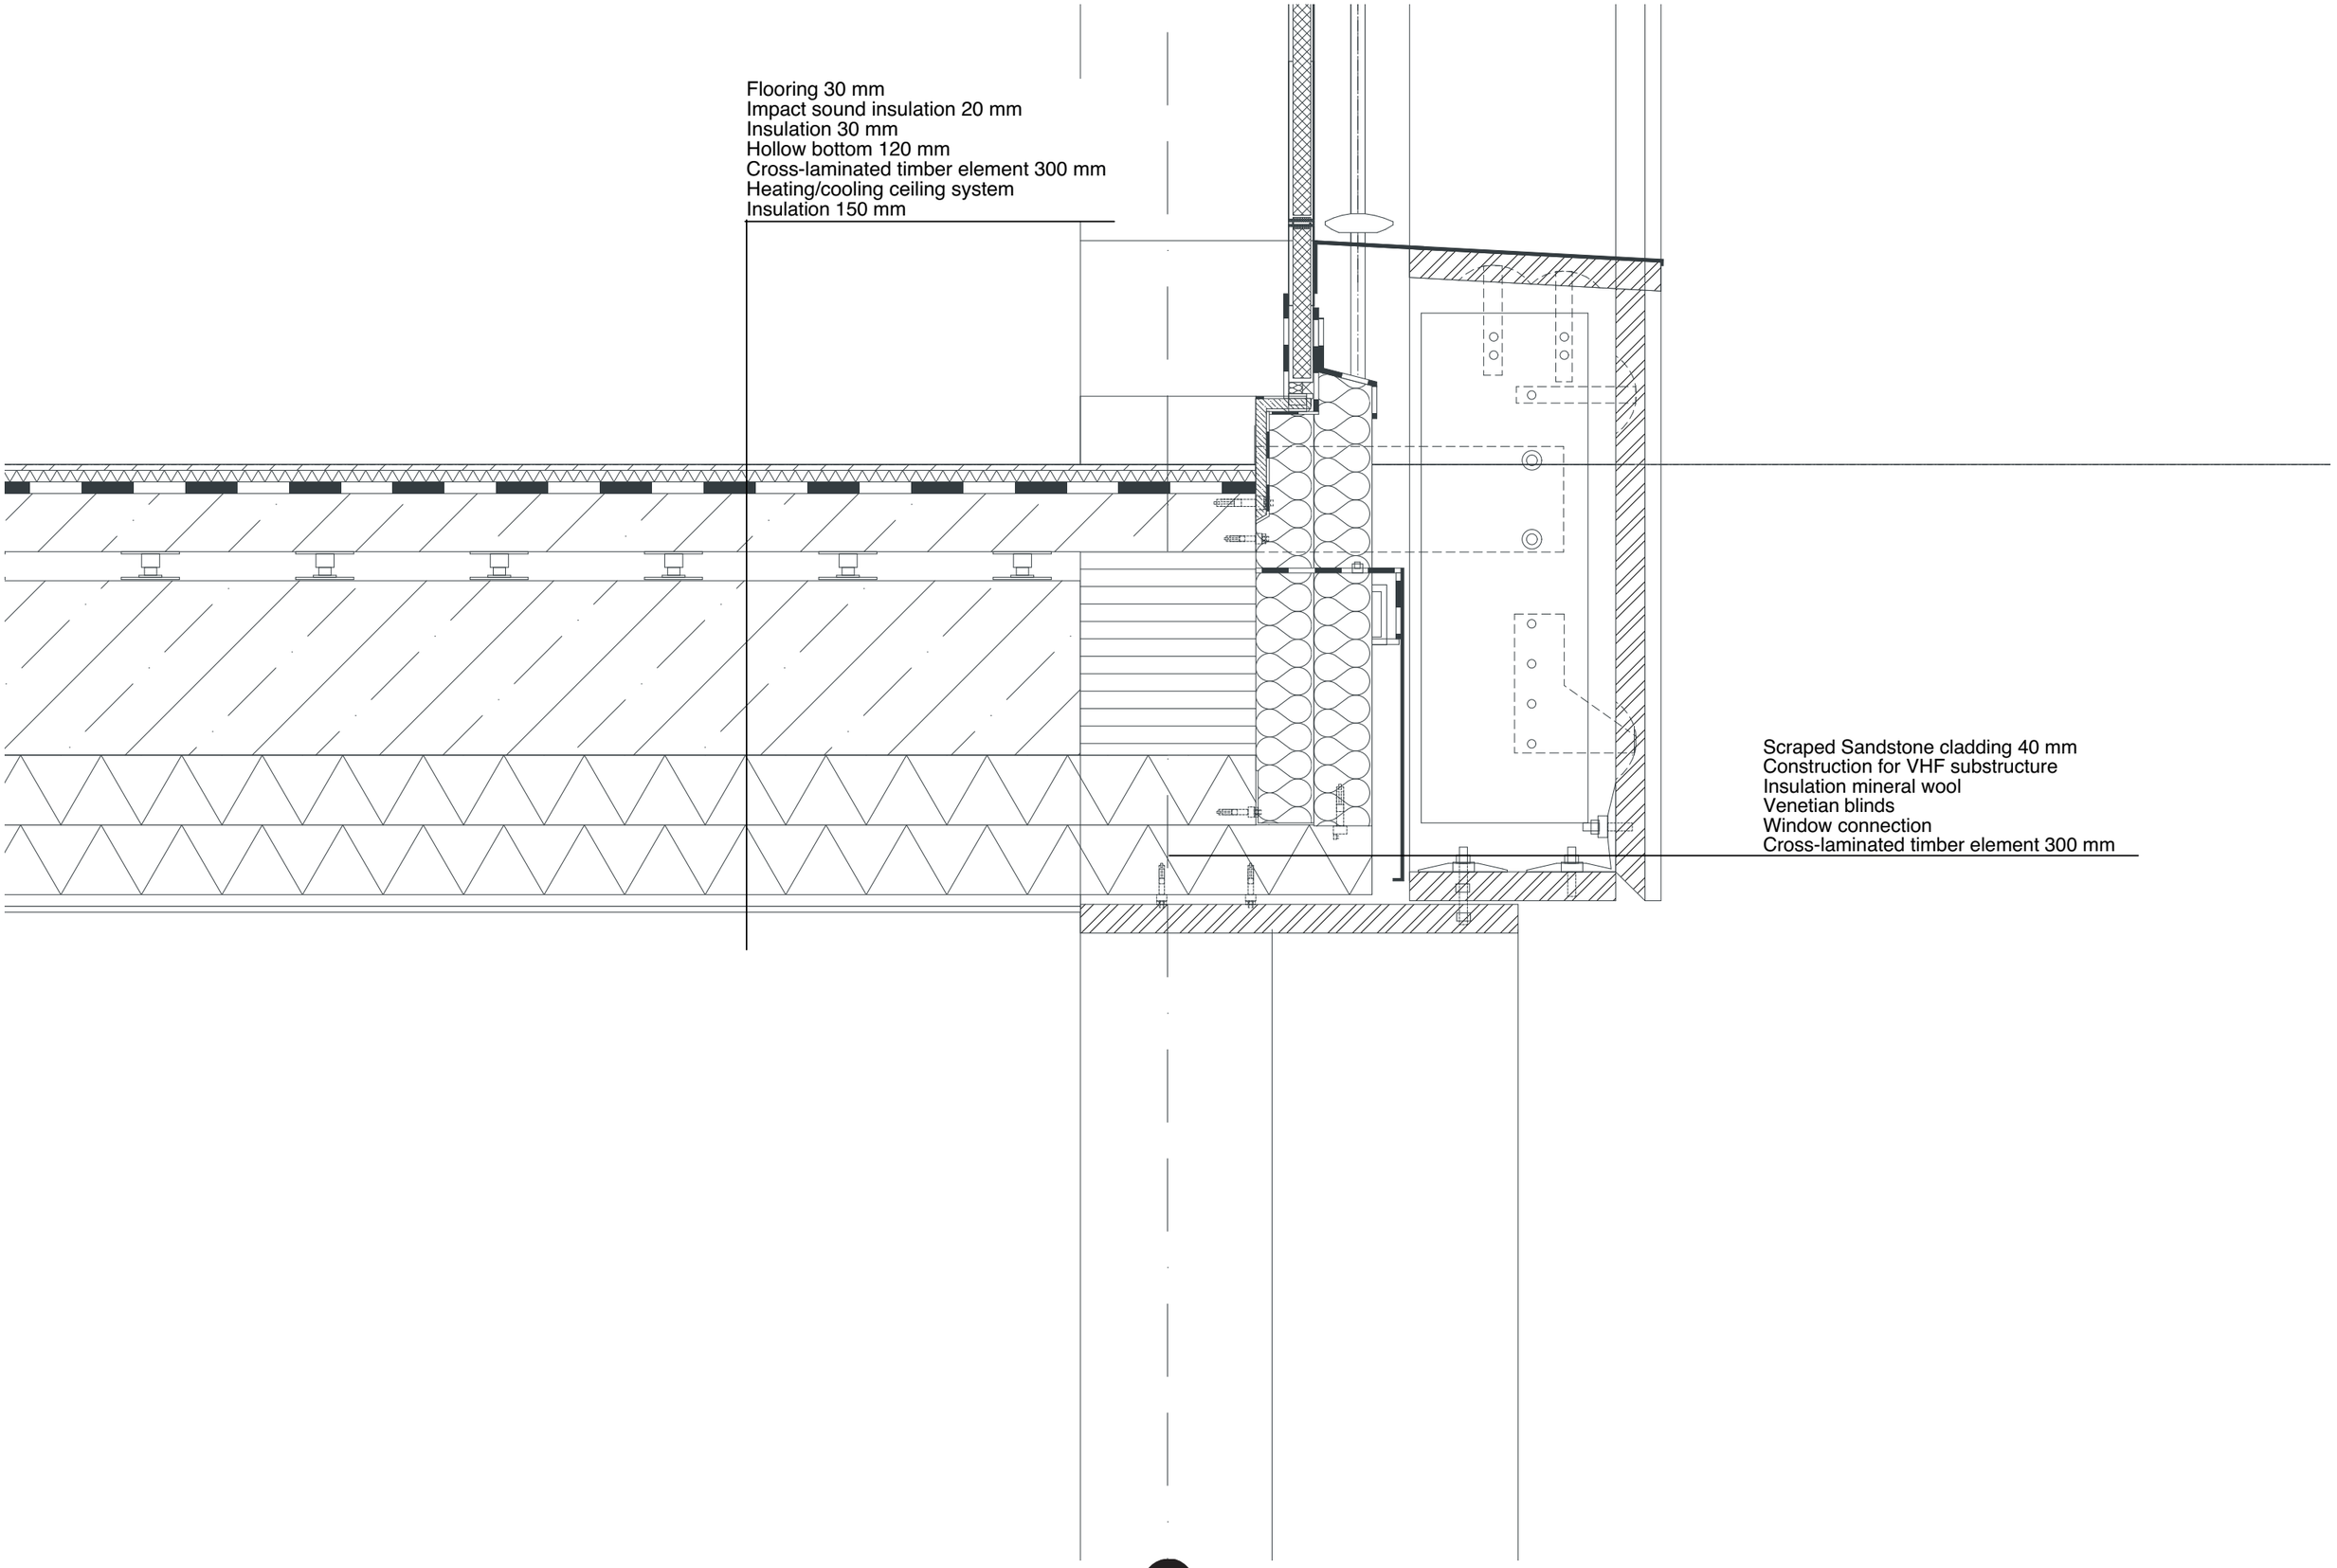

2_ CLT-to-CLT Vertical Joint Connection

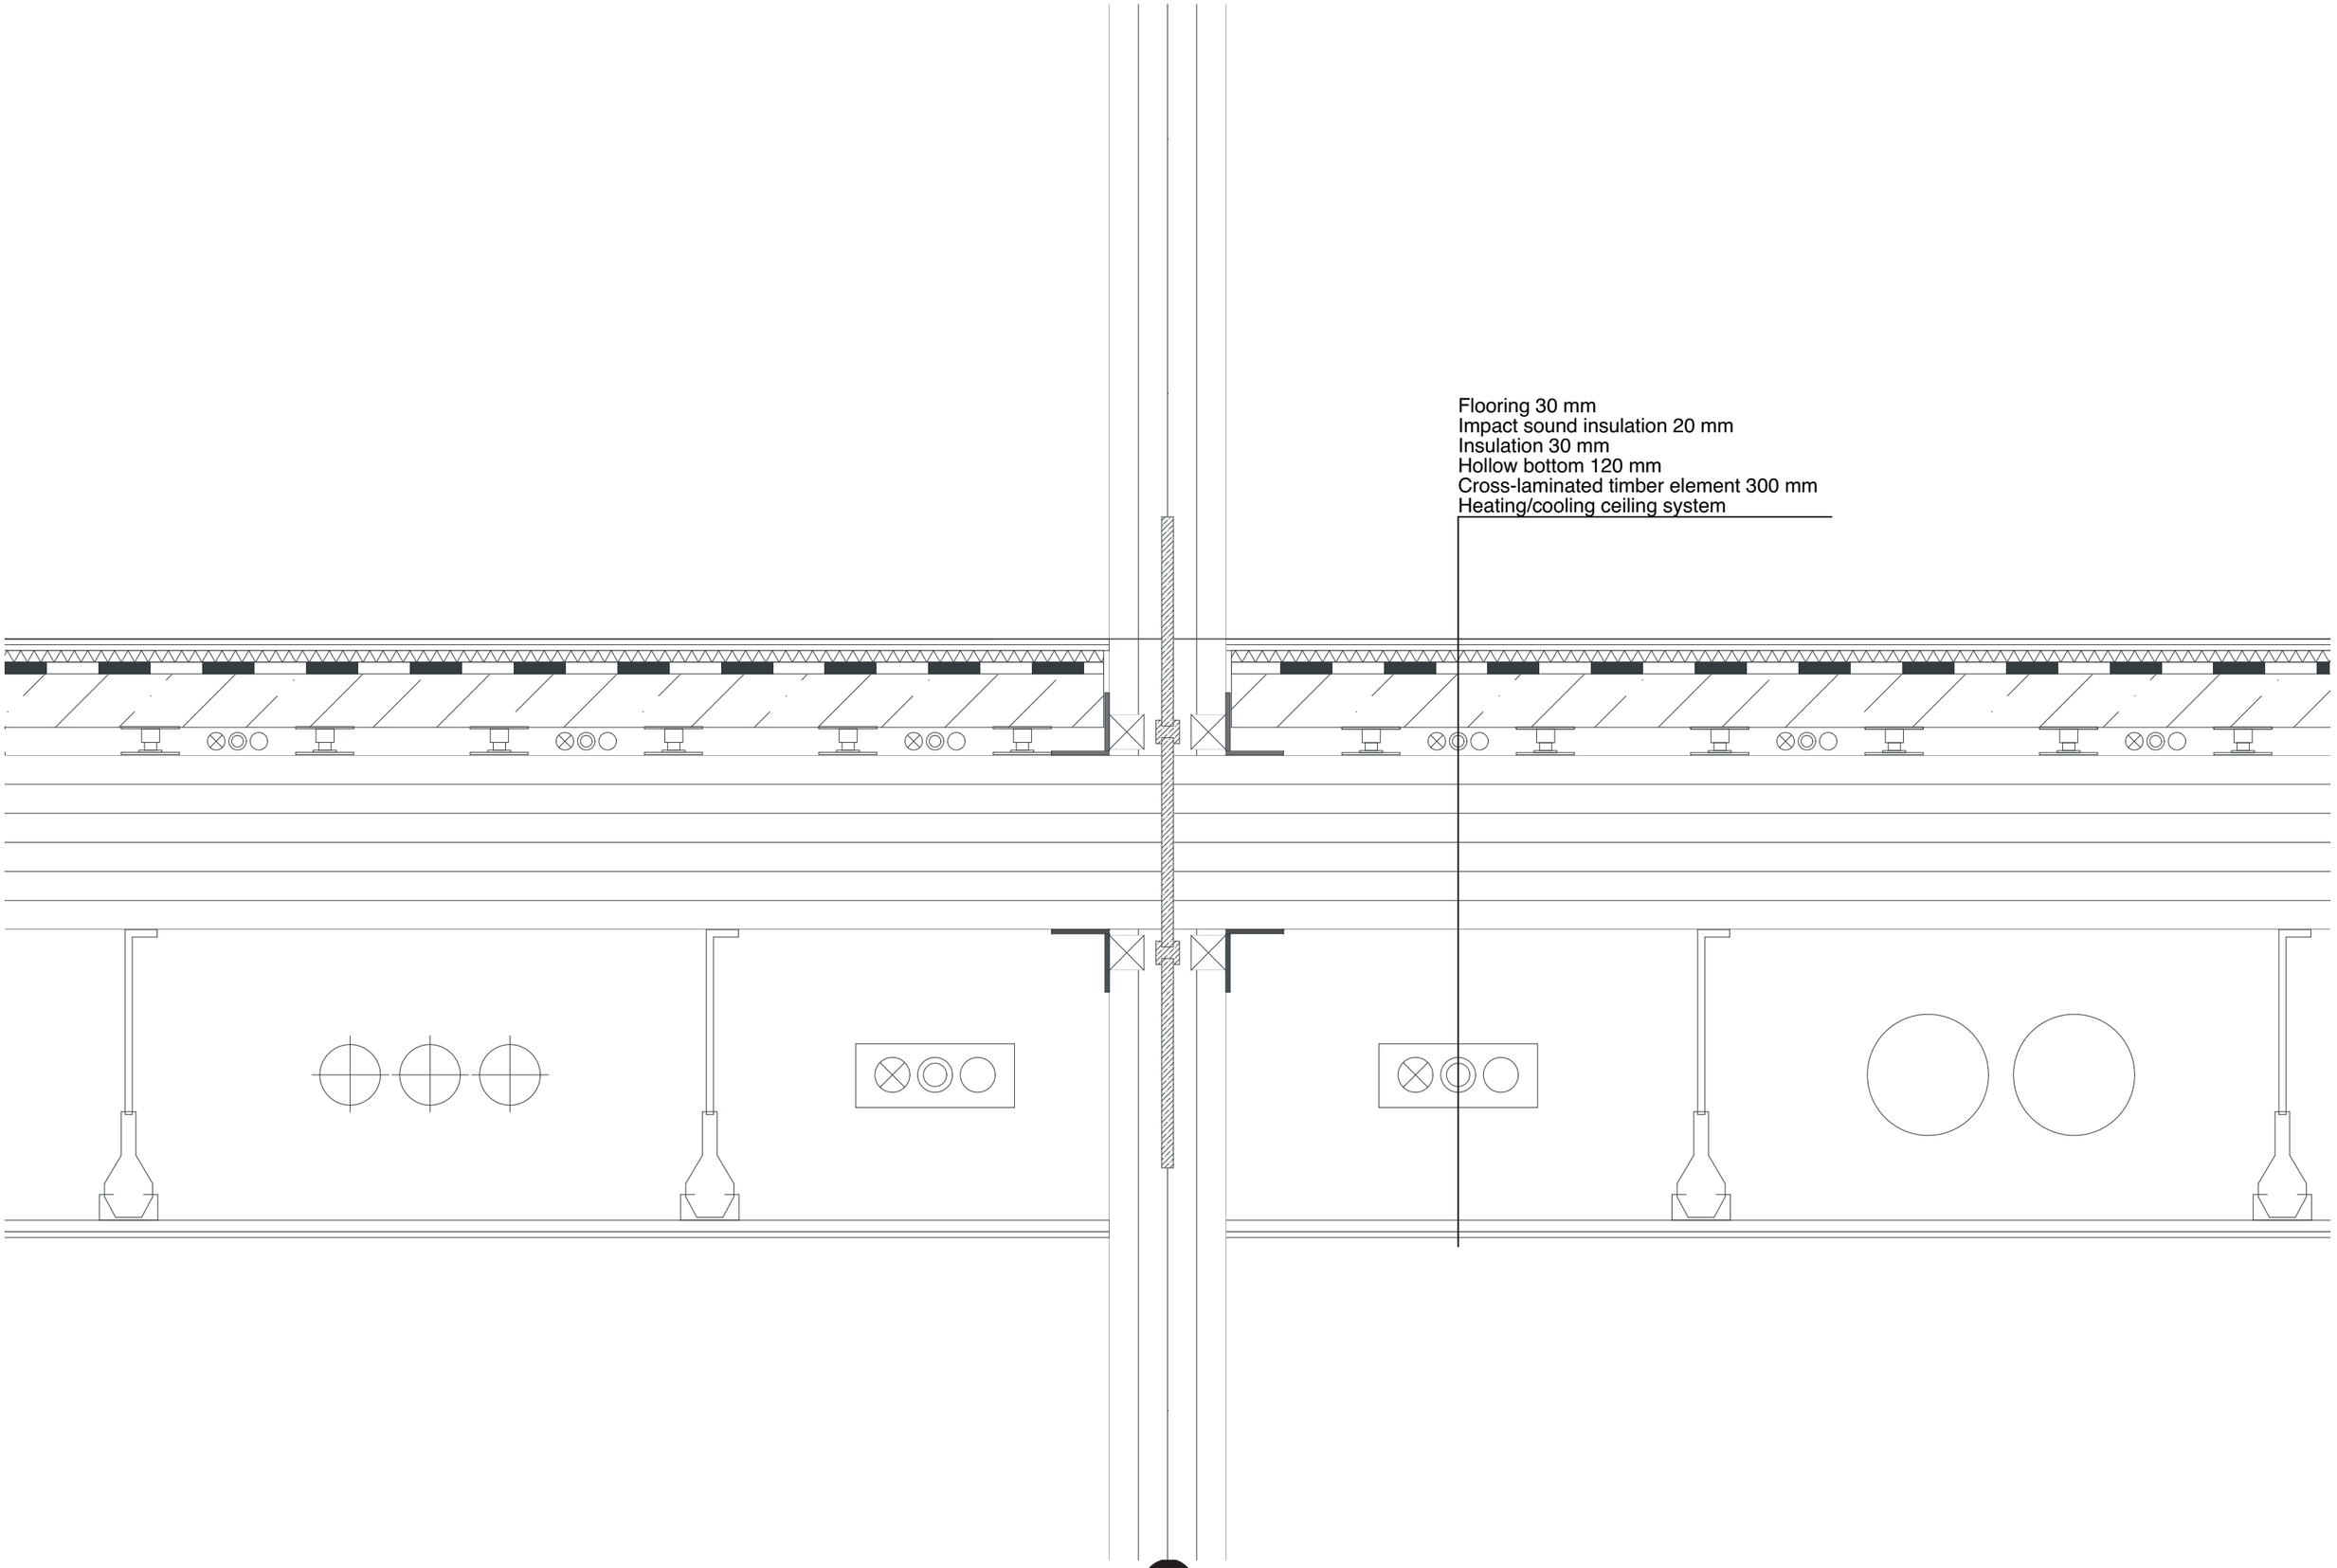

3_ Parapet (Attika) Capping and Flashing Assembly

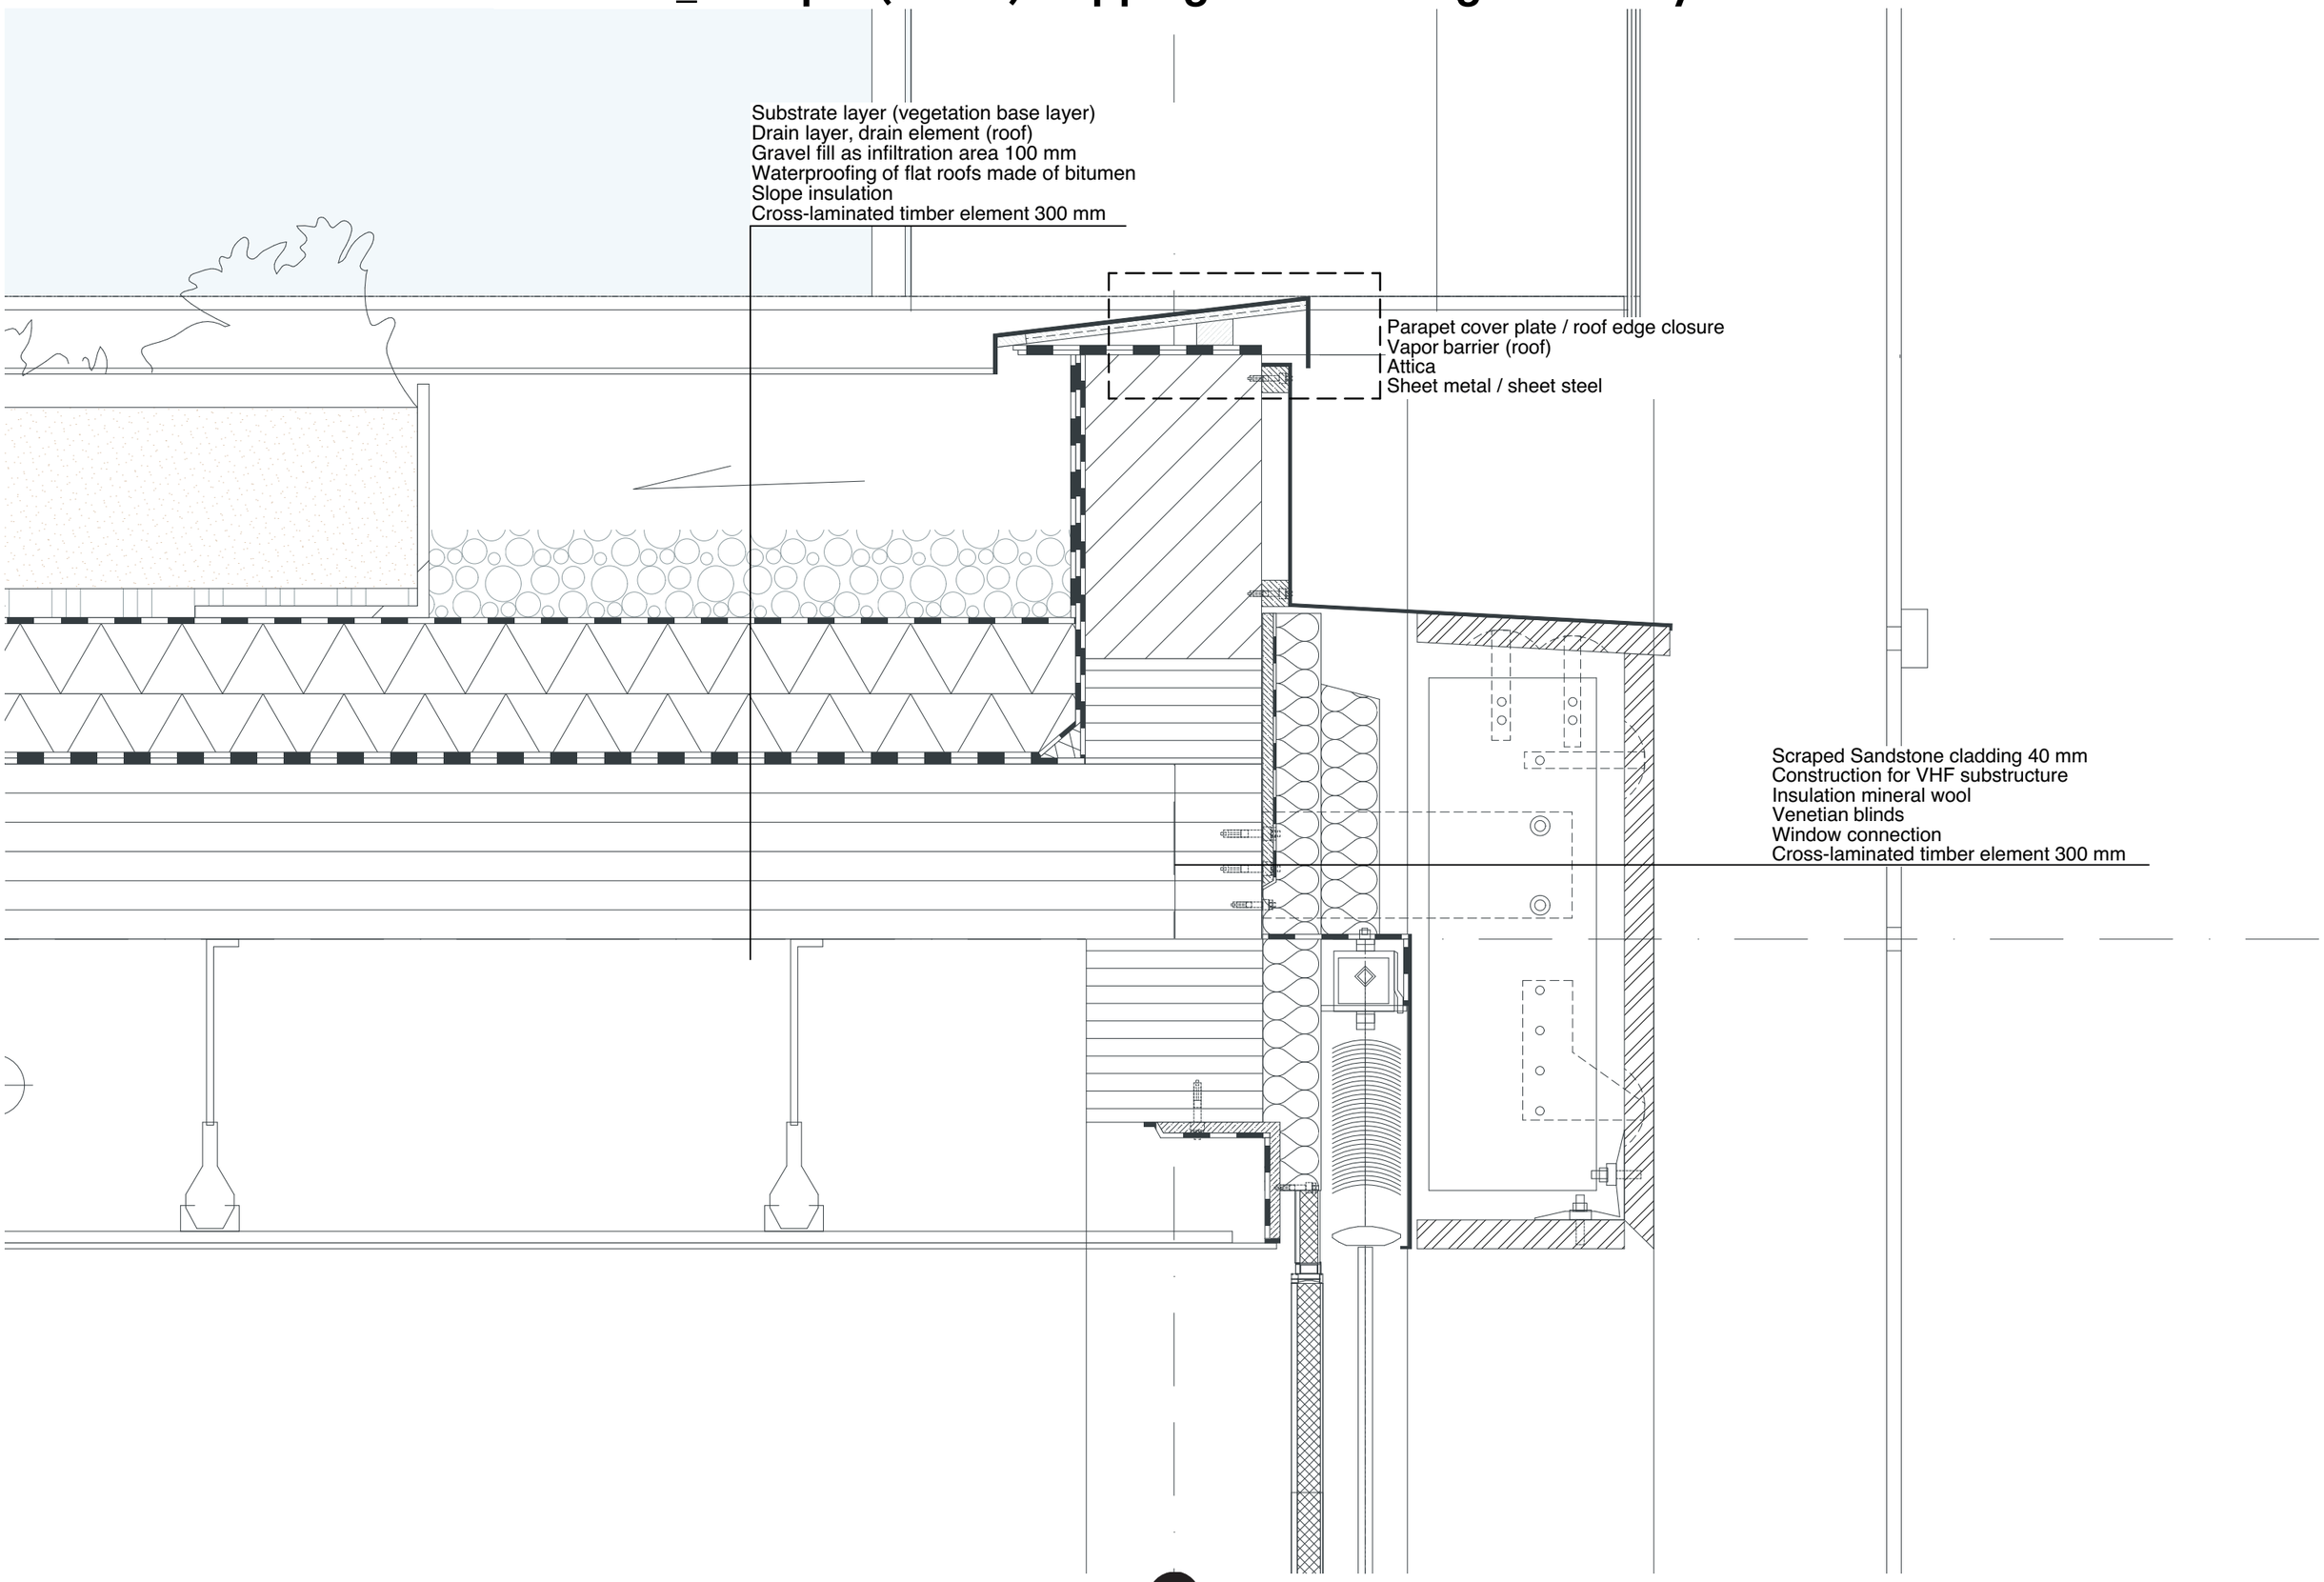

4_ CLT Wall to Concrete Foundation Interface

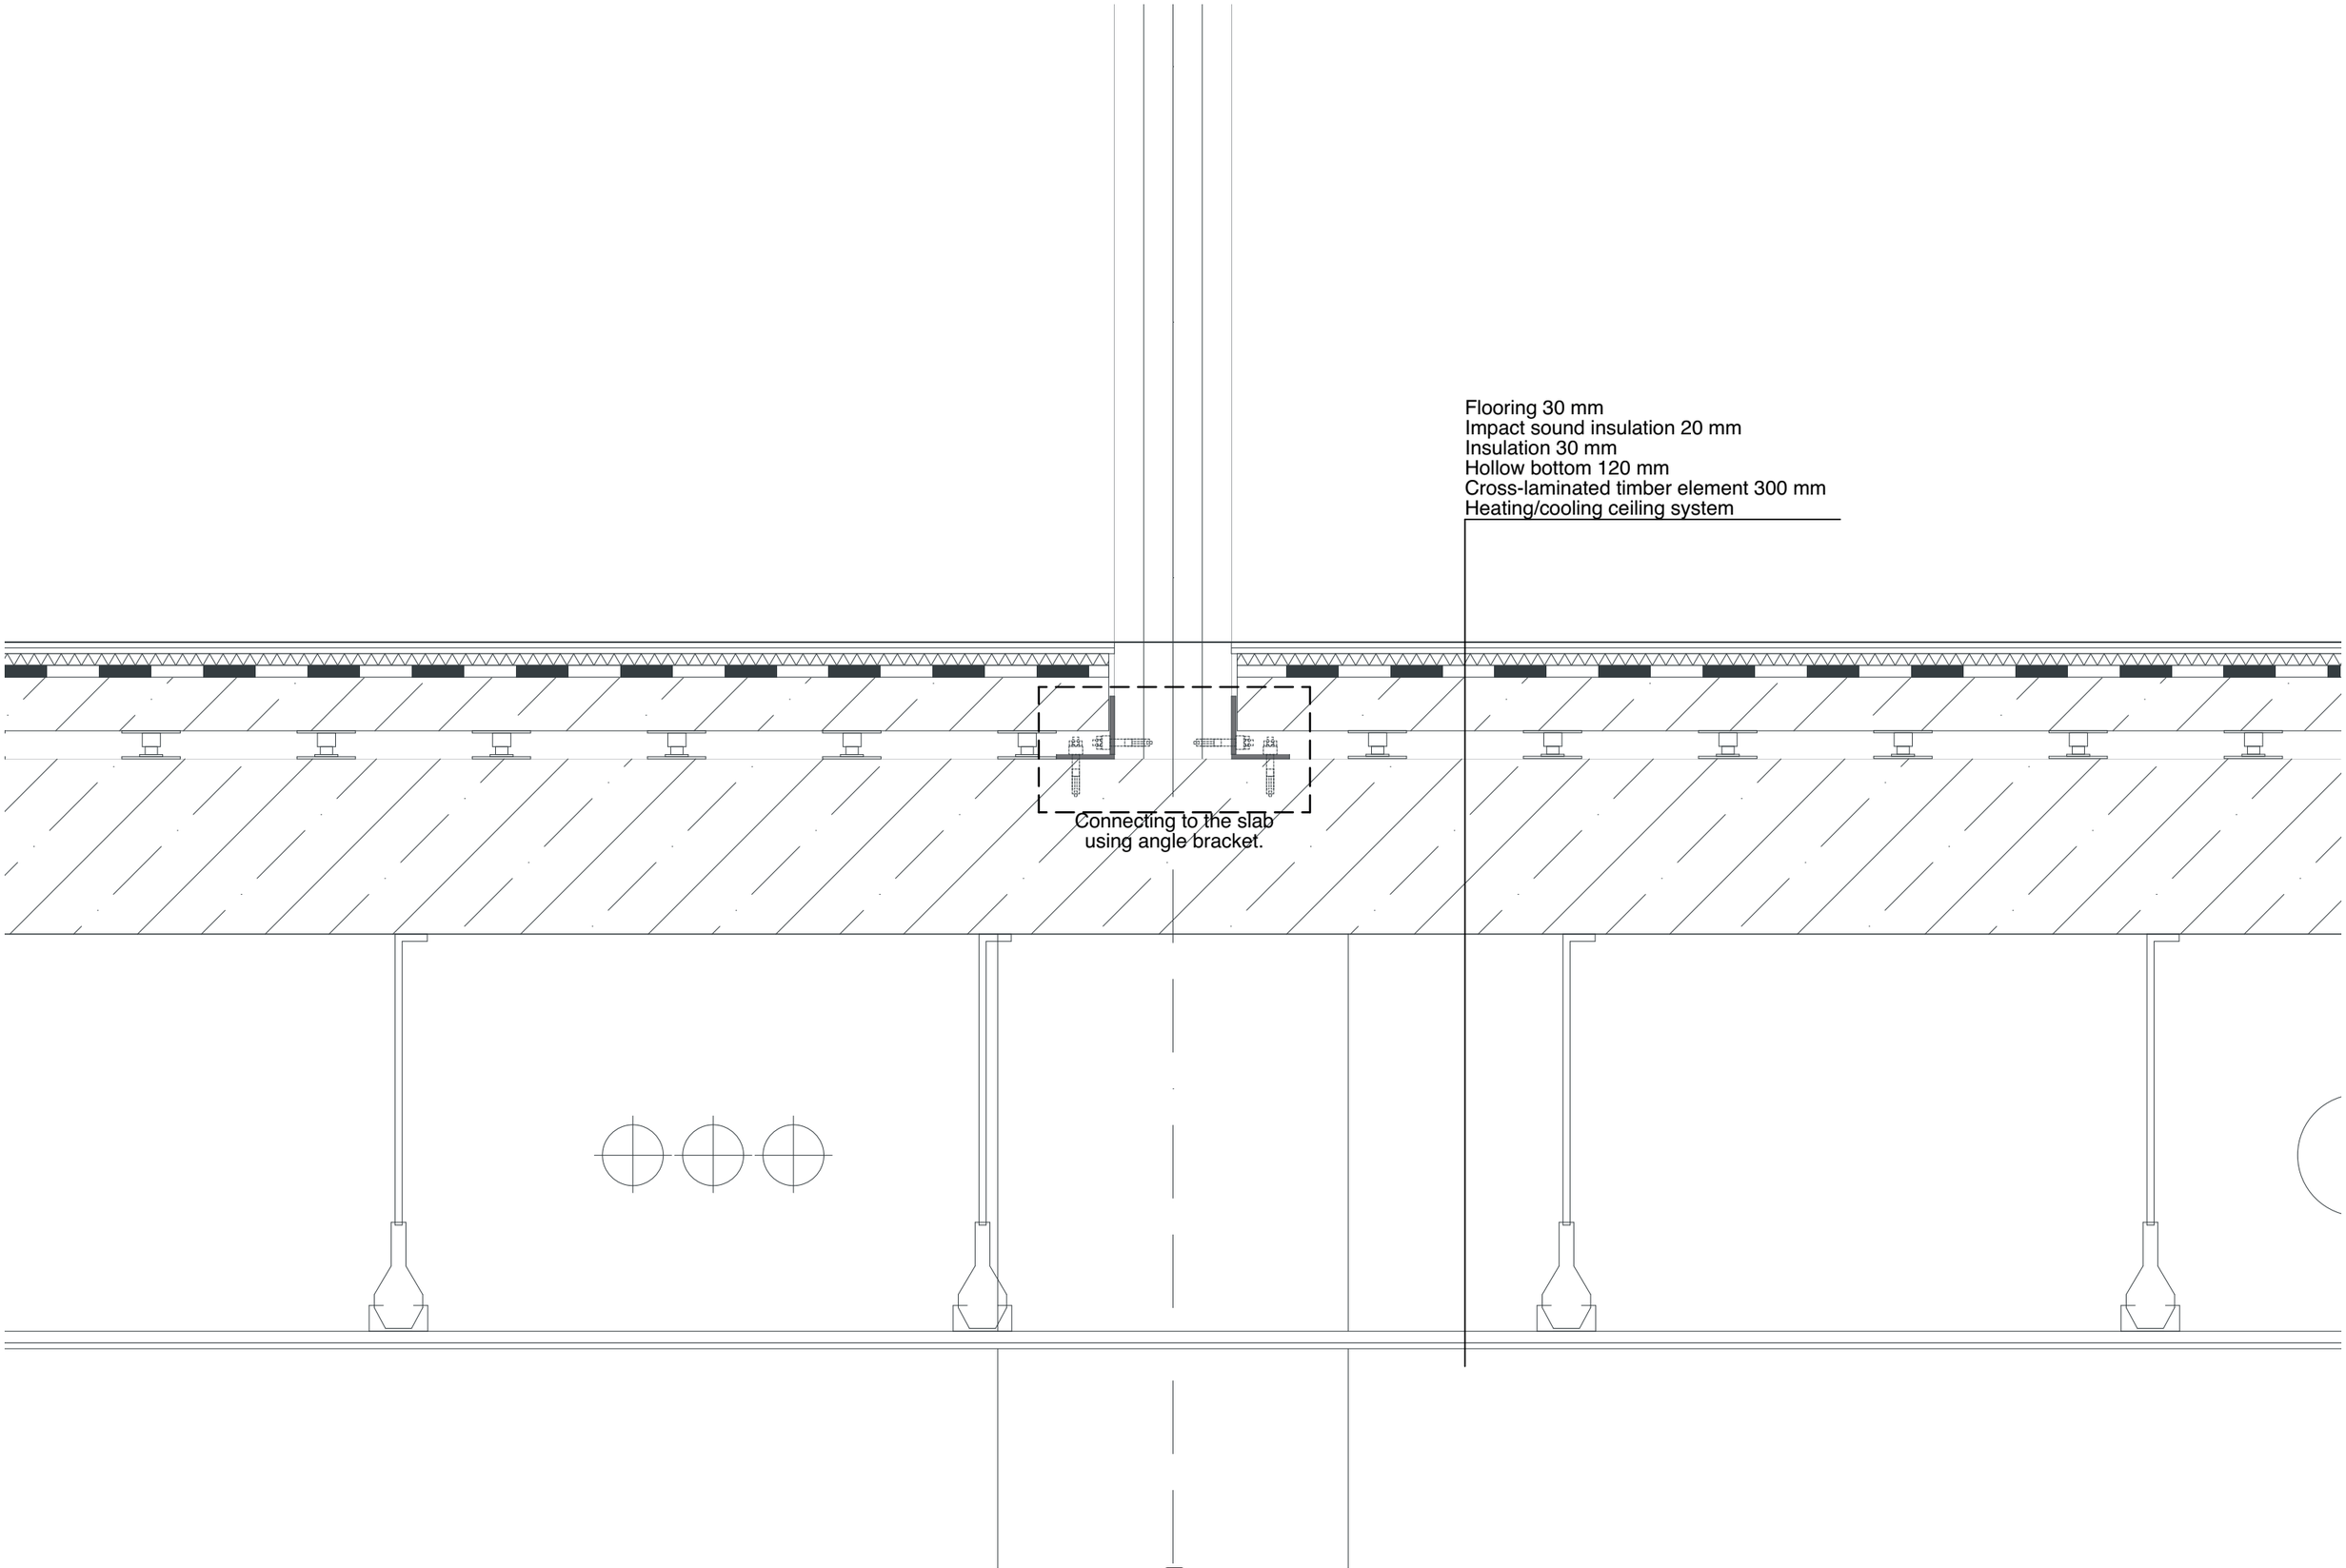

5_ Horizontal Section Through Facade System