




Bispebjerg Location

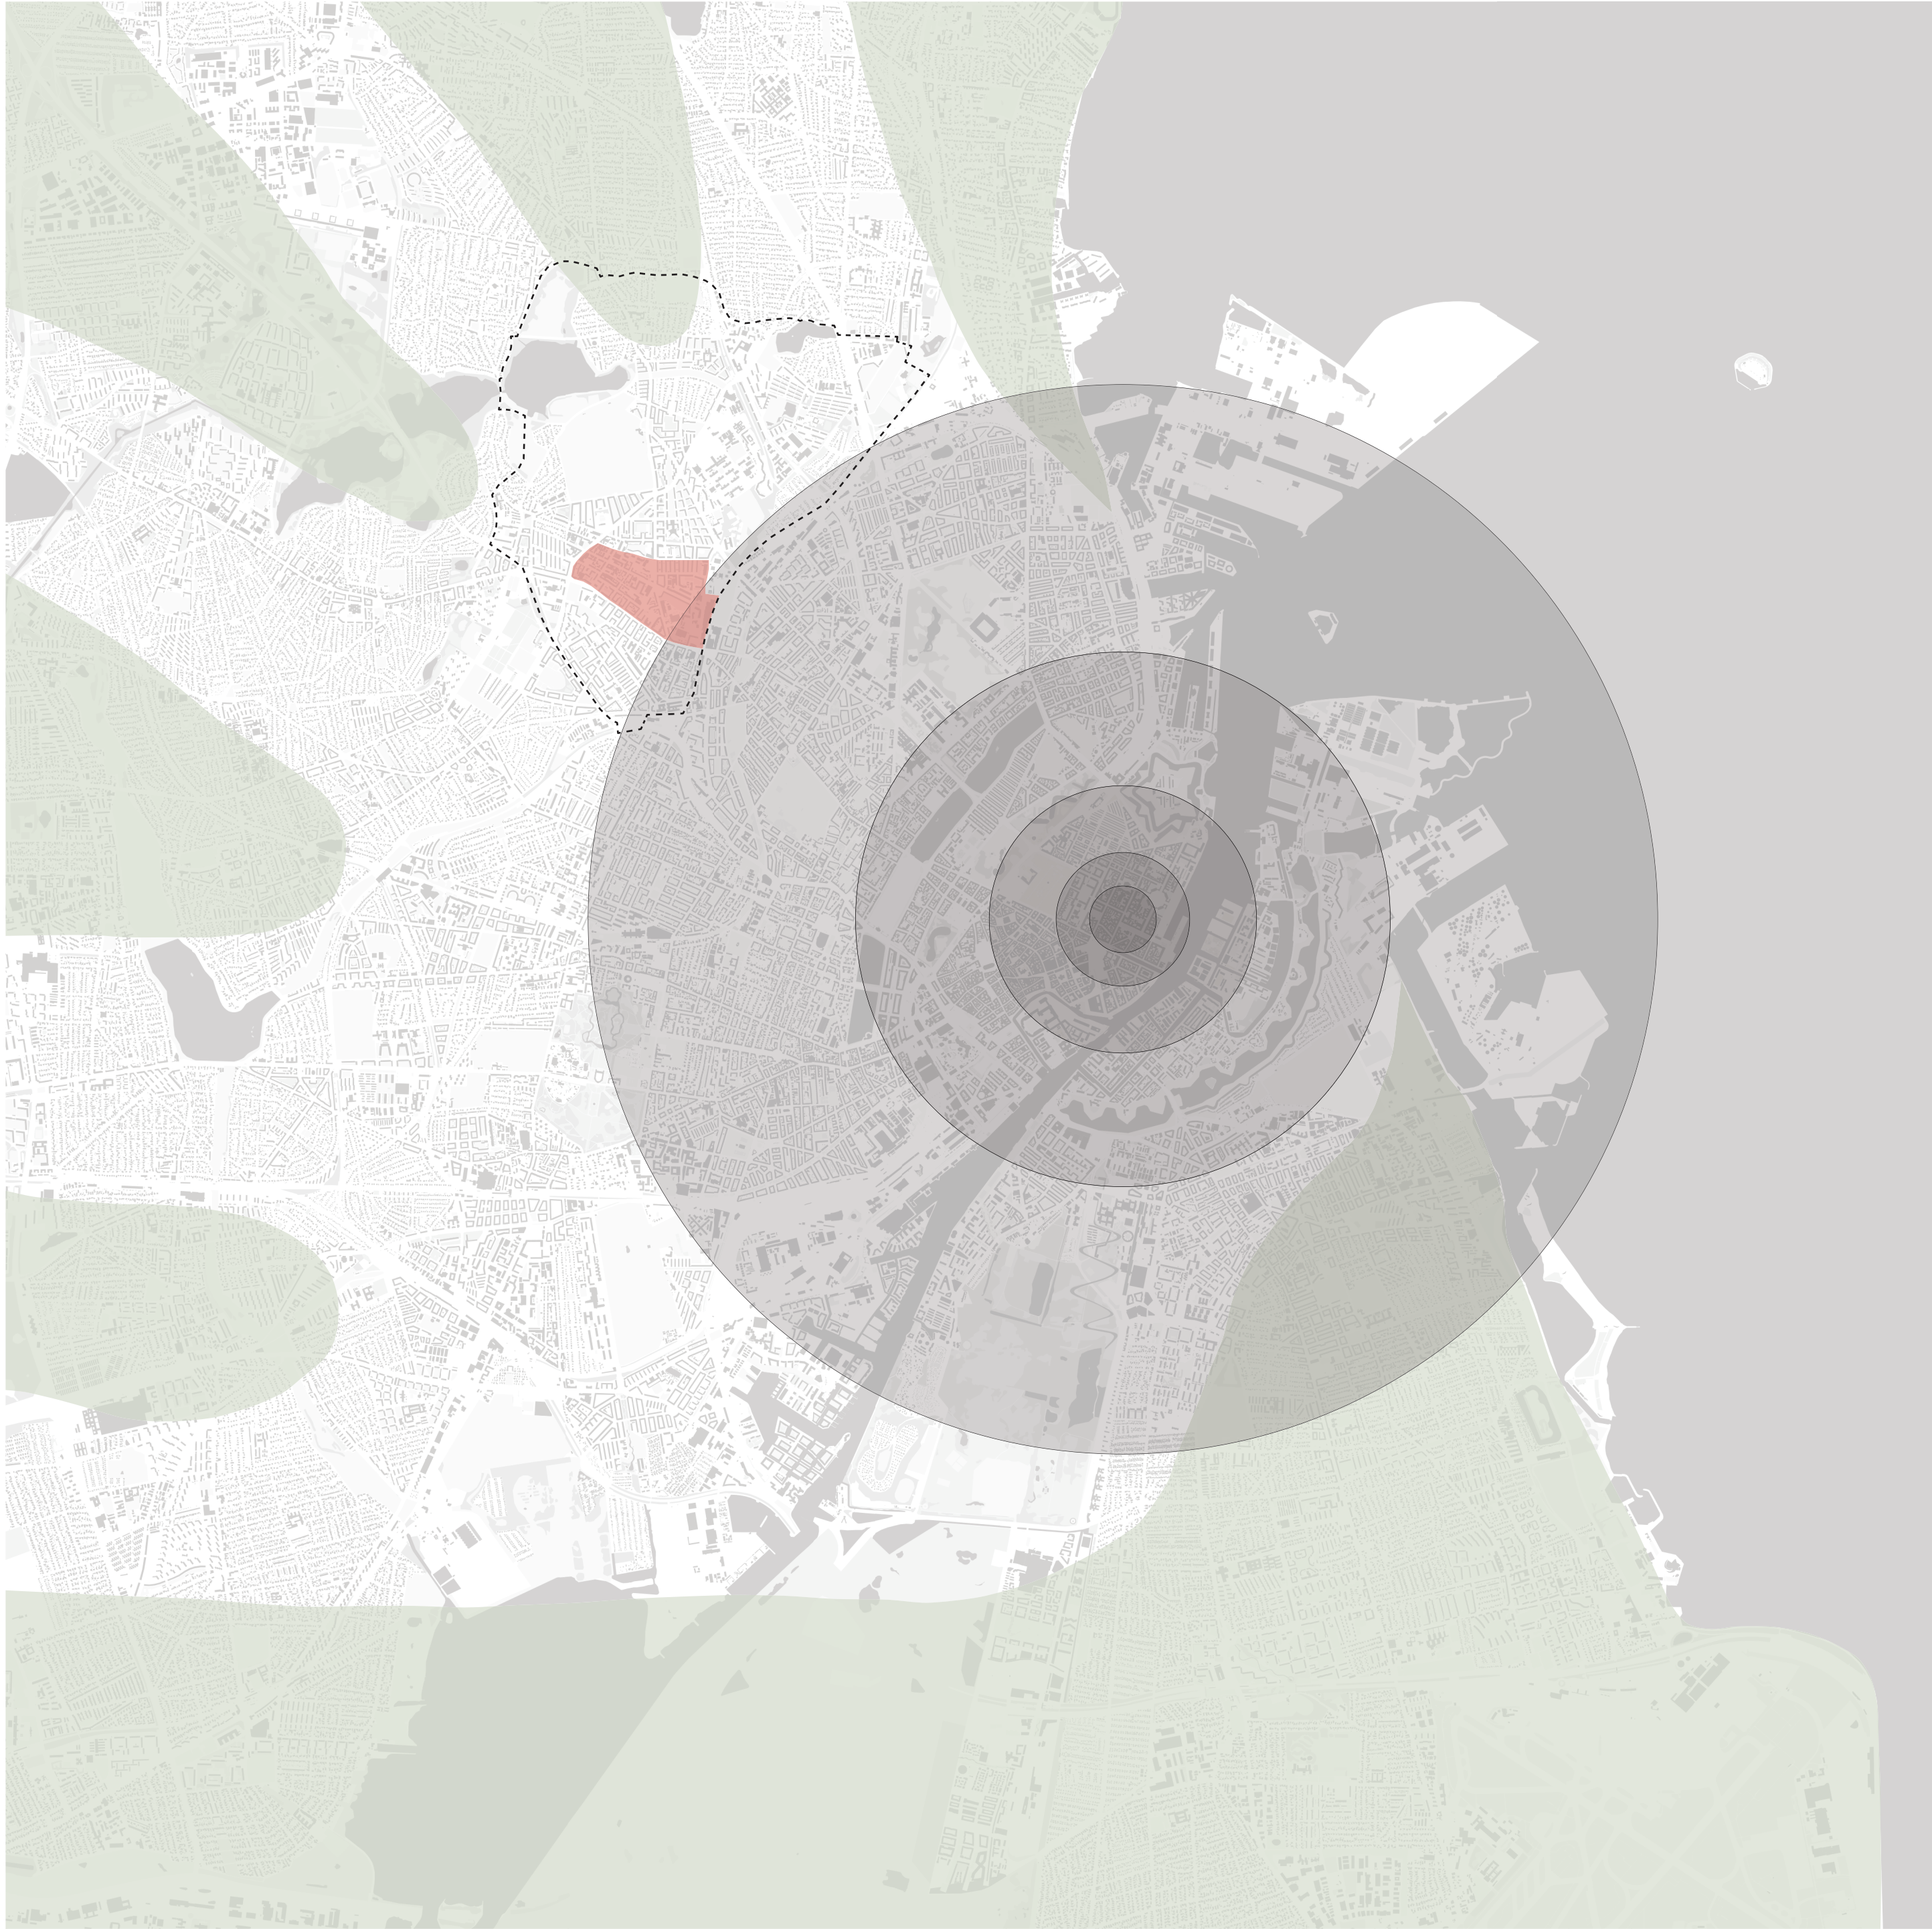


Housing Typologies

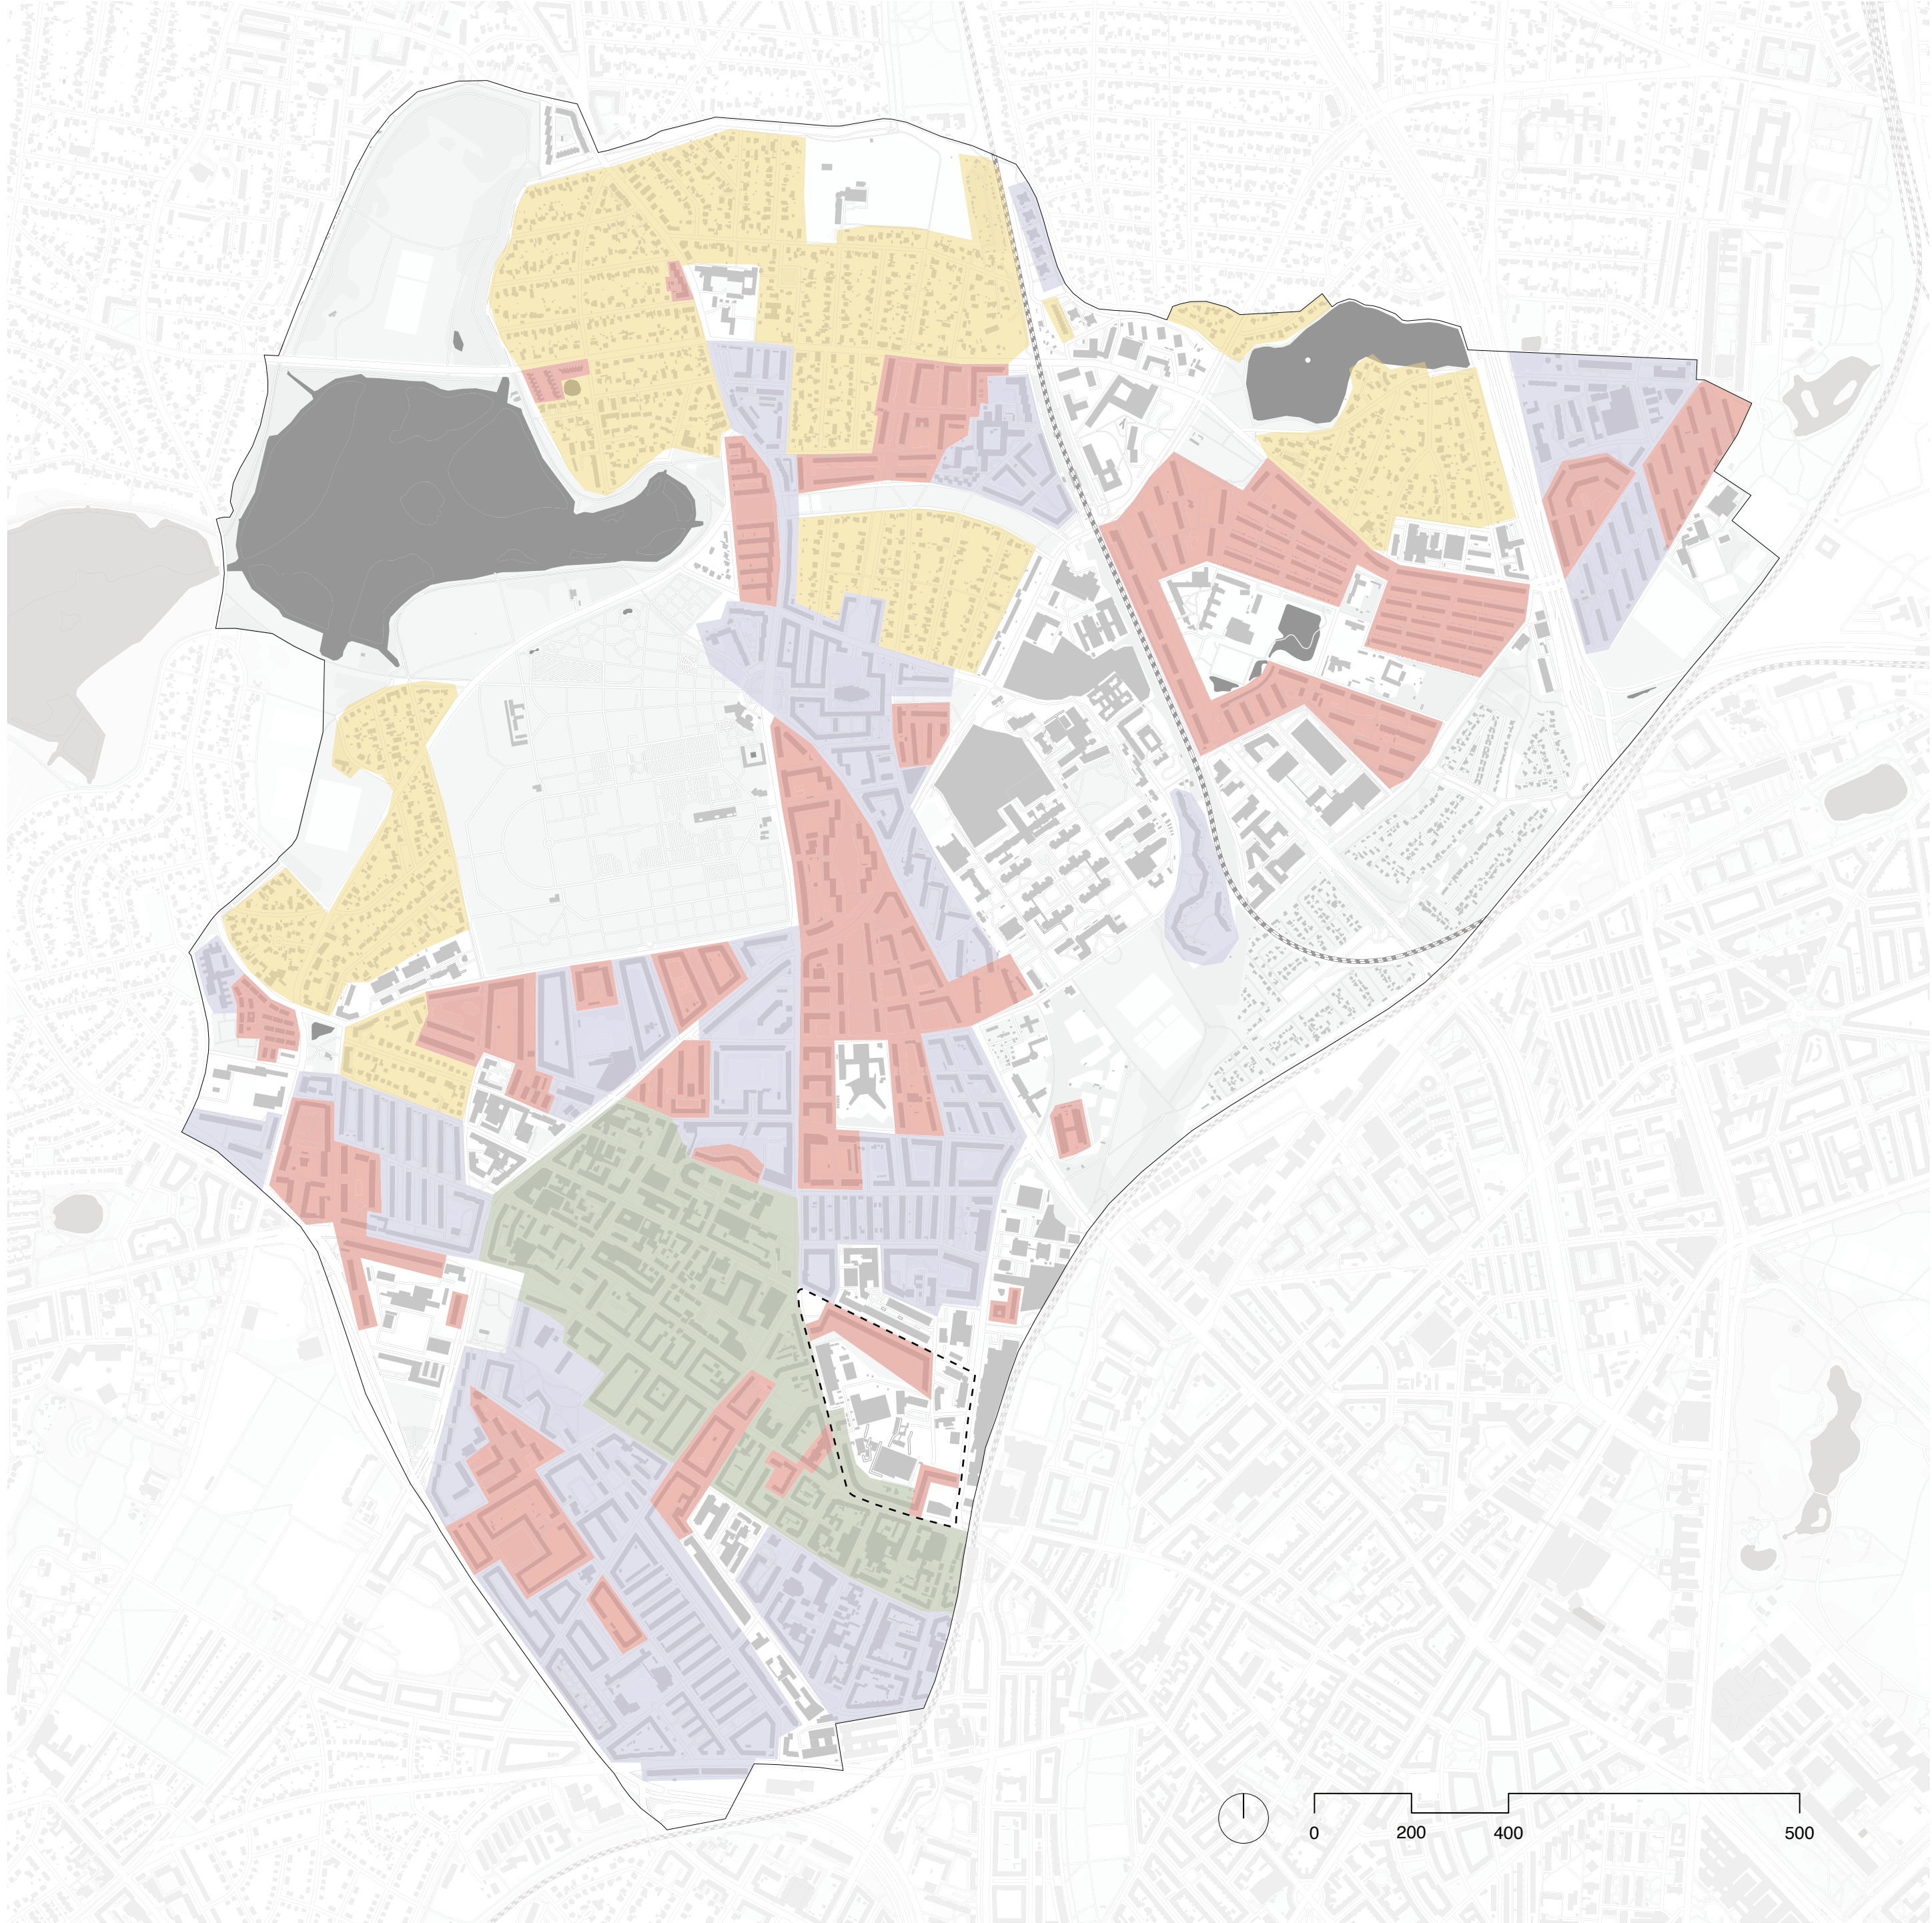


Affluent families

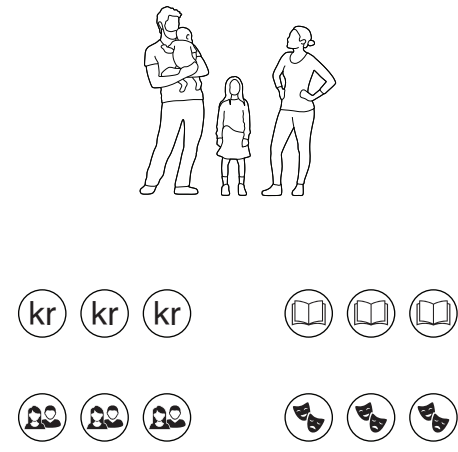


Native retirees

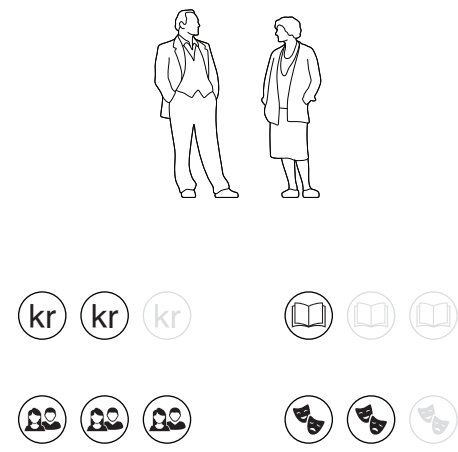


Students and young professionals

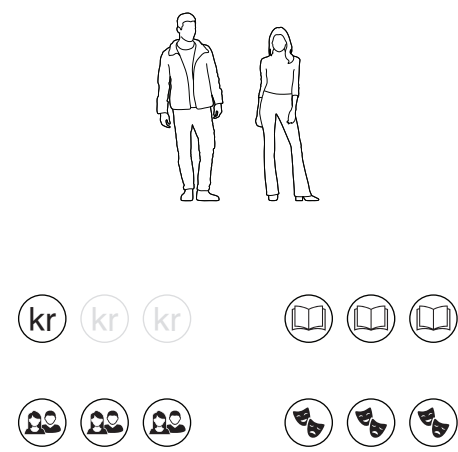


Vulnerable groups

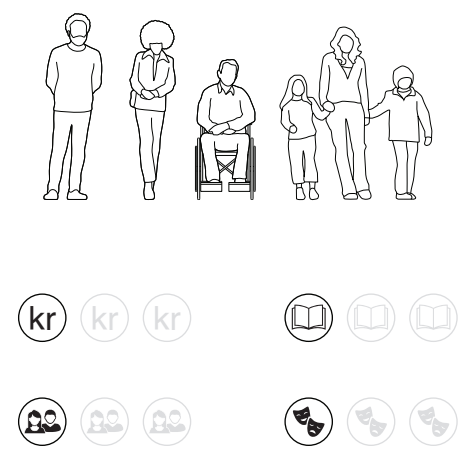


Interpersonal distance

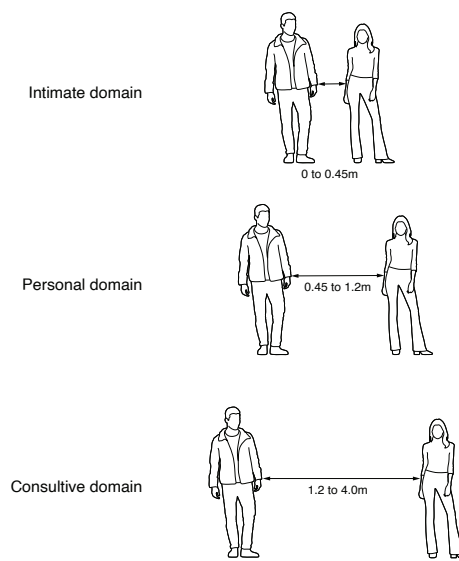


Affiliative conflict theory

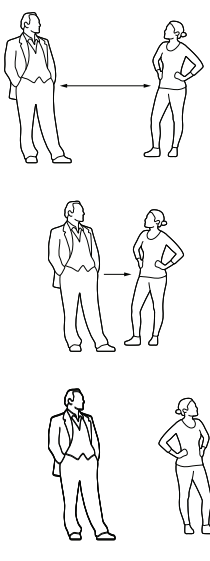


Privacy regulation theory

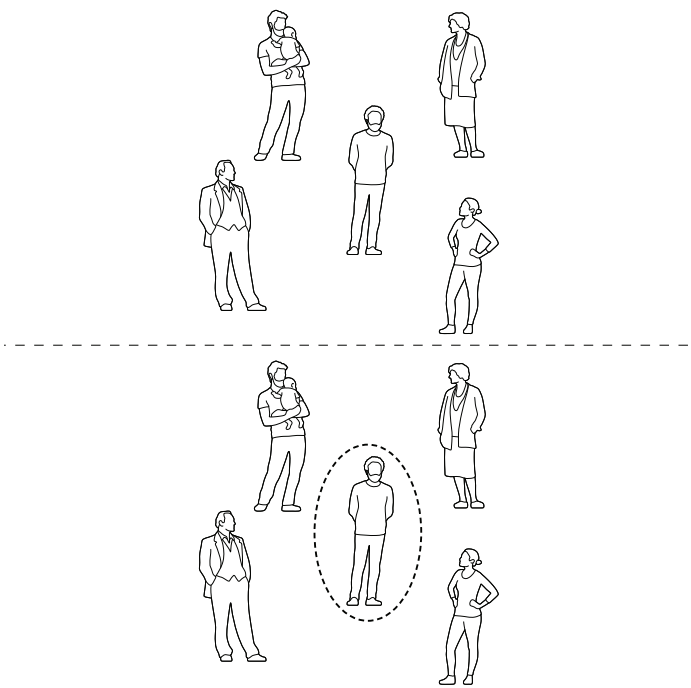


Territoriality

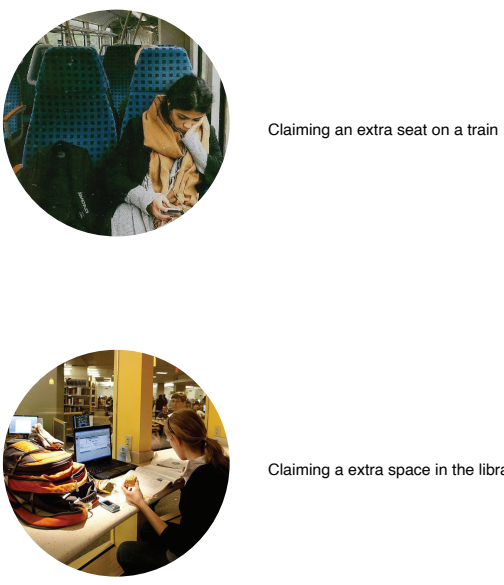


Urban Strategy

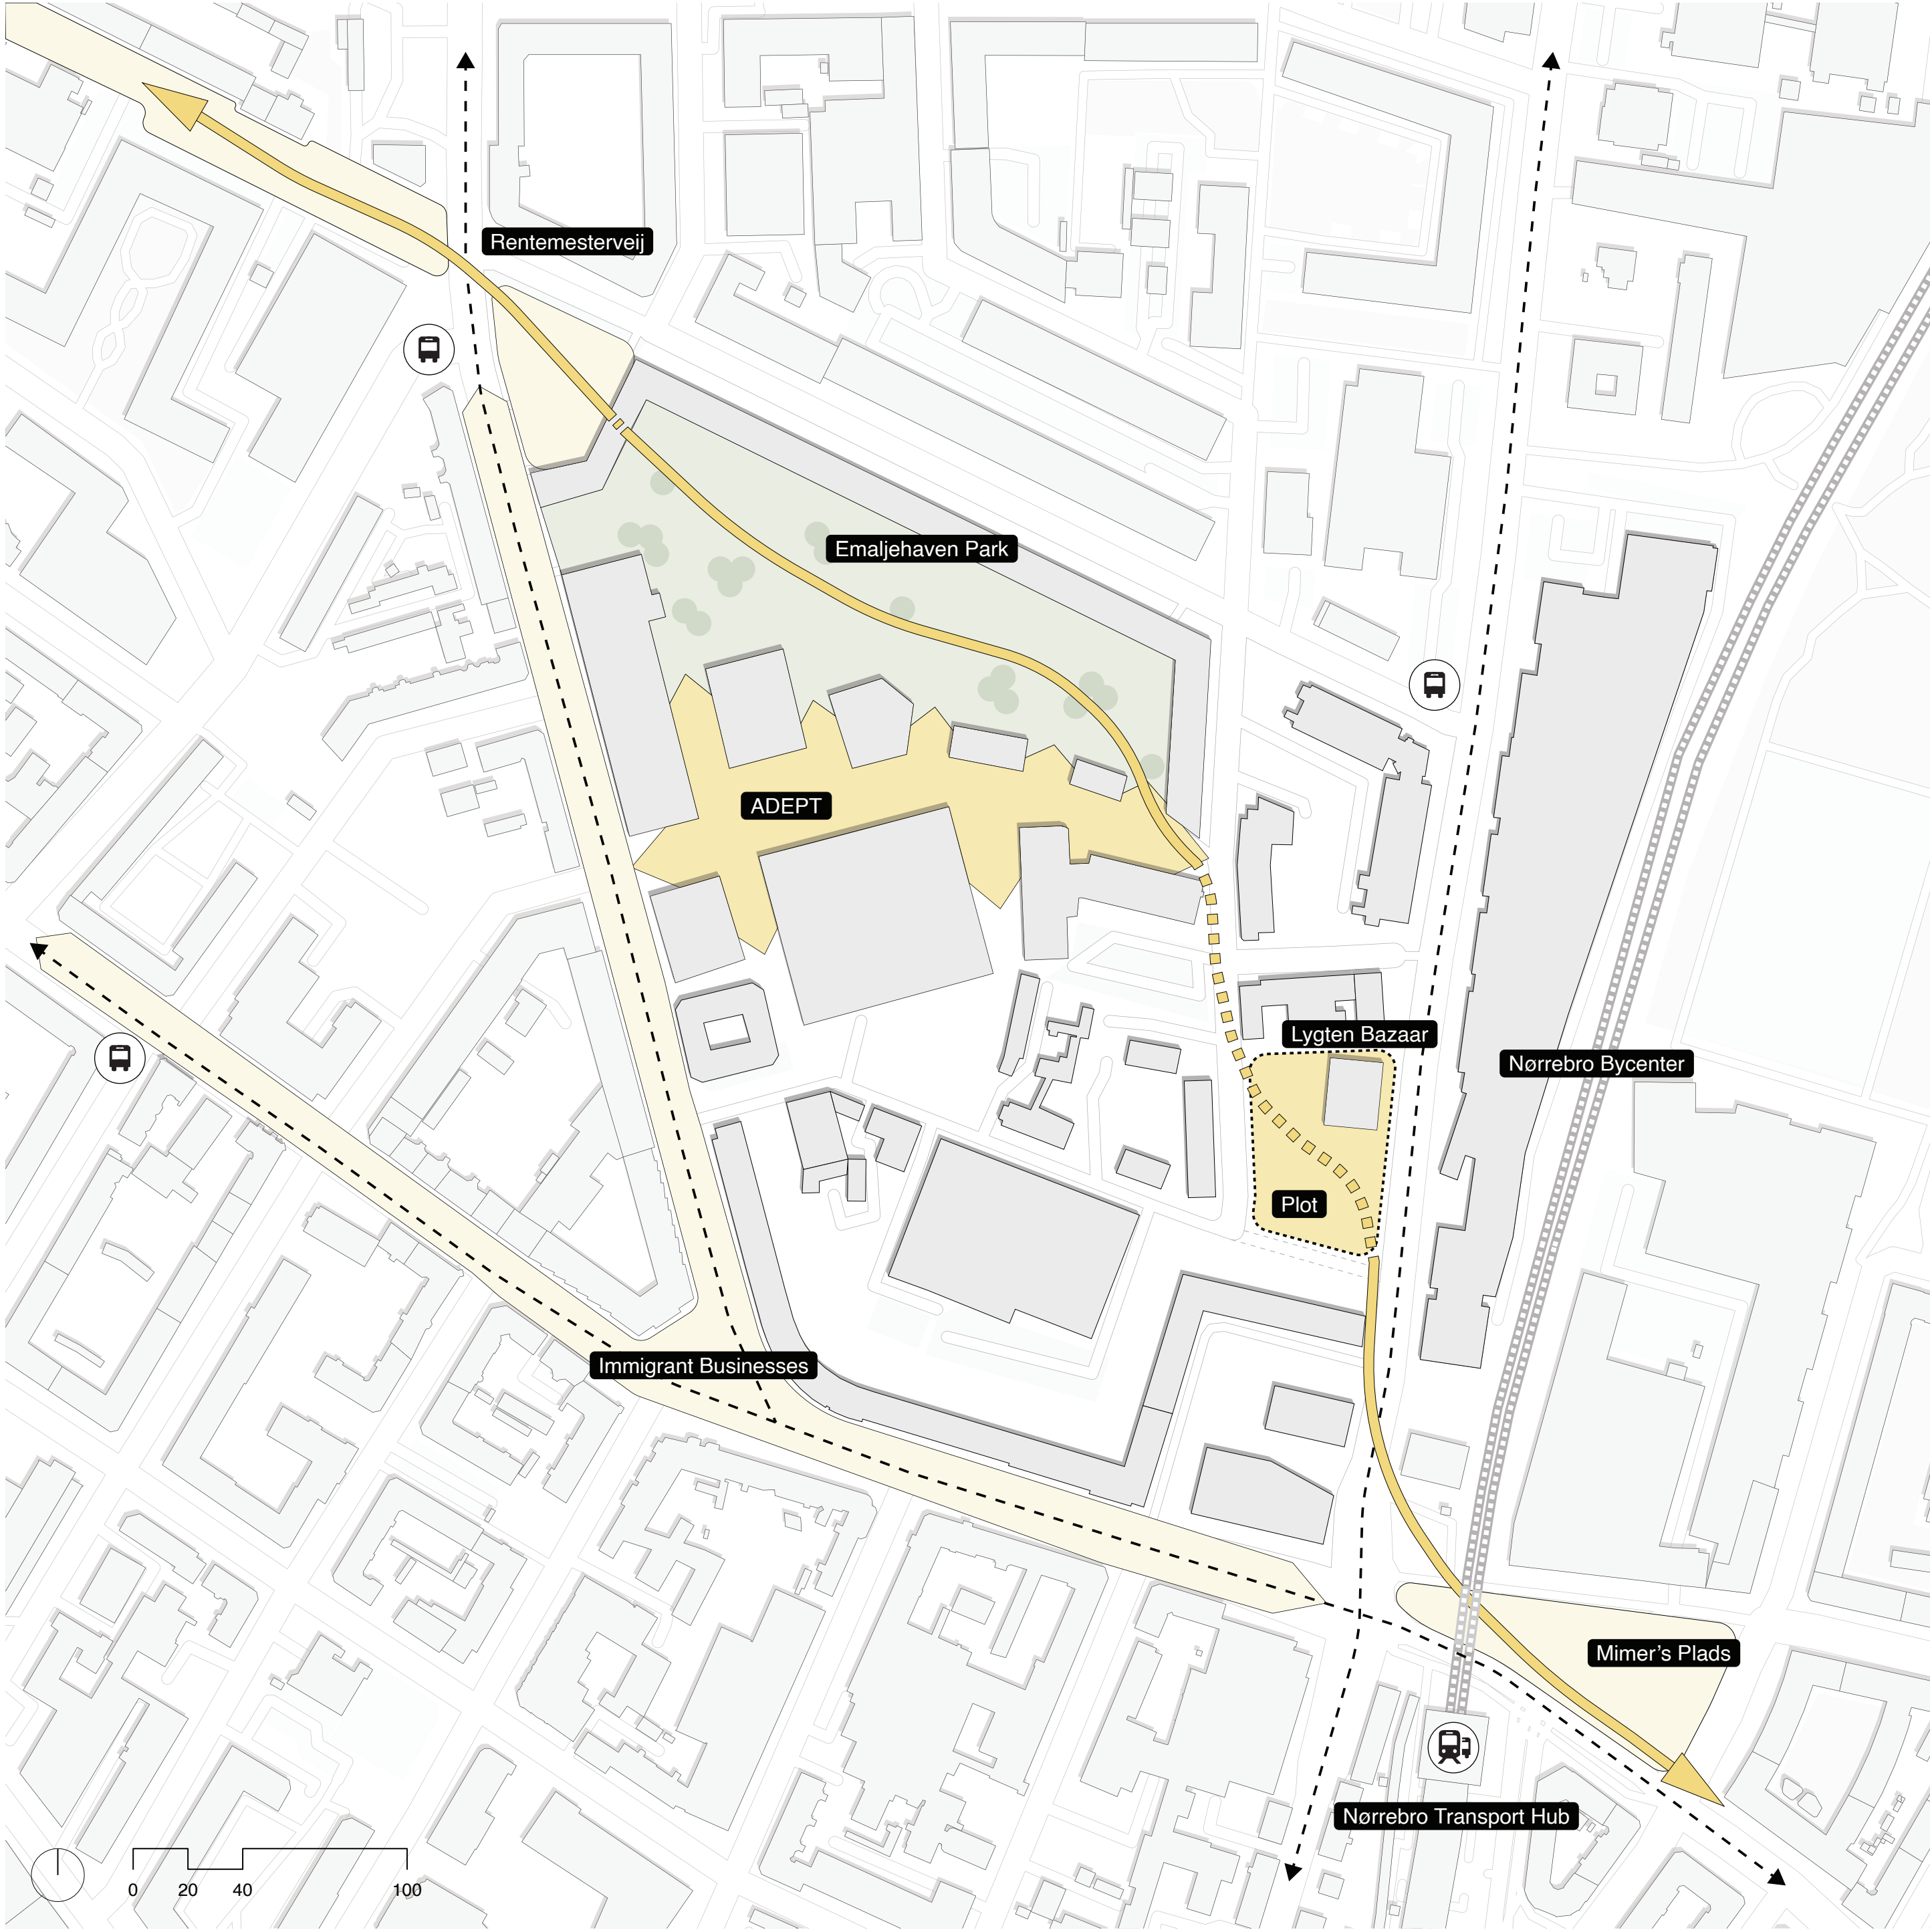


Edges and thresholds

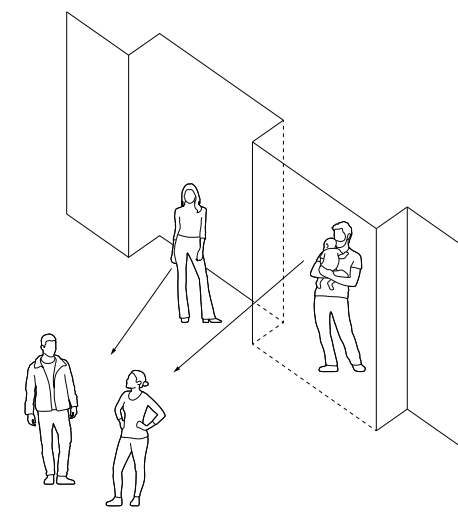


Privacy and intimacy regulation

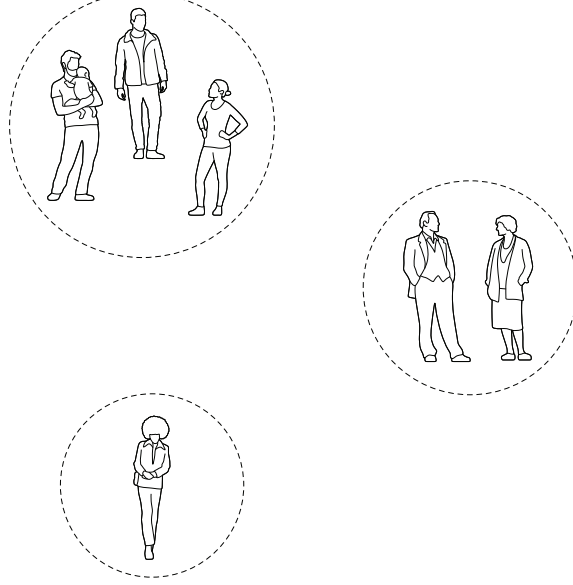


Movement and intersections

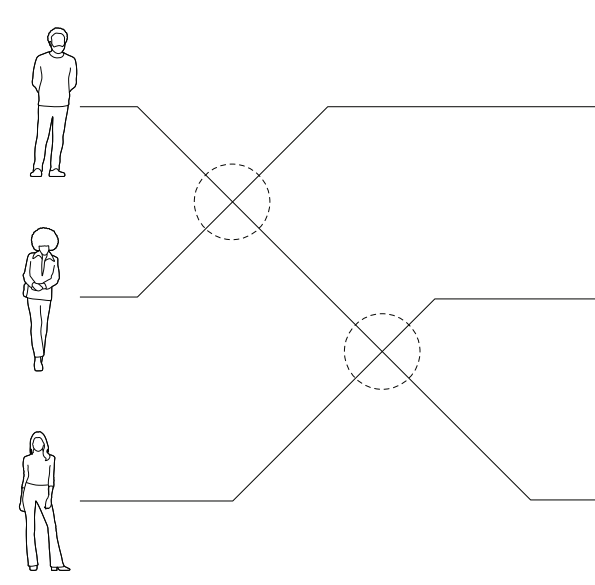

Props and triangulation






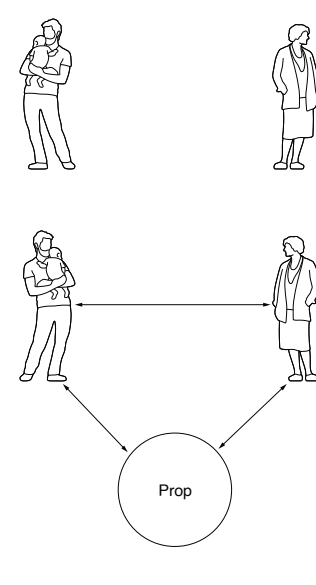


Program

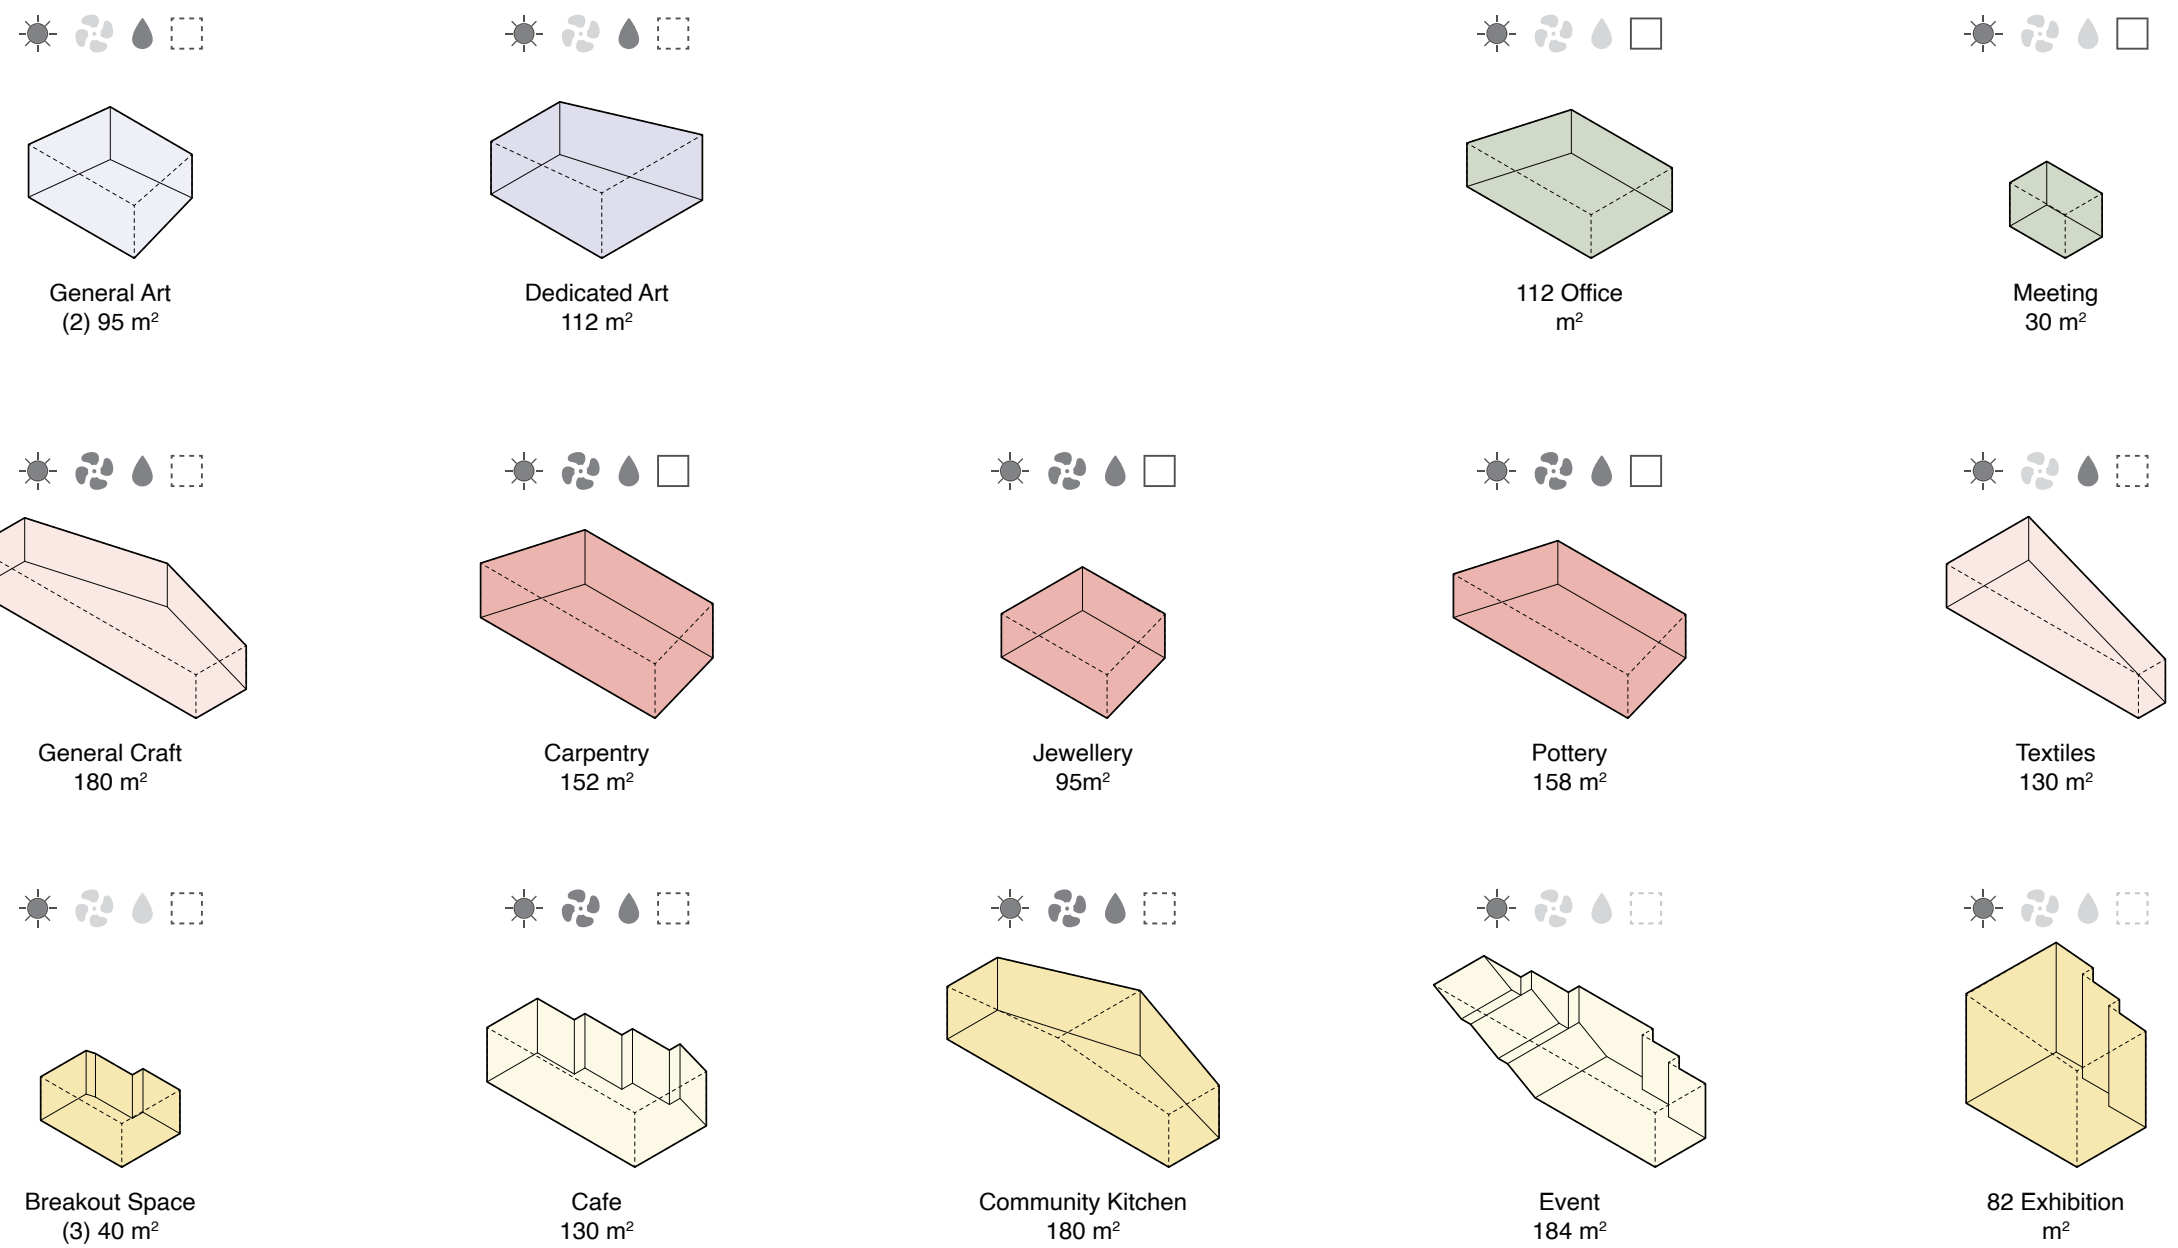





Urban section

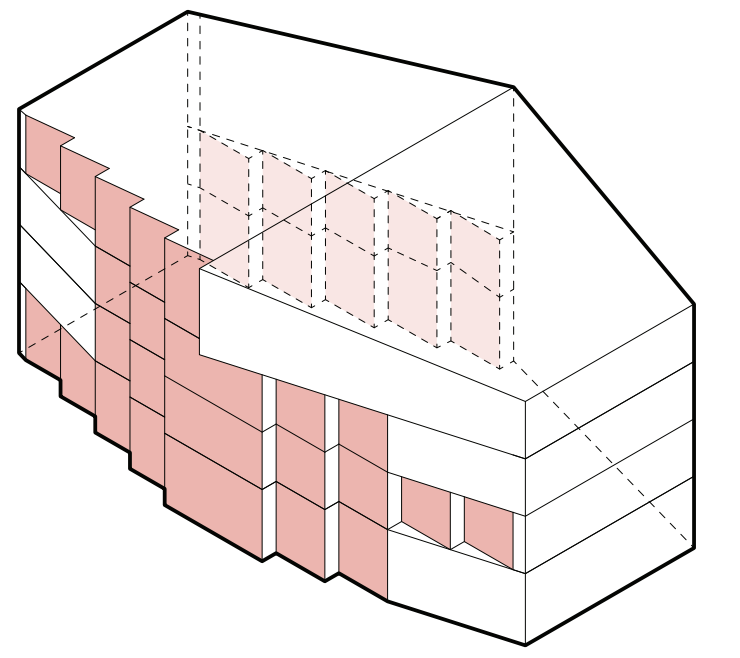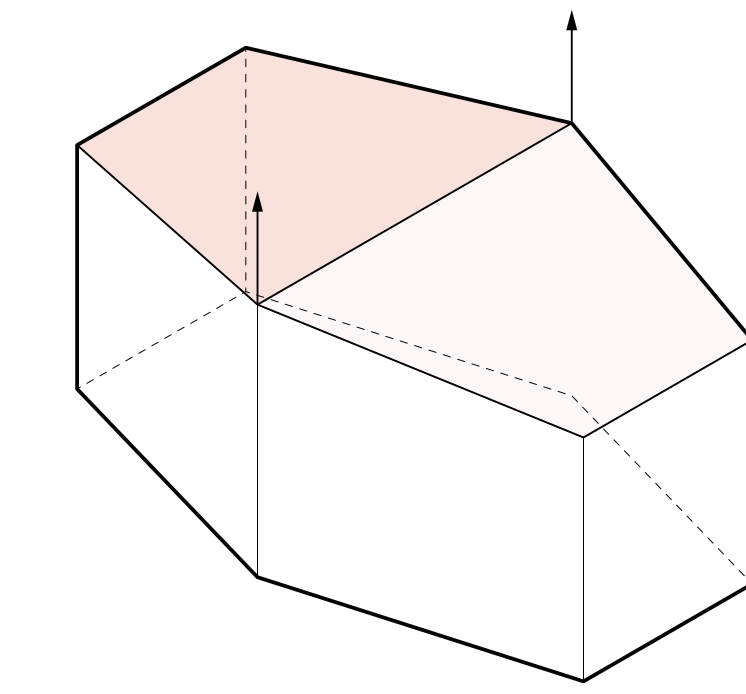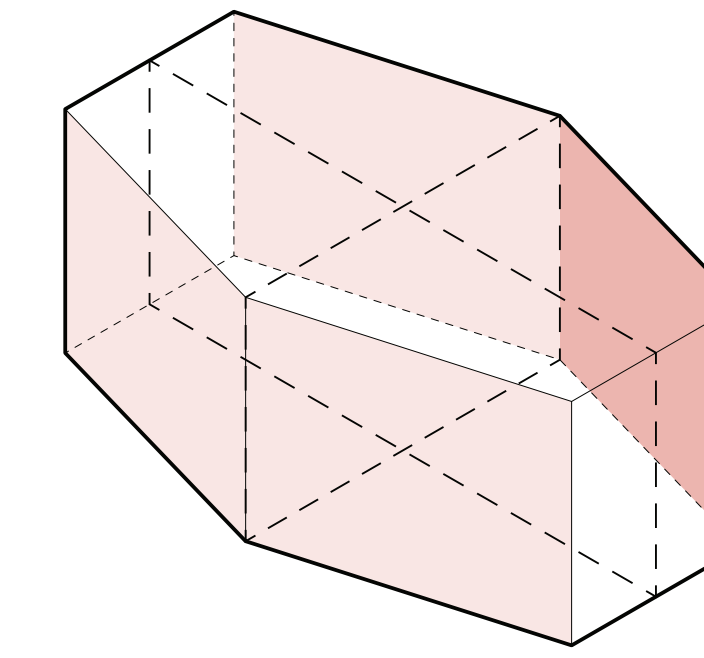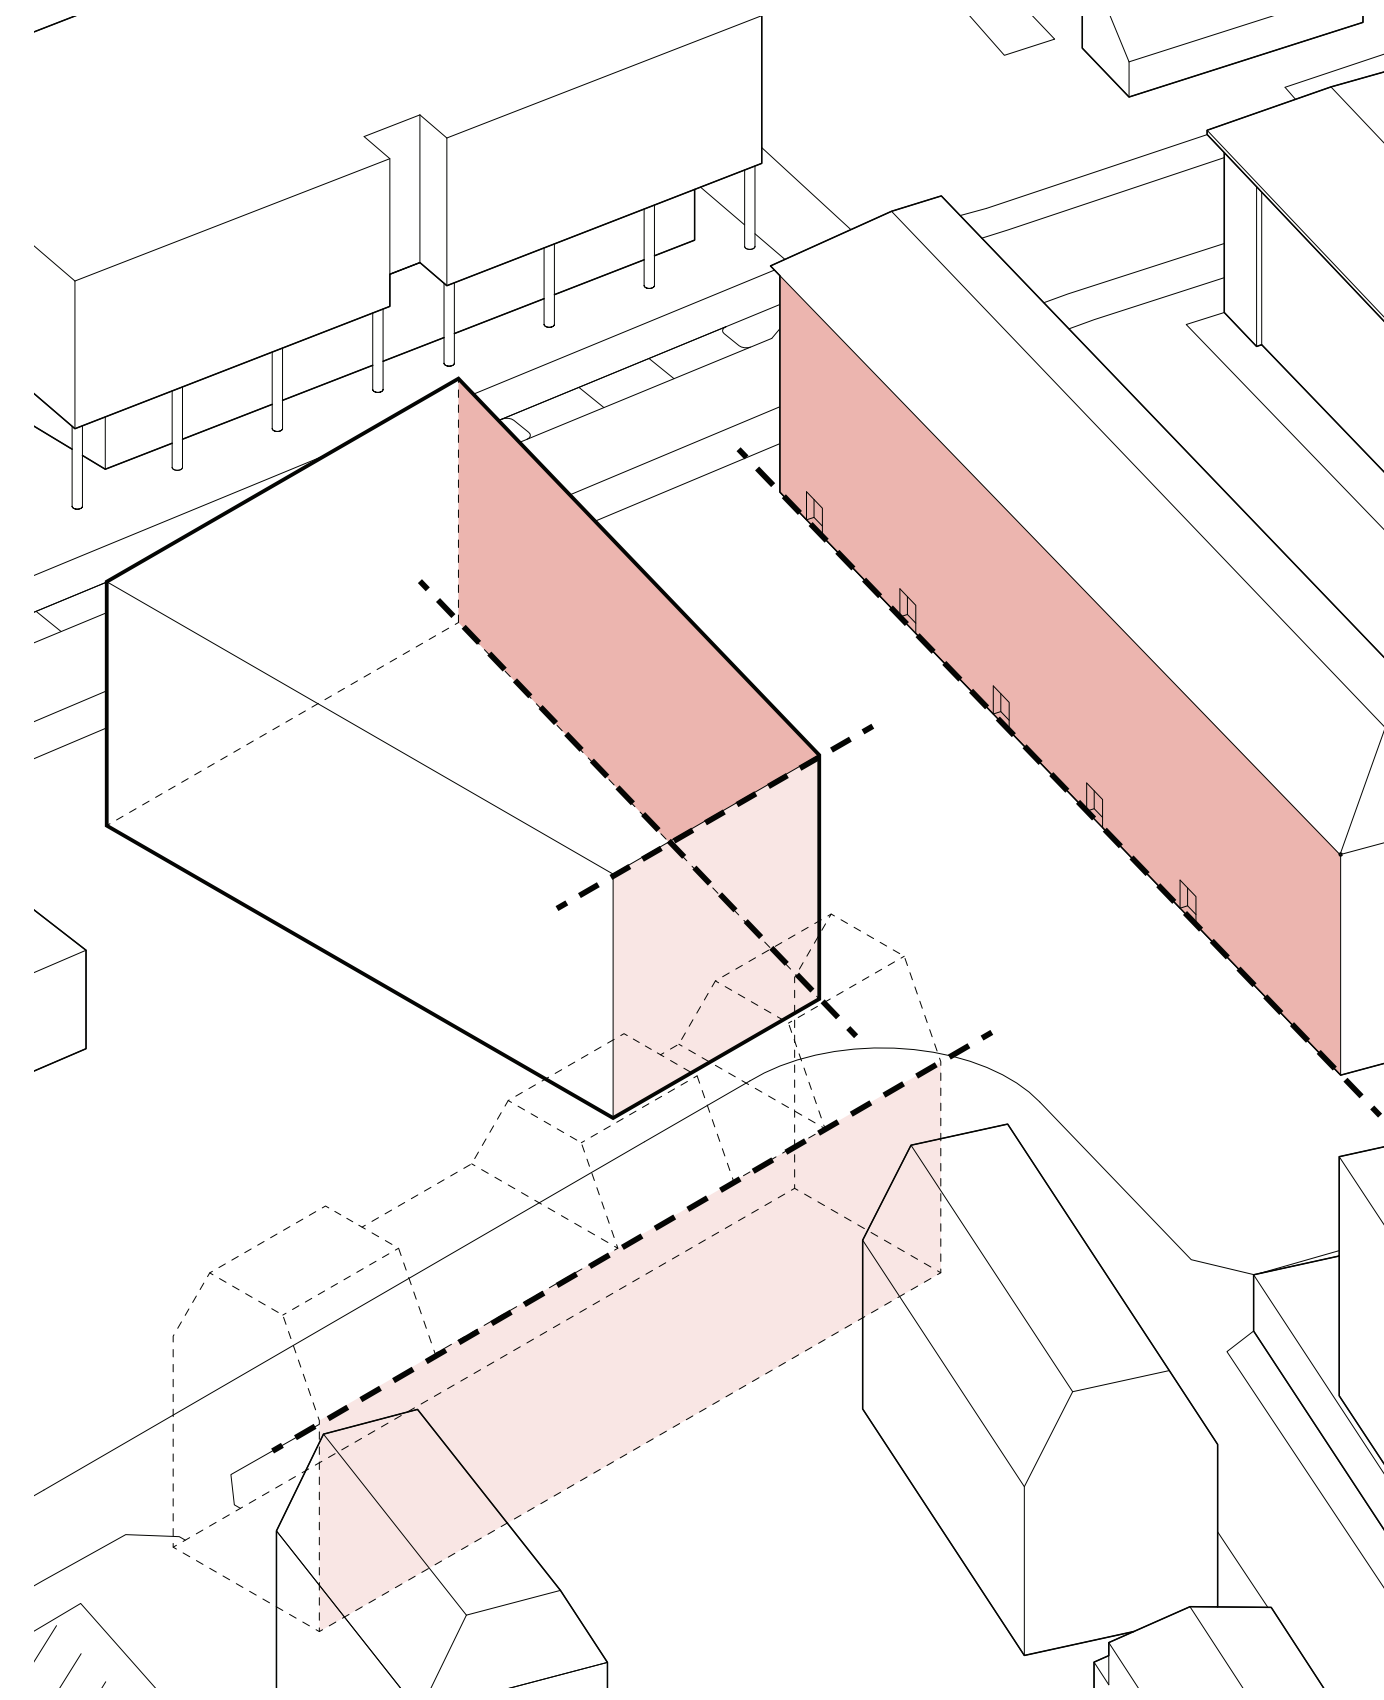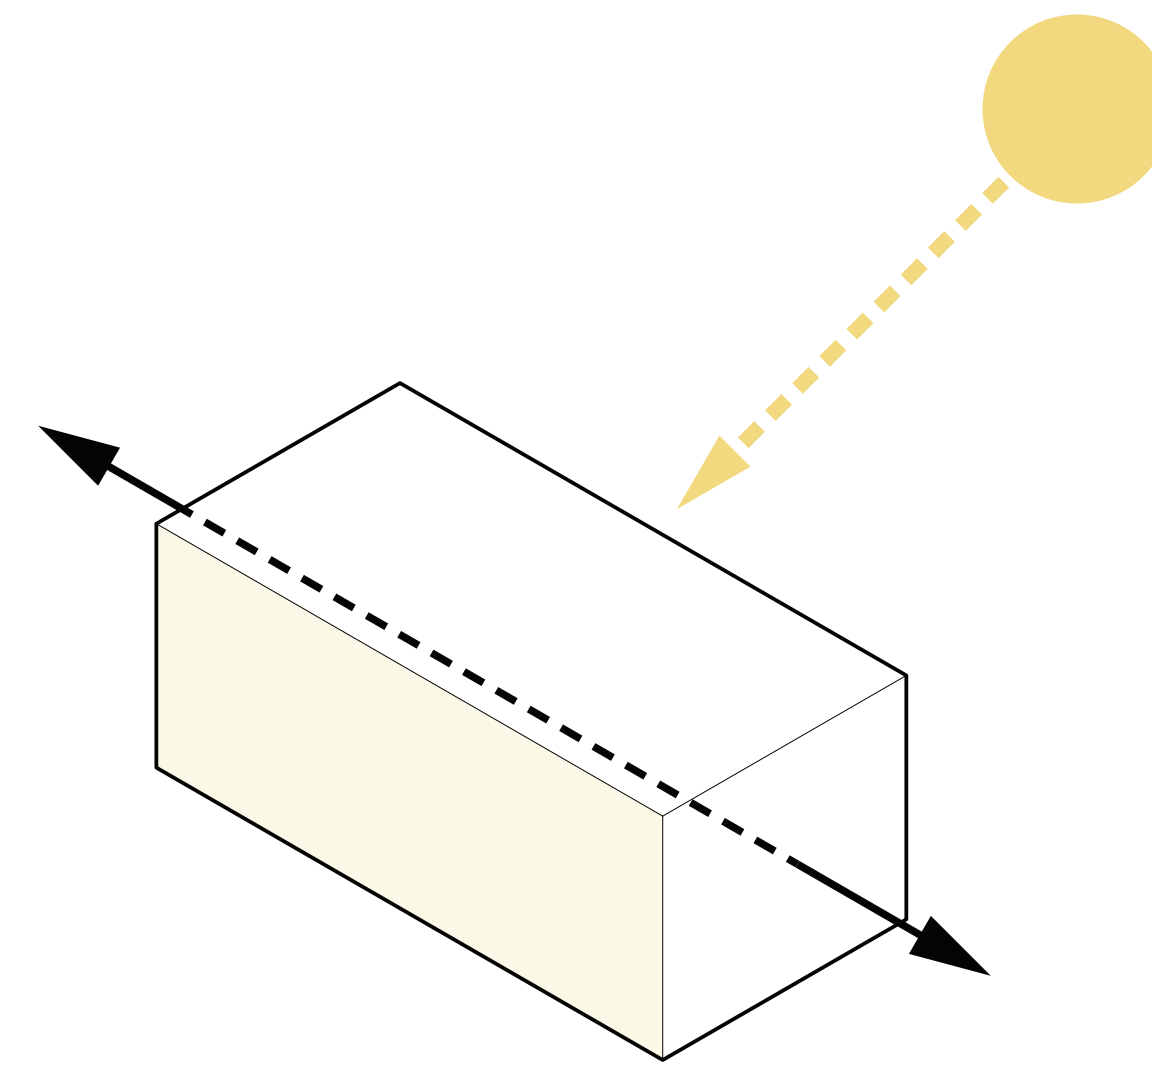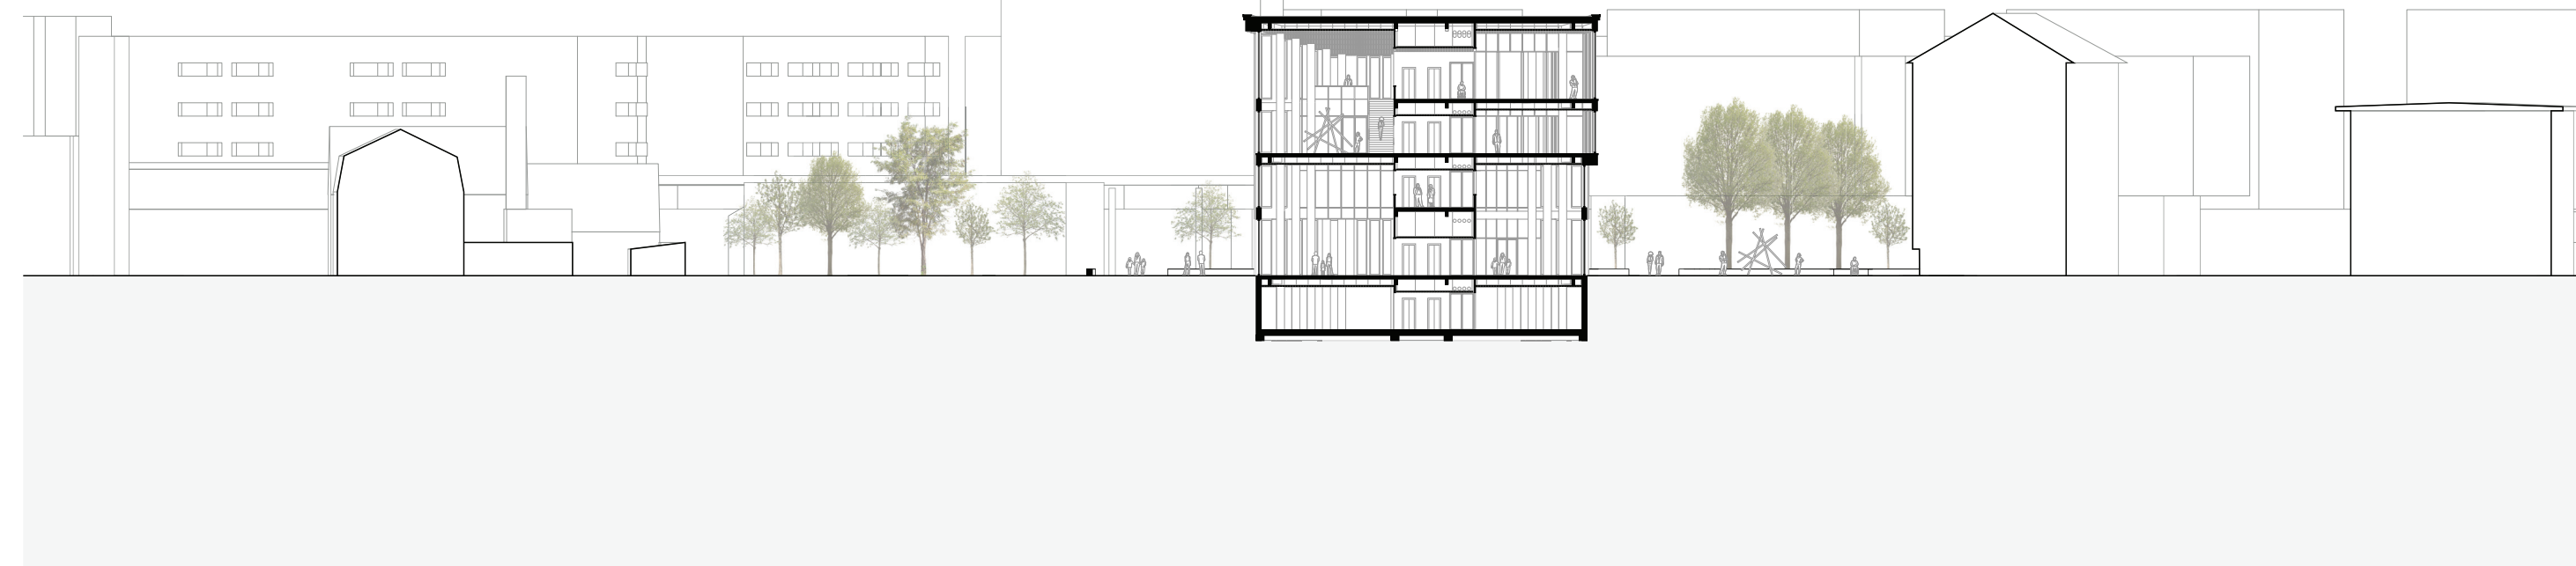



Site plan

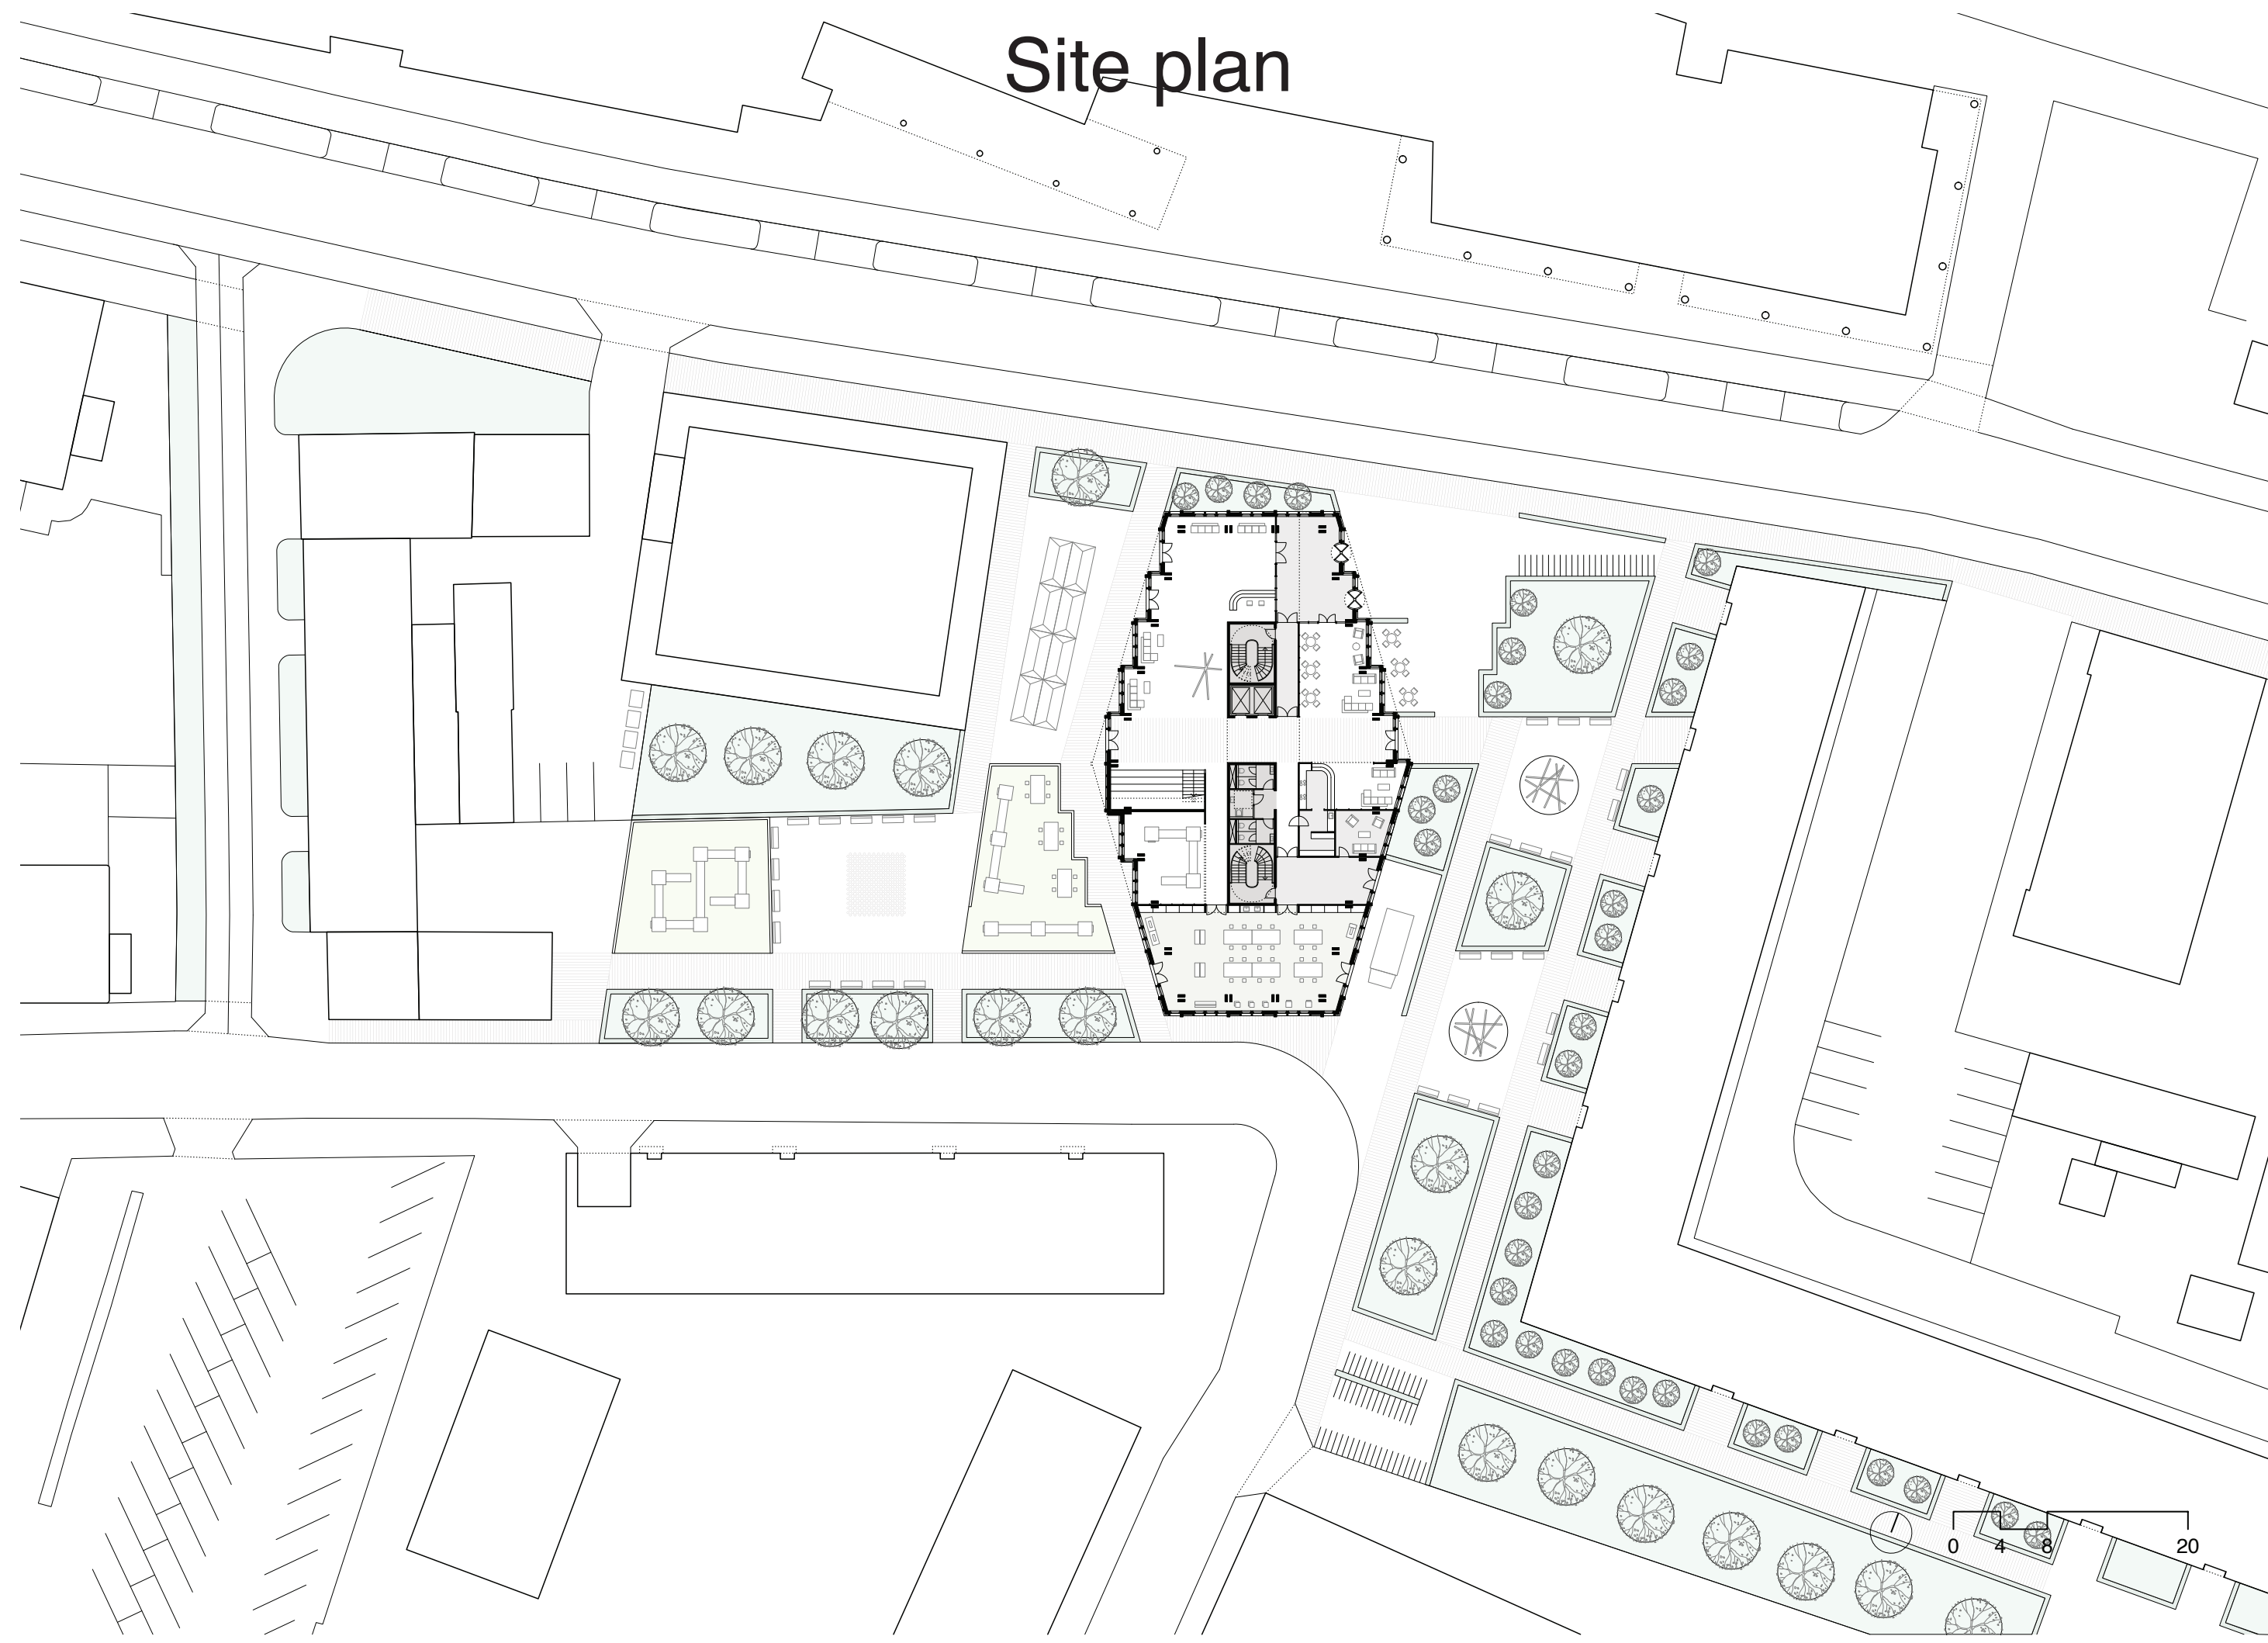

Movement

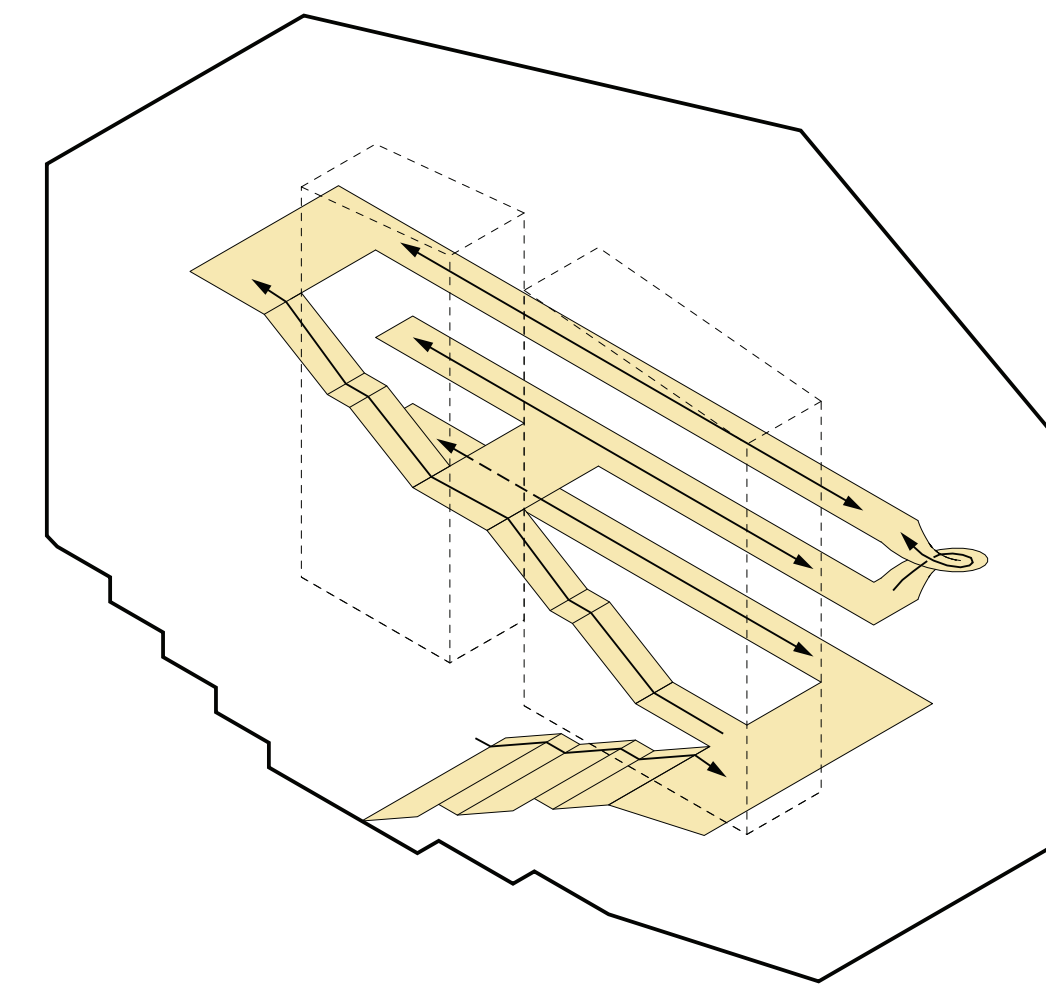


Movement, intersections and props

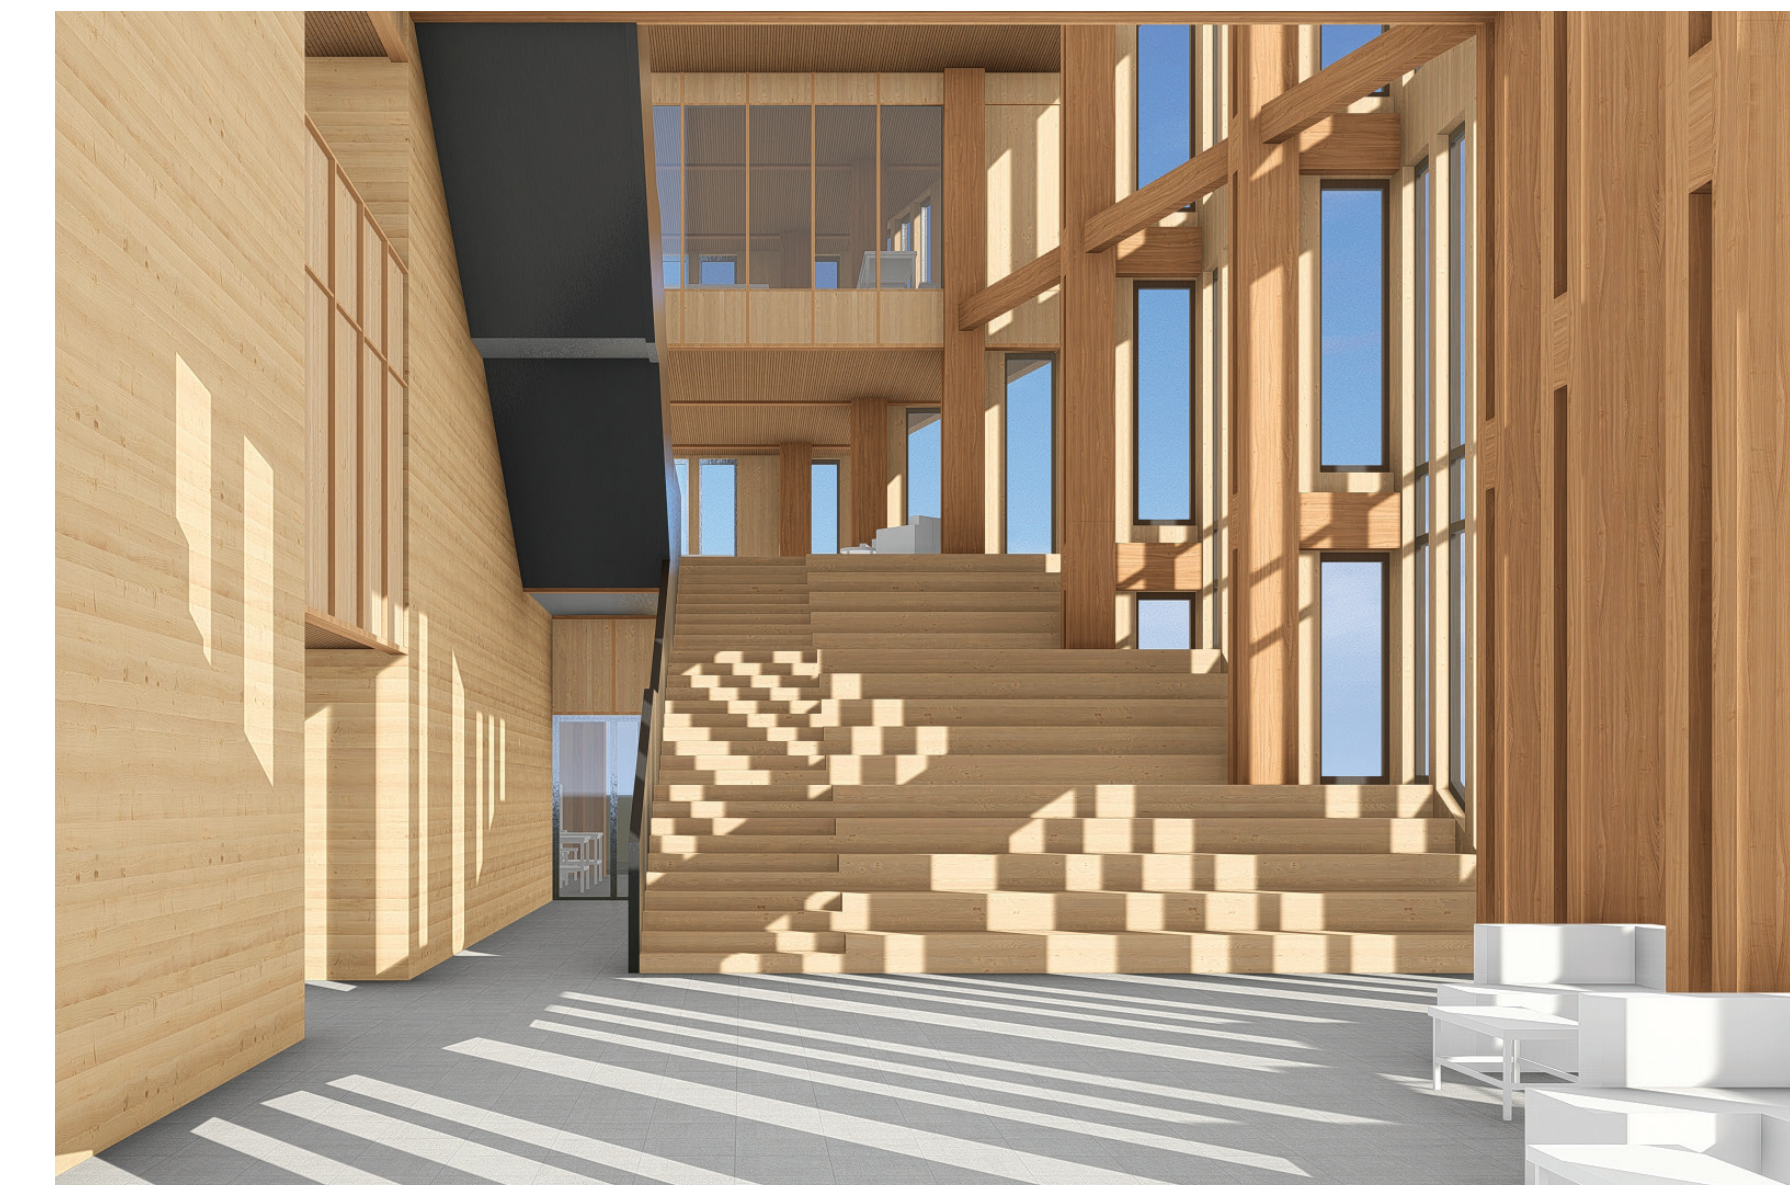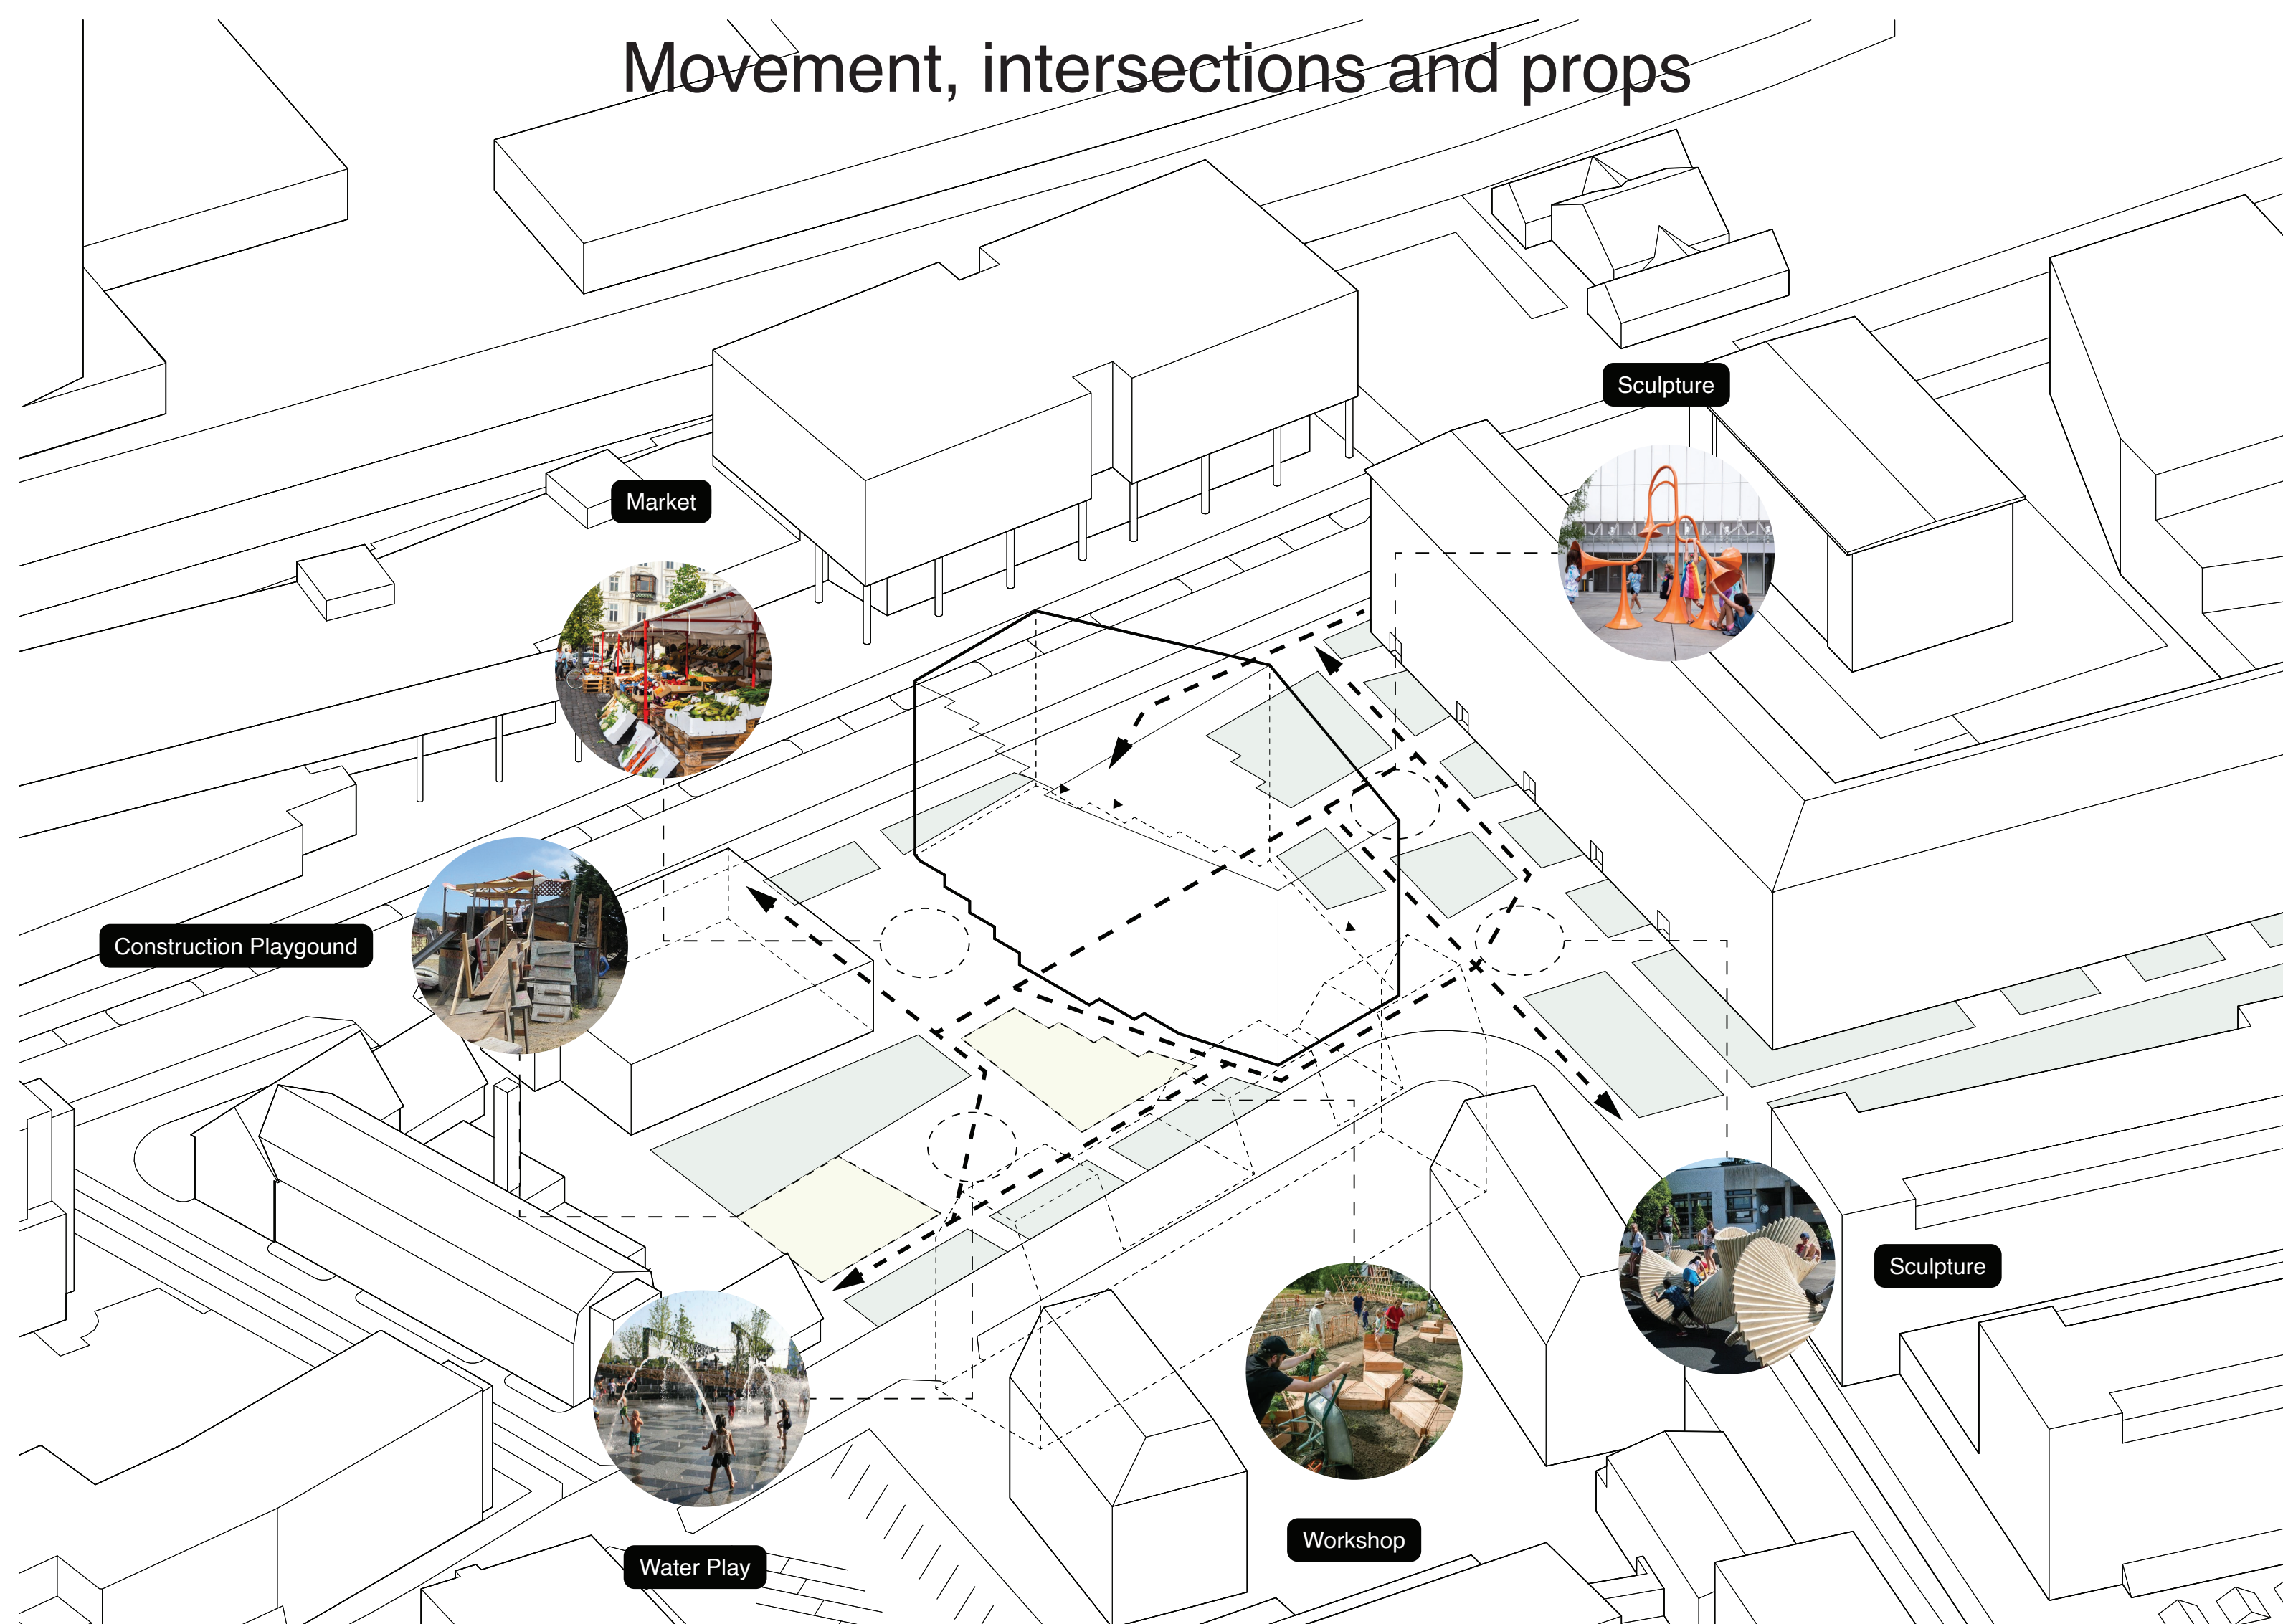





Third floor

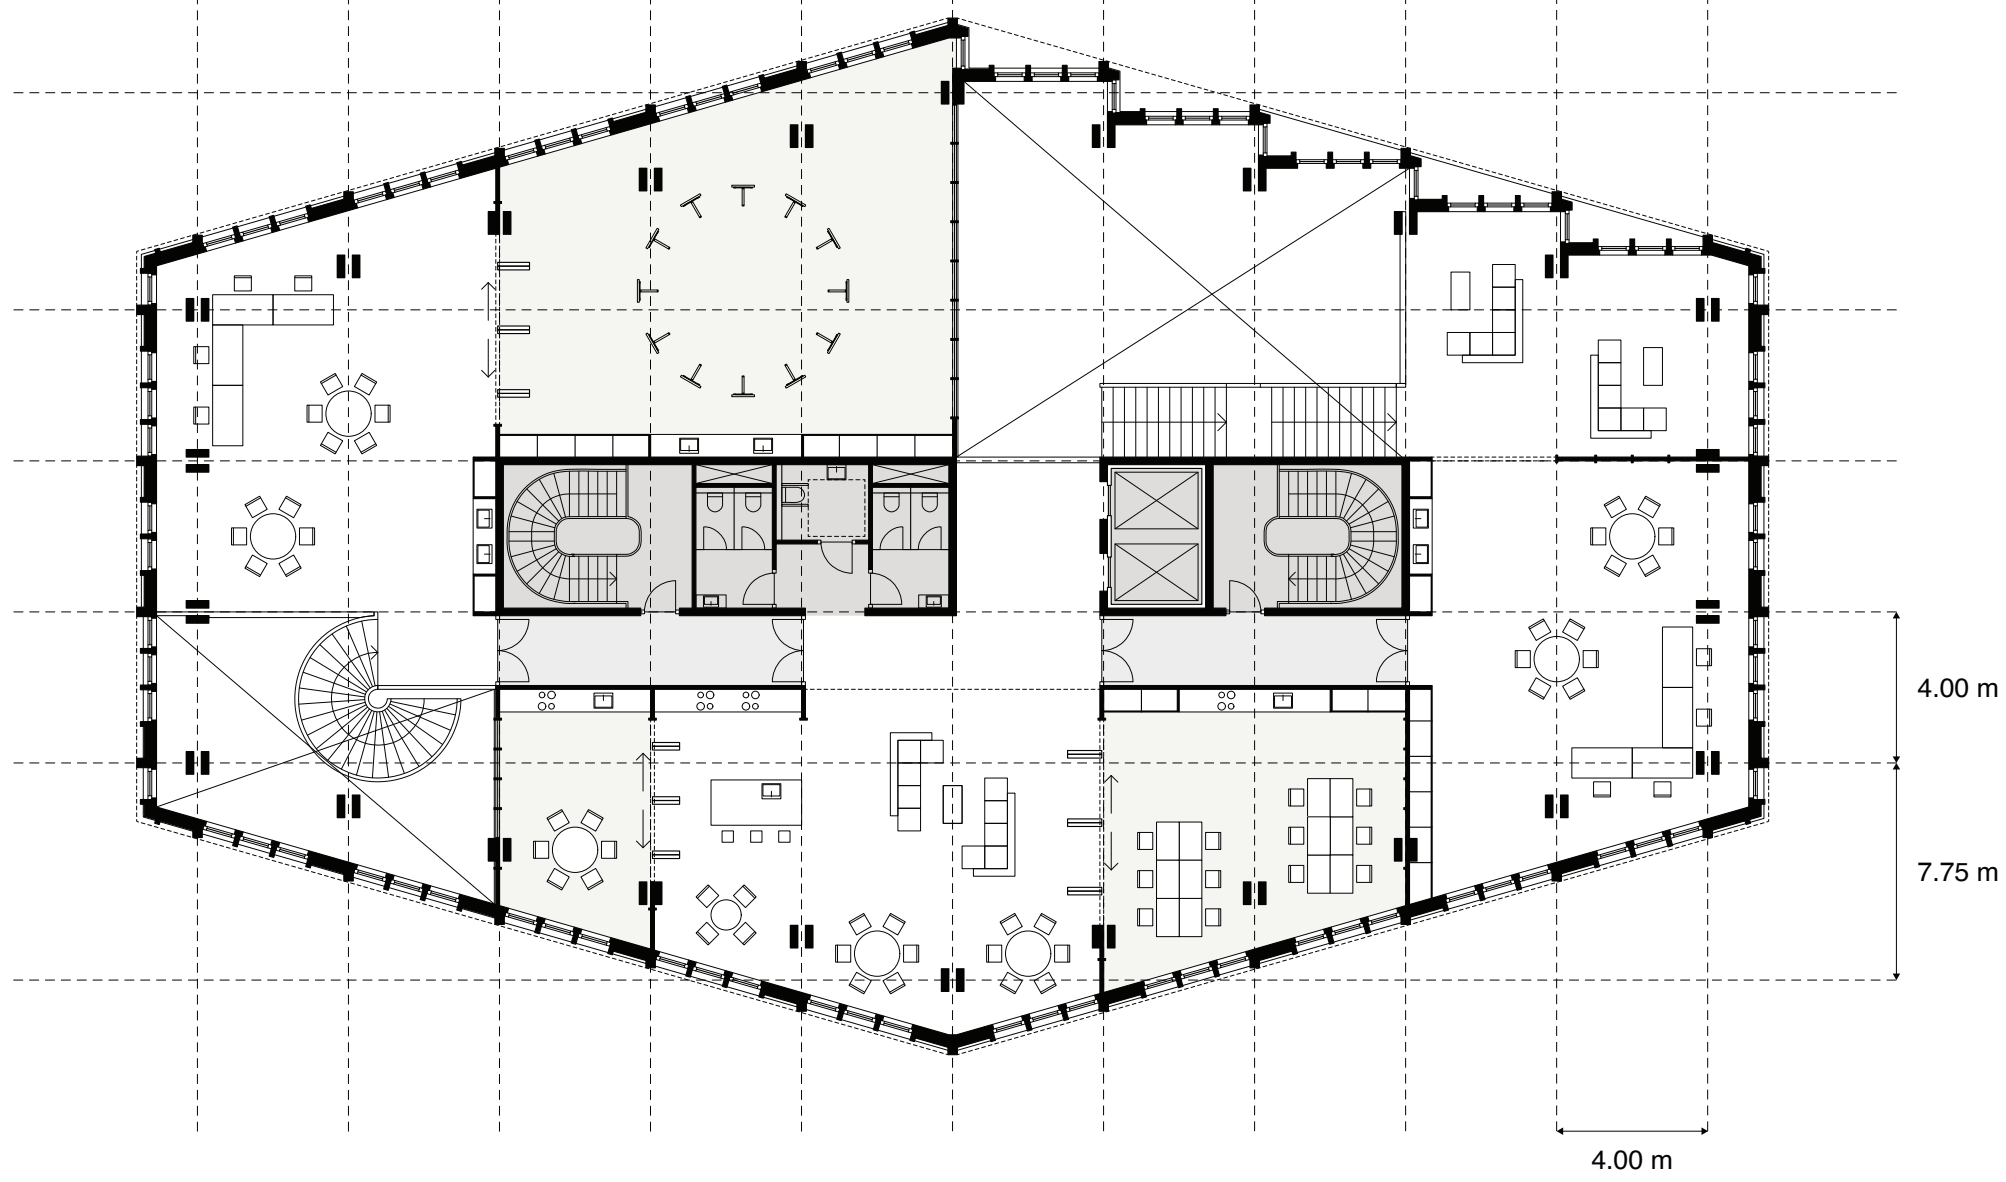


Second floor

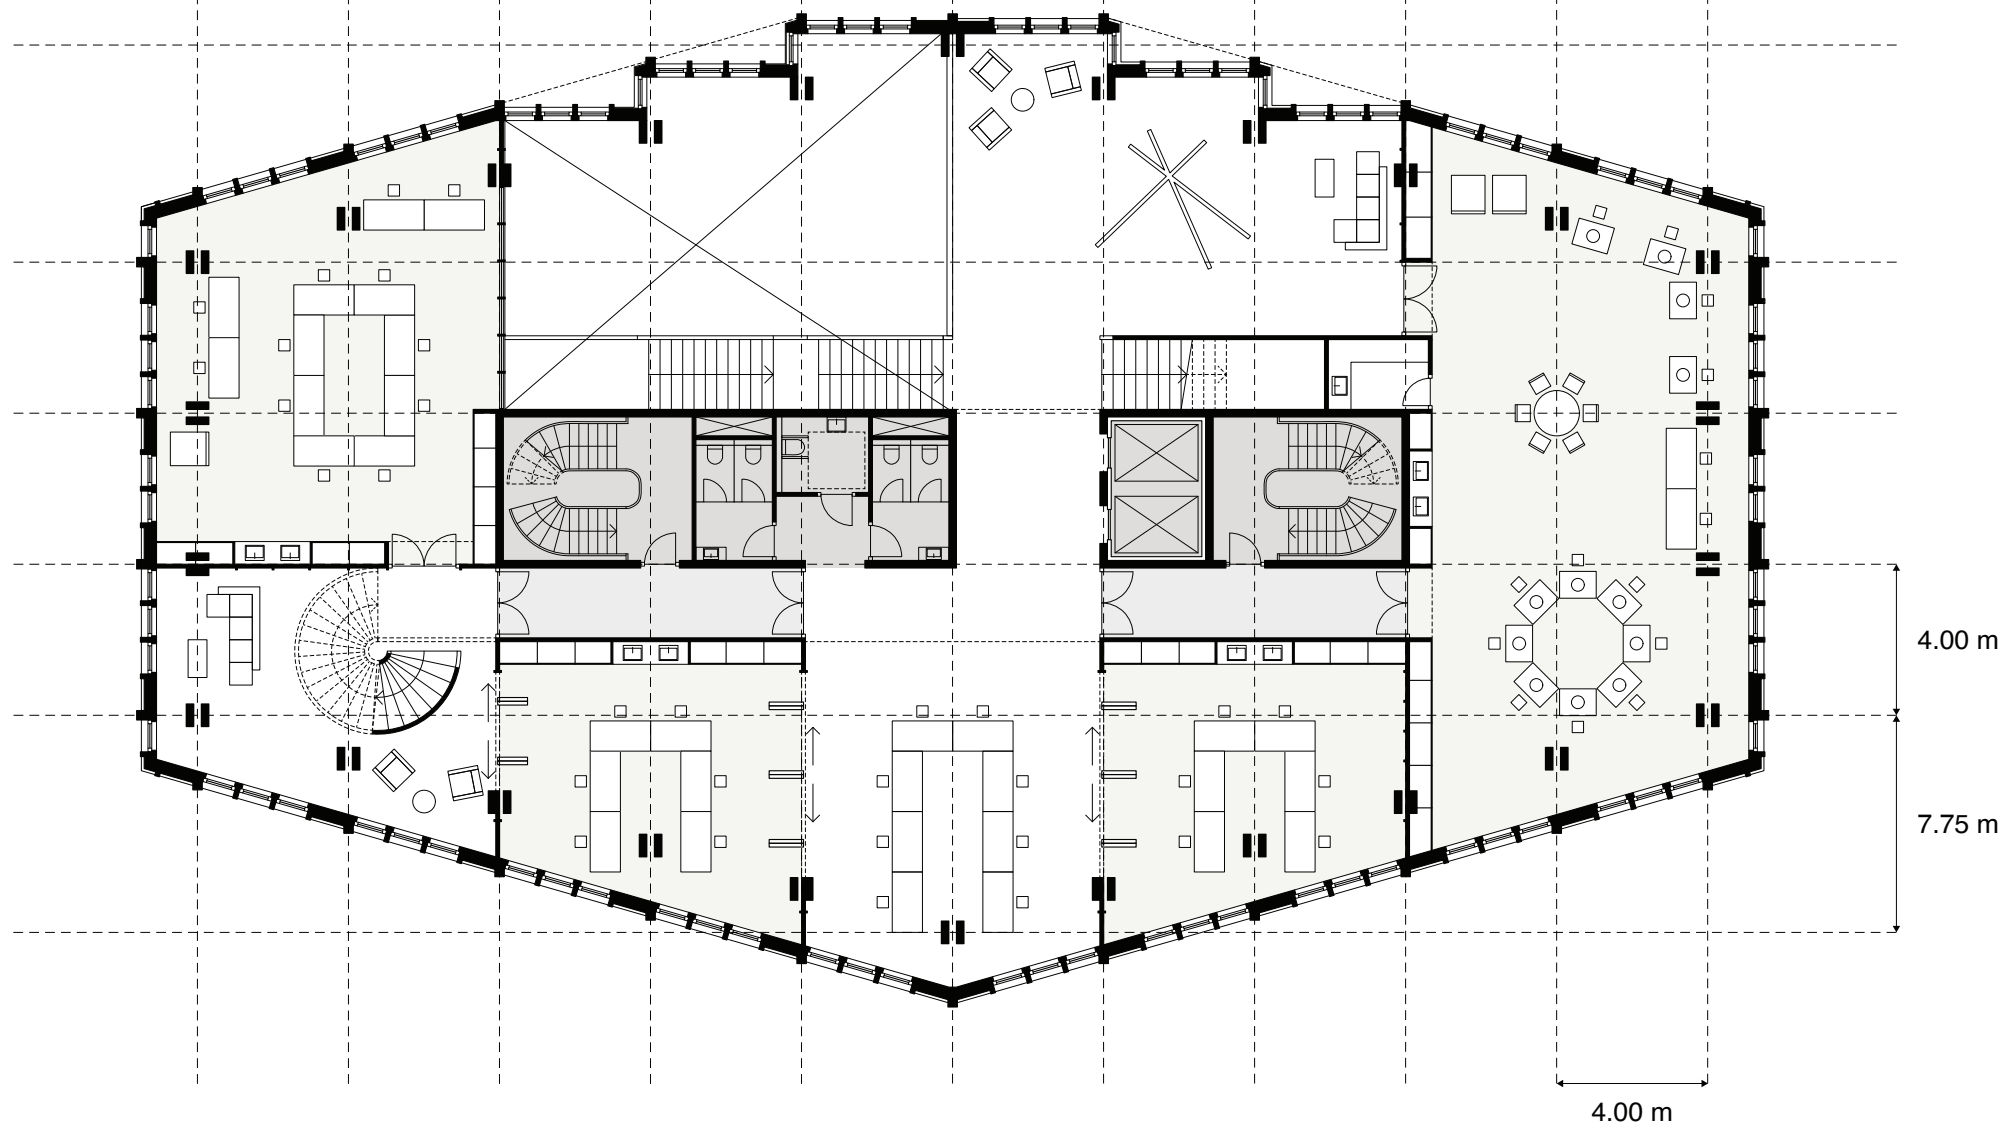


First floor

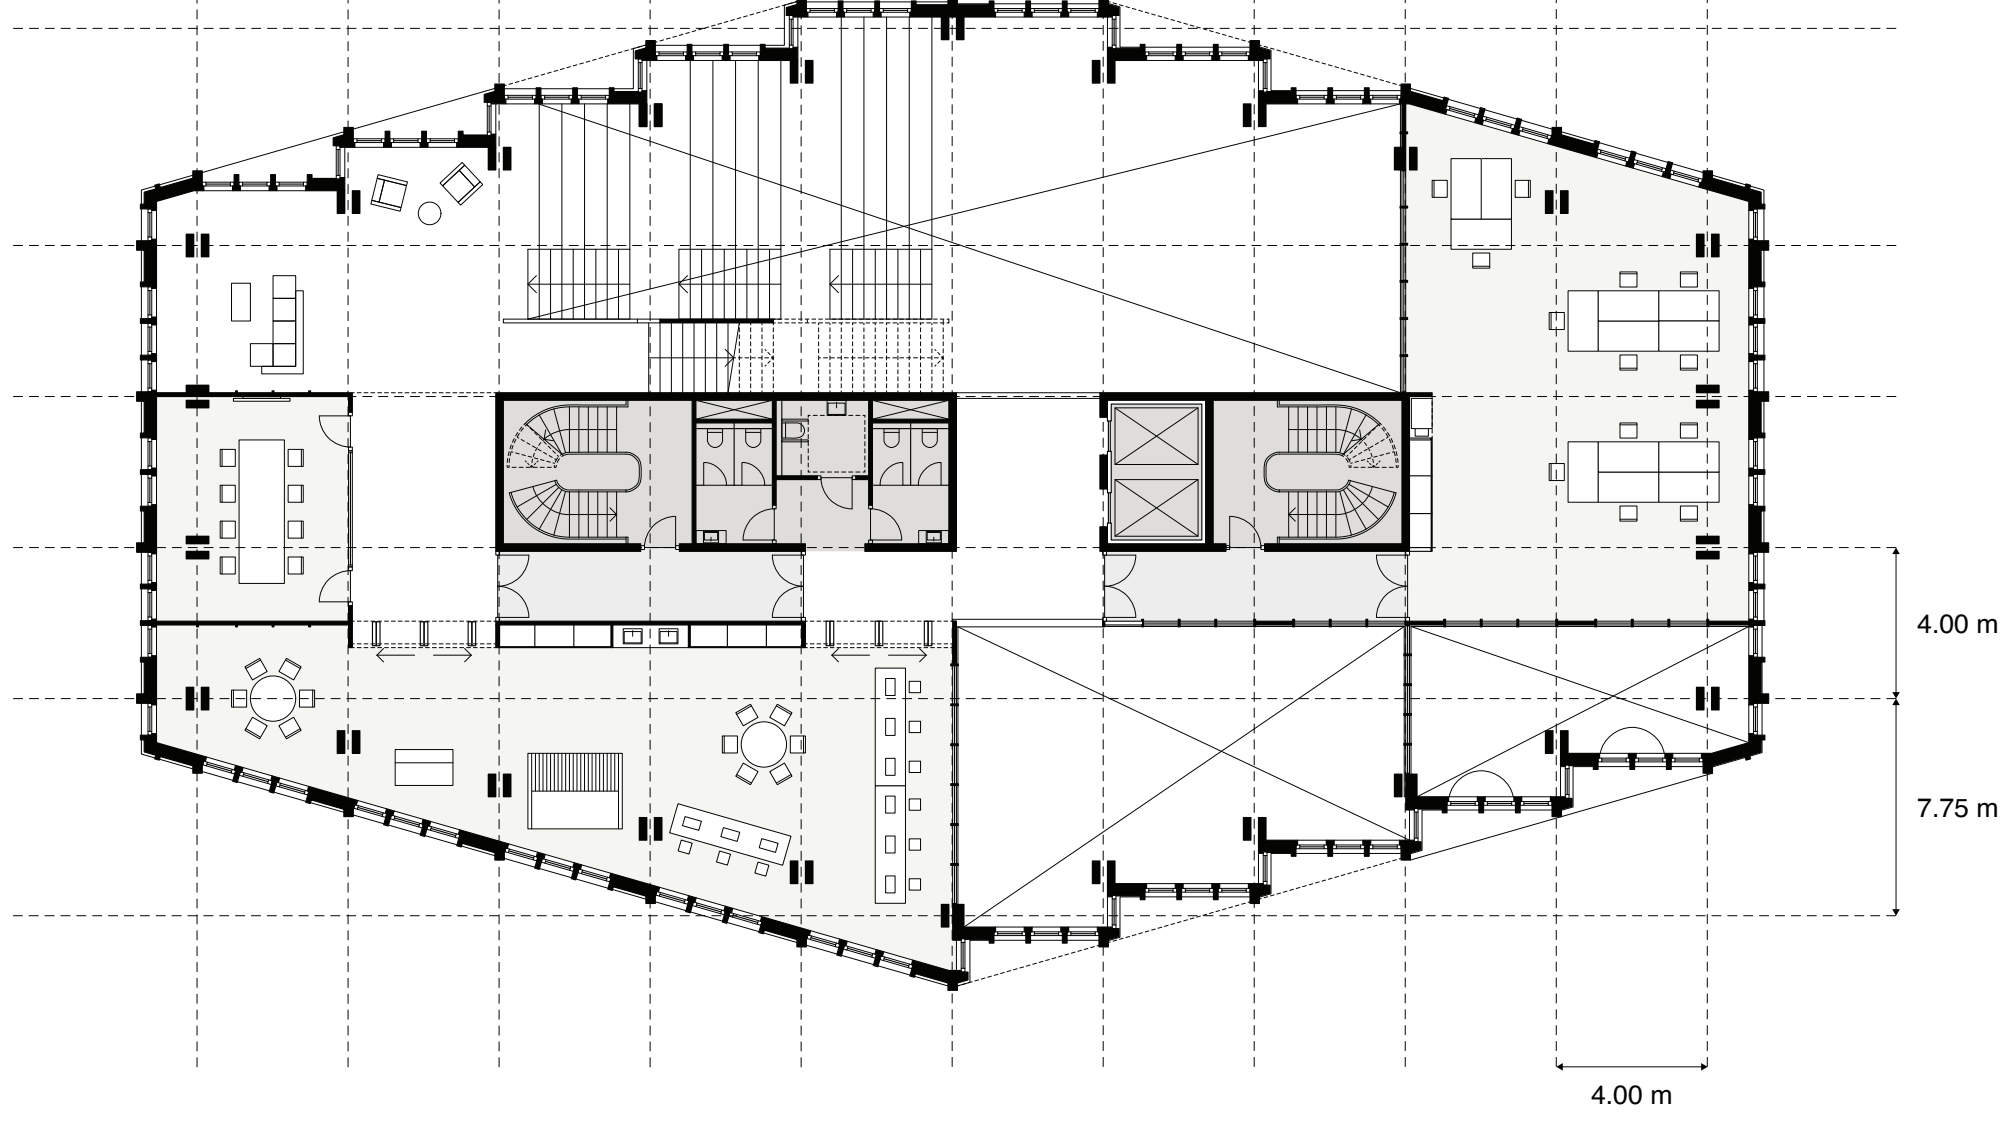


Ground floor

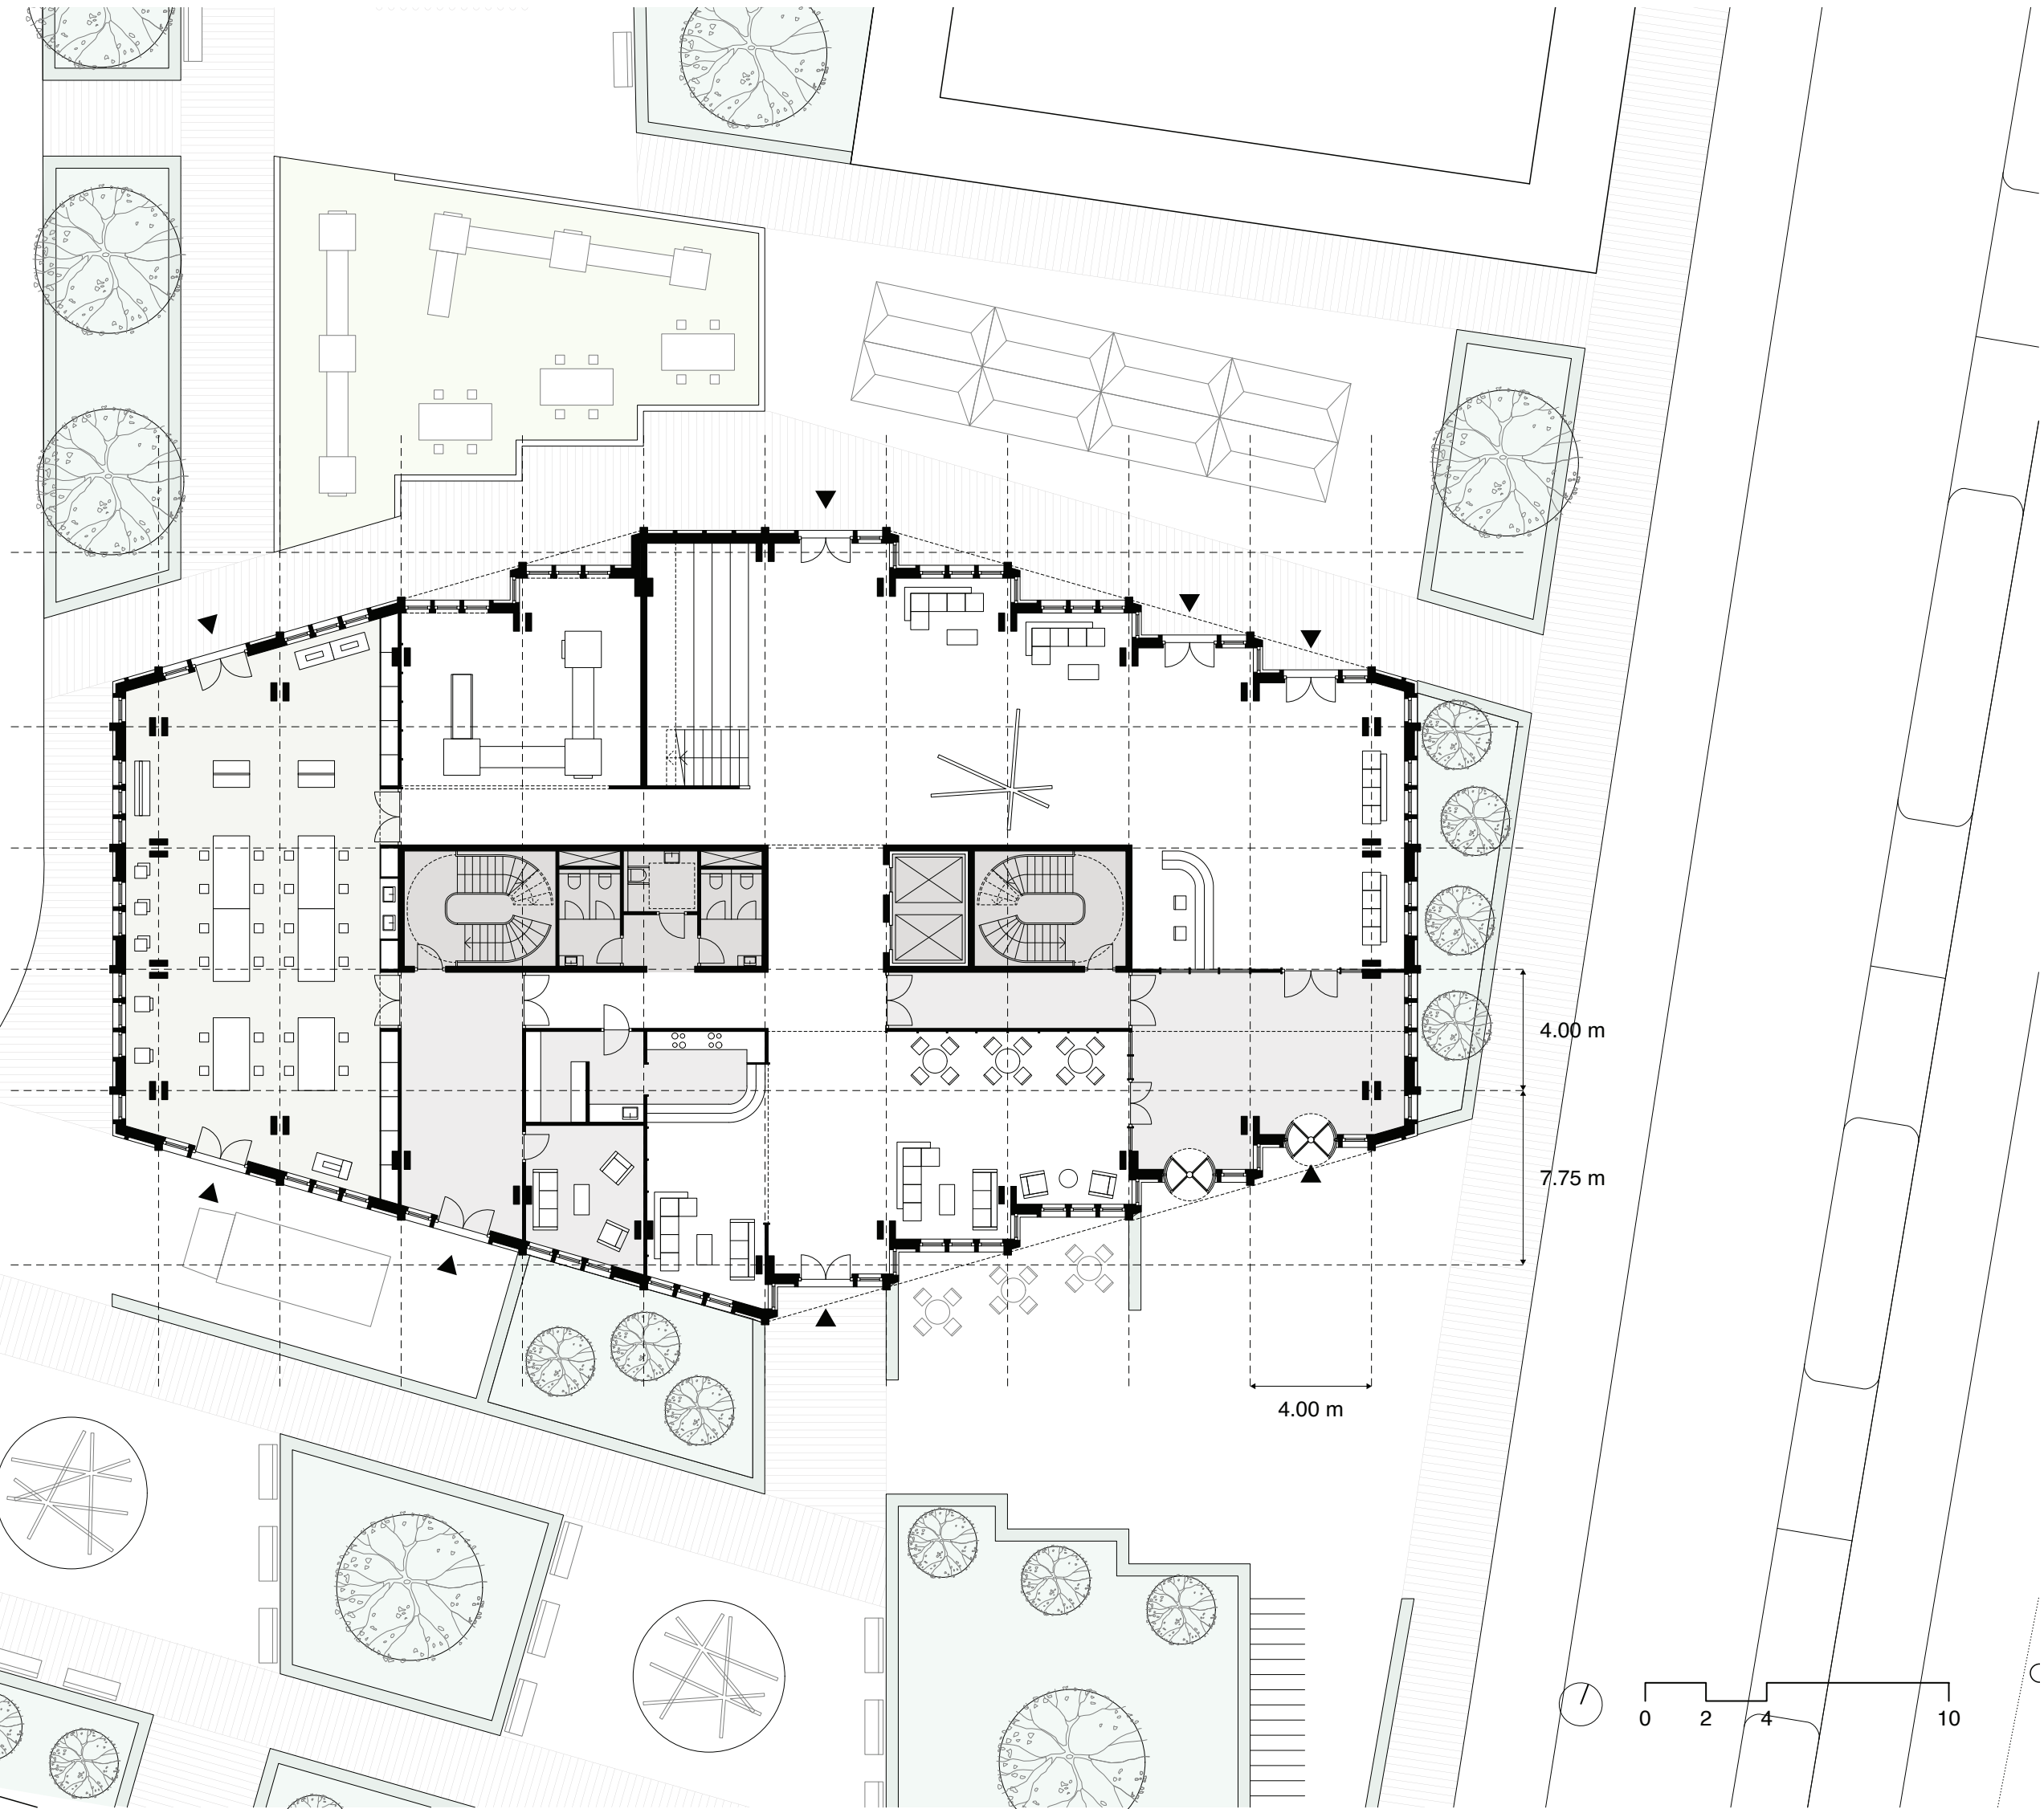


Breakout spaces

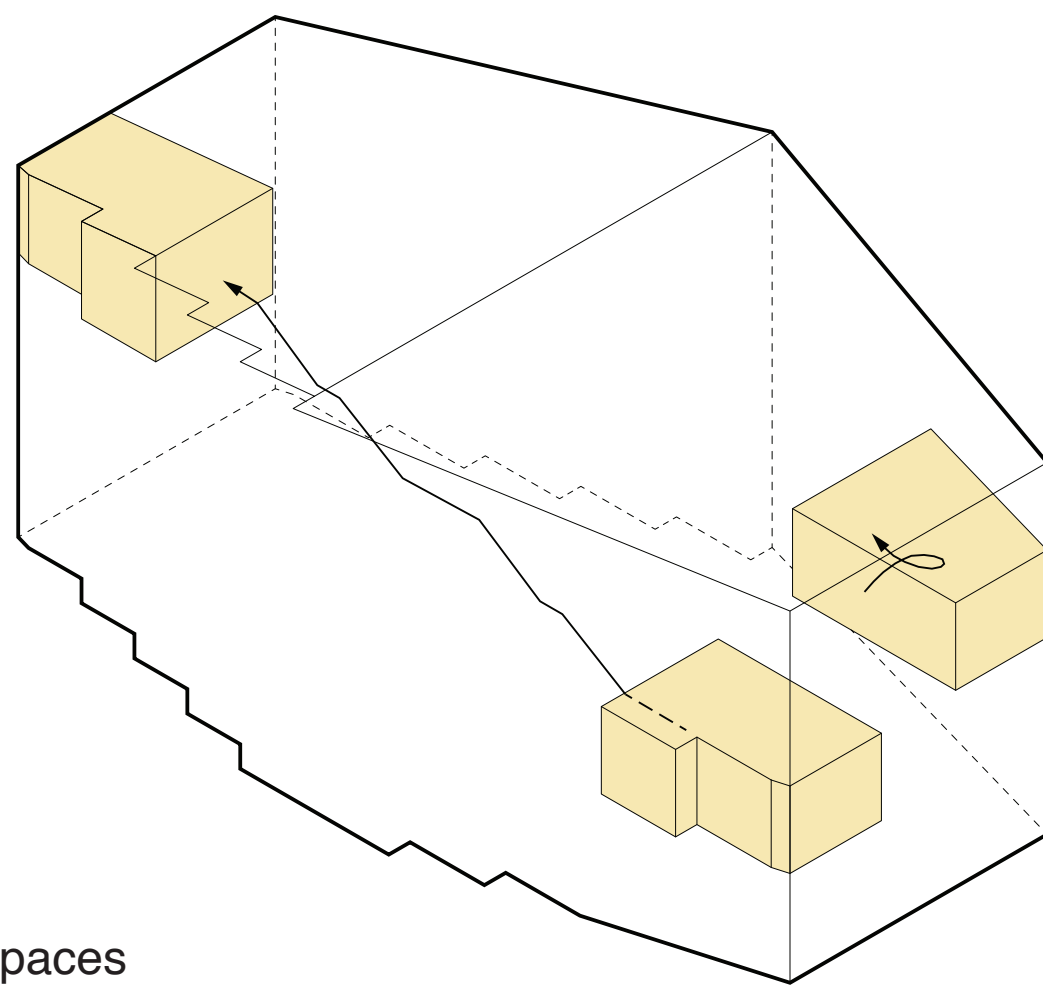


Prop spaces

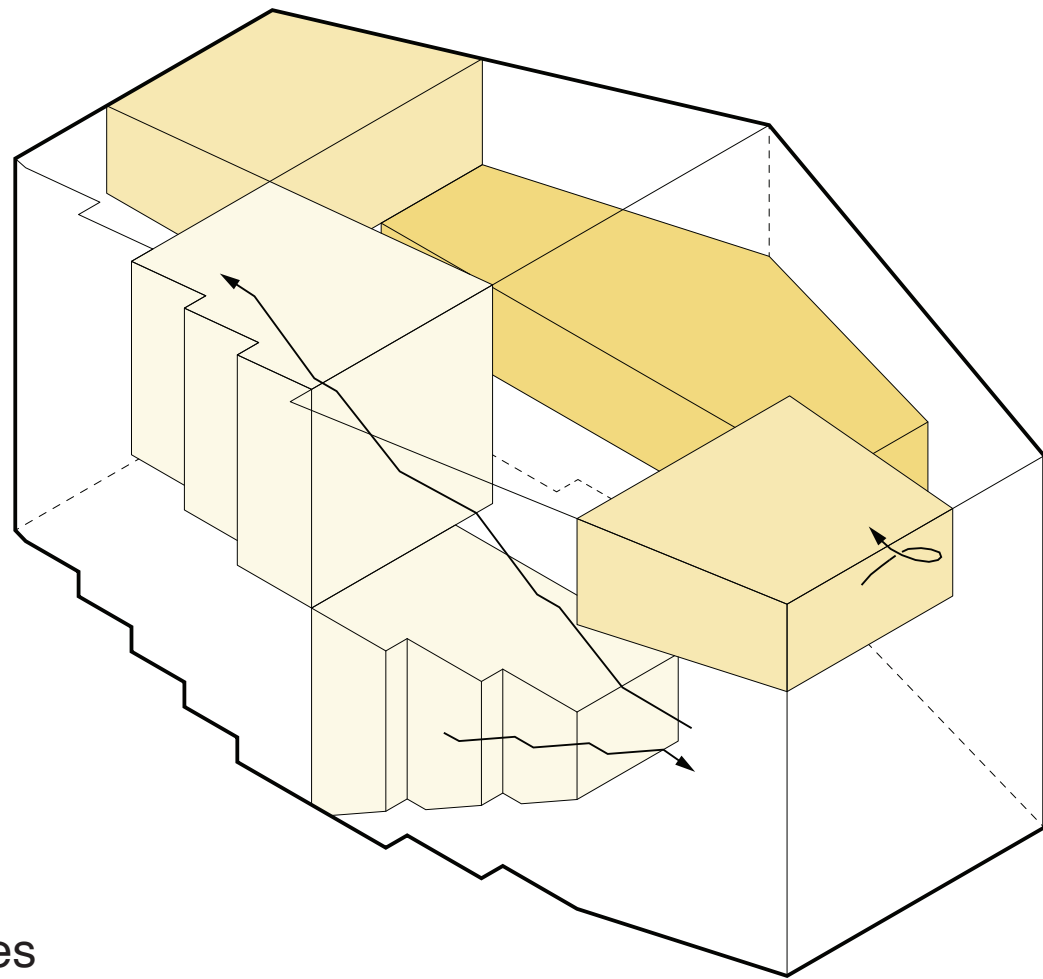

Movement

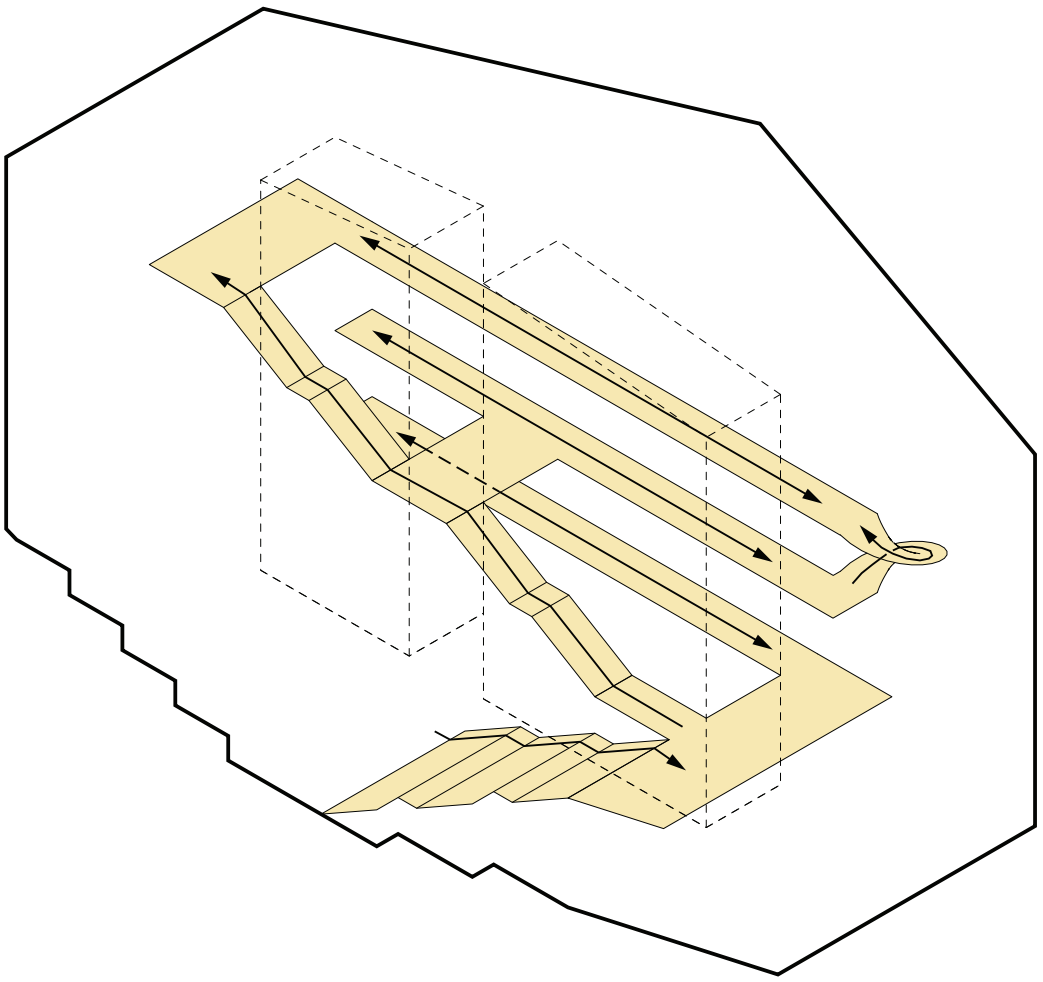


Functional organisation

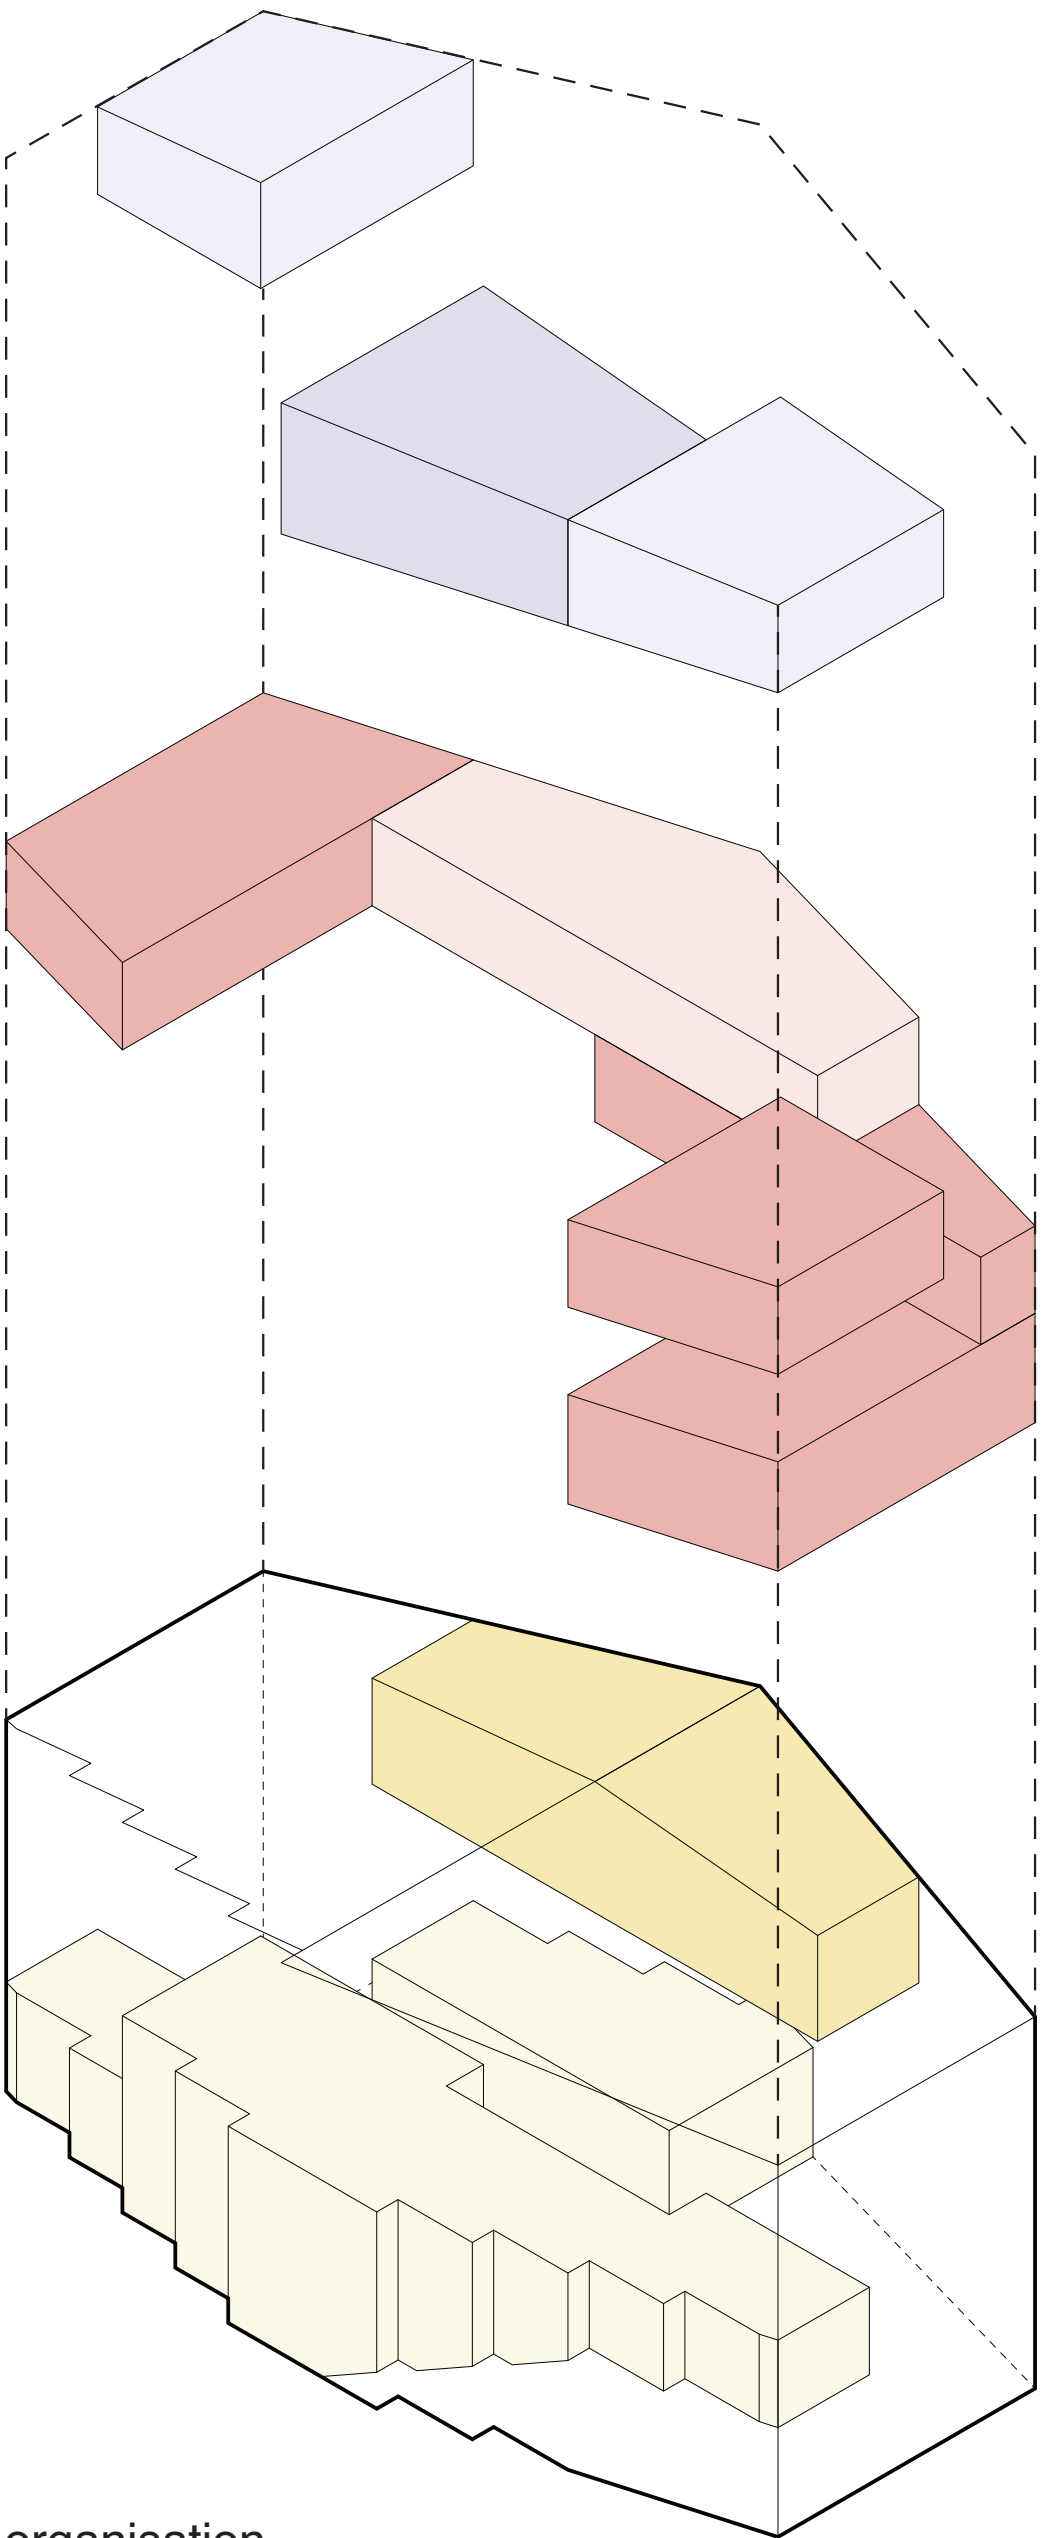

West elevation




North elevation

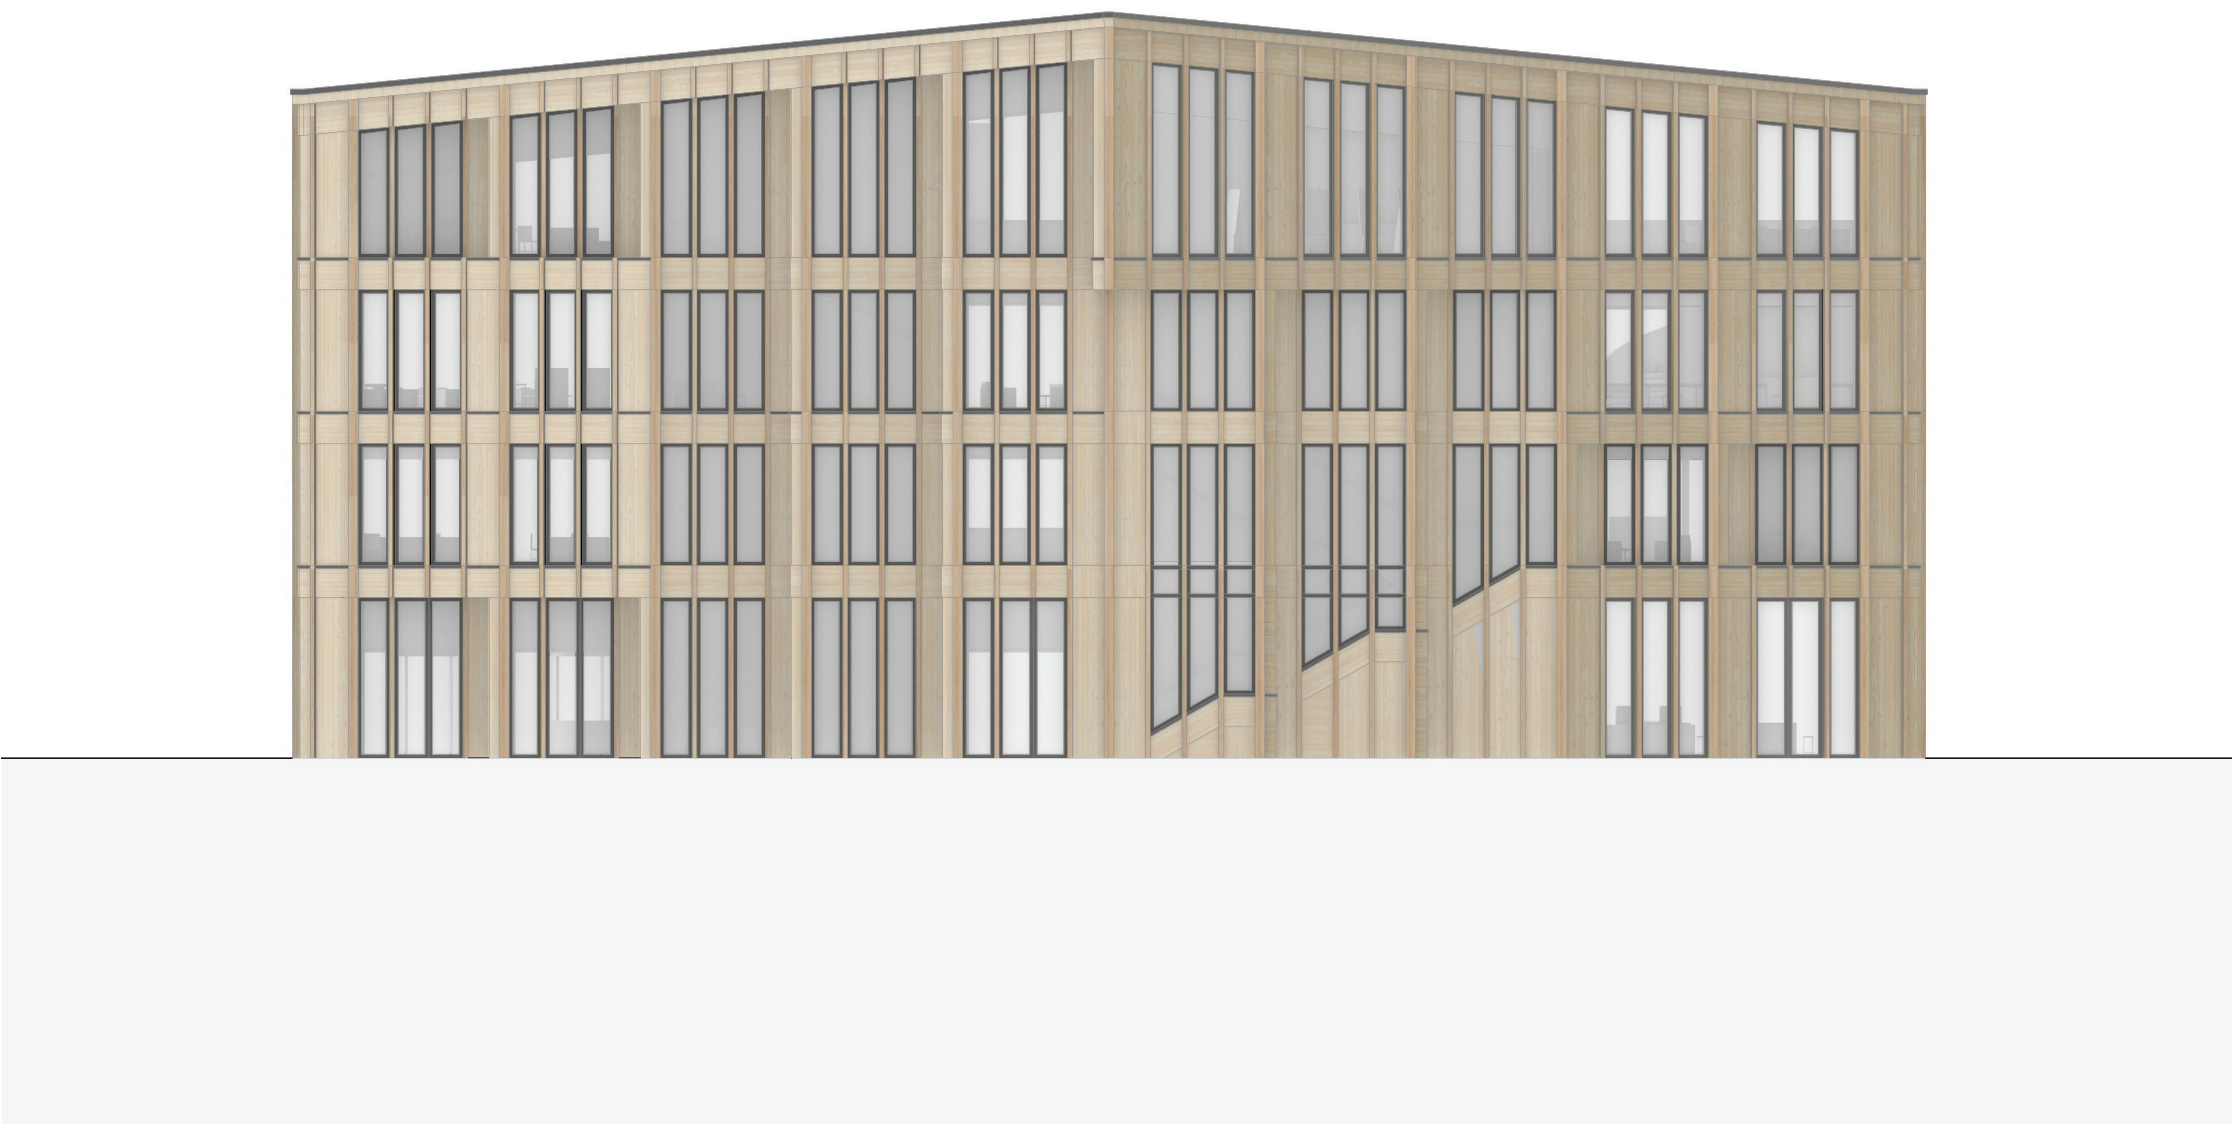


East elevation




South elevation

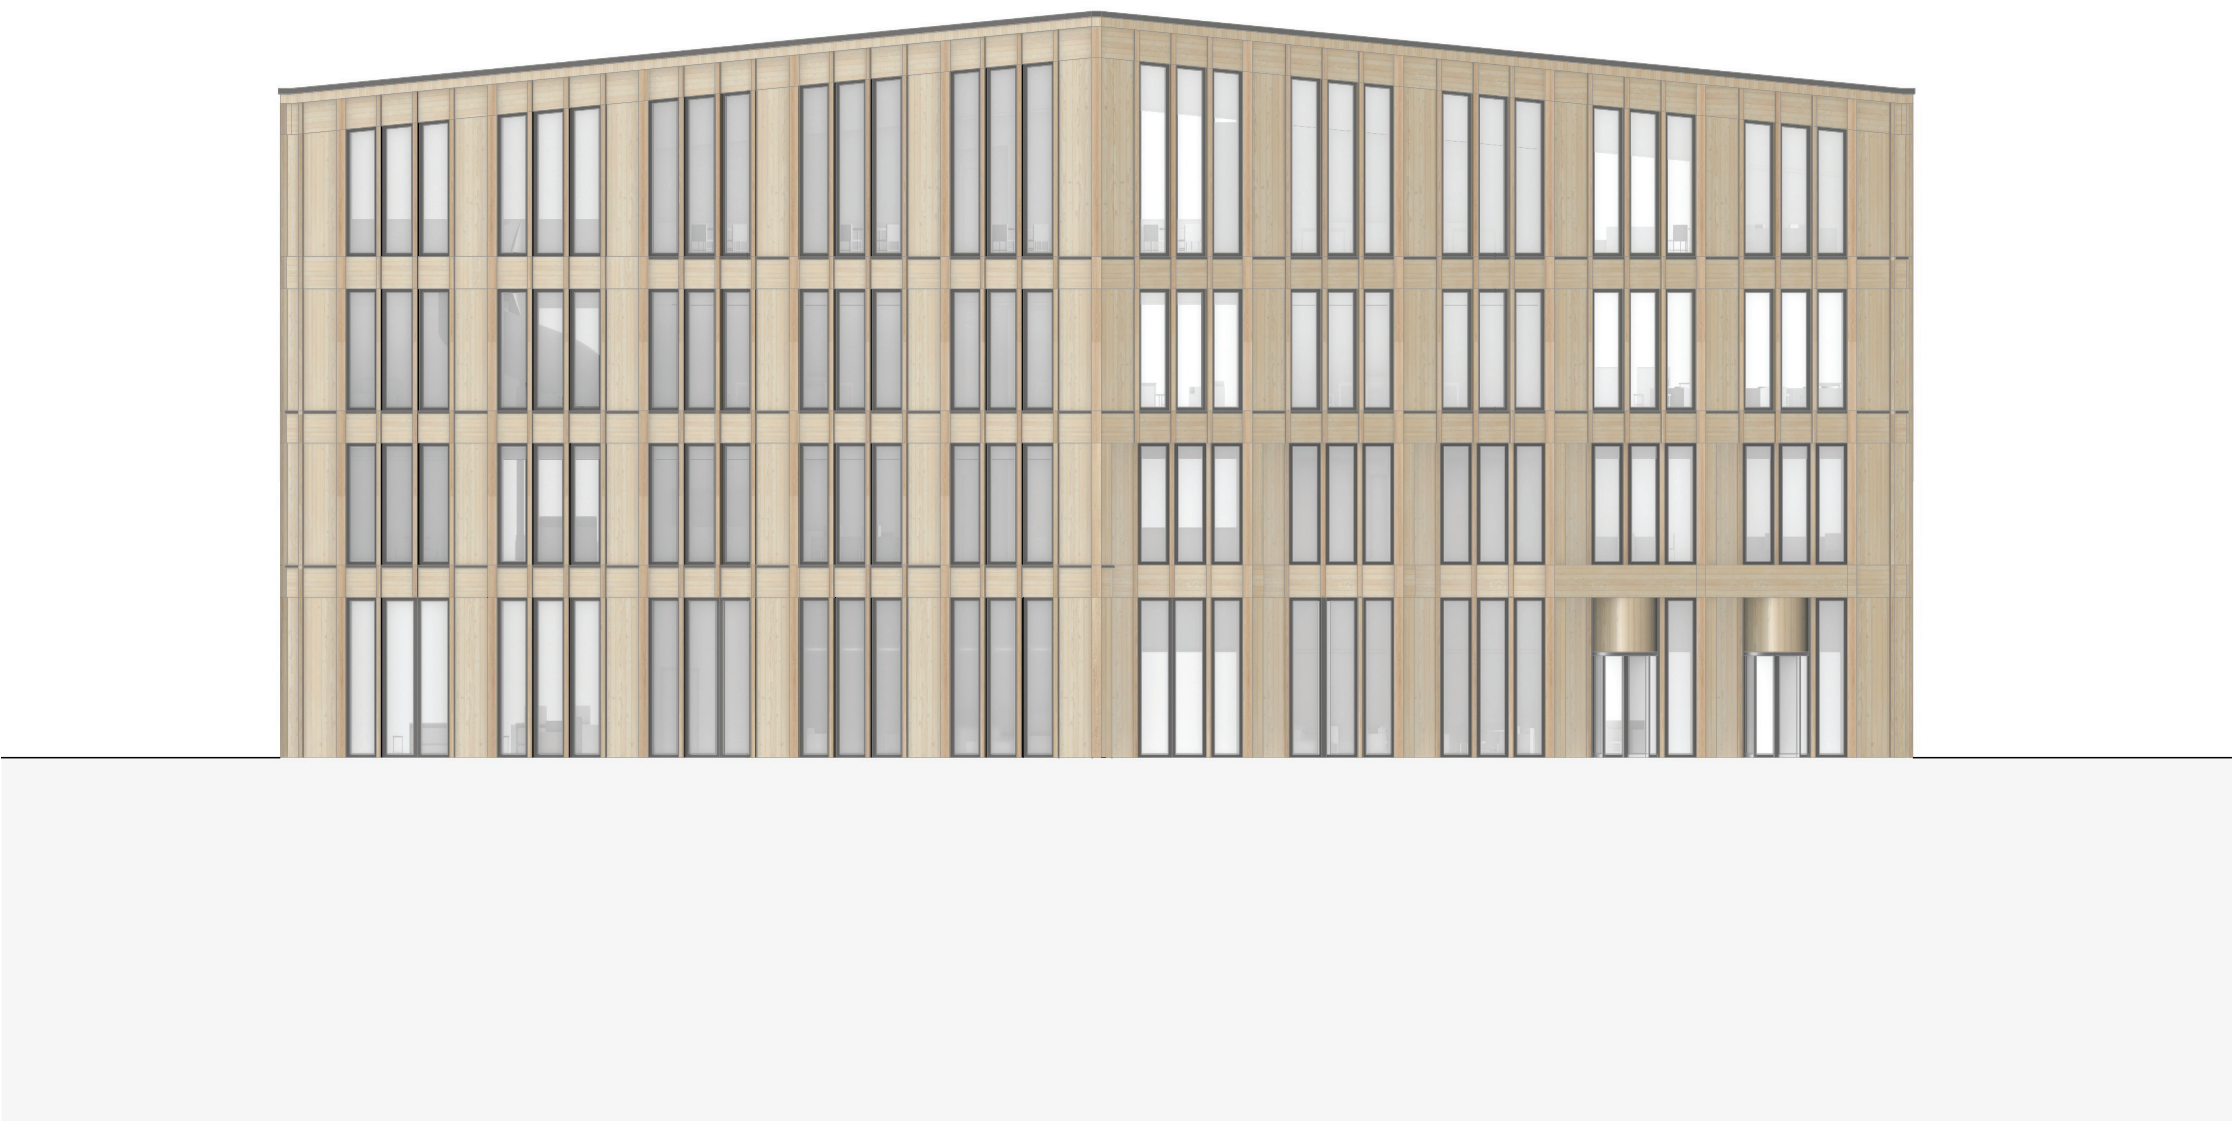




North - south section

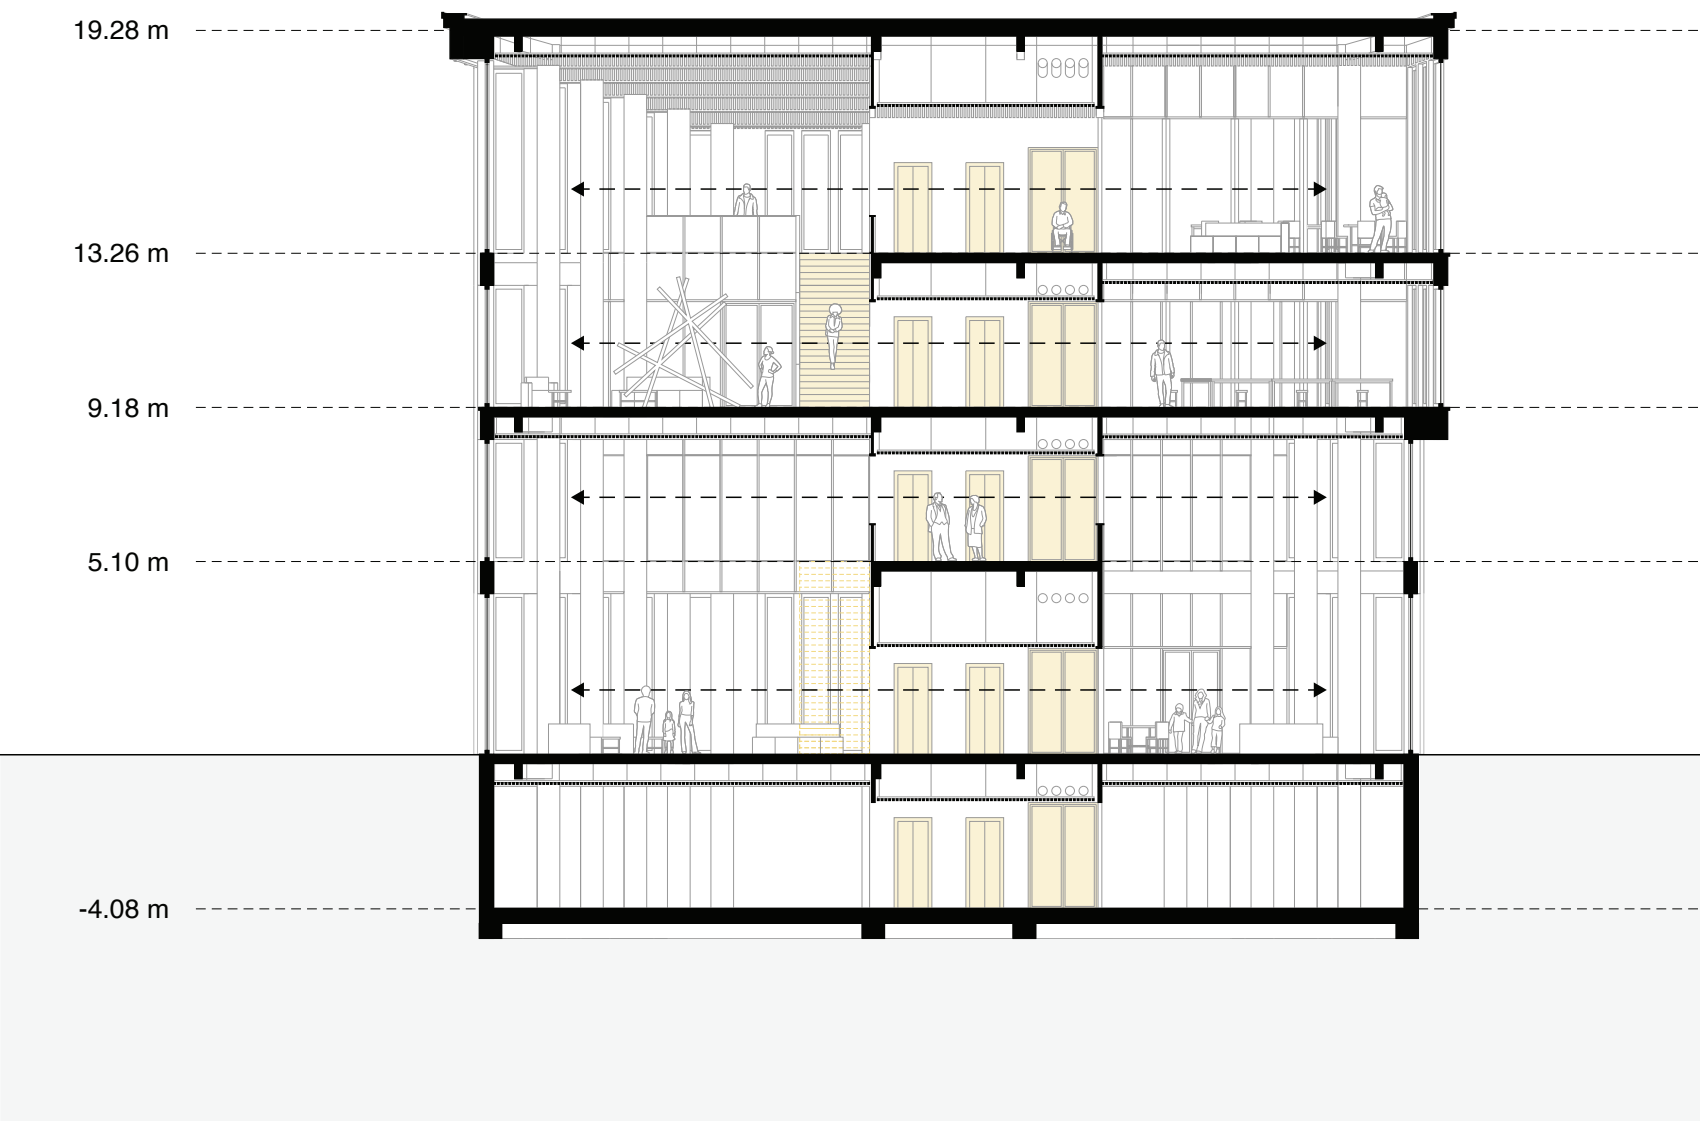


West - east section

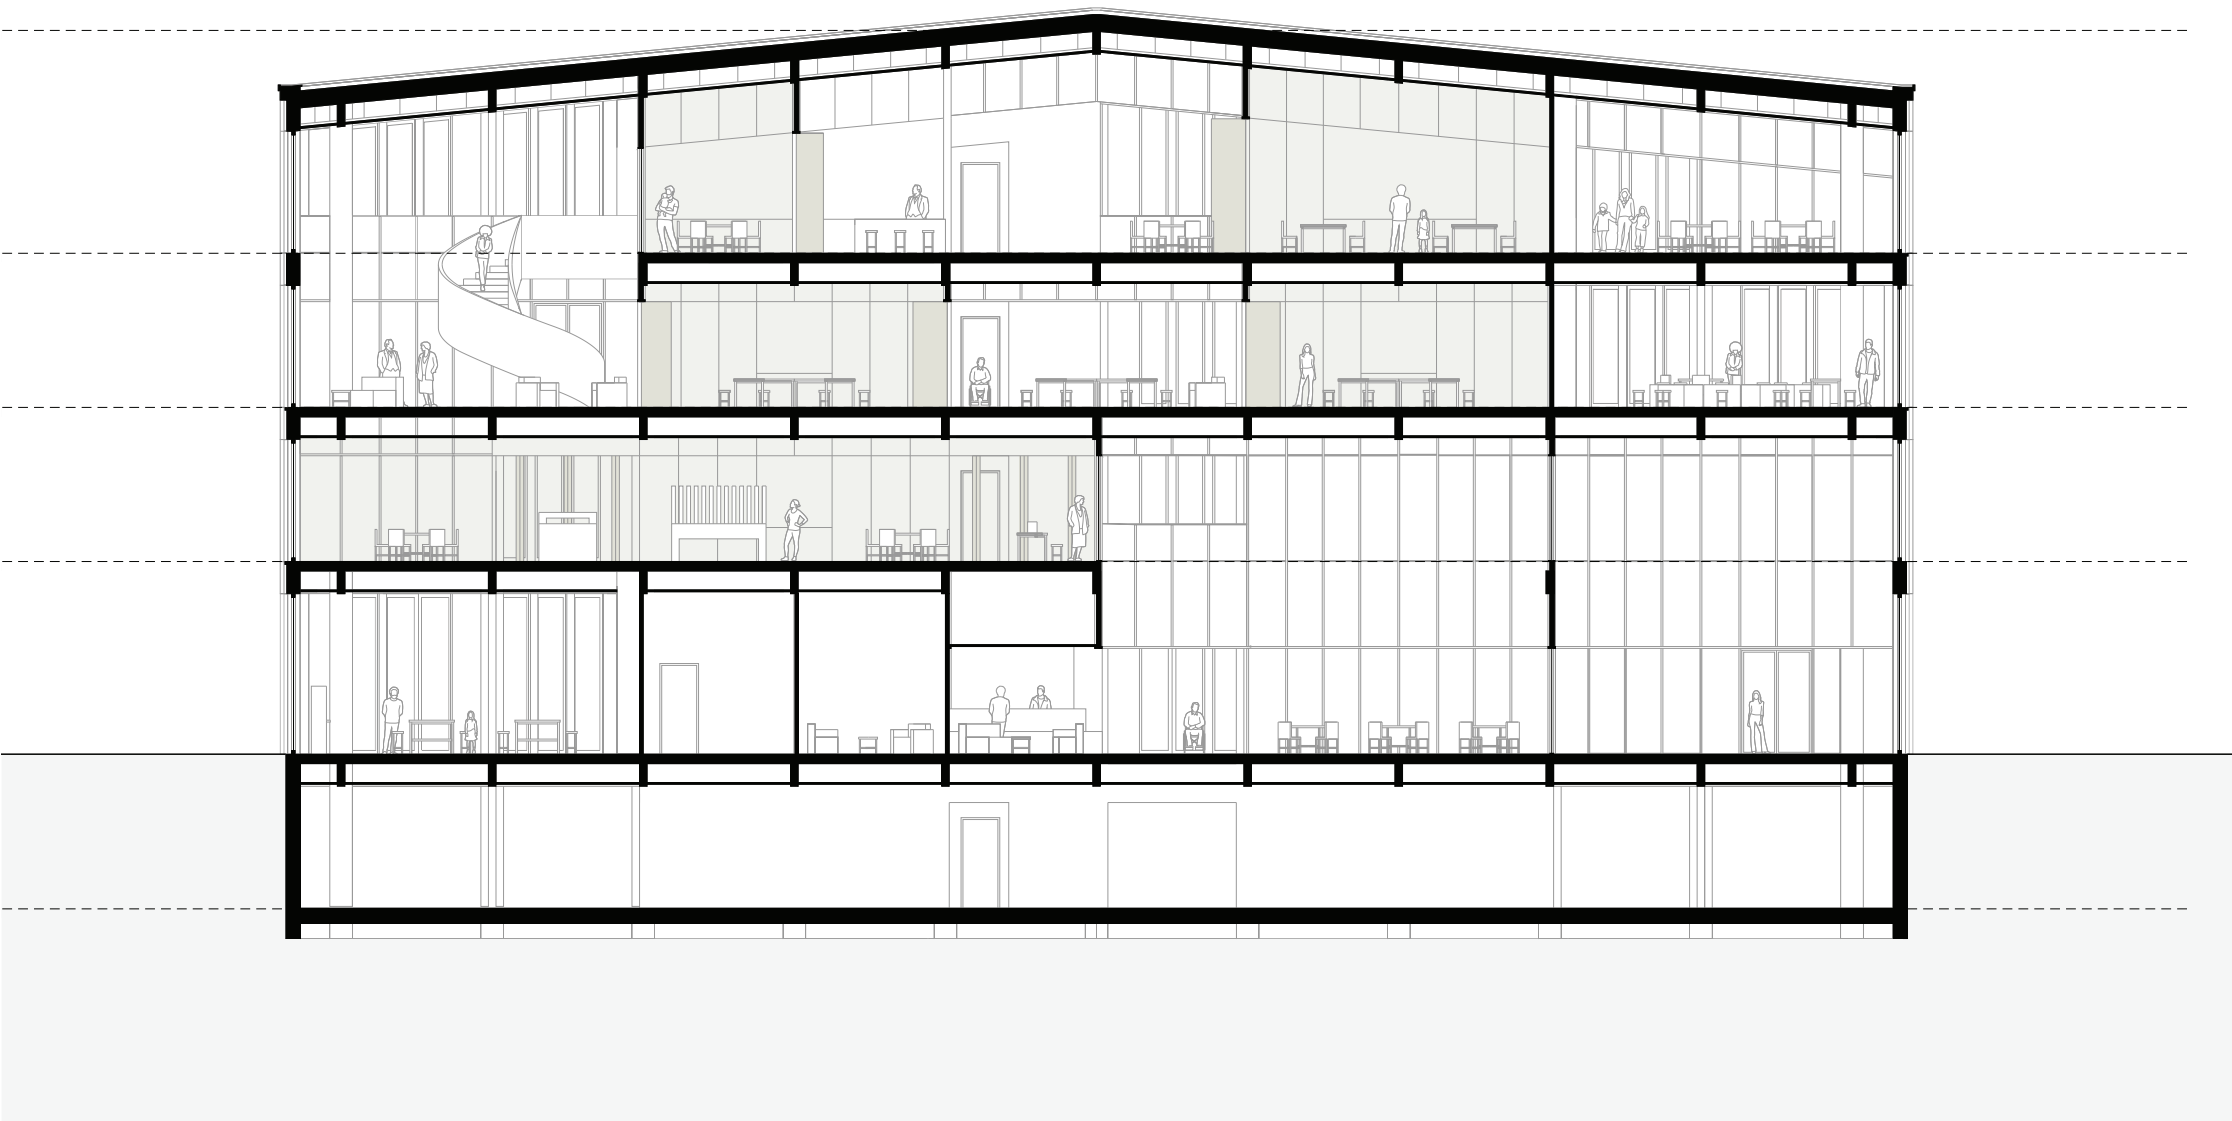




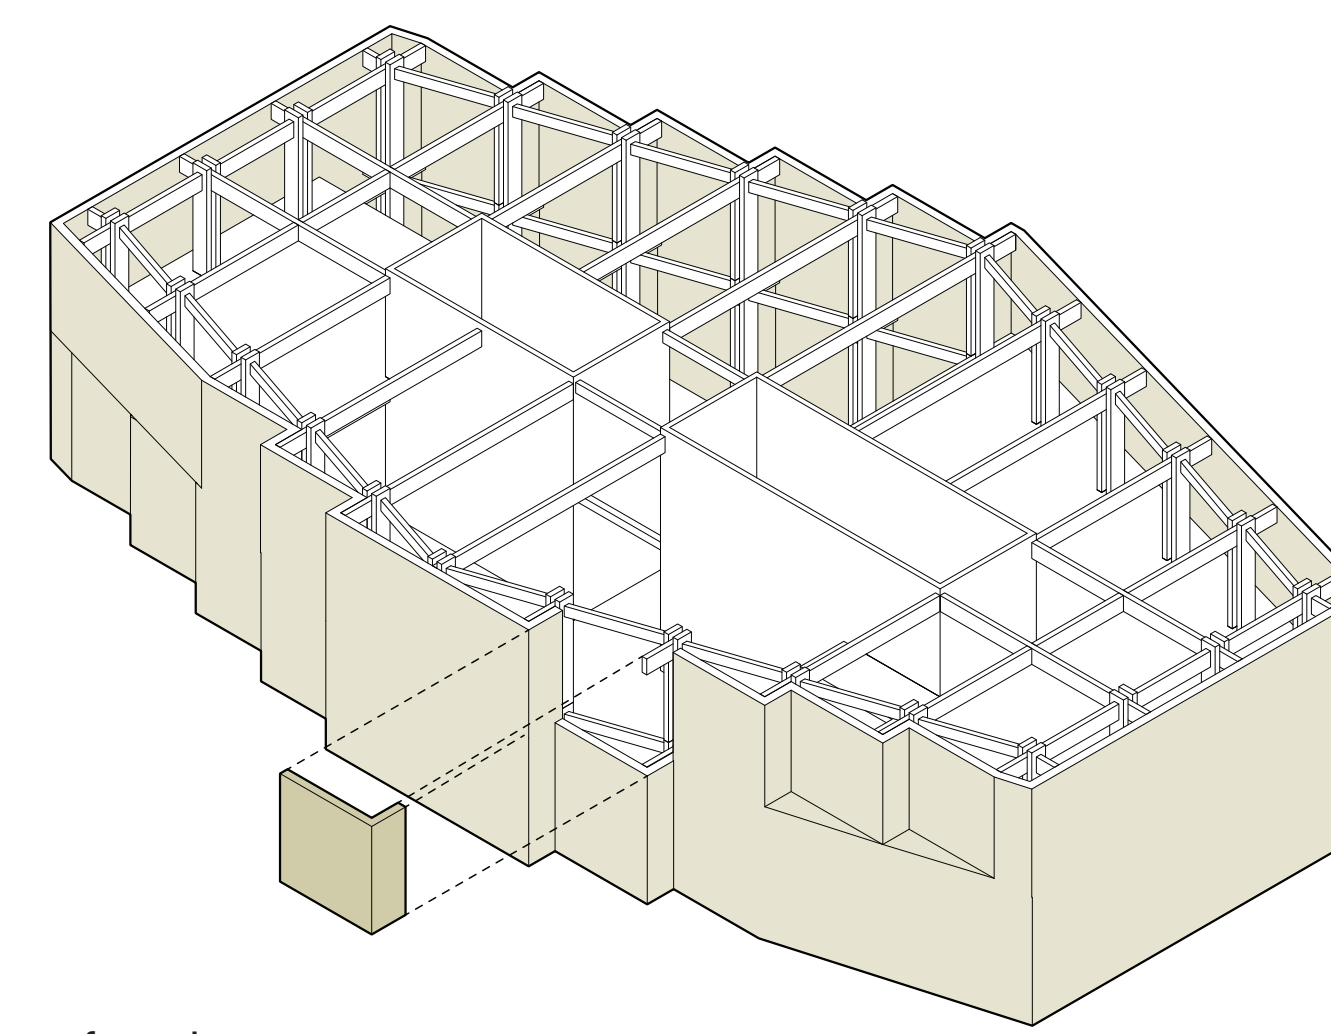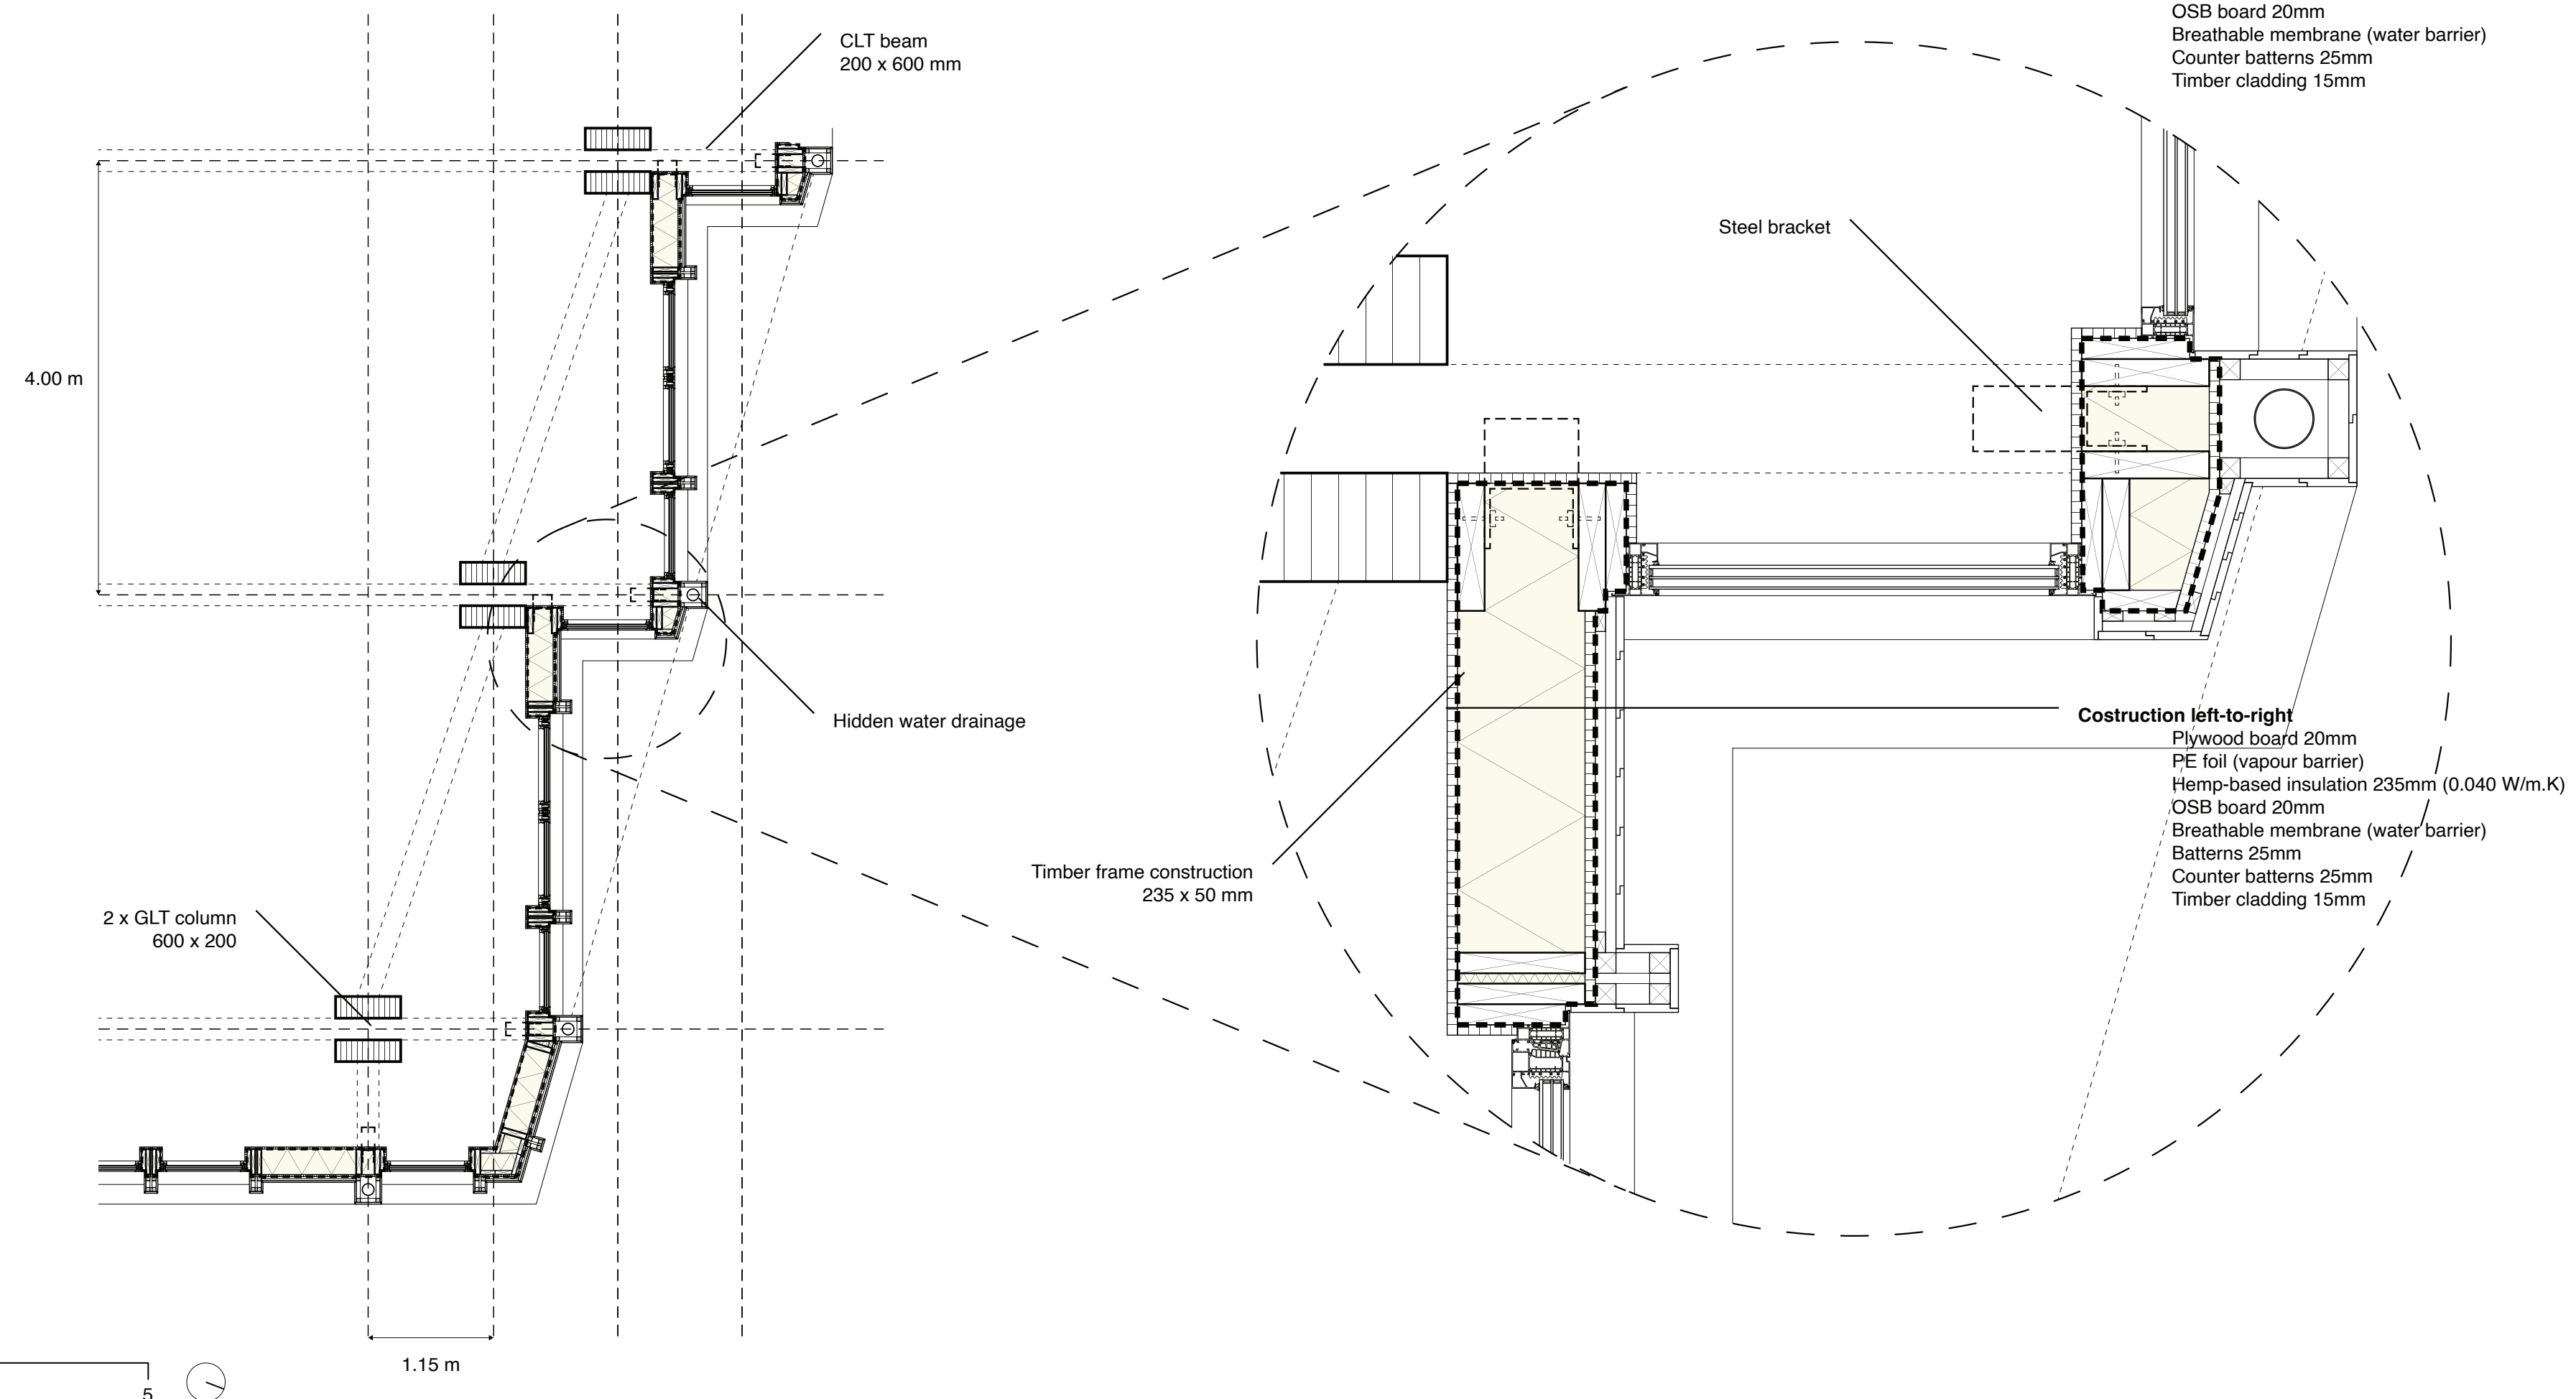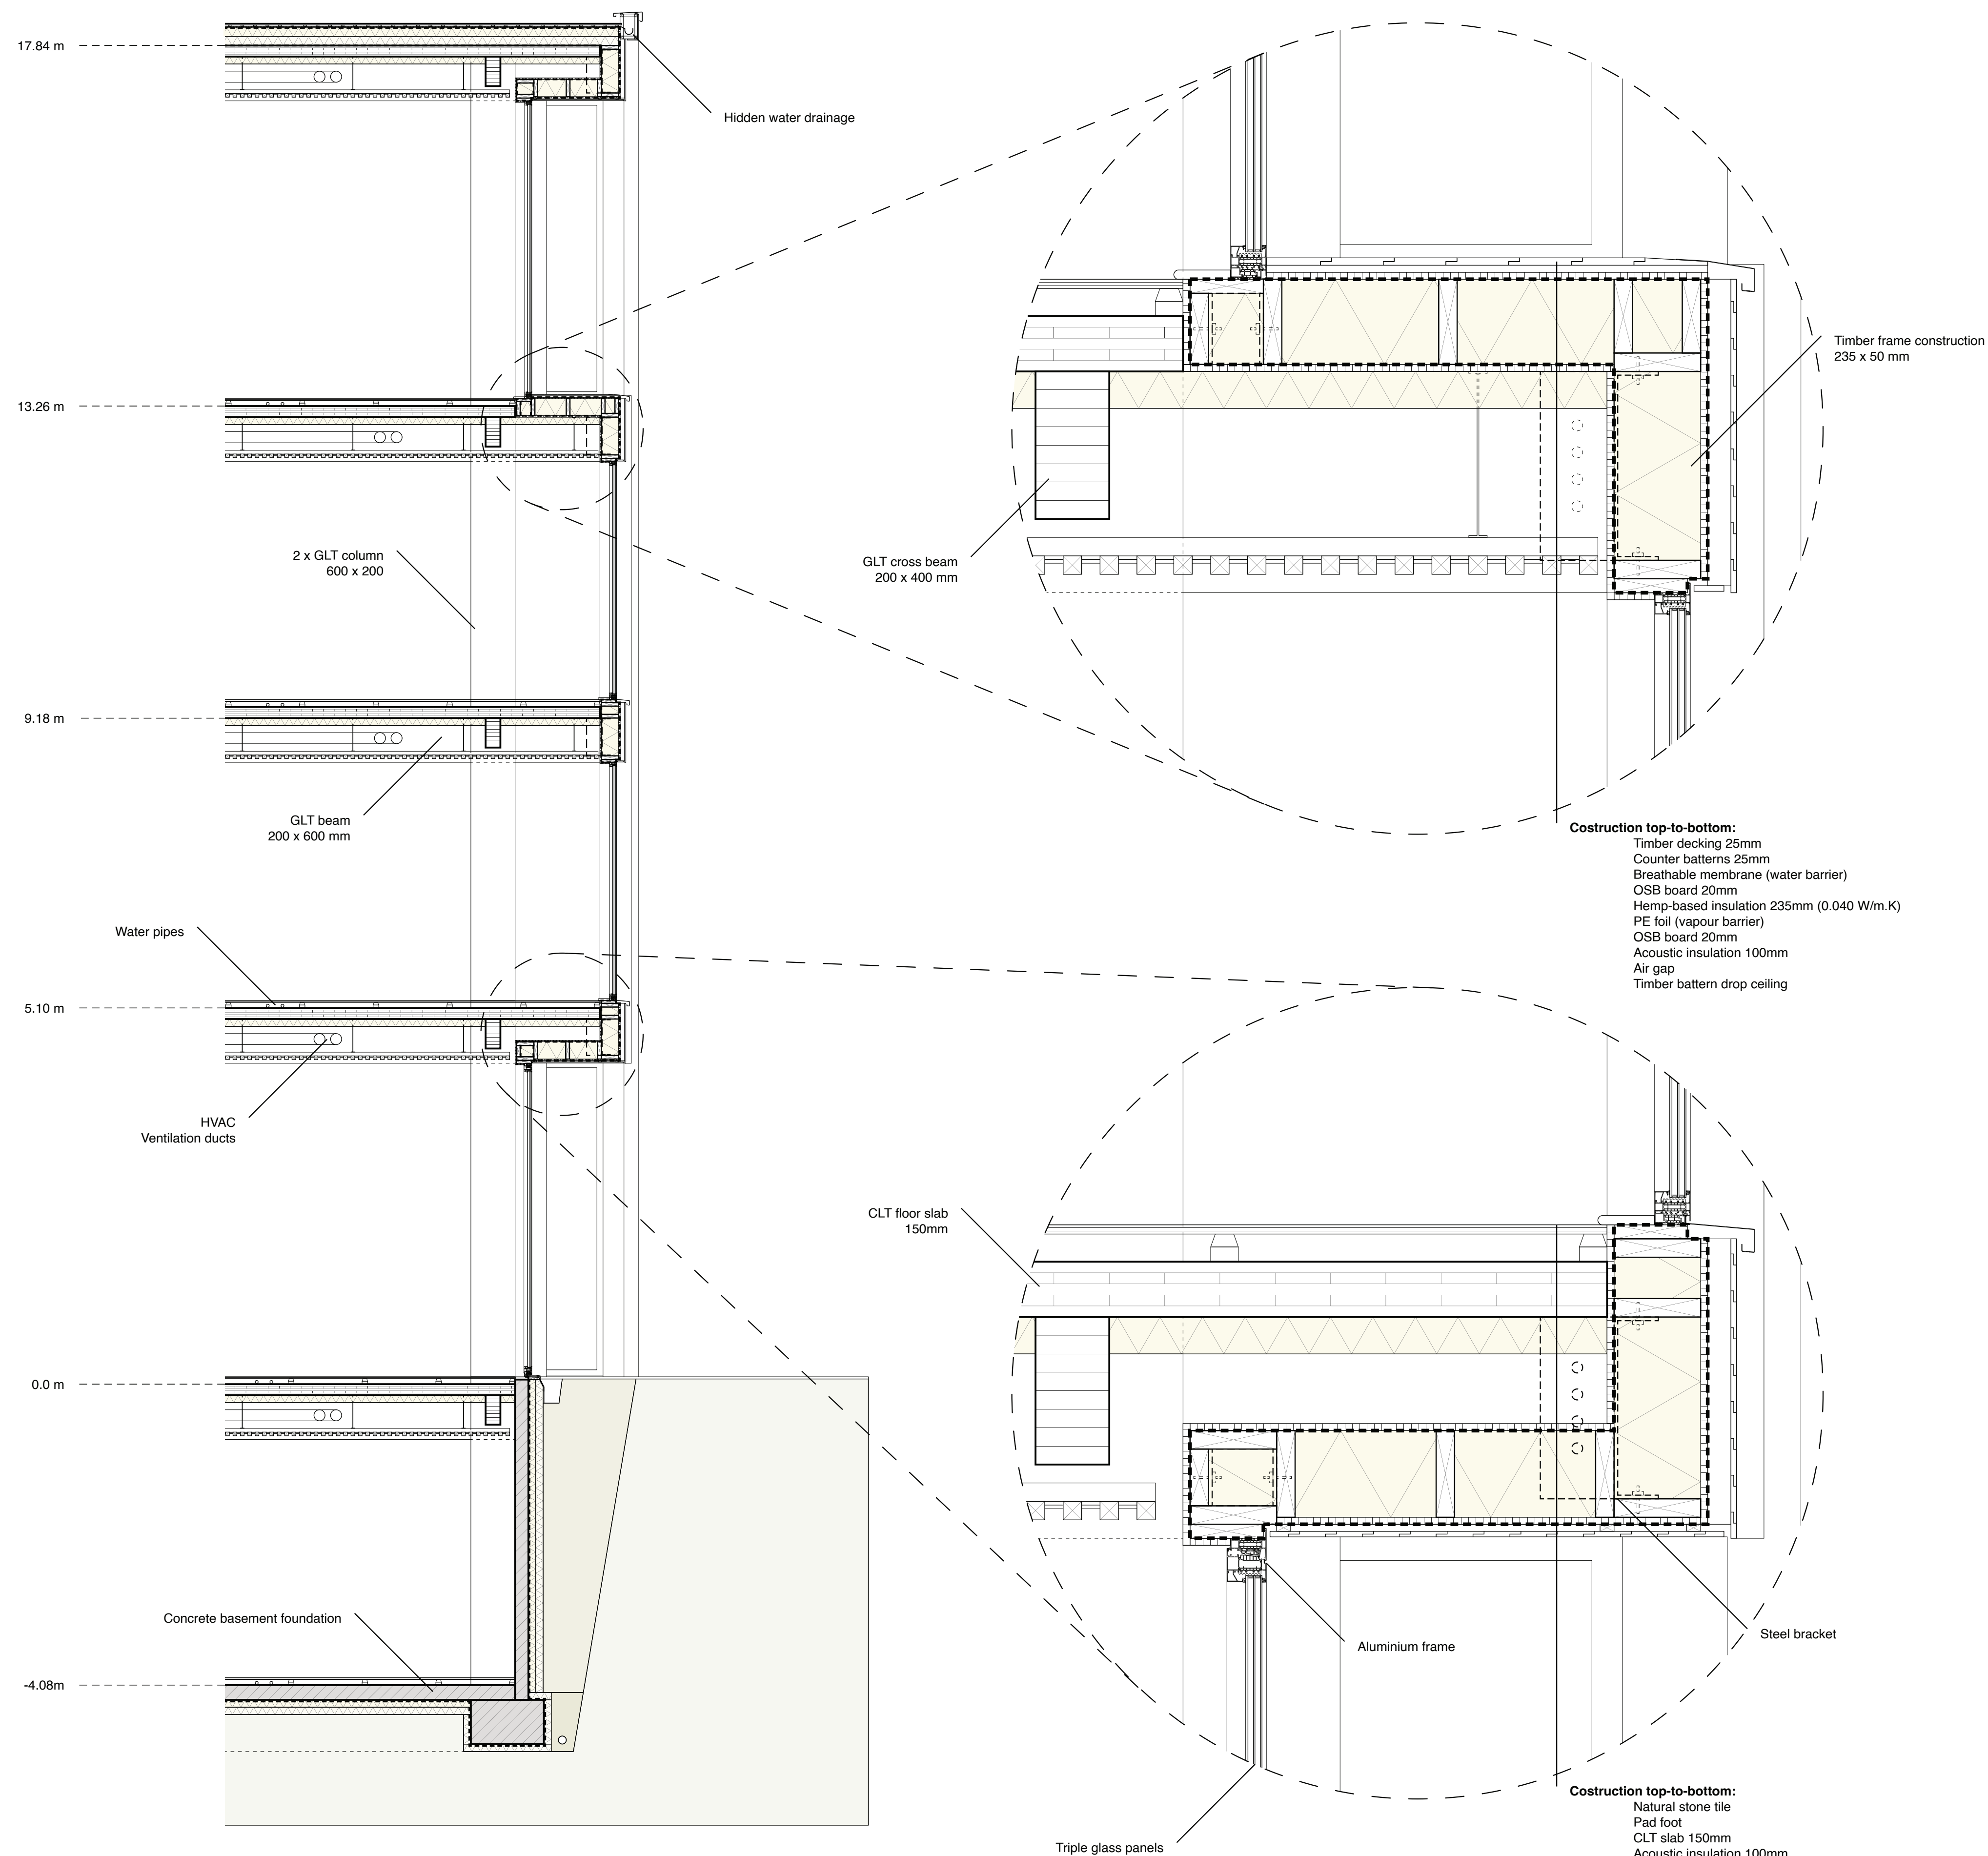


Wrap facade

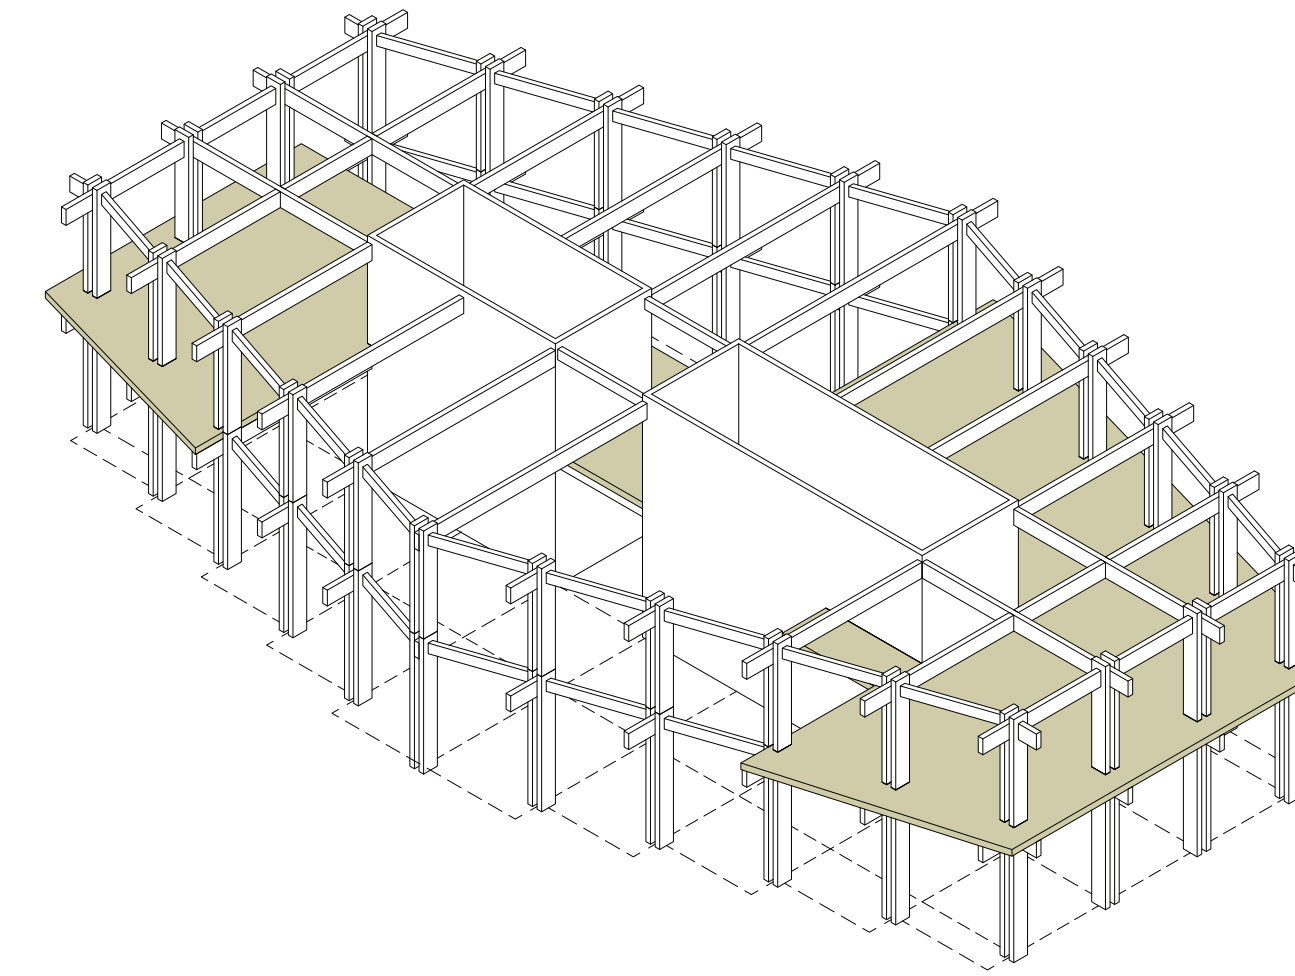


Cut voids

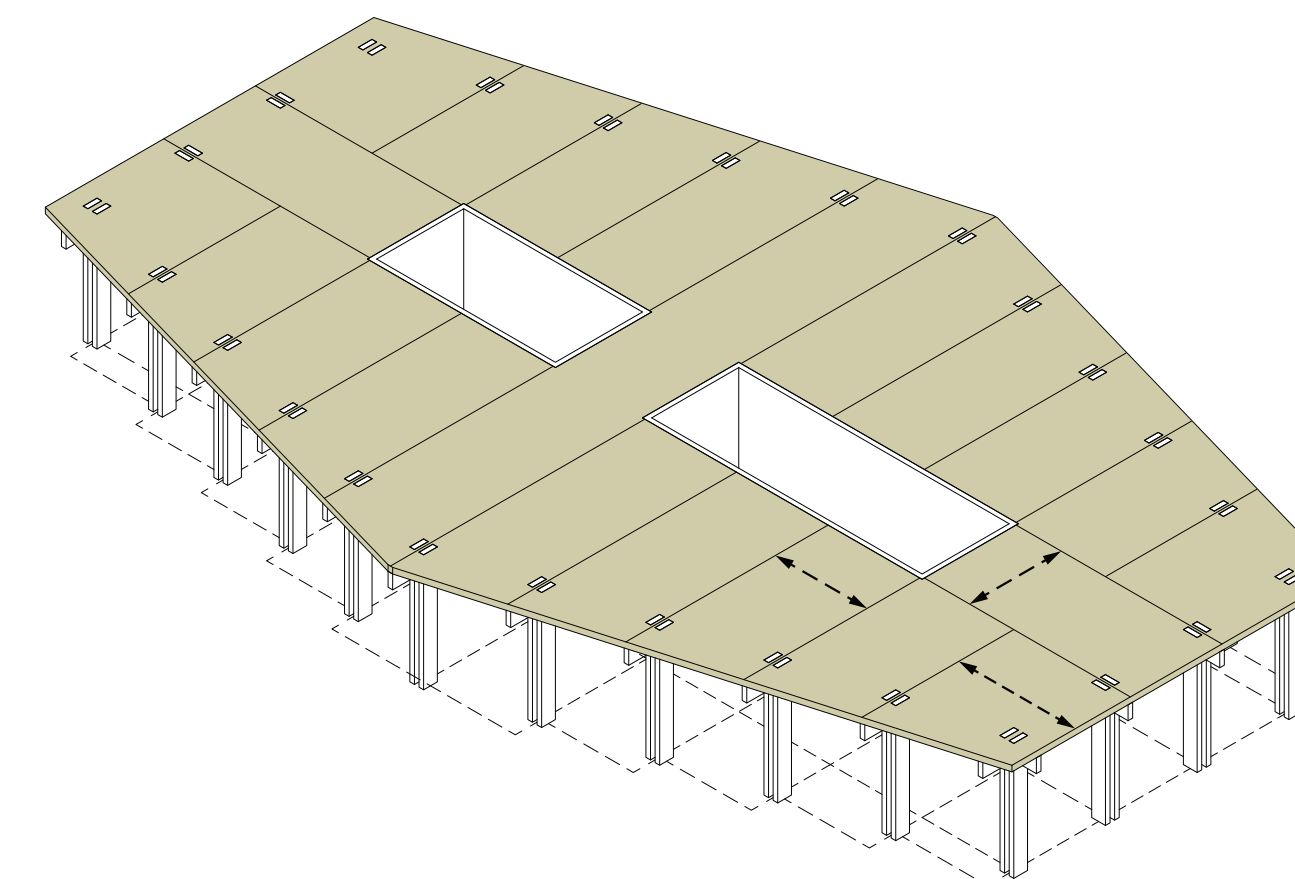


CLT floor

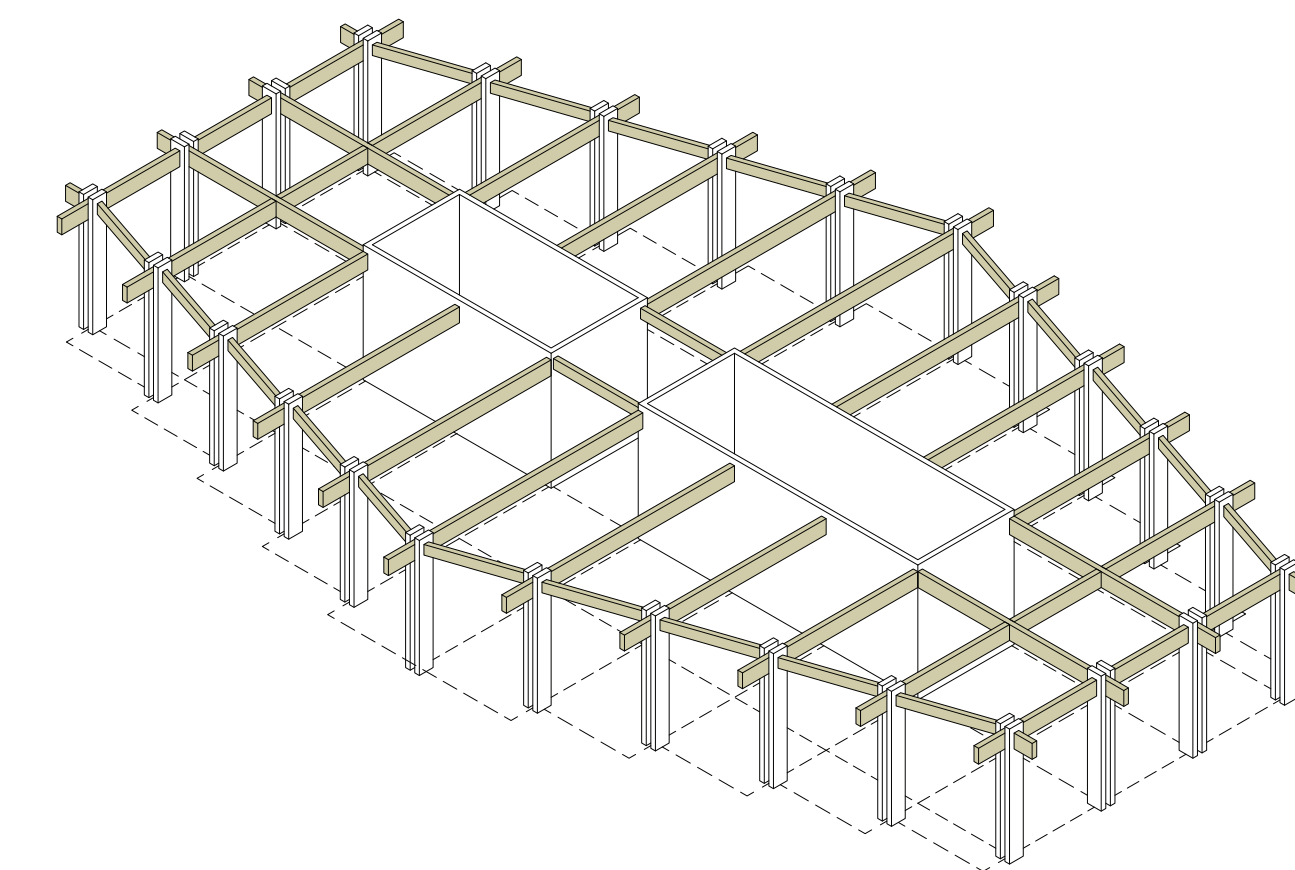


Extended beams

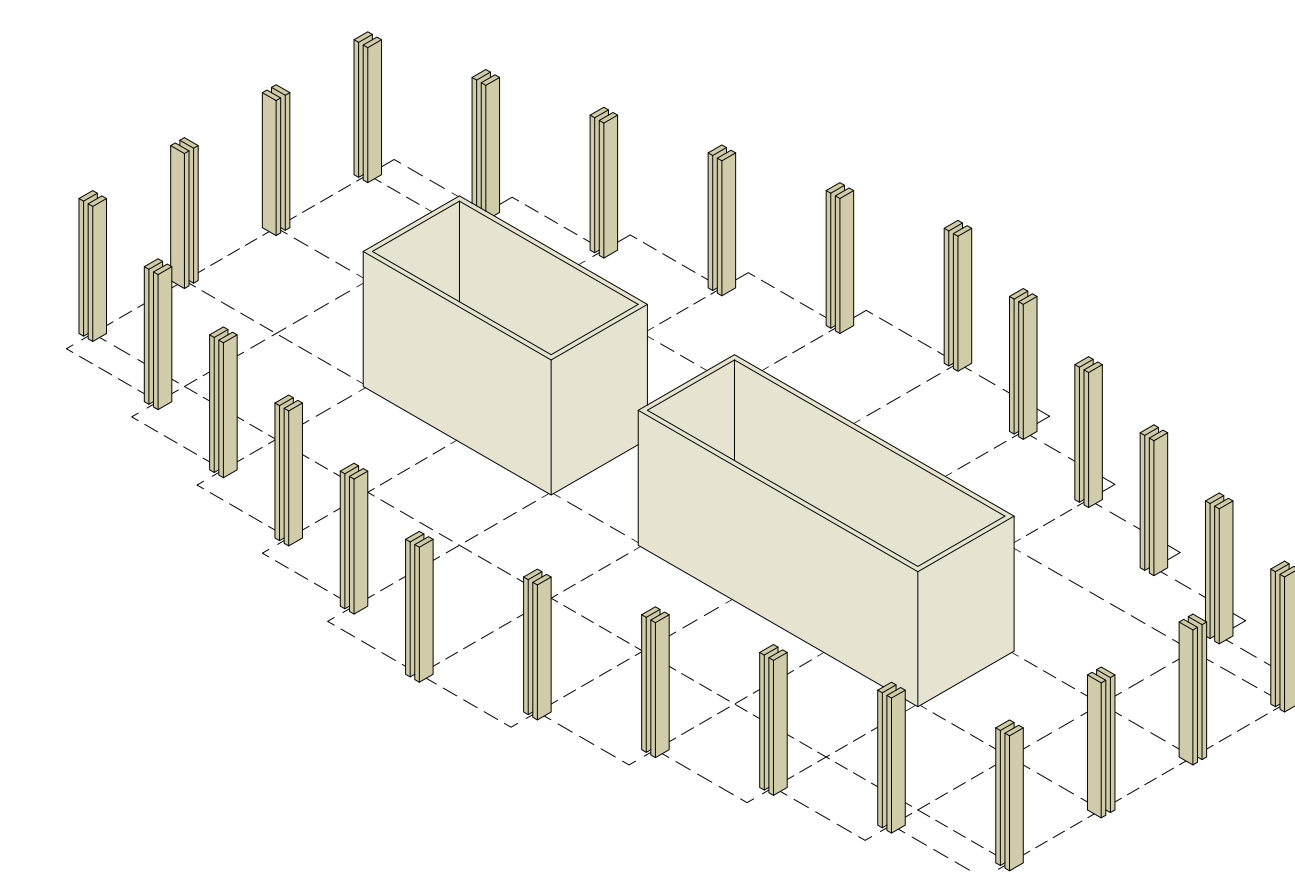

Cores and columns

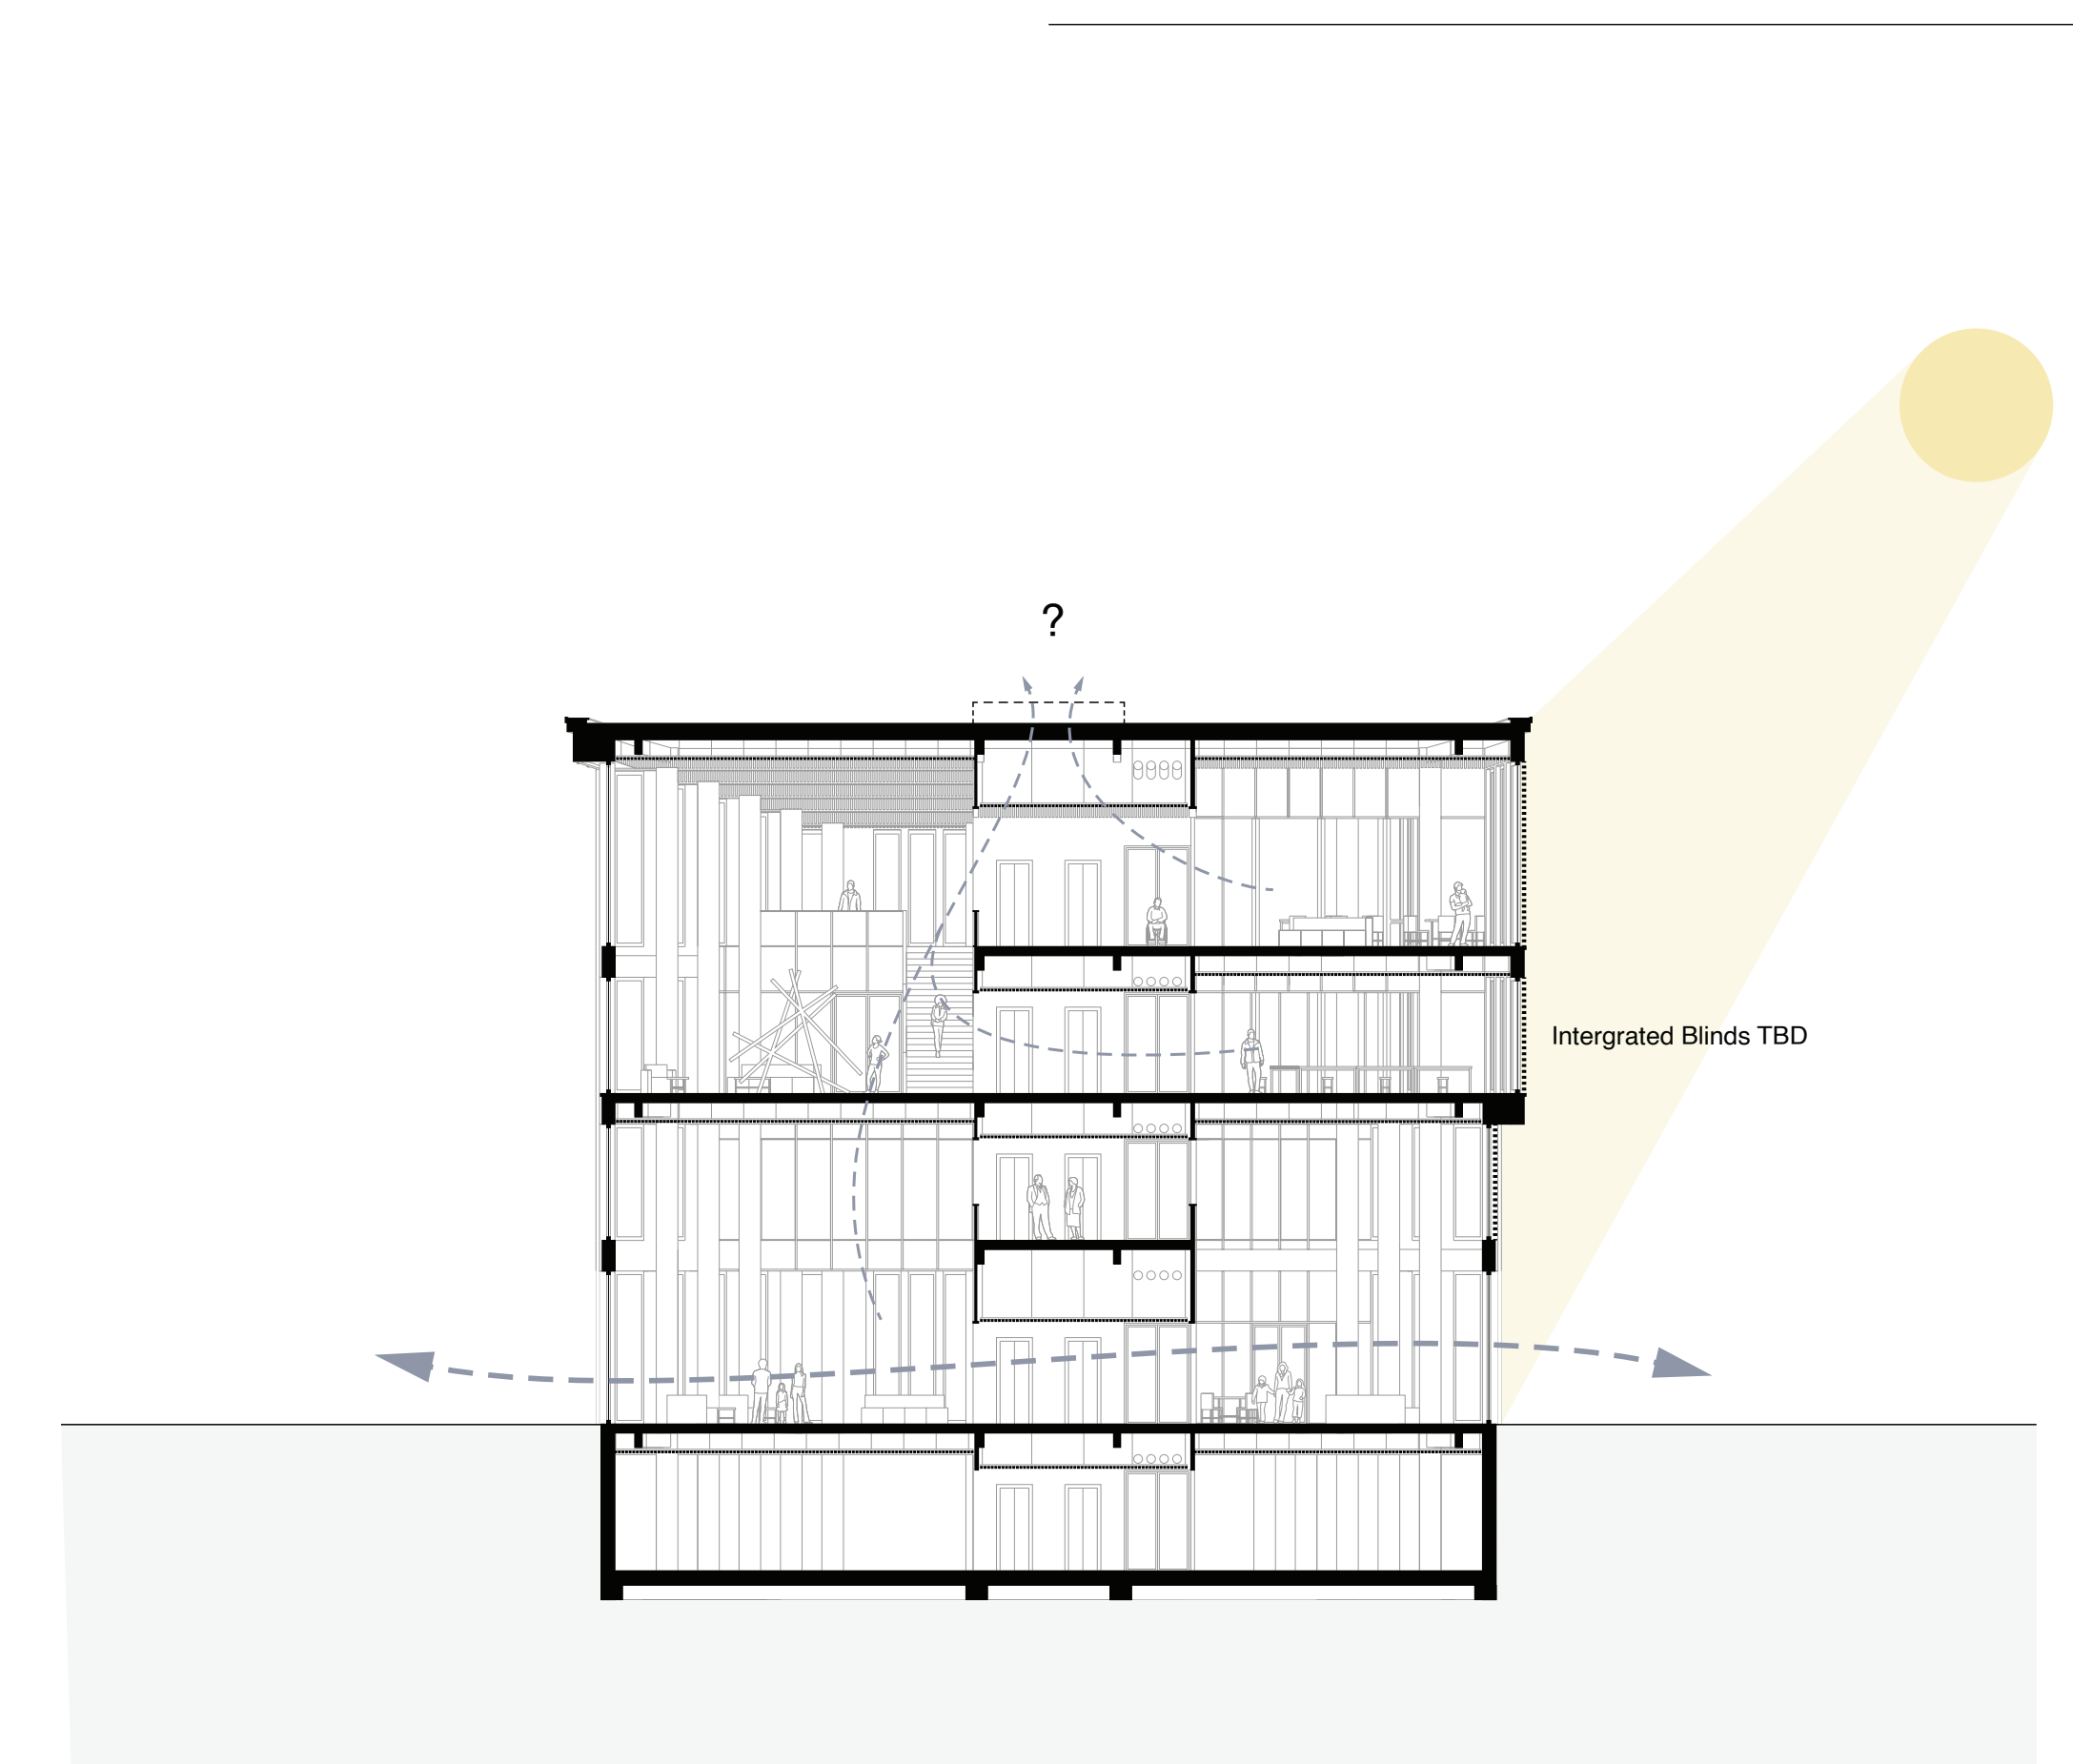

Summer climate

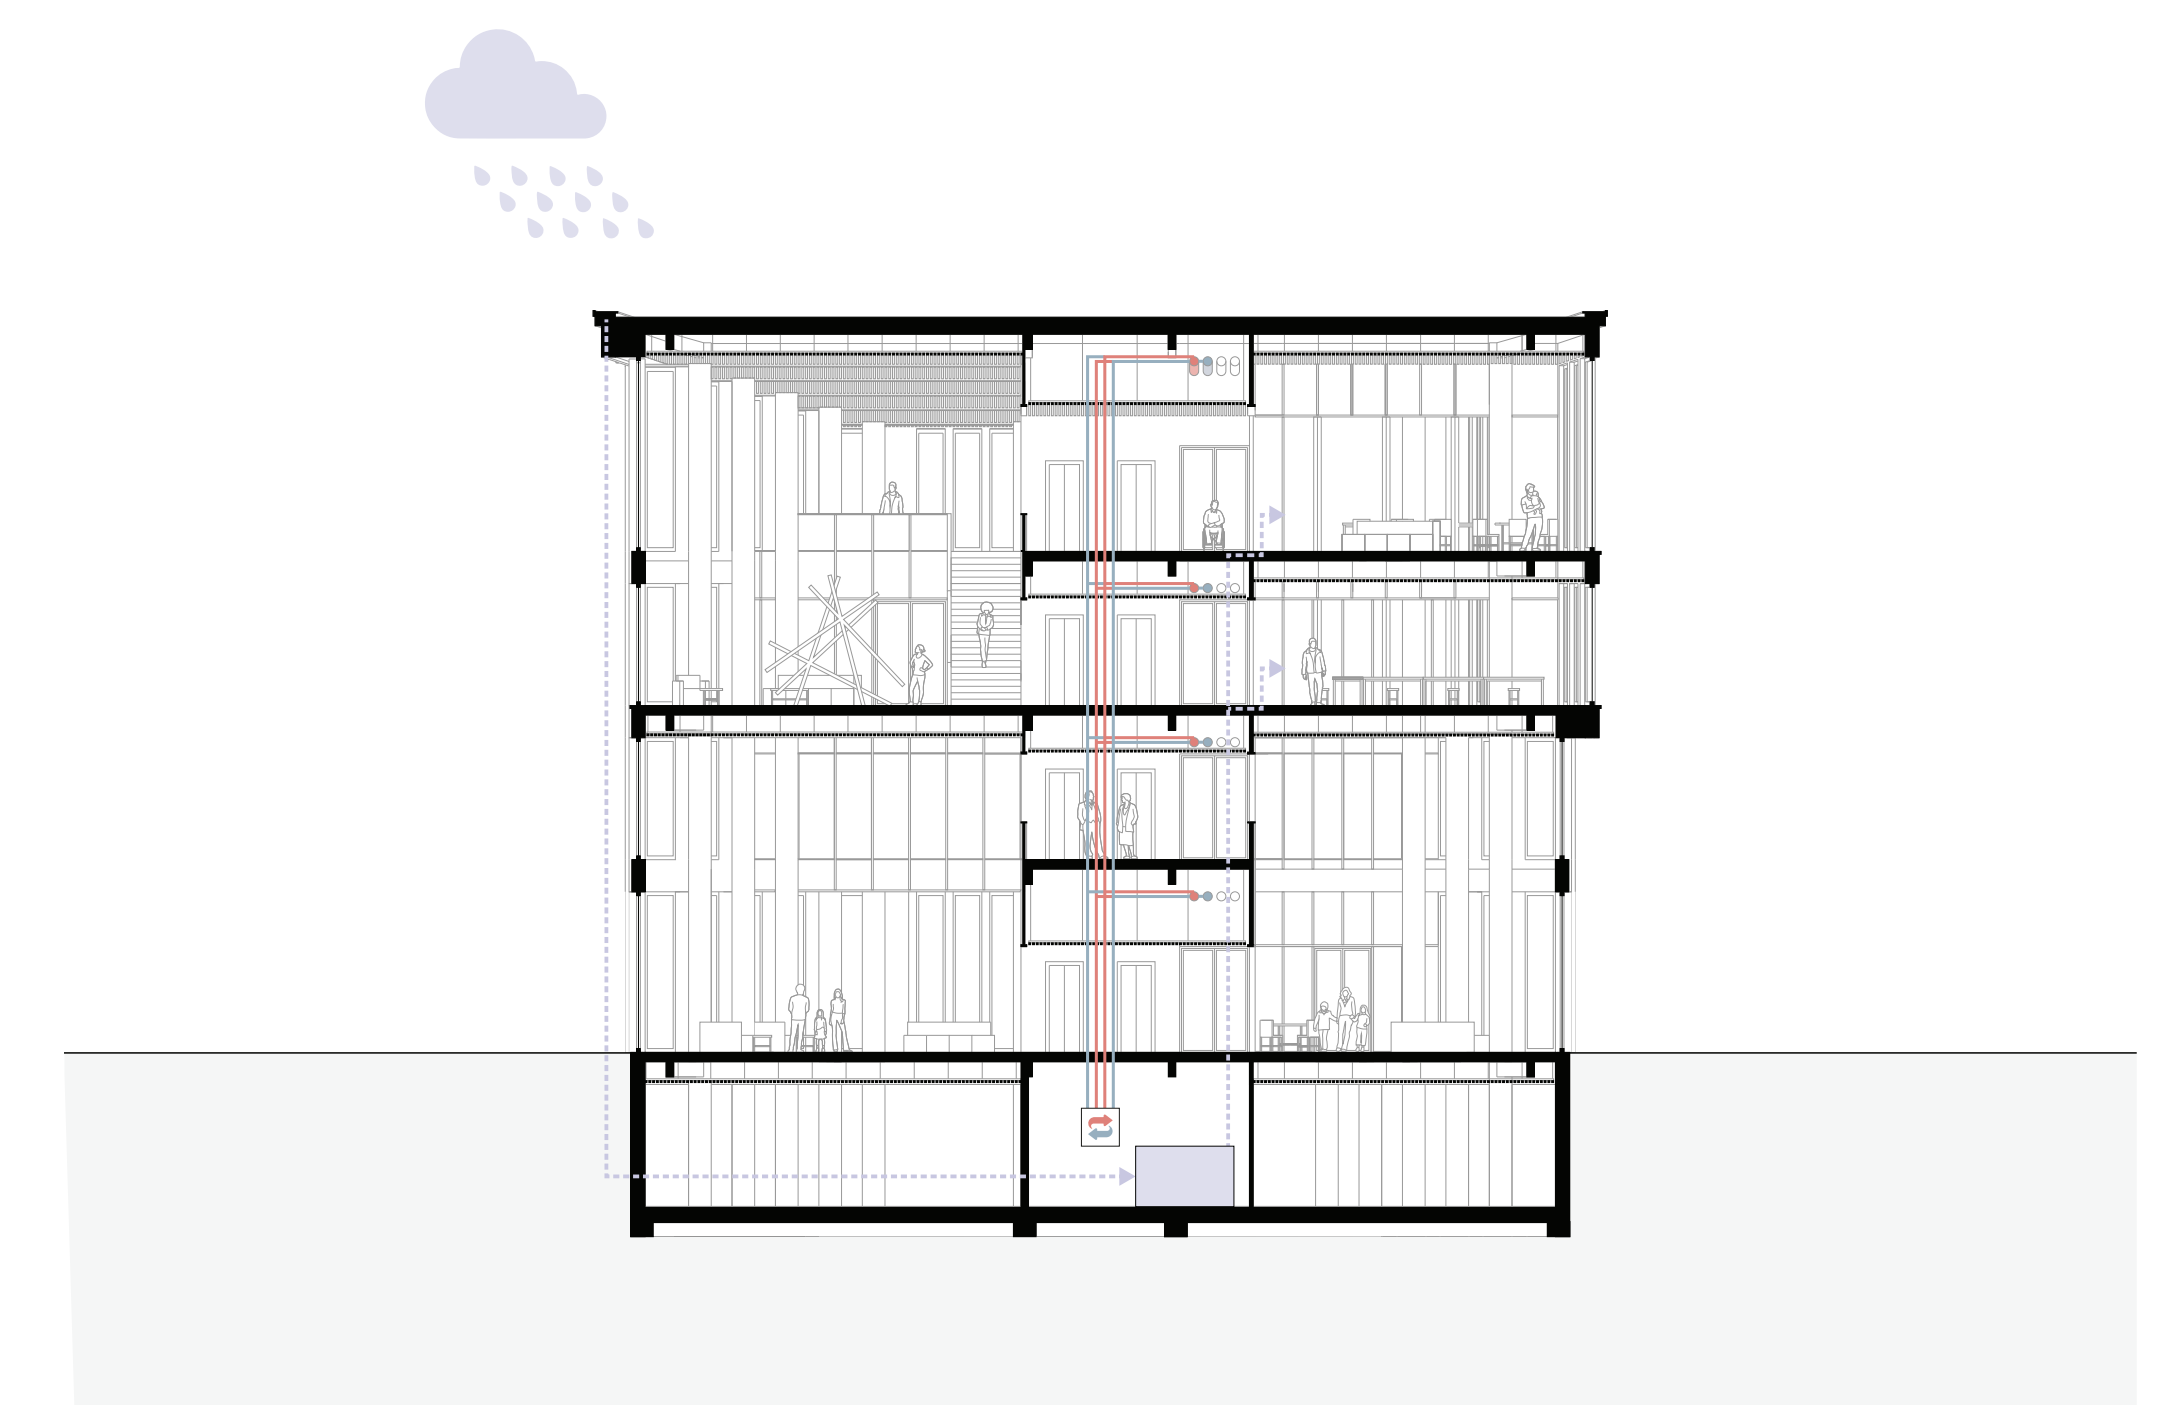

Winter climate