



Section Plan della Regina

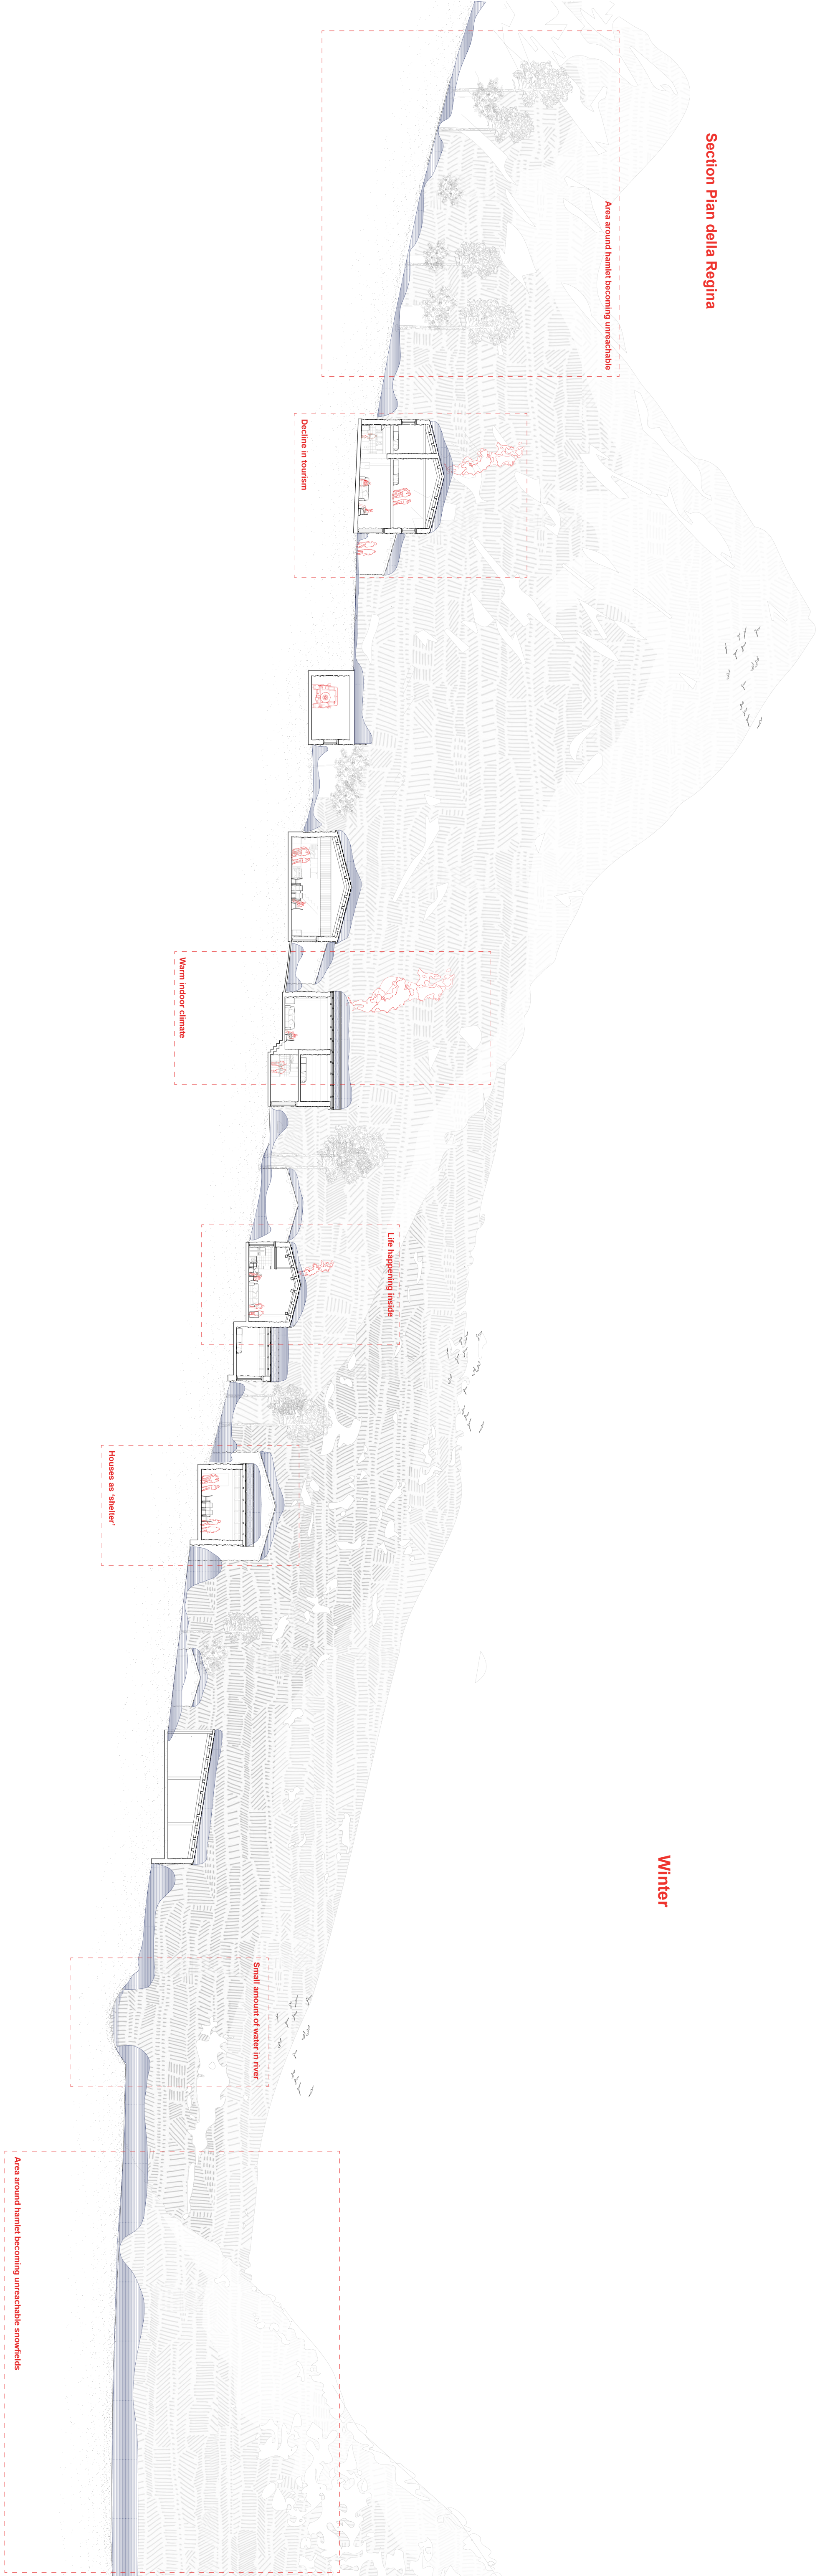


Summer

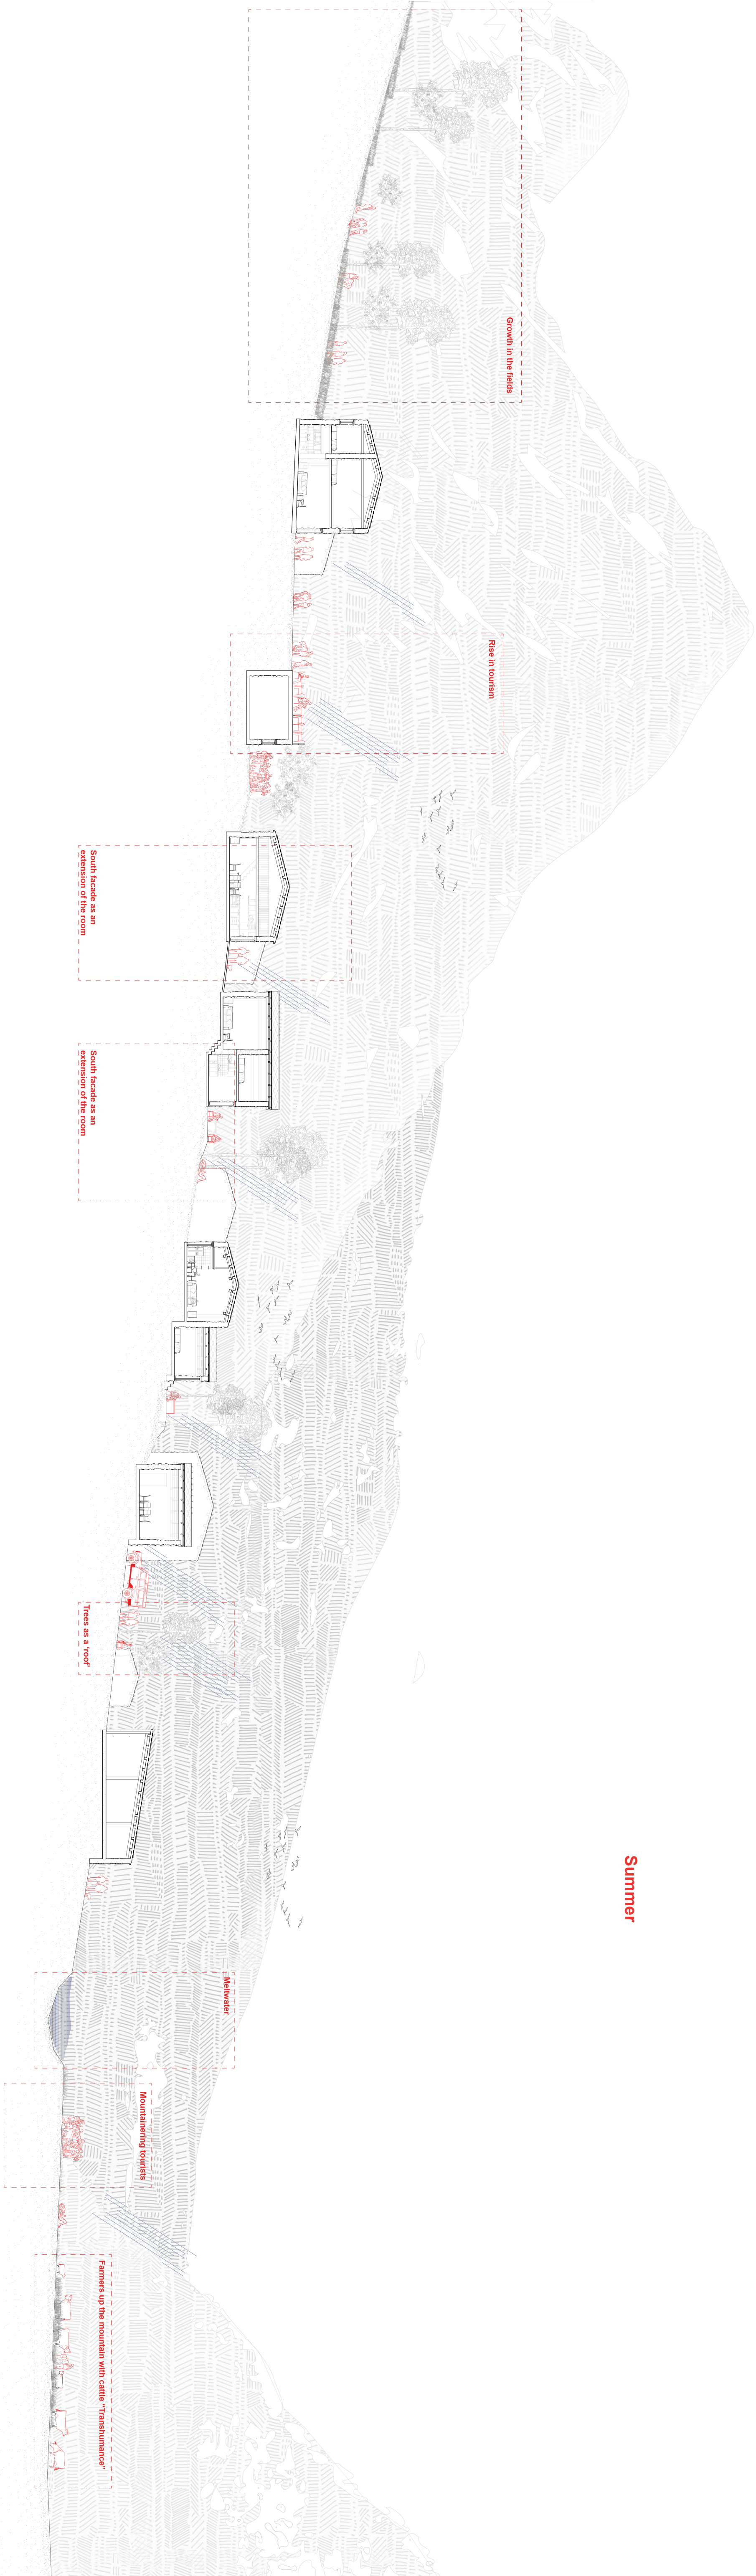





Fragments 1:20

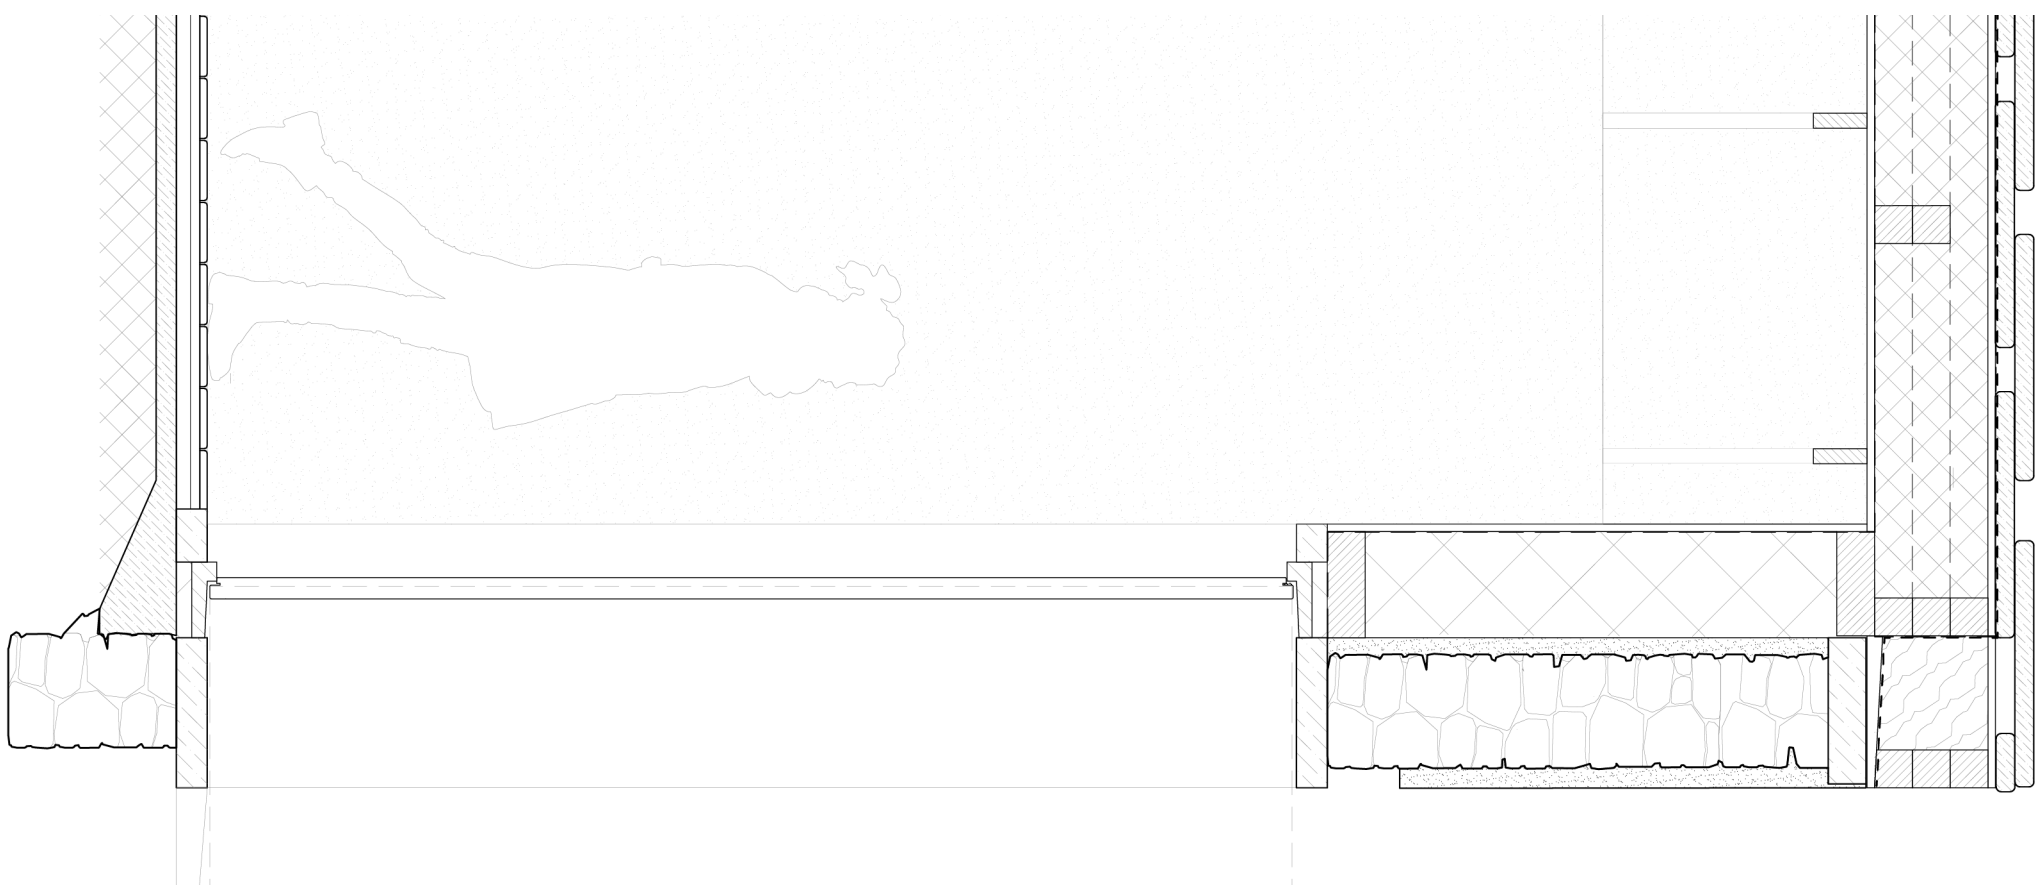


West facade

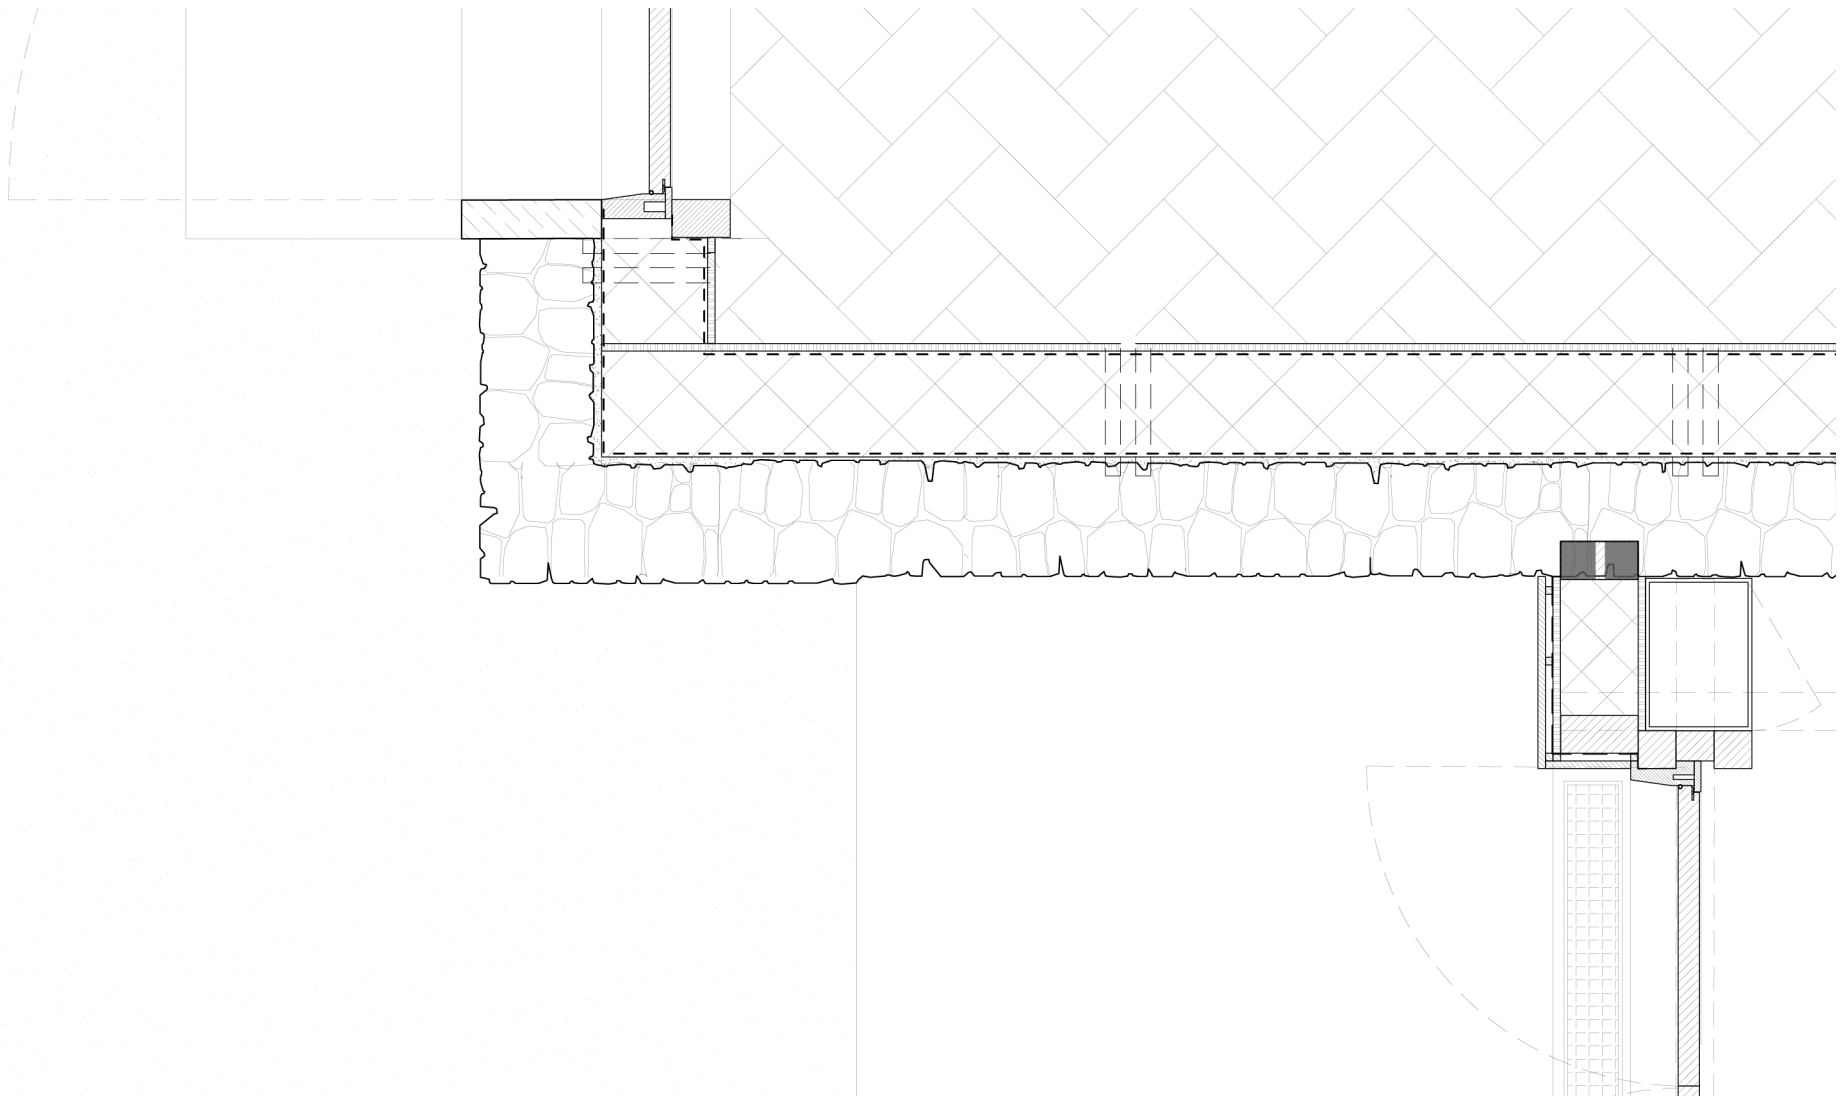


Fragments 1:20

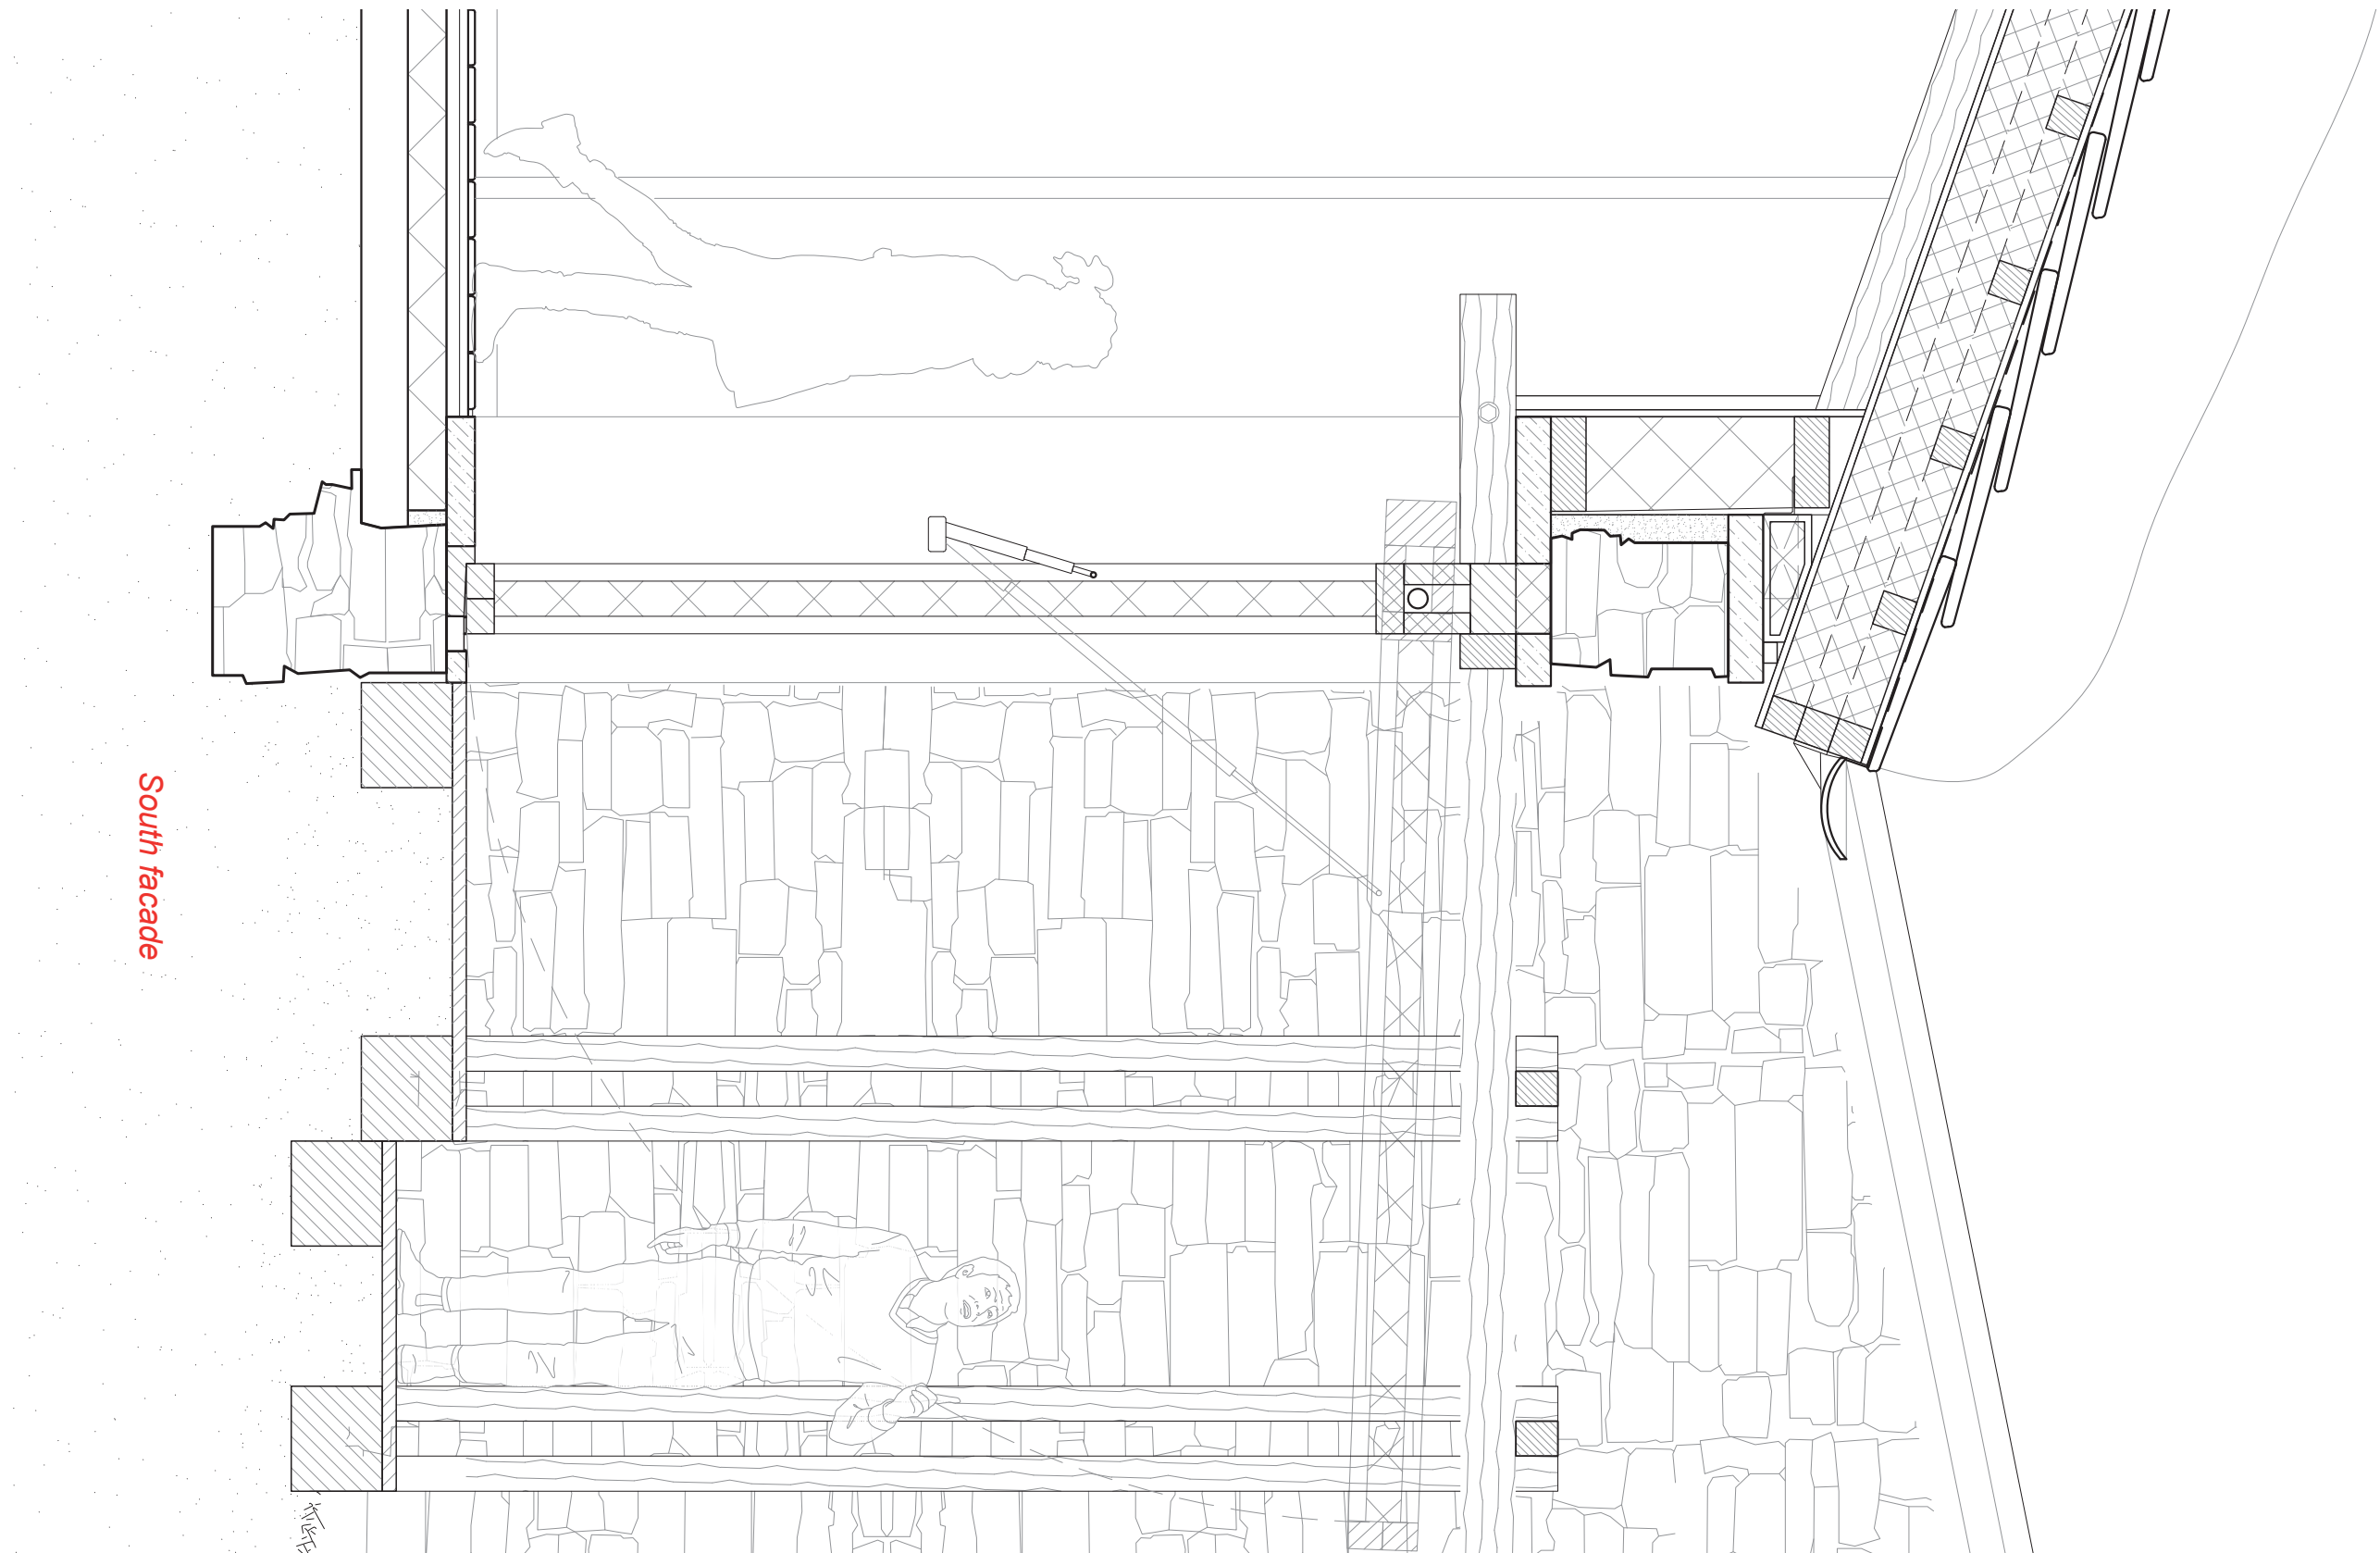


South facade

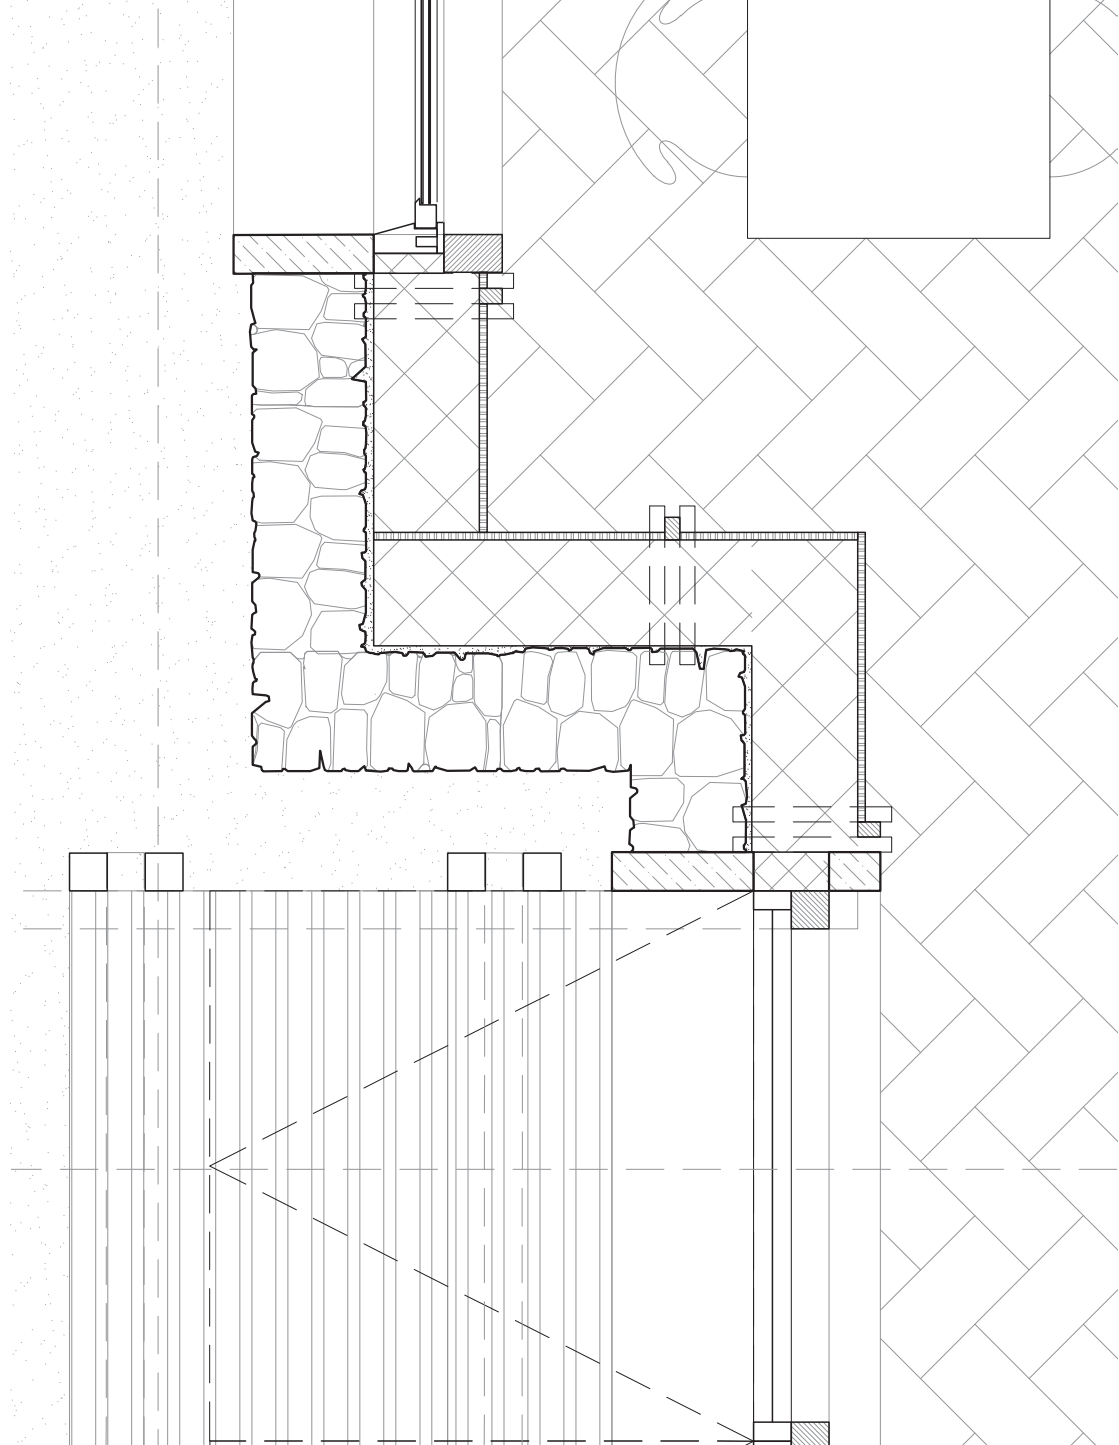



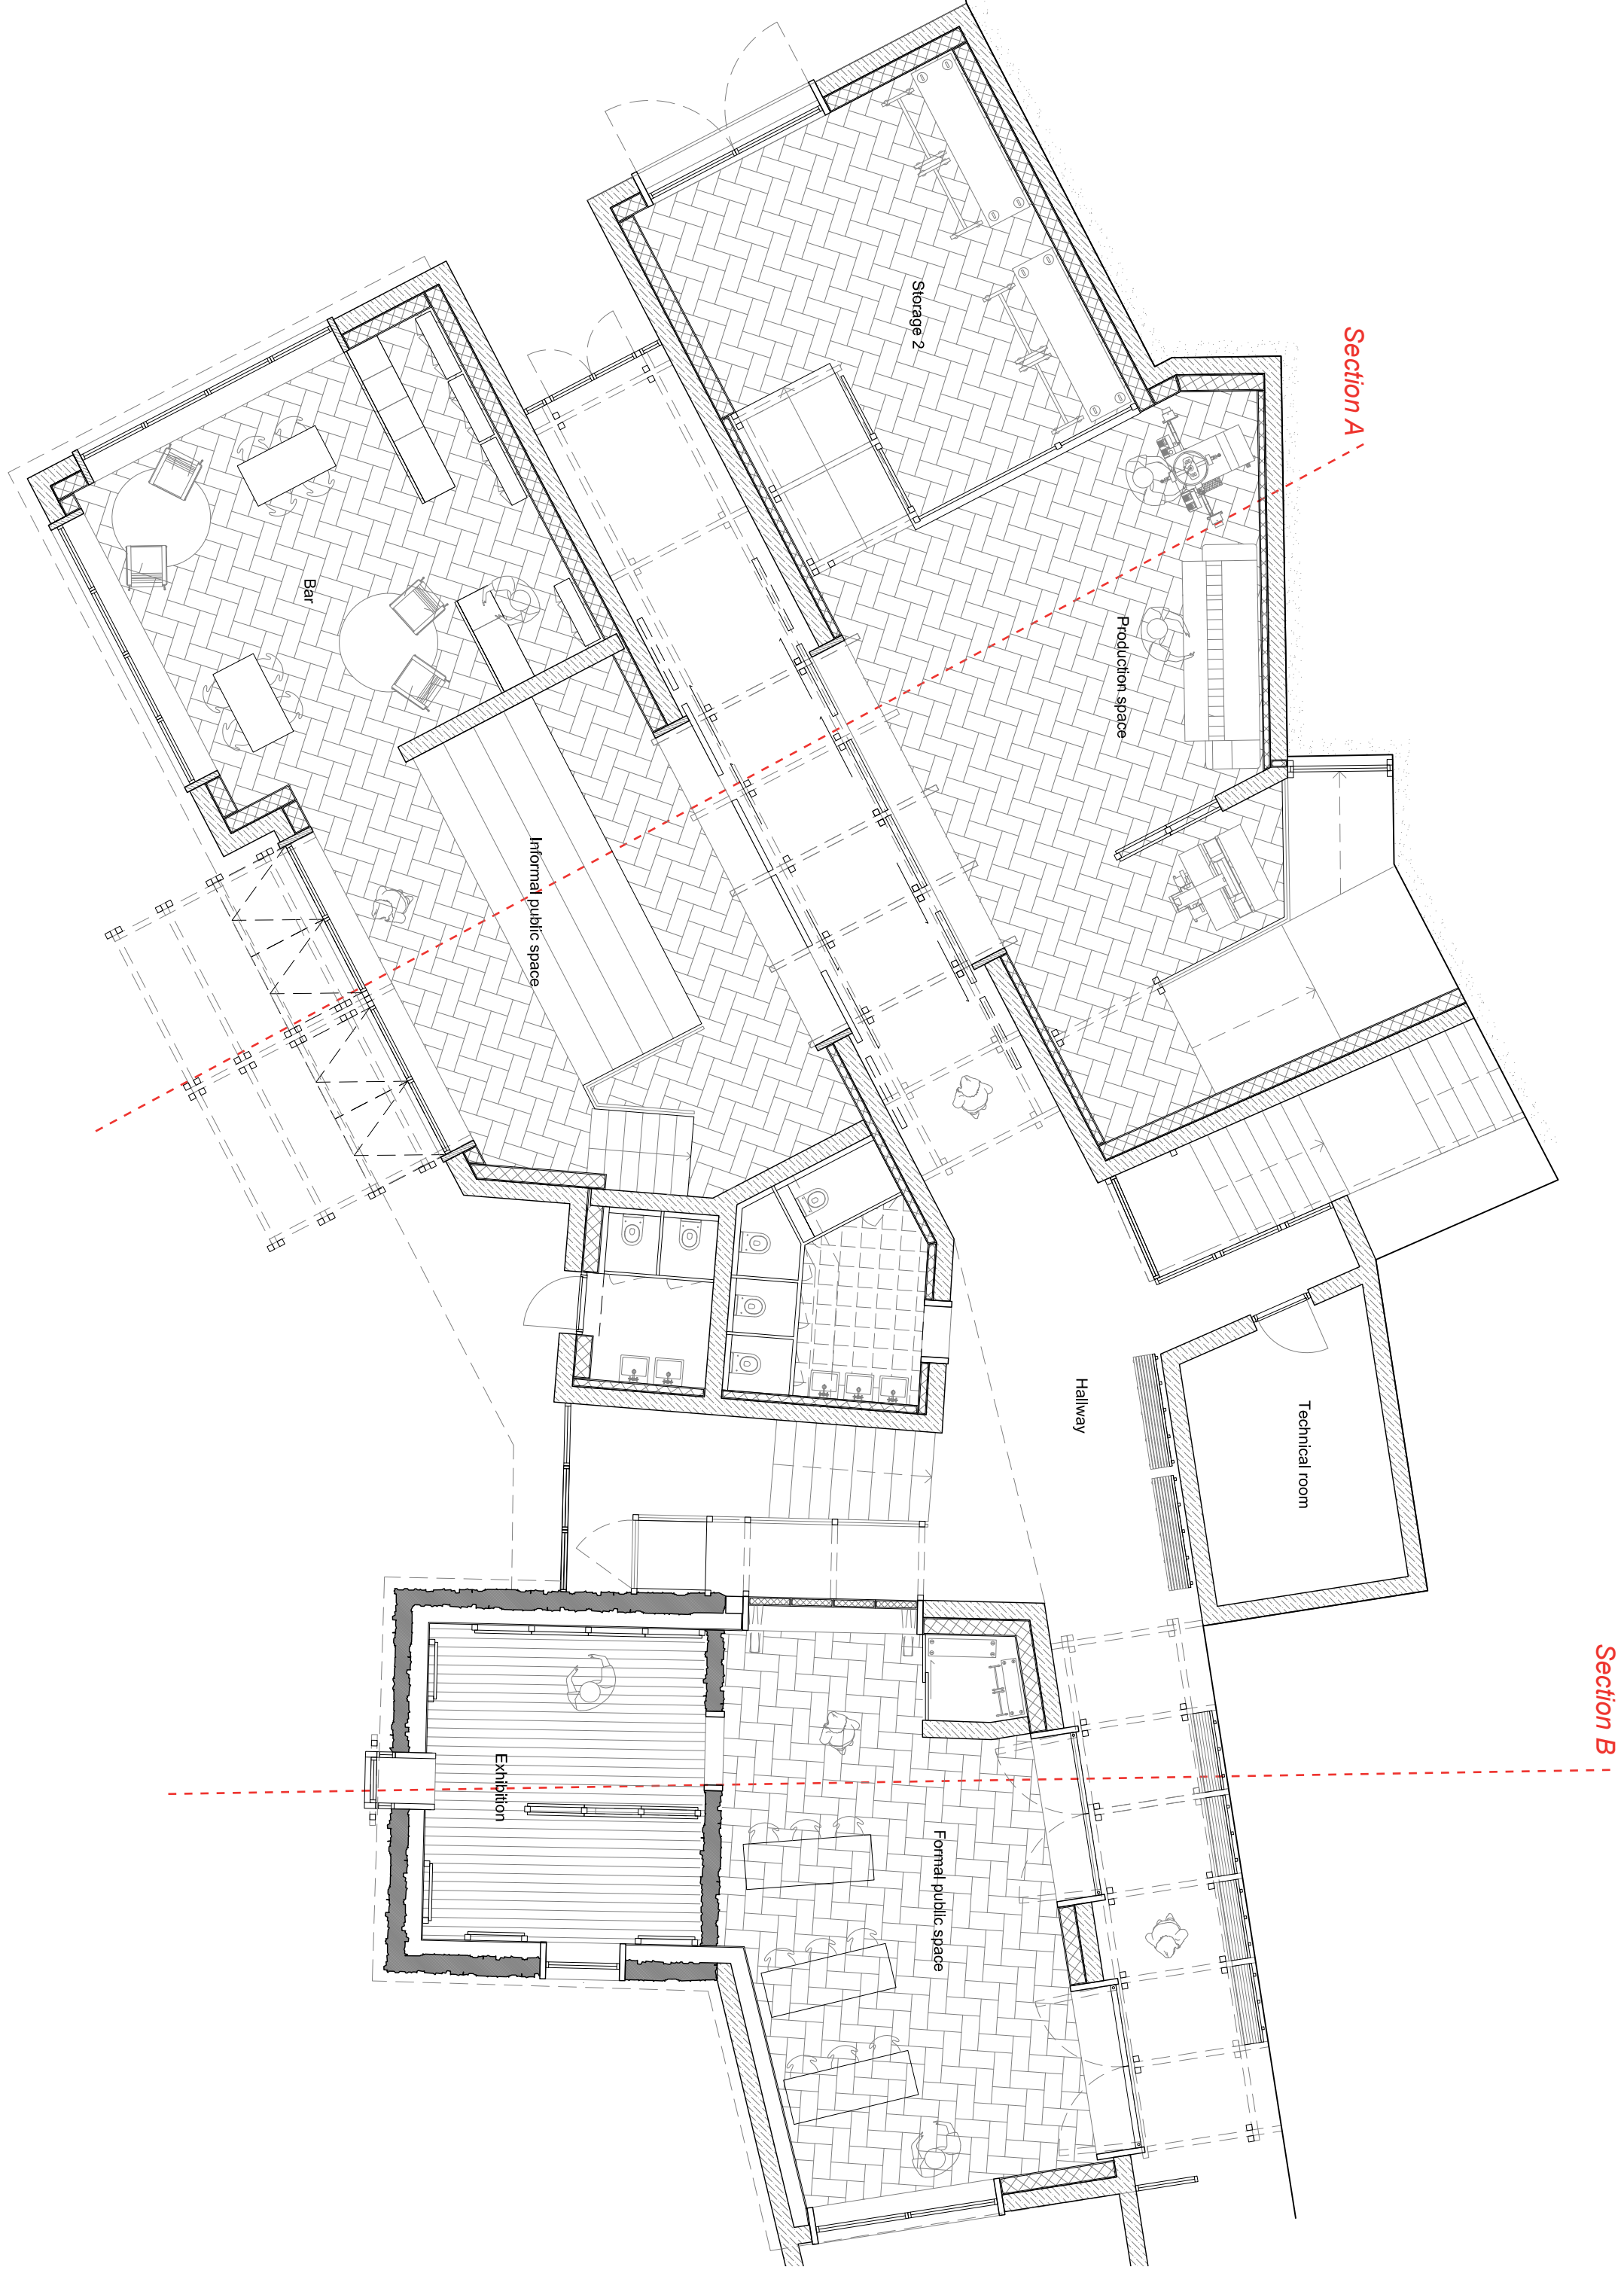


Ground floor

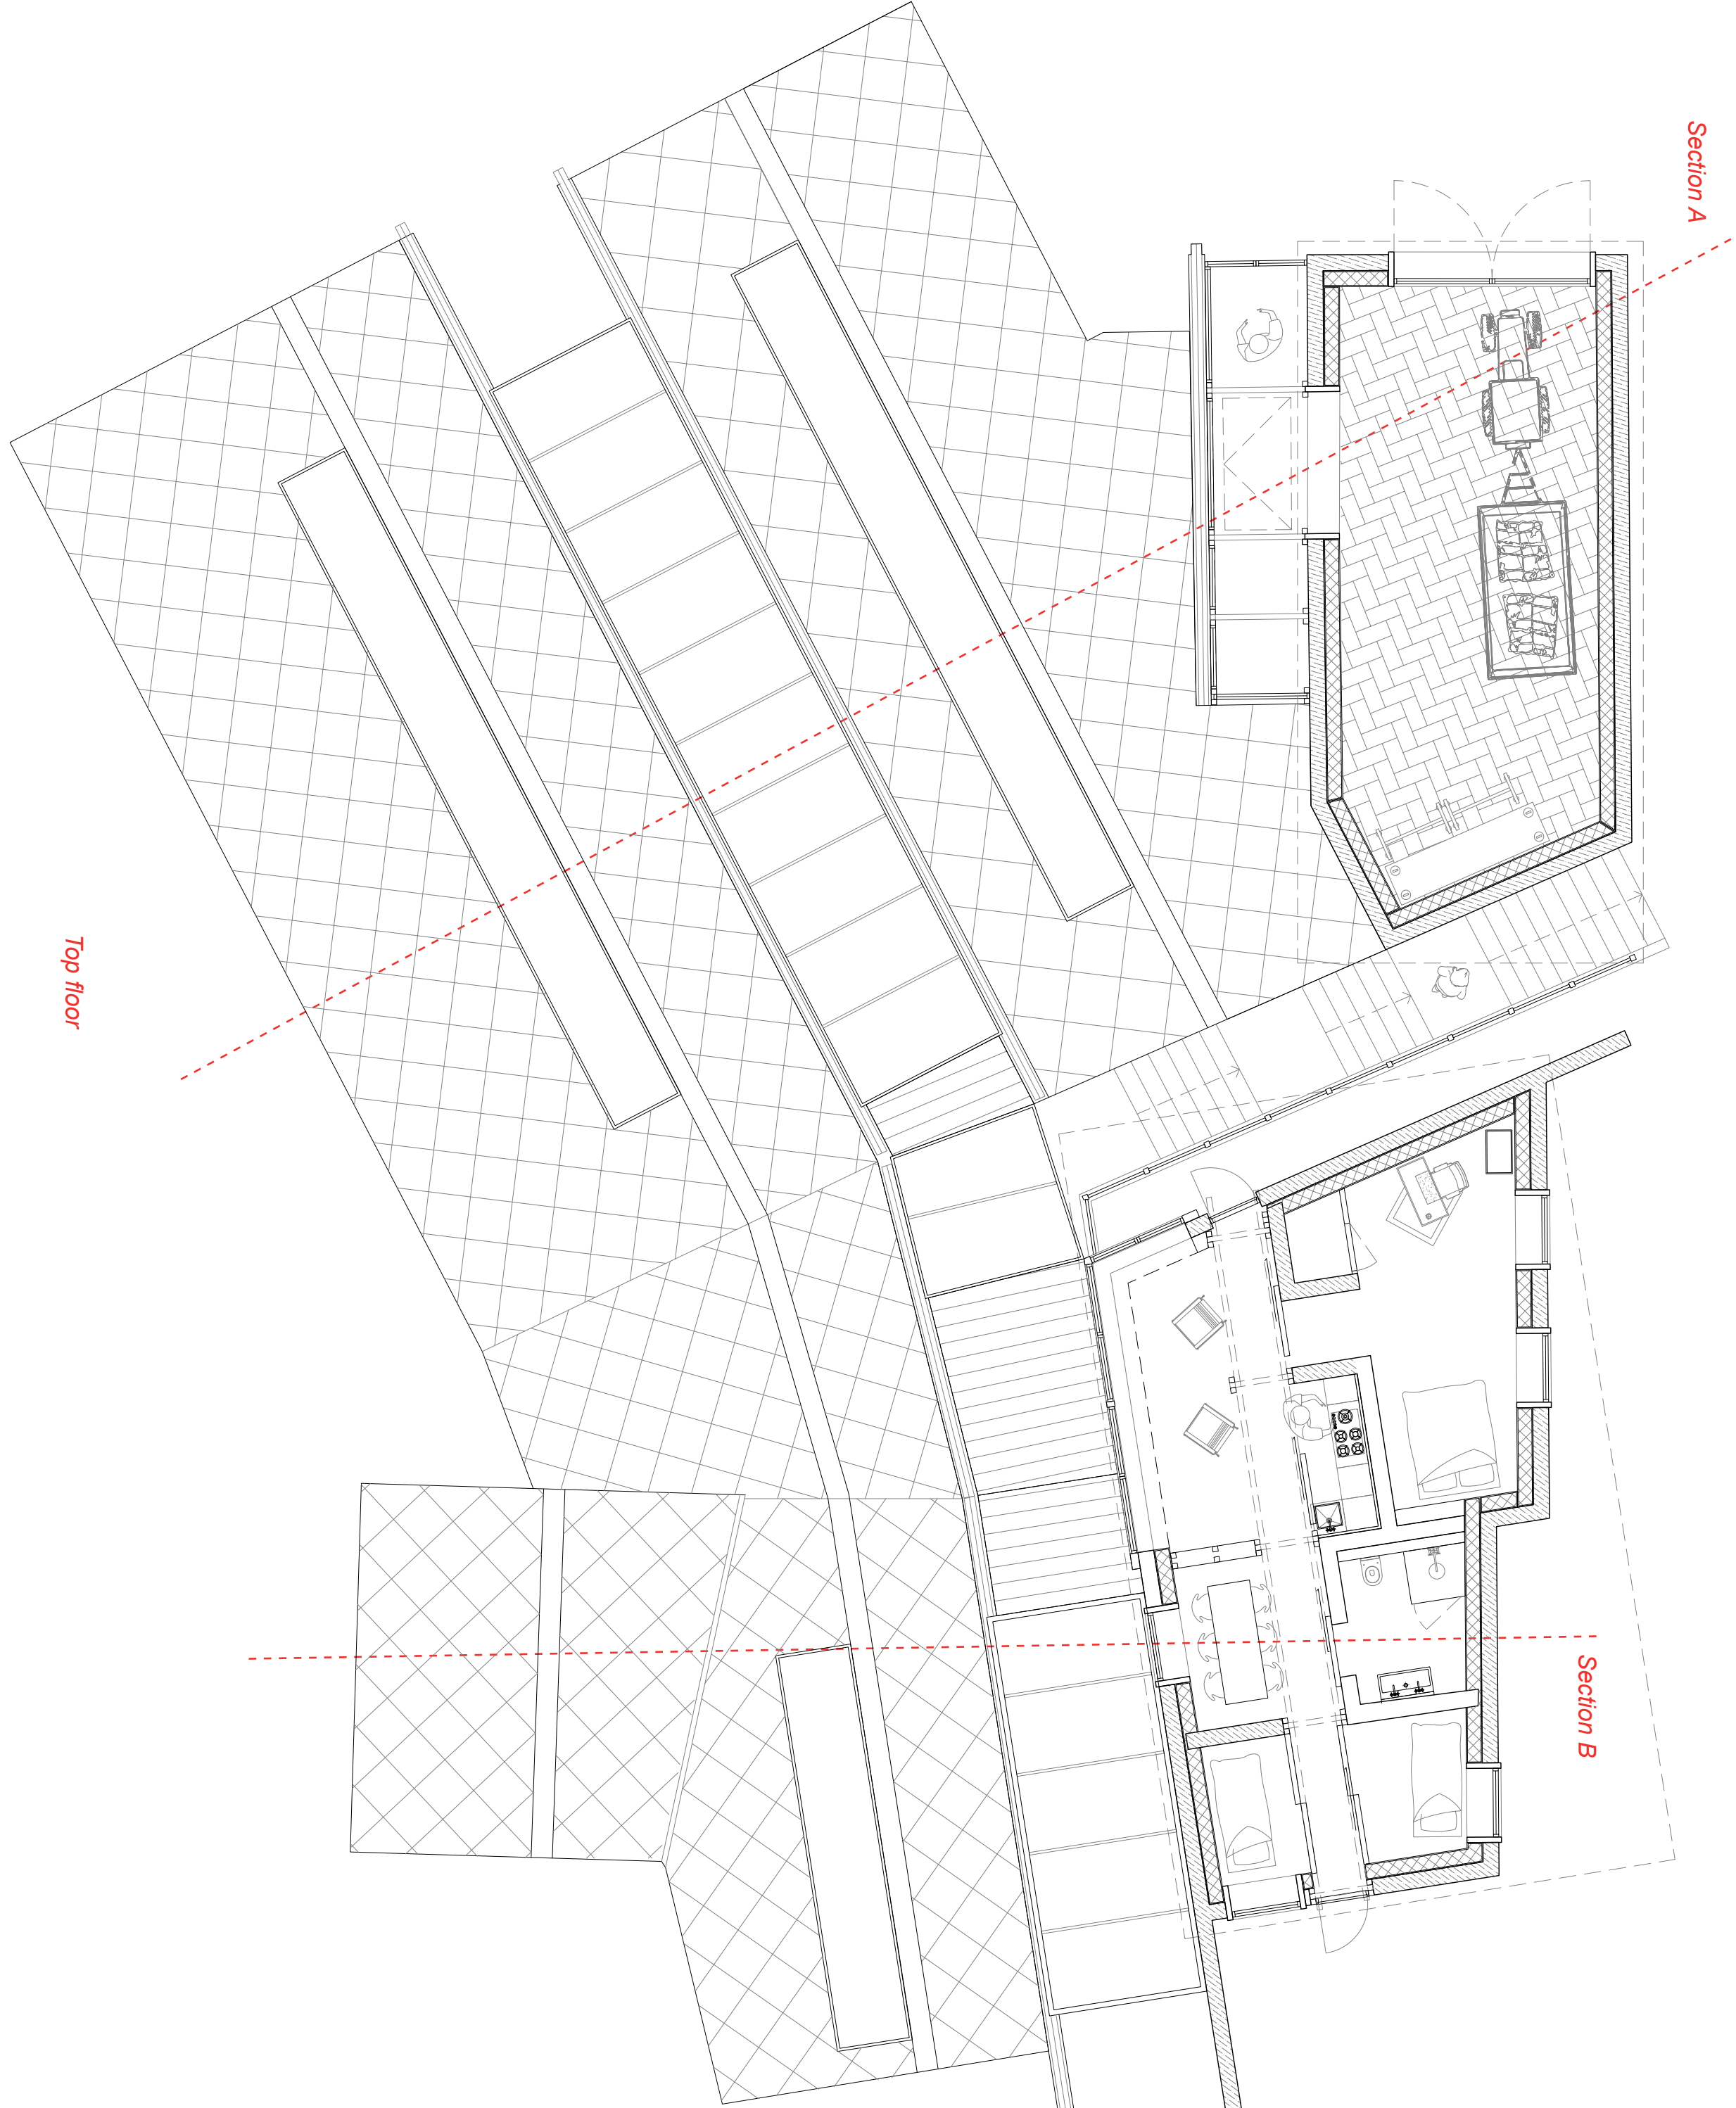


Top floor


Fragments 1:50

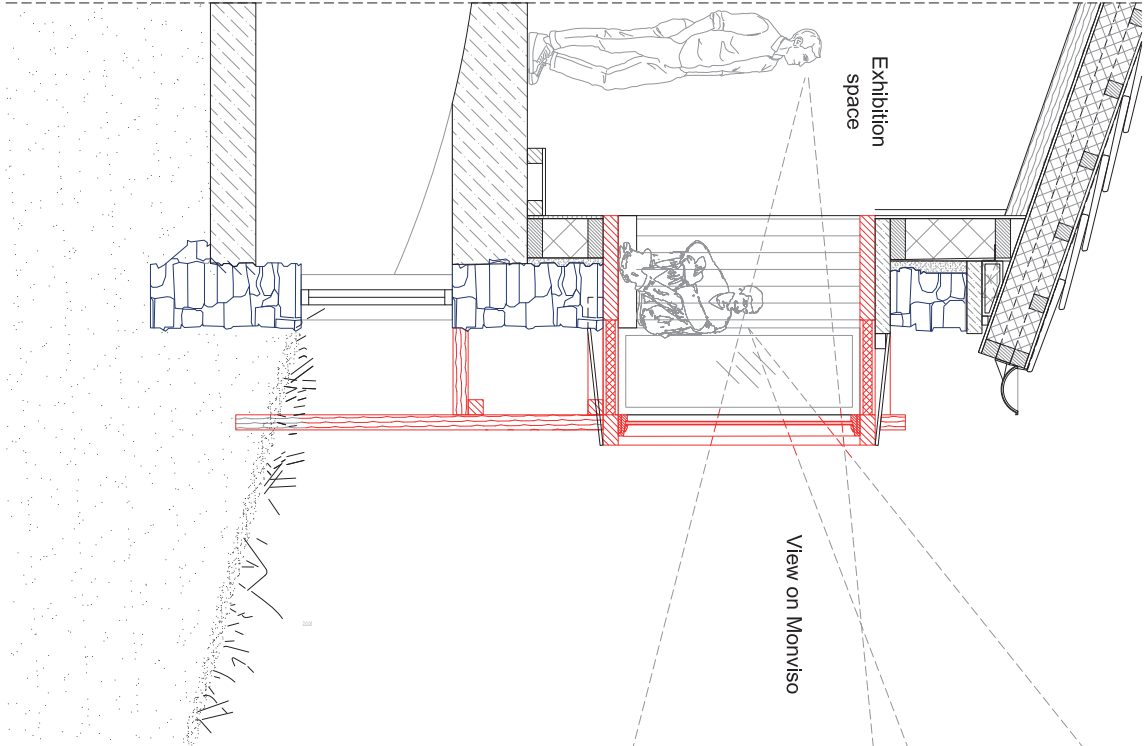


Window section

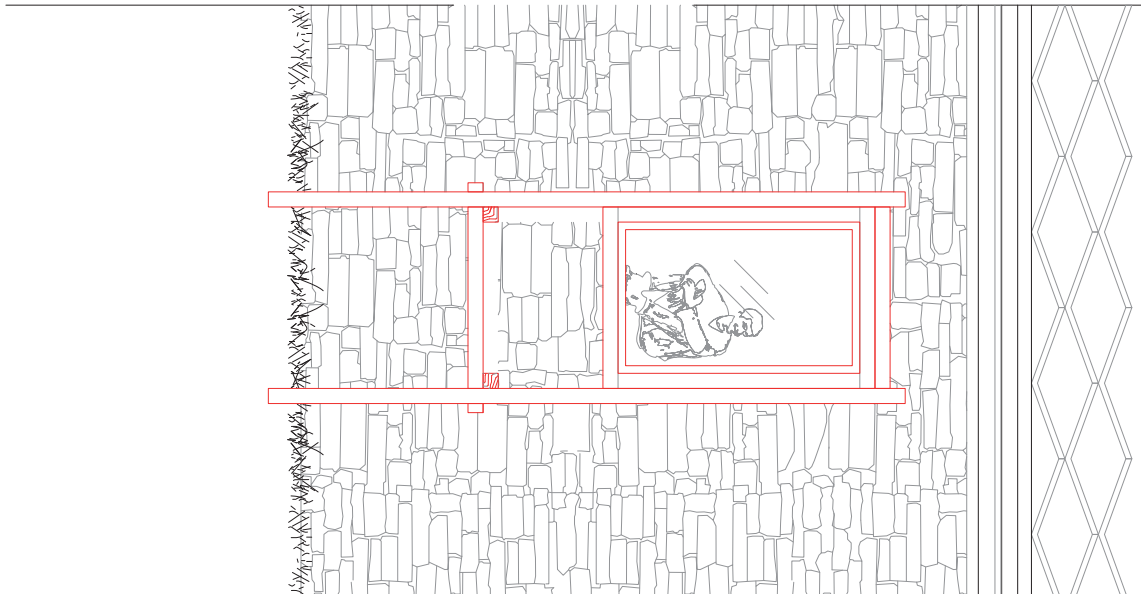


Window elevation

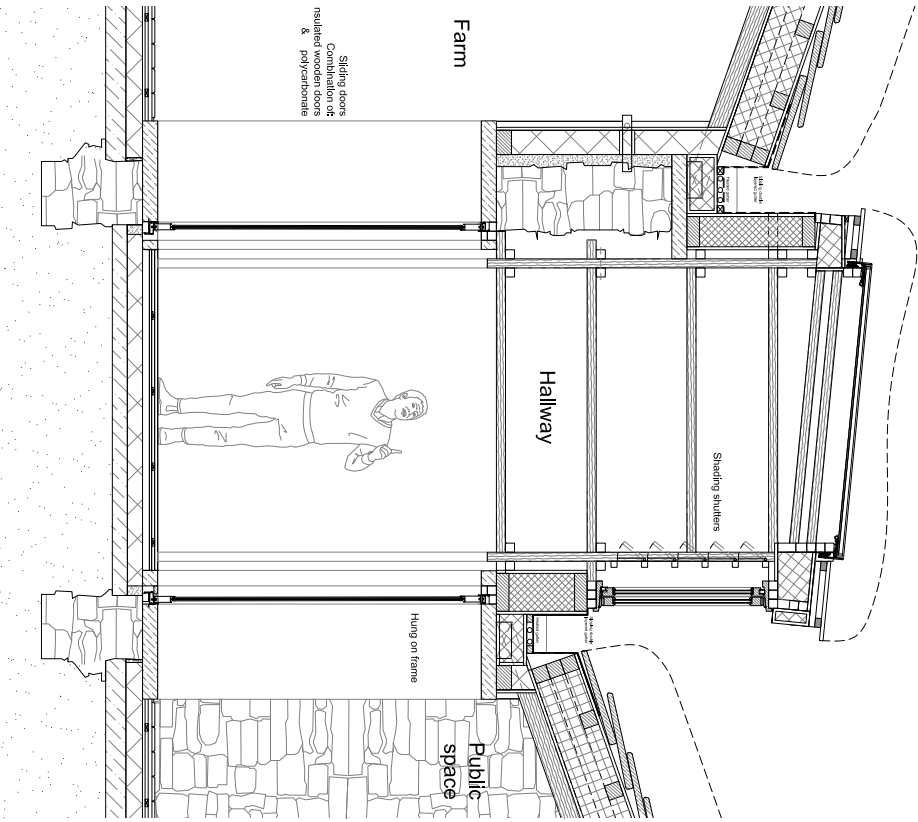


Hallway

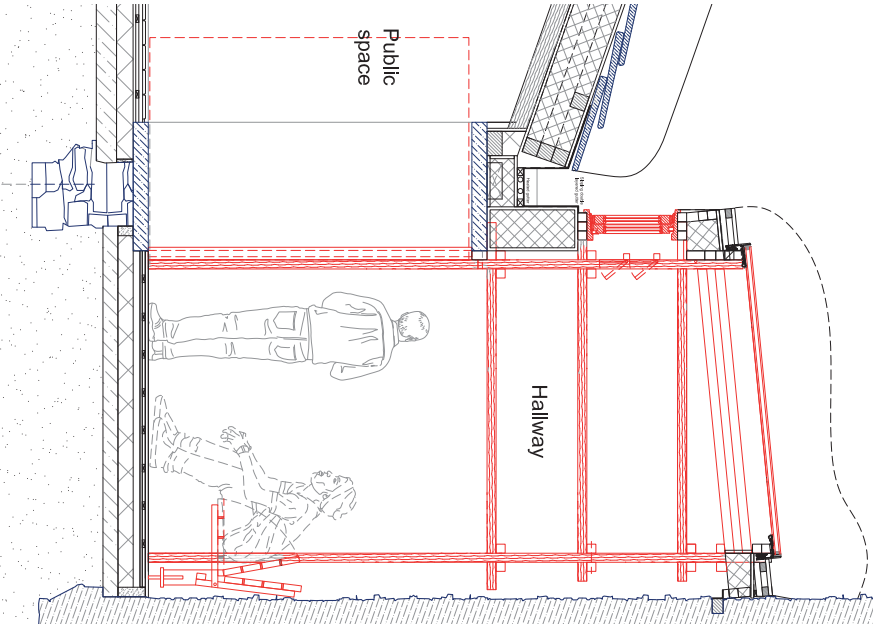

Hallway 2

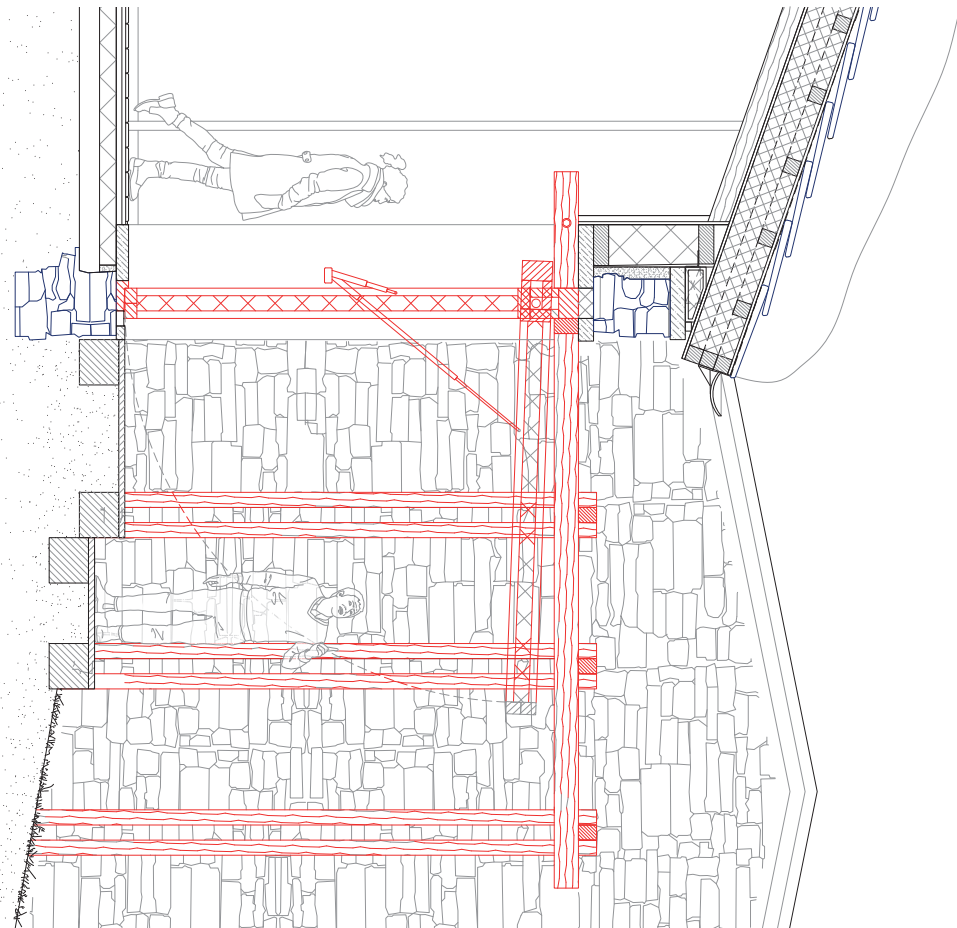

South facade

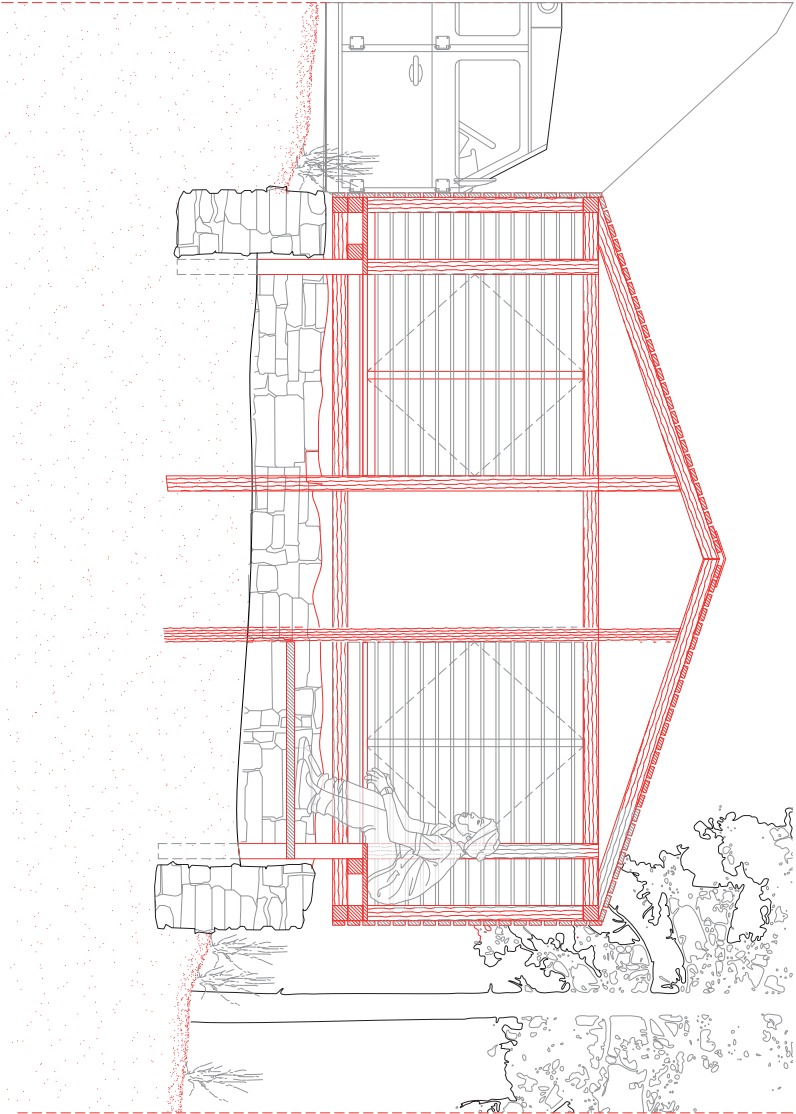

Ruin











Photo's



'Winter'



'Summer'



Mountain