


fairbnb

combining affordable housing
and tourist accommodation
in a reused complex in the
city of Amsterdam




View from Haarlemmer Houtuinen

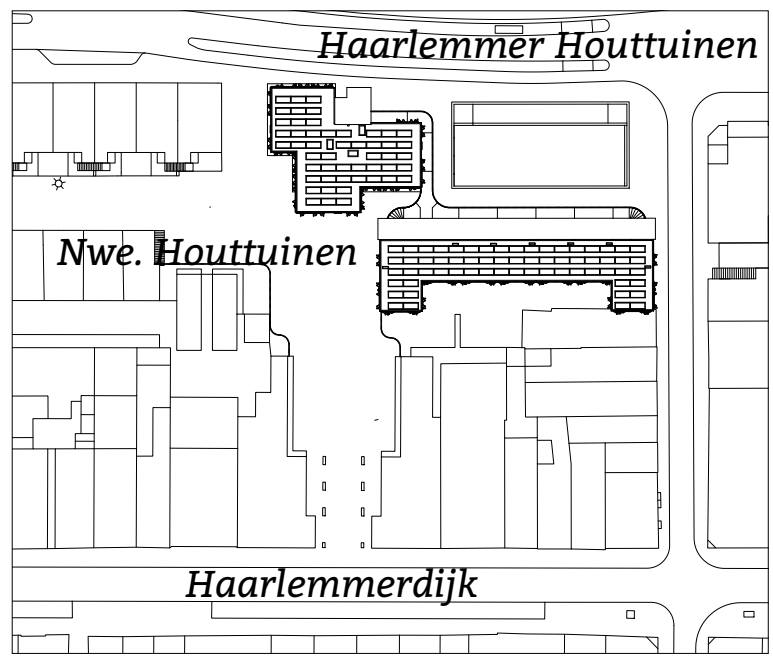



Location

1:1000

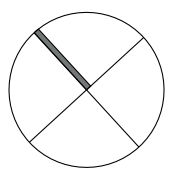


Situation

1:1000

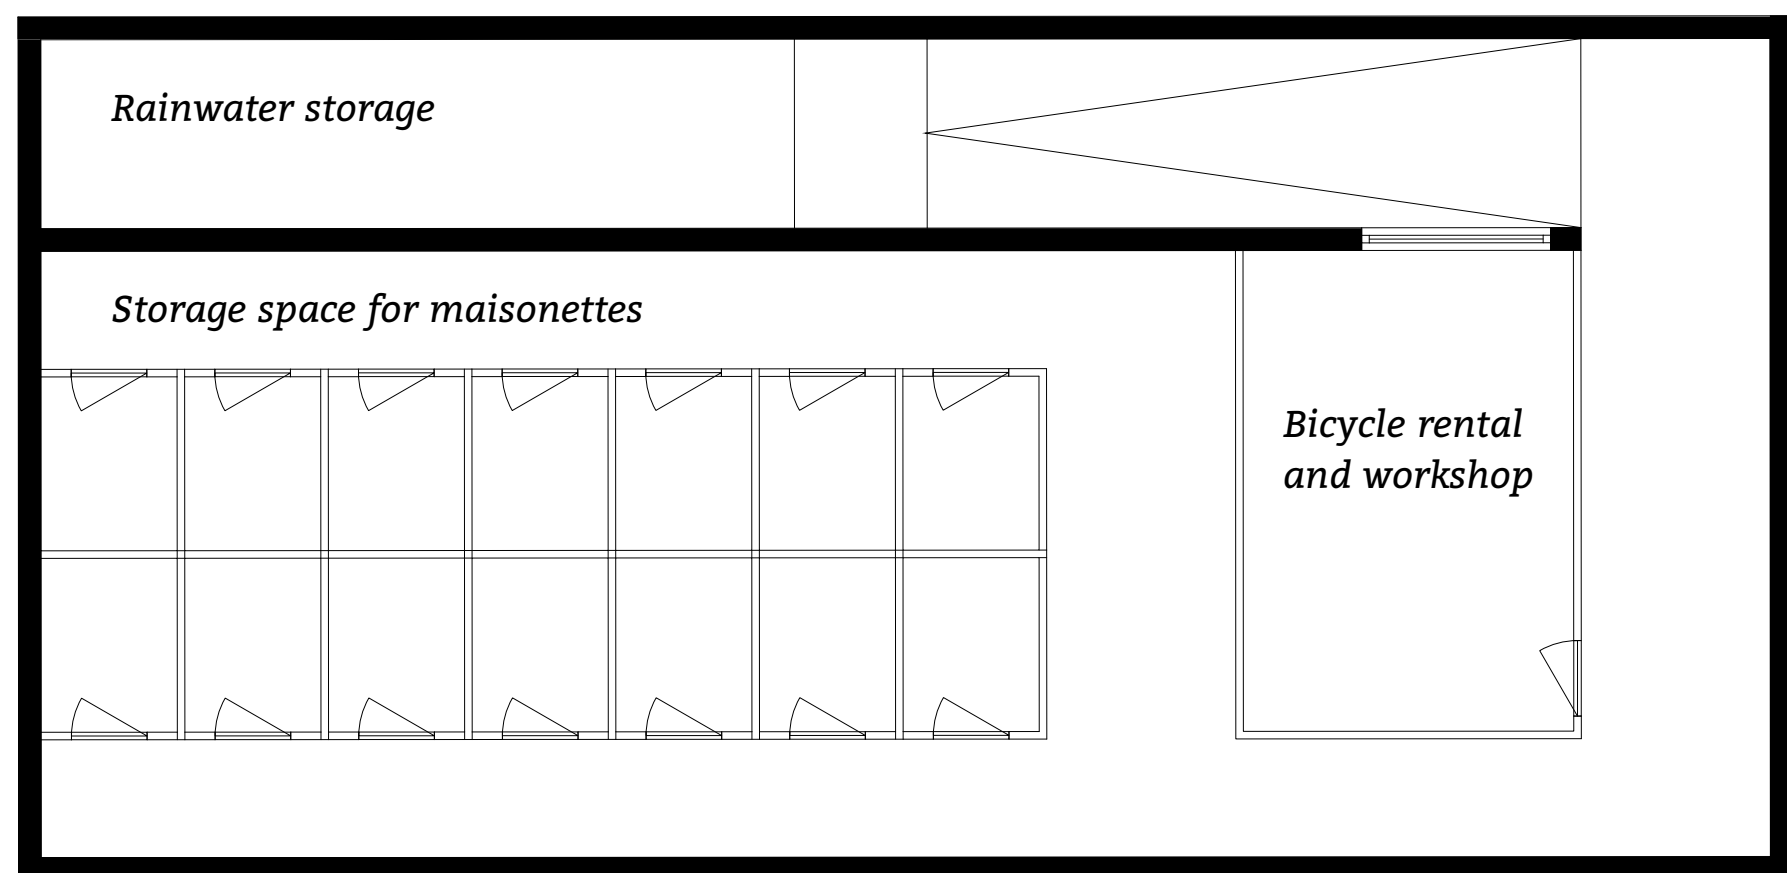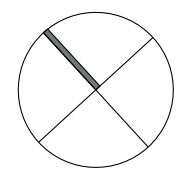


Basement

1:100

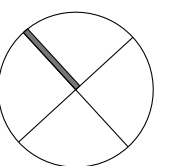


B

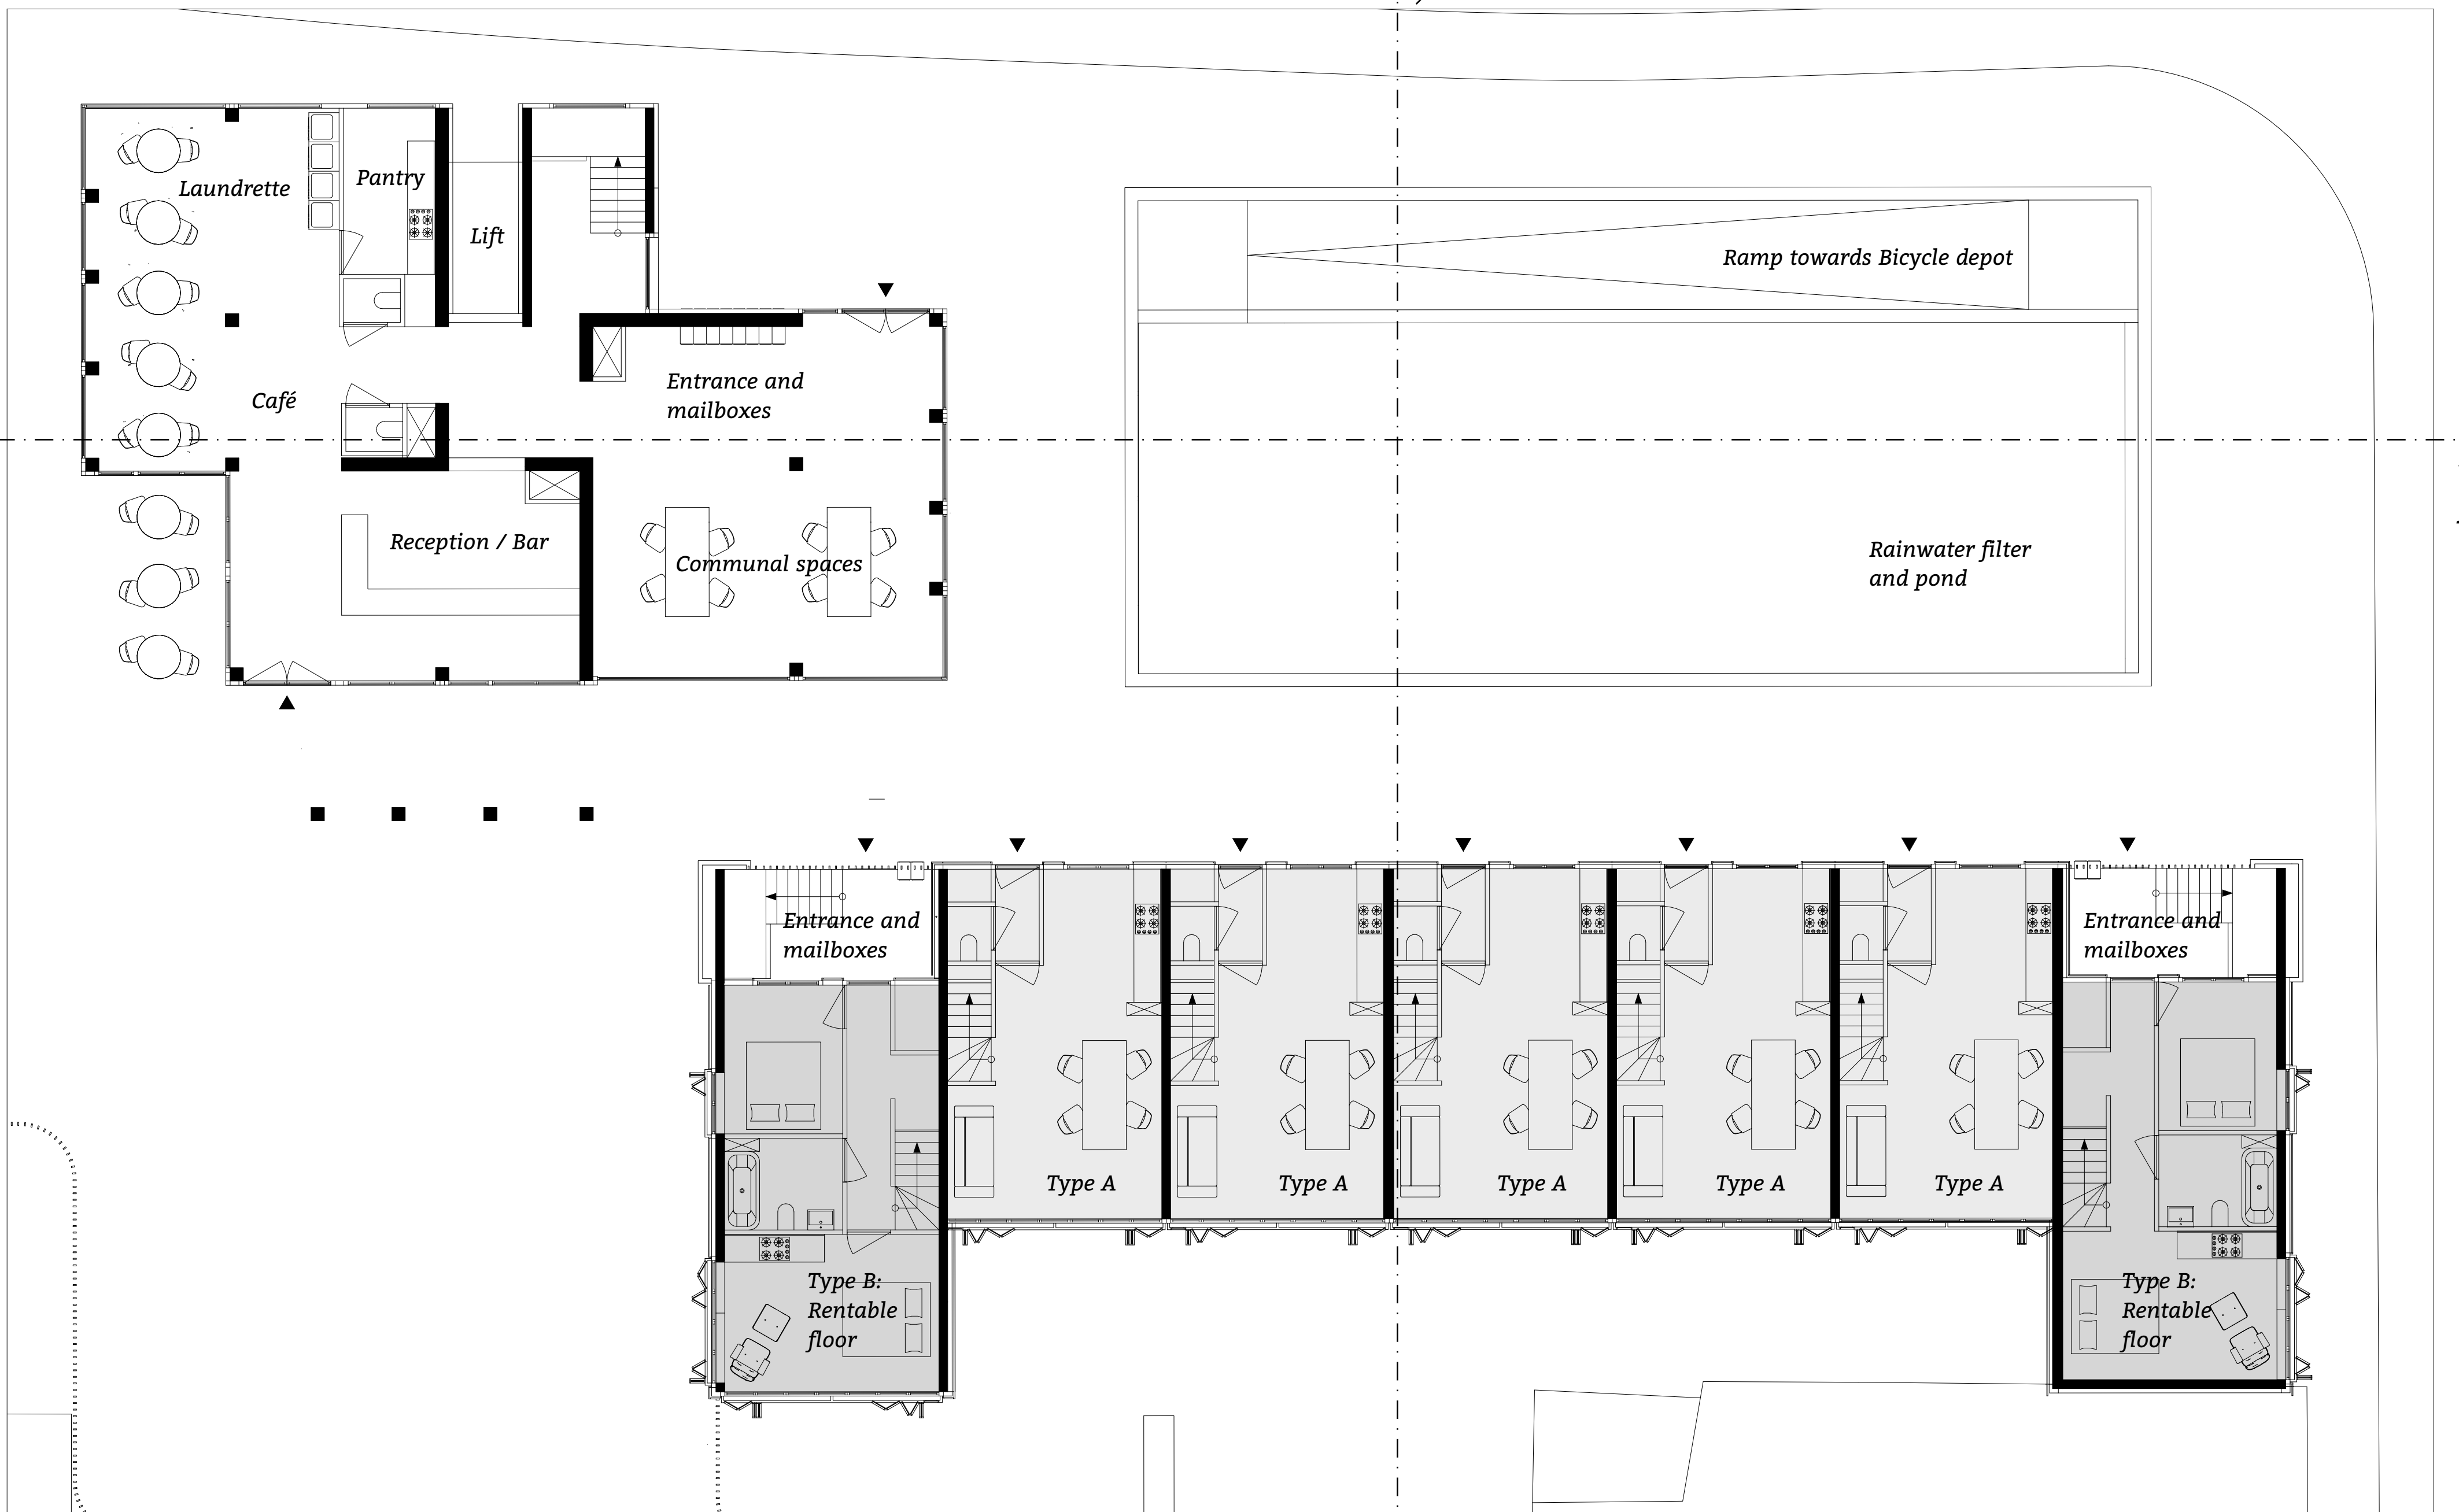




Ground floor

1:100

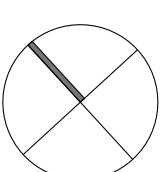

B



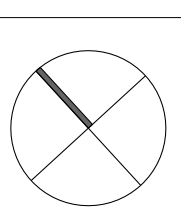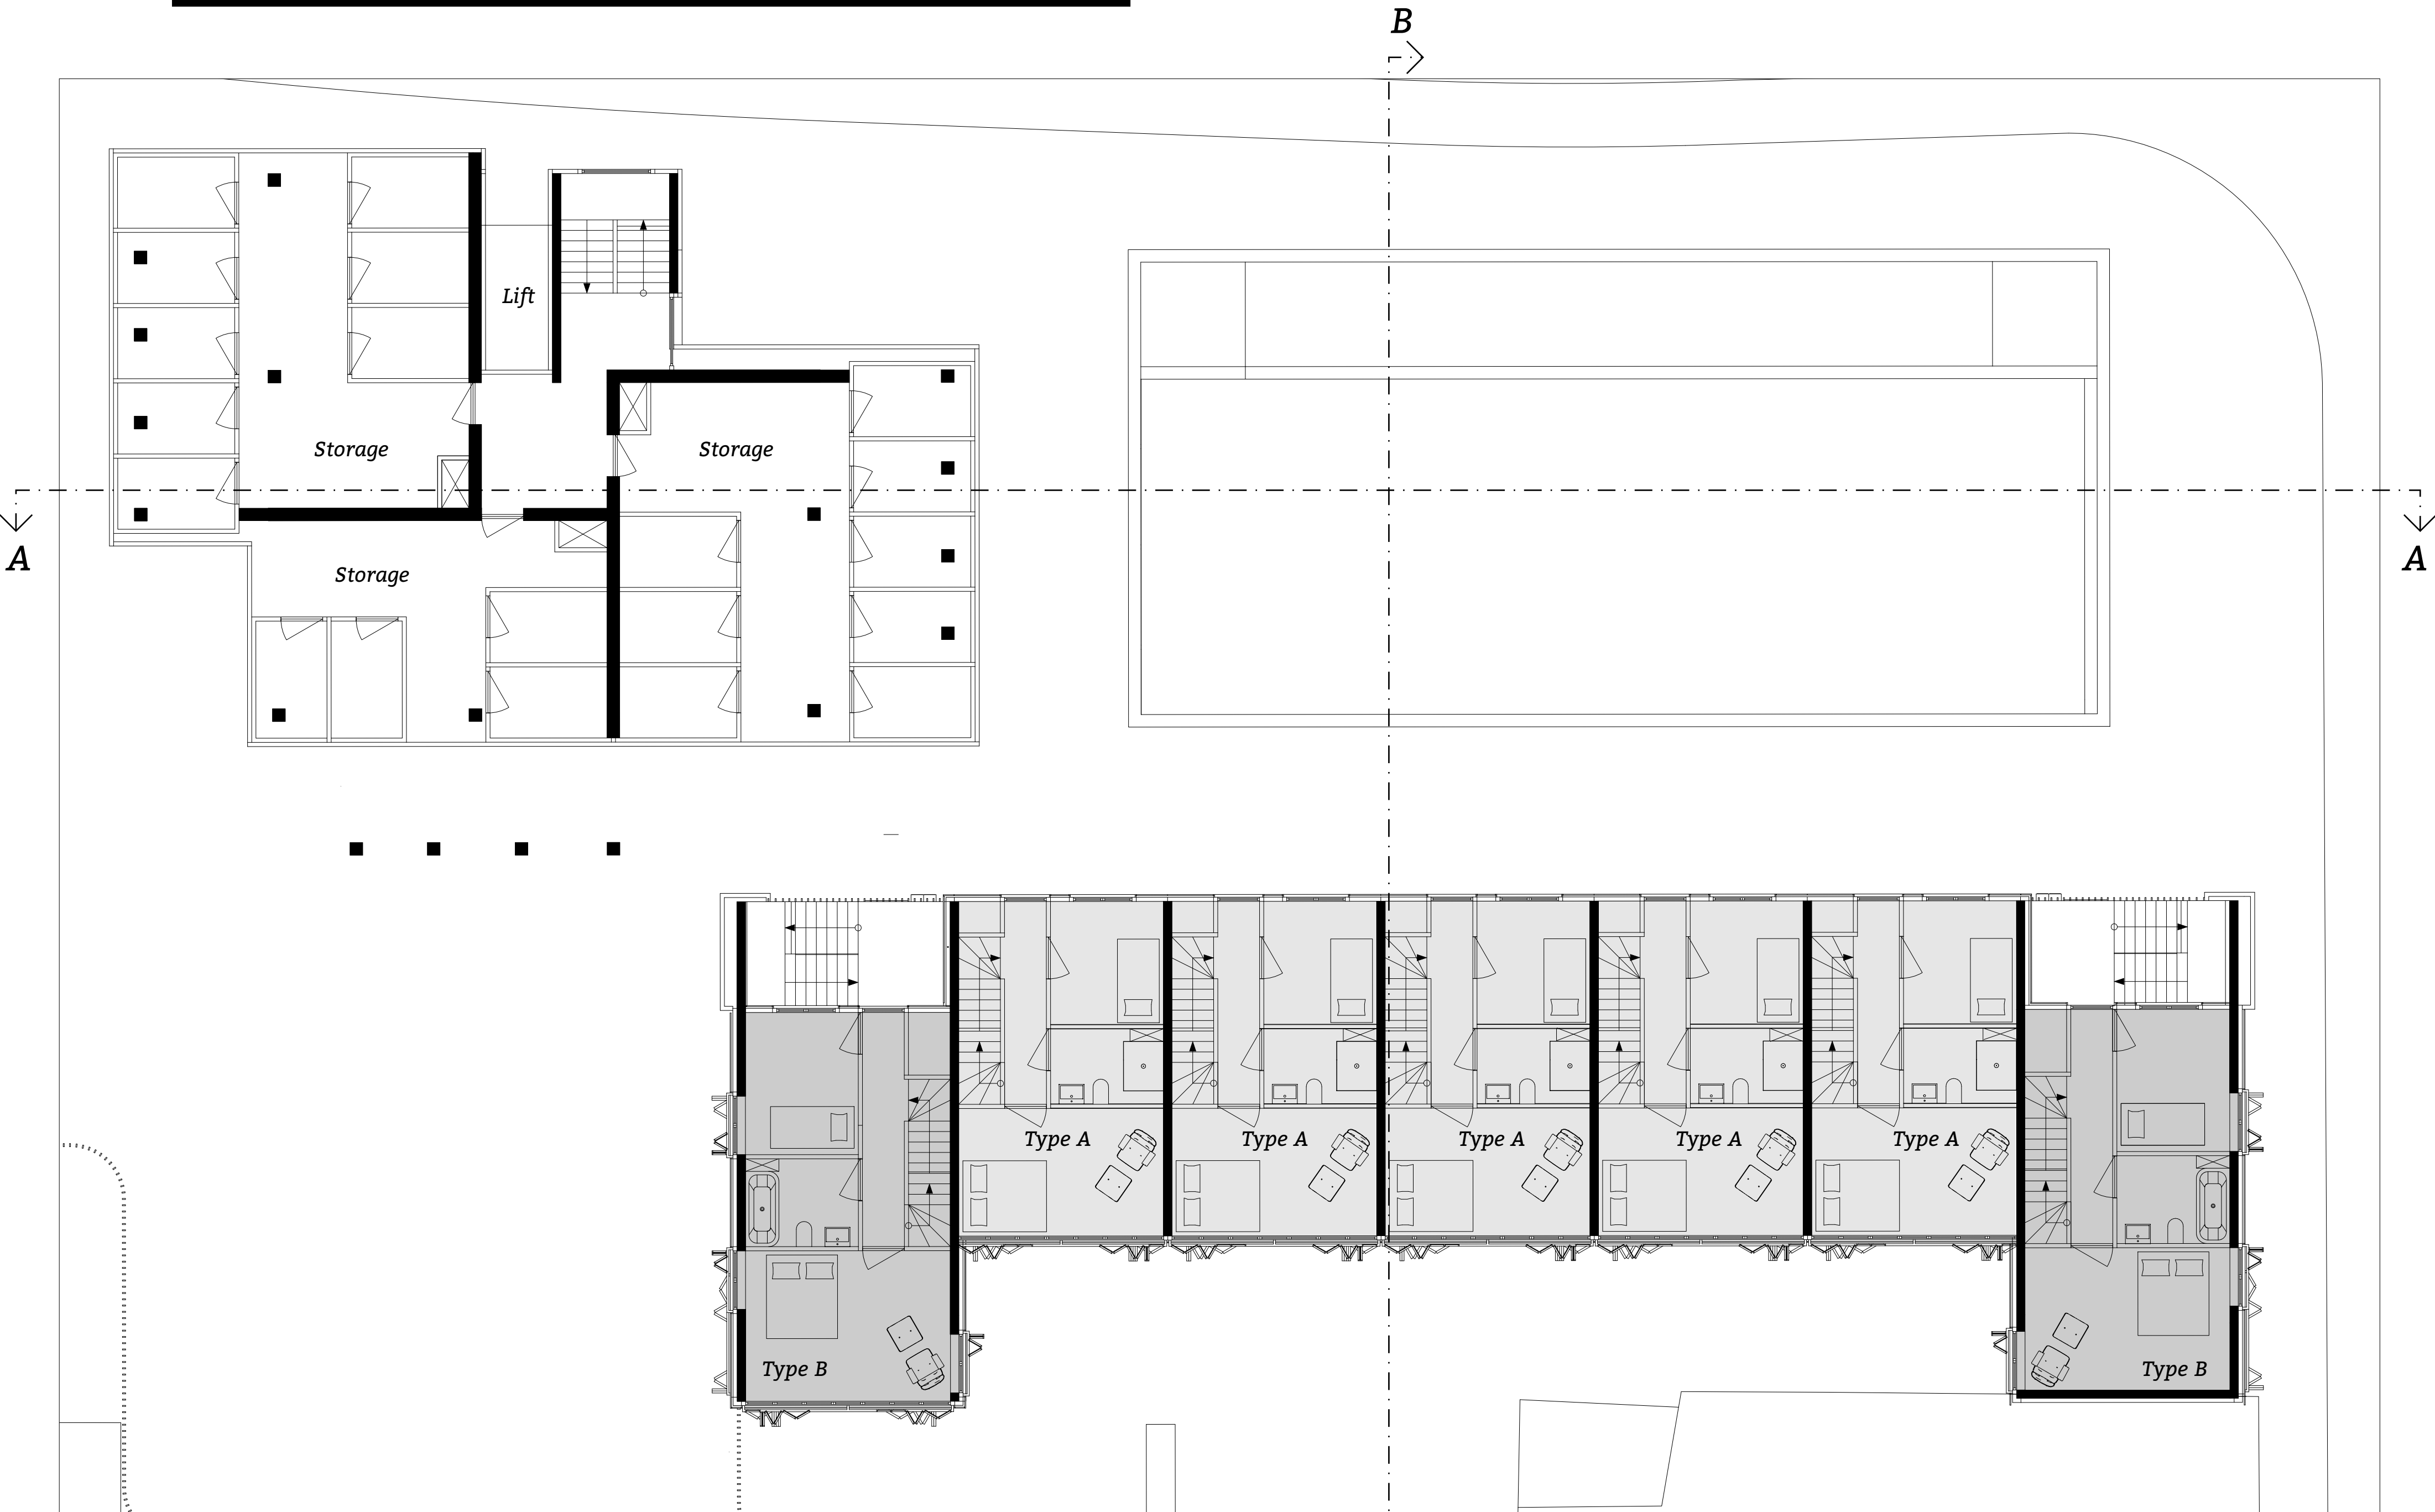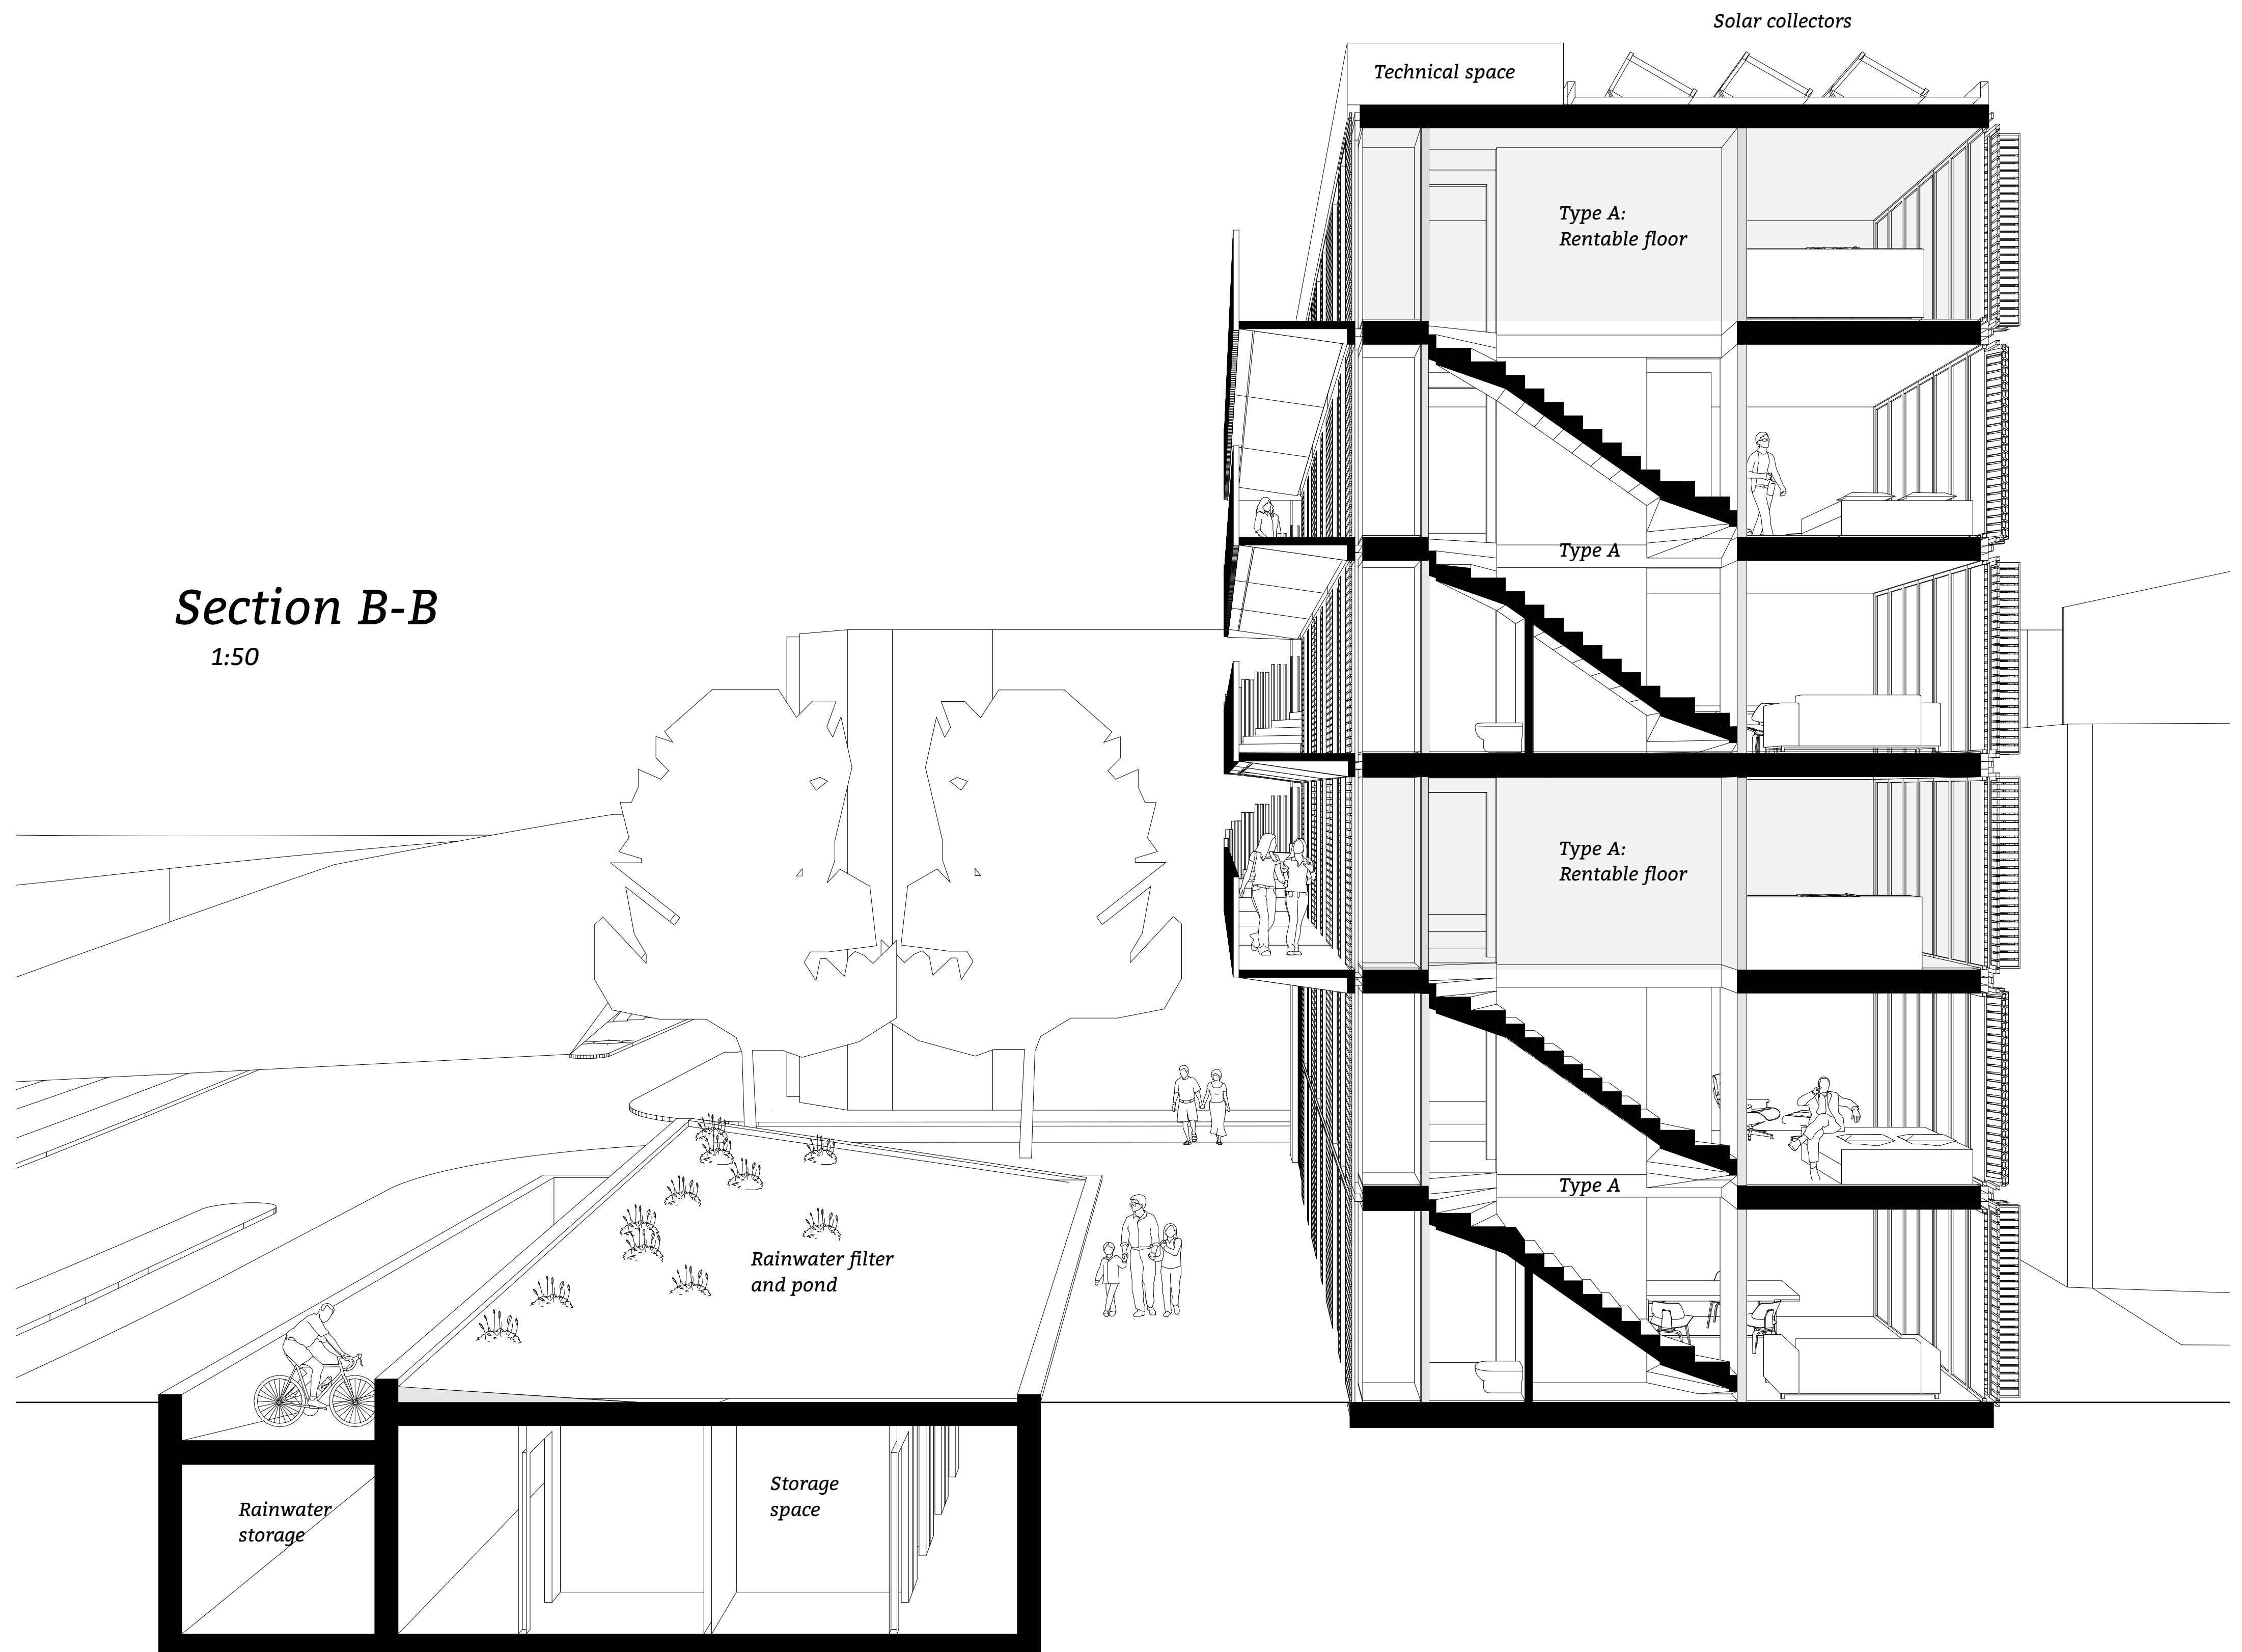




Eastern façade
1:200




Northern façade
1:200



Western façade
1:200

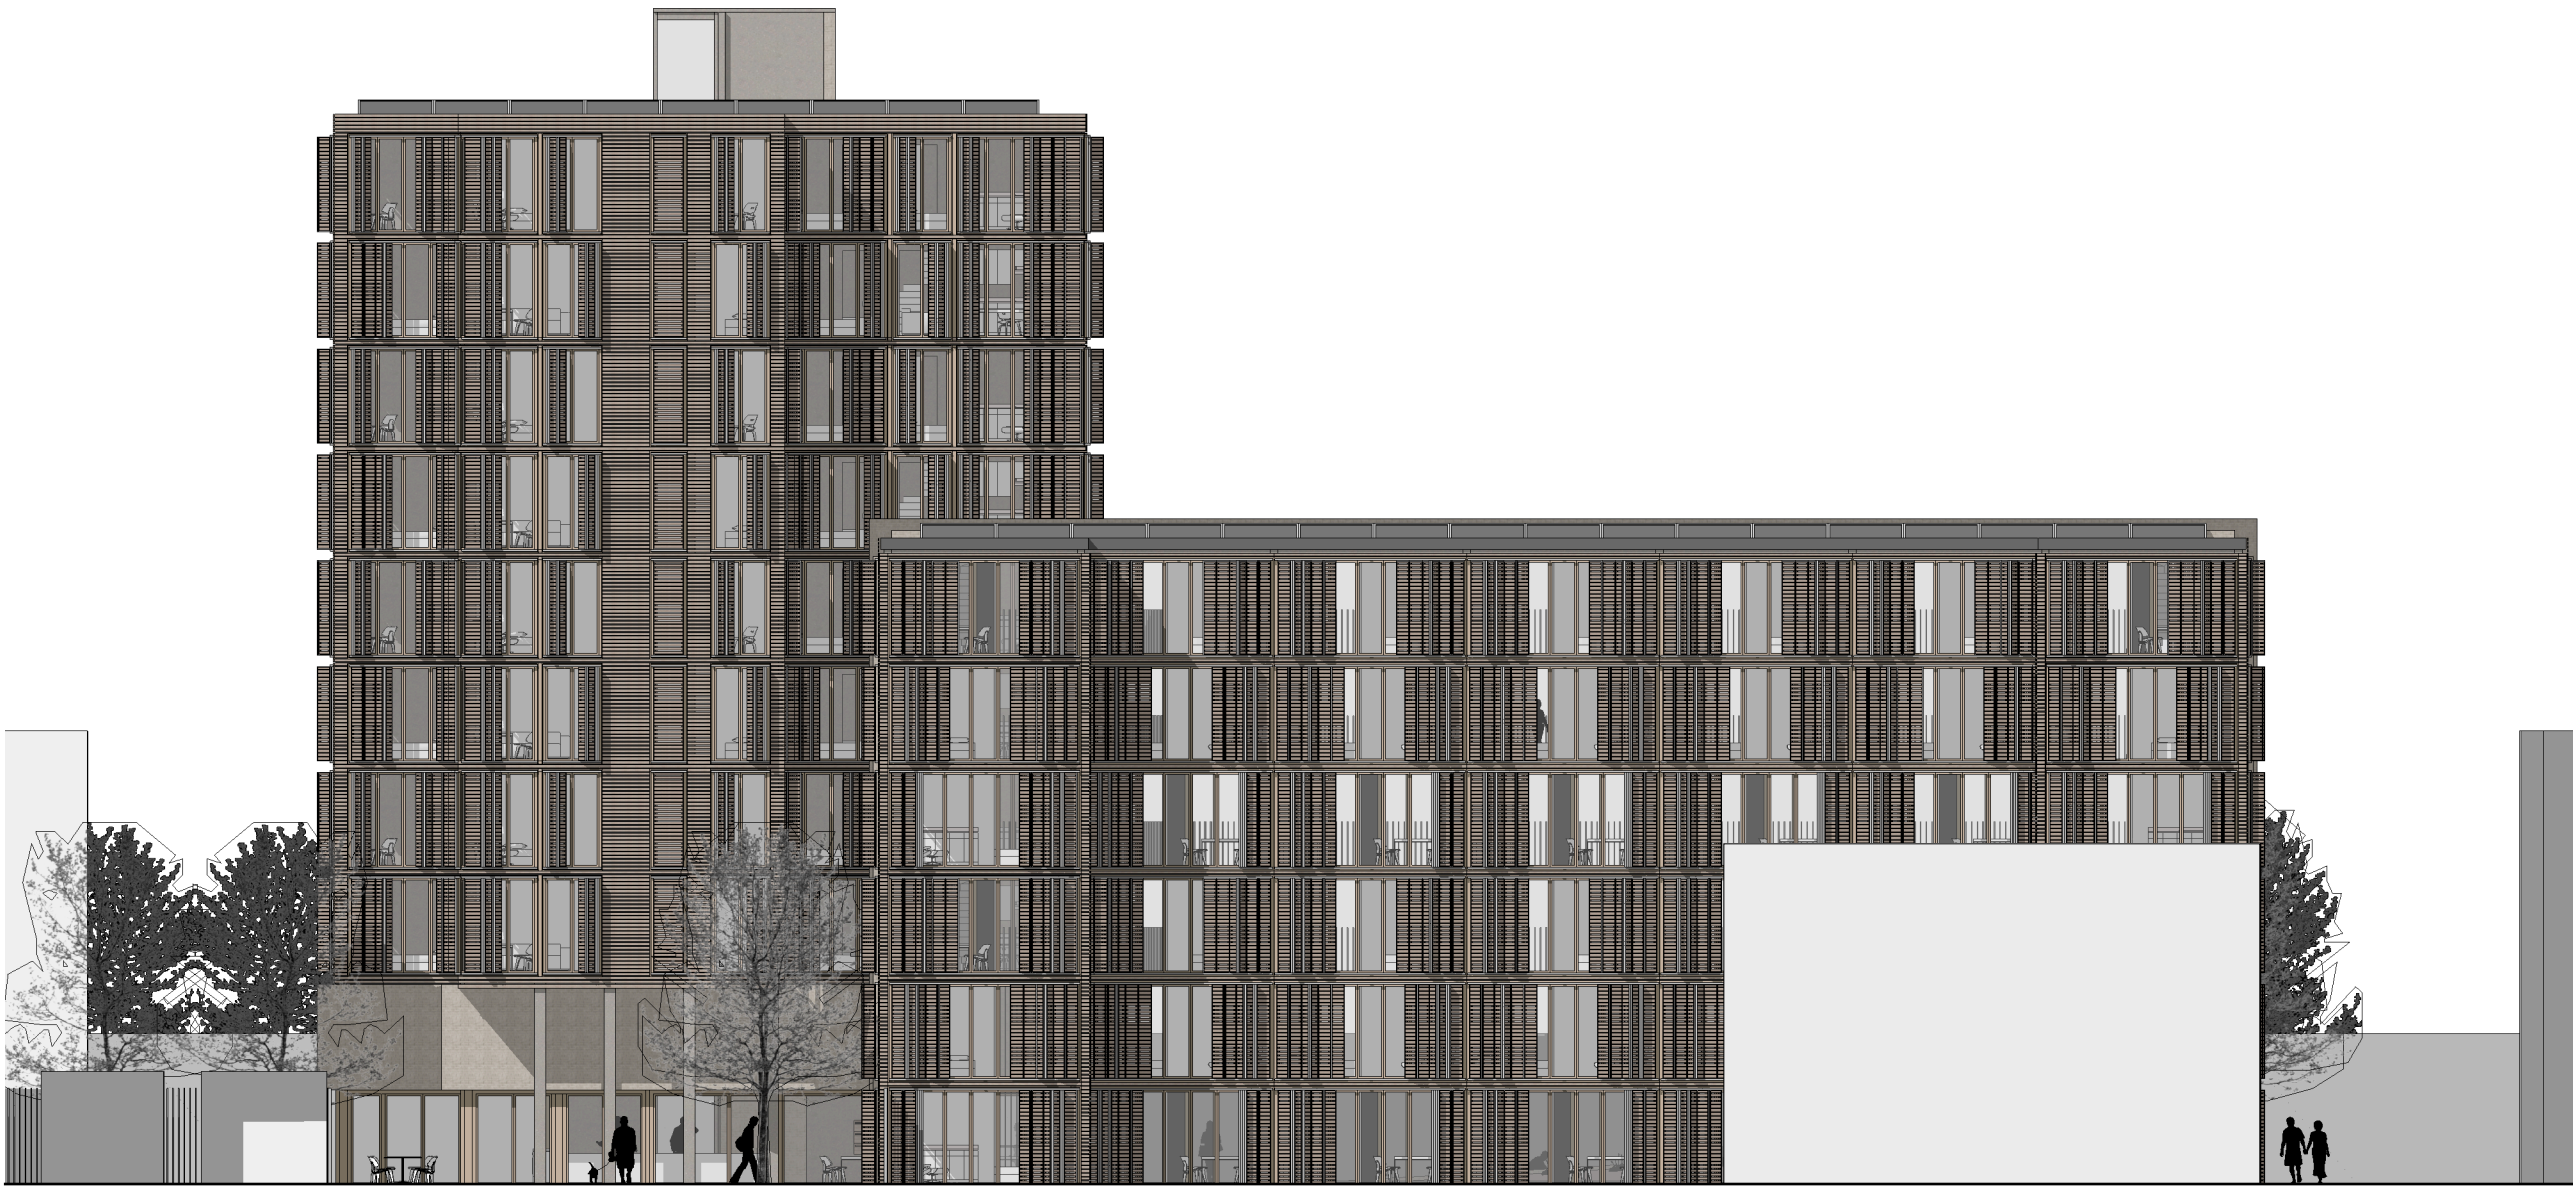


Southern façade
1:100

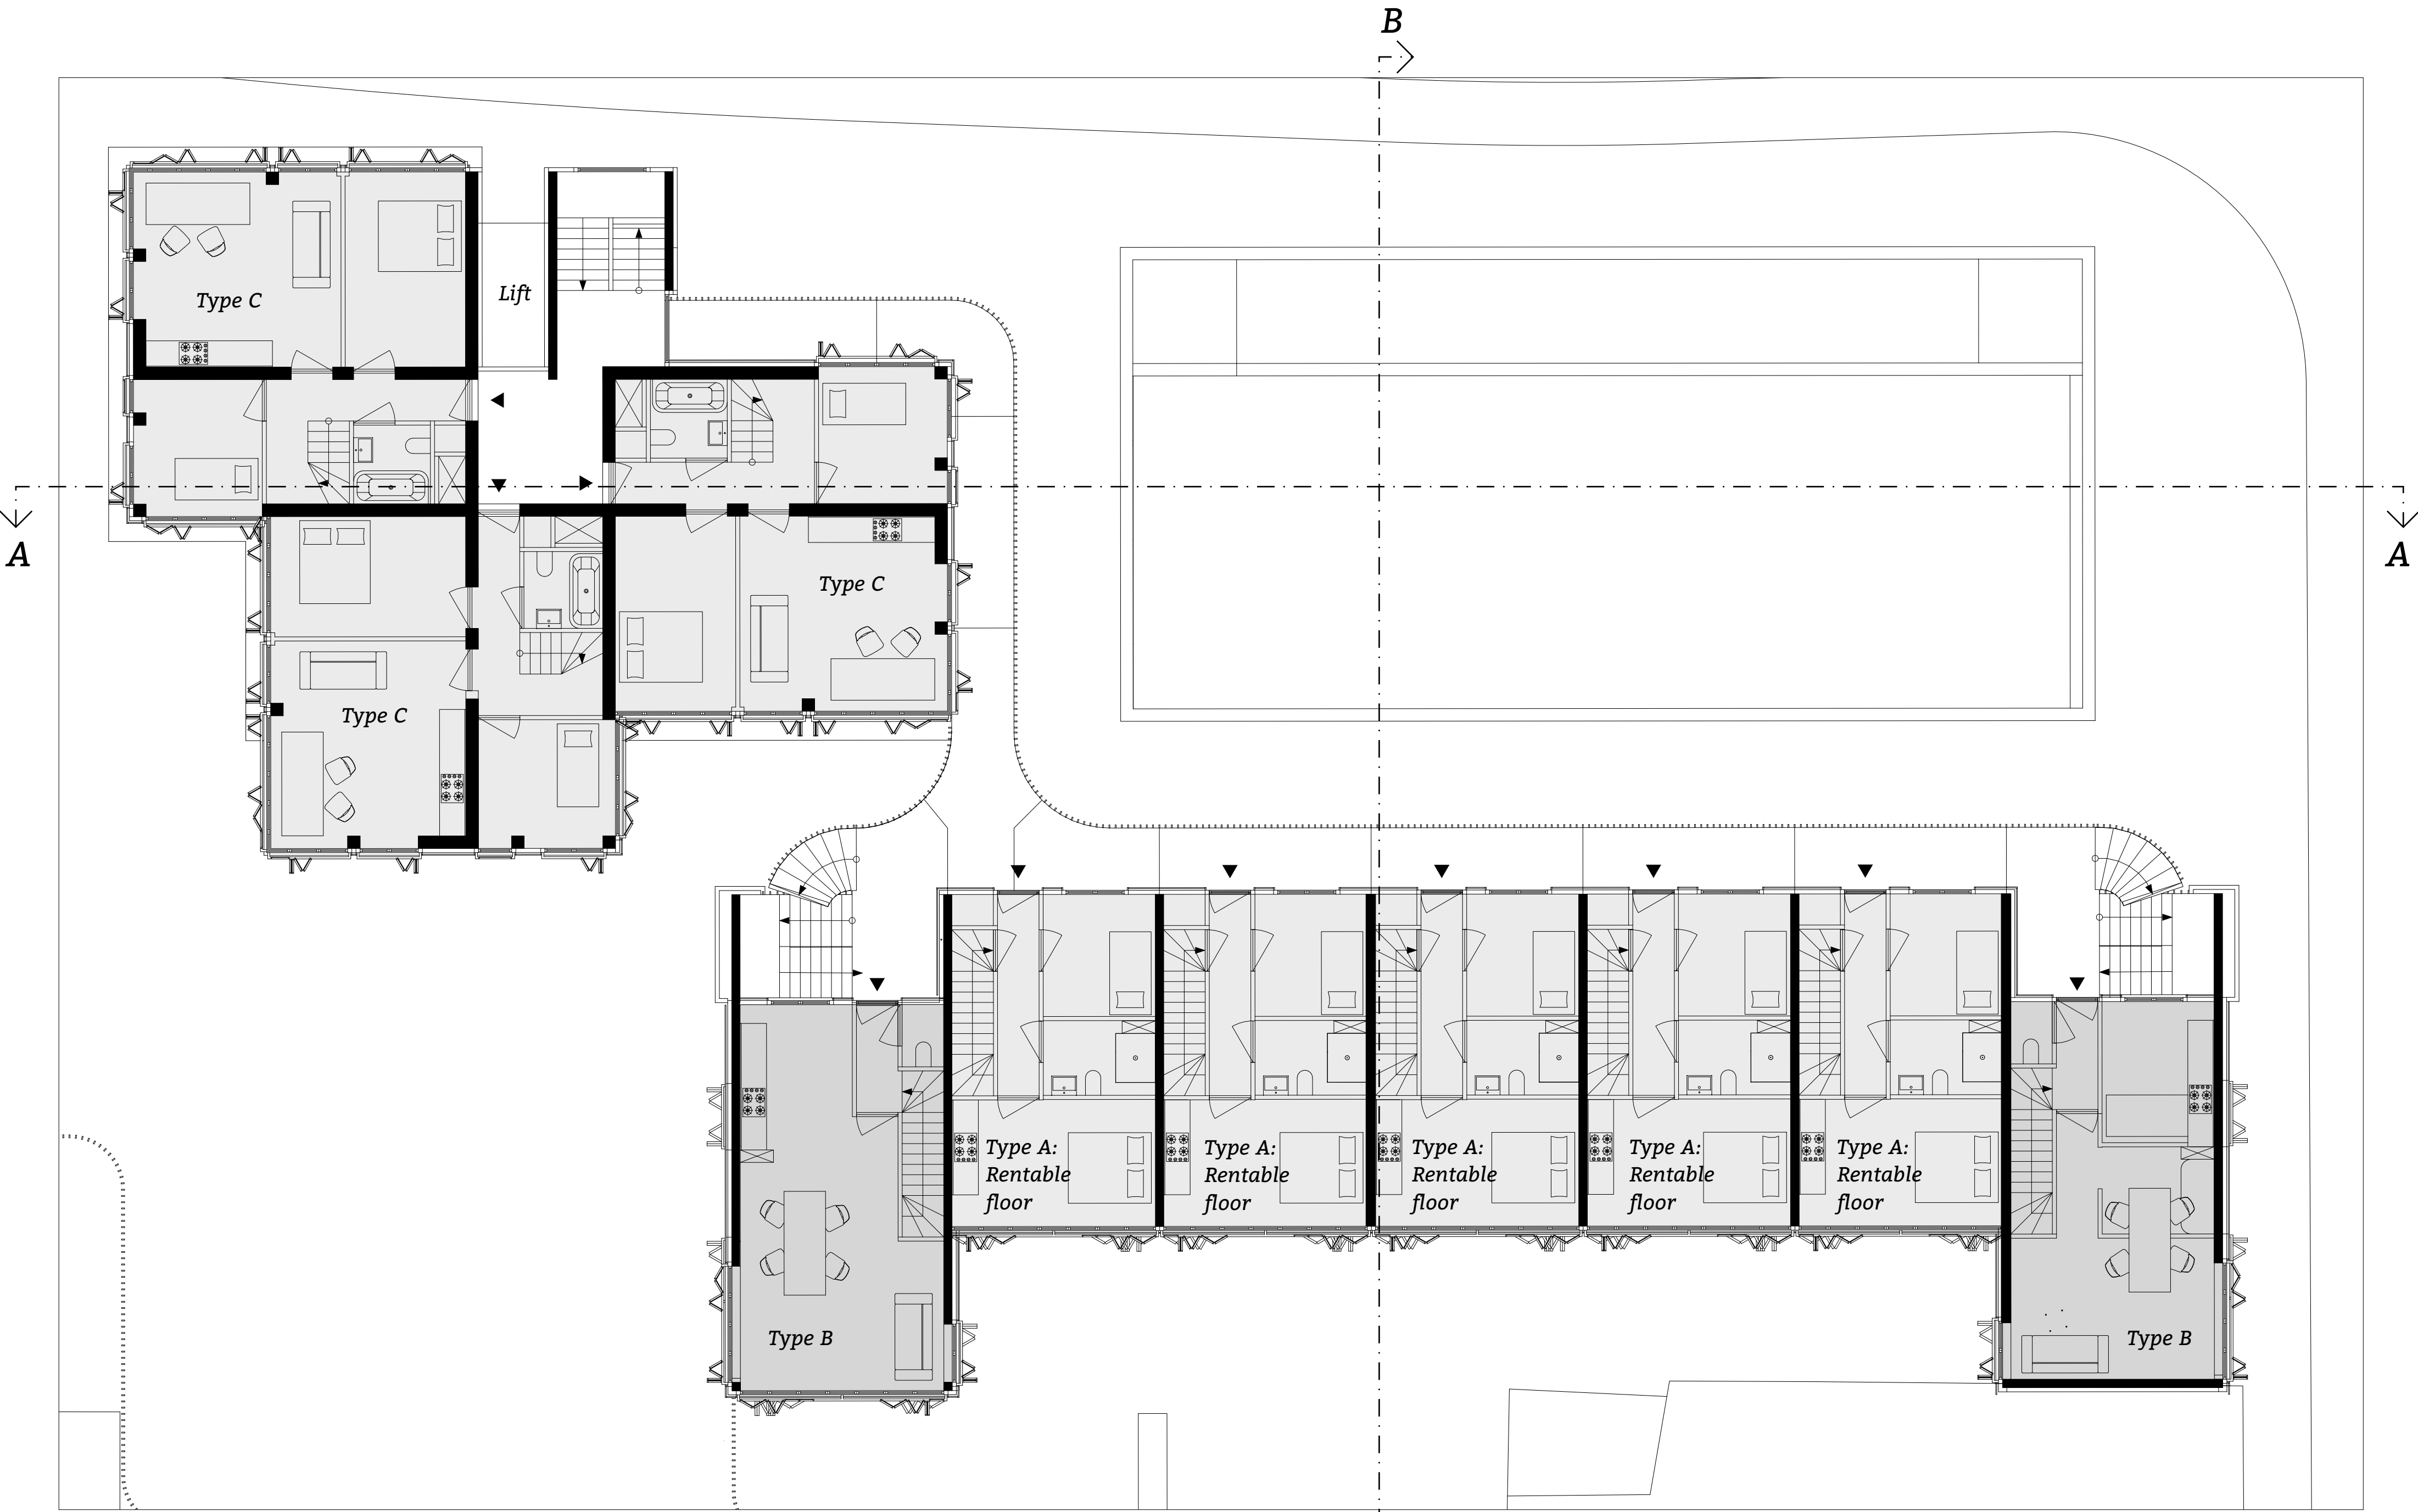

2nd floor
1:100

Structure



1:200

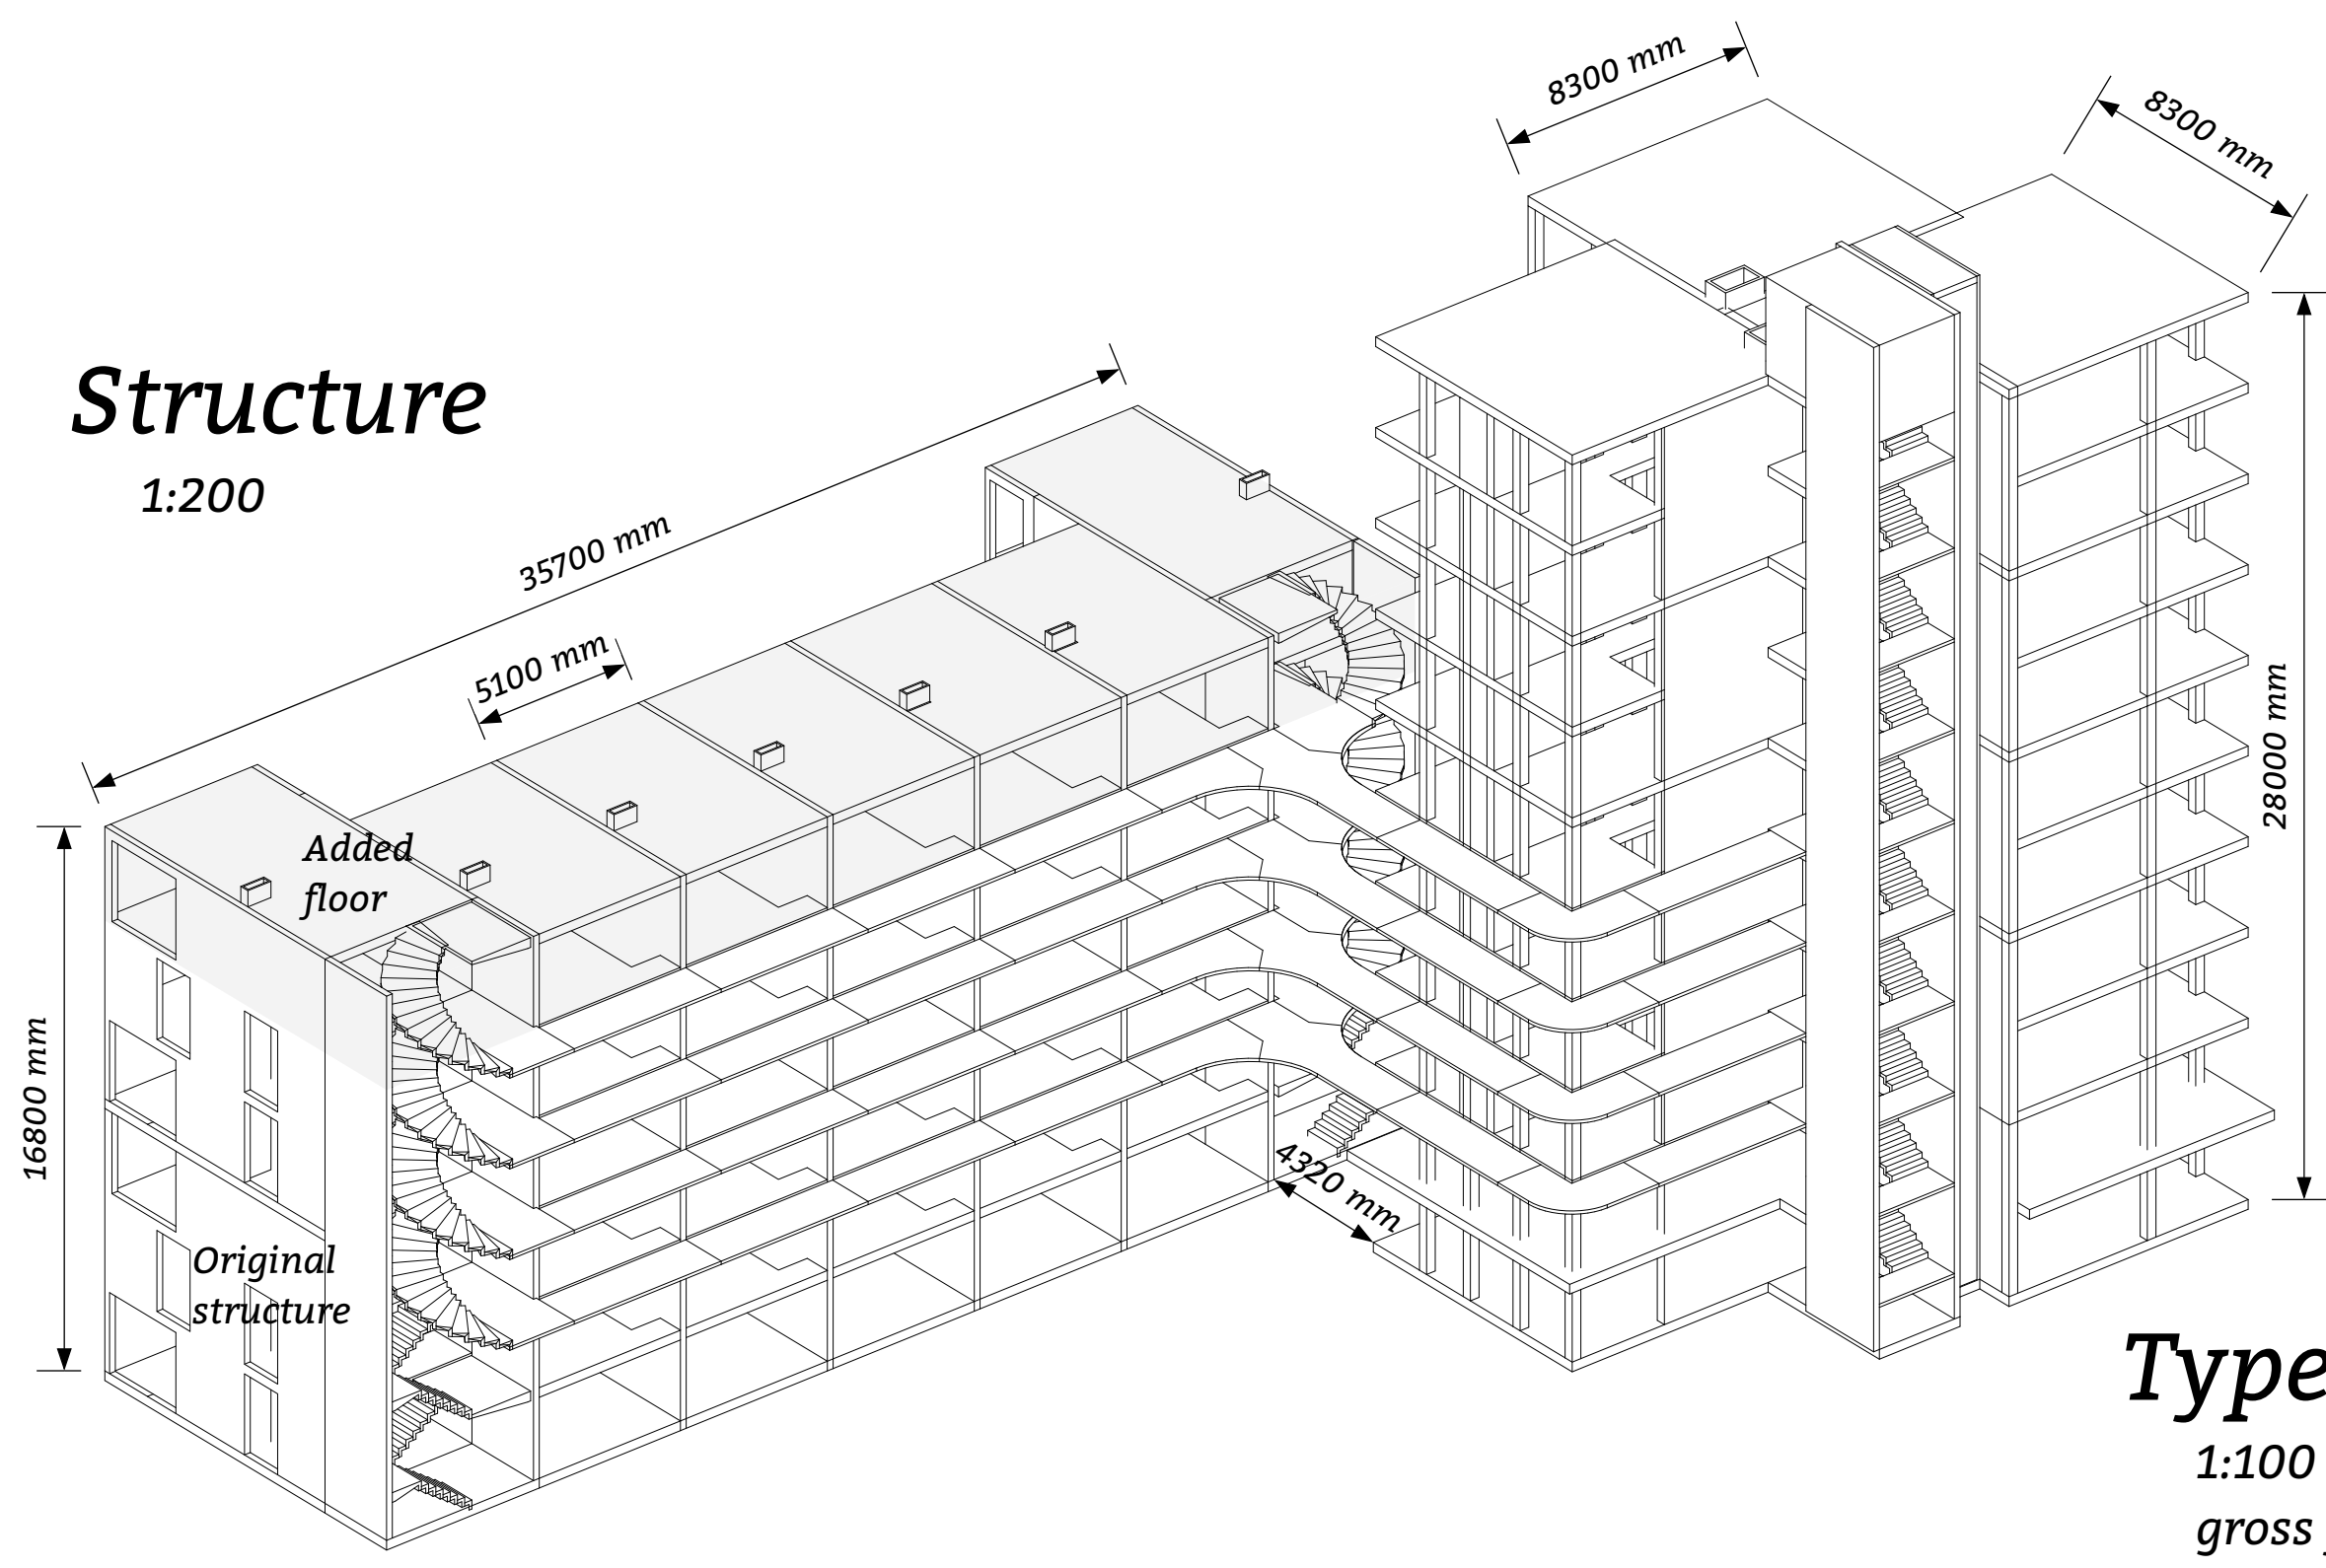

Type A

1:100

gross floor area: 118 m2
number of units: 10

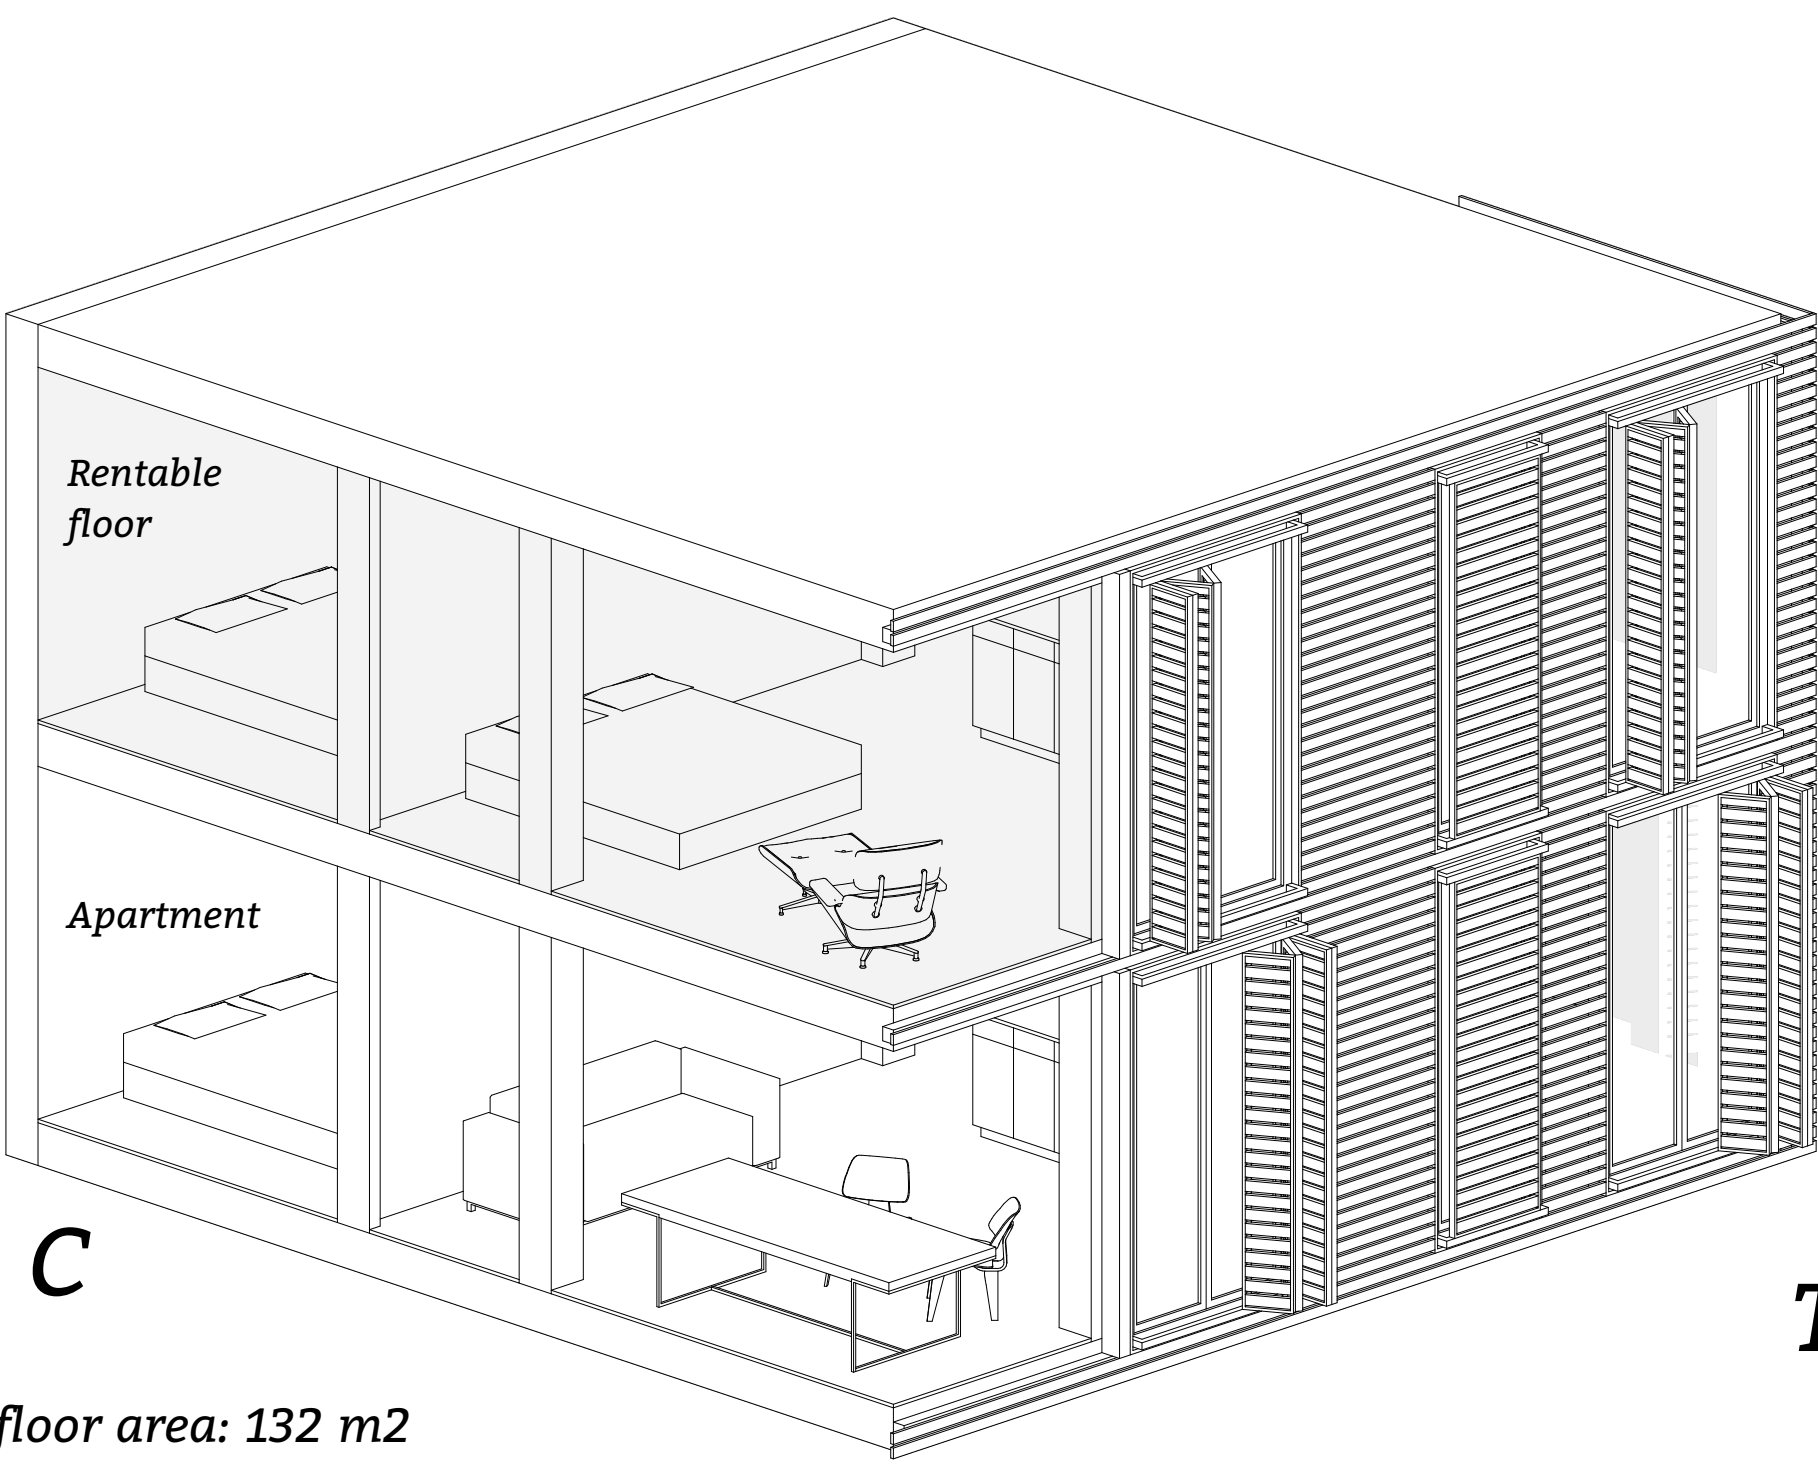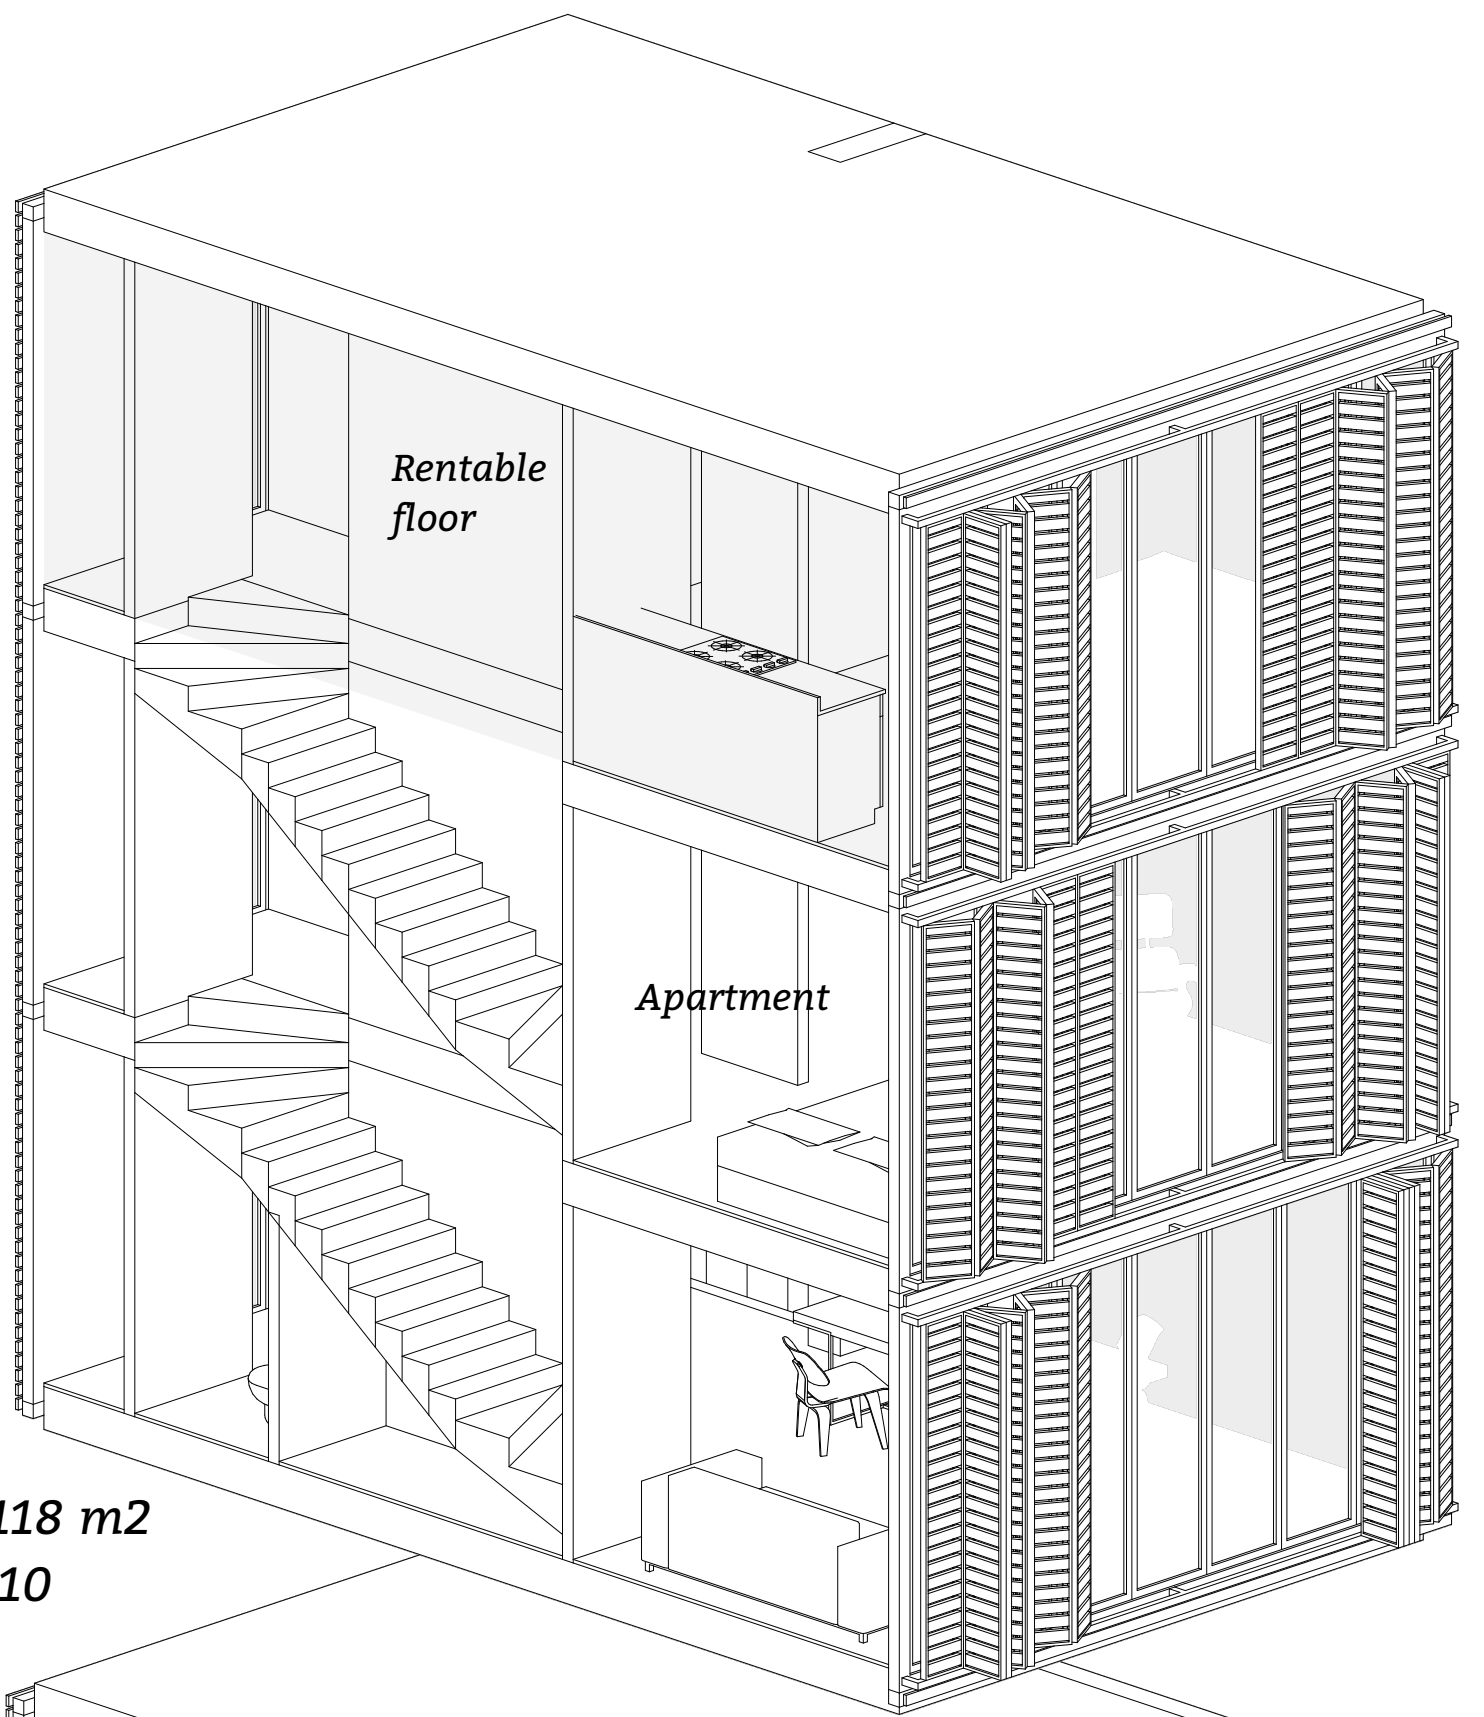

Type C


1:100

gross floor area: 132 m2
number of units: 12

Type B


1:100


gross floor area: 137 m2
number of units: 4

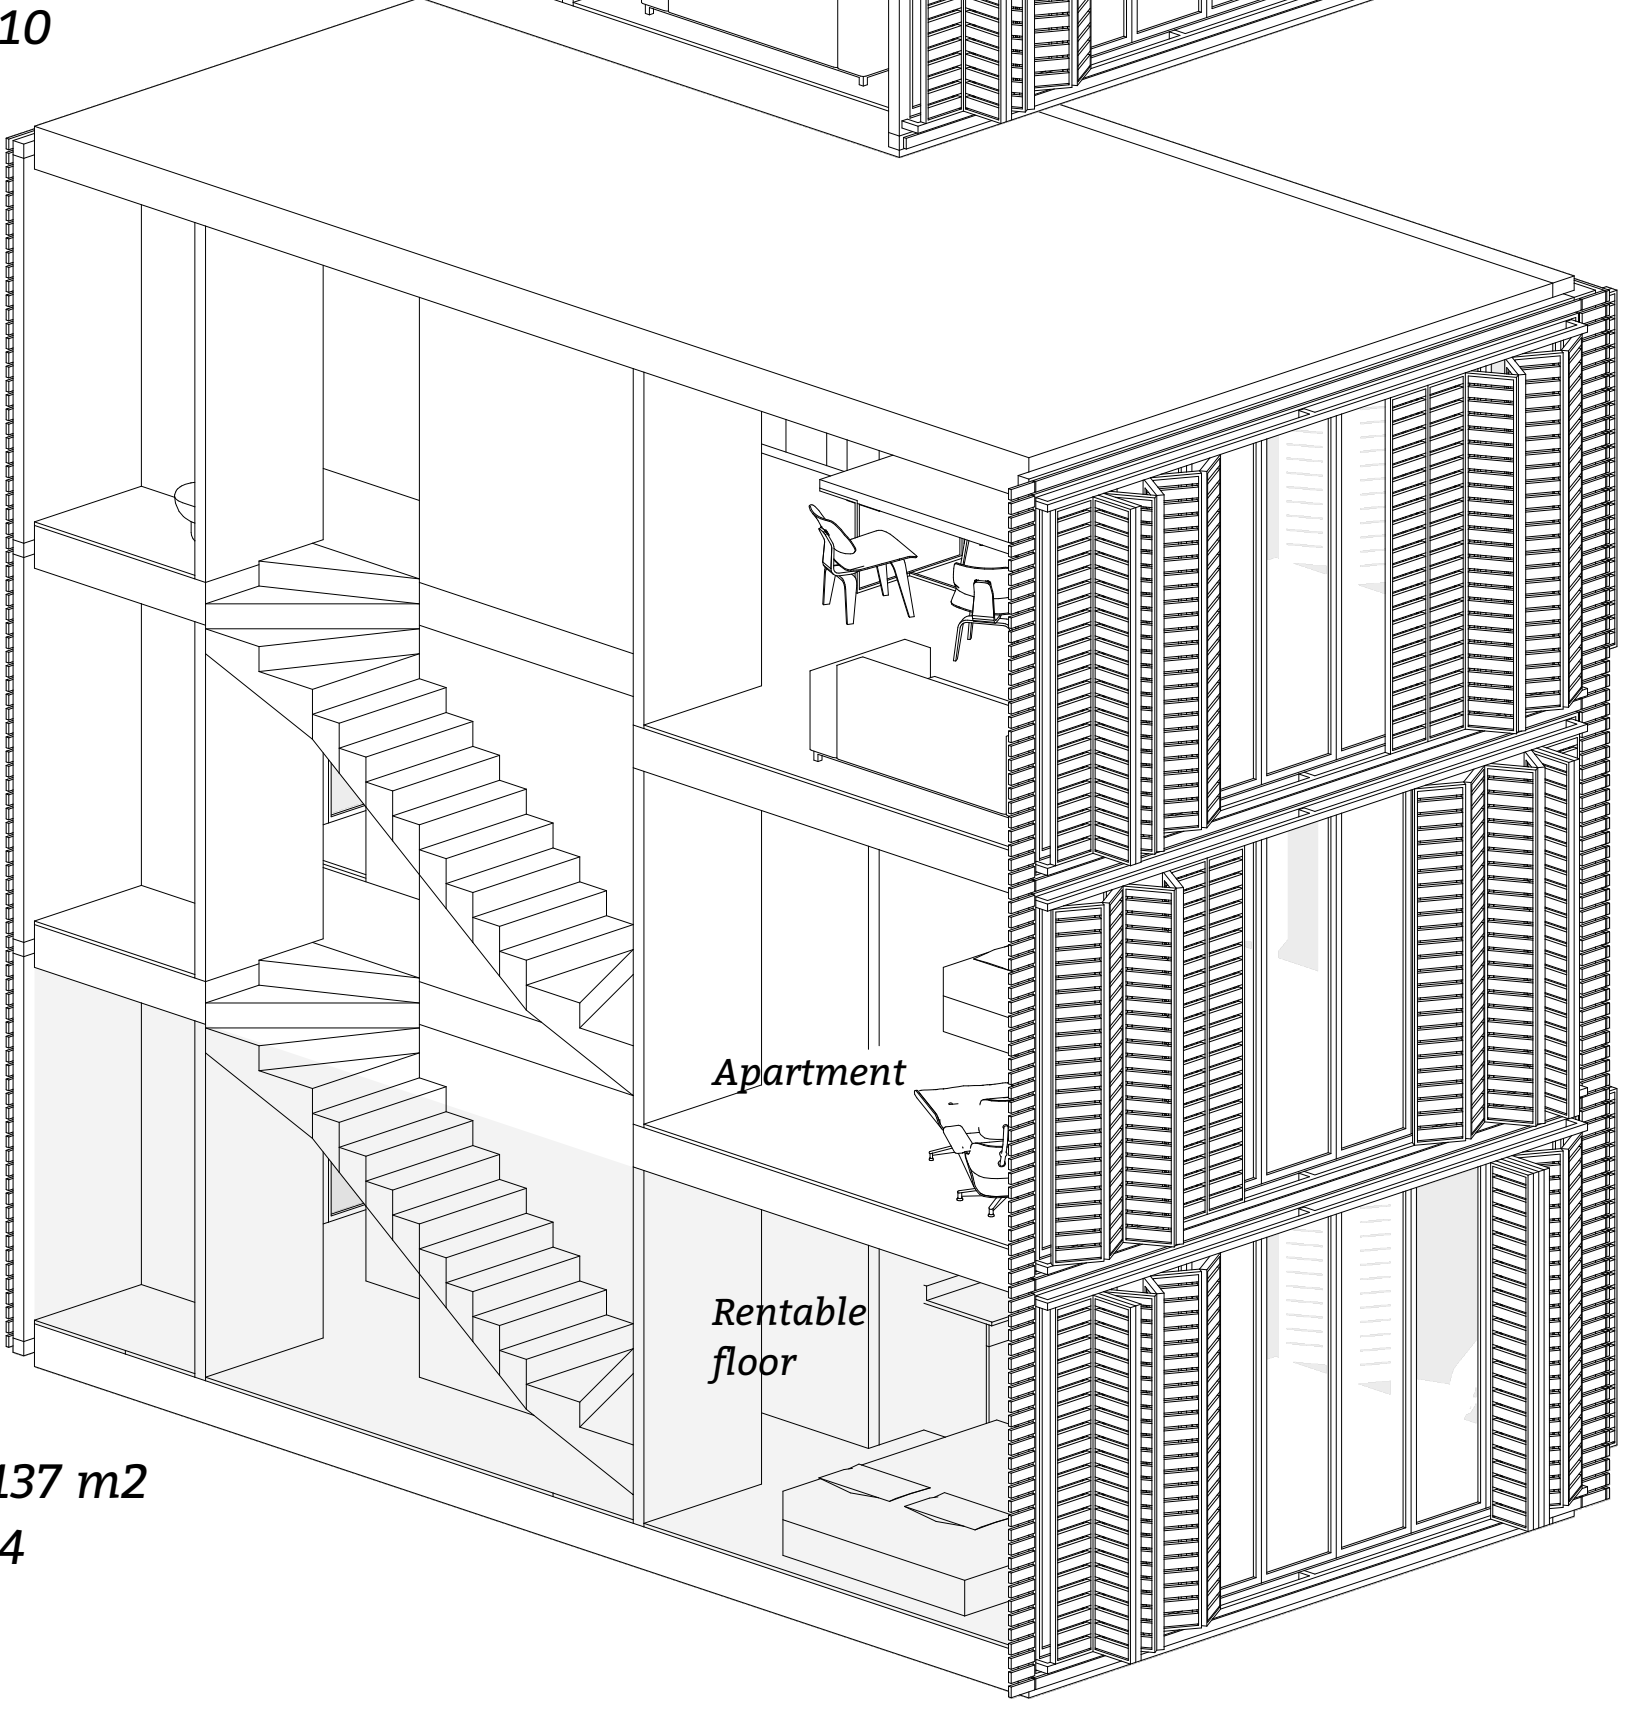


3rd floor

1:100

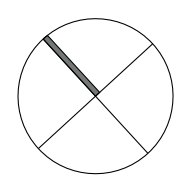

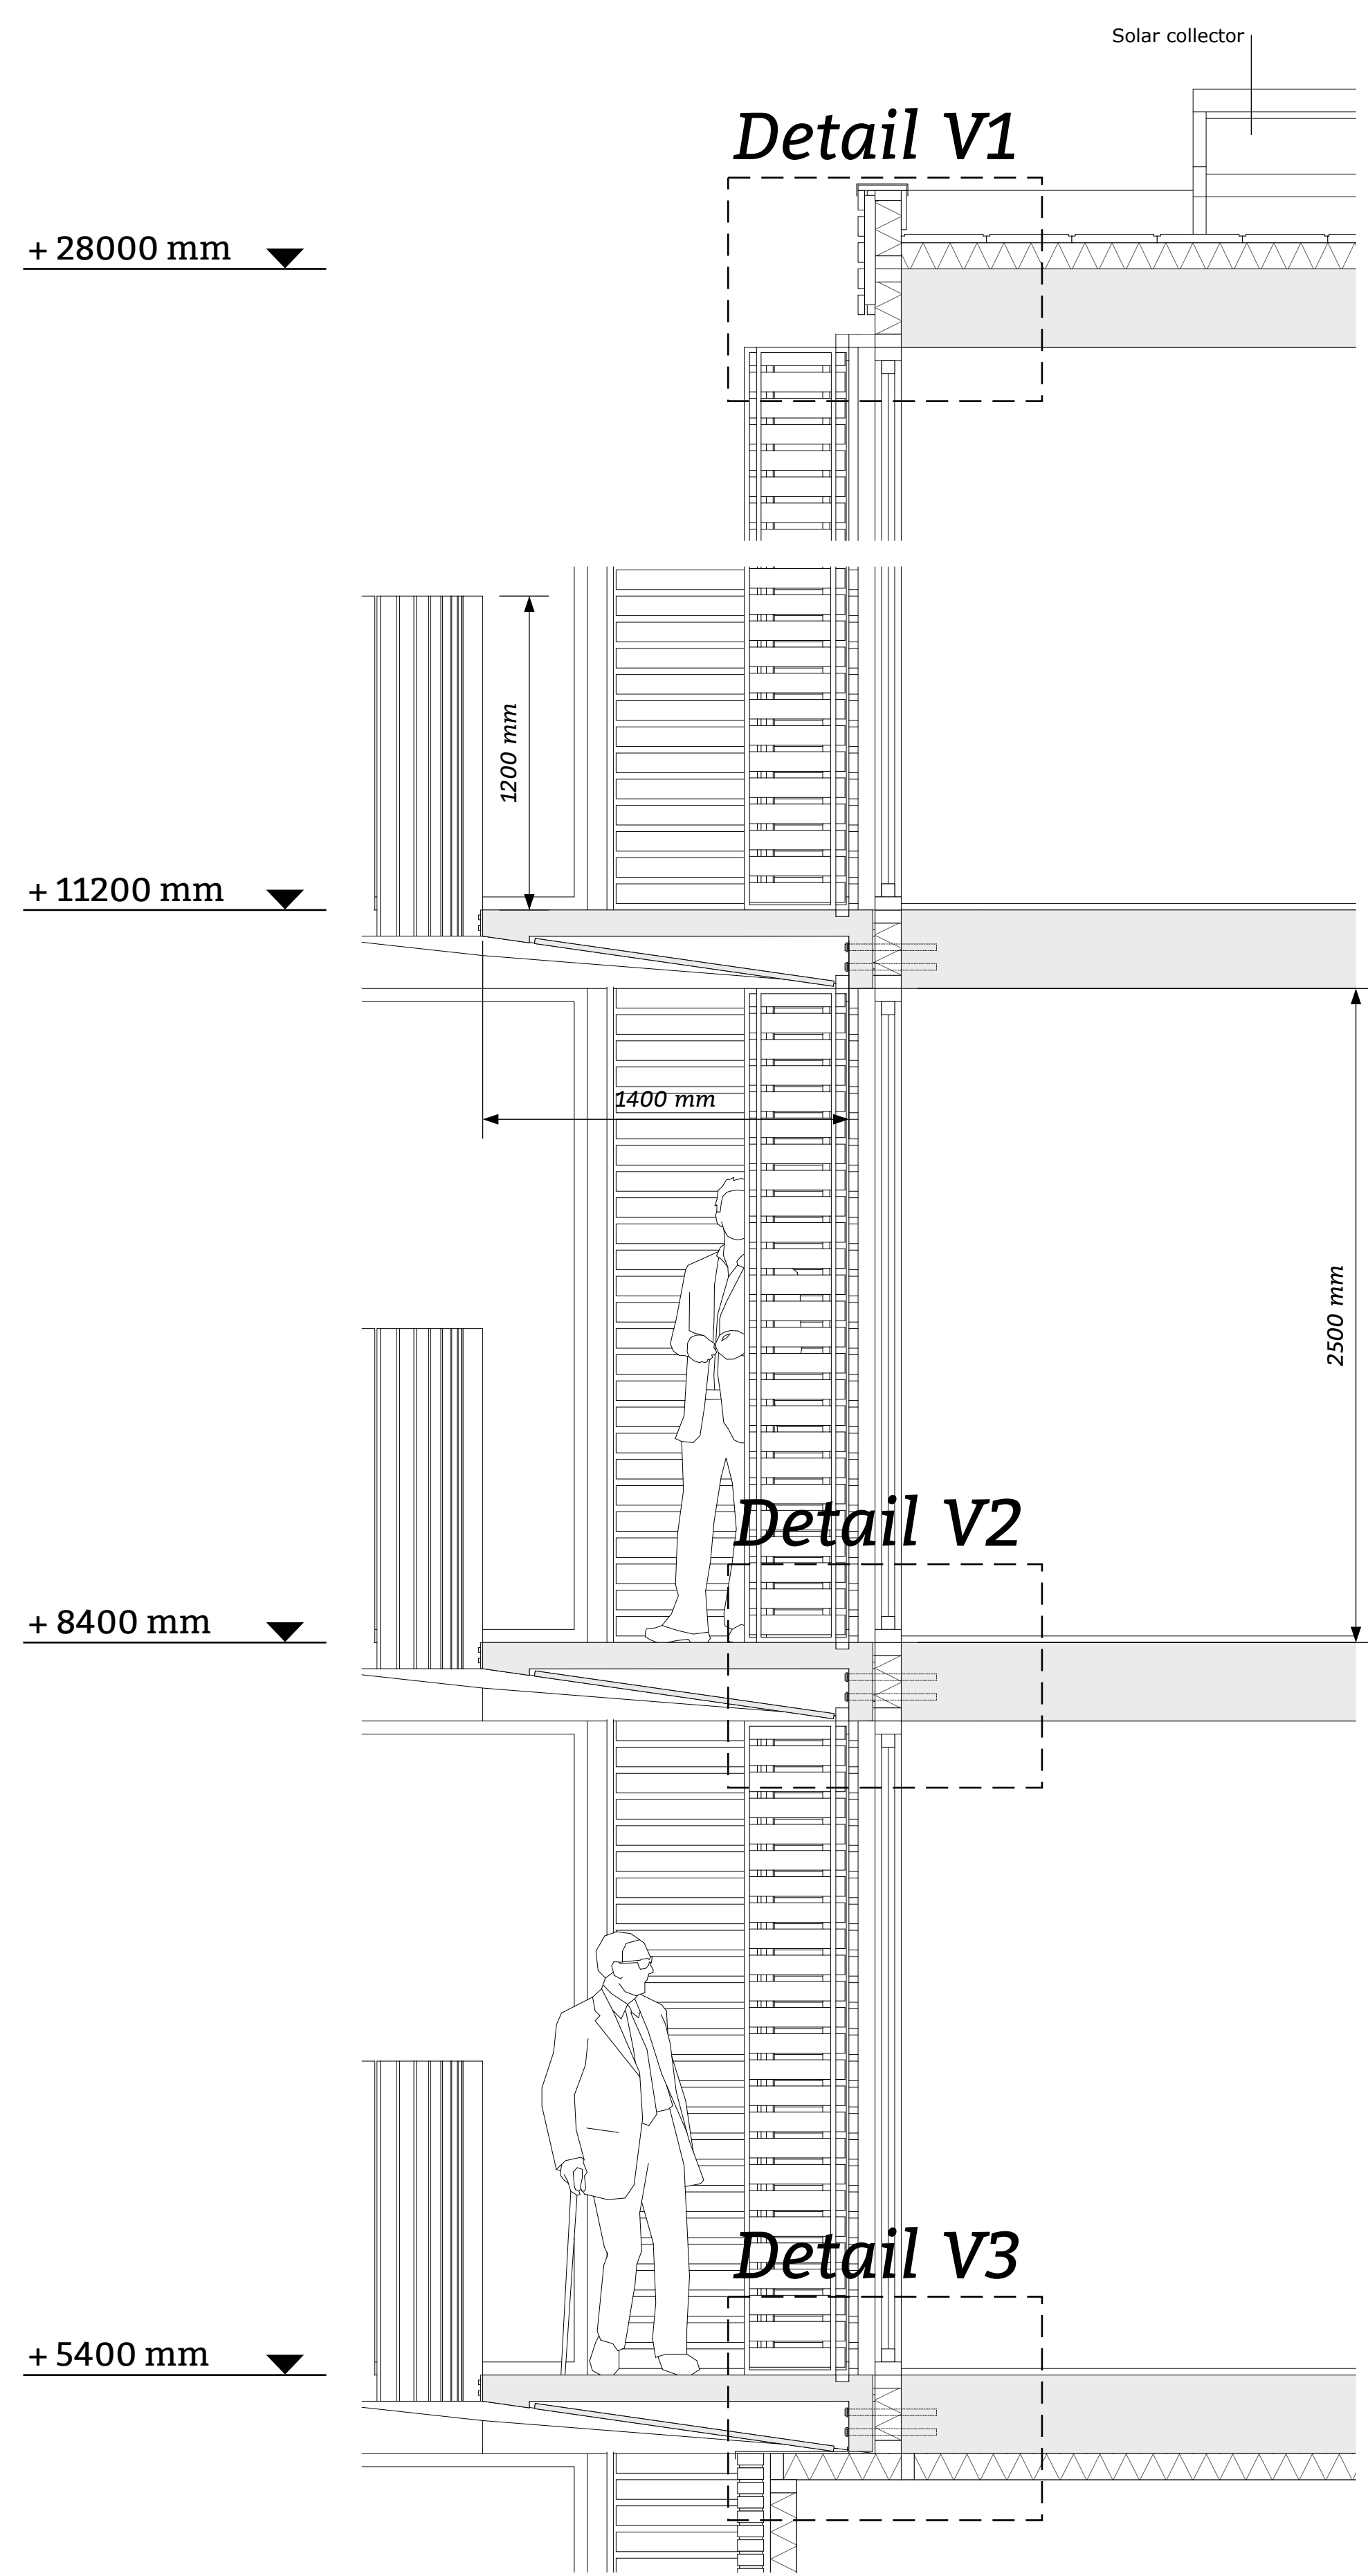


Section A-A
1:20

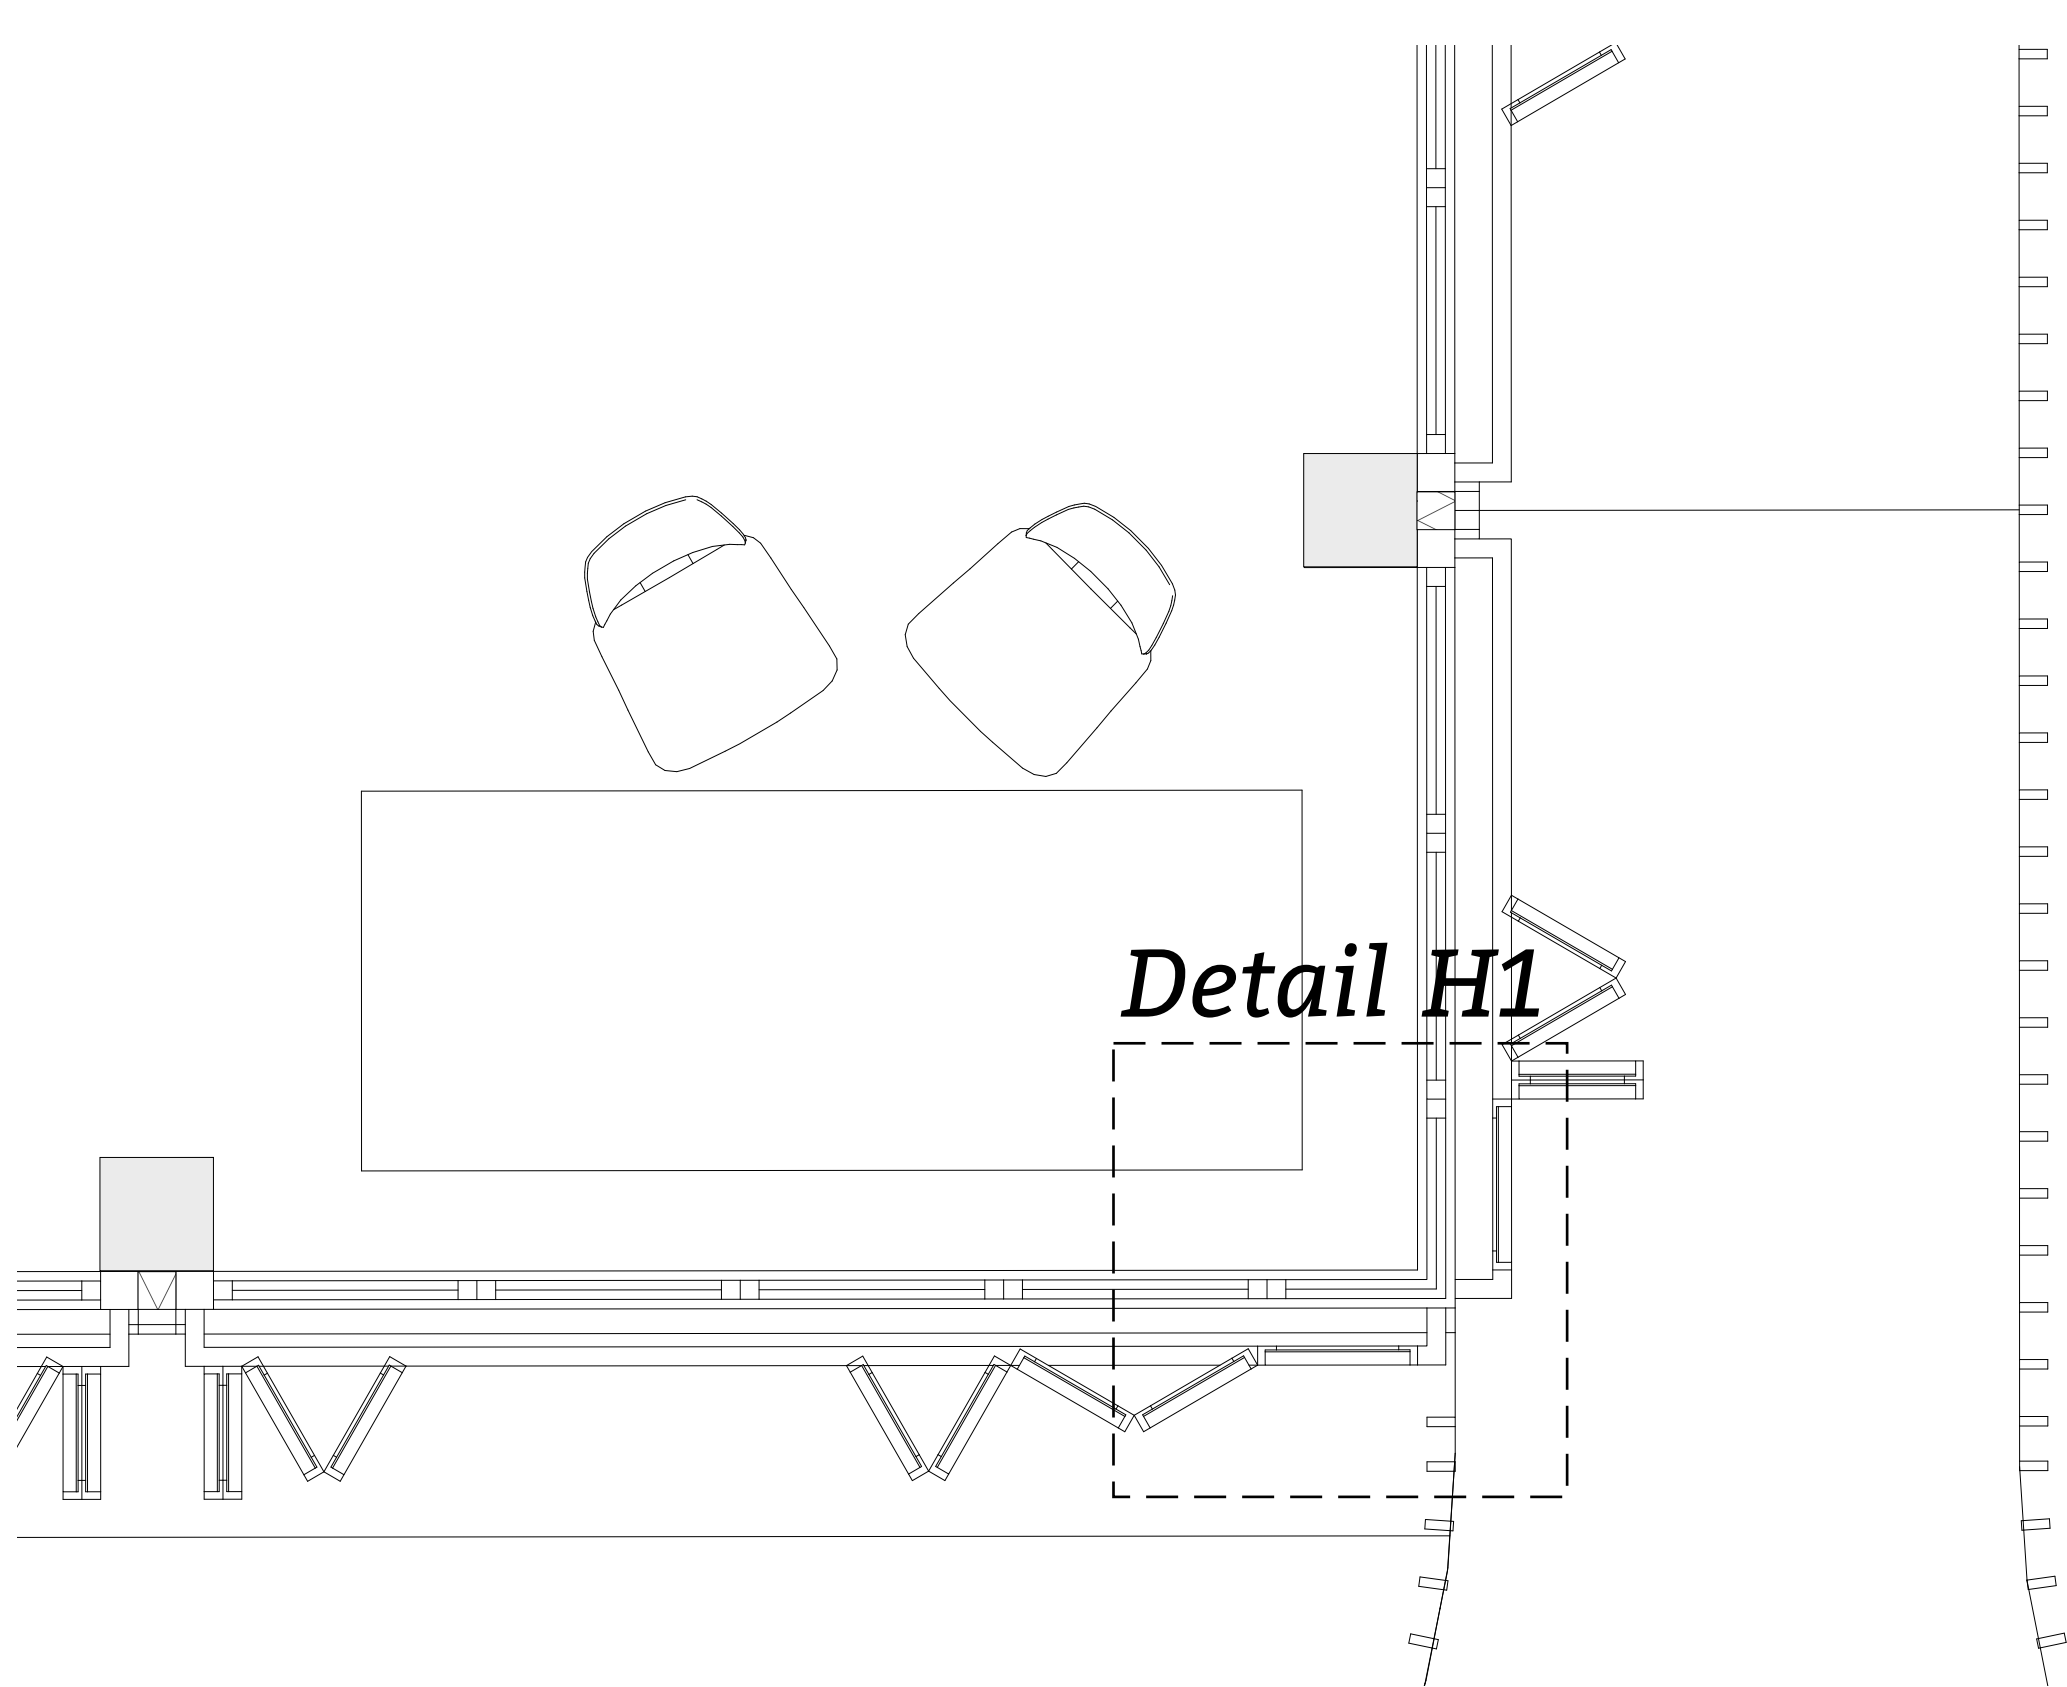


Second floor
1:20


Detail V1
1:5

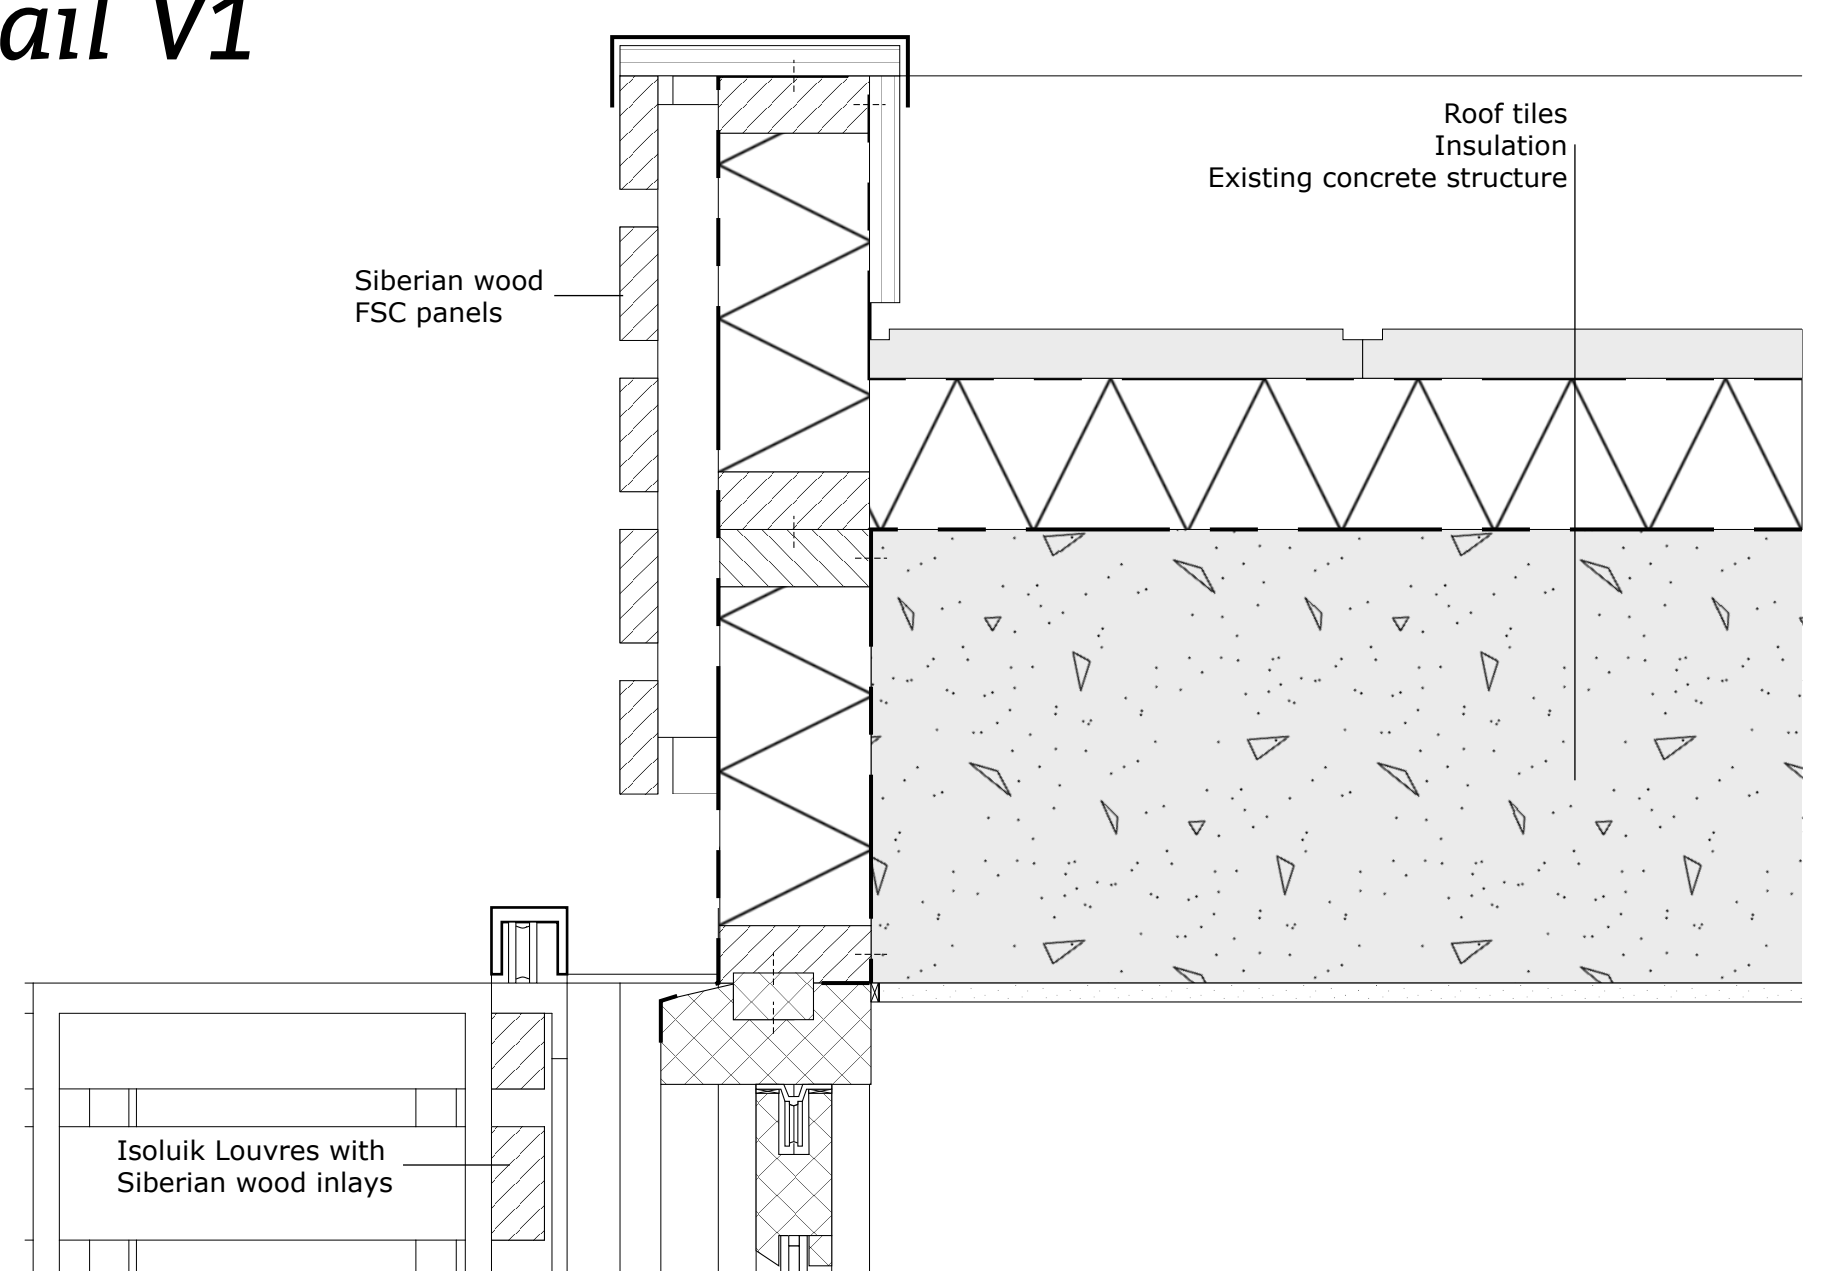

Detail V2
1:5

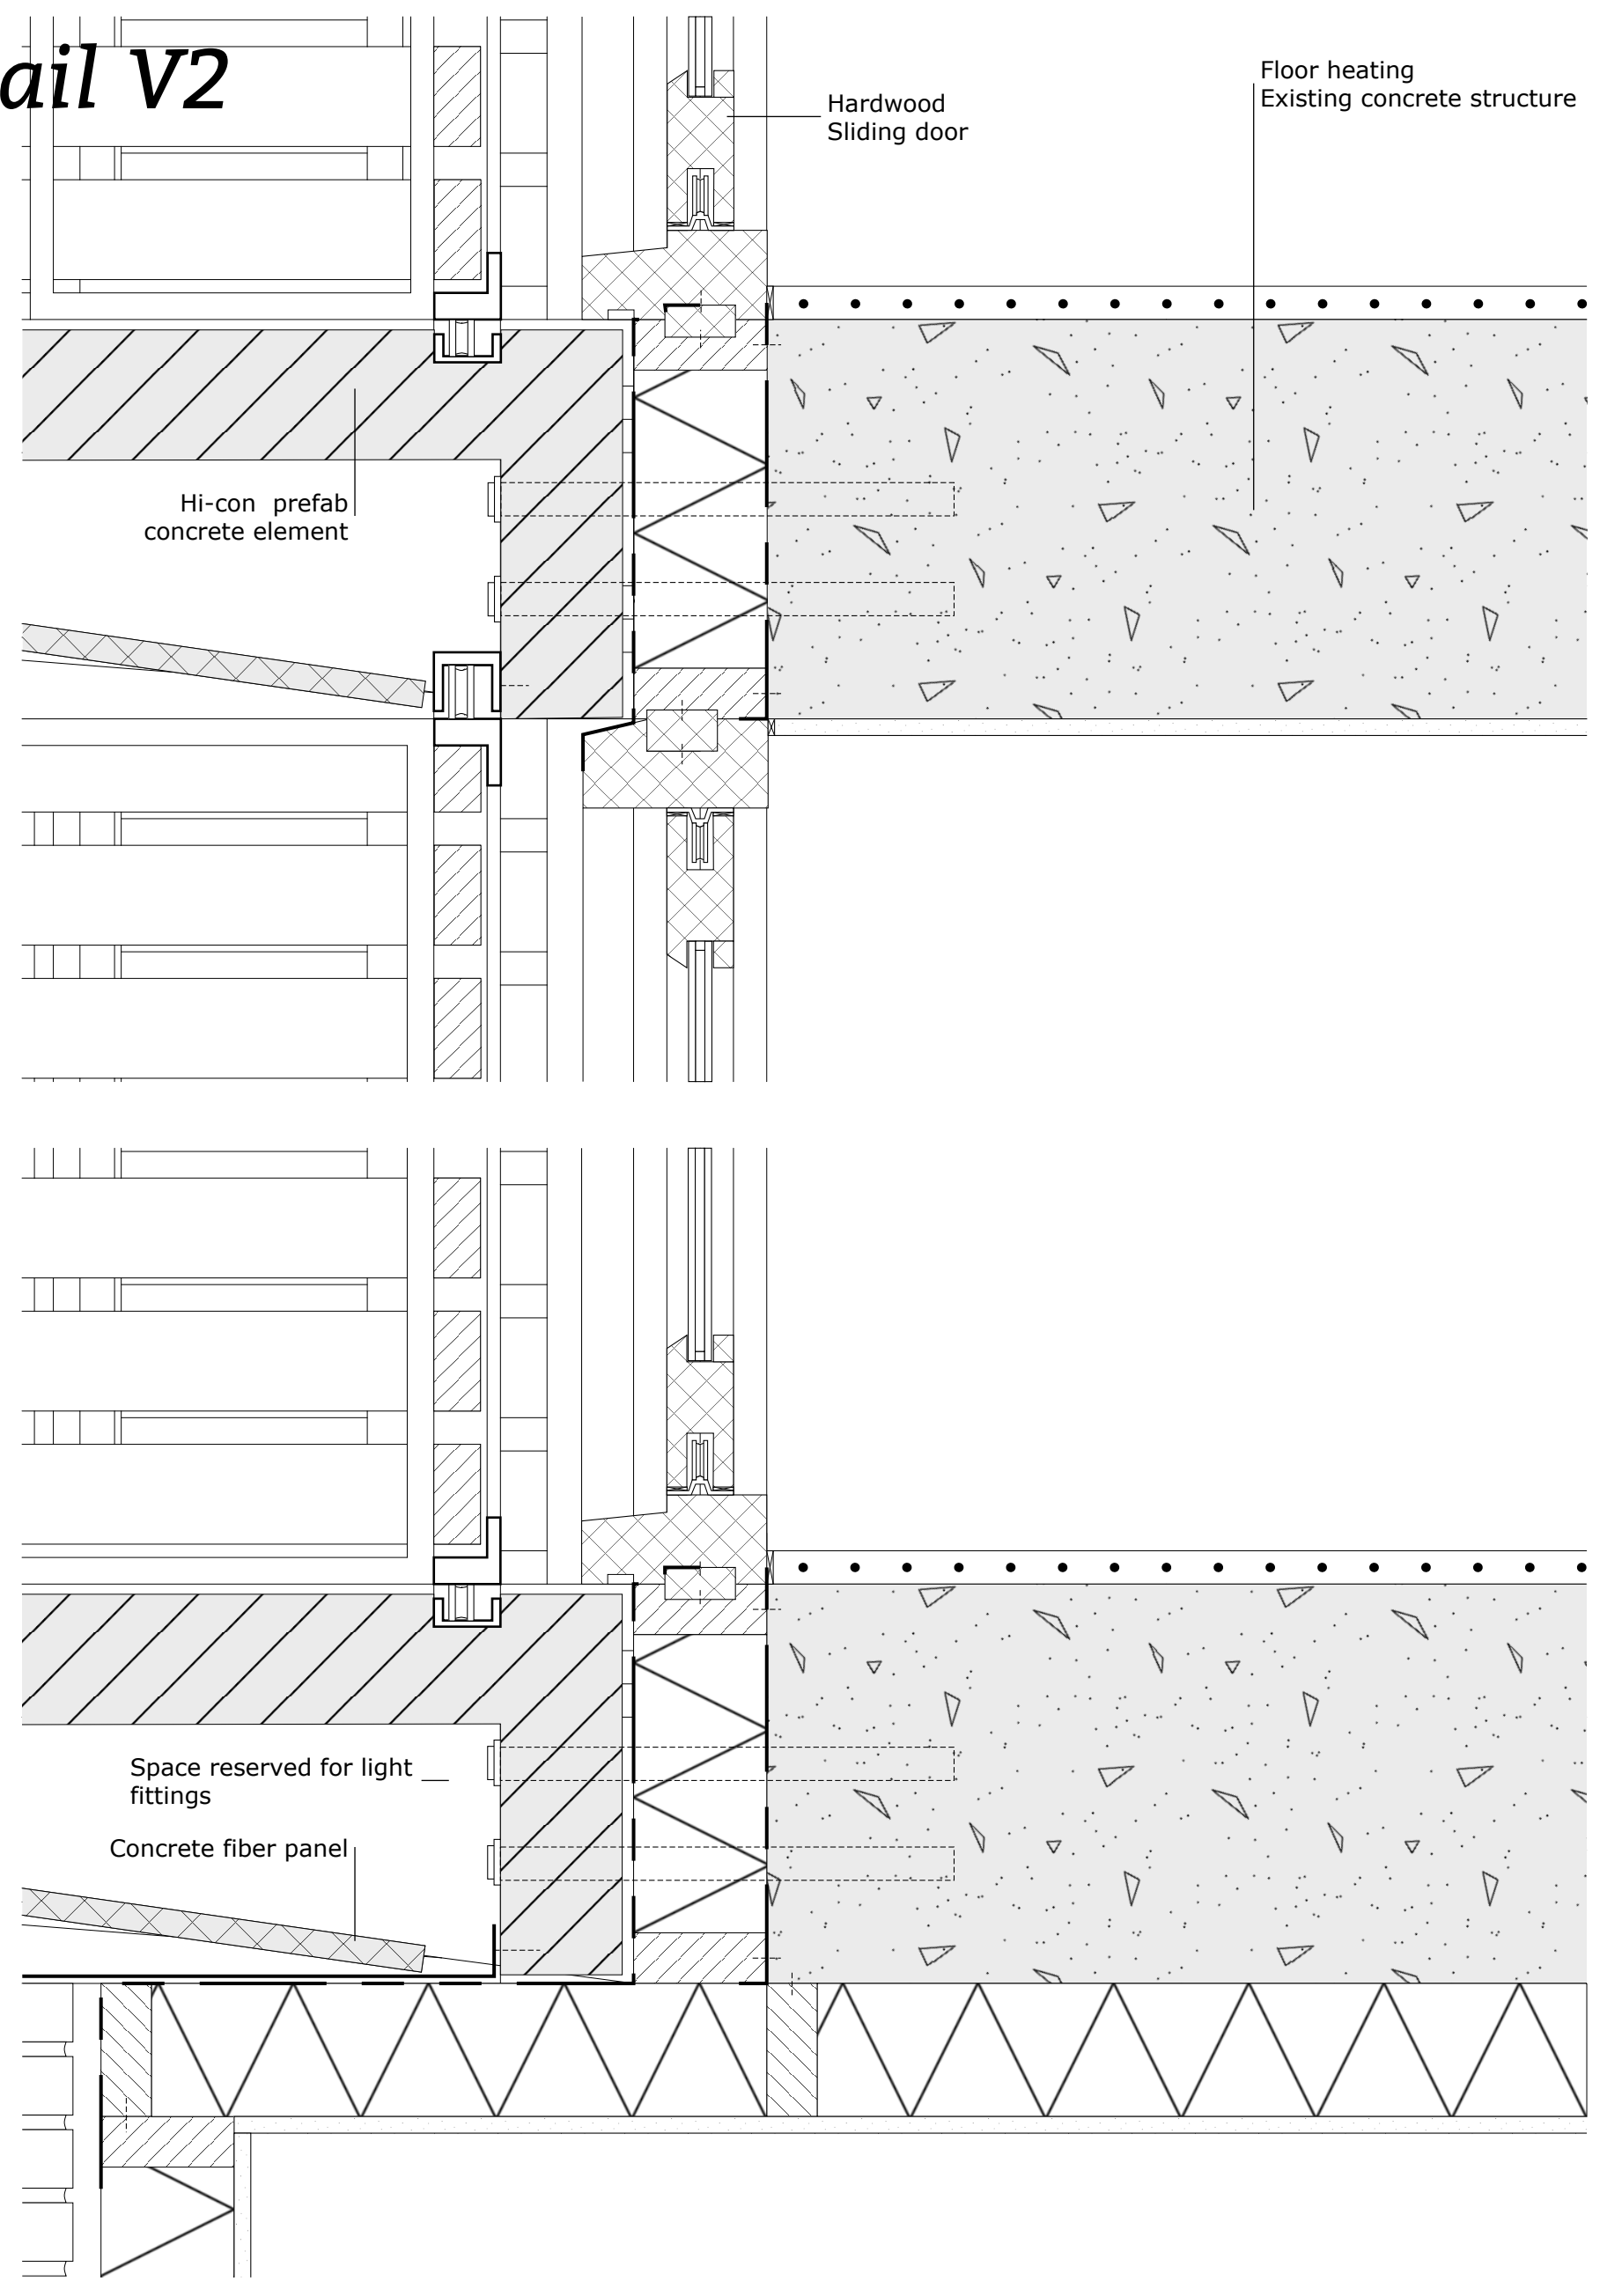


Detail V3
1:5

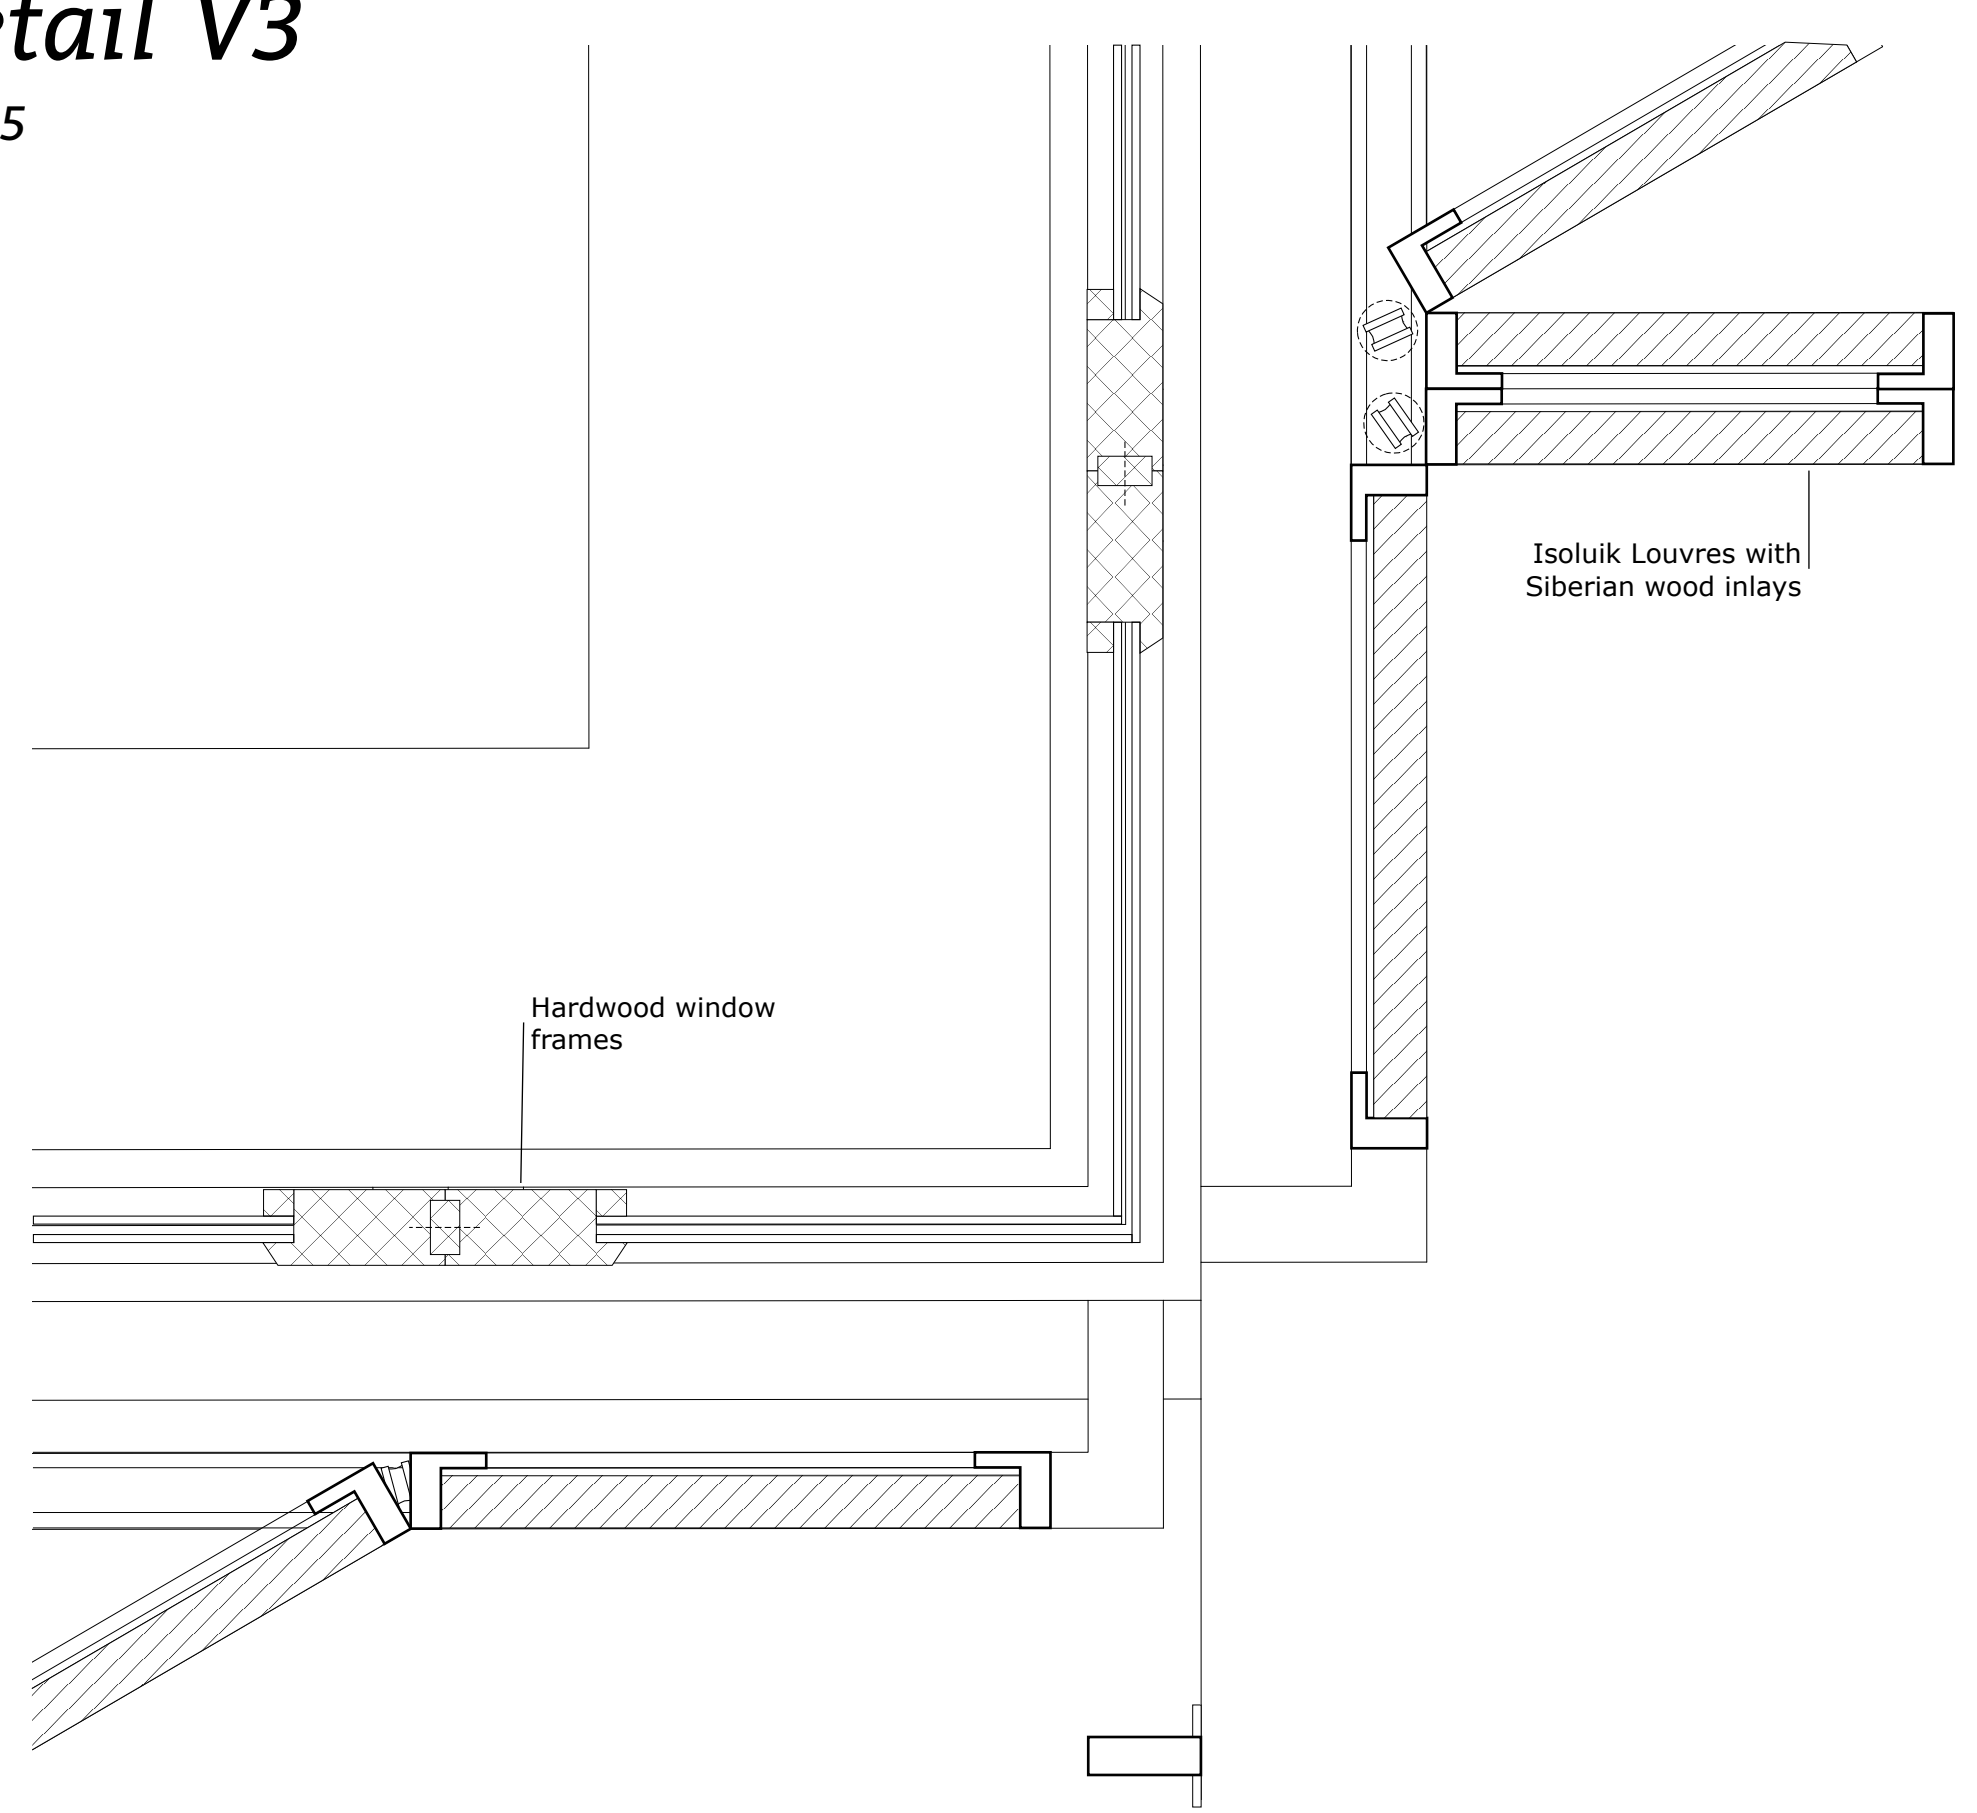

Detail H1
1:5




Southern square

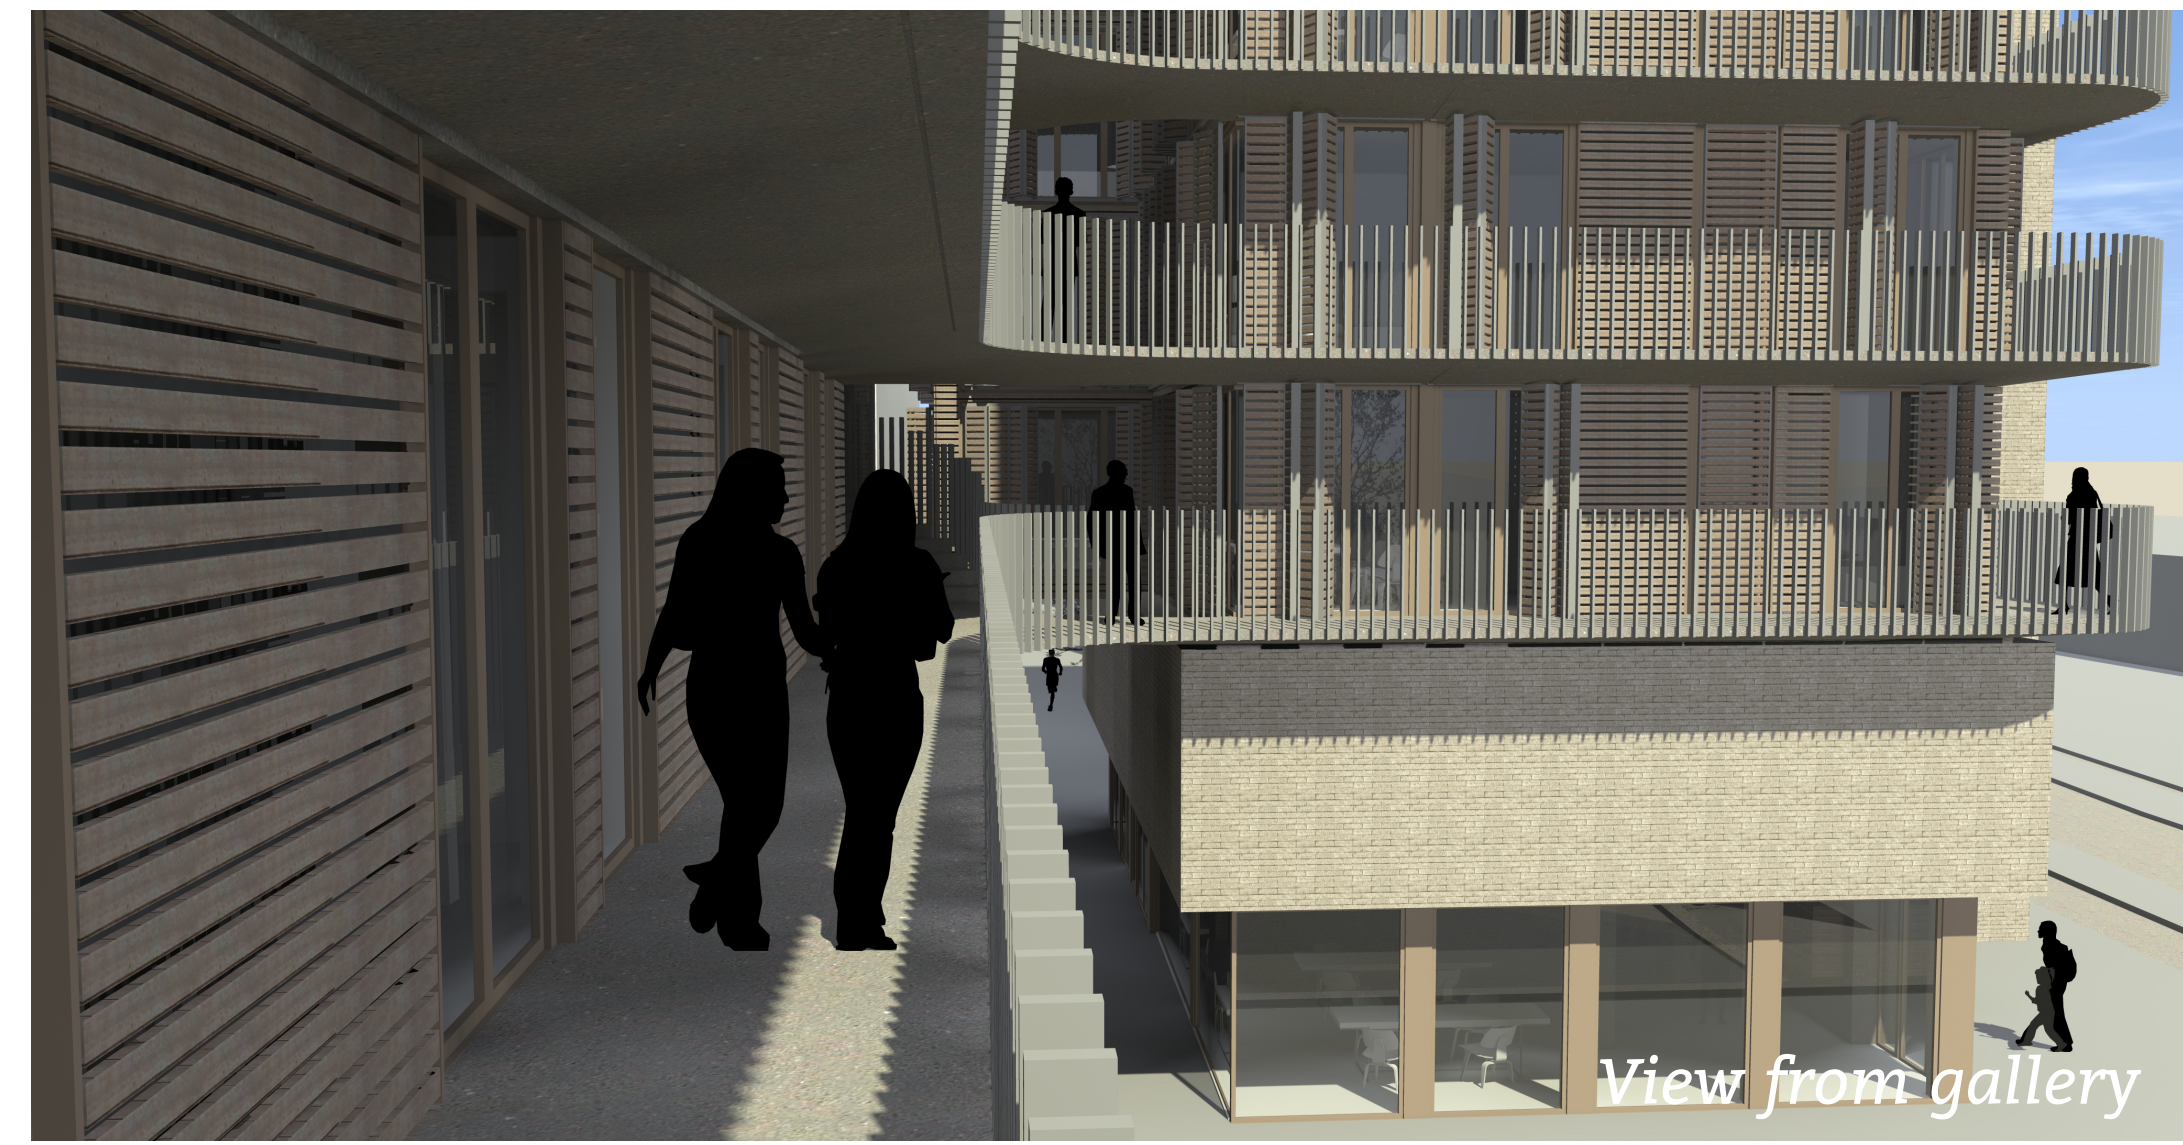


View from gallery



View towards Nieuwe Houtuinen

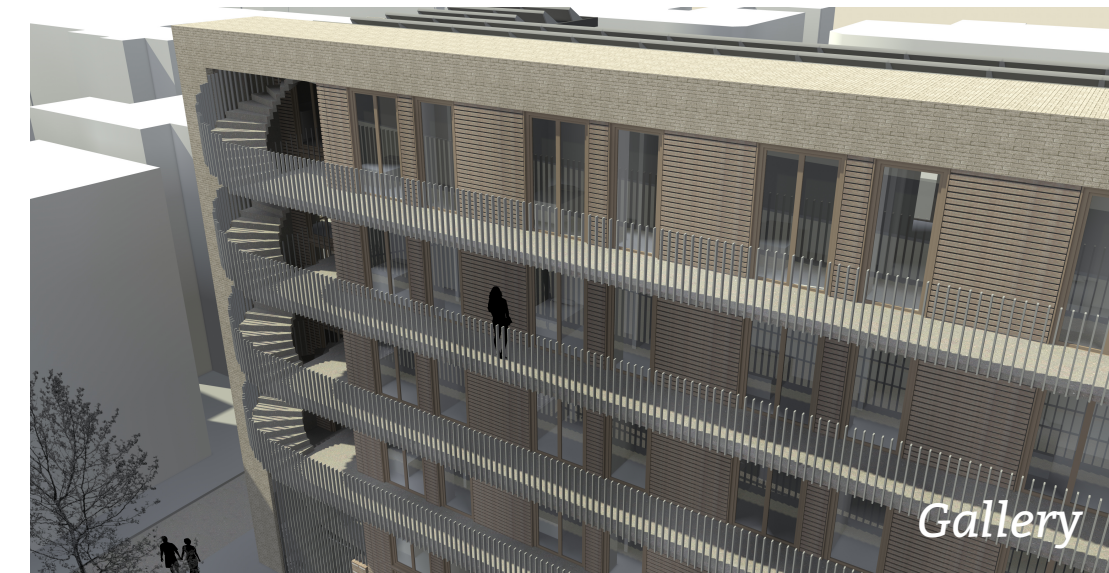

Gallery

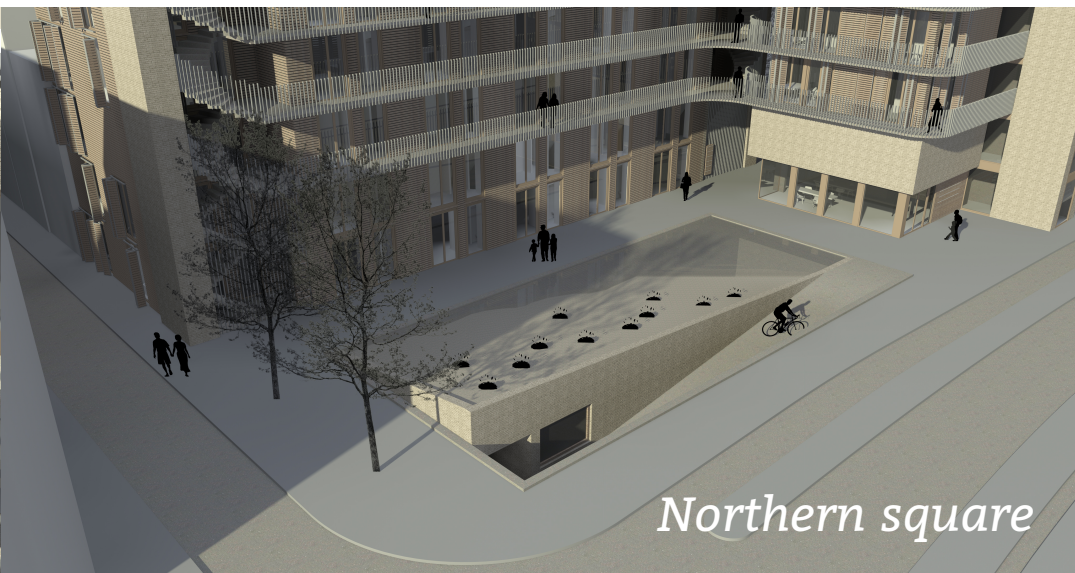

Northern square

Section A-A

1:100

