





Market
Ny Mjødhall
Bazaar

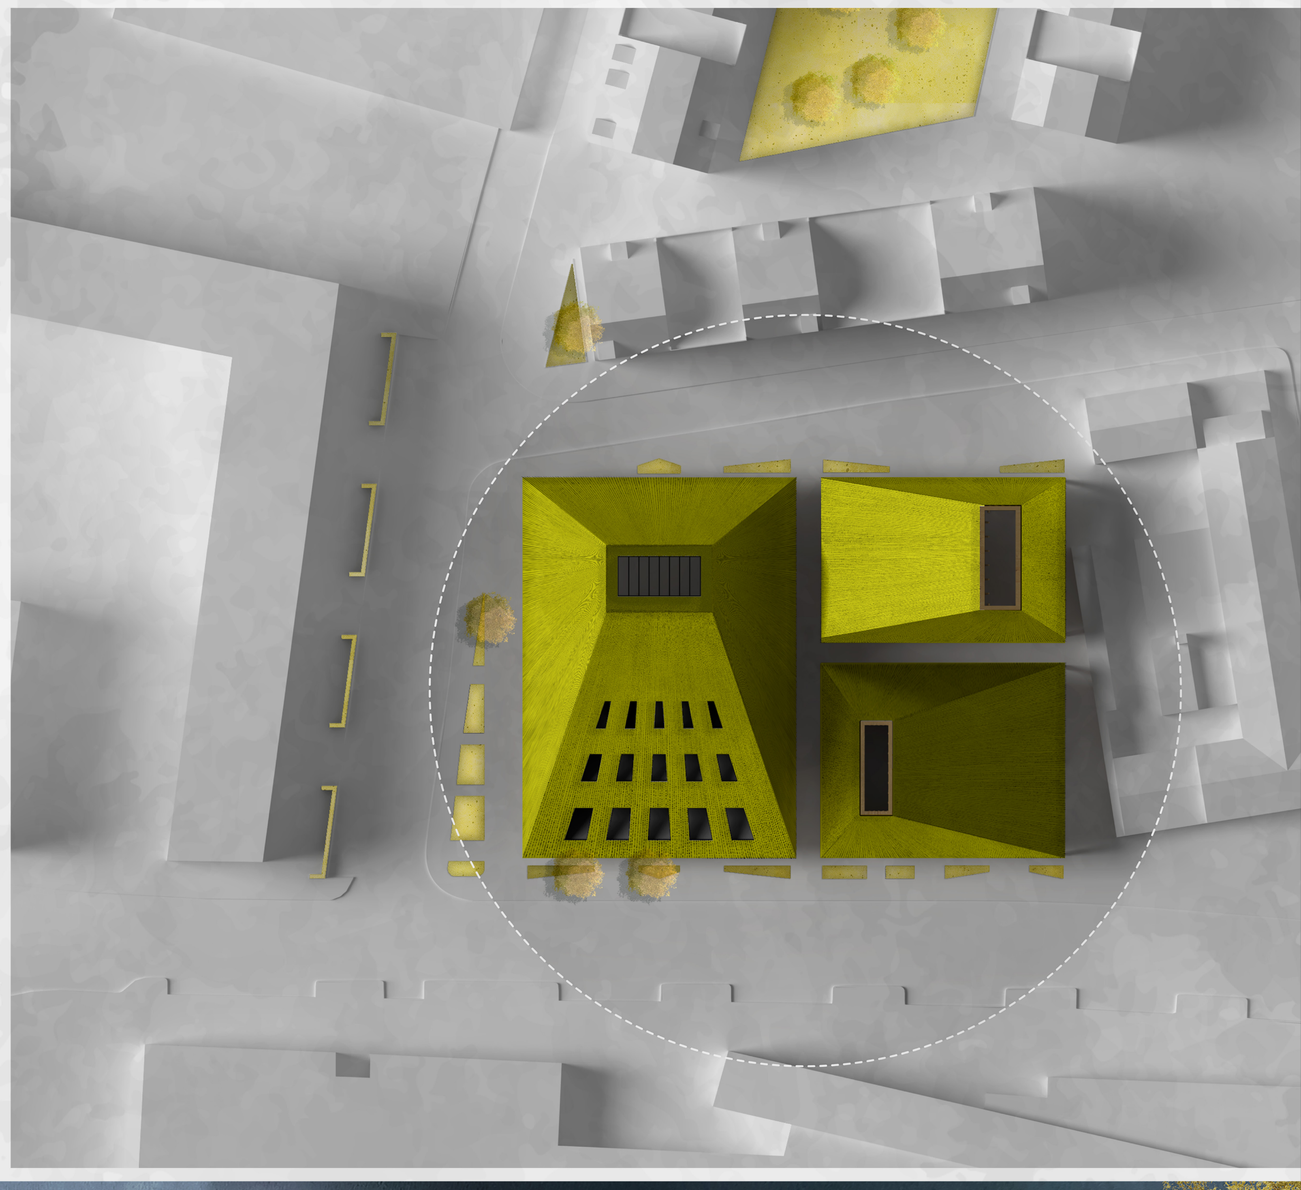


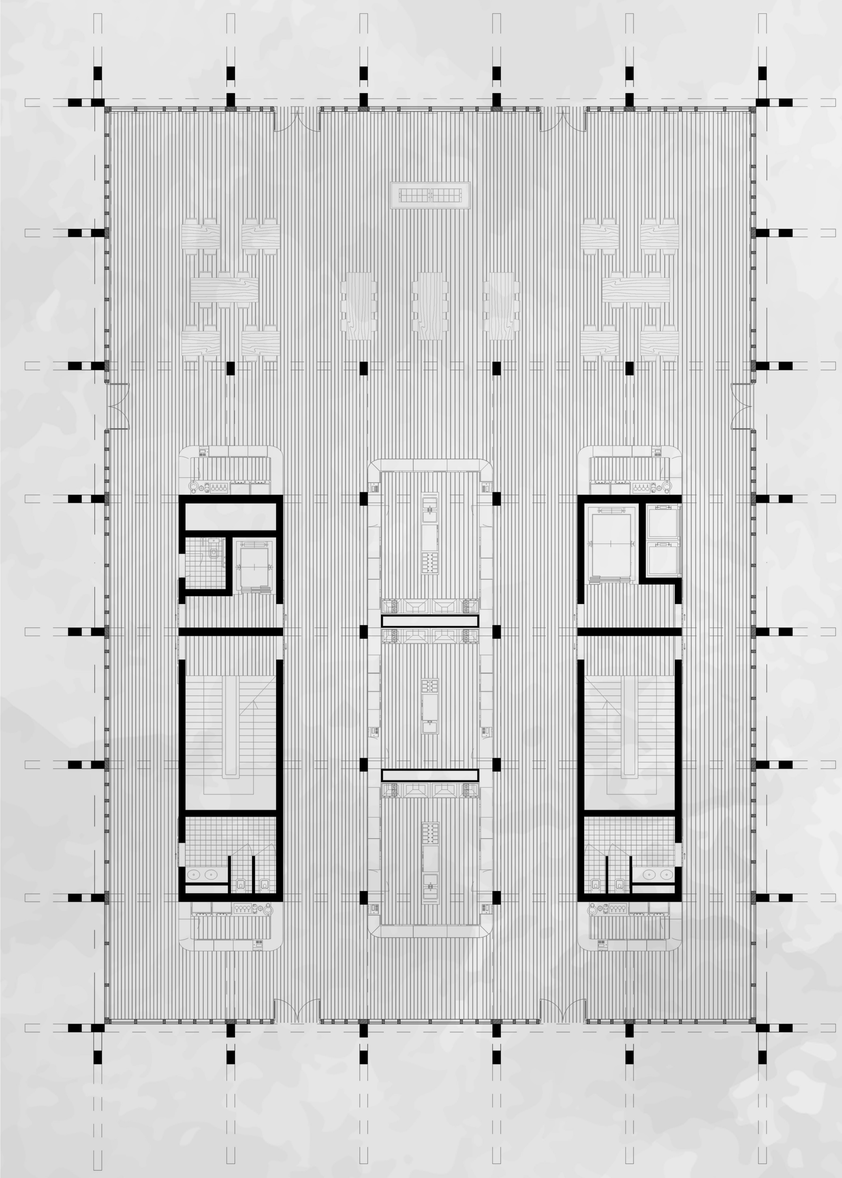





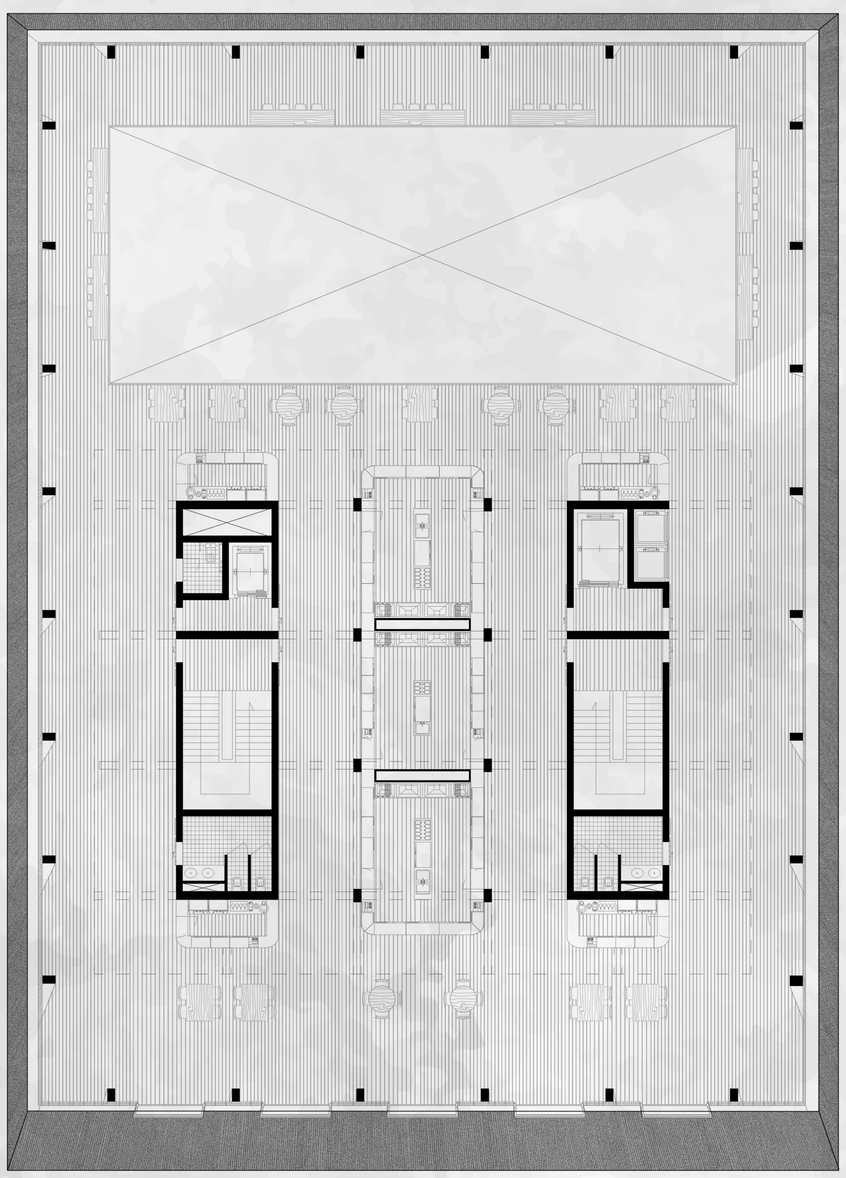


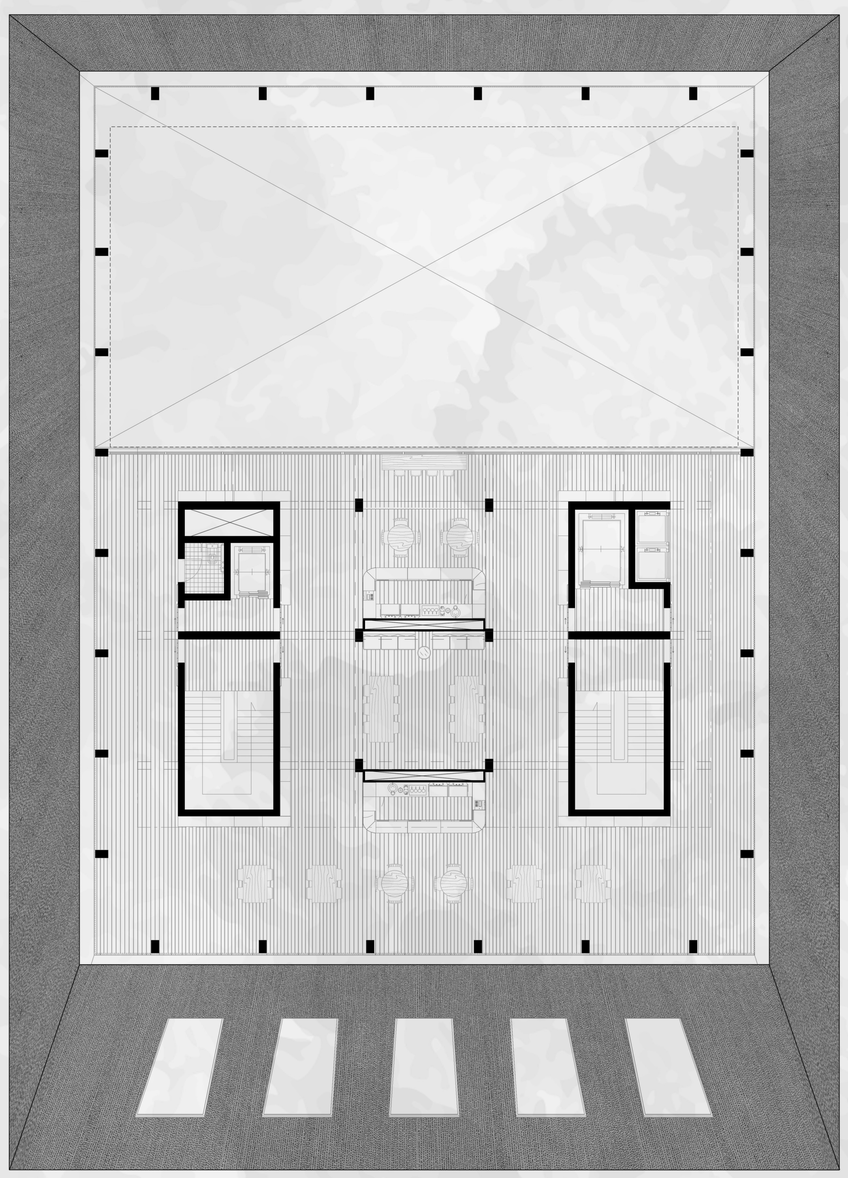









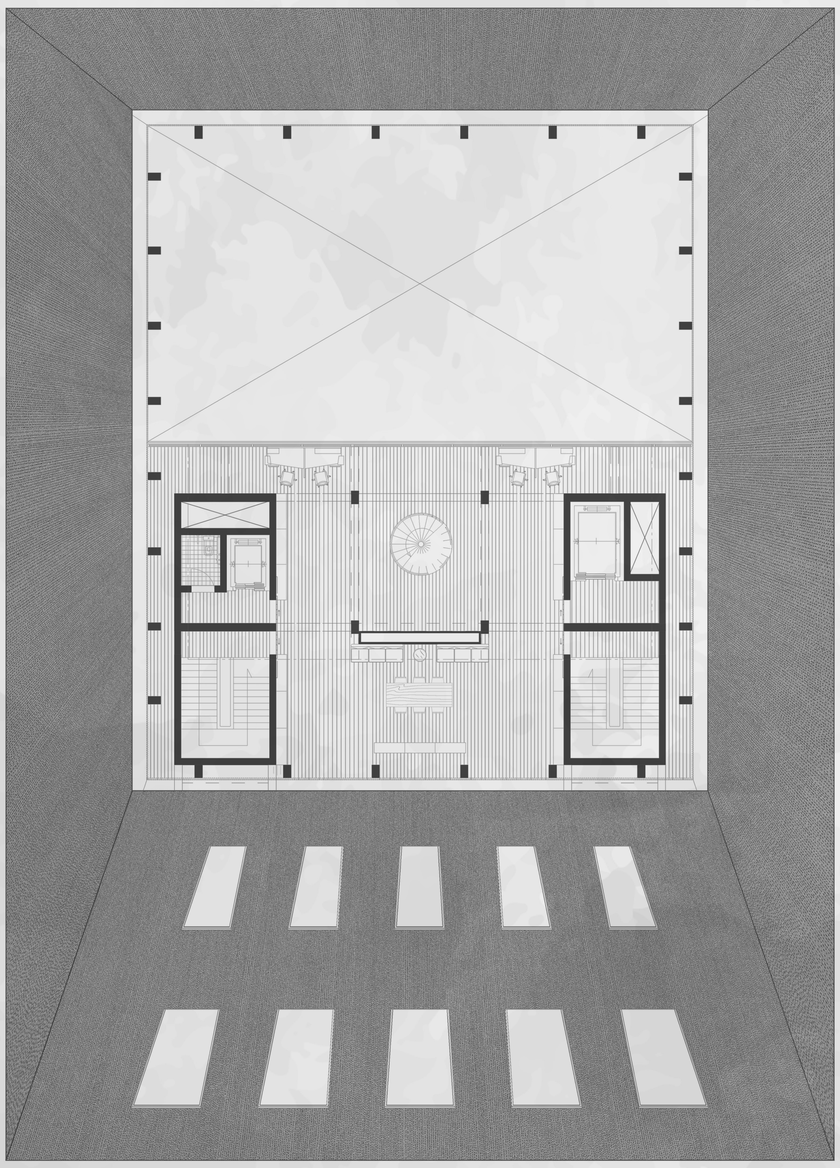


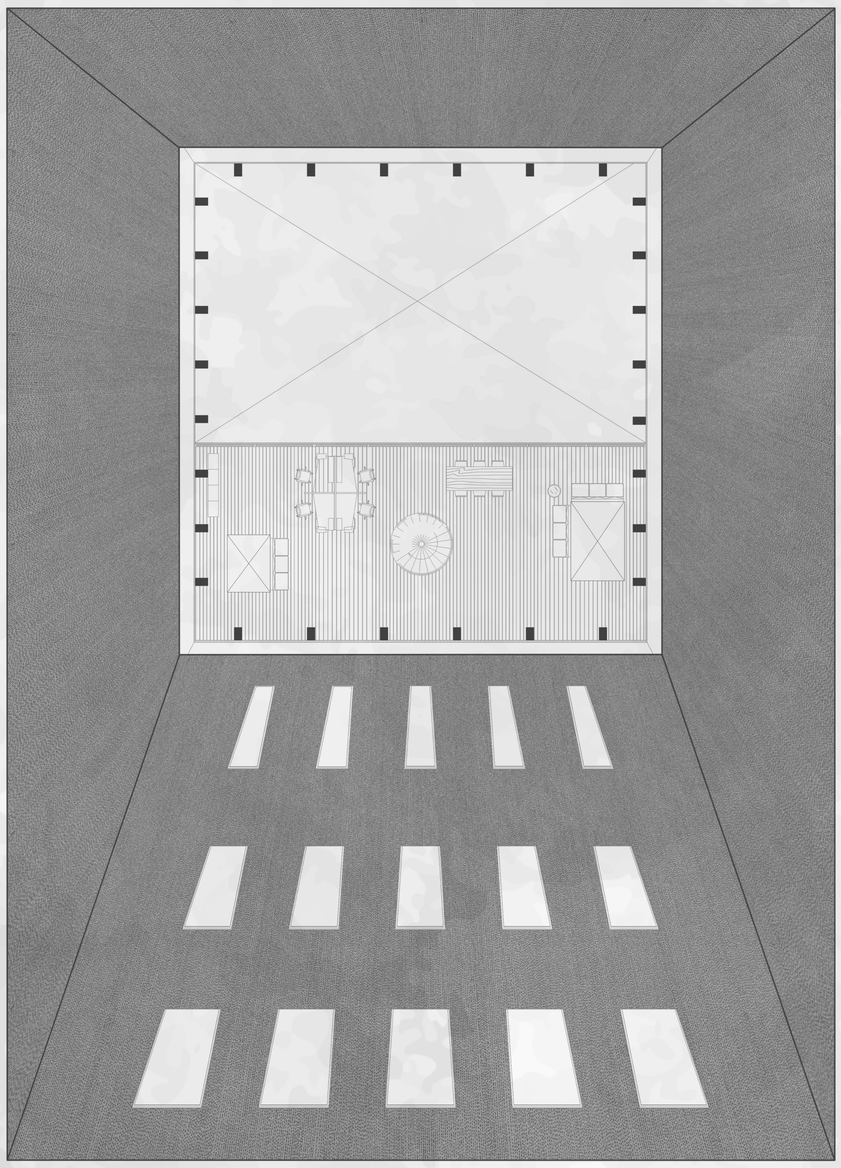


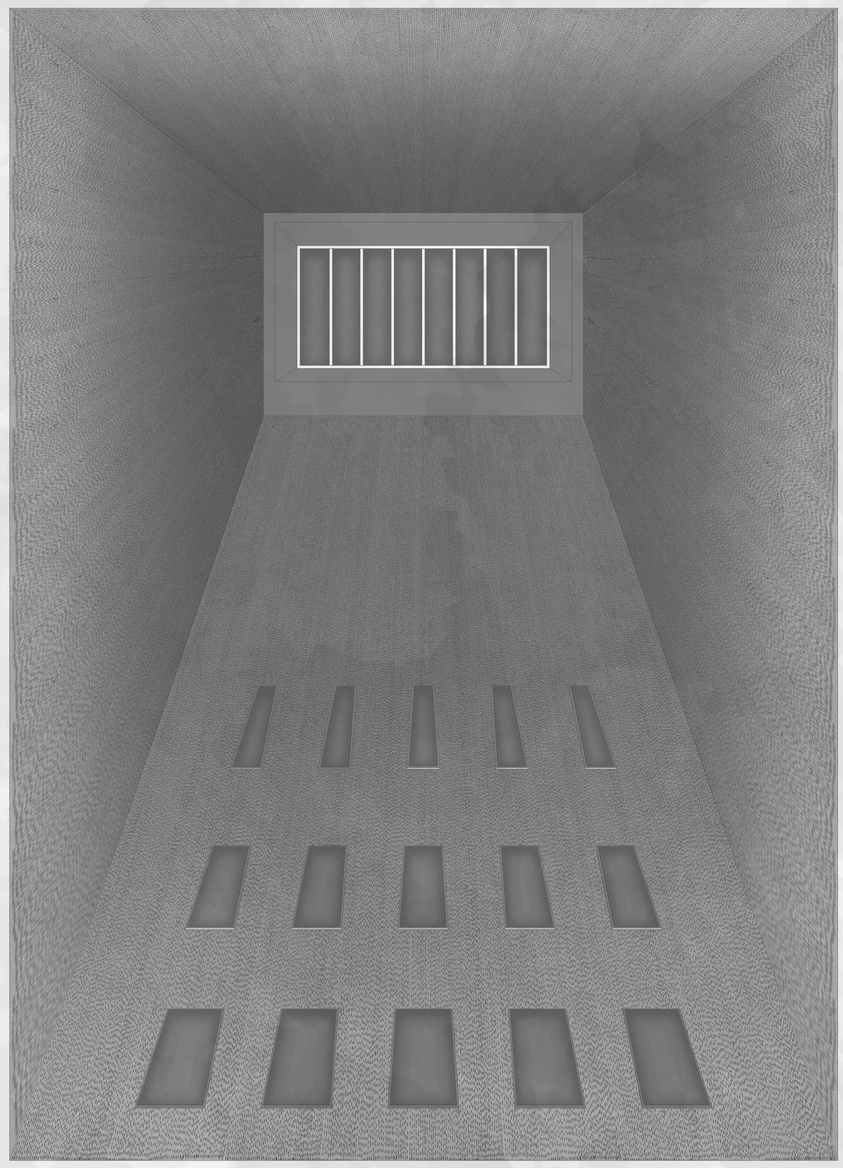








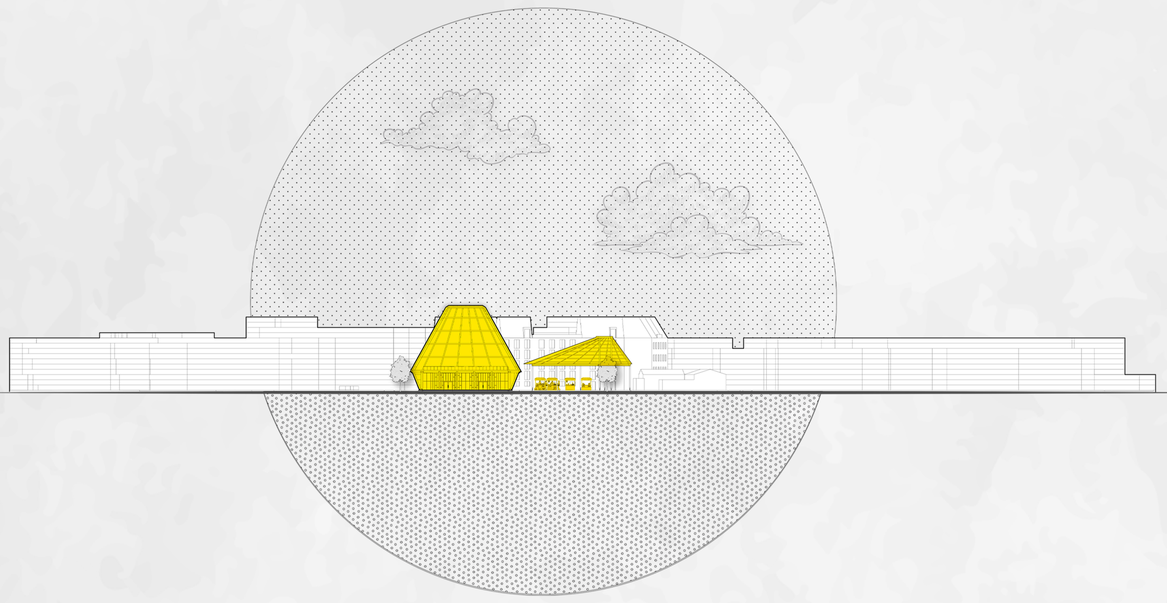


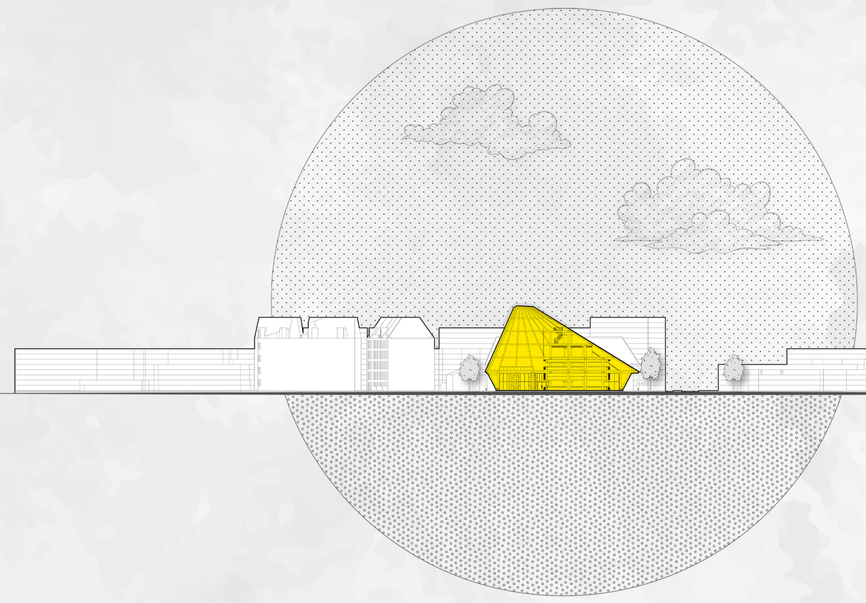

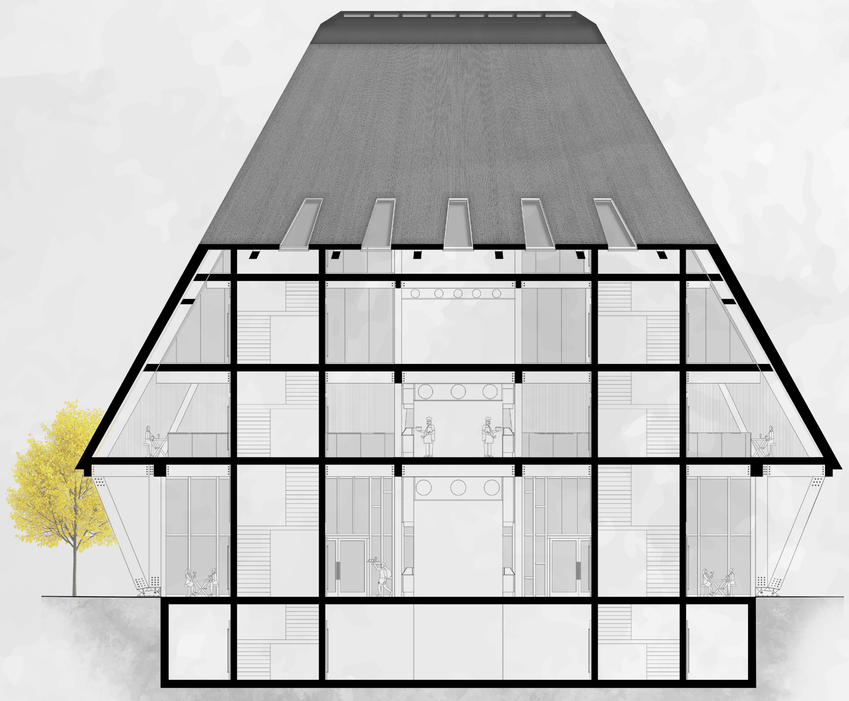


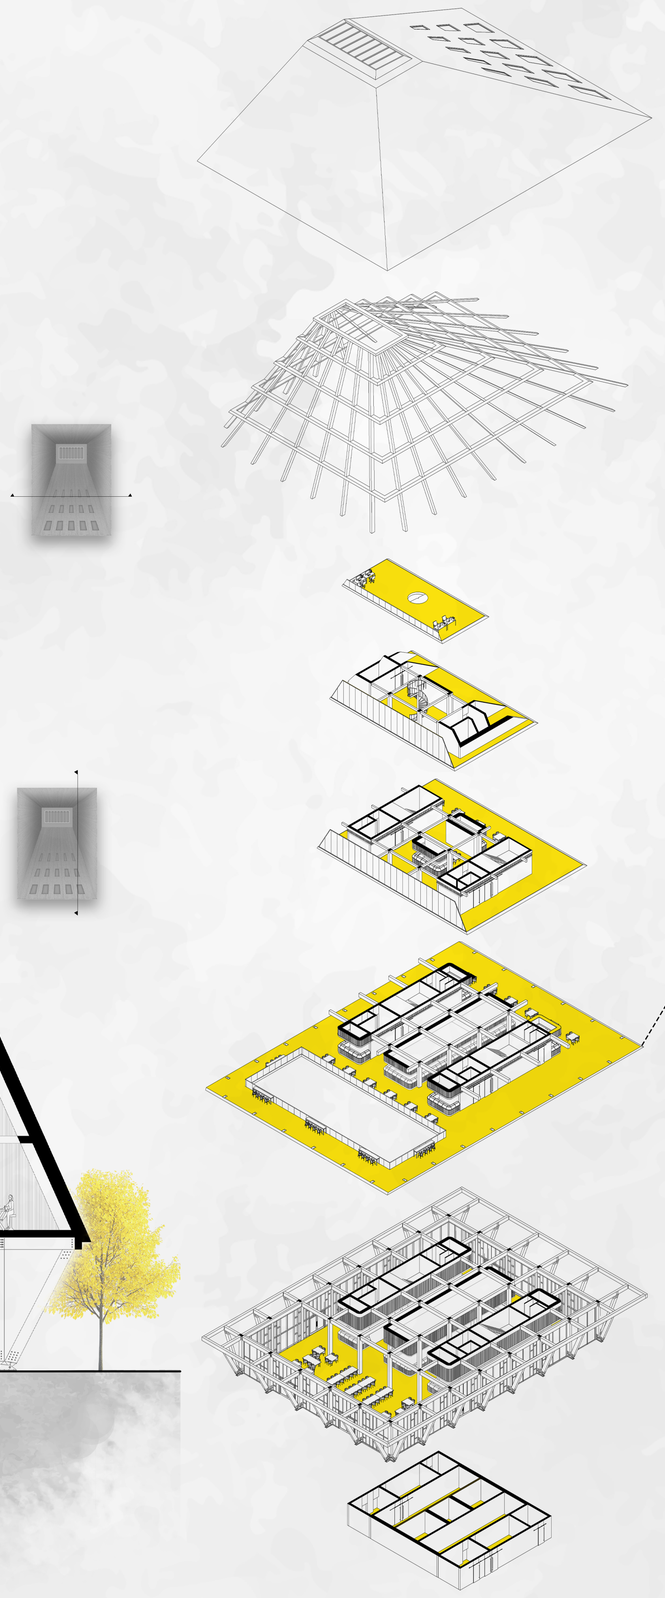


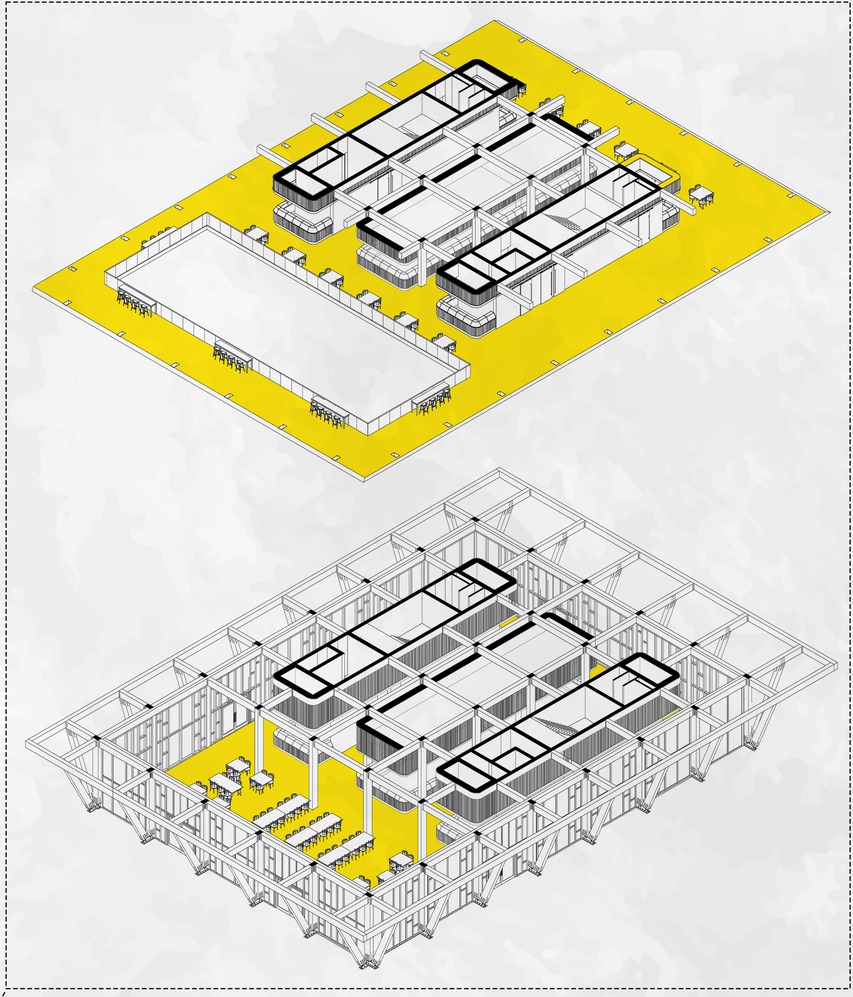


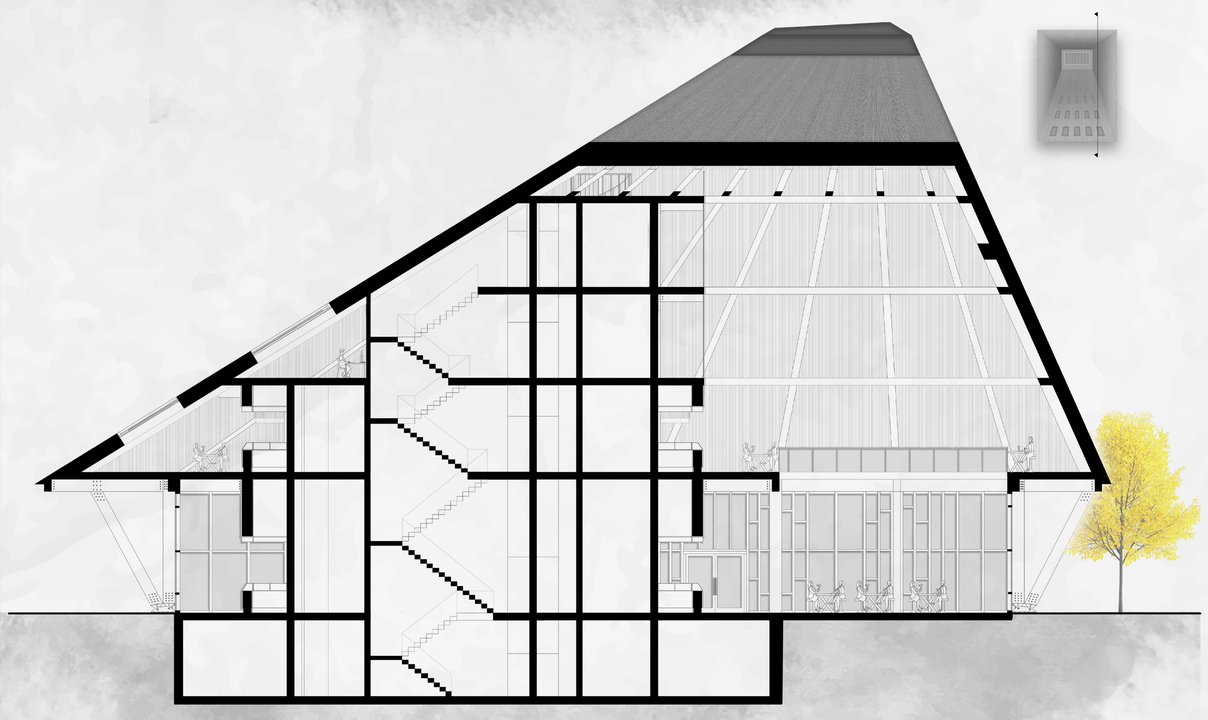





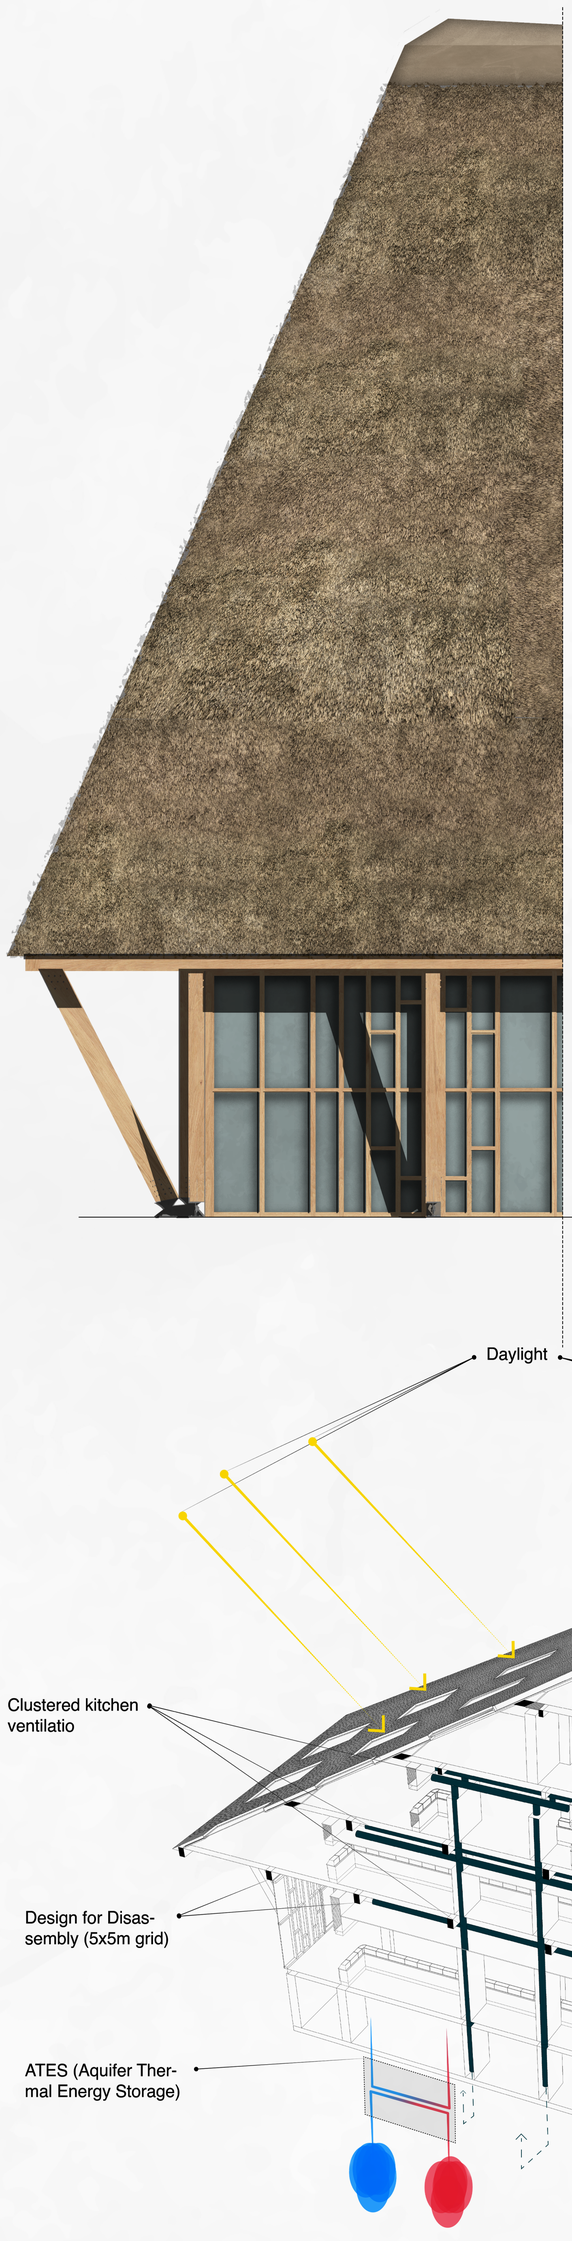


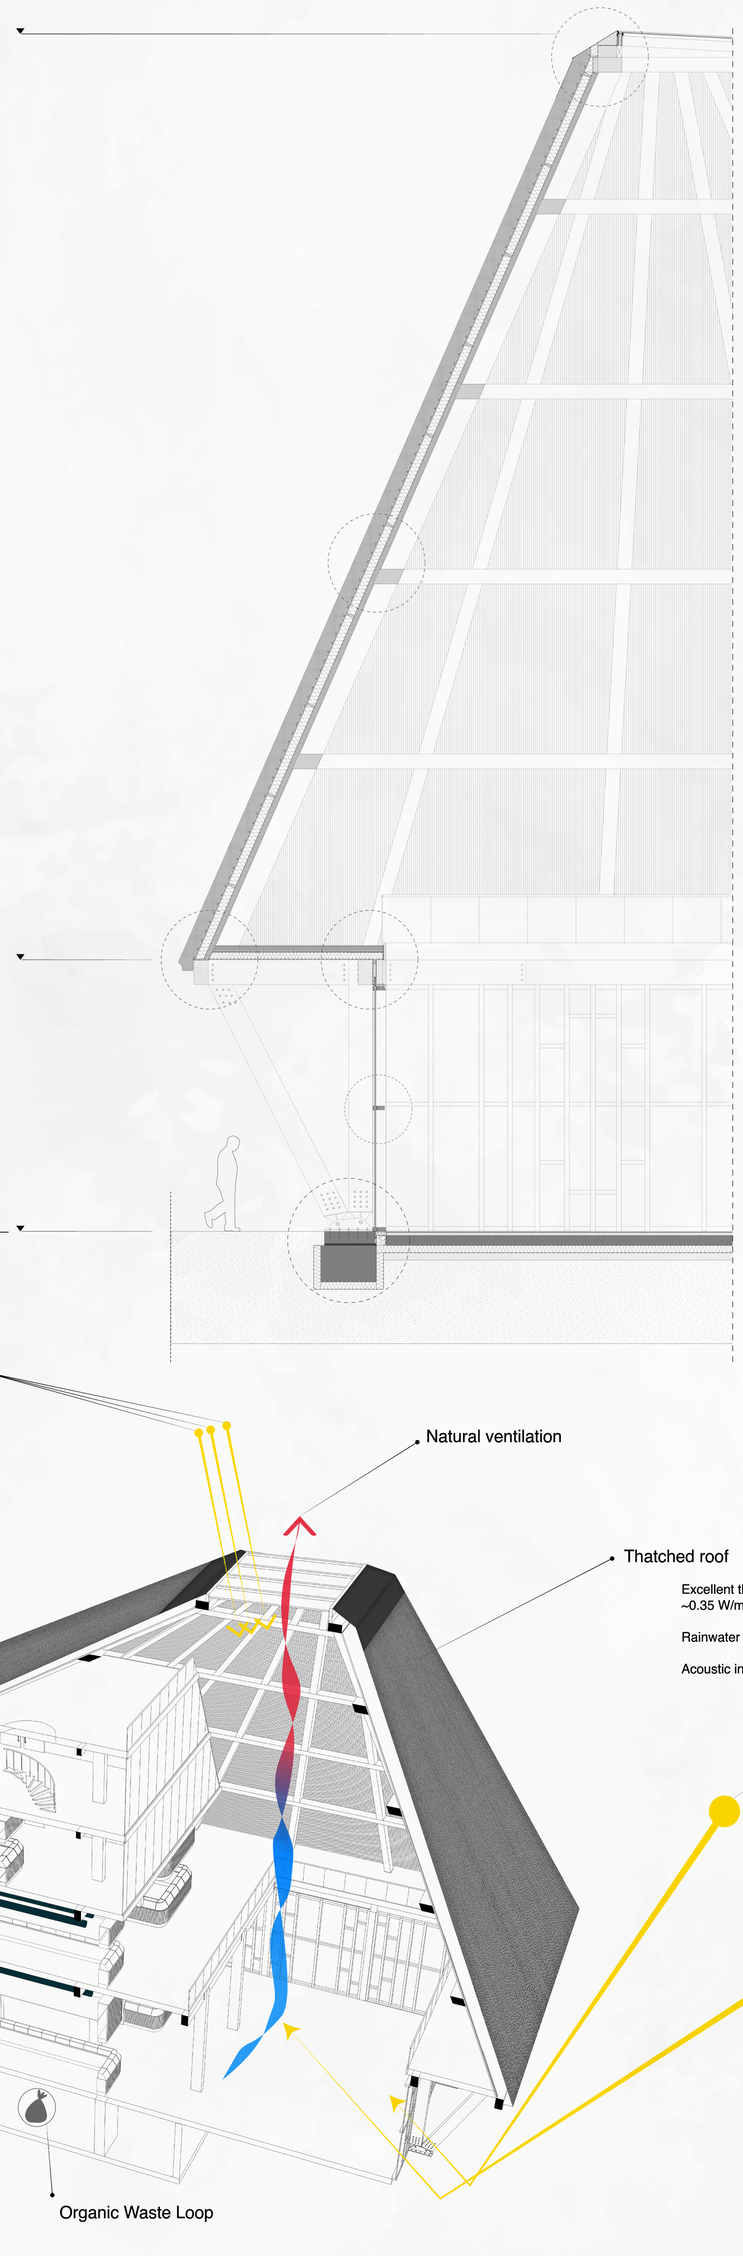


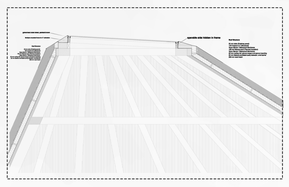


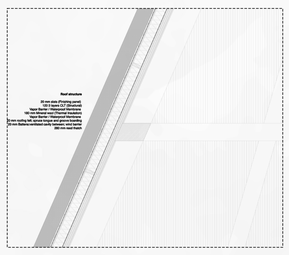

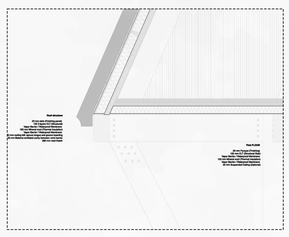


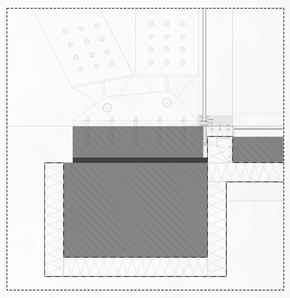


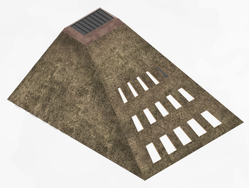


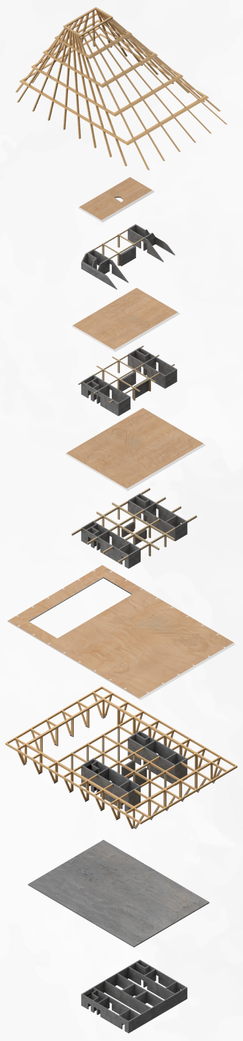




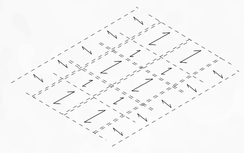

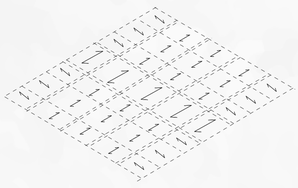

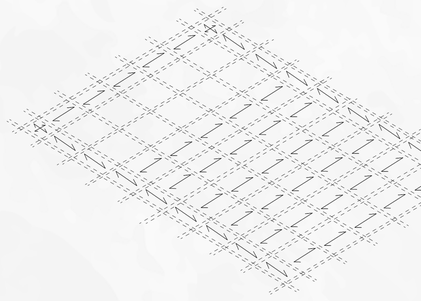

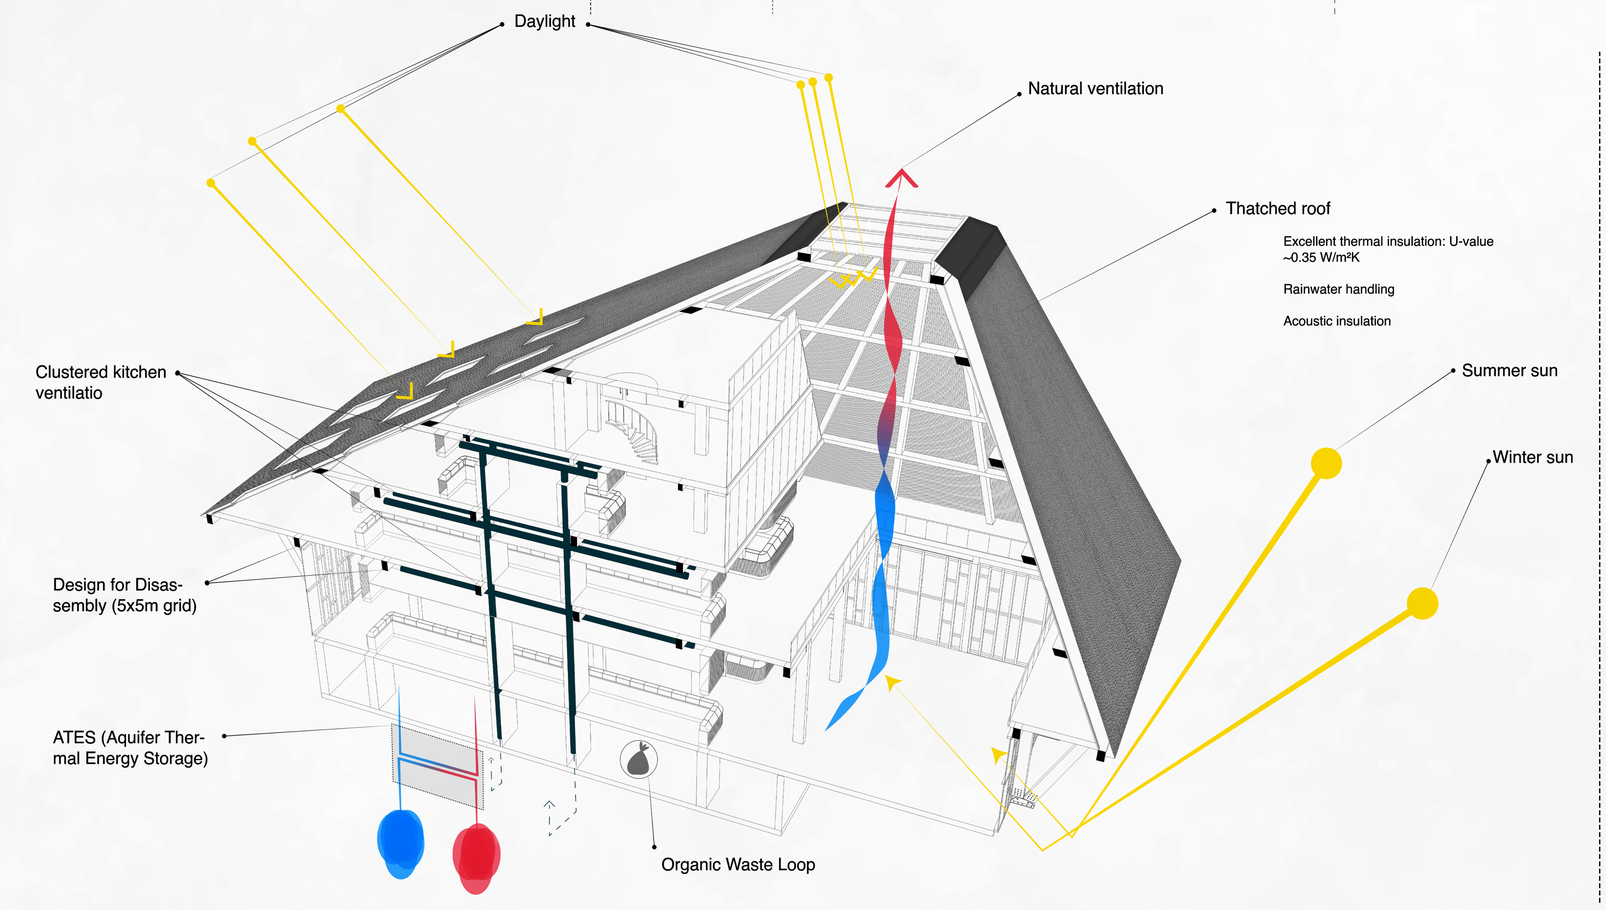
Daylight
Natural ventilation
Thatched roof
Excellent thermal insulation: U-value ~0.35 W/m²K
Rainwater handling
Acoustic insulation
Clustered kitchen ventilatio
Summer sun
Winter sun
Design for Disas-sembly (5x5m grid)
ATES (Aquifer Ther-mal Energy Storage)
Organic Waste Loop

