


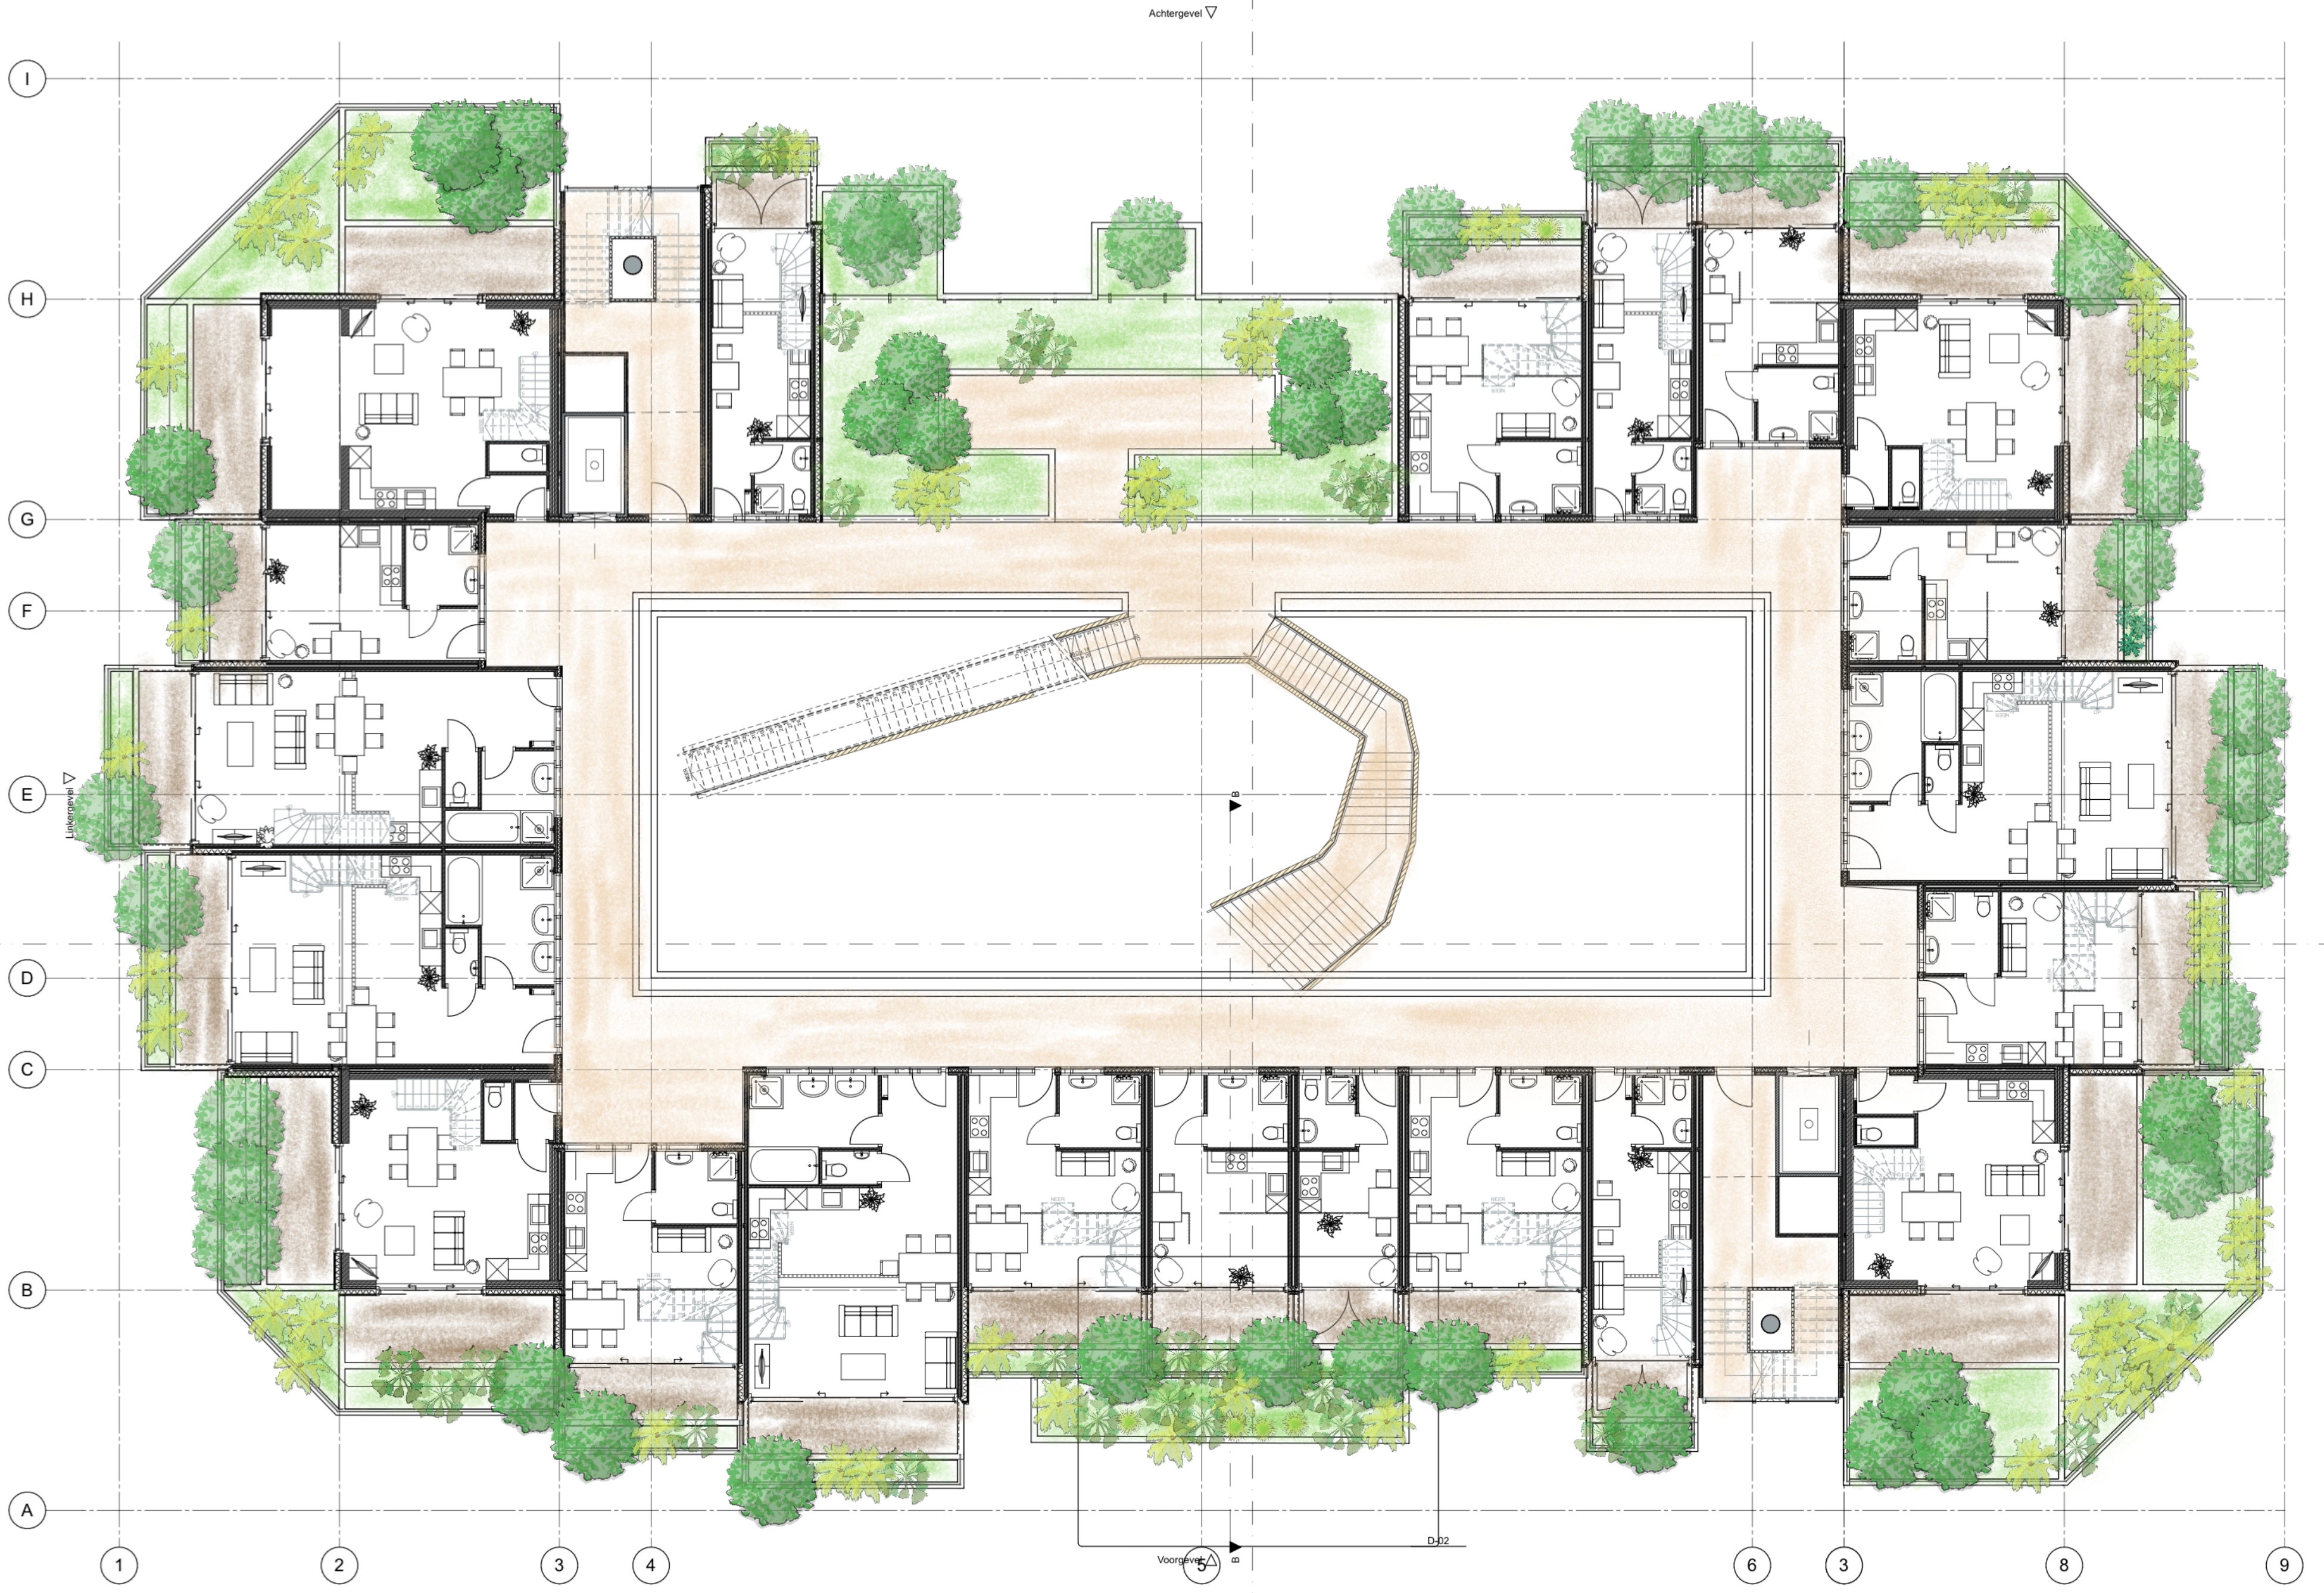

Achtergevel ▽

Linkergevel ▽

△ Rechtegevel


Voorgevel ▽

D-02






D-06 Facade Fragment South Facade 1:20

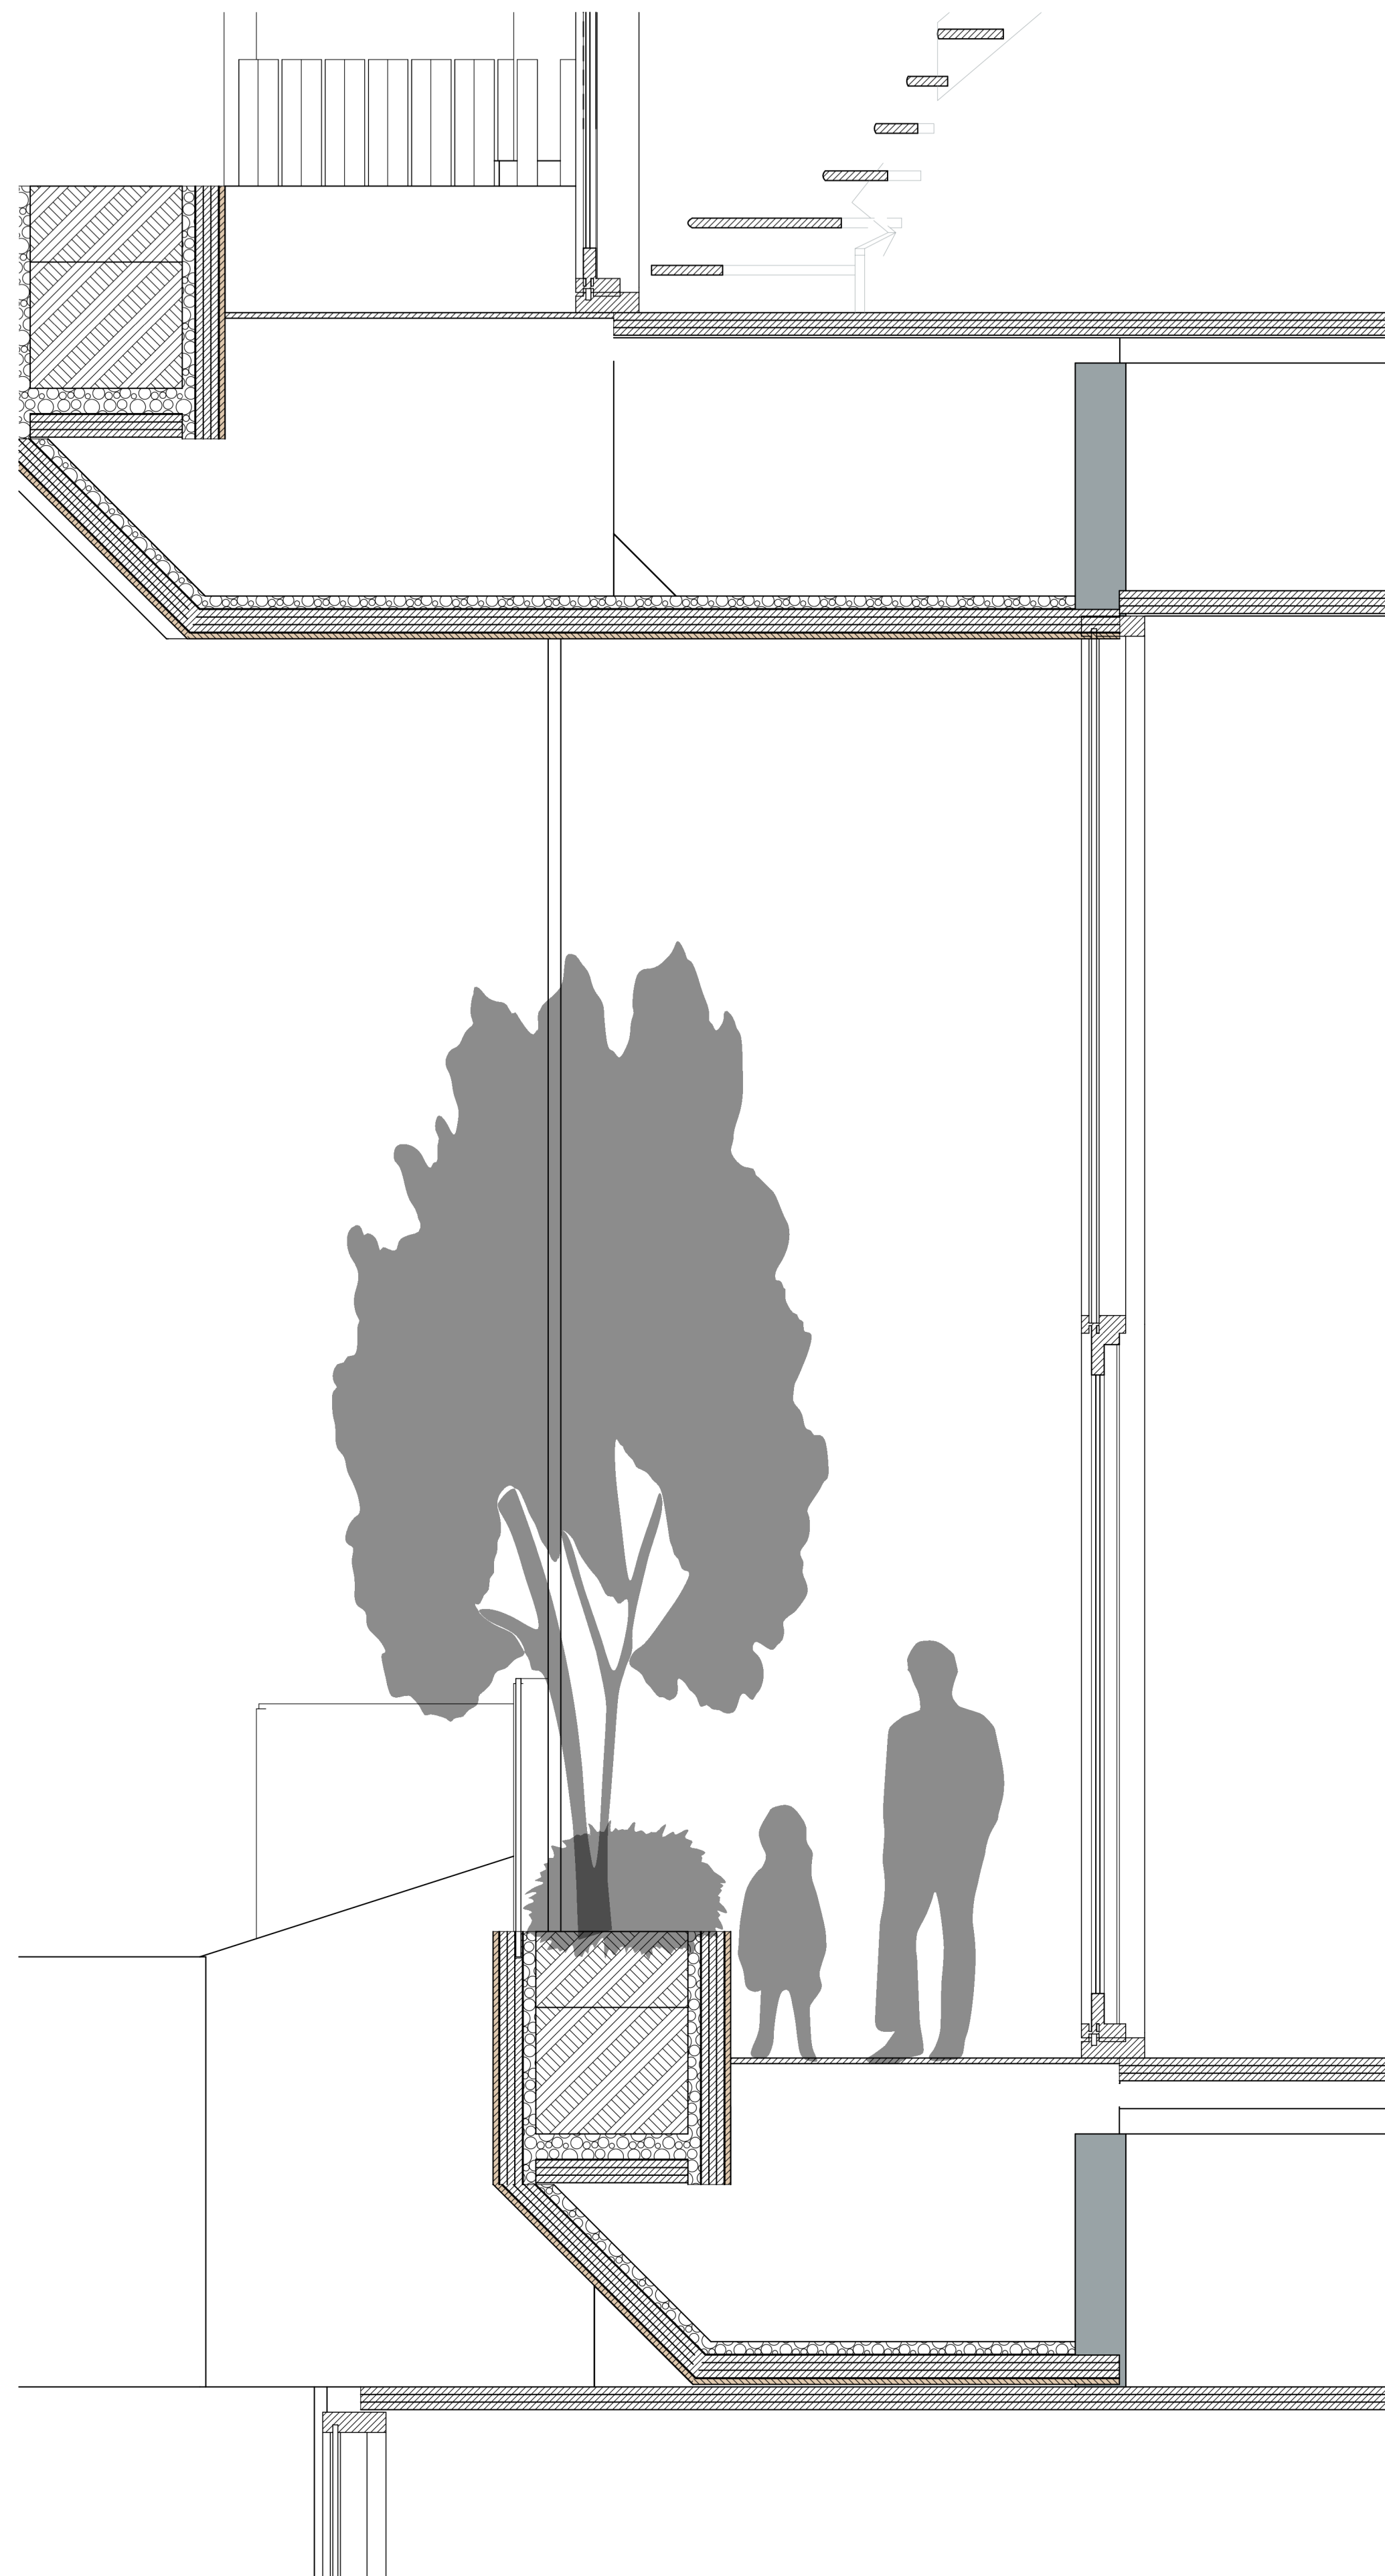


C15 Section South Facade 1:20




D-07 Gallery Facade Fragment 1:20

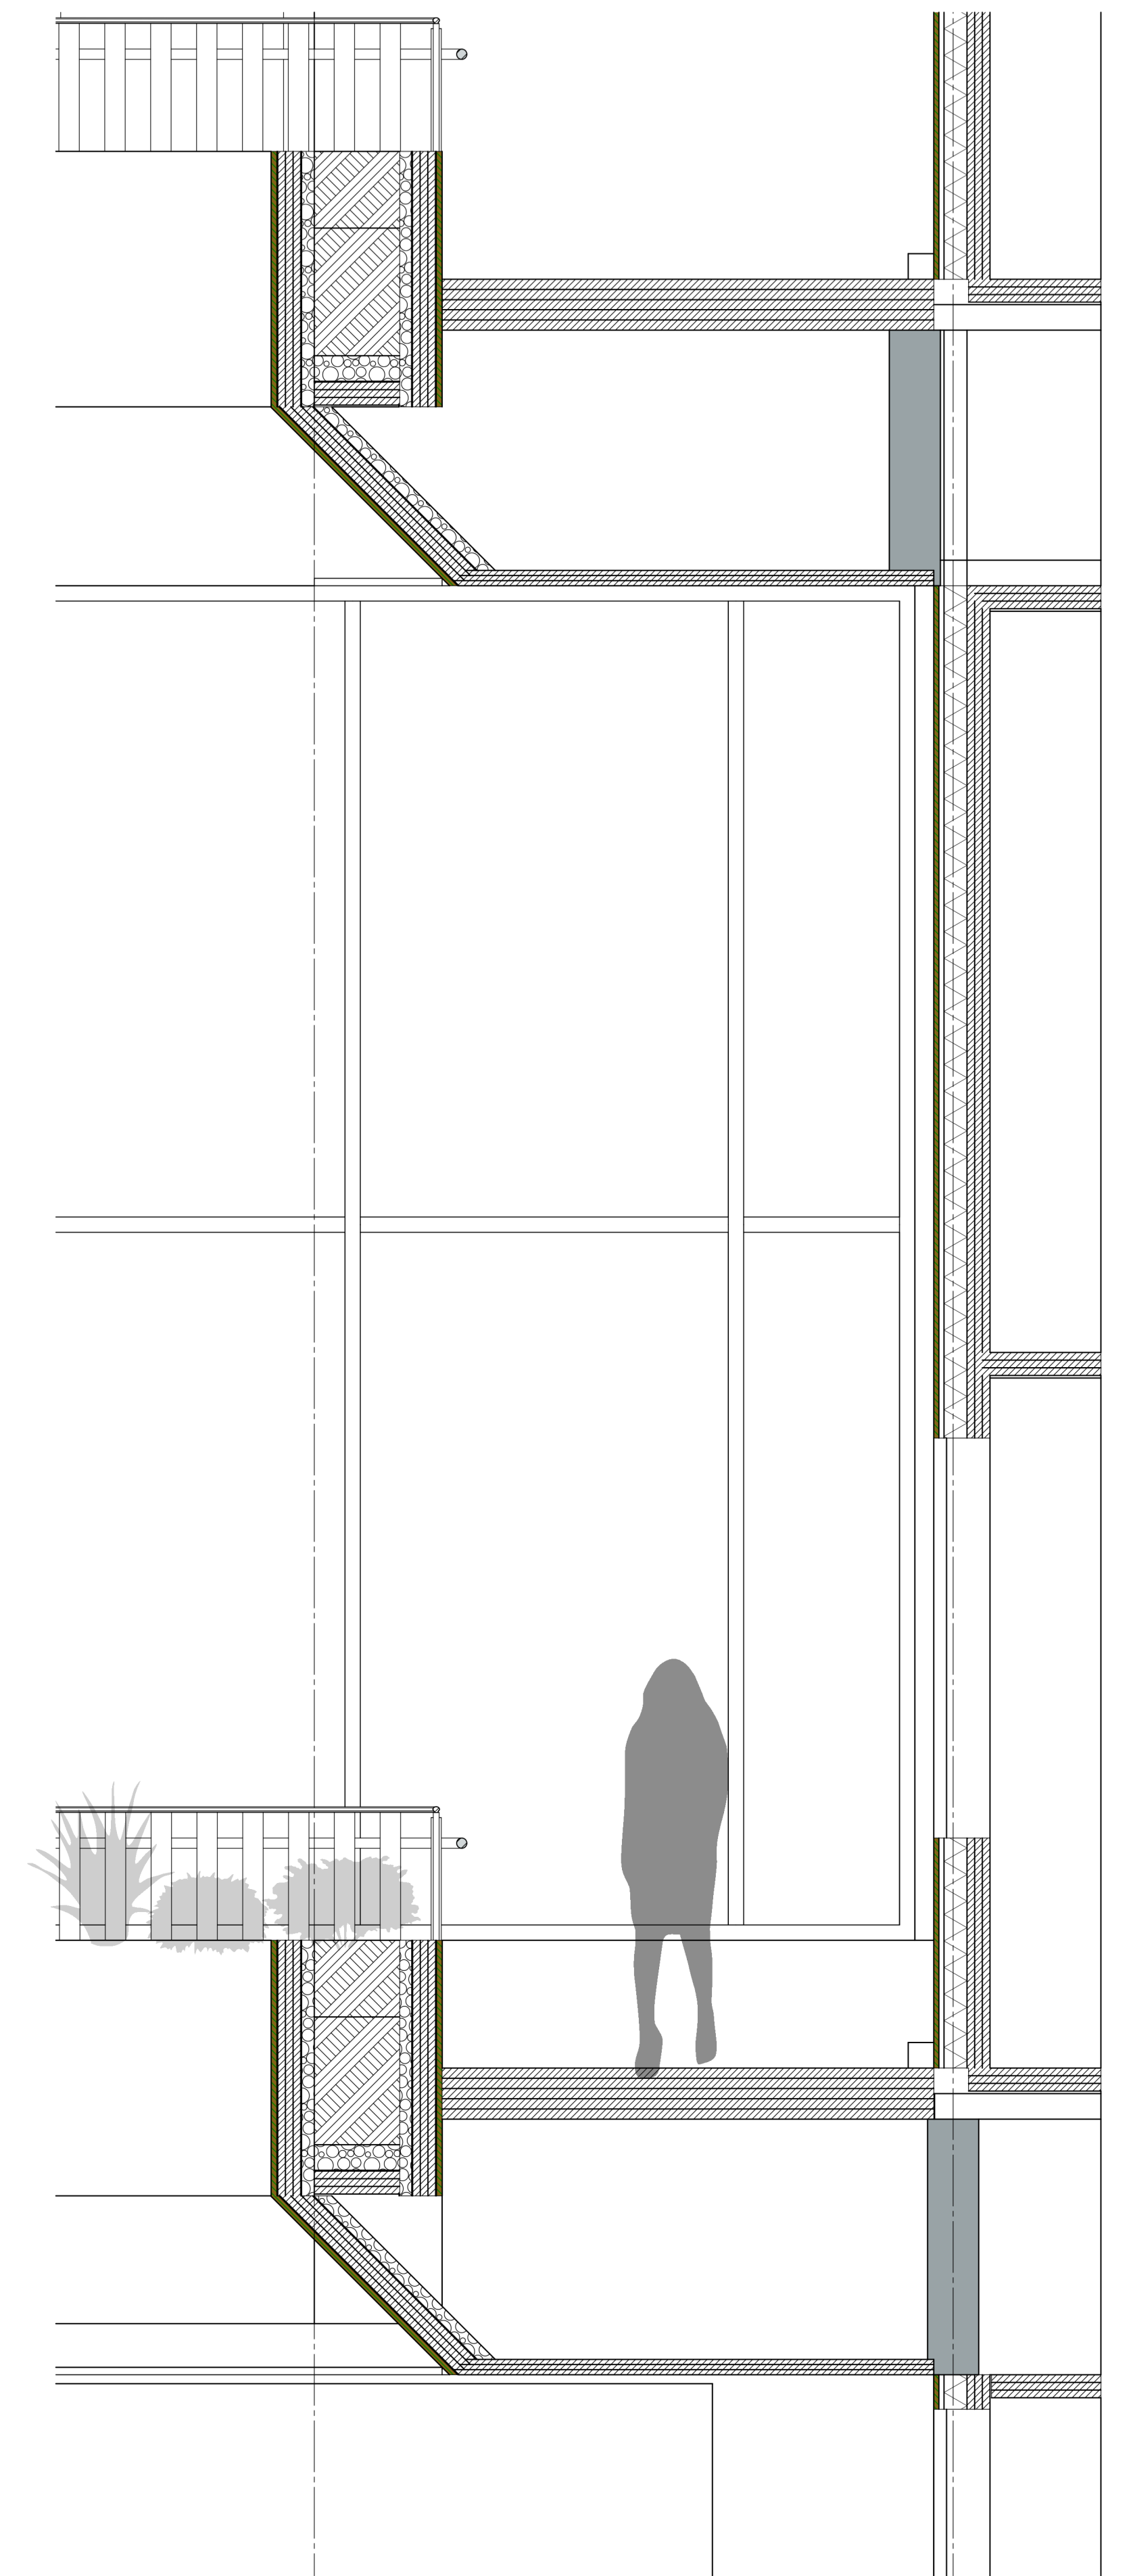


C16 Section Gallery Facade 1:20

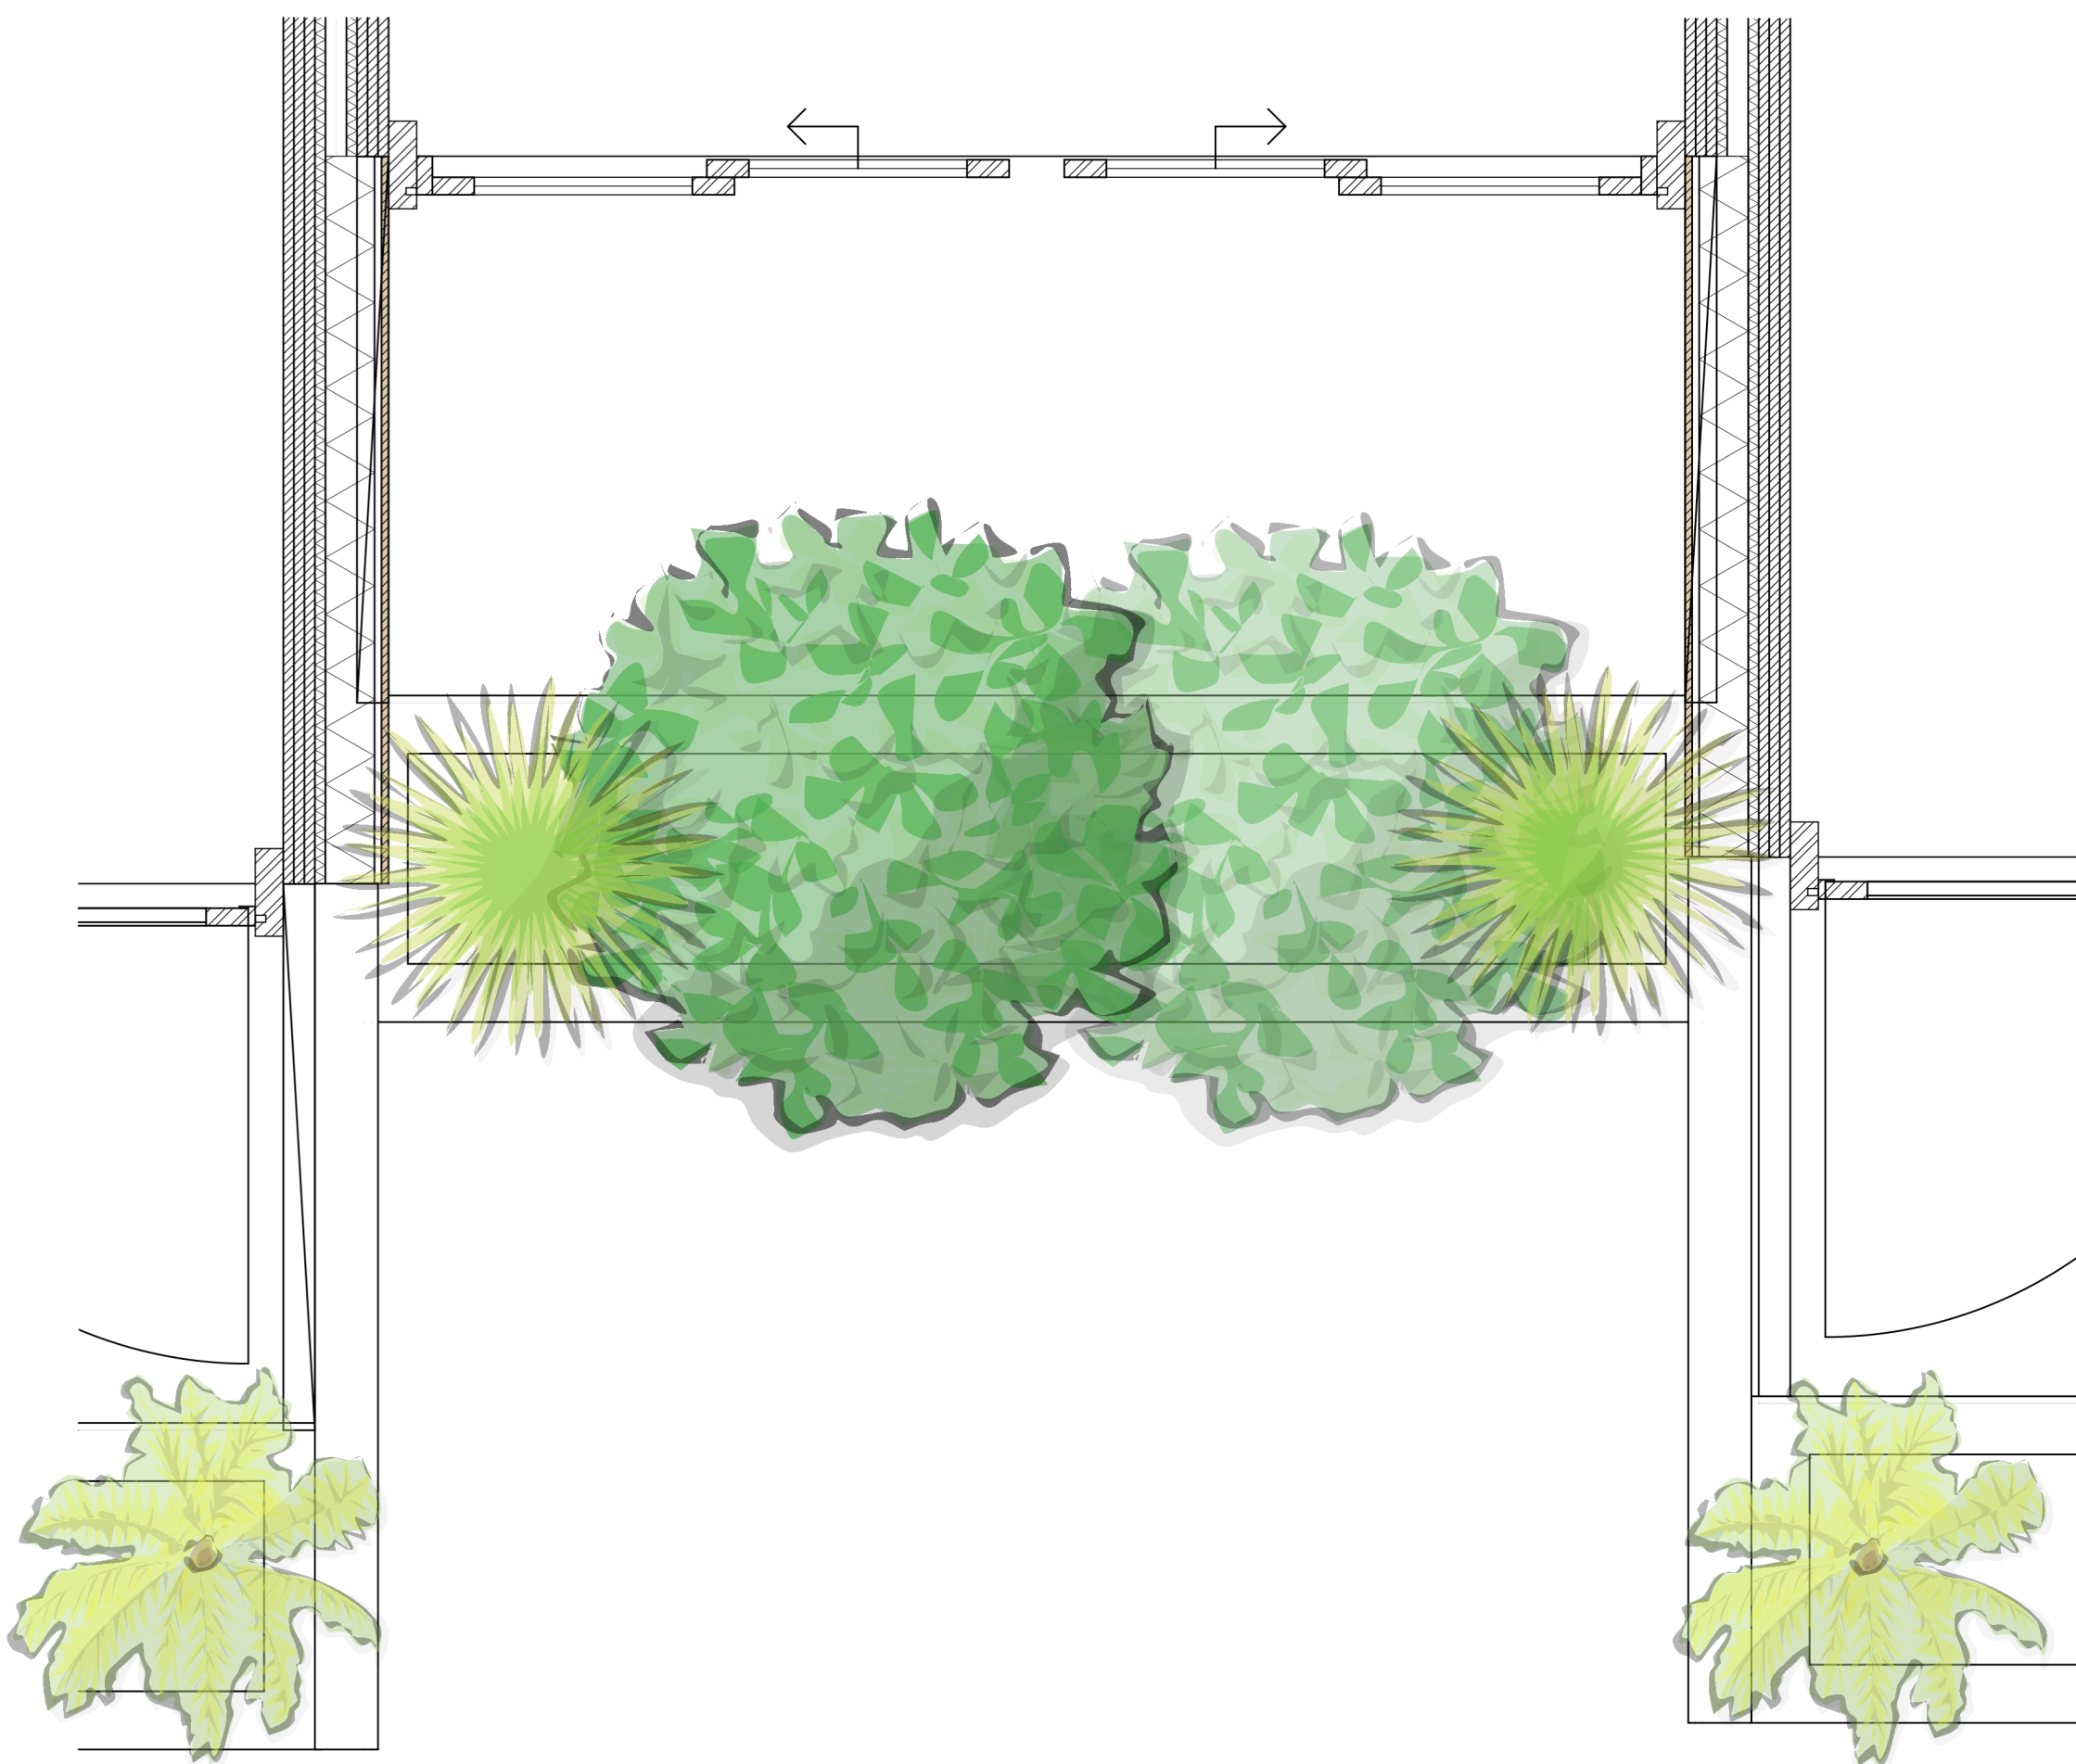

D-05 Horizontal Section South Facade 1:20

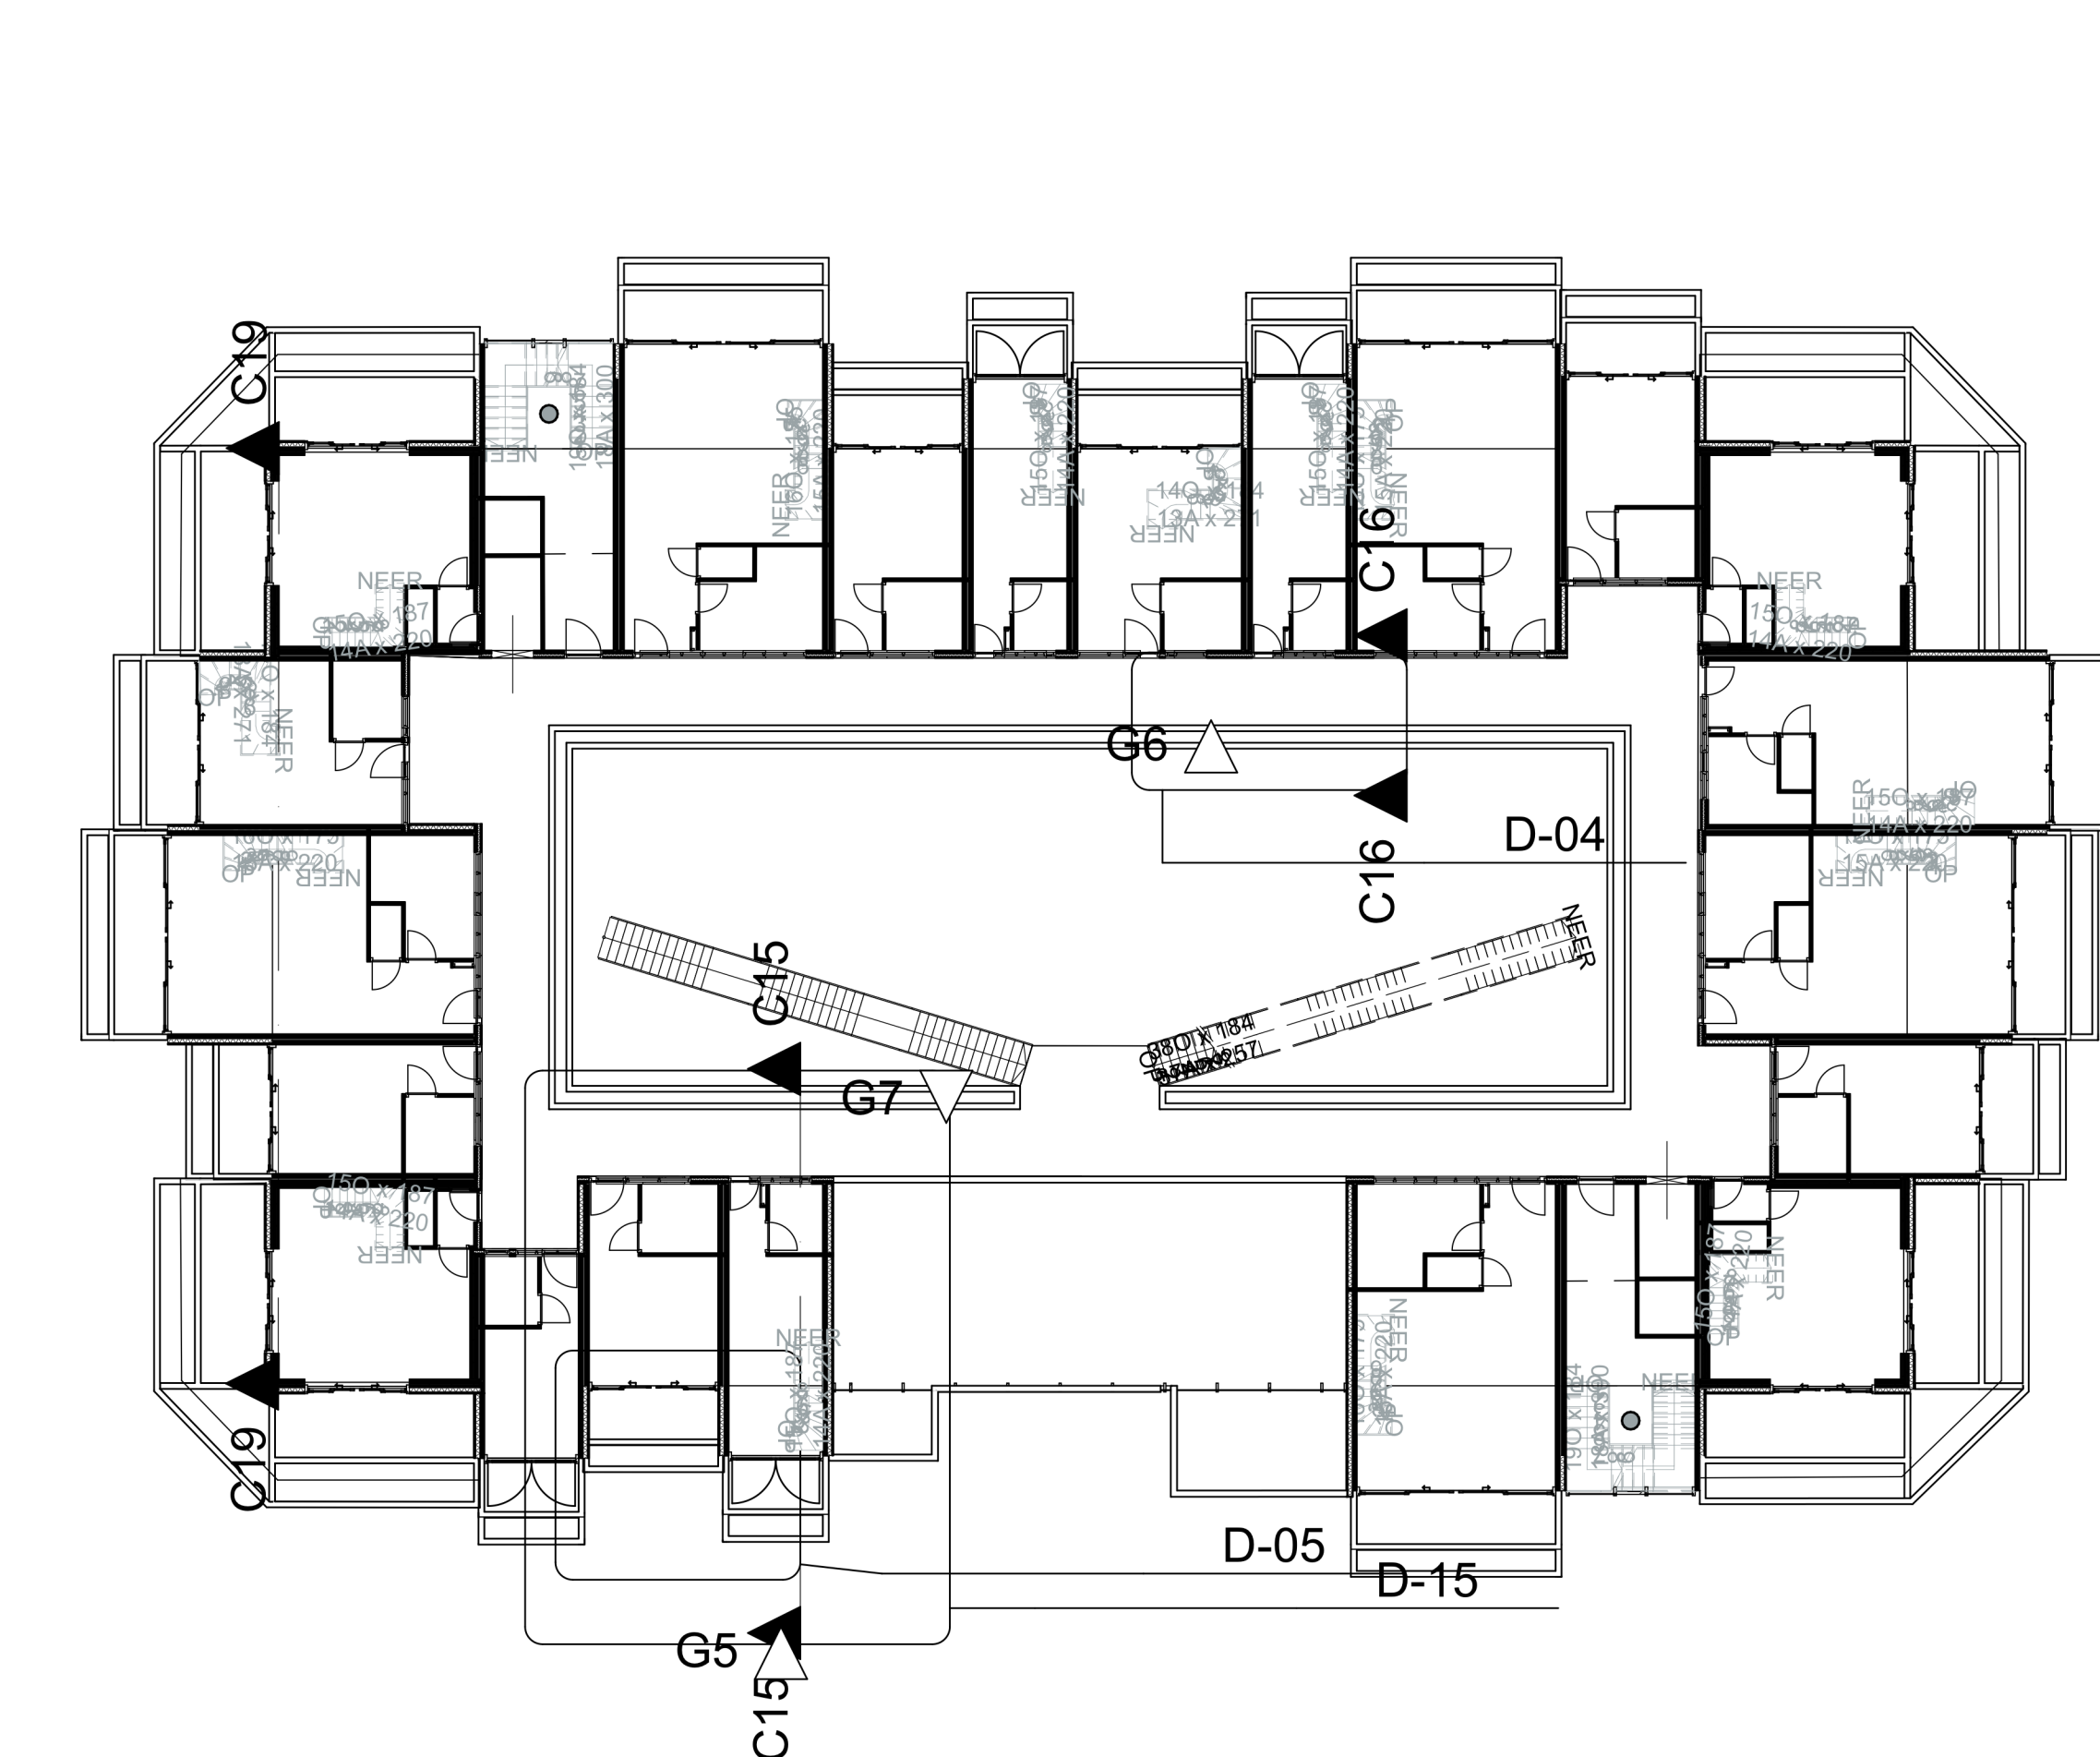


9. Basic Floorplan 1:200

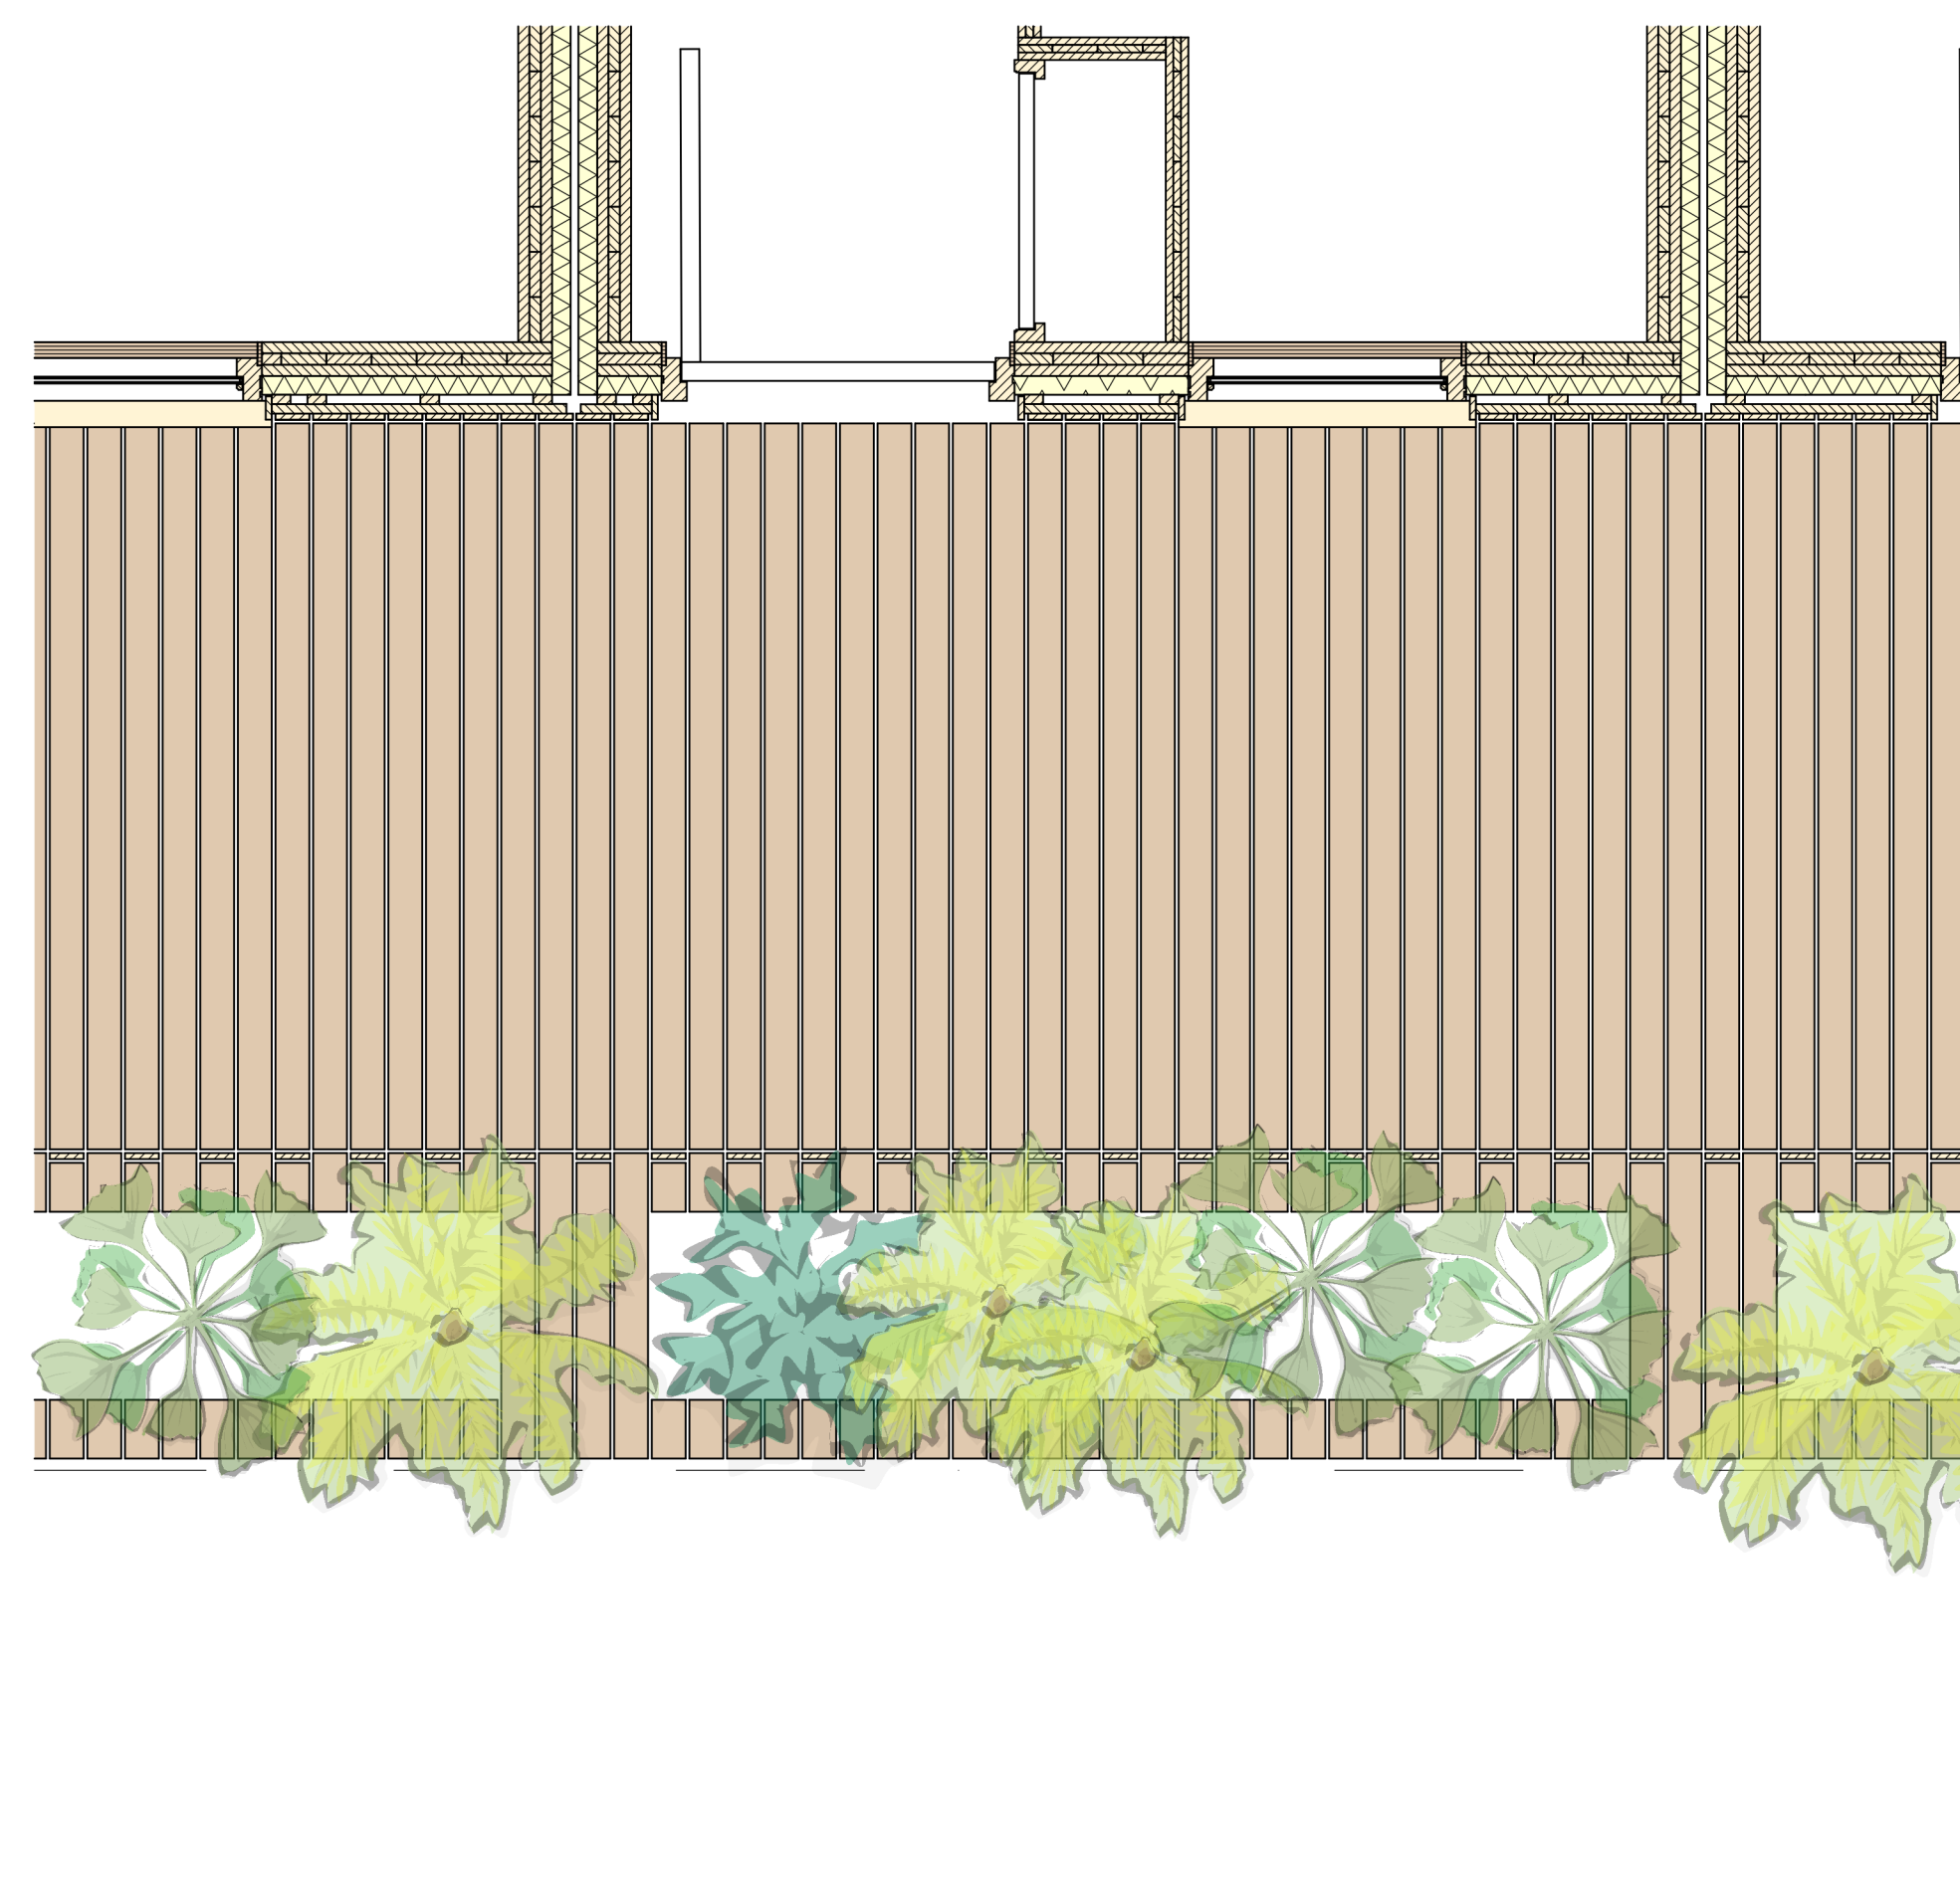


D-04 Horizontal Section Gallery Facade 1:20




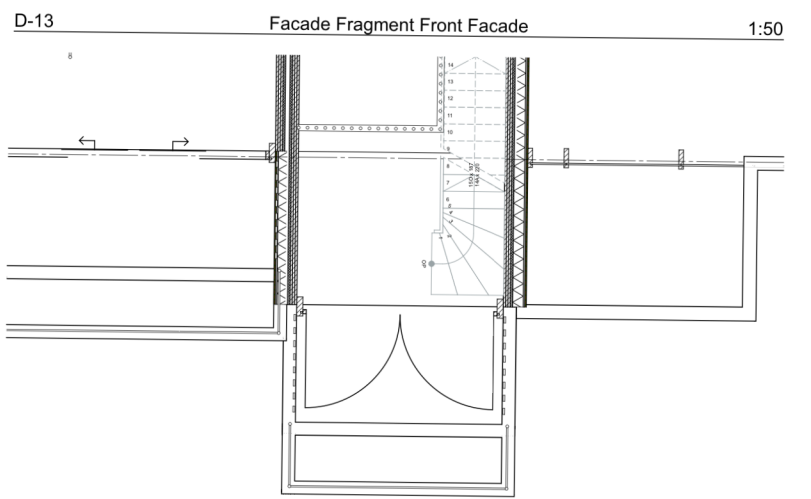


D-15 Horizontal Section South Facade 1:50

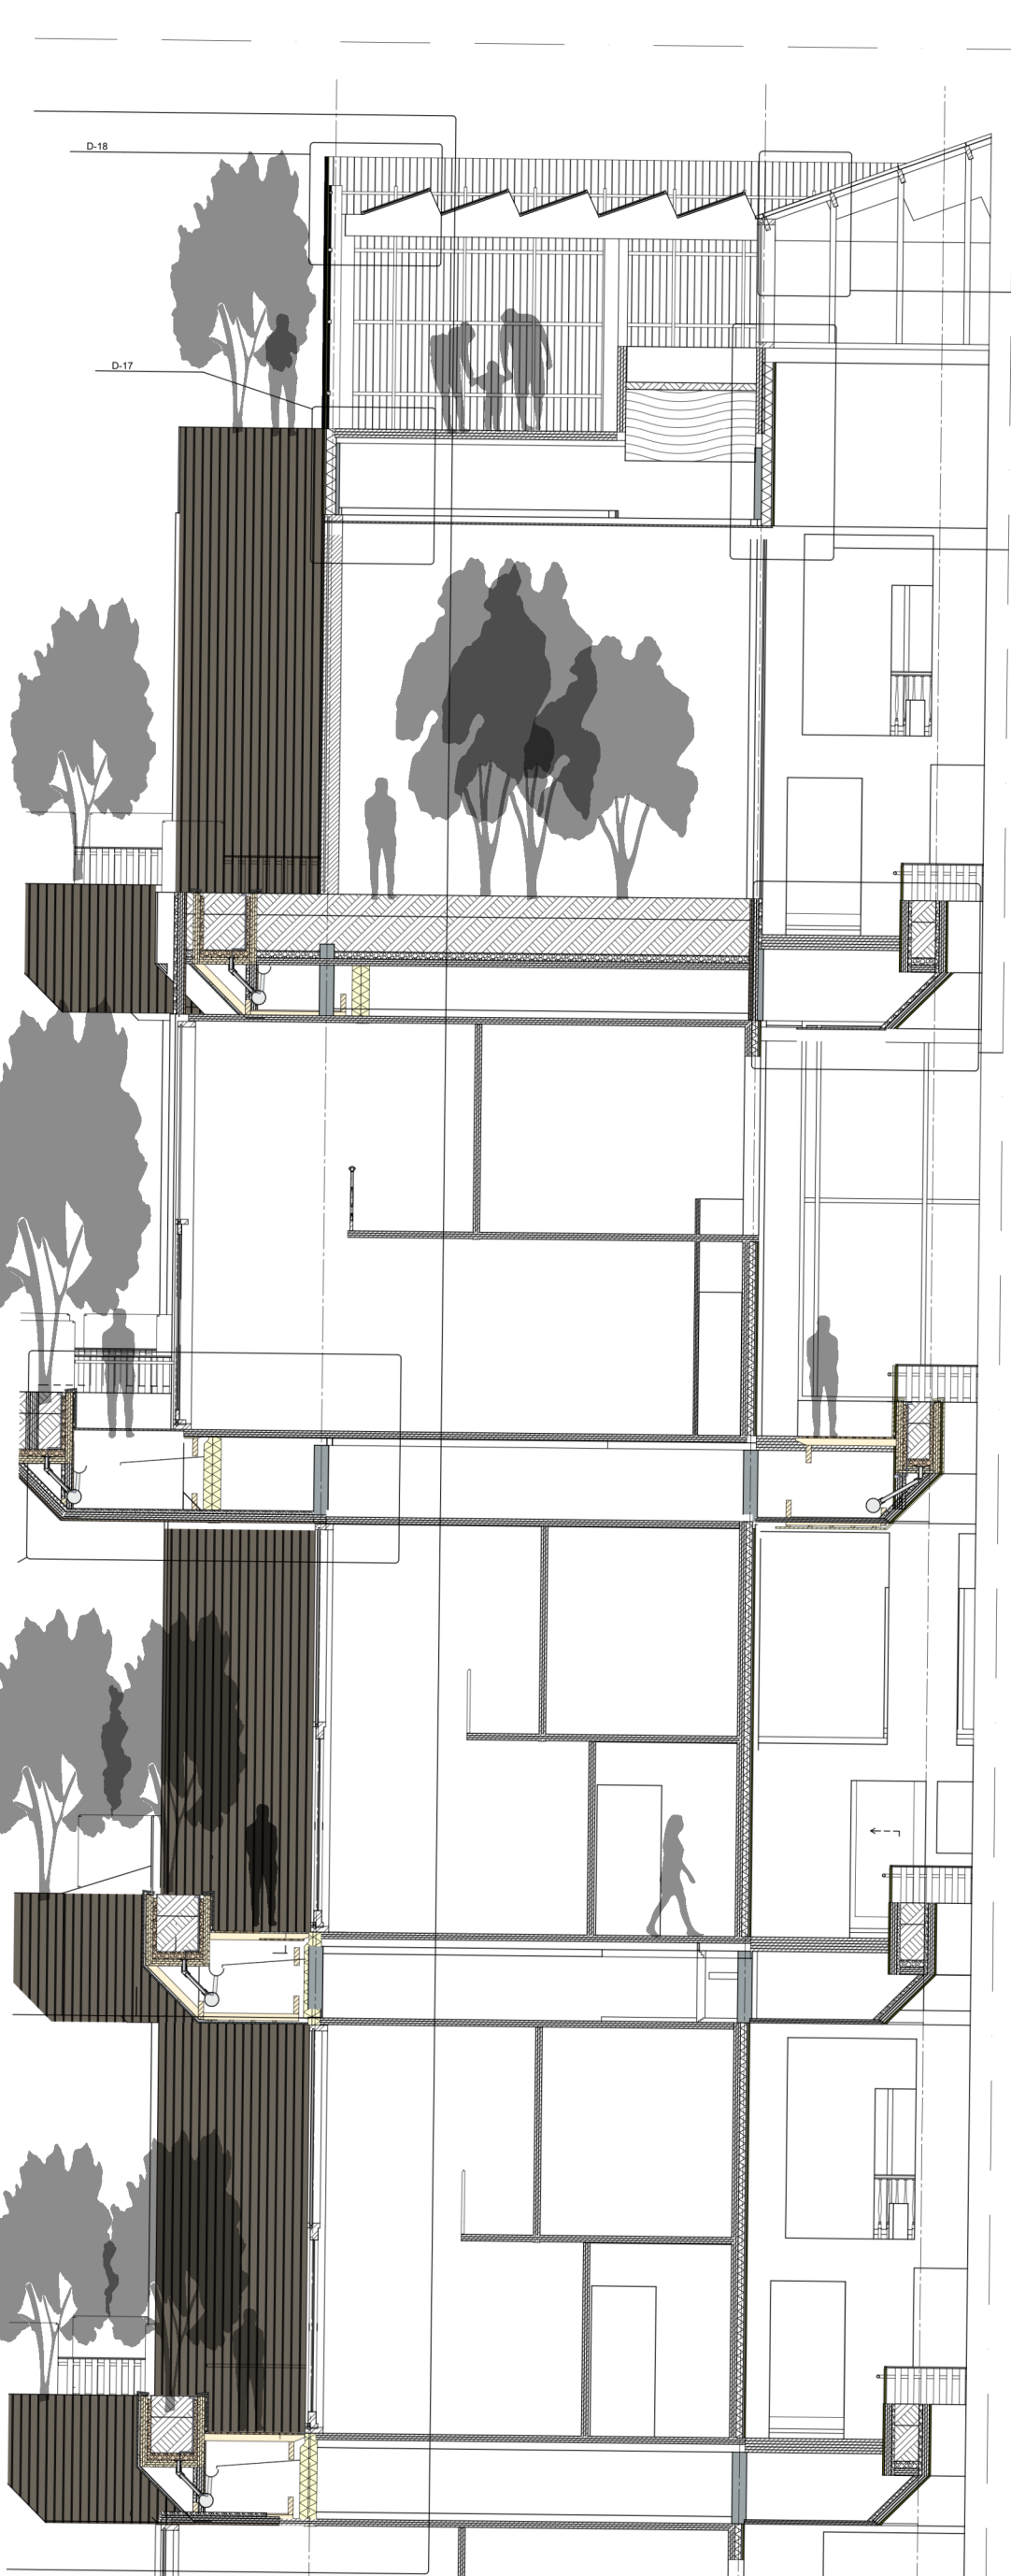


D-12 Section South Side 1:50

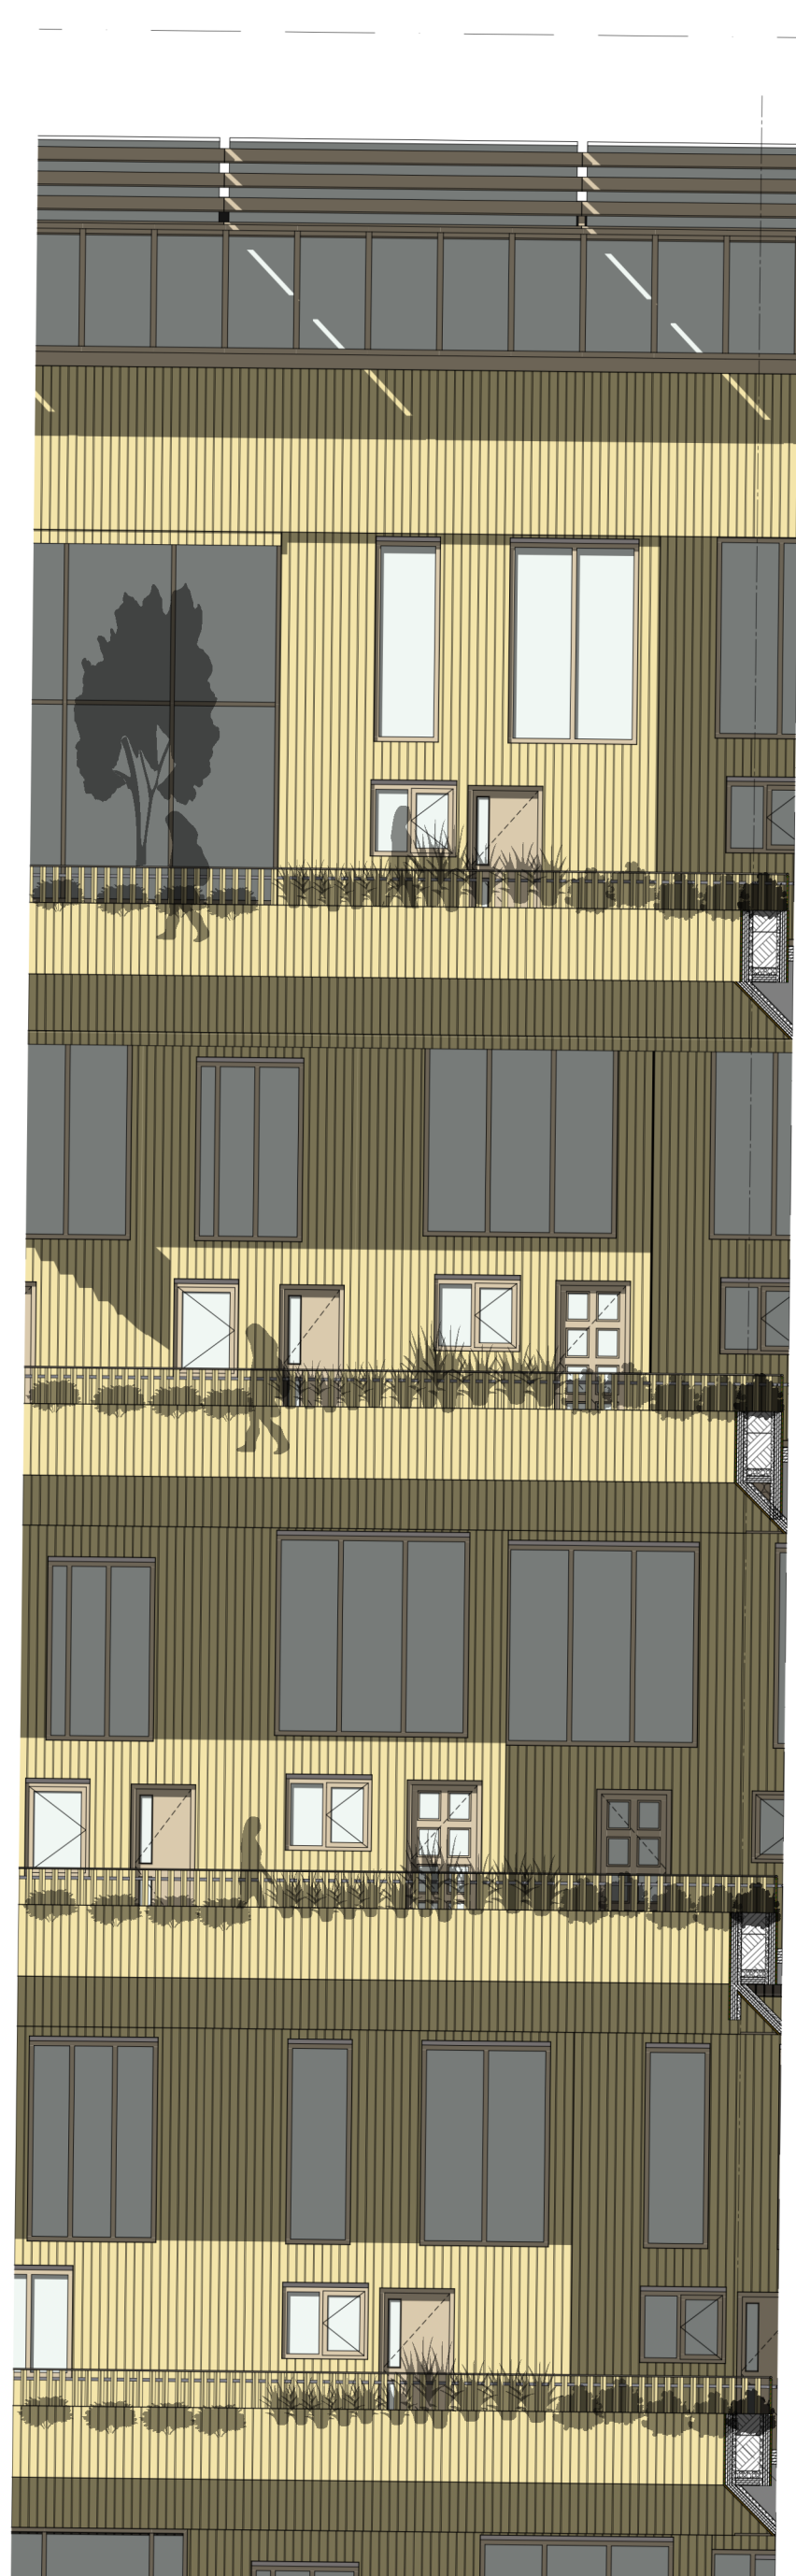

D-14 Facade Fragment Street 1:50

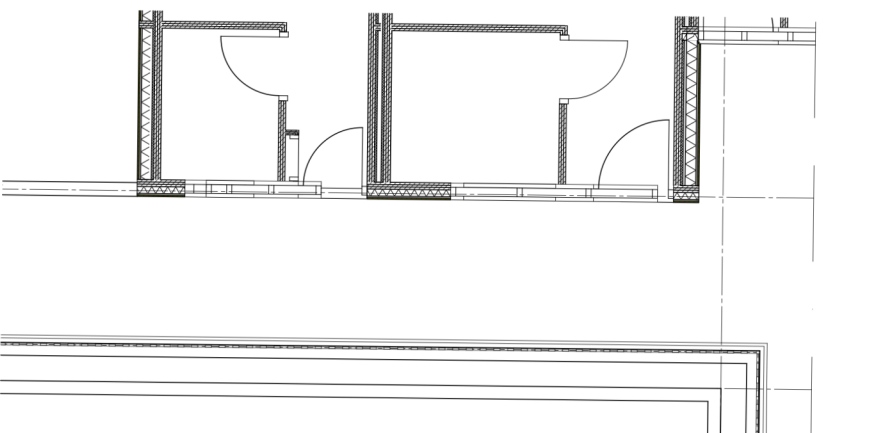


D-15 Horizontal Section Street 1:50

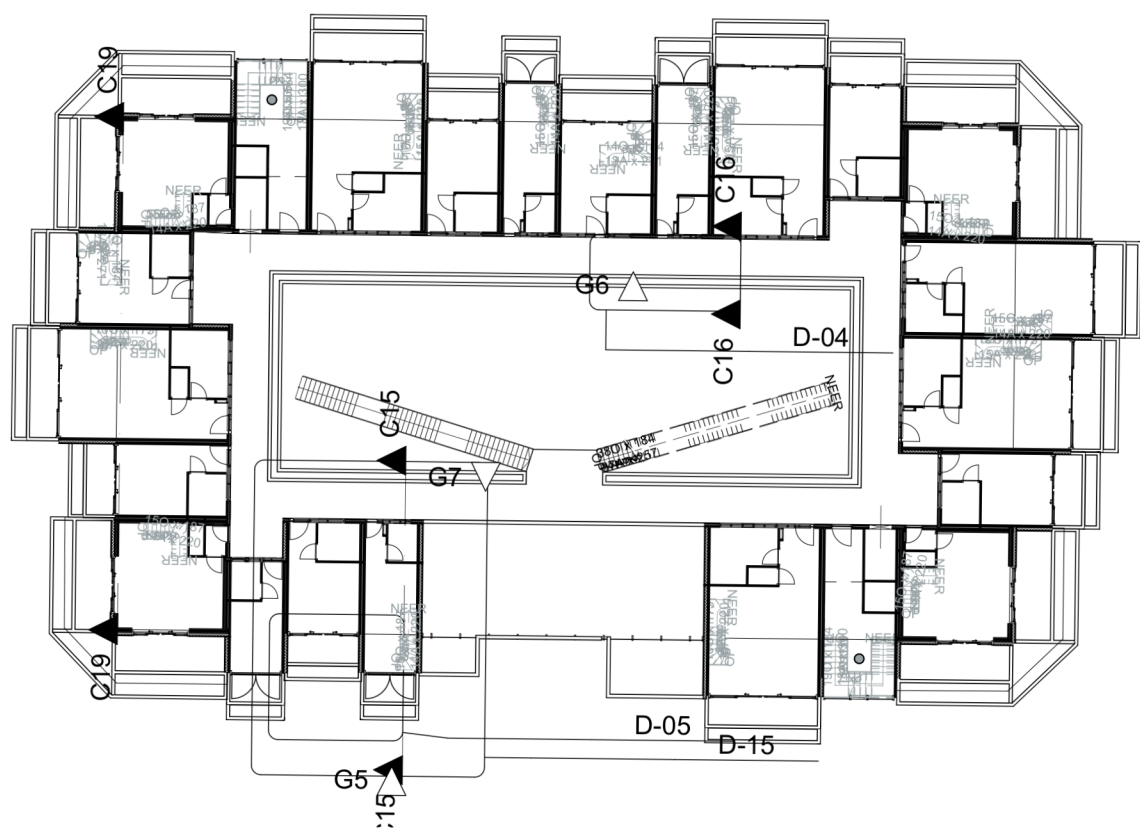


Basic Floorplan 1:200



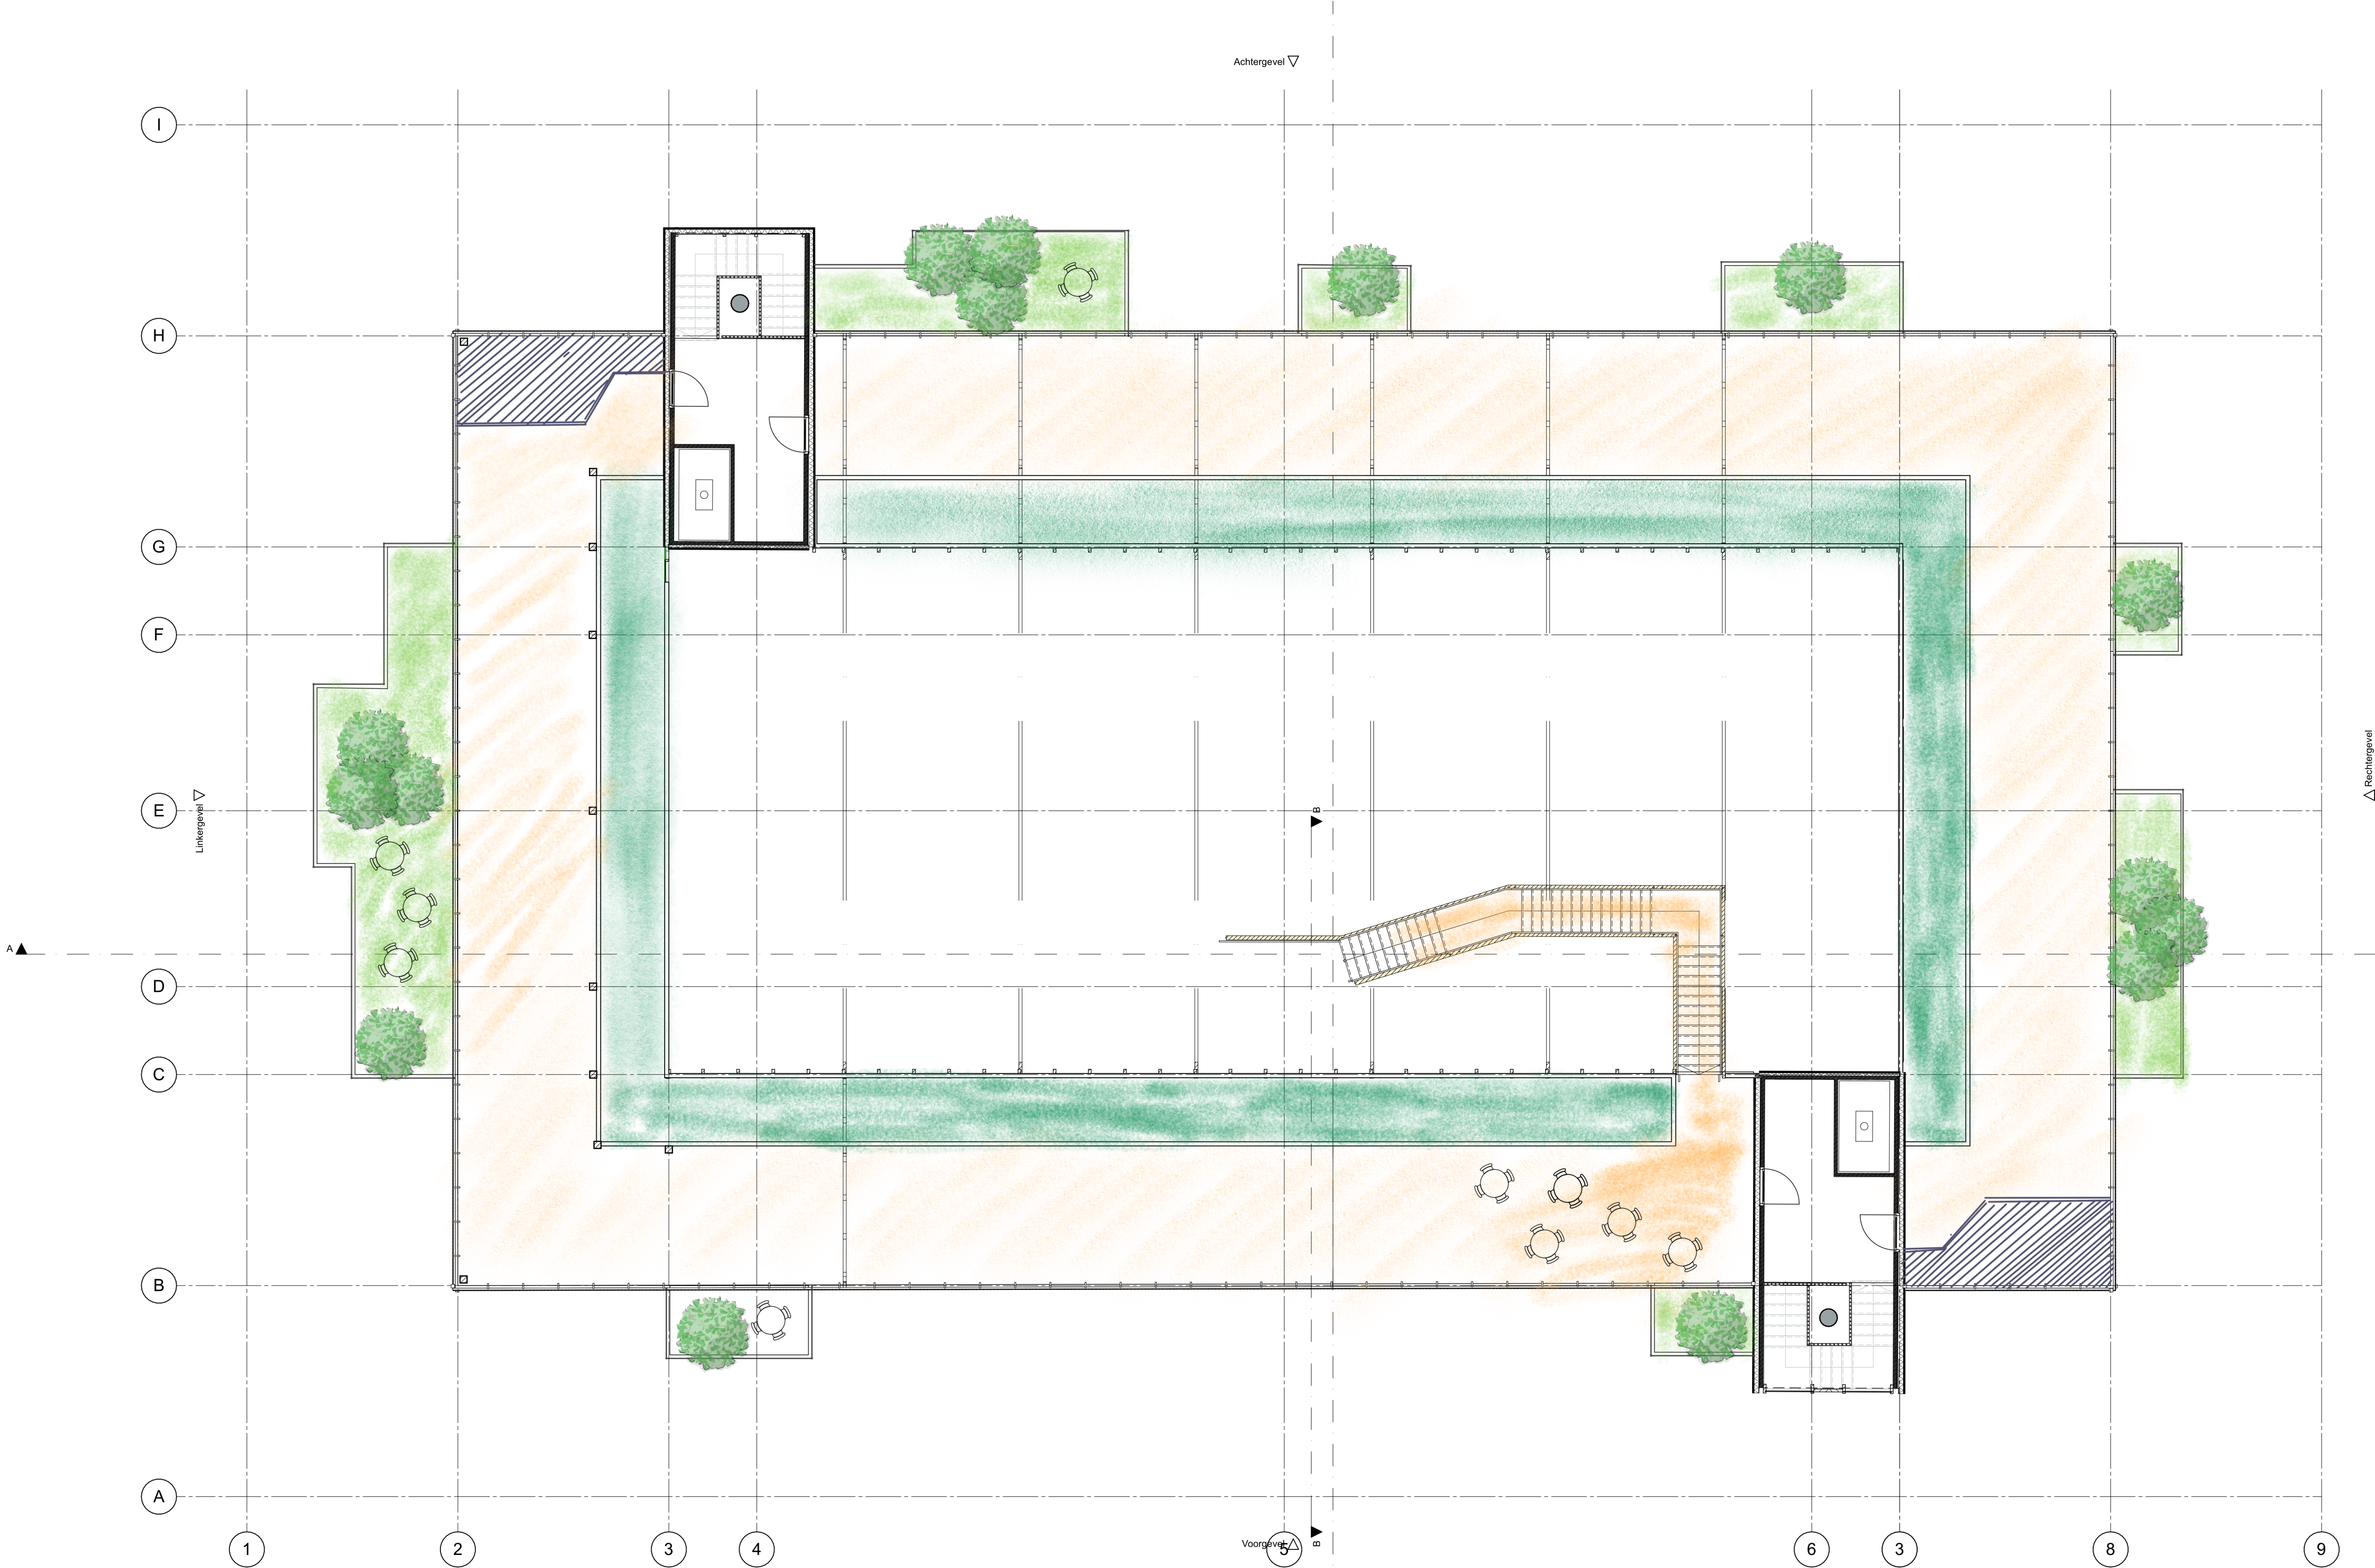




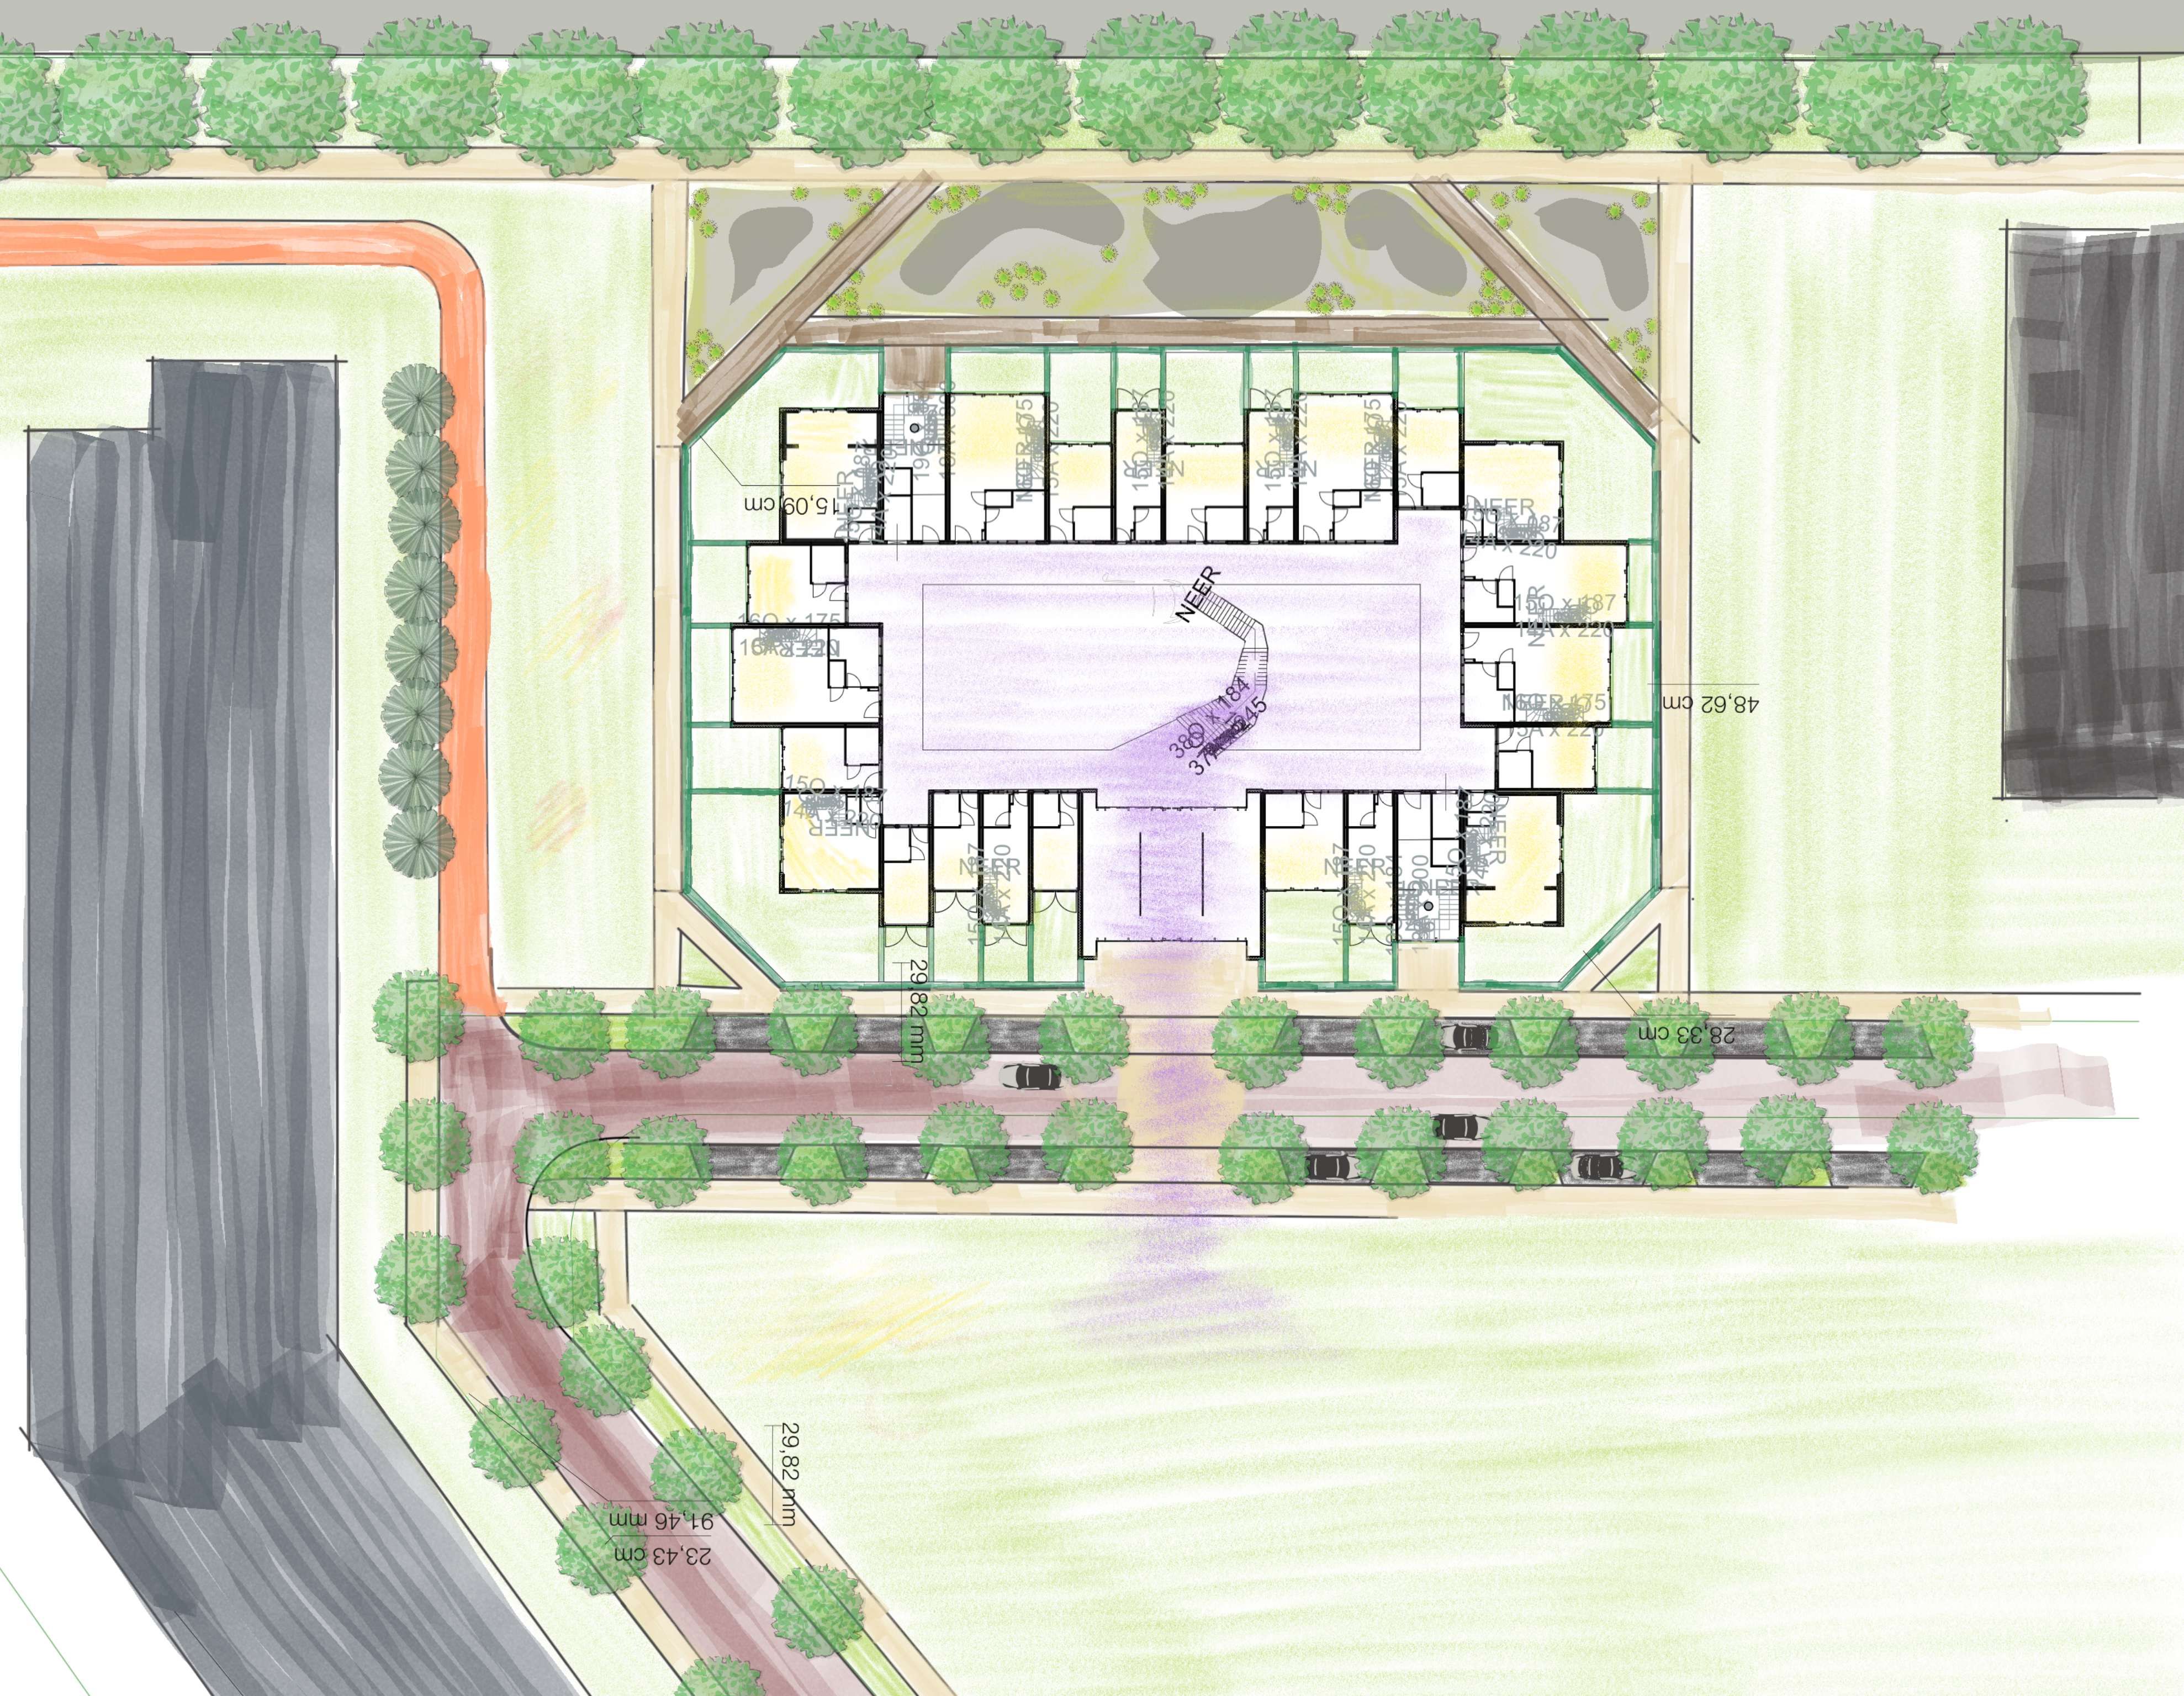








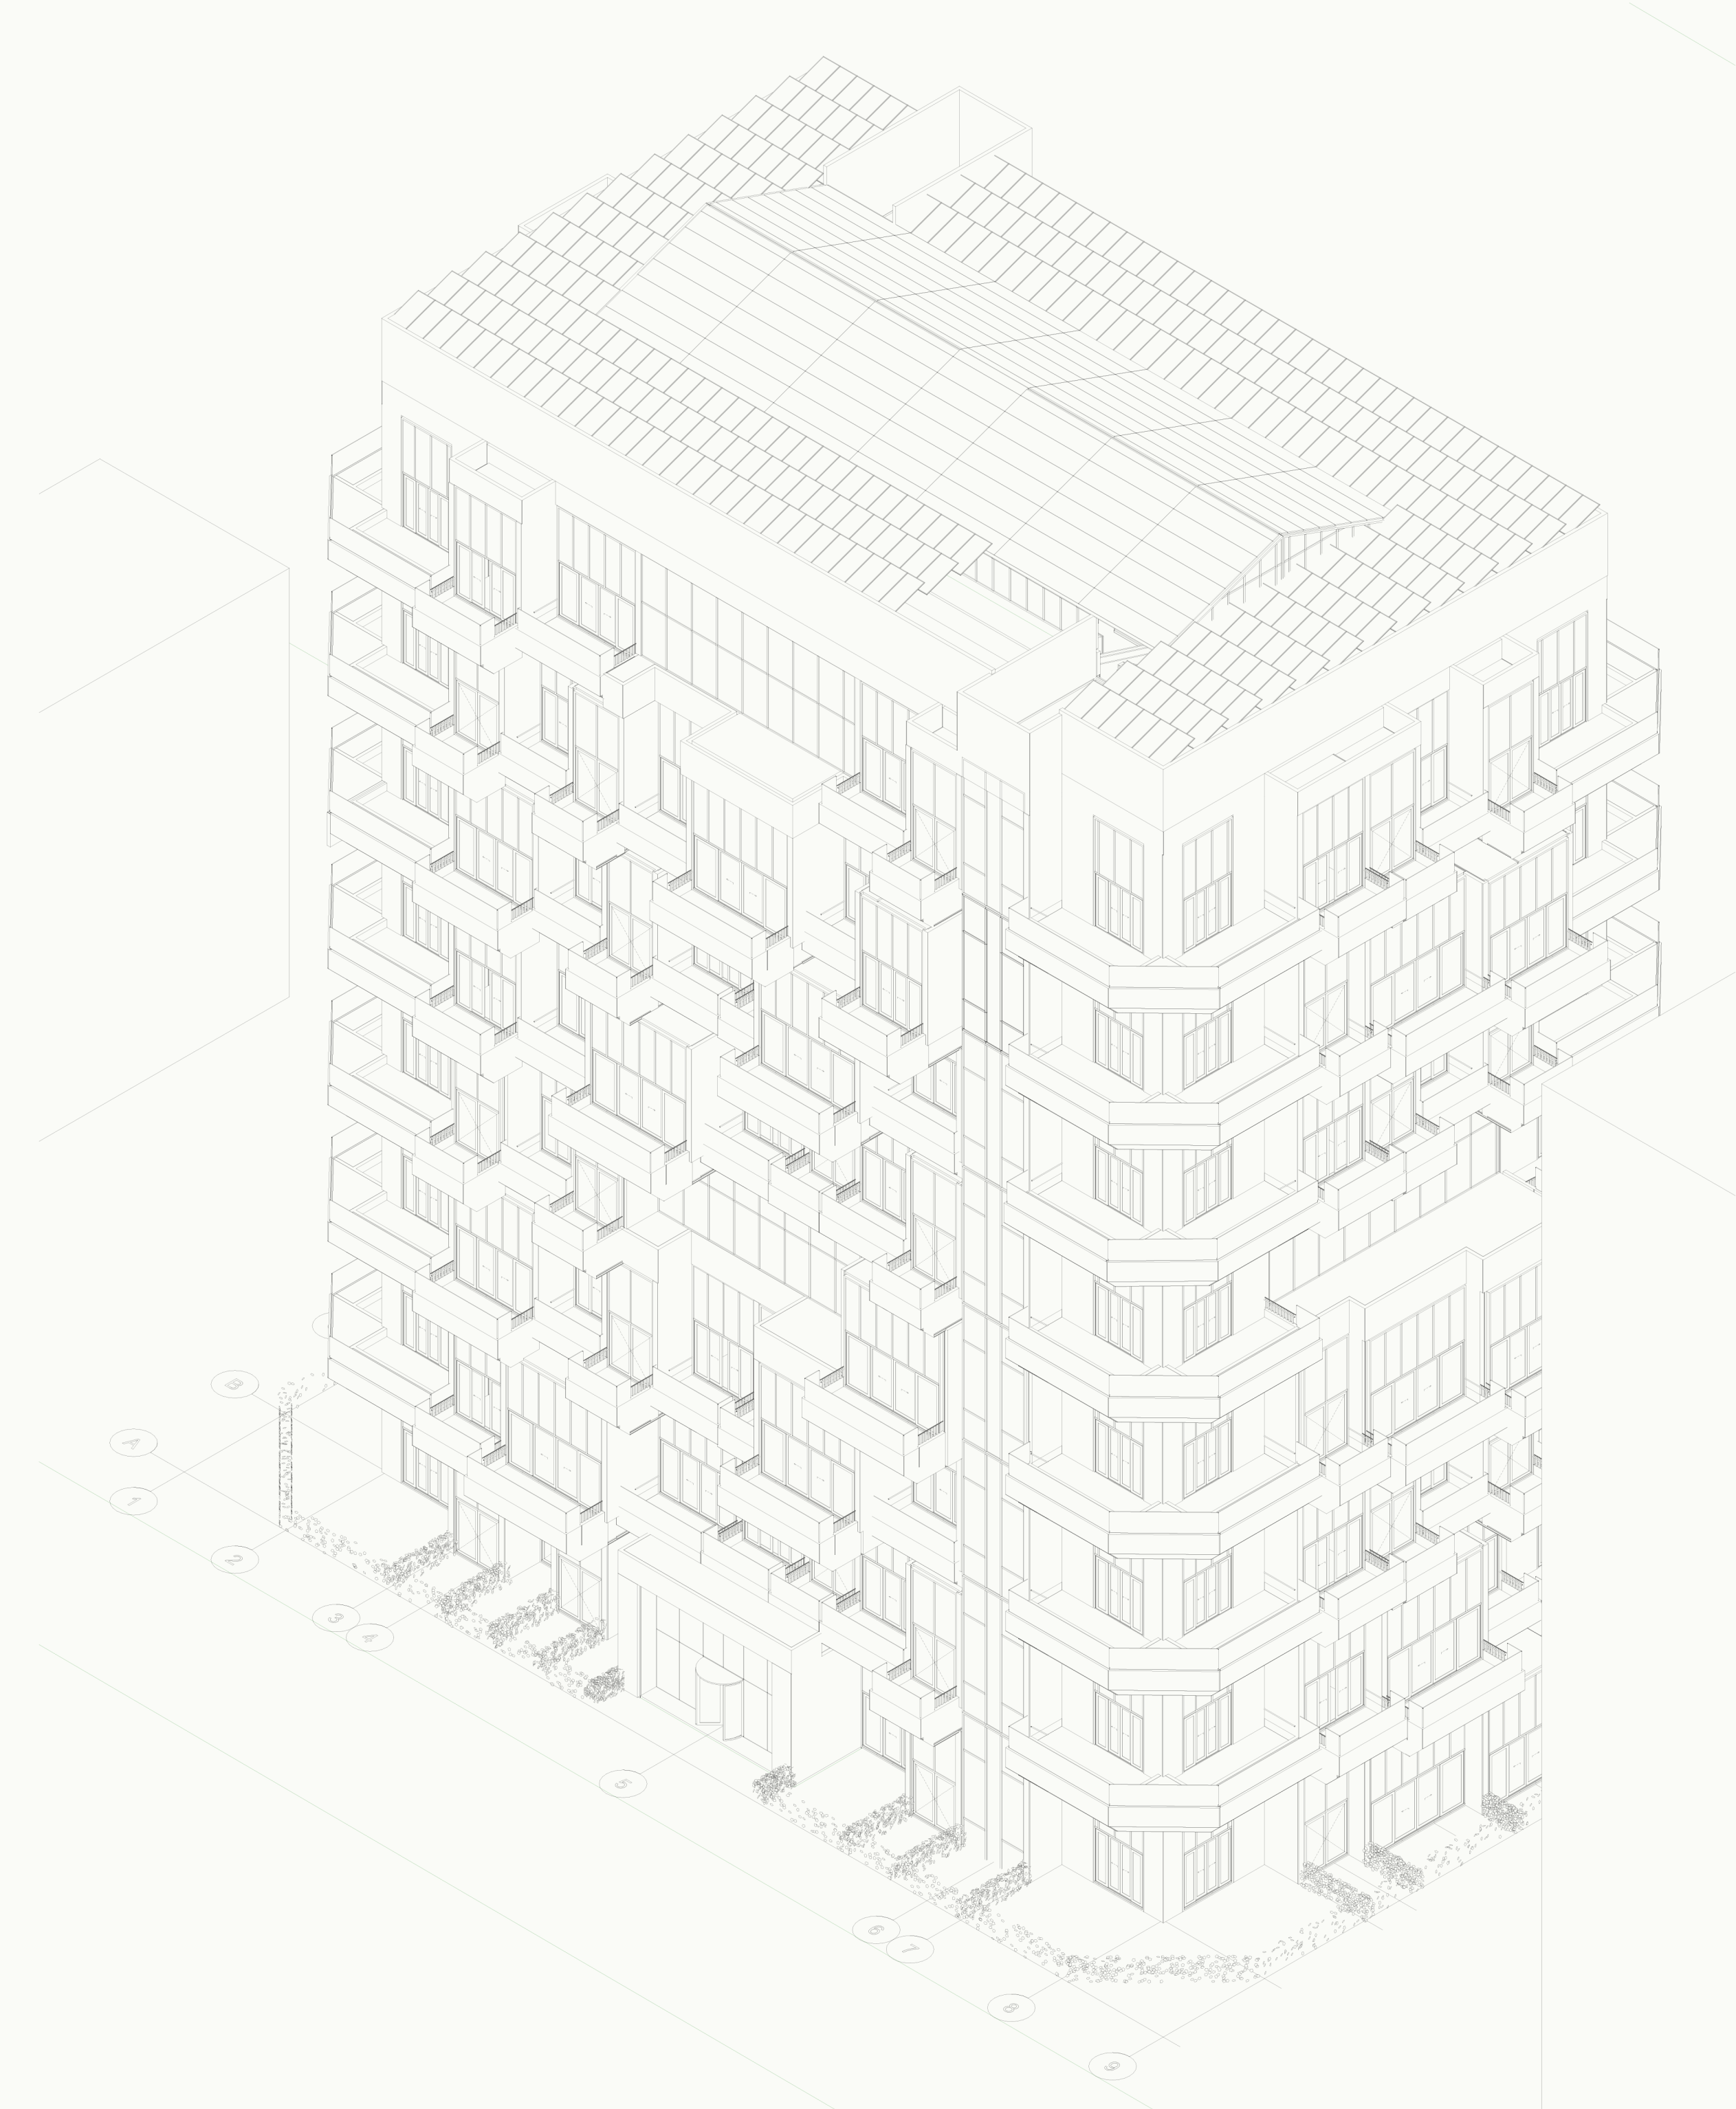


Axo Full Building

1:266,67

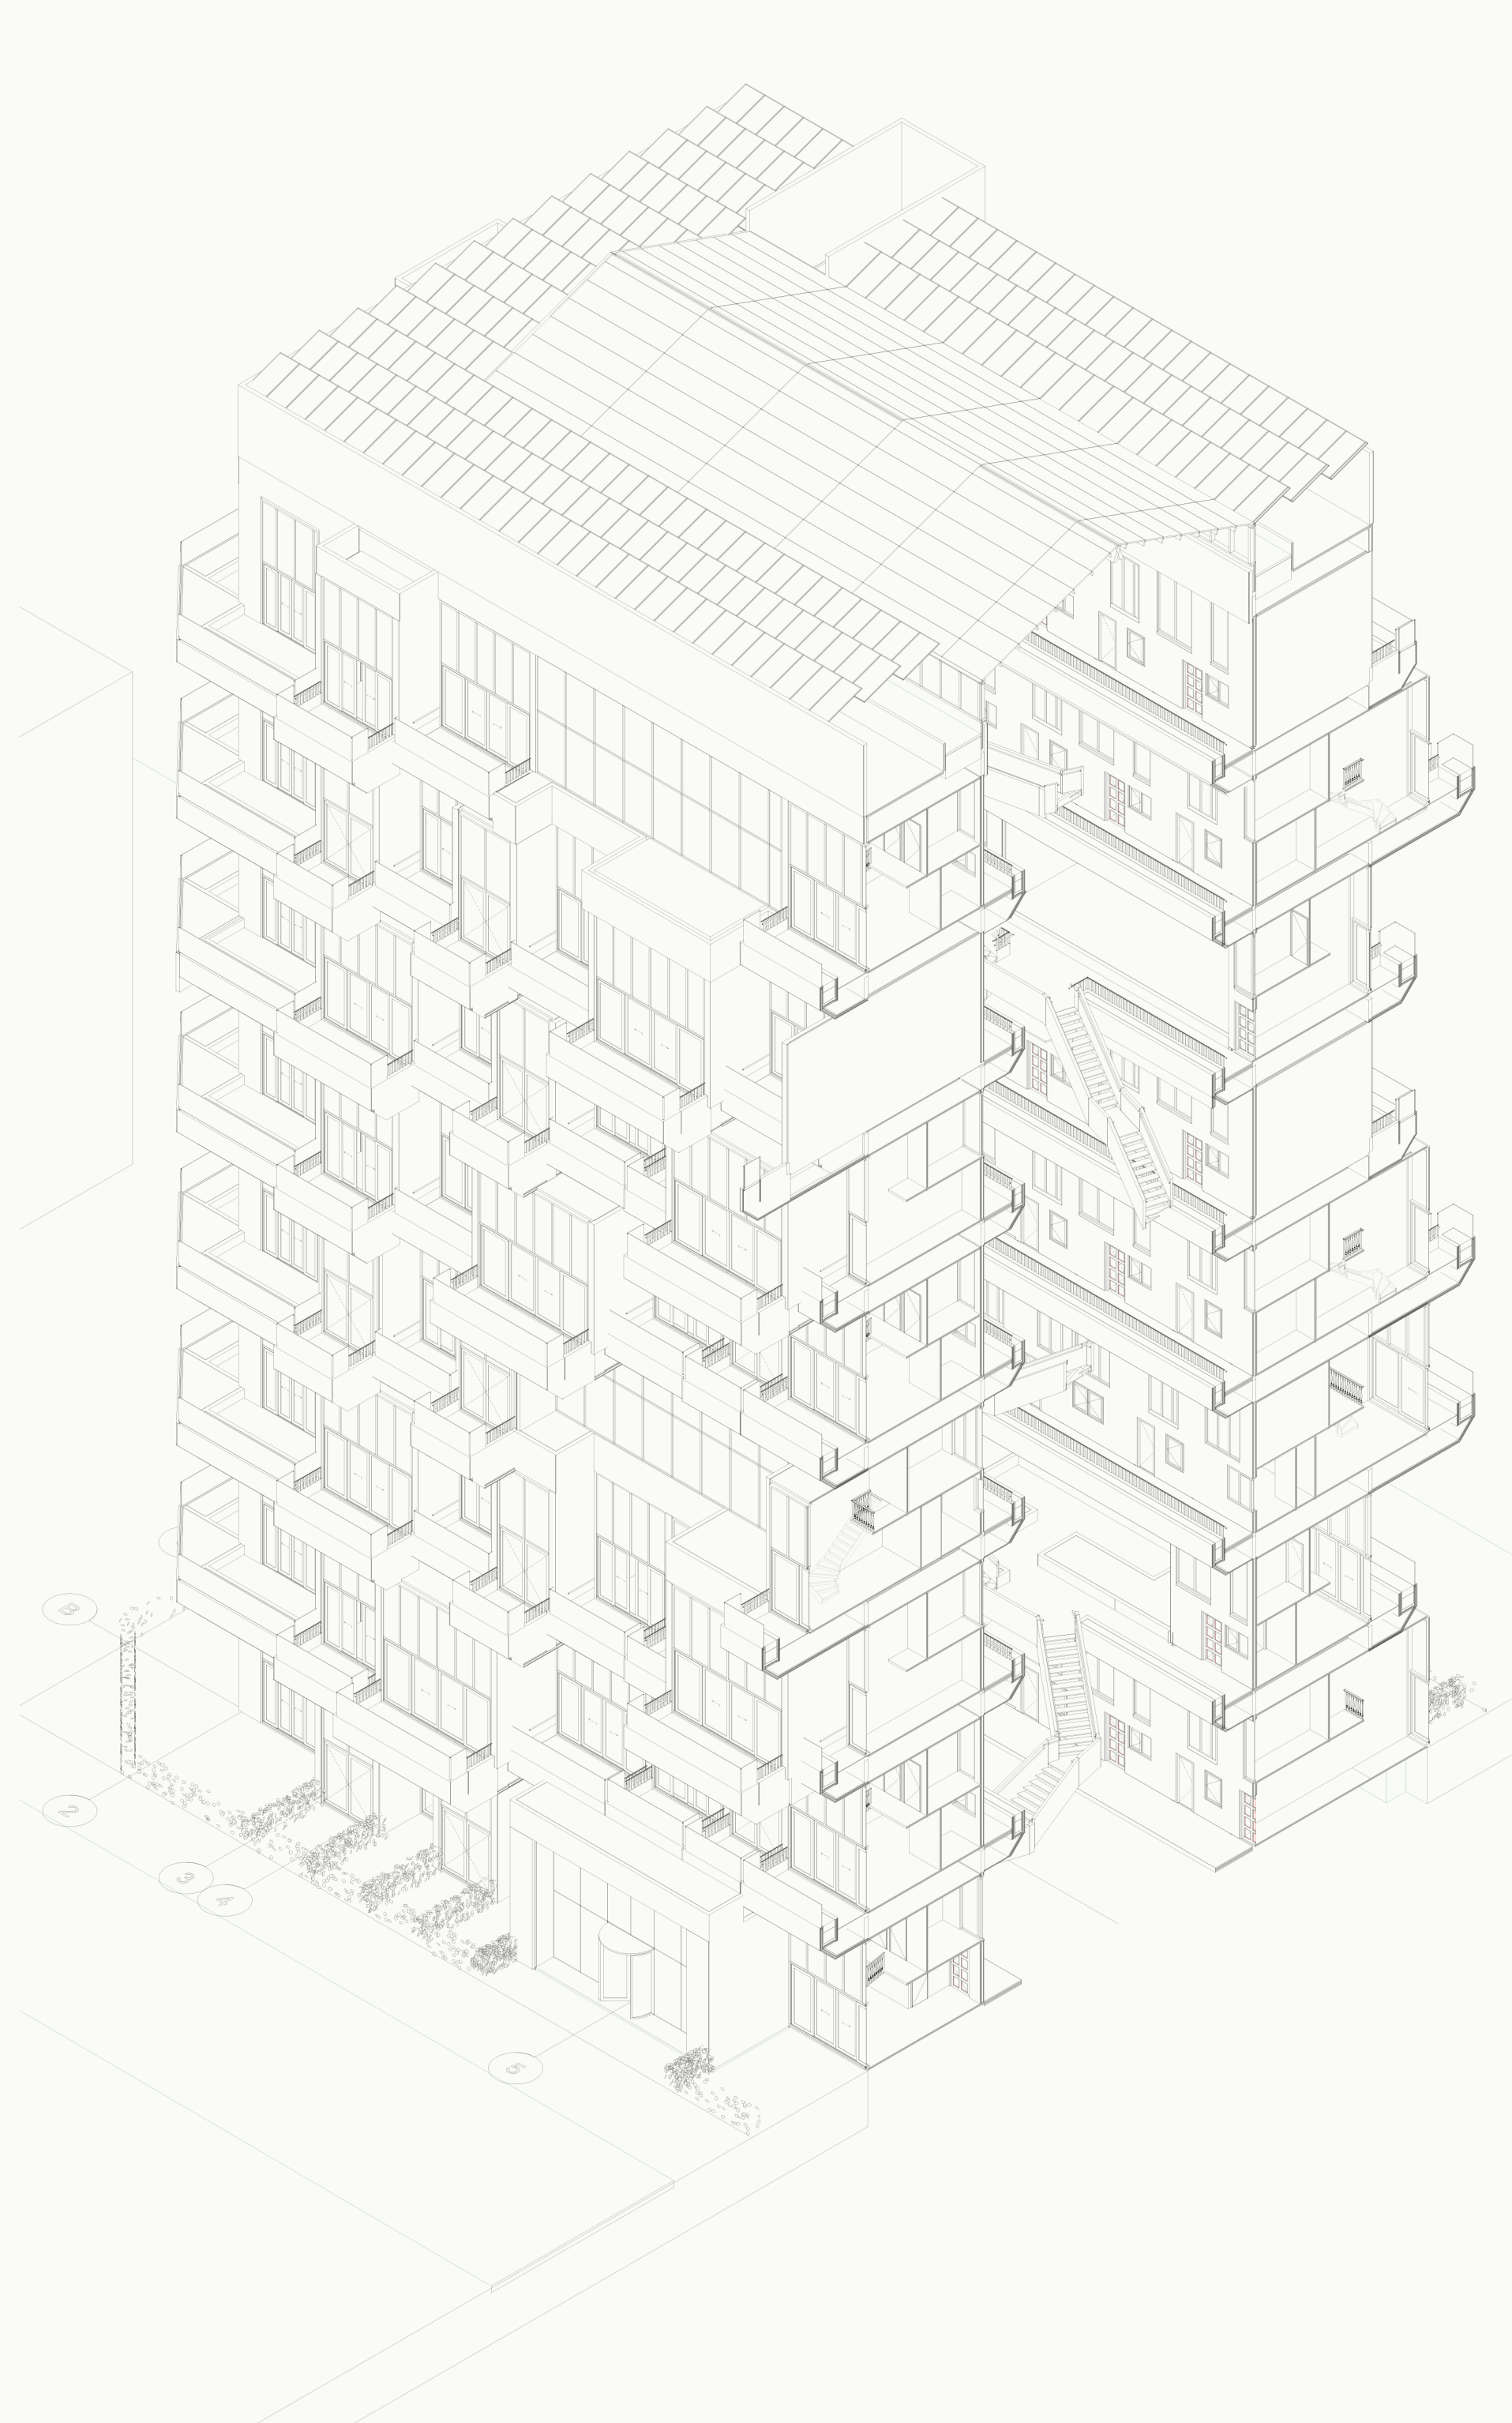


Axo Doorsnede

1:266,67

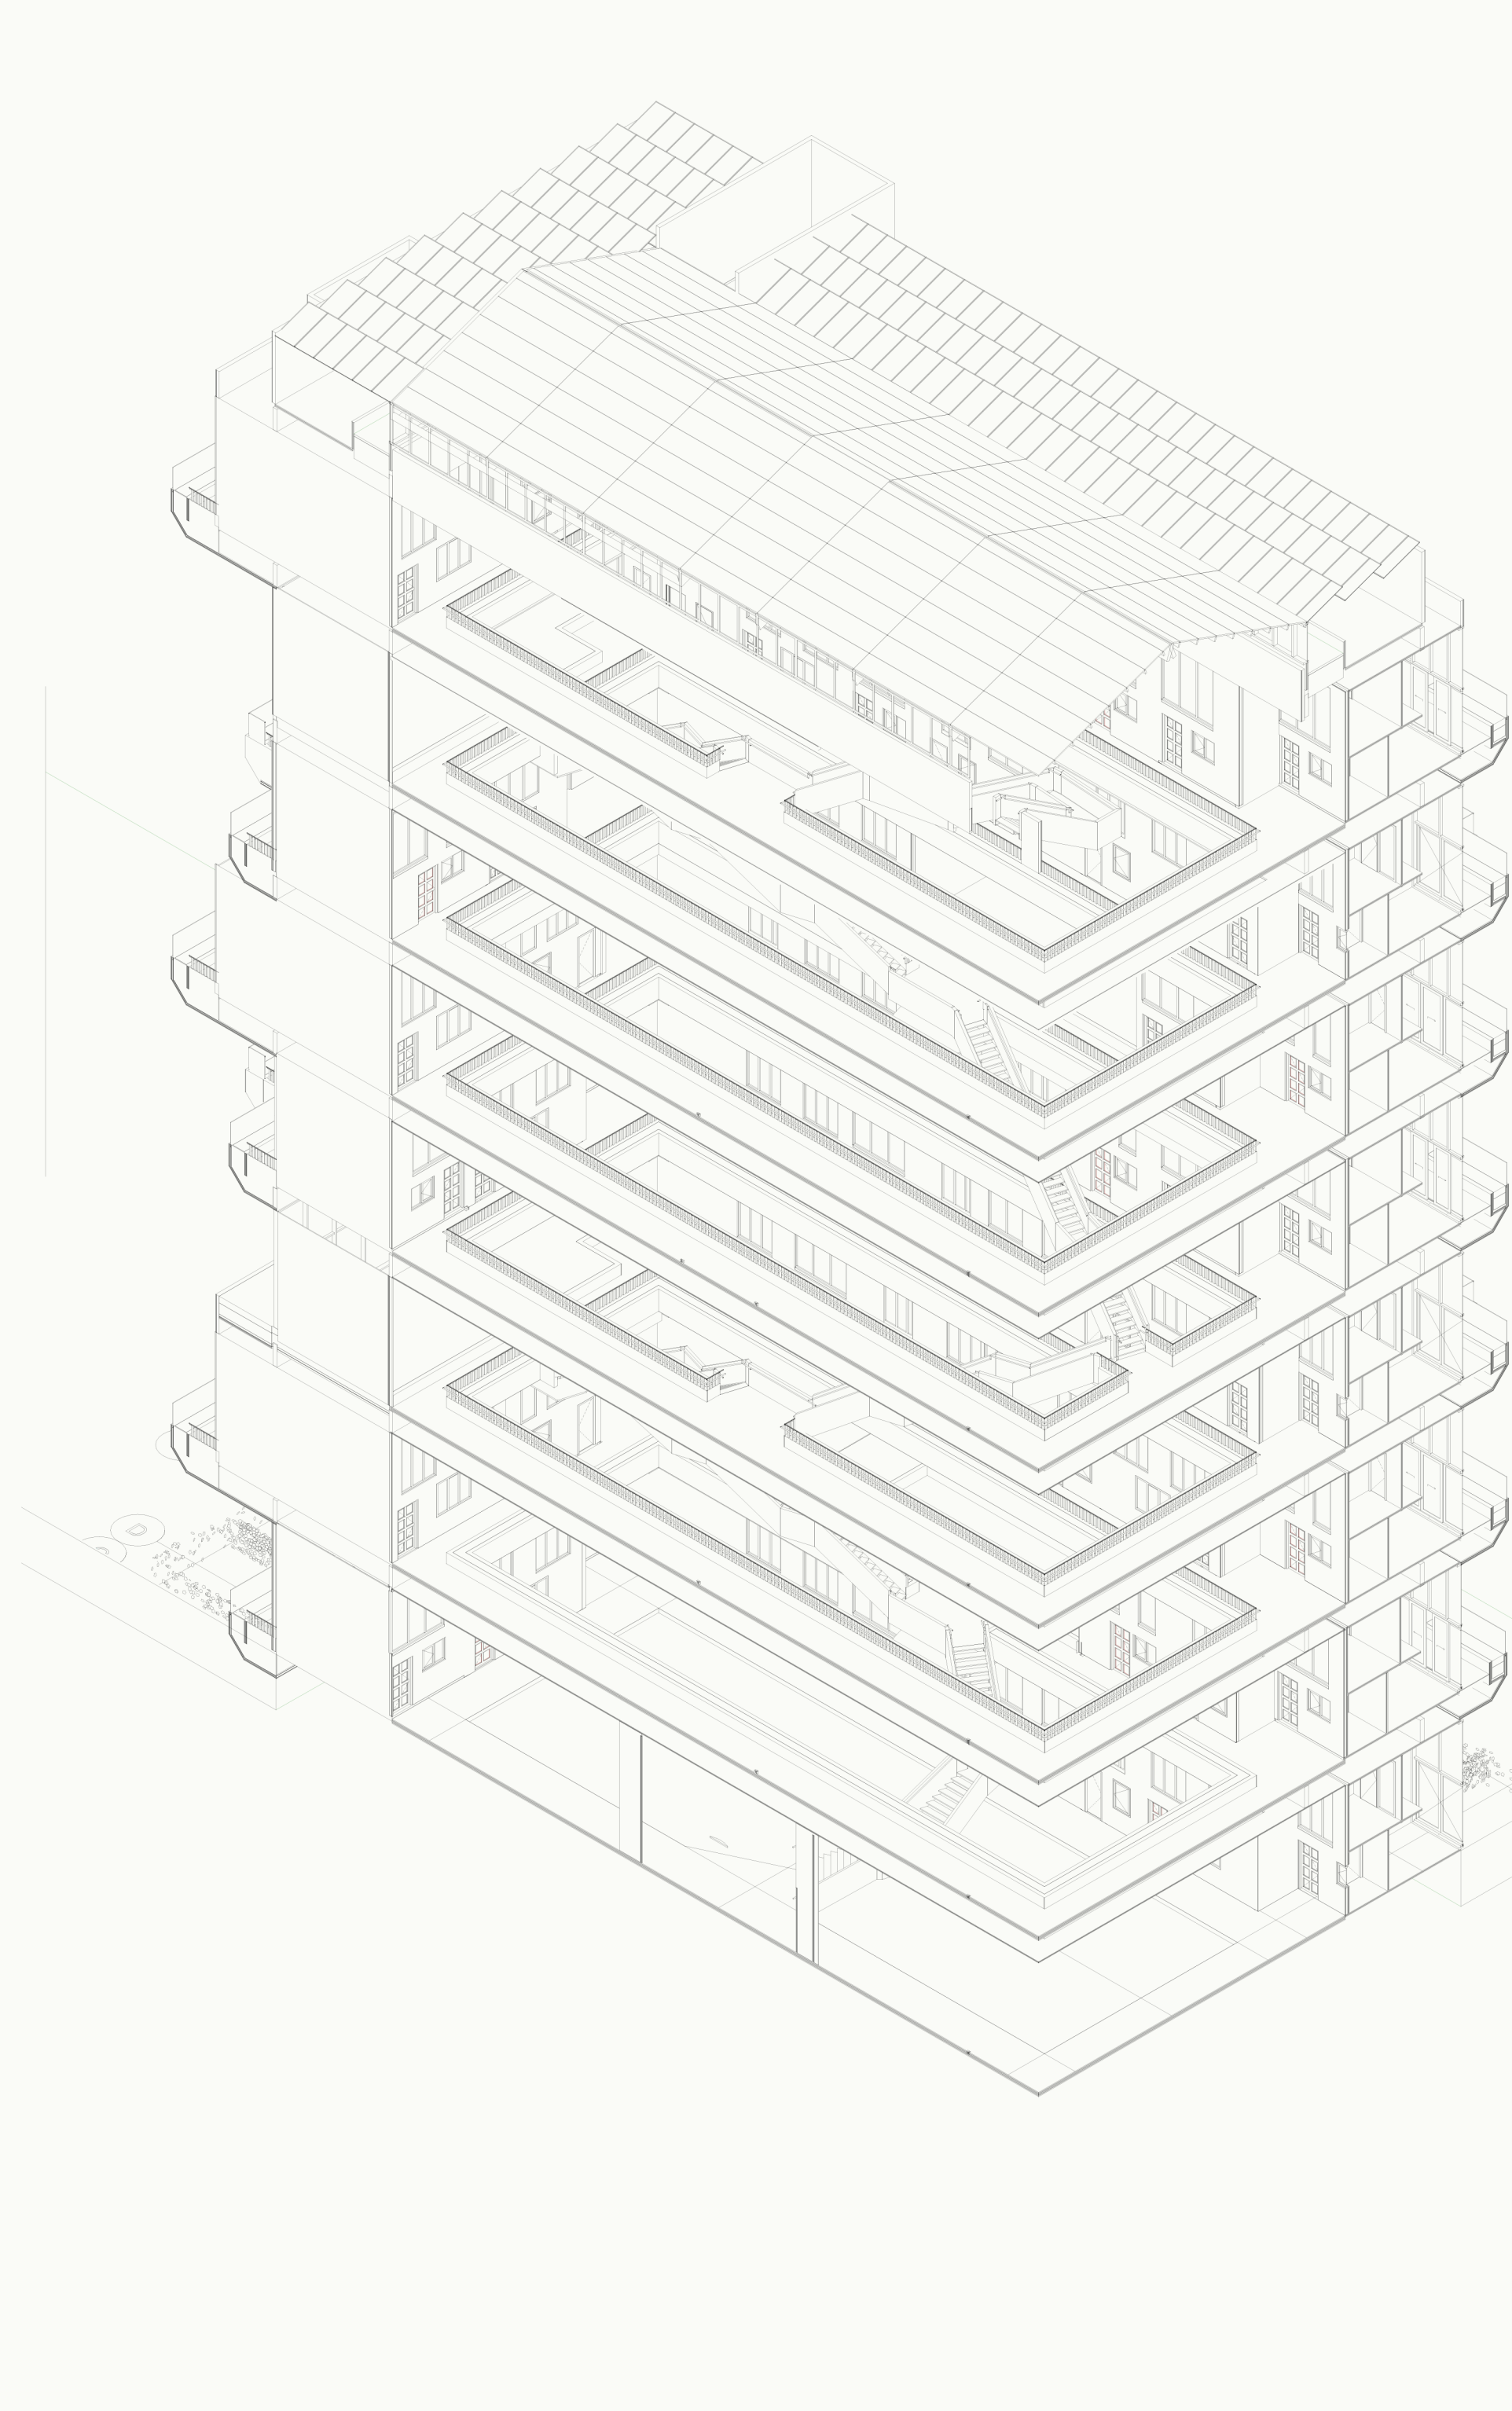

axo gallery

1:266,67

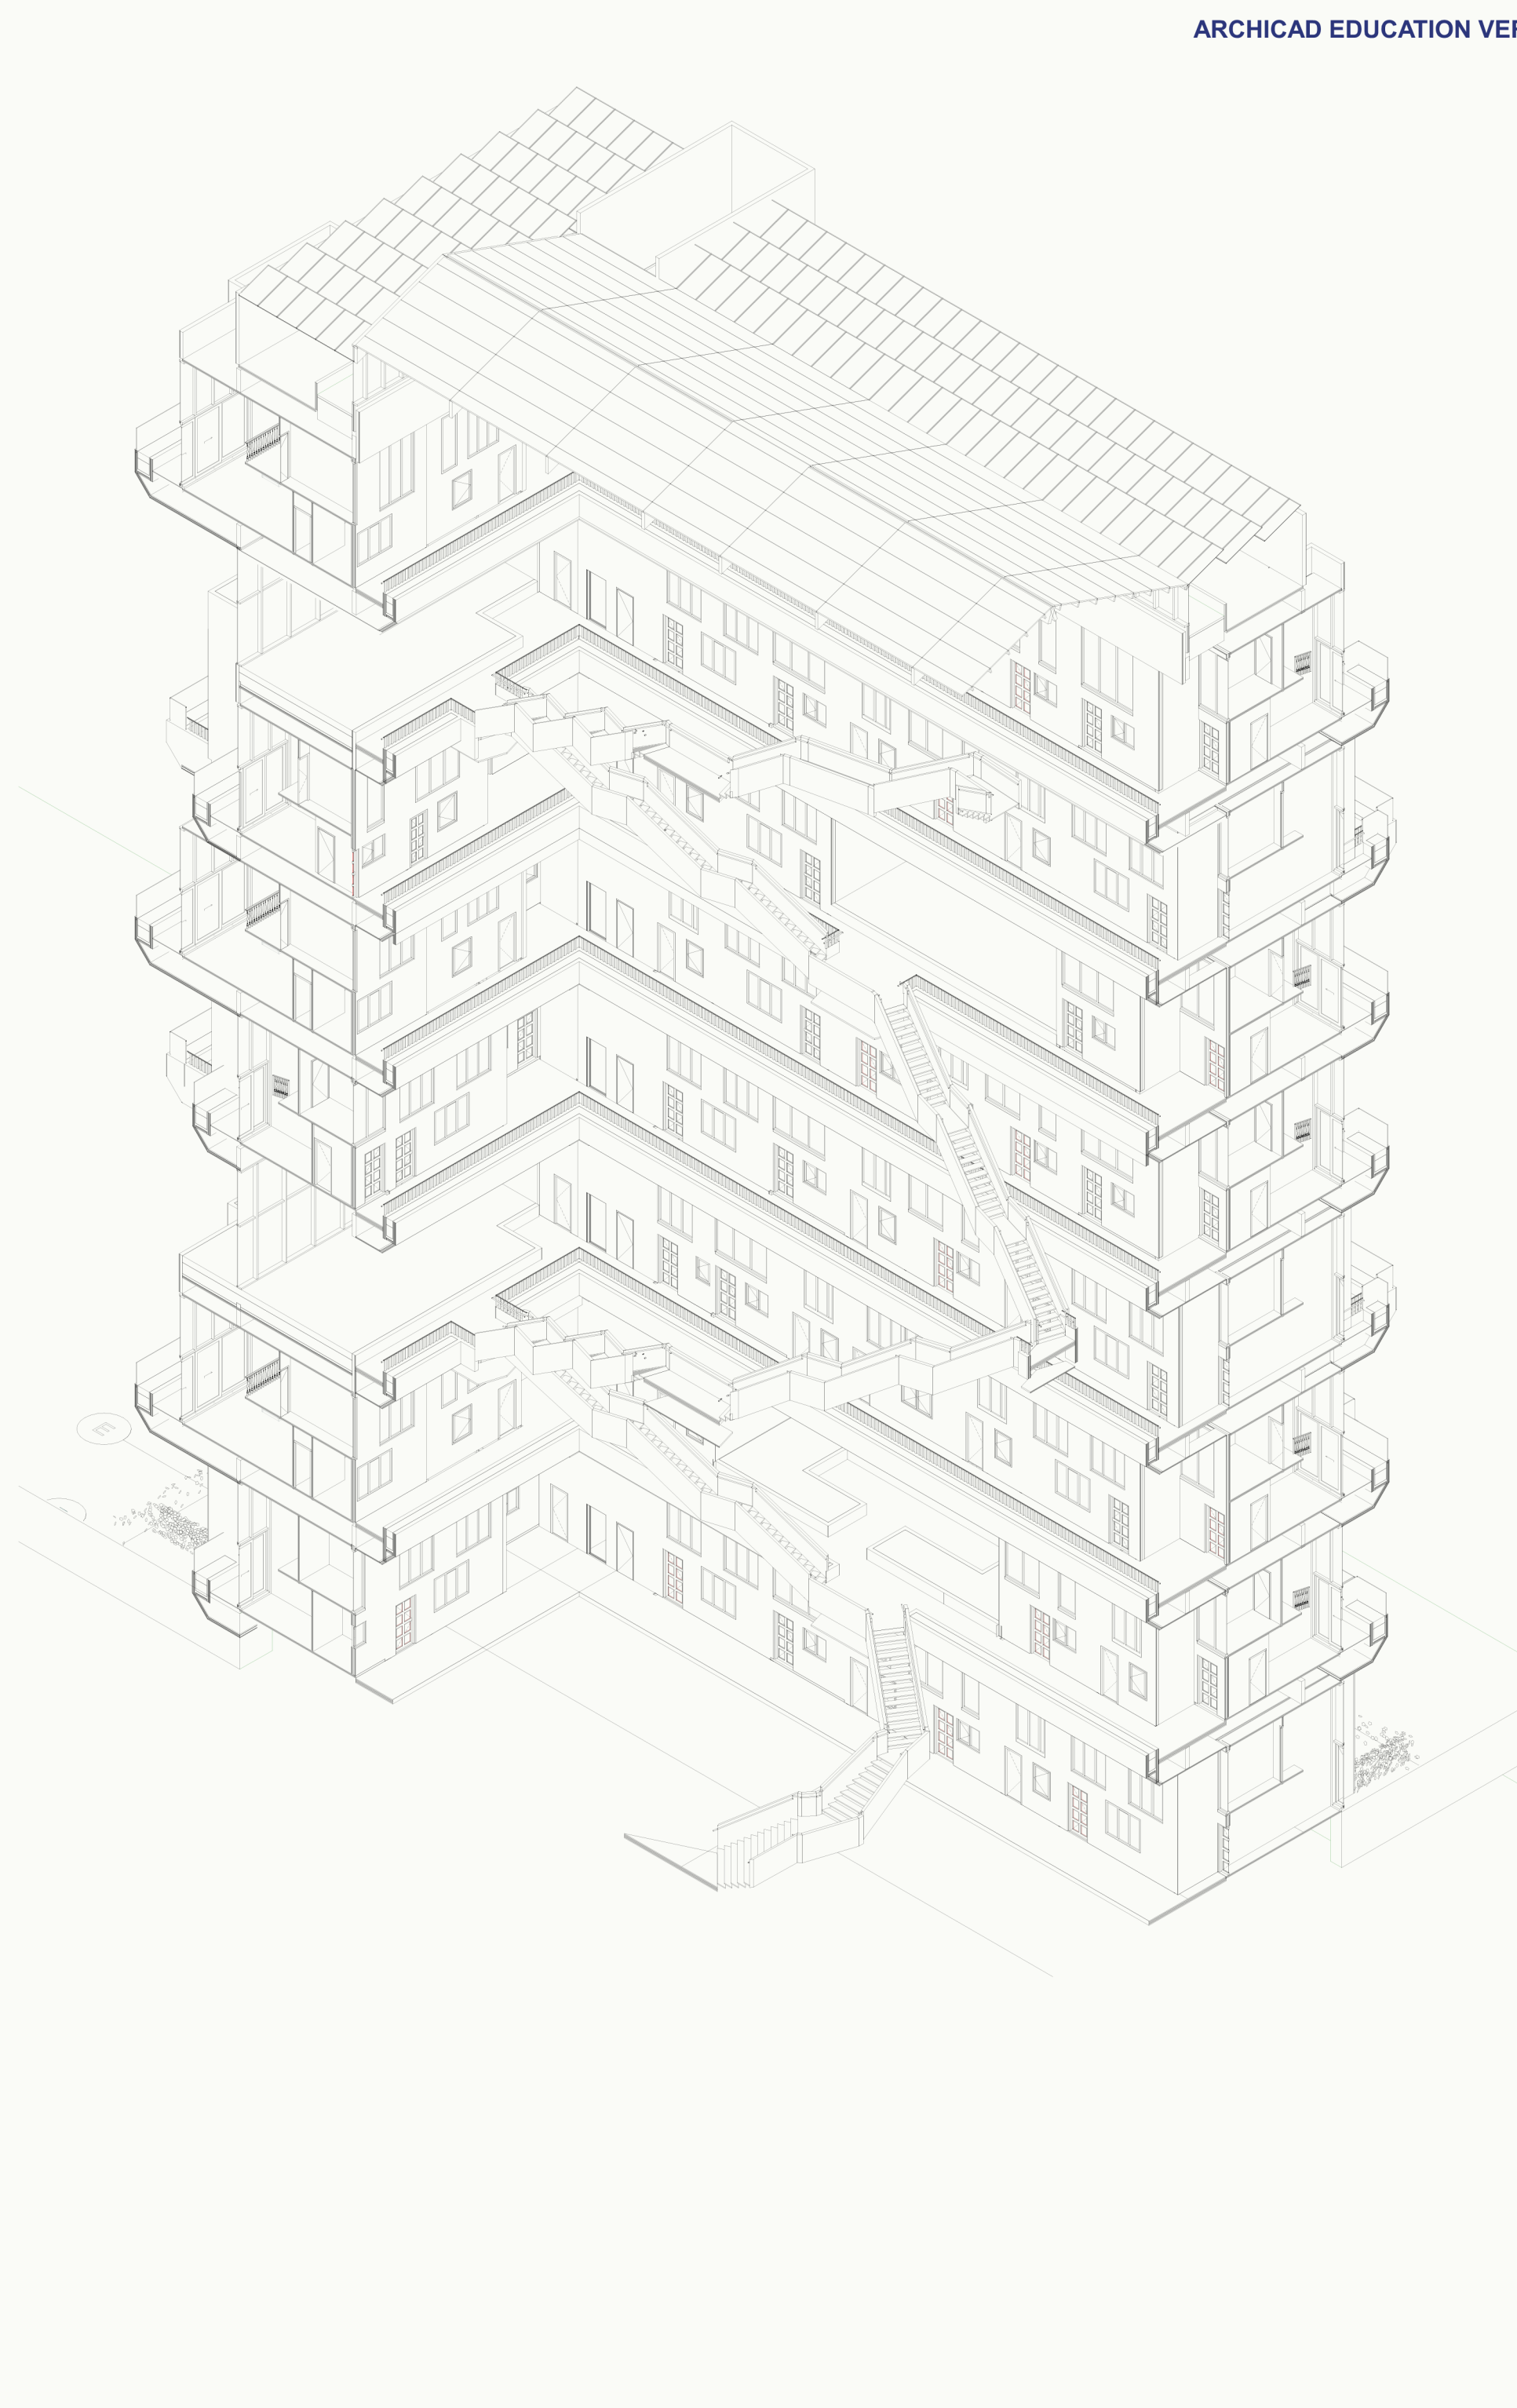

Generic Axonometry

1:266,67



South Facade

1:200



East Facade

1:200



North Facade

1:200



West Facade

1:200