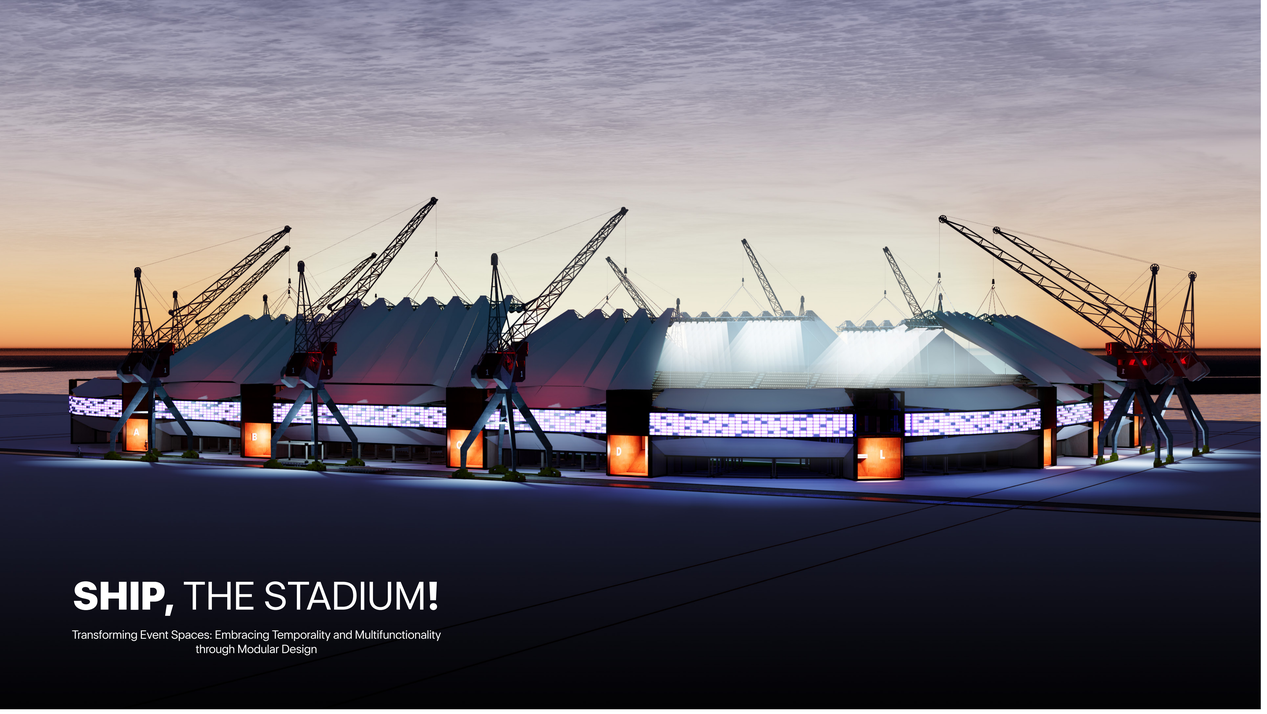

SHIP, THE STADIUM!

Transforming Event Spaces: Embracing Temporality and Multifunctionality through Modular Design

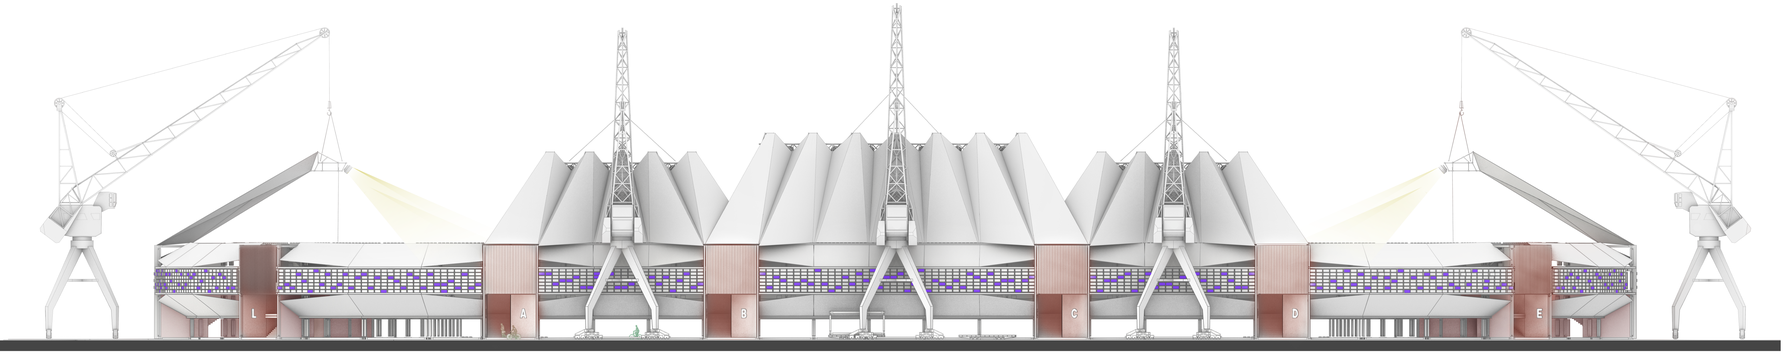

East / West Elevation

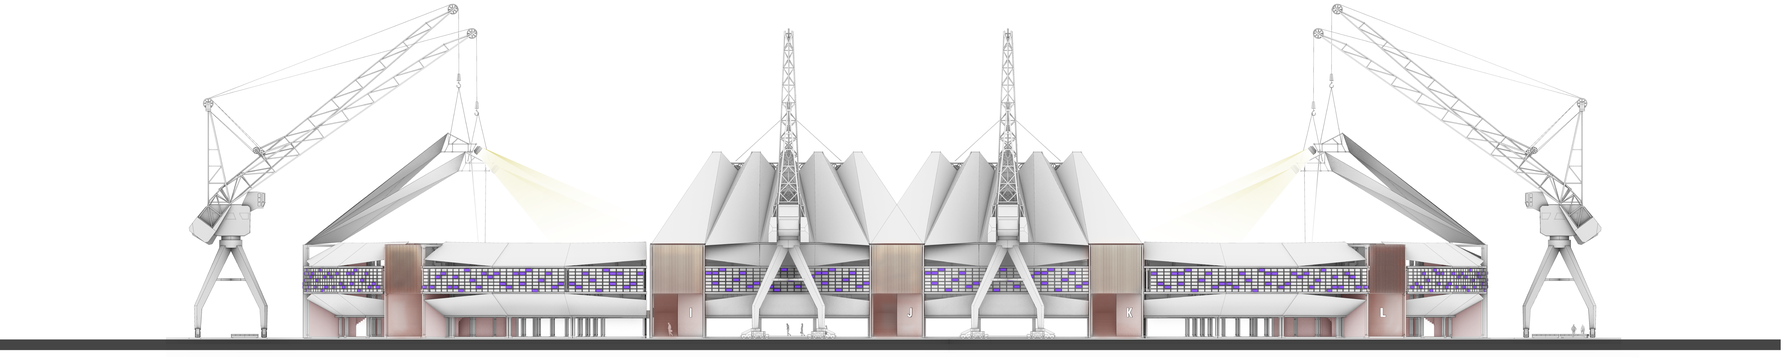

North / South Elevation

0m 7m 45m

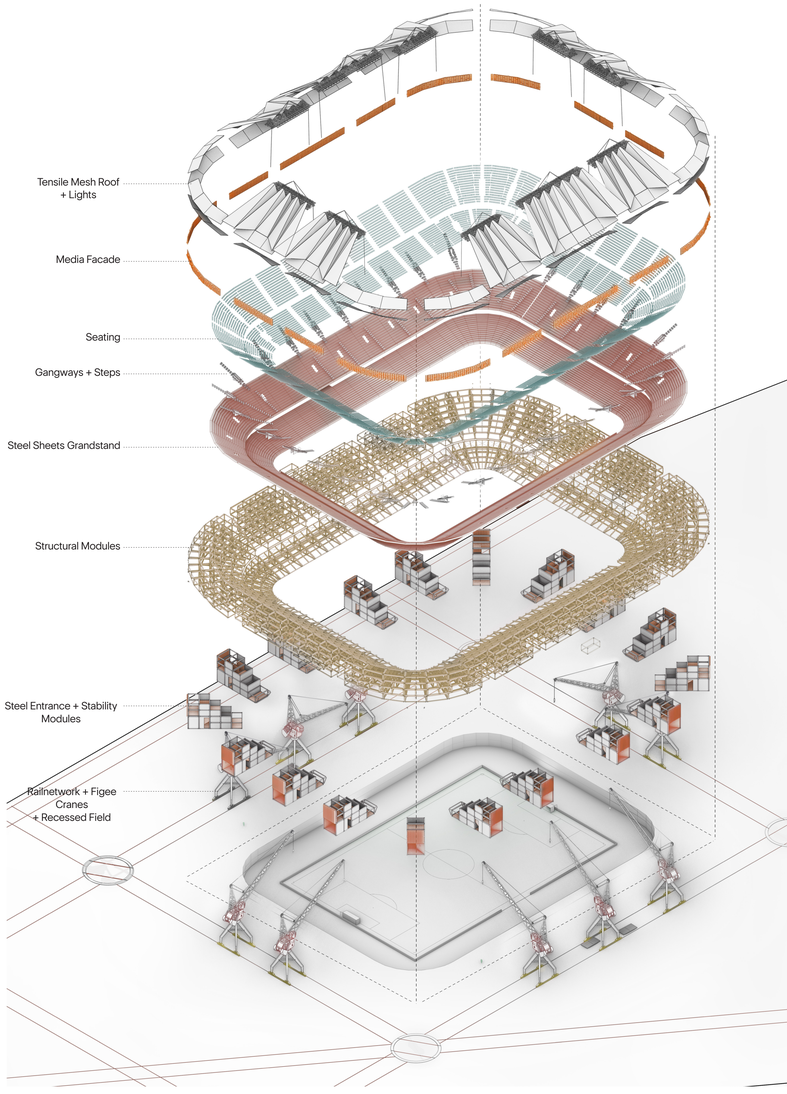

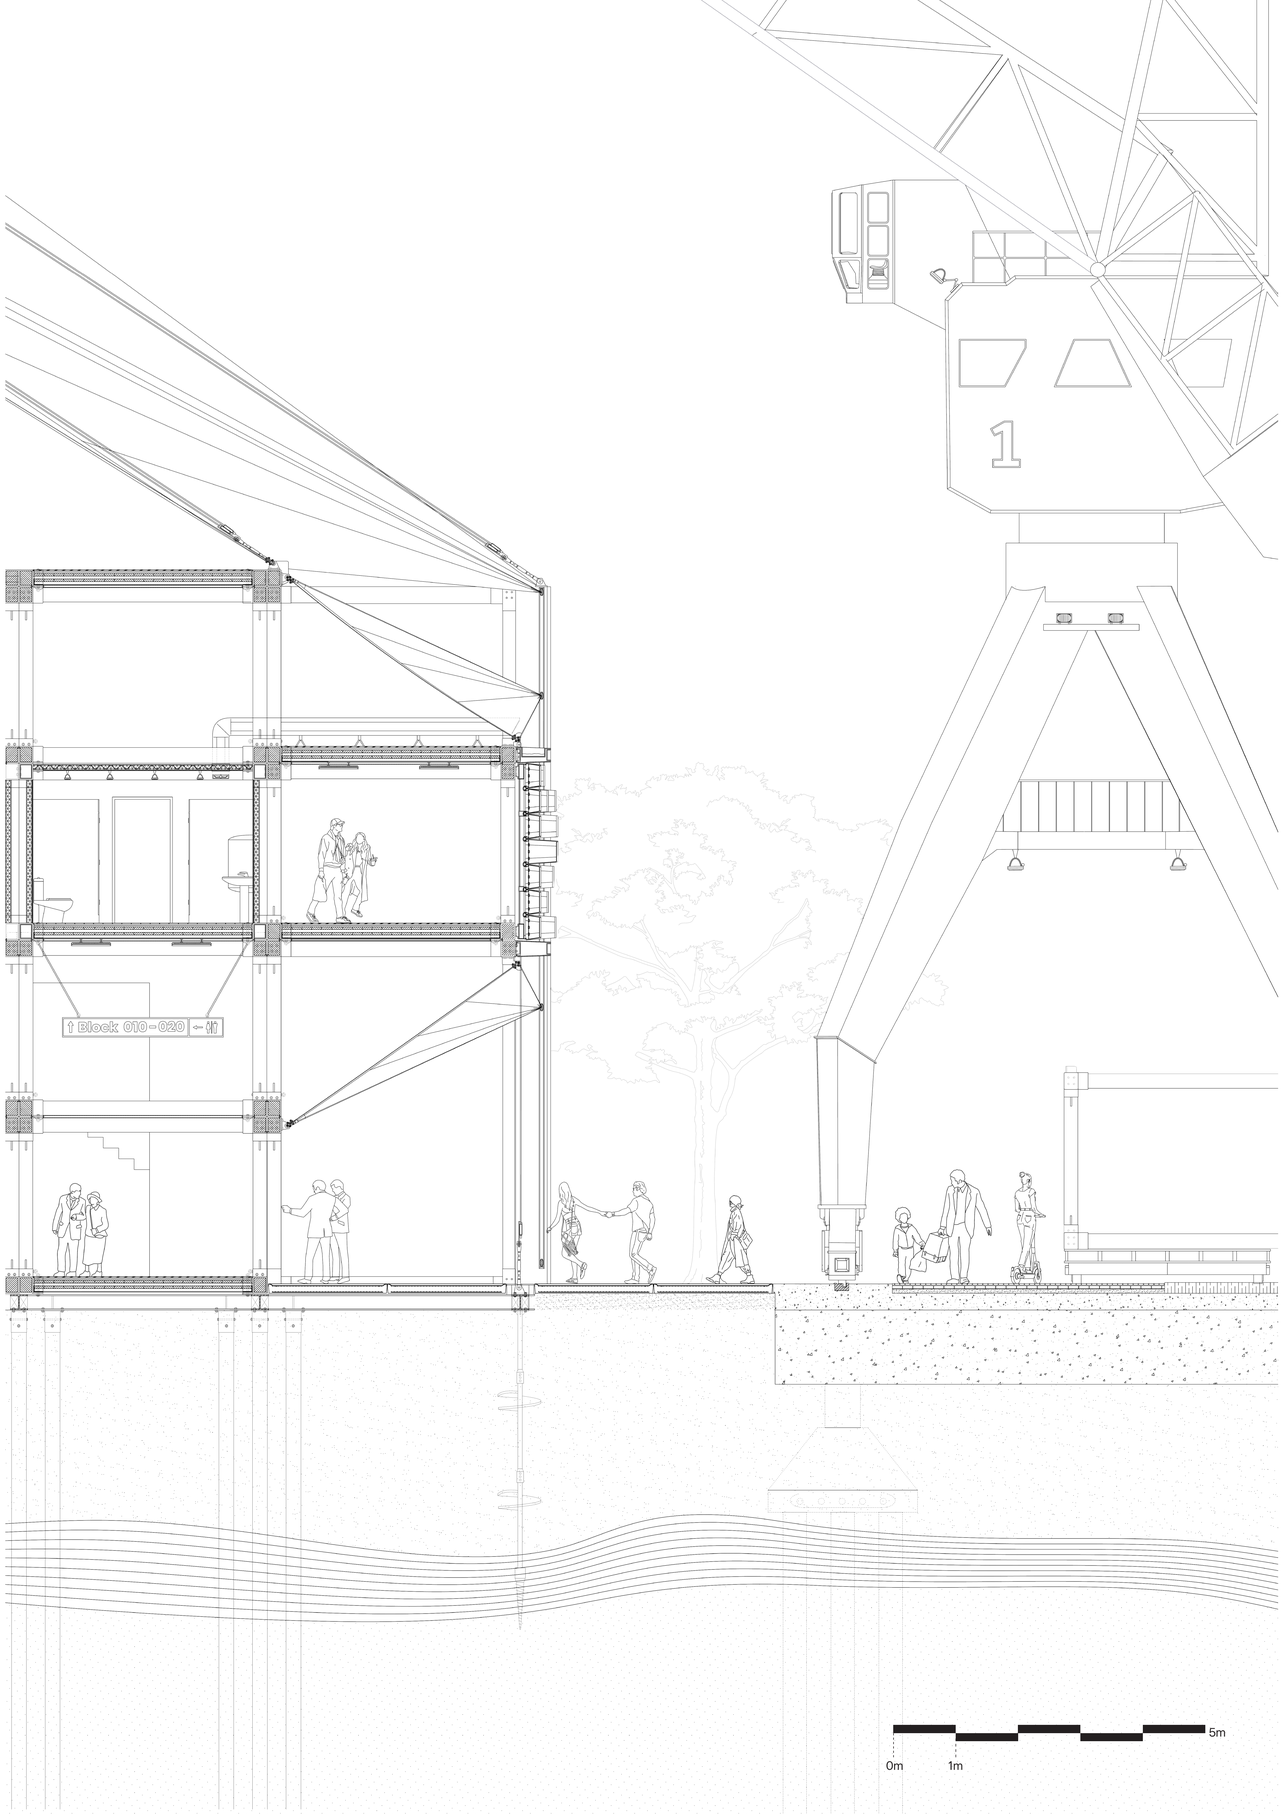
1
Block 010-020
0m
1m
5m

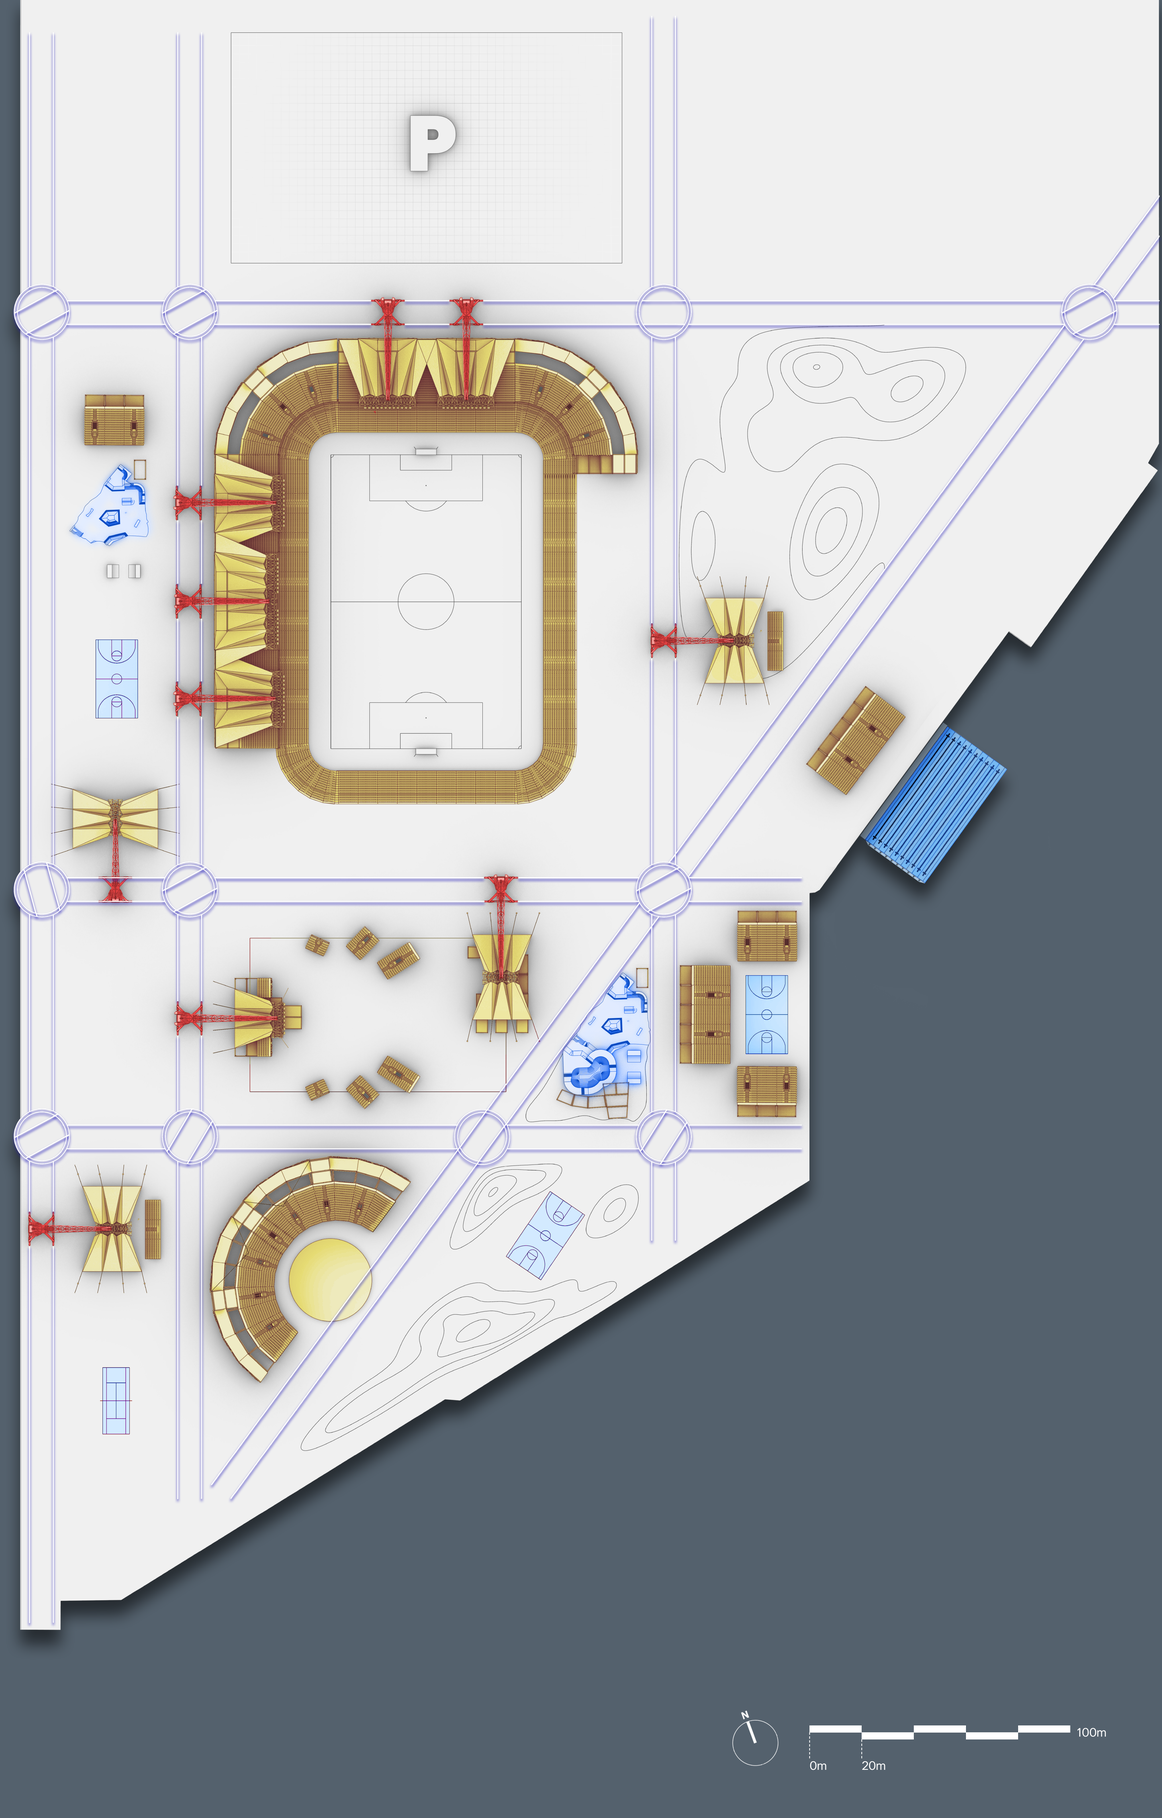
P
N
0m
20m
100m

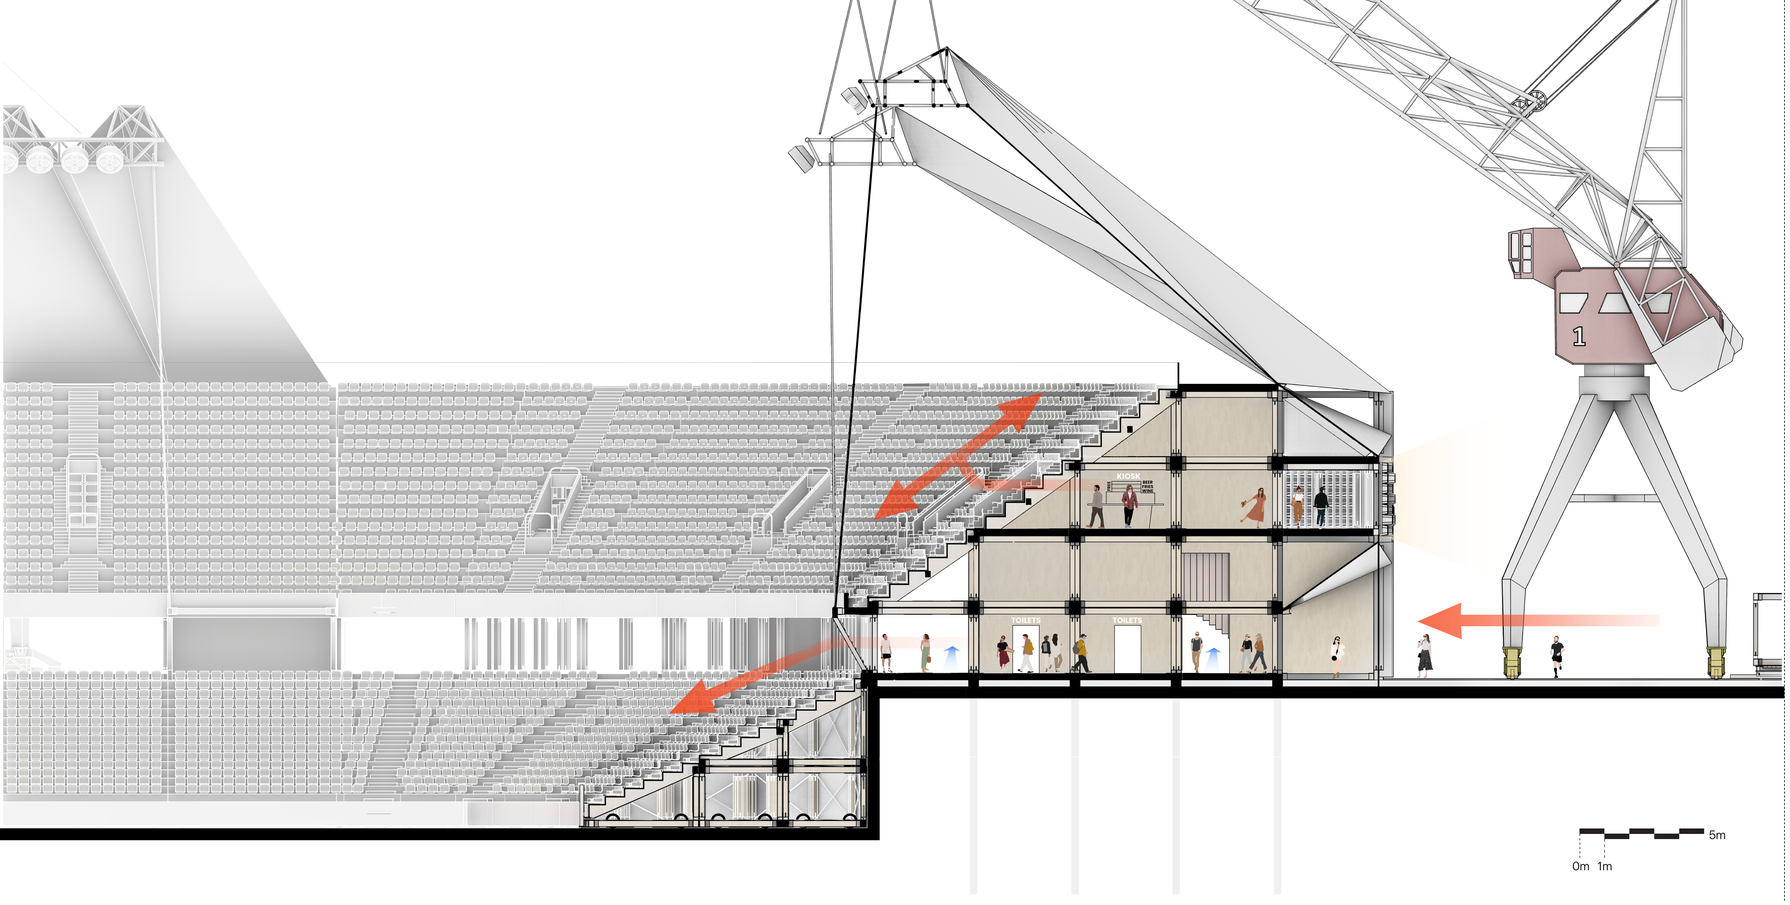

Concept
Imitating Harbour Logistics

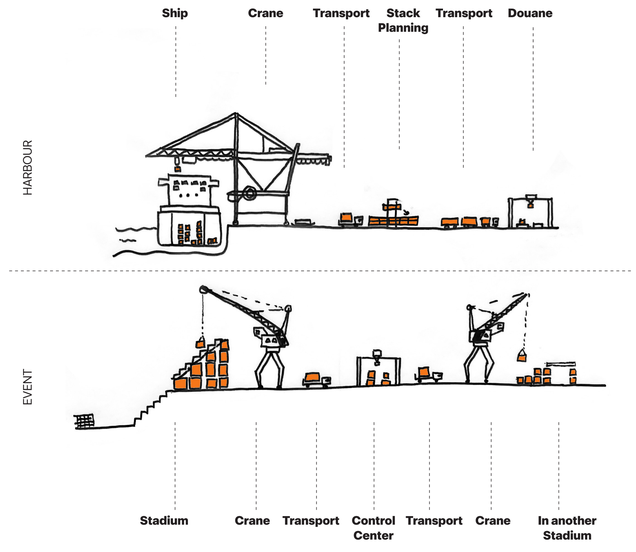

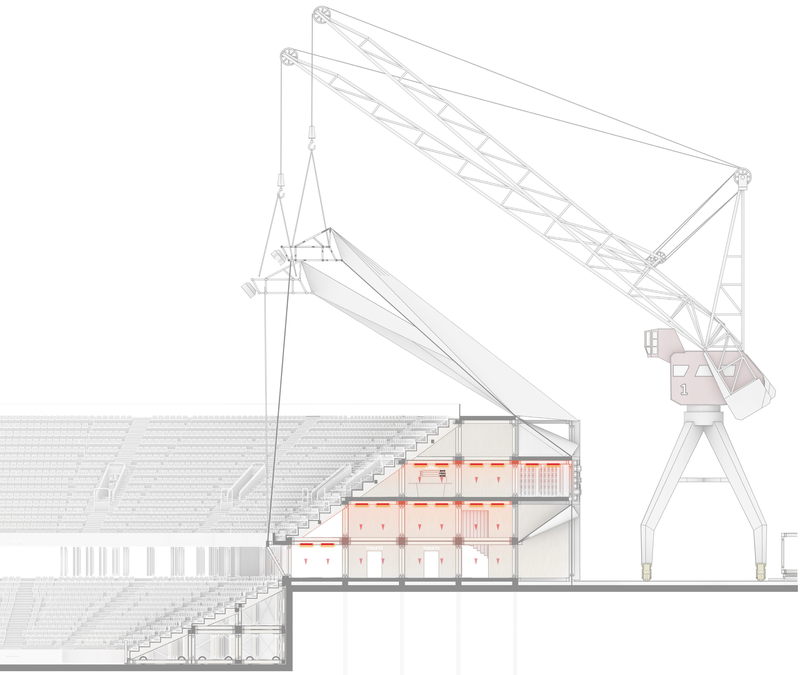

Heating
Infrared Panels

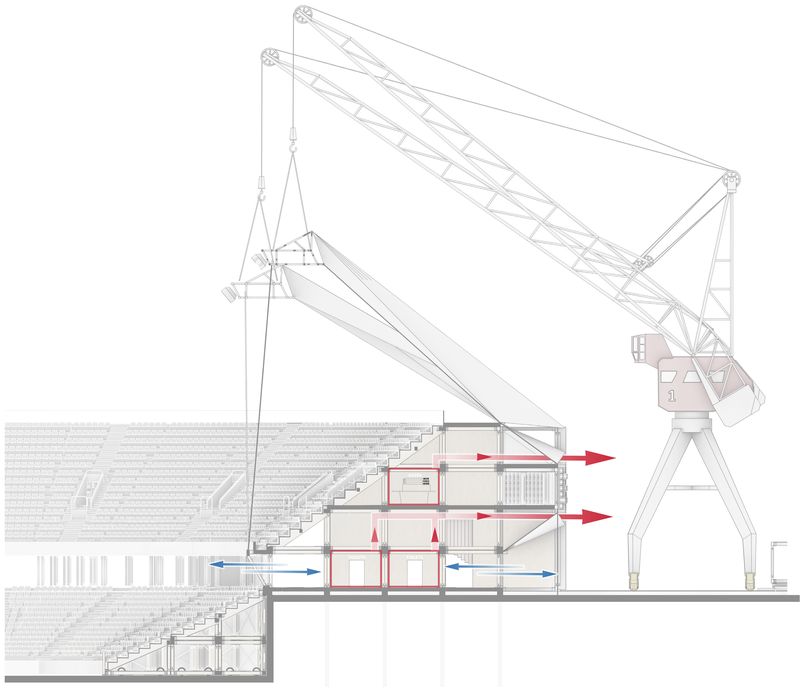

Ventilation
Mechanical Exhaust
Natural Supply

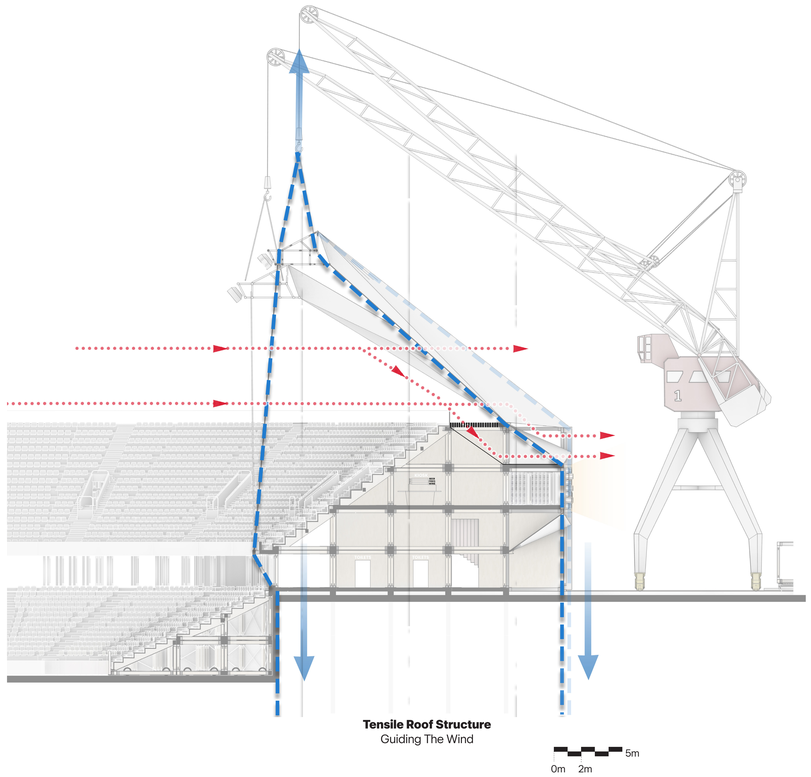

Tensile Roof Structure
Guiding The Wind

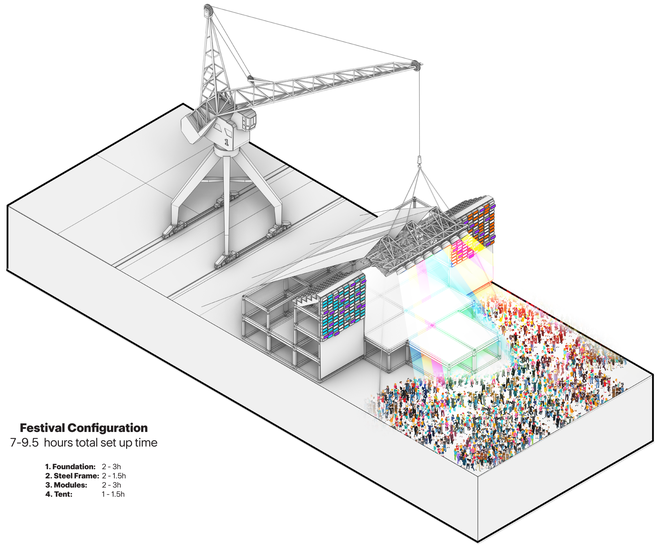

Festival Configuration
7-9.5 hours total set up time

1. Foundation: 2 - 3h
2. Steel Frame: 2 - 1.5h
3. Modules: 2 - 3h
4. Tent: 1 - 1.5h

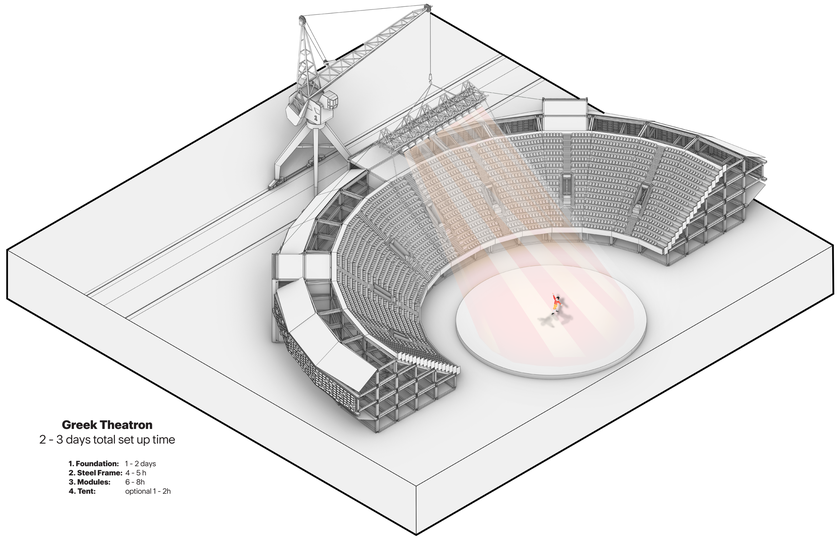

Greek Theatron
2 - 3 days total set up time

1. Foundation: 1 - 2 days
2. Steel Frame: 4 - 5 h
3. Modules: 6 - 8h
4. Tent: optional 1 - 2h

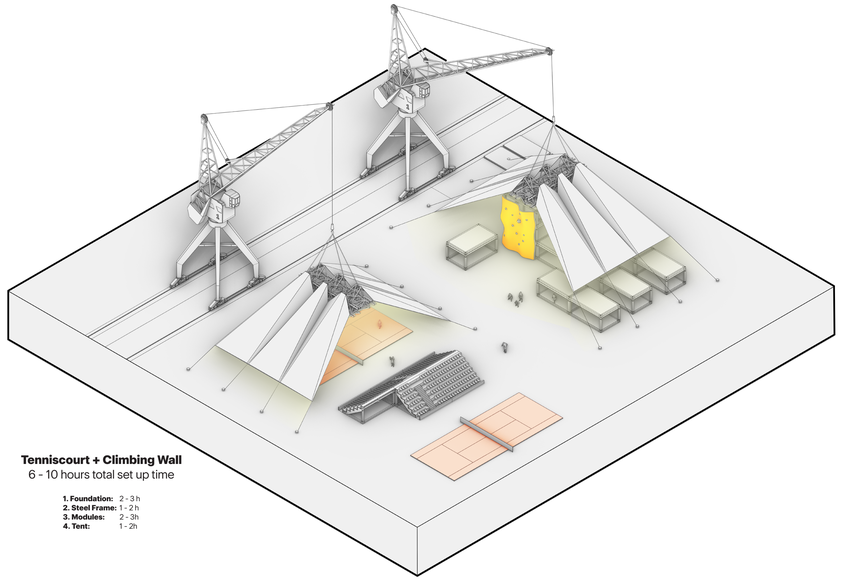

Tenniscourt + Climbing Wall
6 - 10 hours total set up time

1. Foundation: 2 - 3 h
2. Steel Frame: 1 - 2 h
3. Modules: 2 - 3h
4. Tent: 1 - 2h

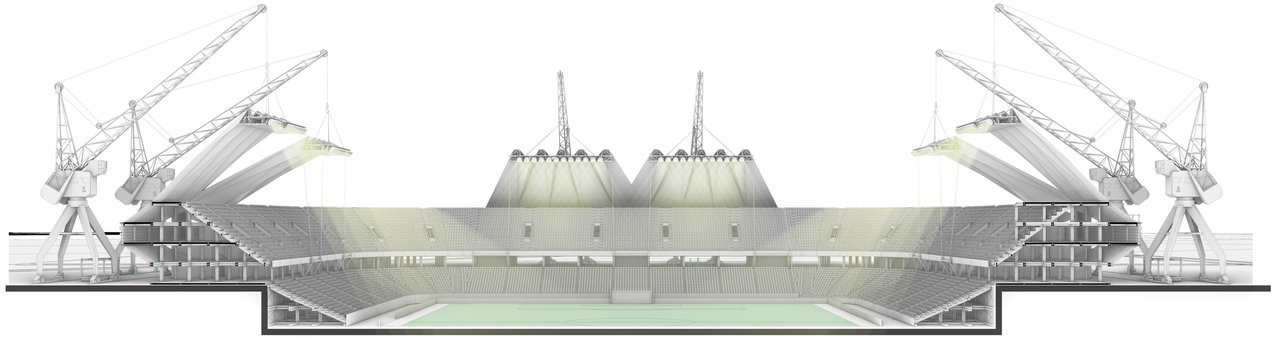

Scenario 1
Football

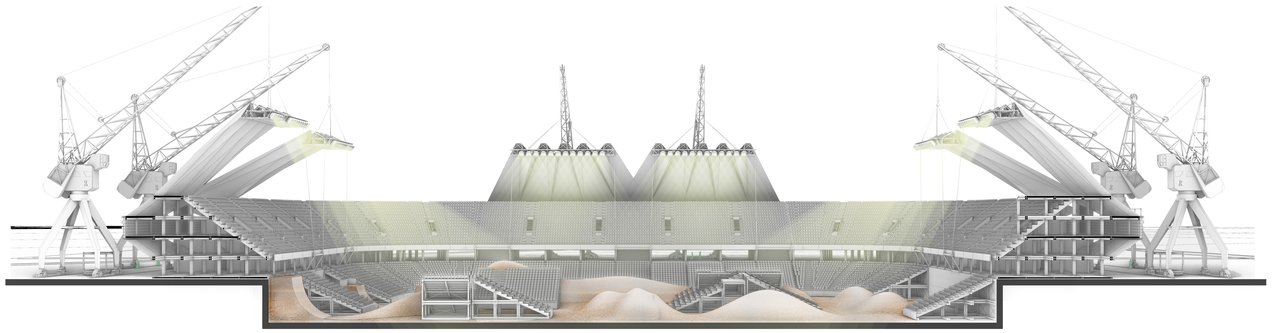

Scenario 2
BMX / Mudbike

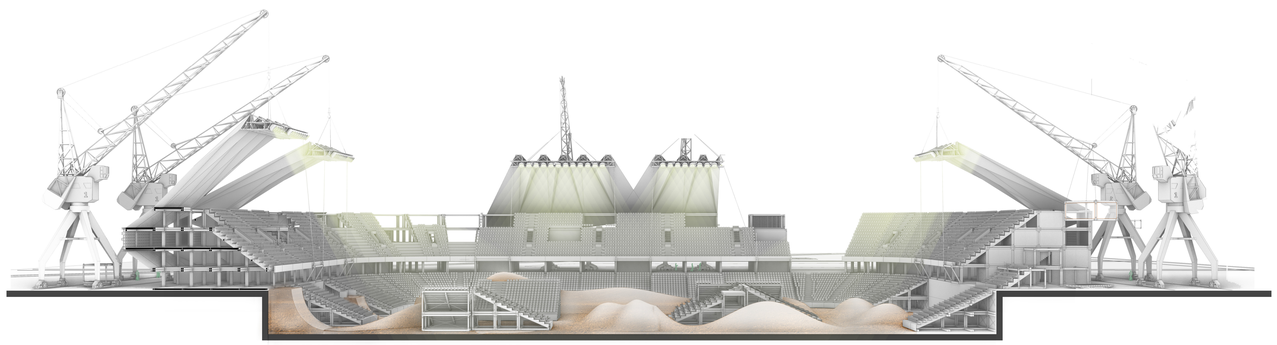

Scenario 3
Stadium in Deconstruction

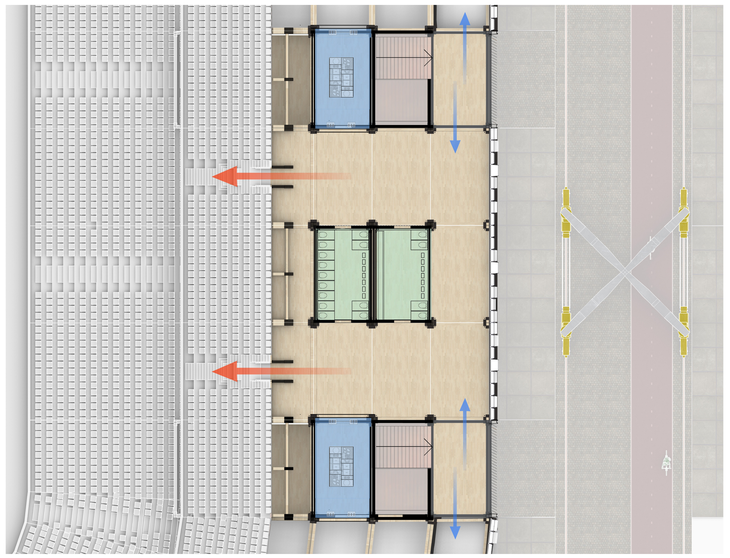

First Floor Stadium
Second Floor Modules

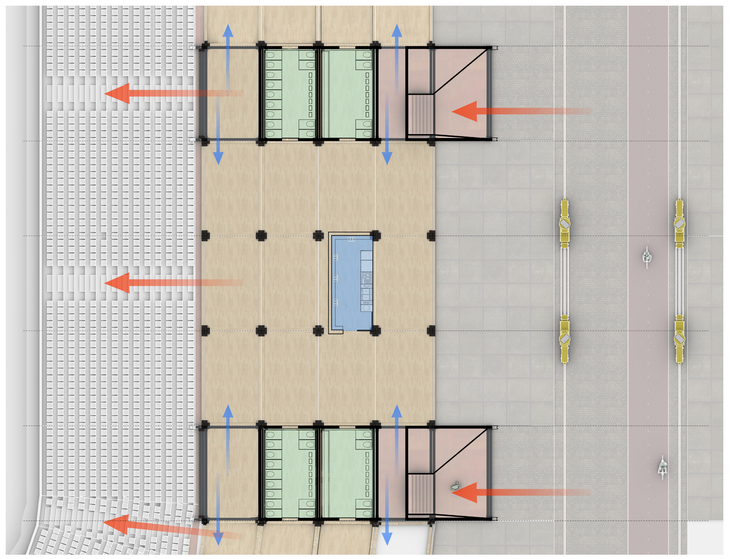

Ground Floor Stadium

0m 2m 10m

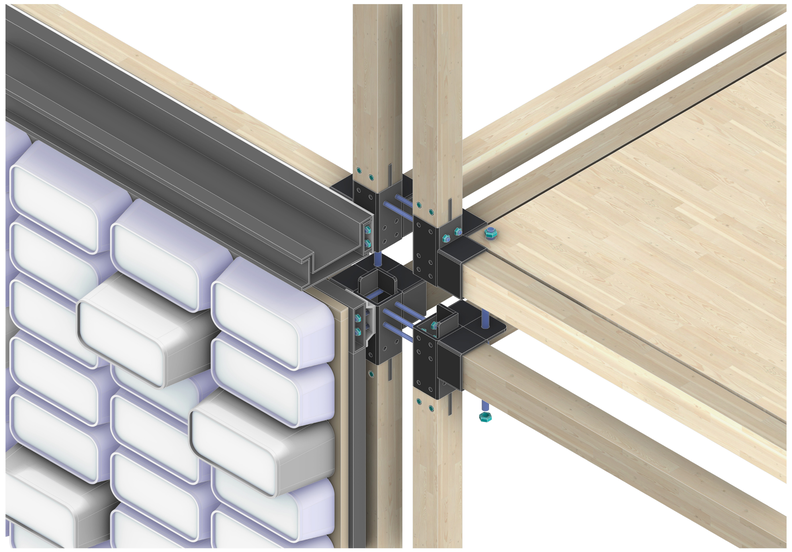

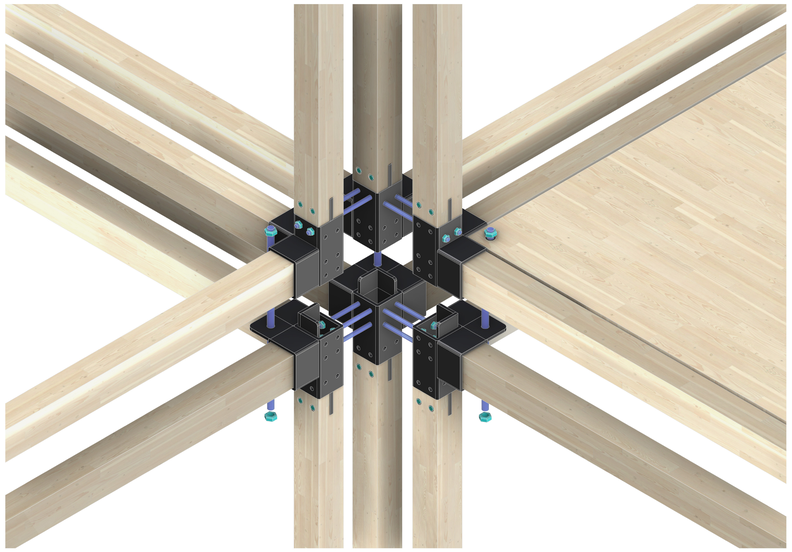

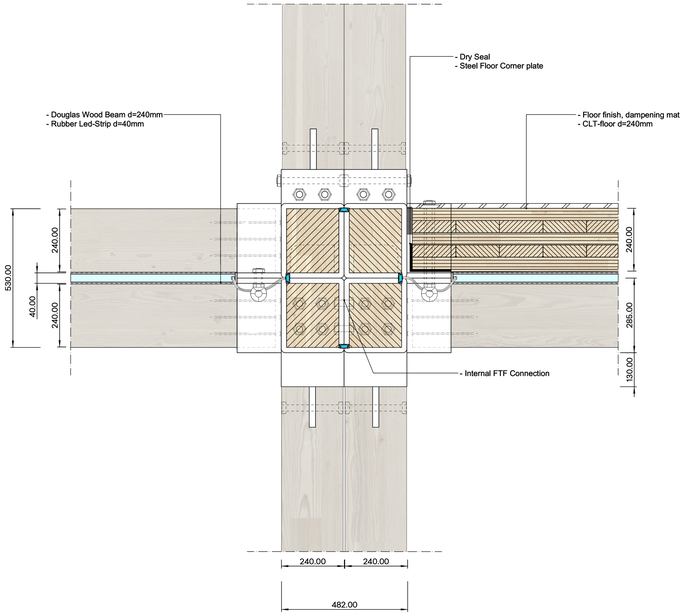

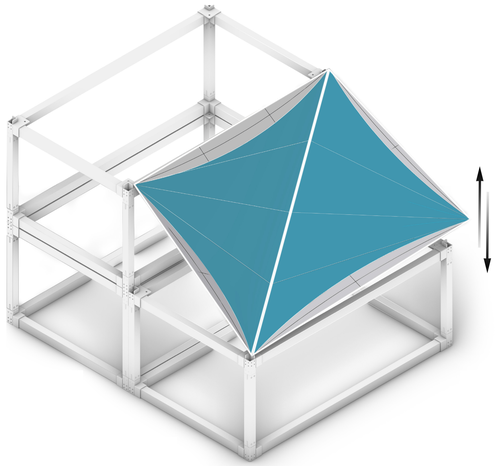

L: 5m **x** **W:** 7m

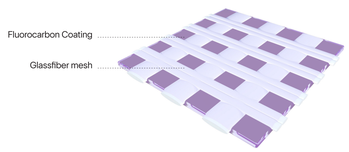

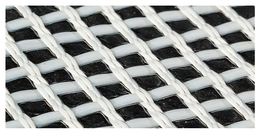

SIOEN FLUOSCRIM
Type II // 850 g/m^2

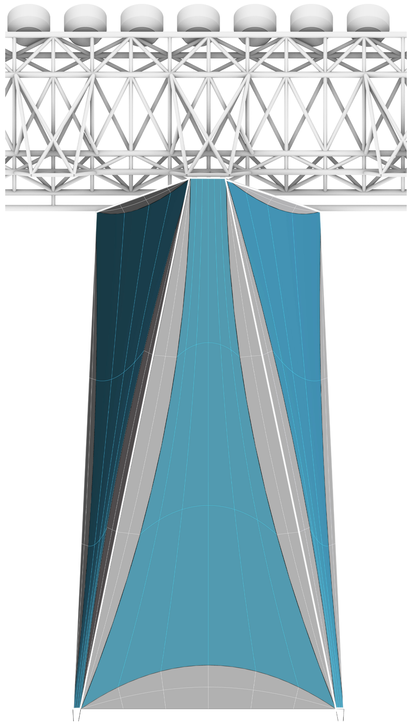

L: 20m **x** **W:** 7m

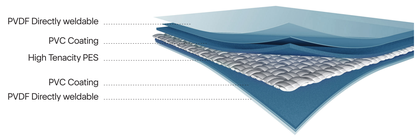

SIOEN FLUOMAX
Type IV T4119F // 1600 g/m^2