


MATERIAL PASSPORT

INNER WALLS	76% CLT + 24% reused steel windows
FLOORS	Kerto Ripa hollow core slab
BALCONIES	Prefab concrete (reusable)
CONSTRUCTION	80 % Reused steel elements
OUTER FACADE	92 % Reused steel elements
INNER FACADE	HB ++ Glass
CIRCULATION AREA	72 % Reused steel elements




RE-CONNECT | AE STUDIO

Gabi Janse | P5 | MSc Architecture

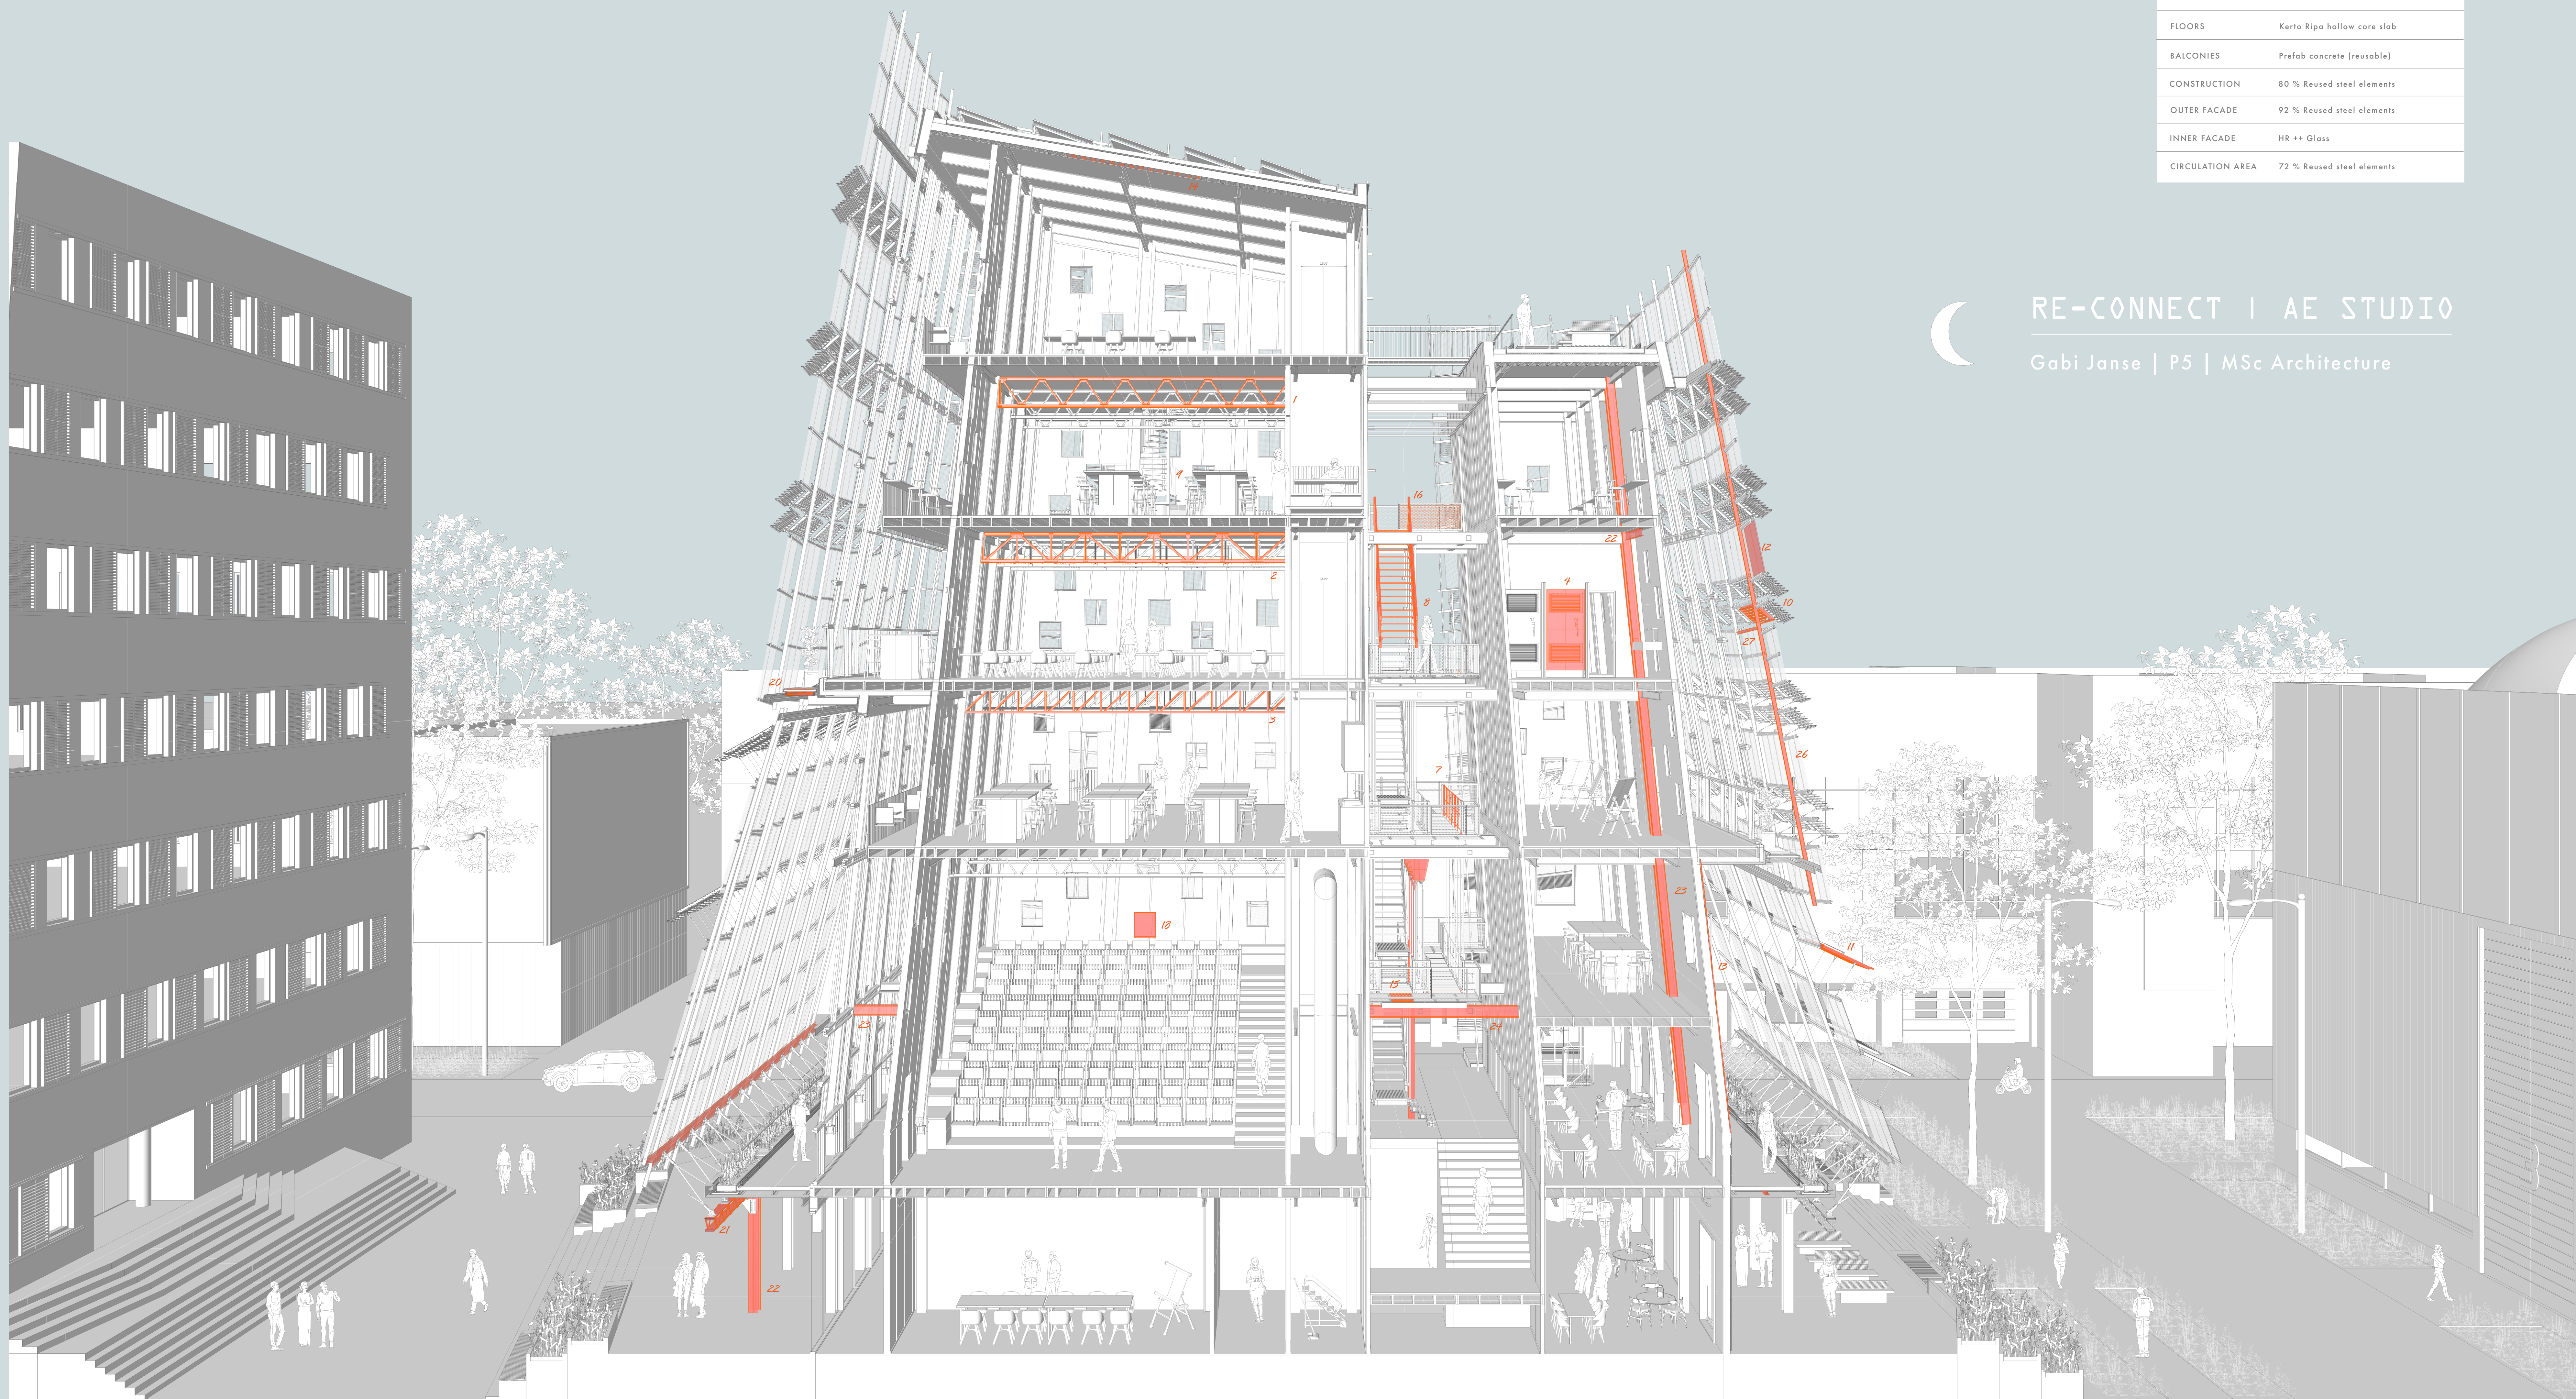


CLIMATE AND DETAILS


CONNECTION REUSED TRUSS - COLUMN
GROUND FLOOR, EDGE OF BUILDING

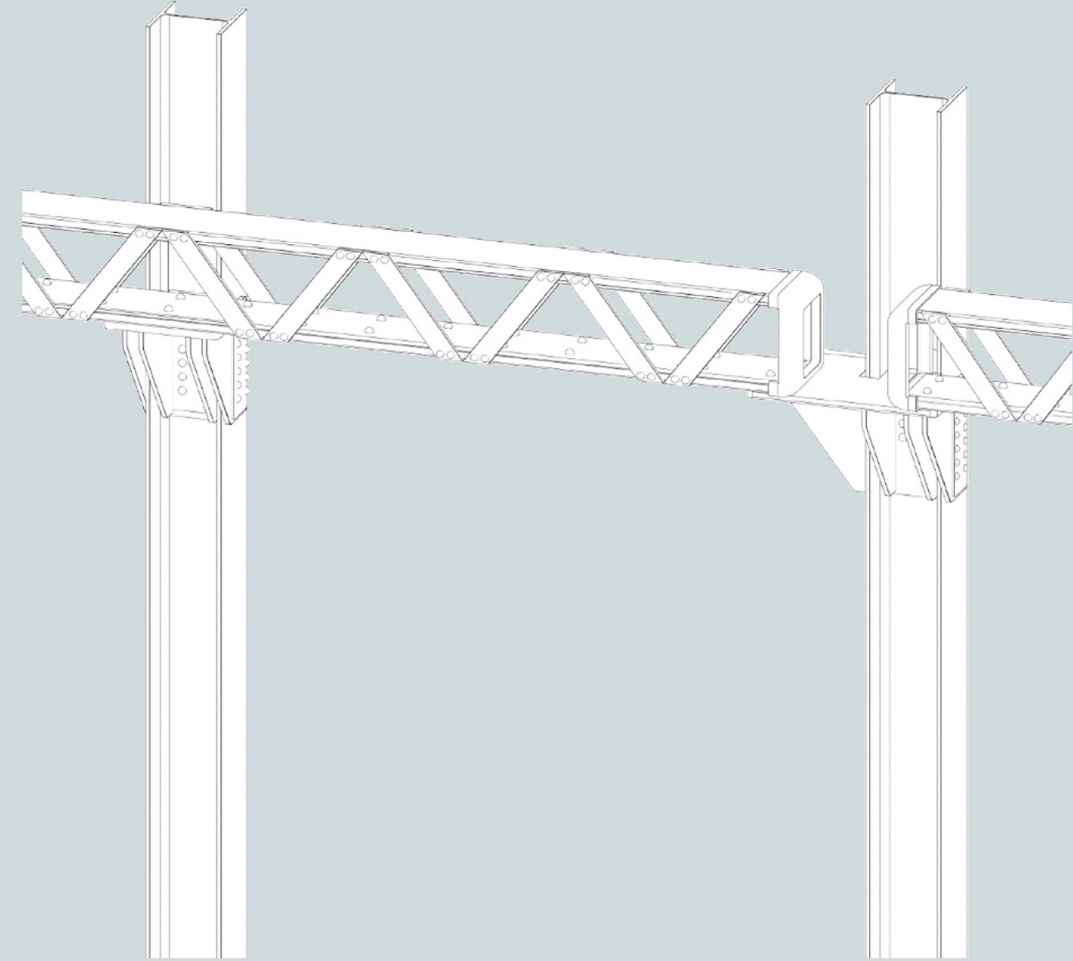




CONNECTION REUSED TRUSS - COLUMN
GROUND FLOOR

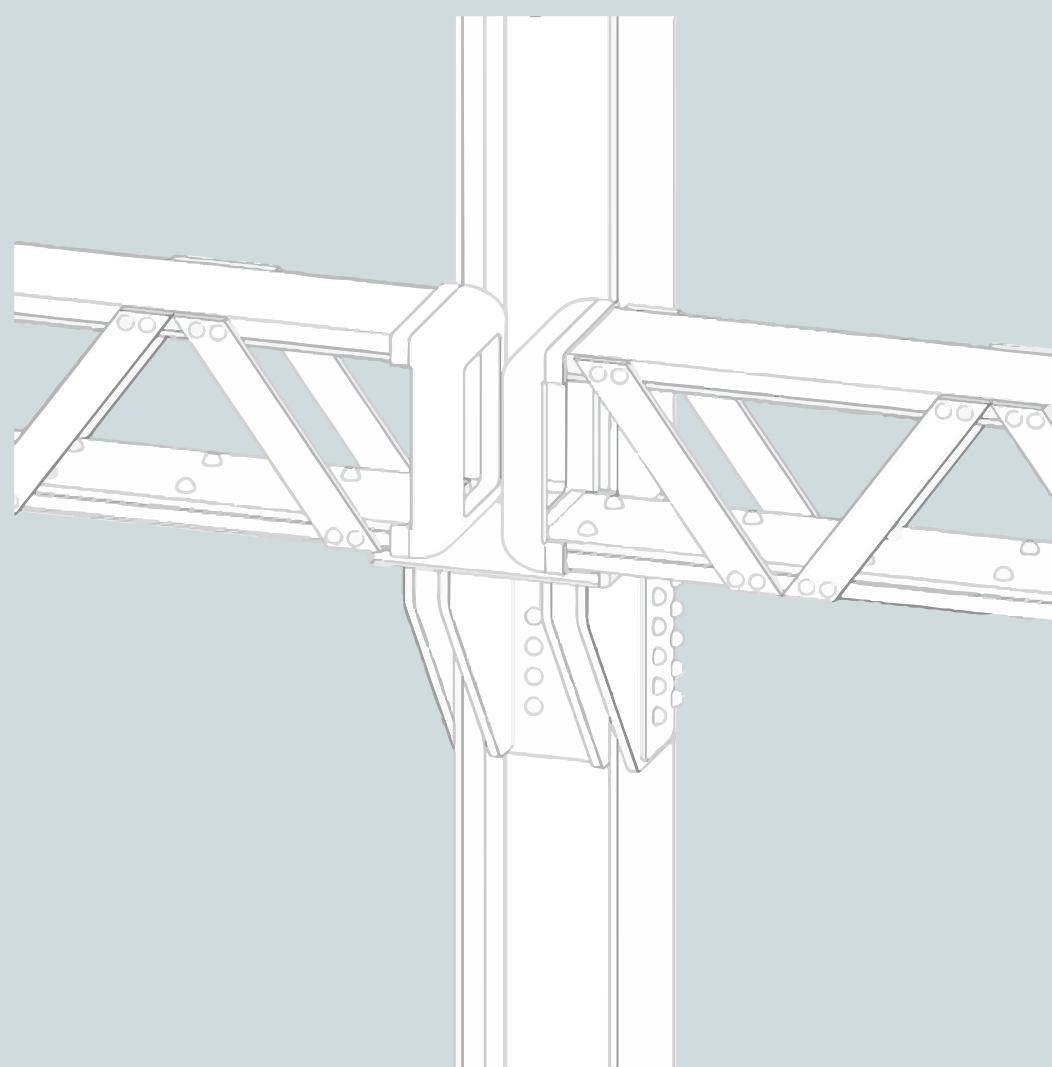


CONNECTION REUSED TRUSS - COLUMN -
PRIMARY / SECONDARY BEAMS
2ND, 3RD, 4TH, 5TH FLOOR

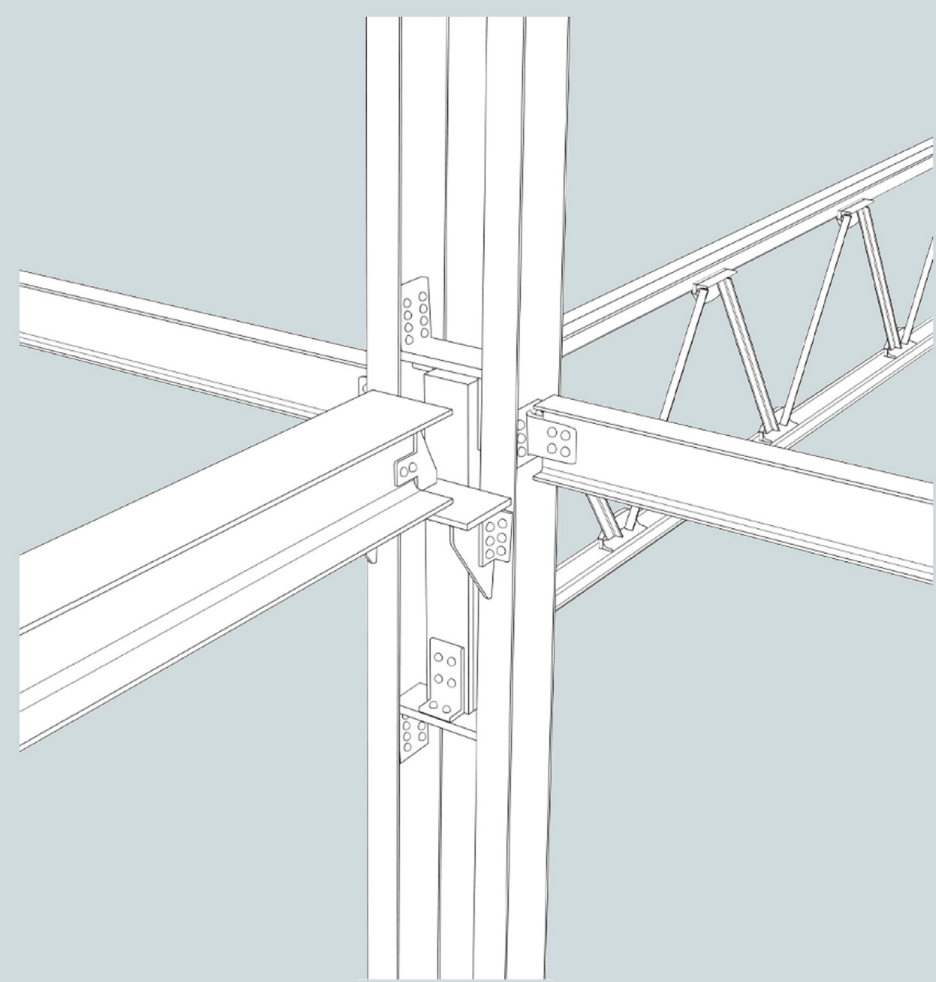


CONNECTION HEA 260 COLUMN - ANGLED
IPE 260 COLUMNS
1TH FLOOR ONLY

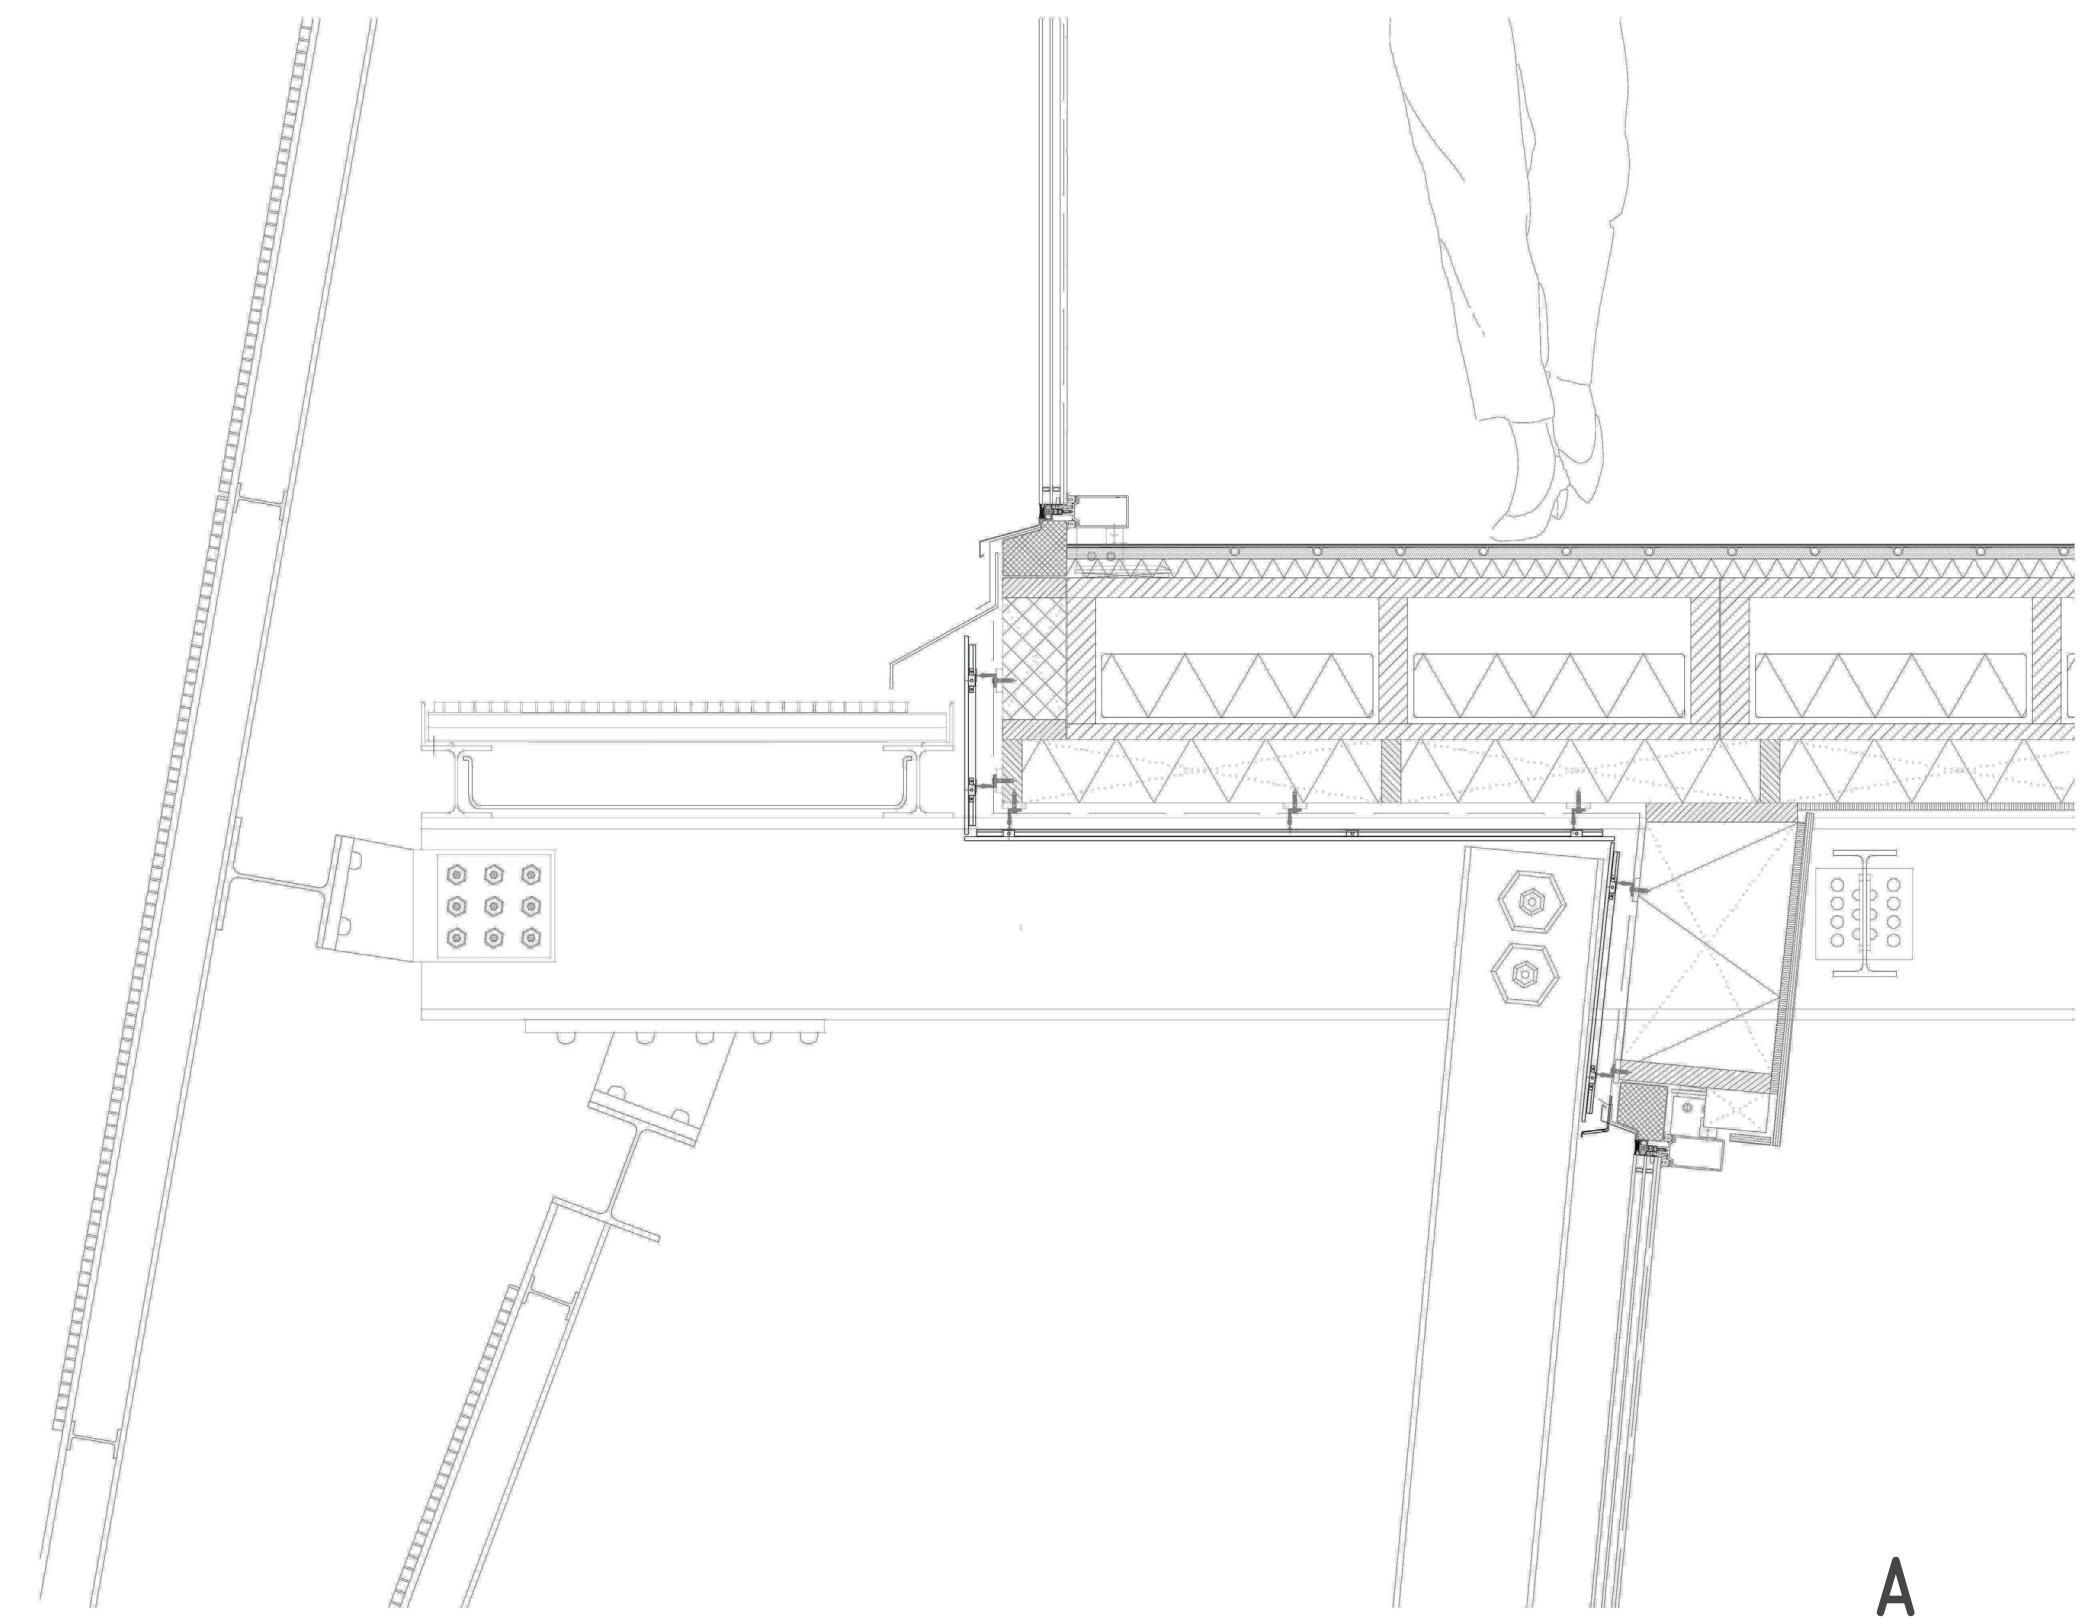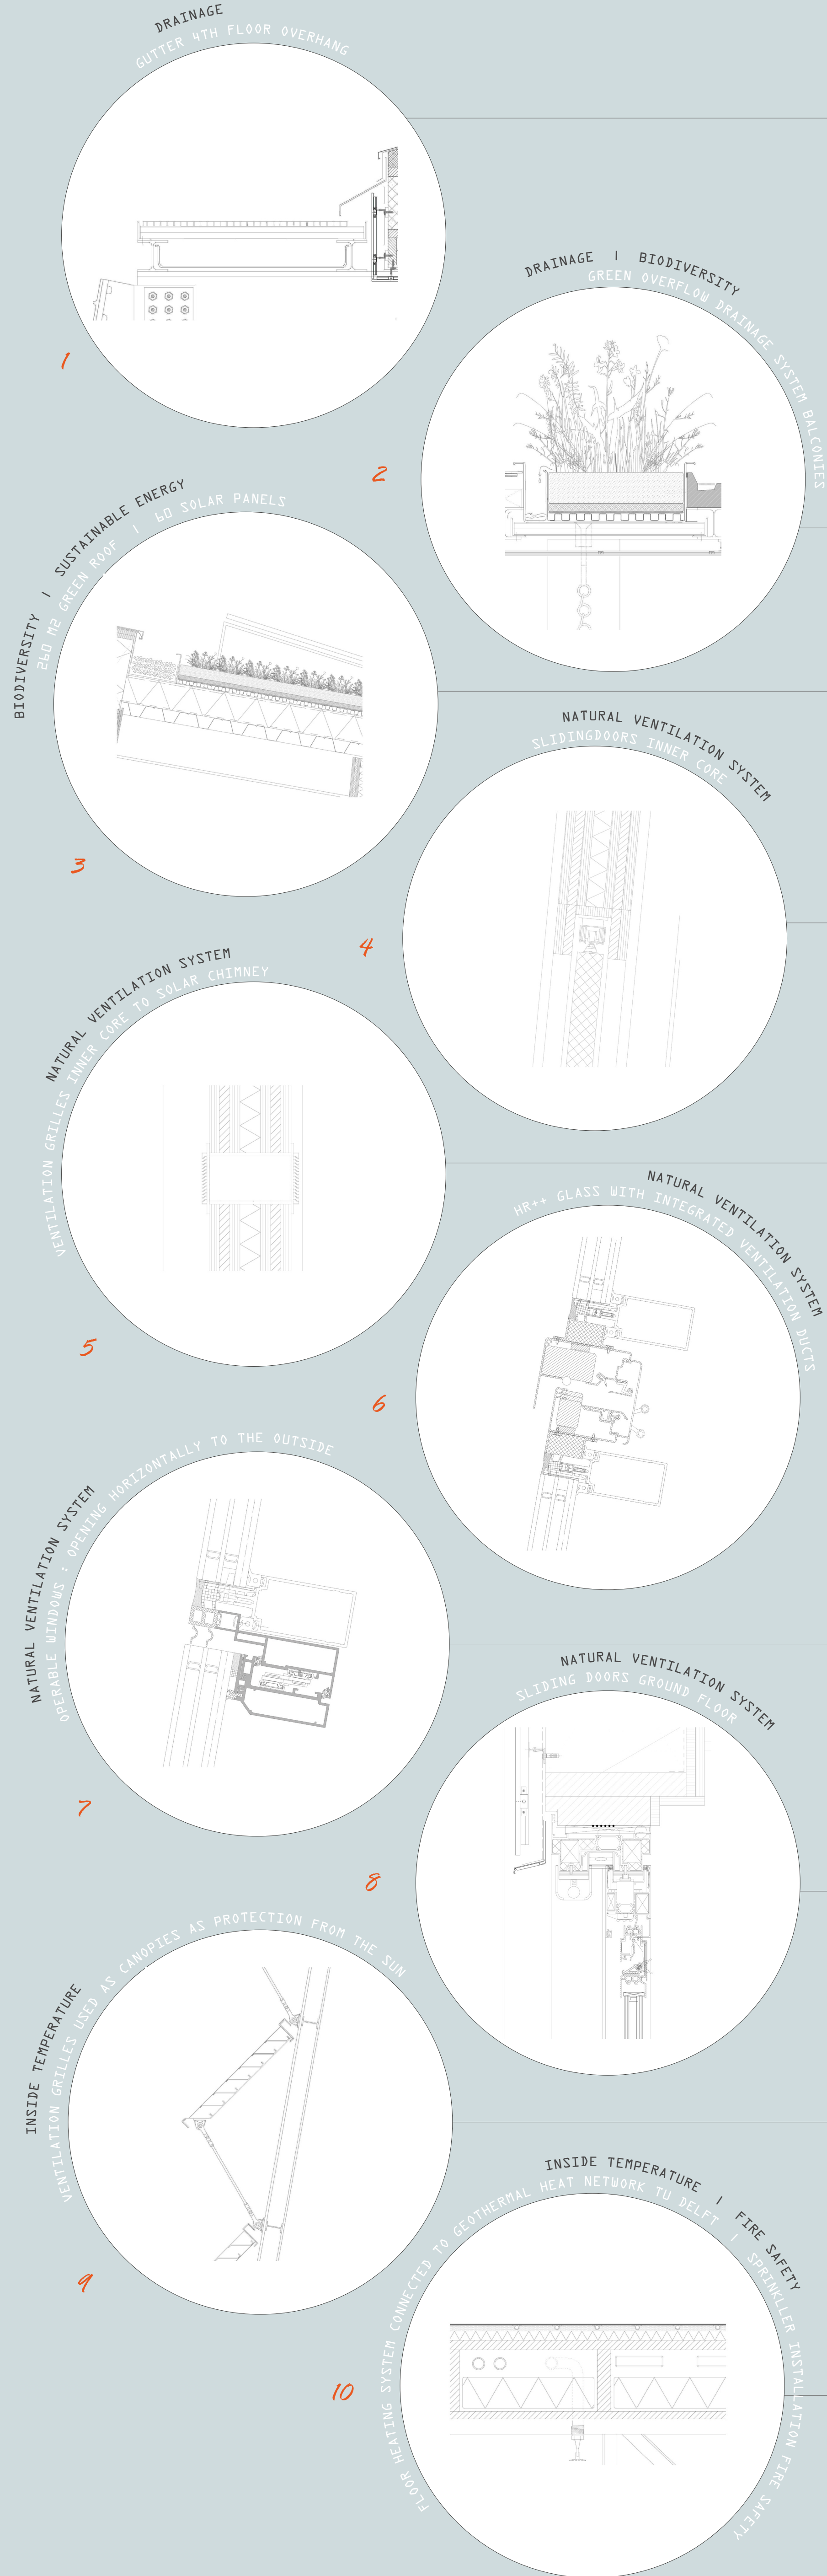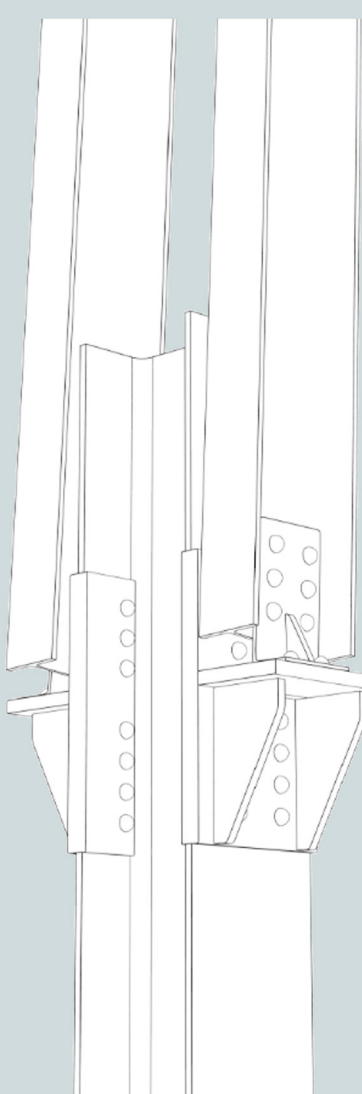


A

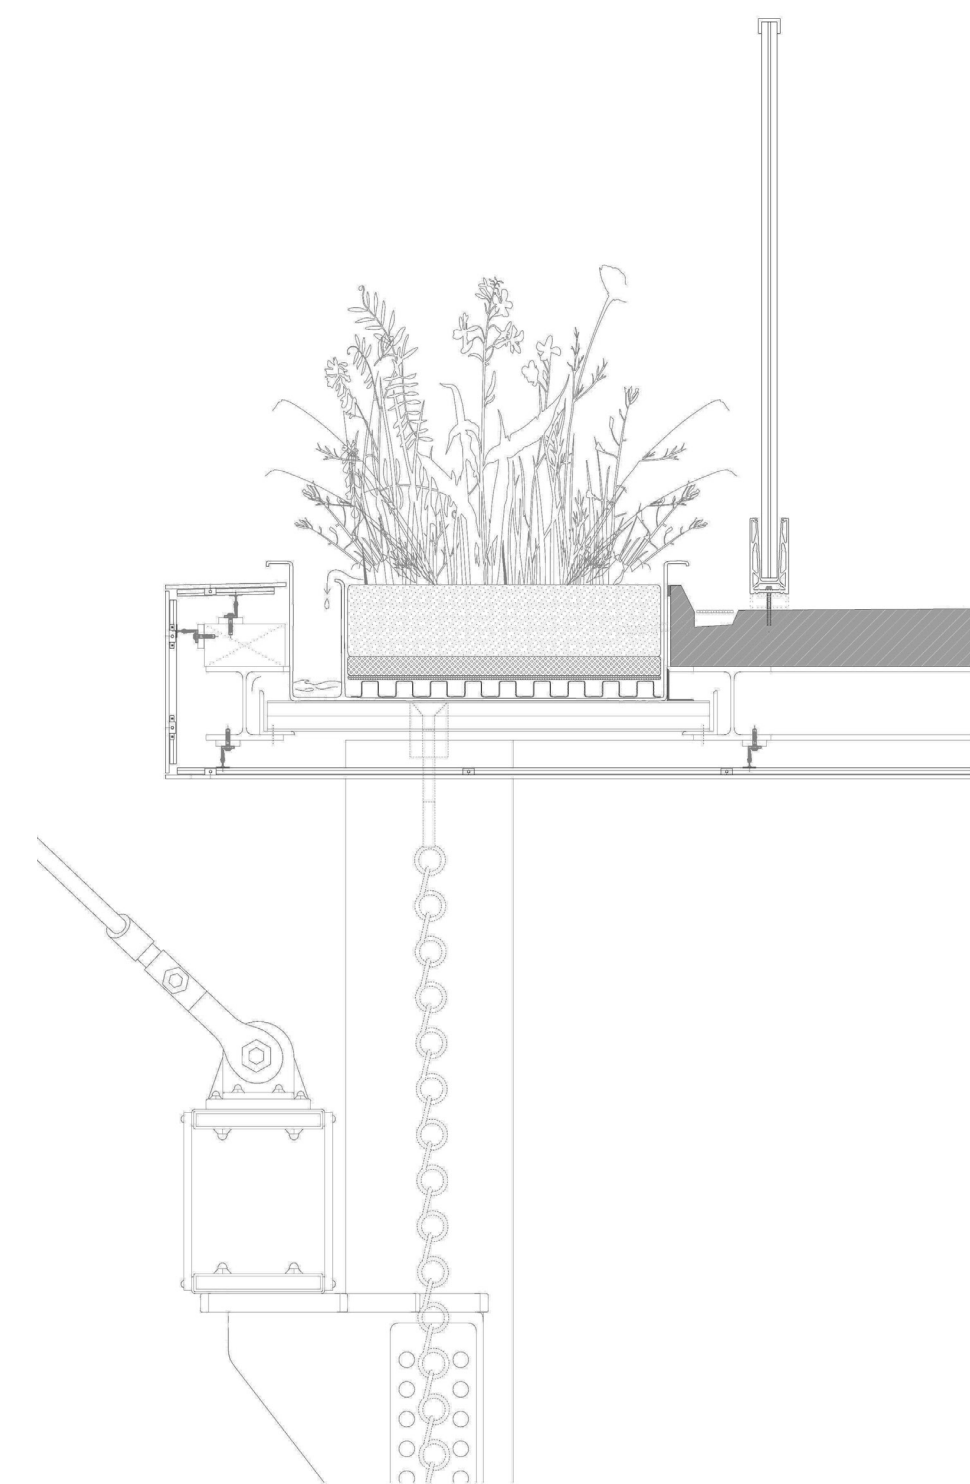

B

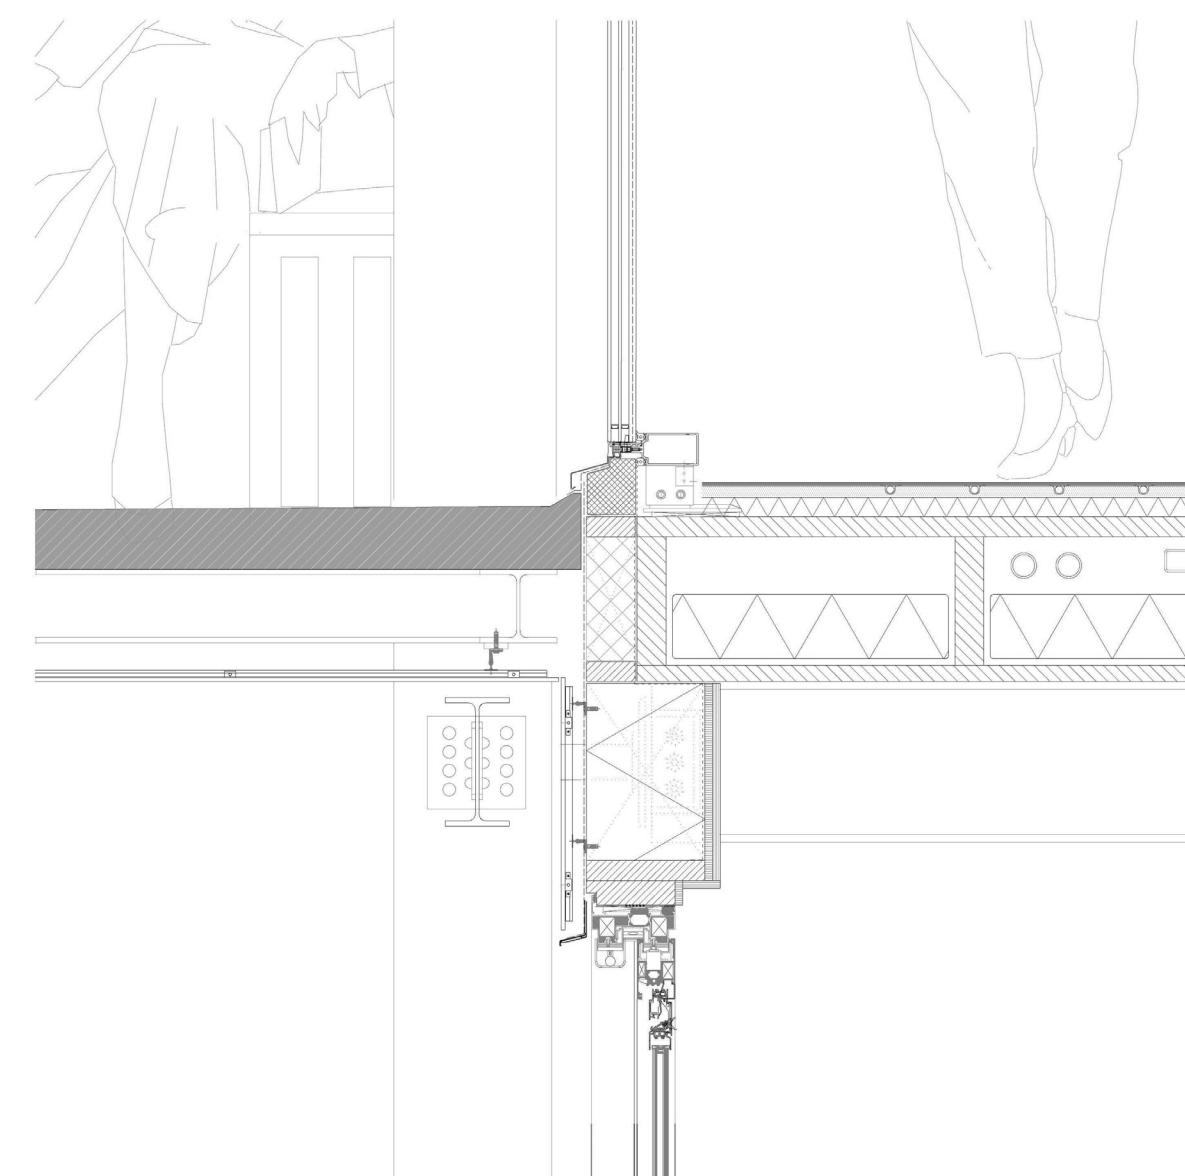

C

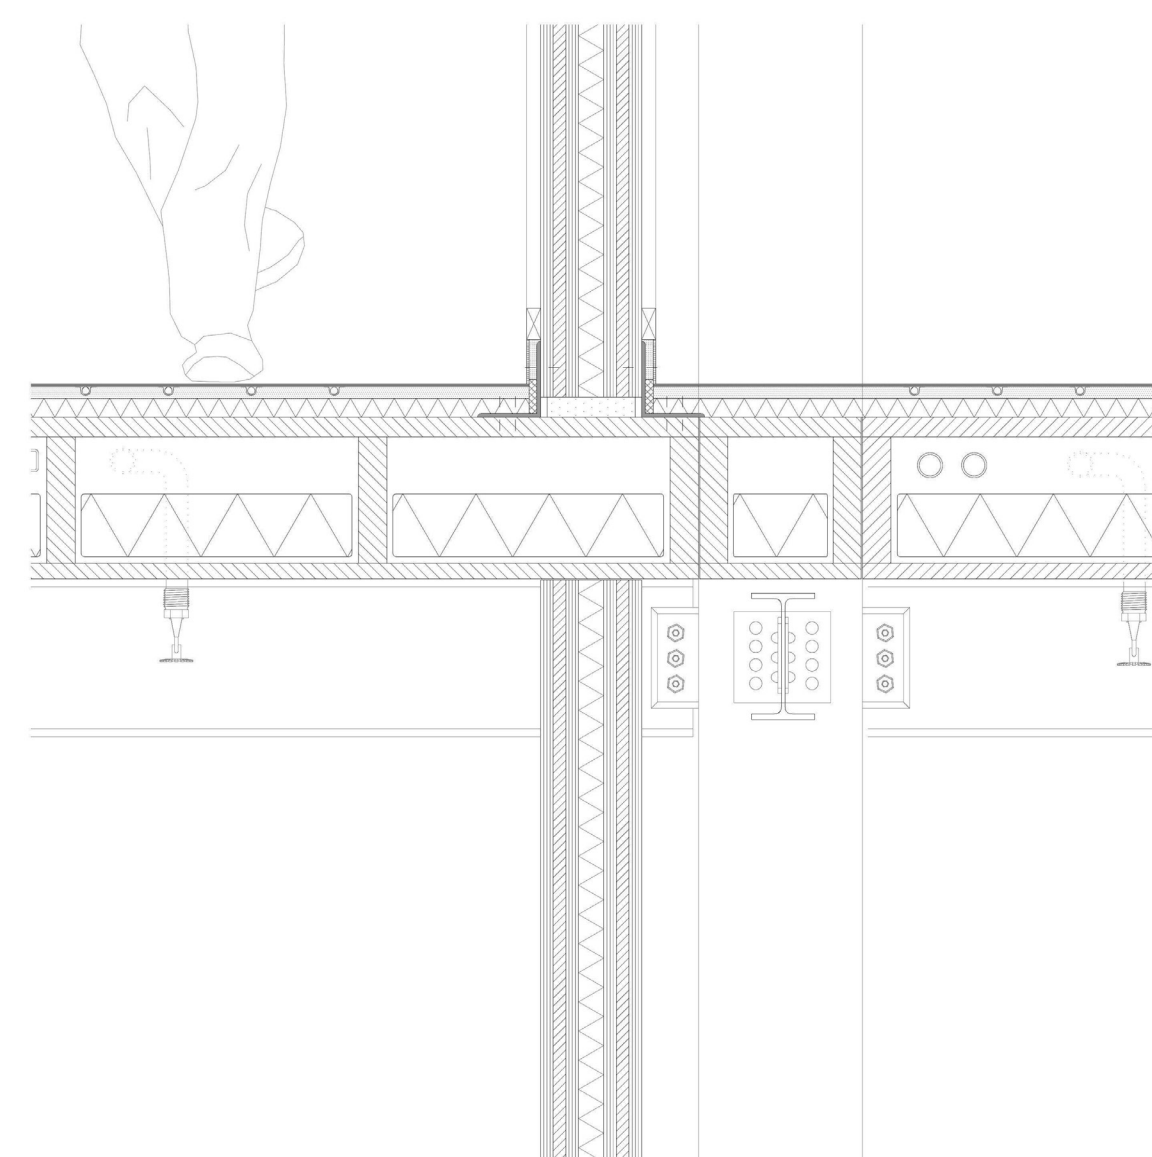

D

