



INTRODUCTION


Current Situation

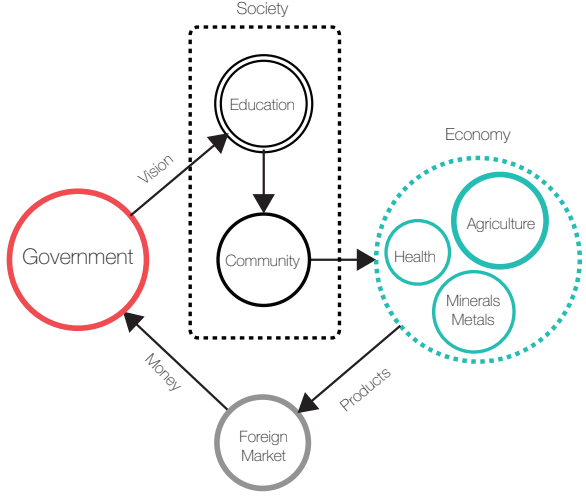


Future Scenario

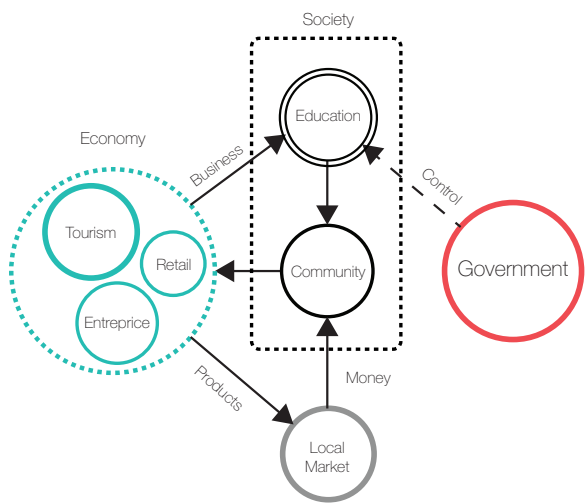


Routing

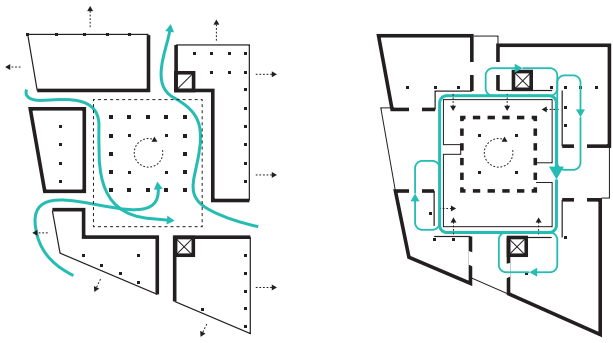


Construction

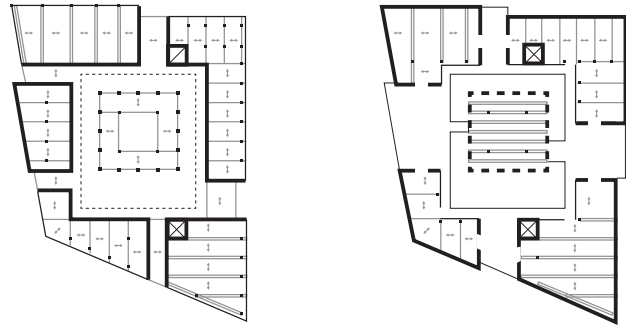

Program

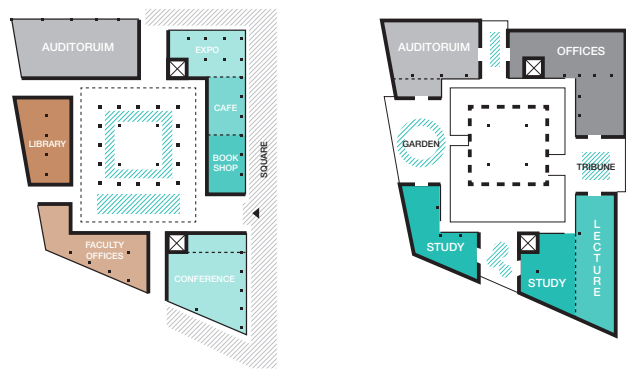


Ground Floor

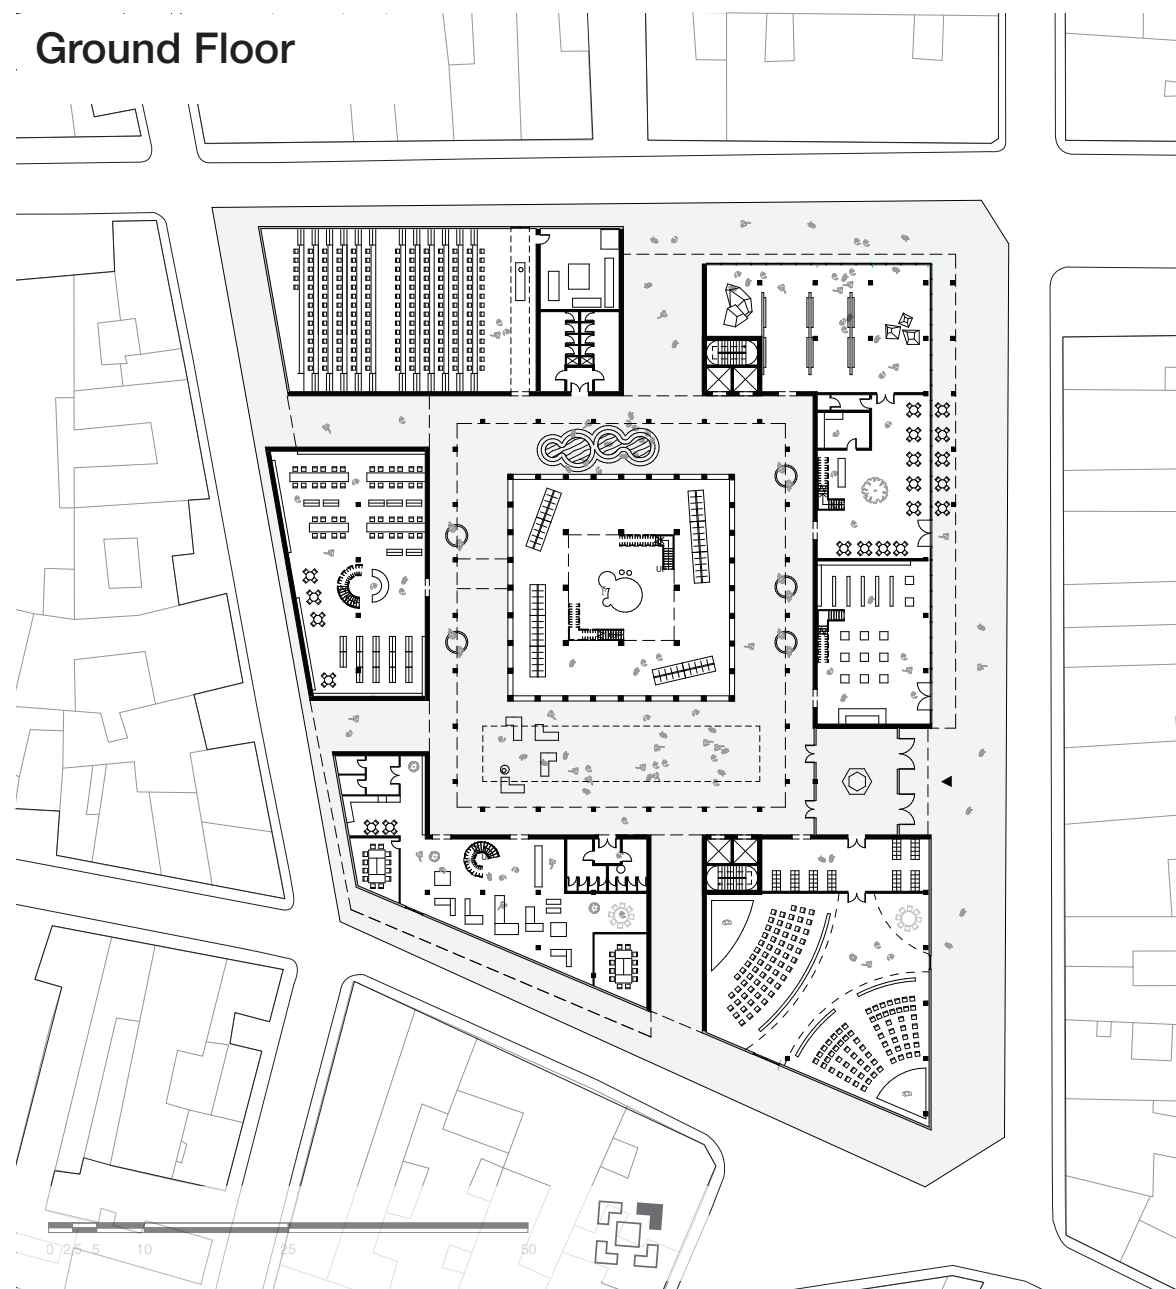

Second Floor




Jesus Maria Vocational Business School

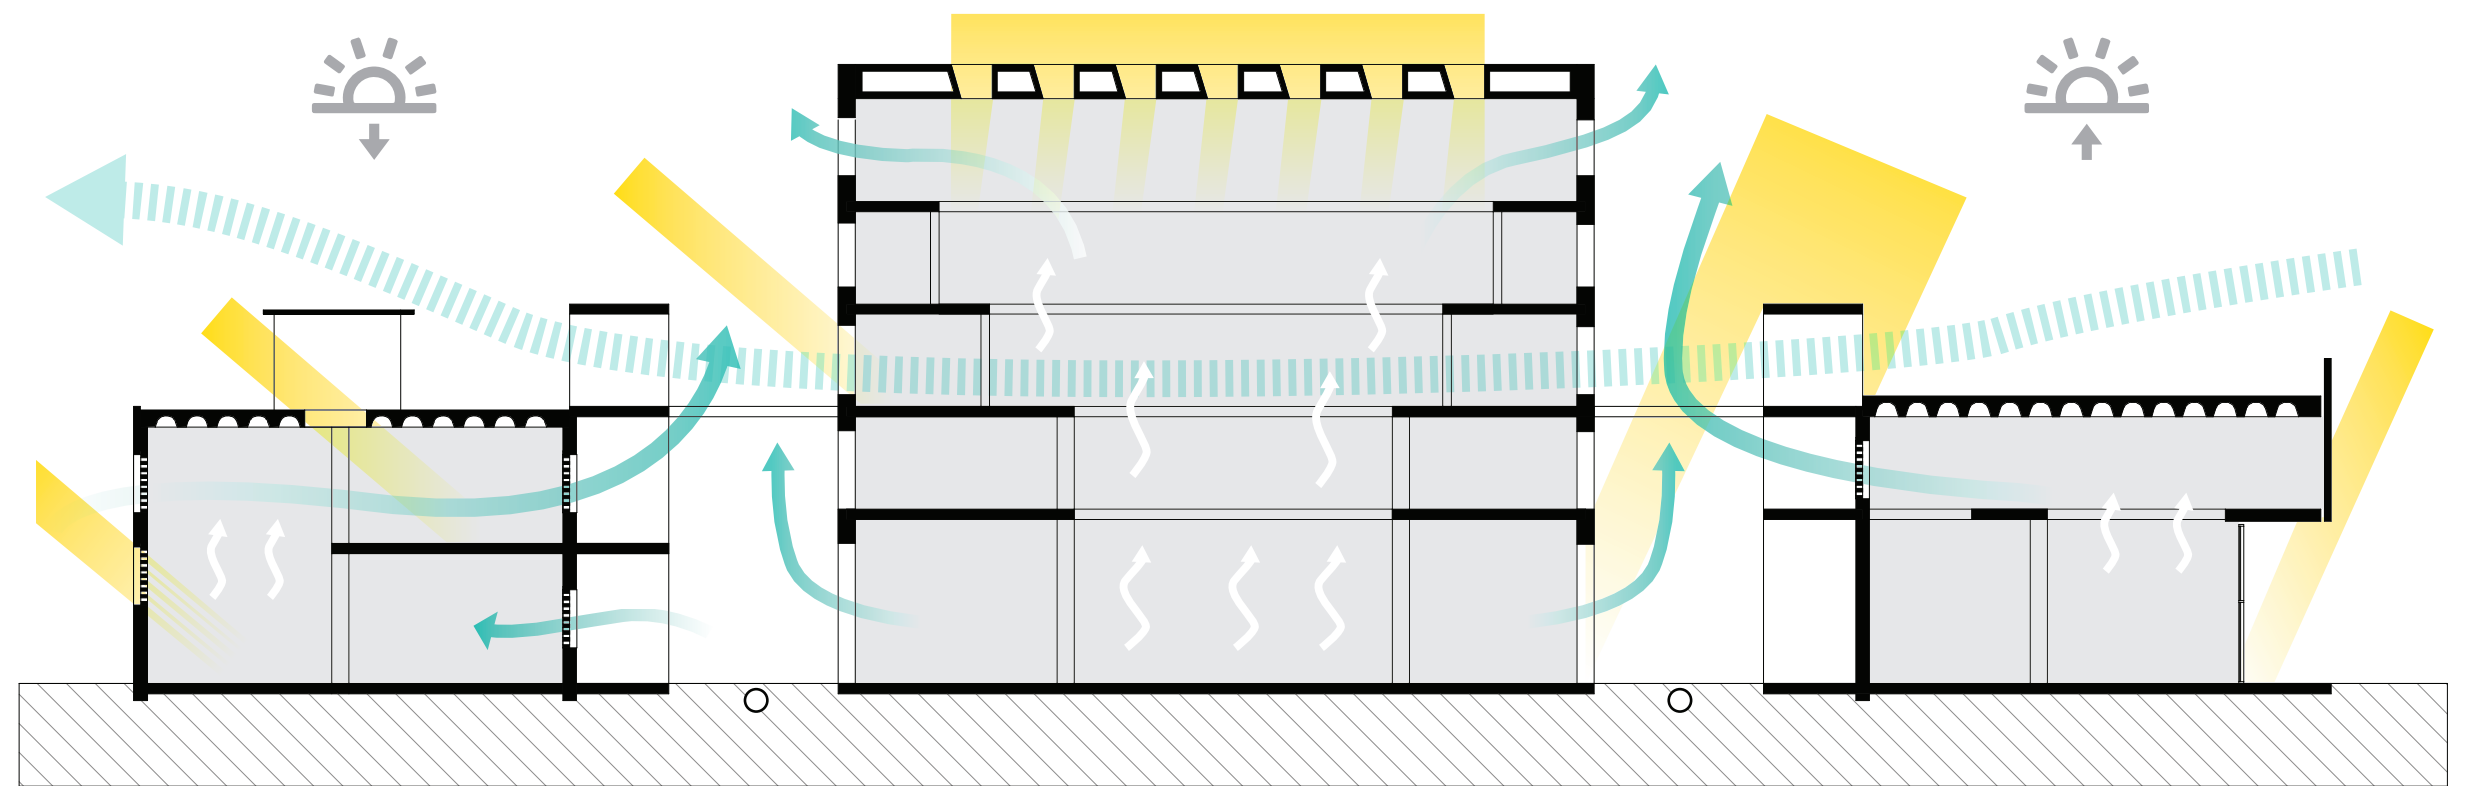

Jeroen de Nies
Complex Projects P3
Studio HAVANA - 2017

U R B A N P L A N

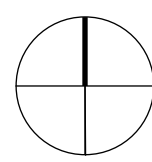


V I E J A



1 : 5 0 0 0

S I T E P L A N


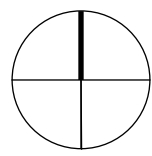


J E S U S M A R I A



1 : 1 0 0 0

IMPLEMENTATION

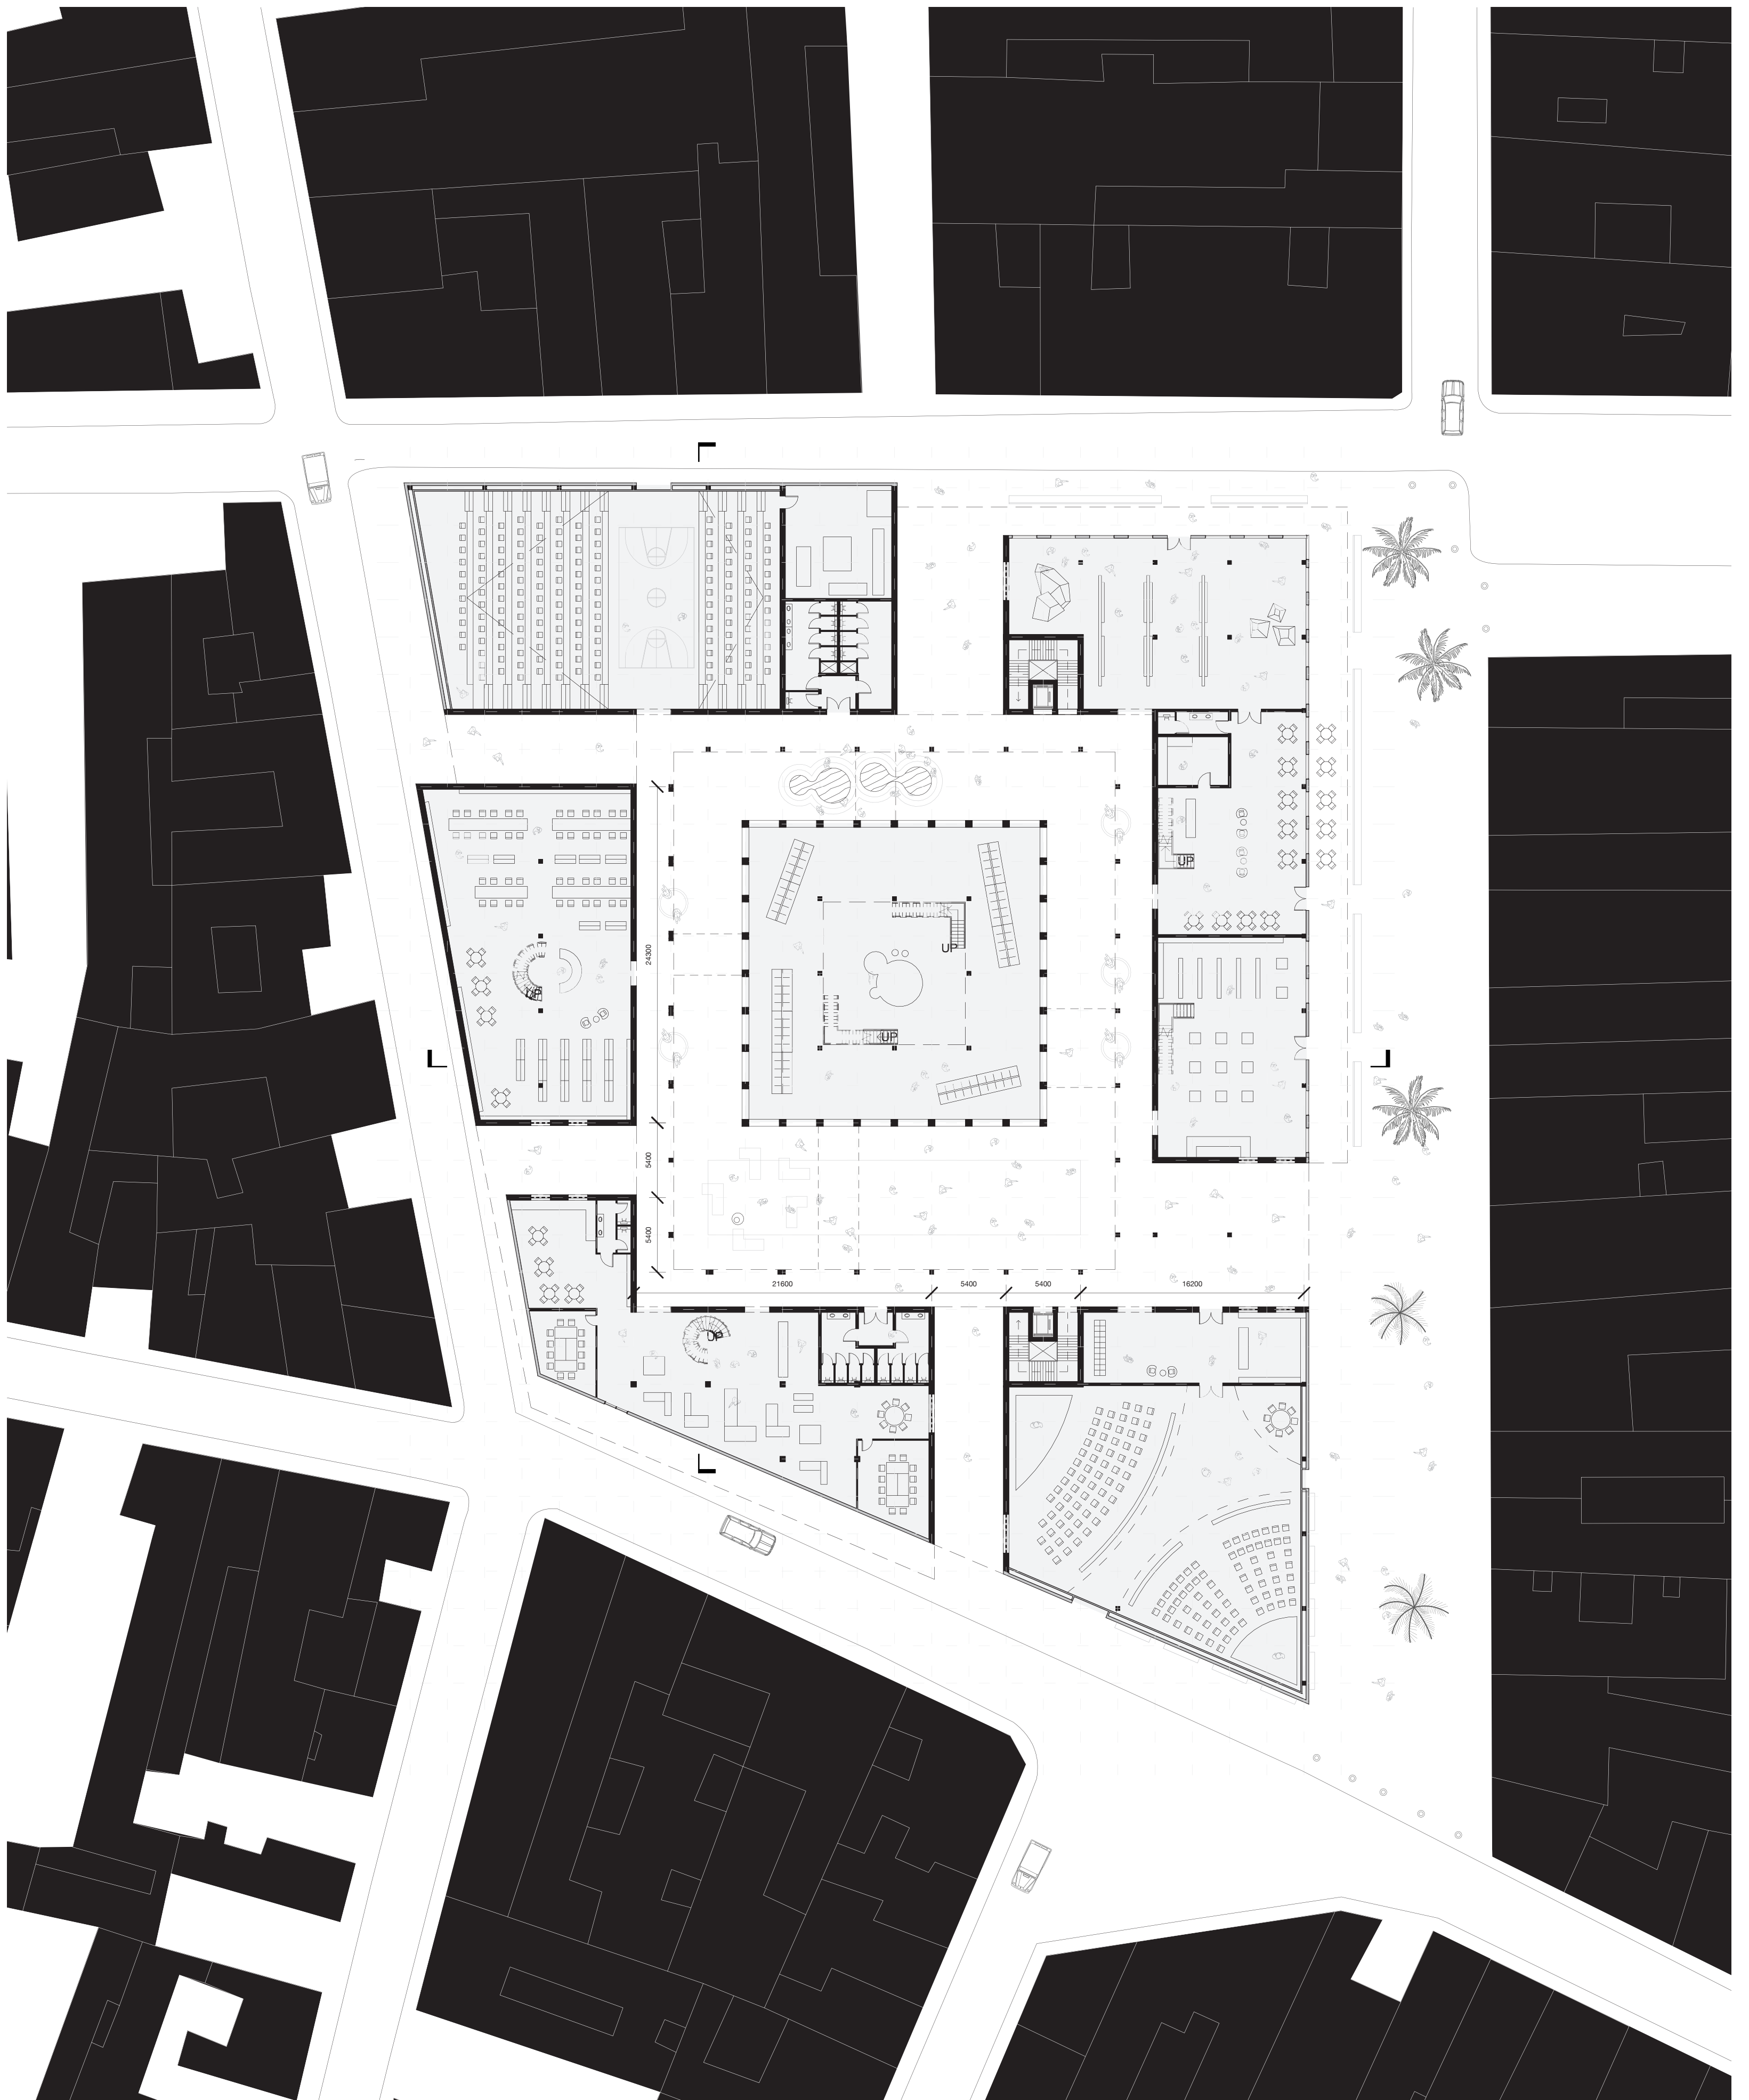
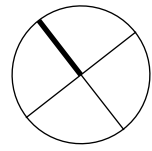


GROUND LEVEL




1 : 2 5 0

IMPLEMENTATION

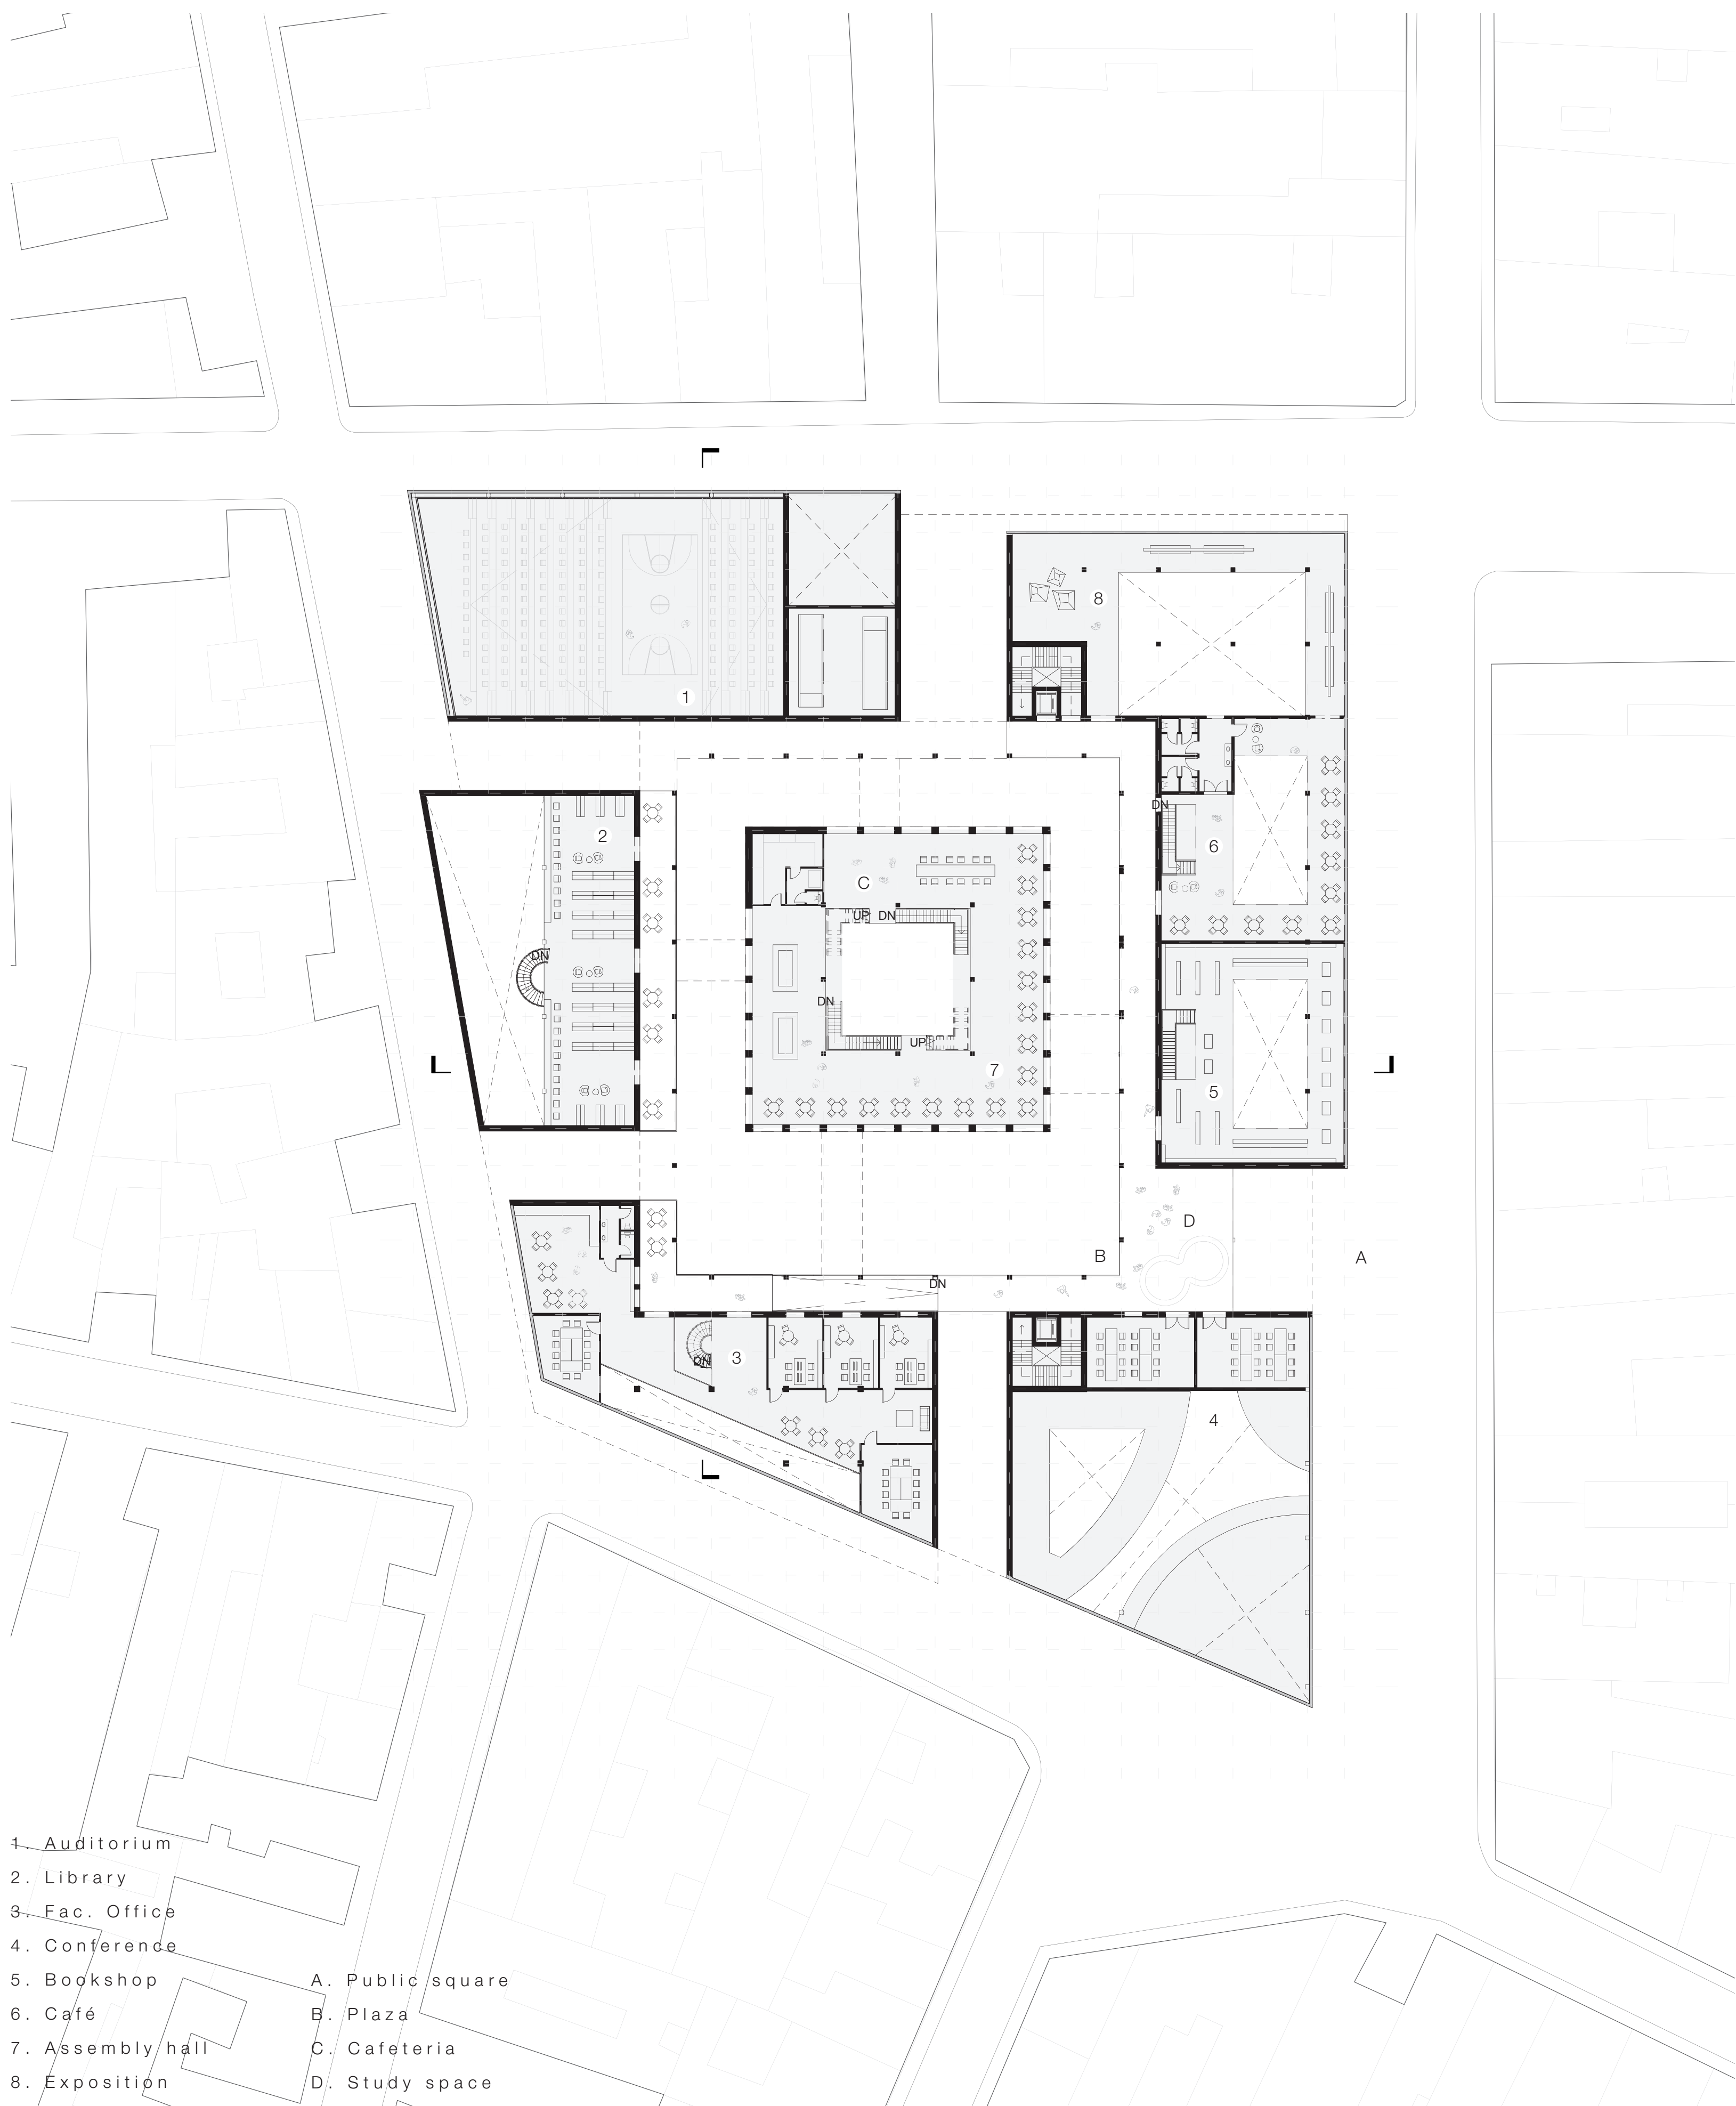
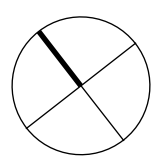


FIRST LEVEL

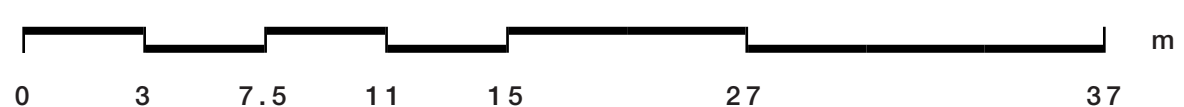

1 : 2 5 0

IMPLEMENTATION

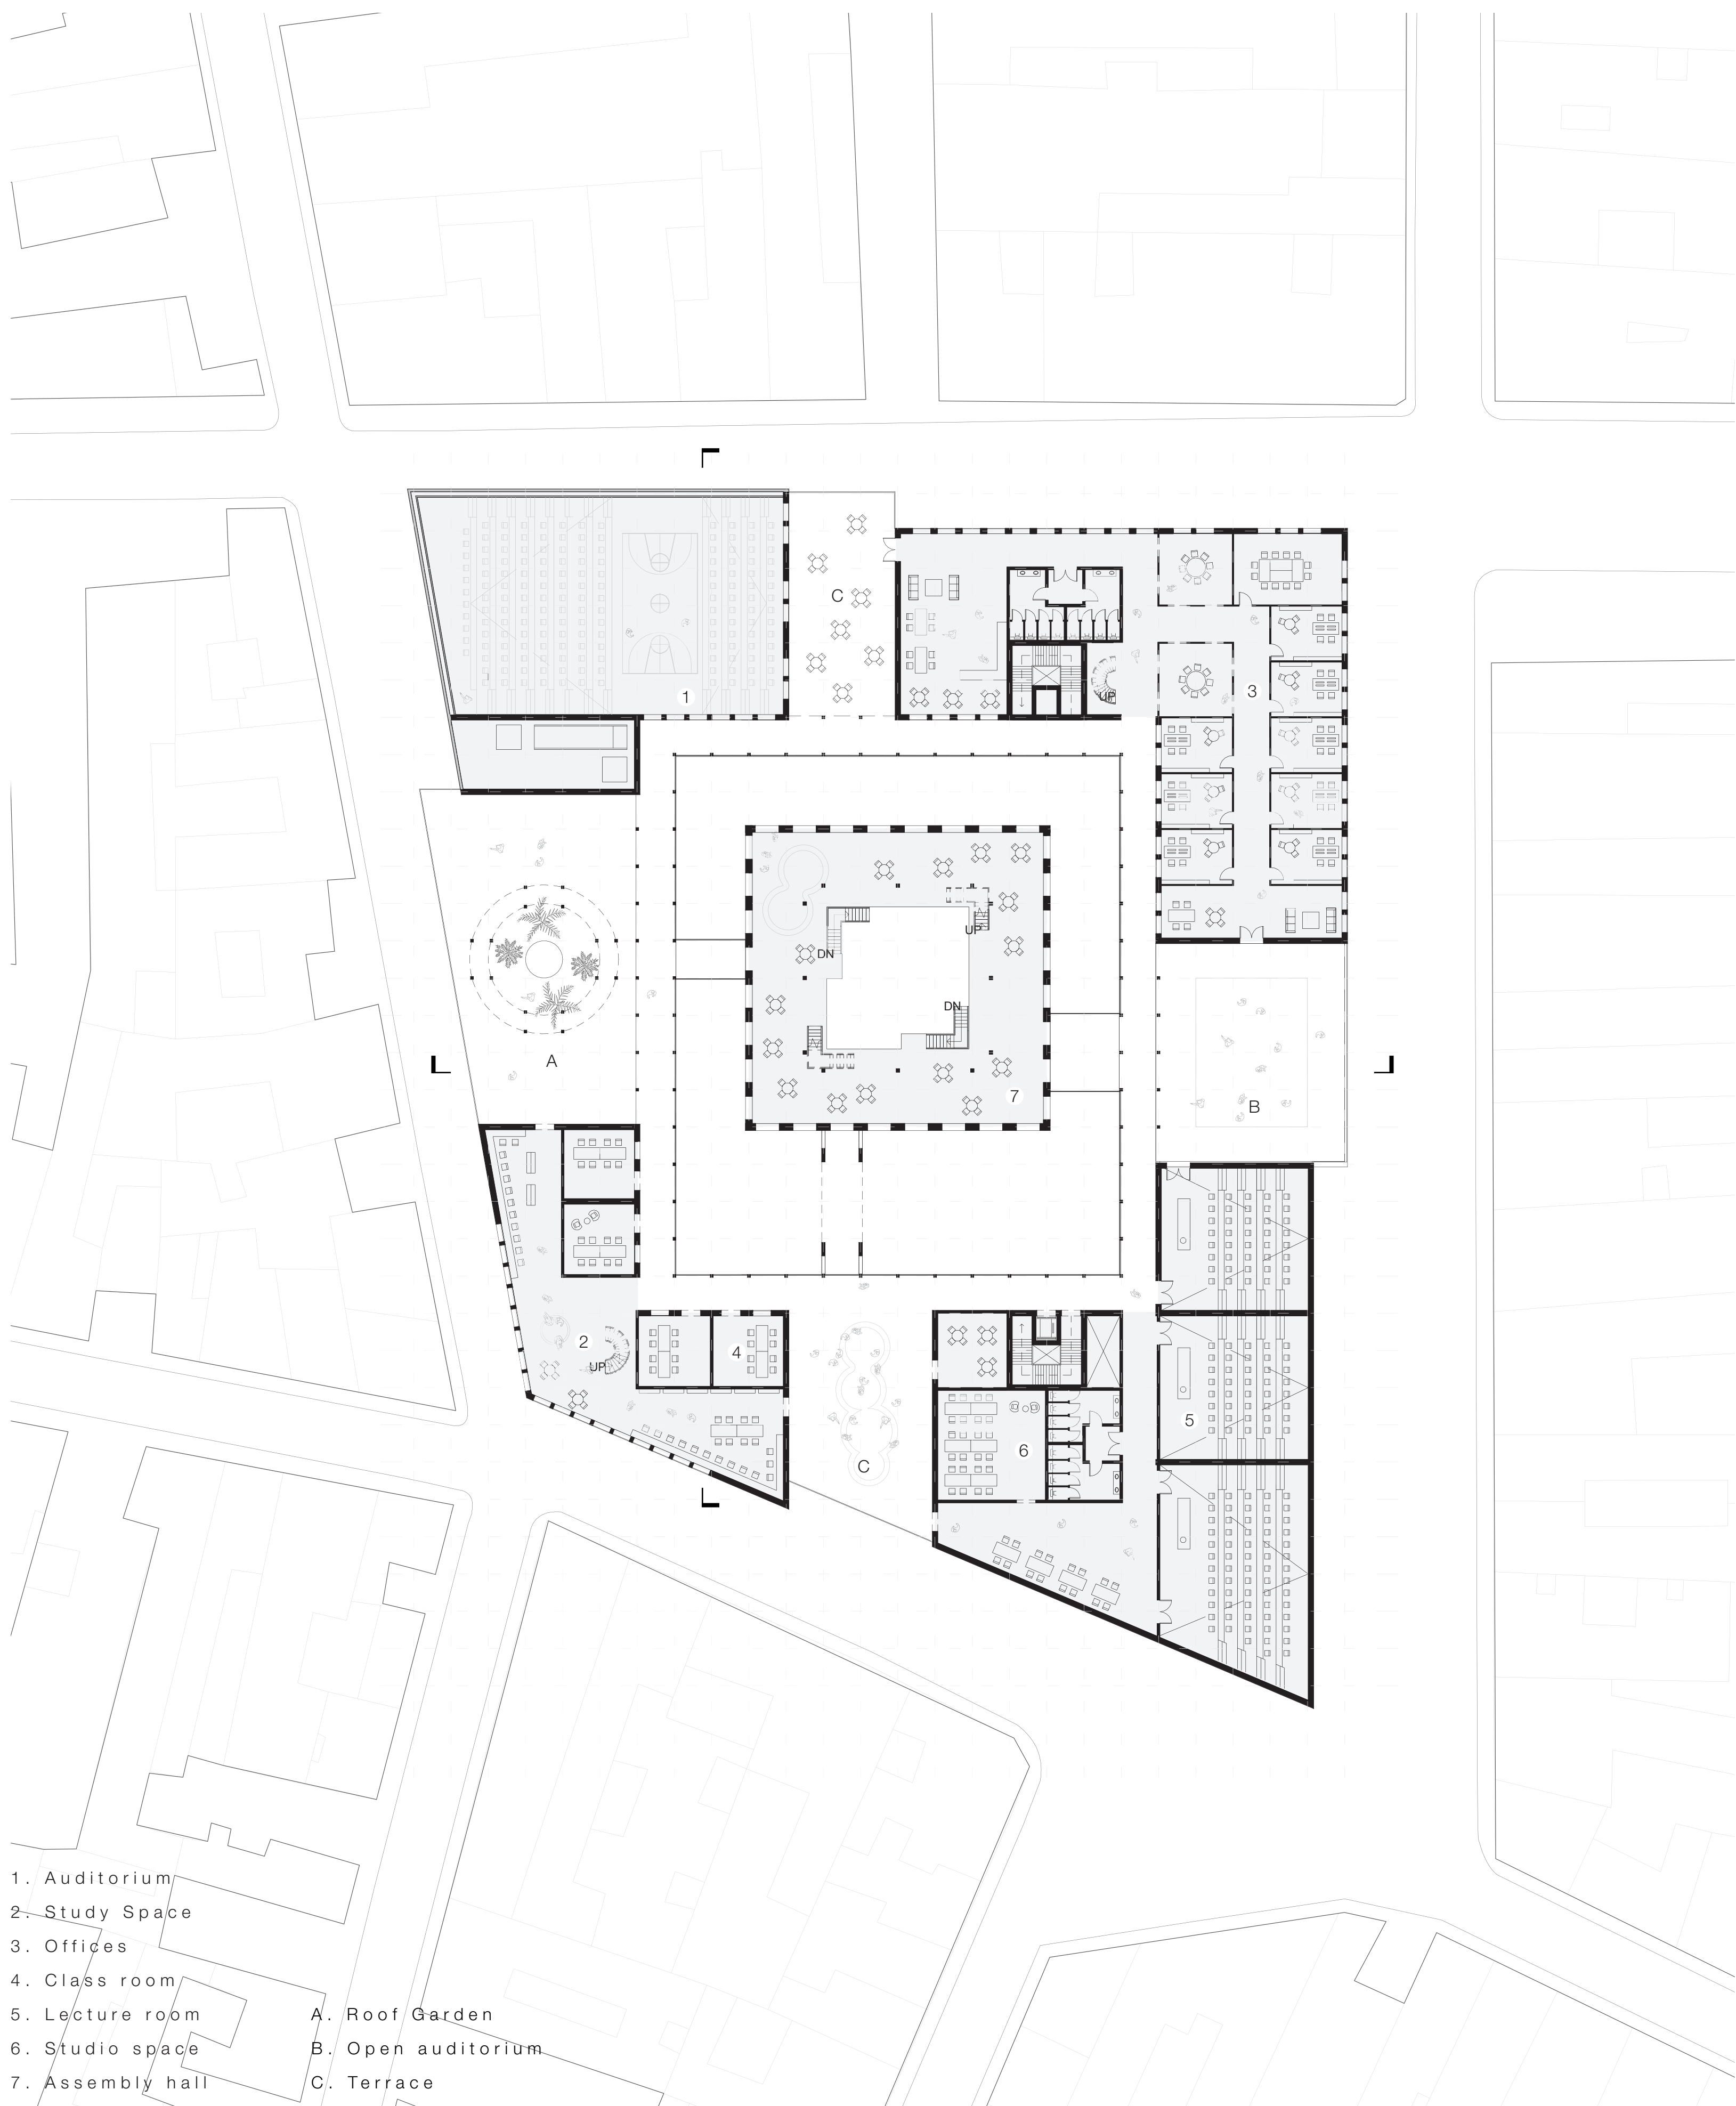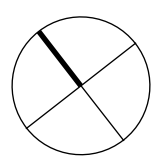

SECOND LEVEL




1 : 2 5 0

CONTEXT RELATION




CONCEPT

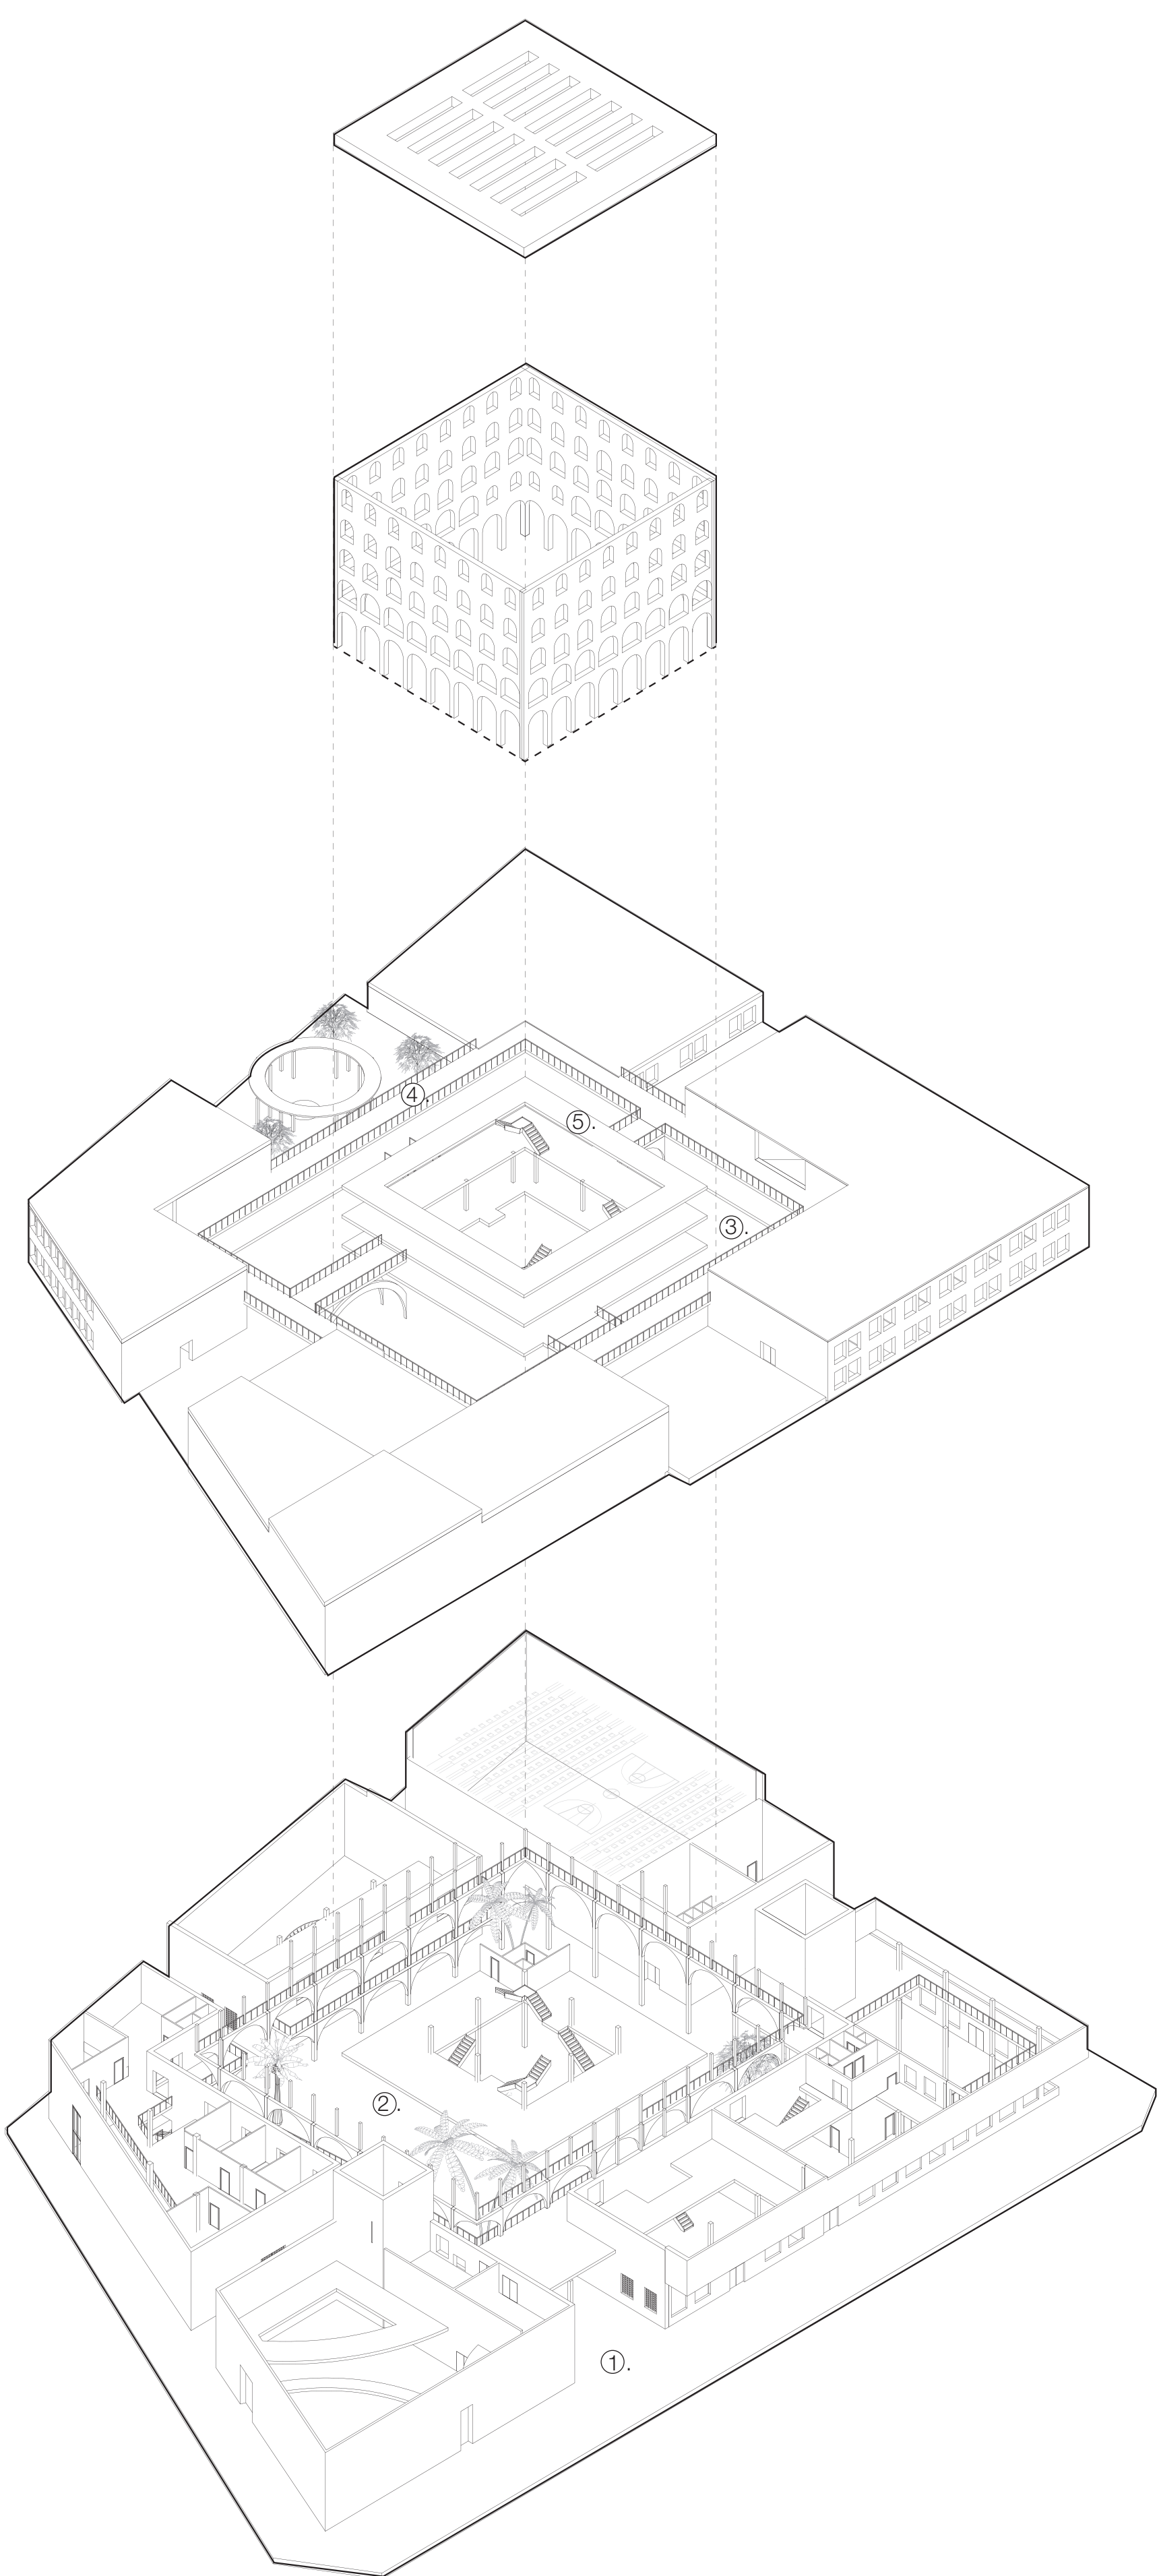

AXONOMETRY


1 : 400

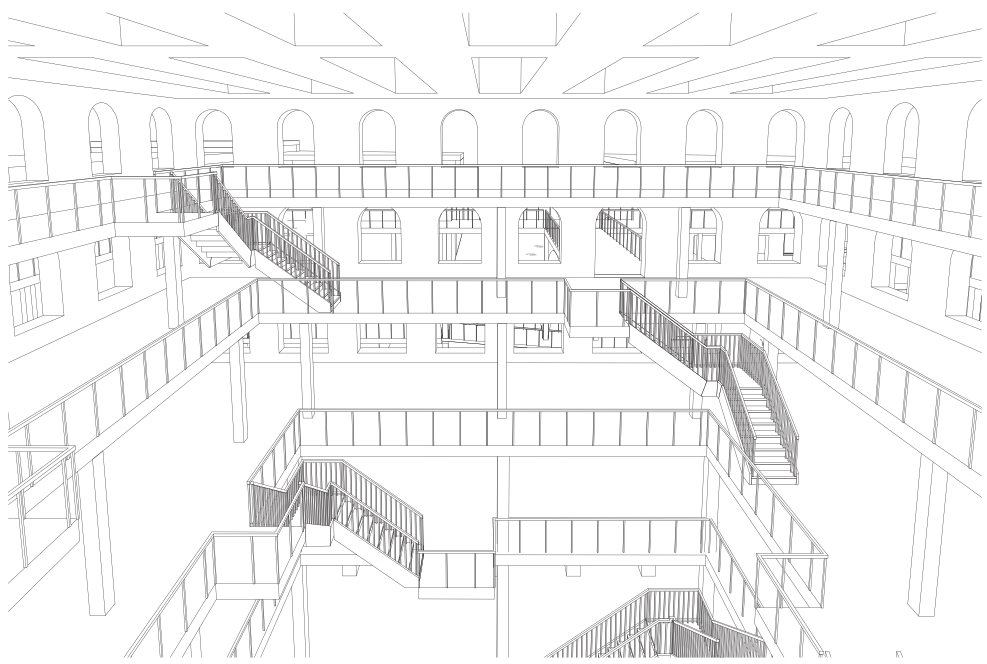


Study space 5.



Walkway 4.

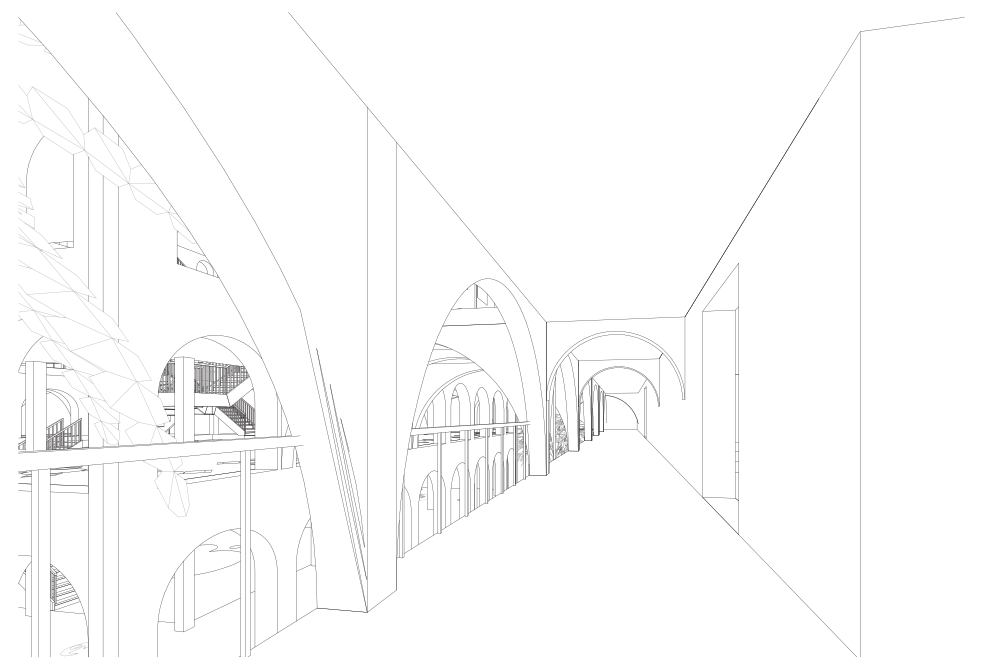

Arcade 3.

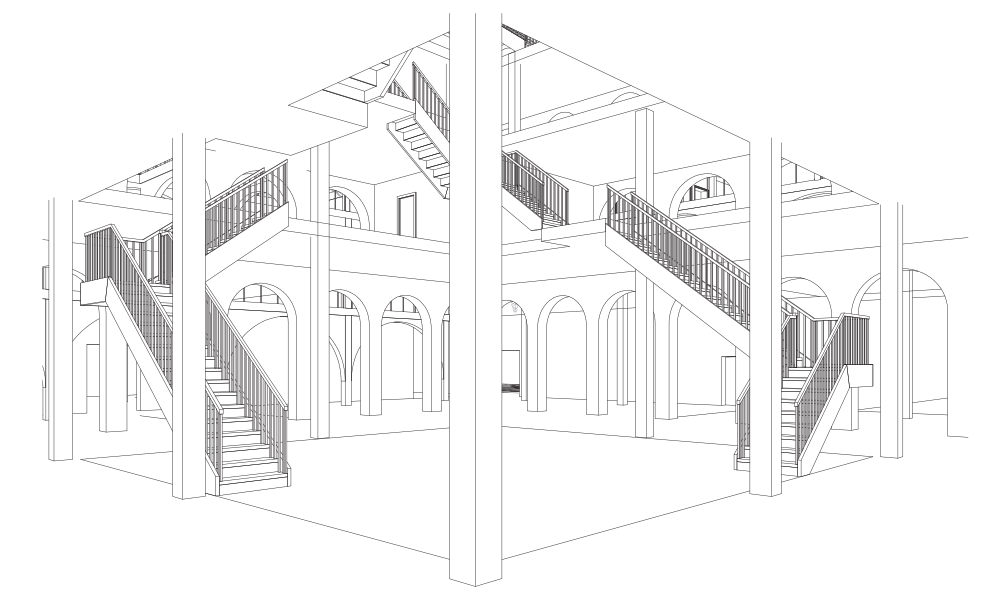


Meeting space 2.



Entrance 1.


ROUTING

SECTION

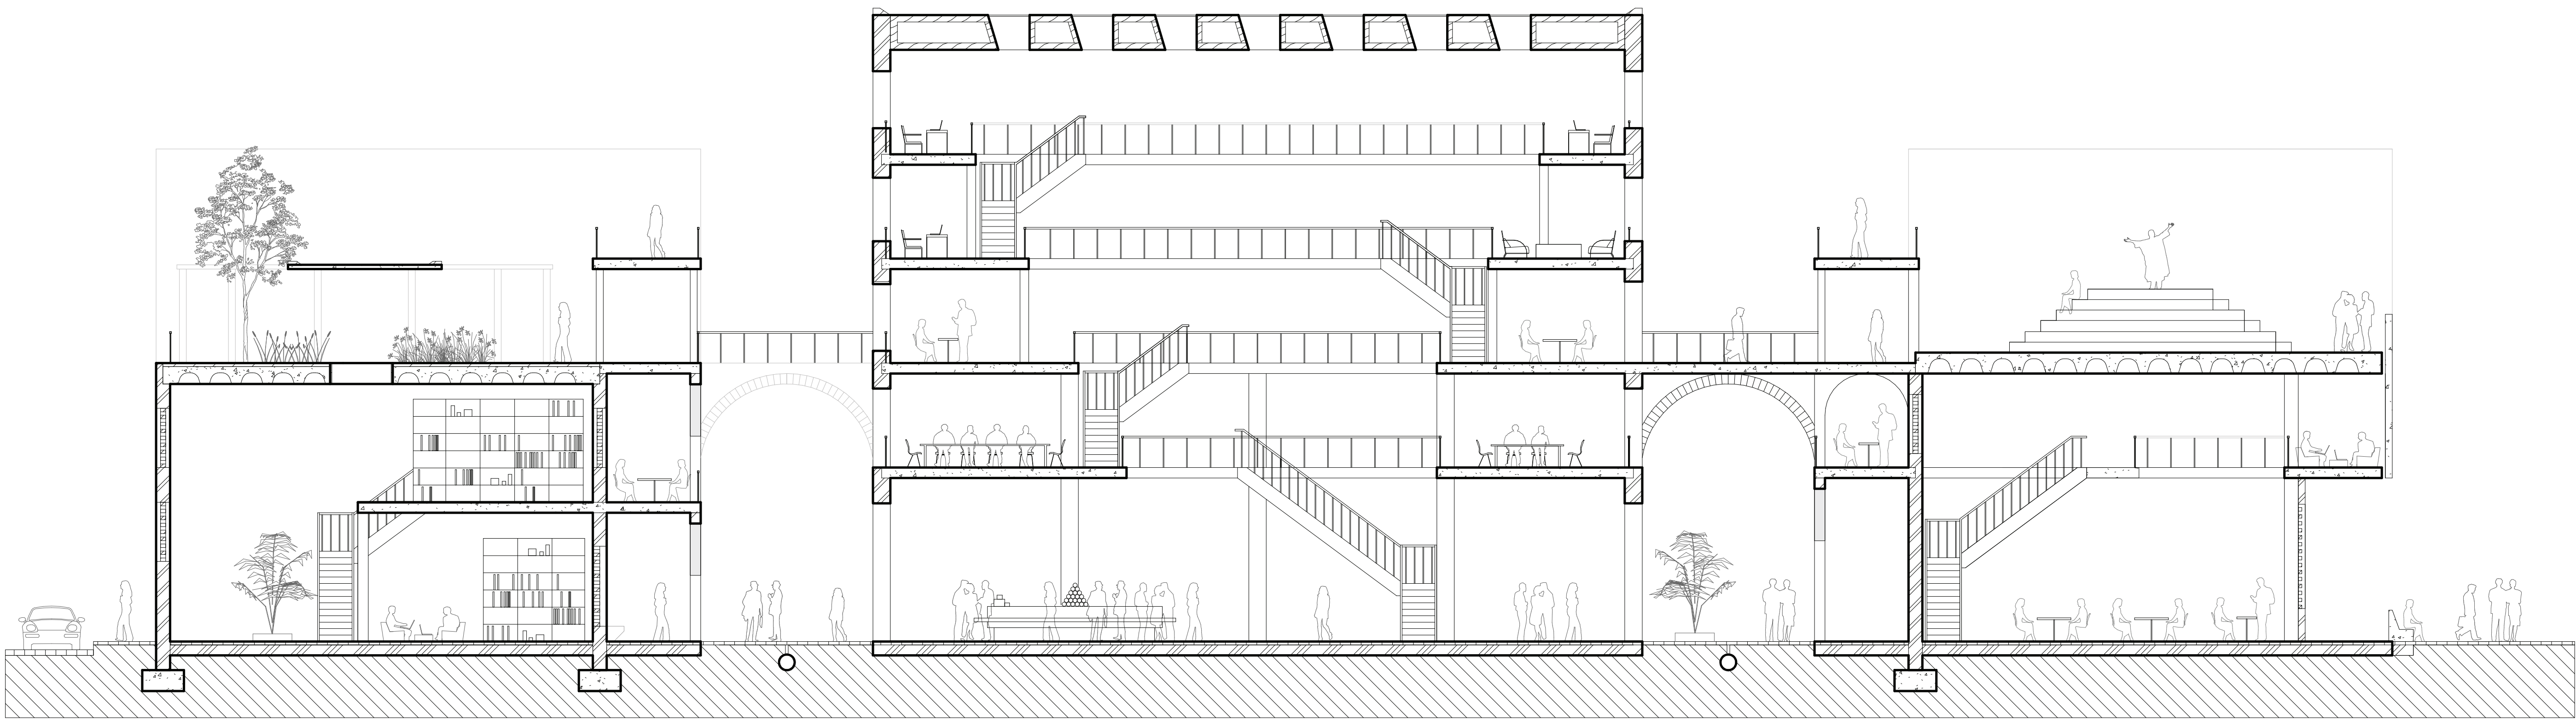

LONGITUDINAL

1 : 100

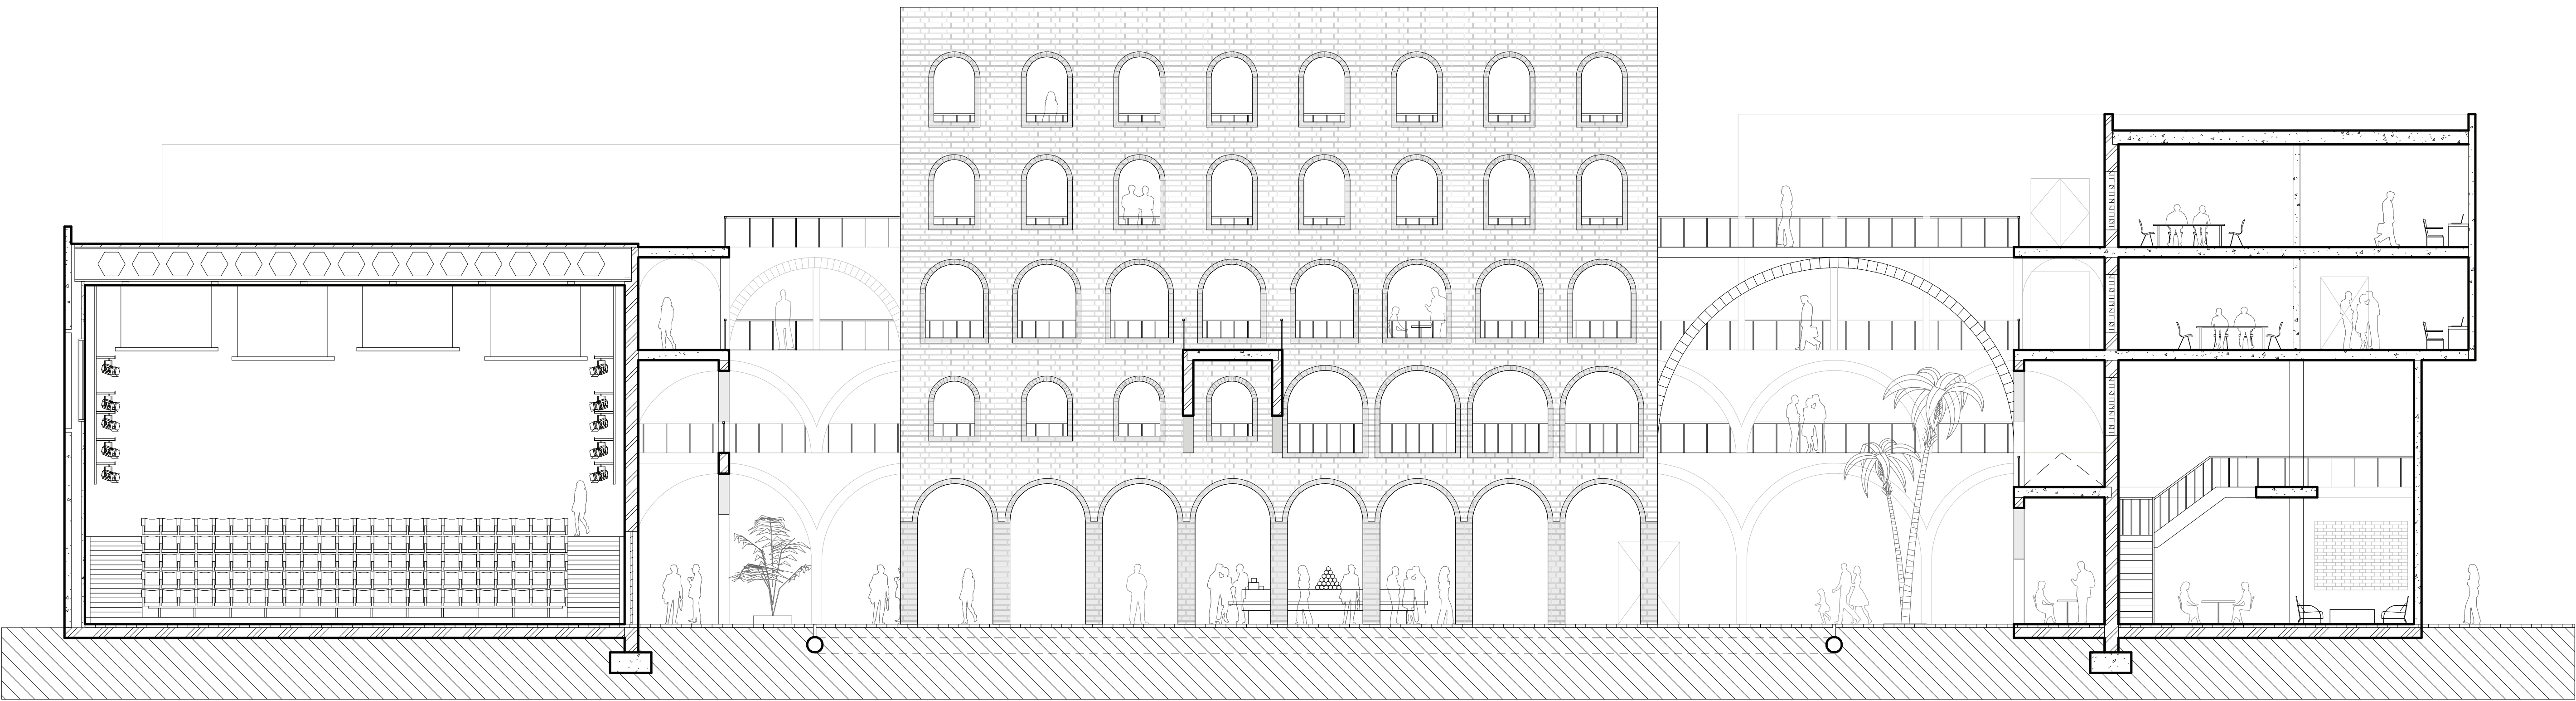

CROSS

1 : 100




ELEVATION

NORTH



EAST

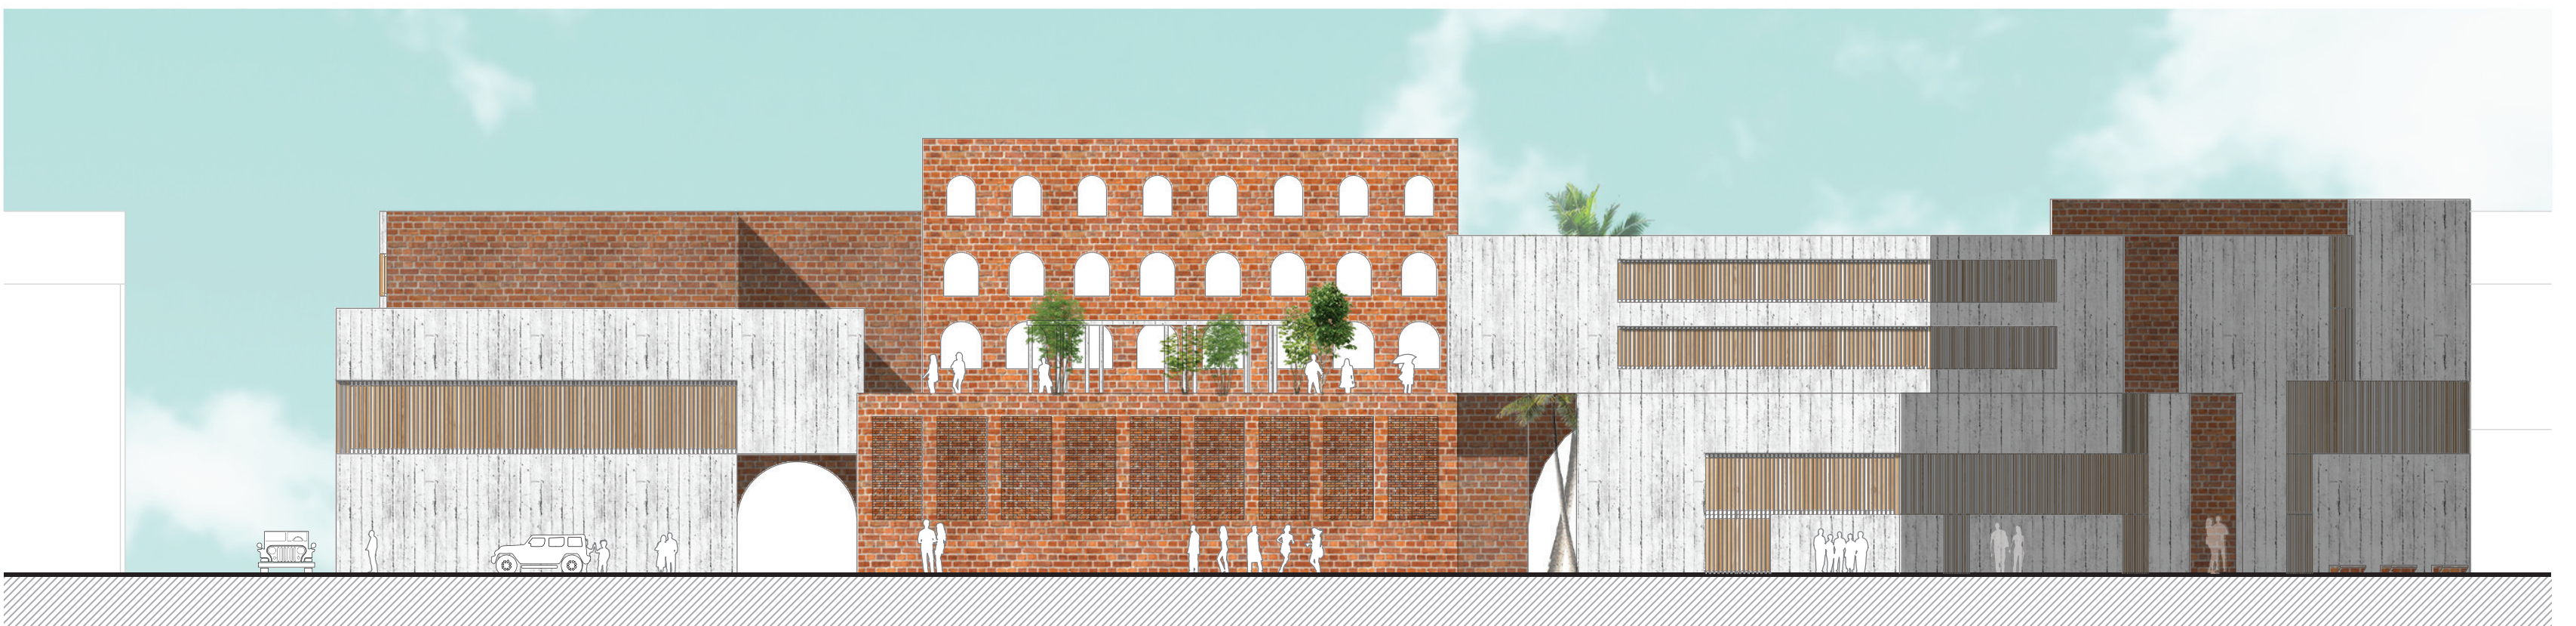


SOUTH



WEST




SPACE RELATION

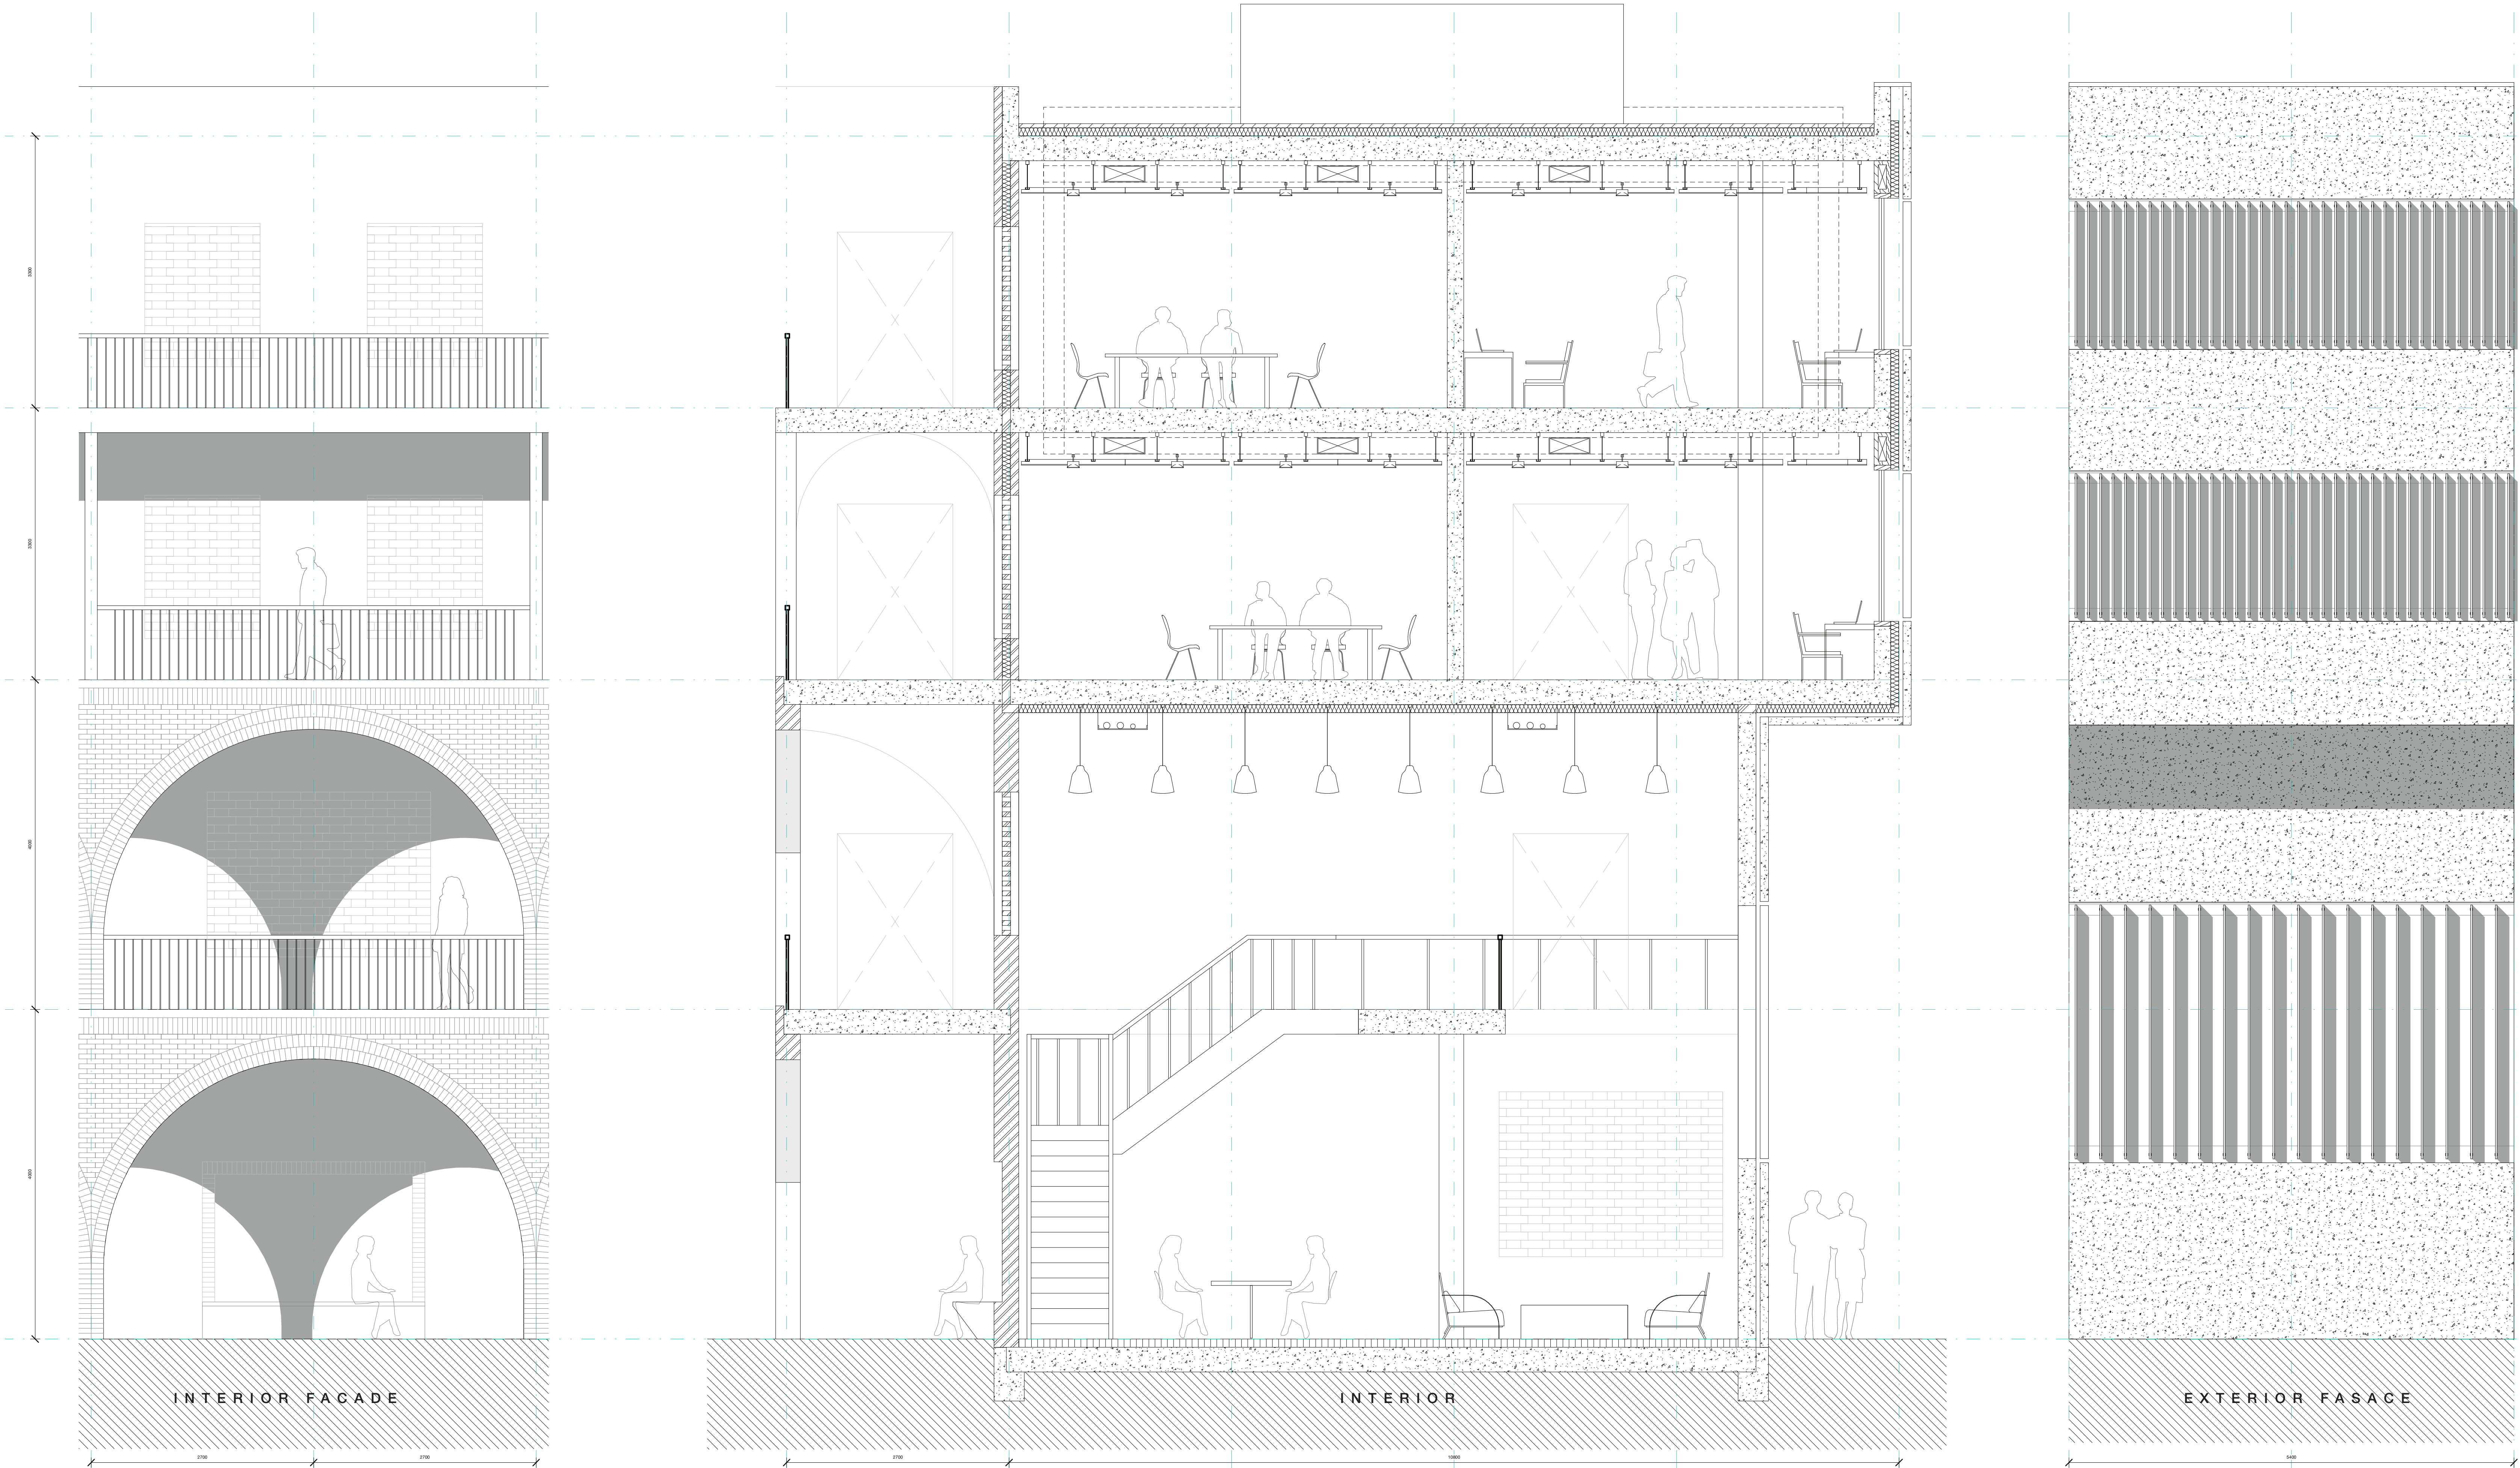

1 : 50



FACADE ELEMENT

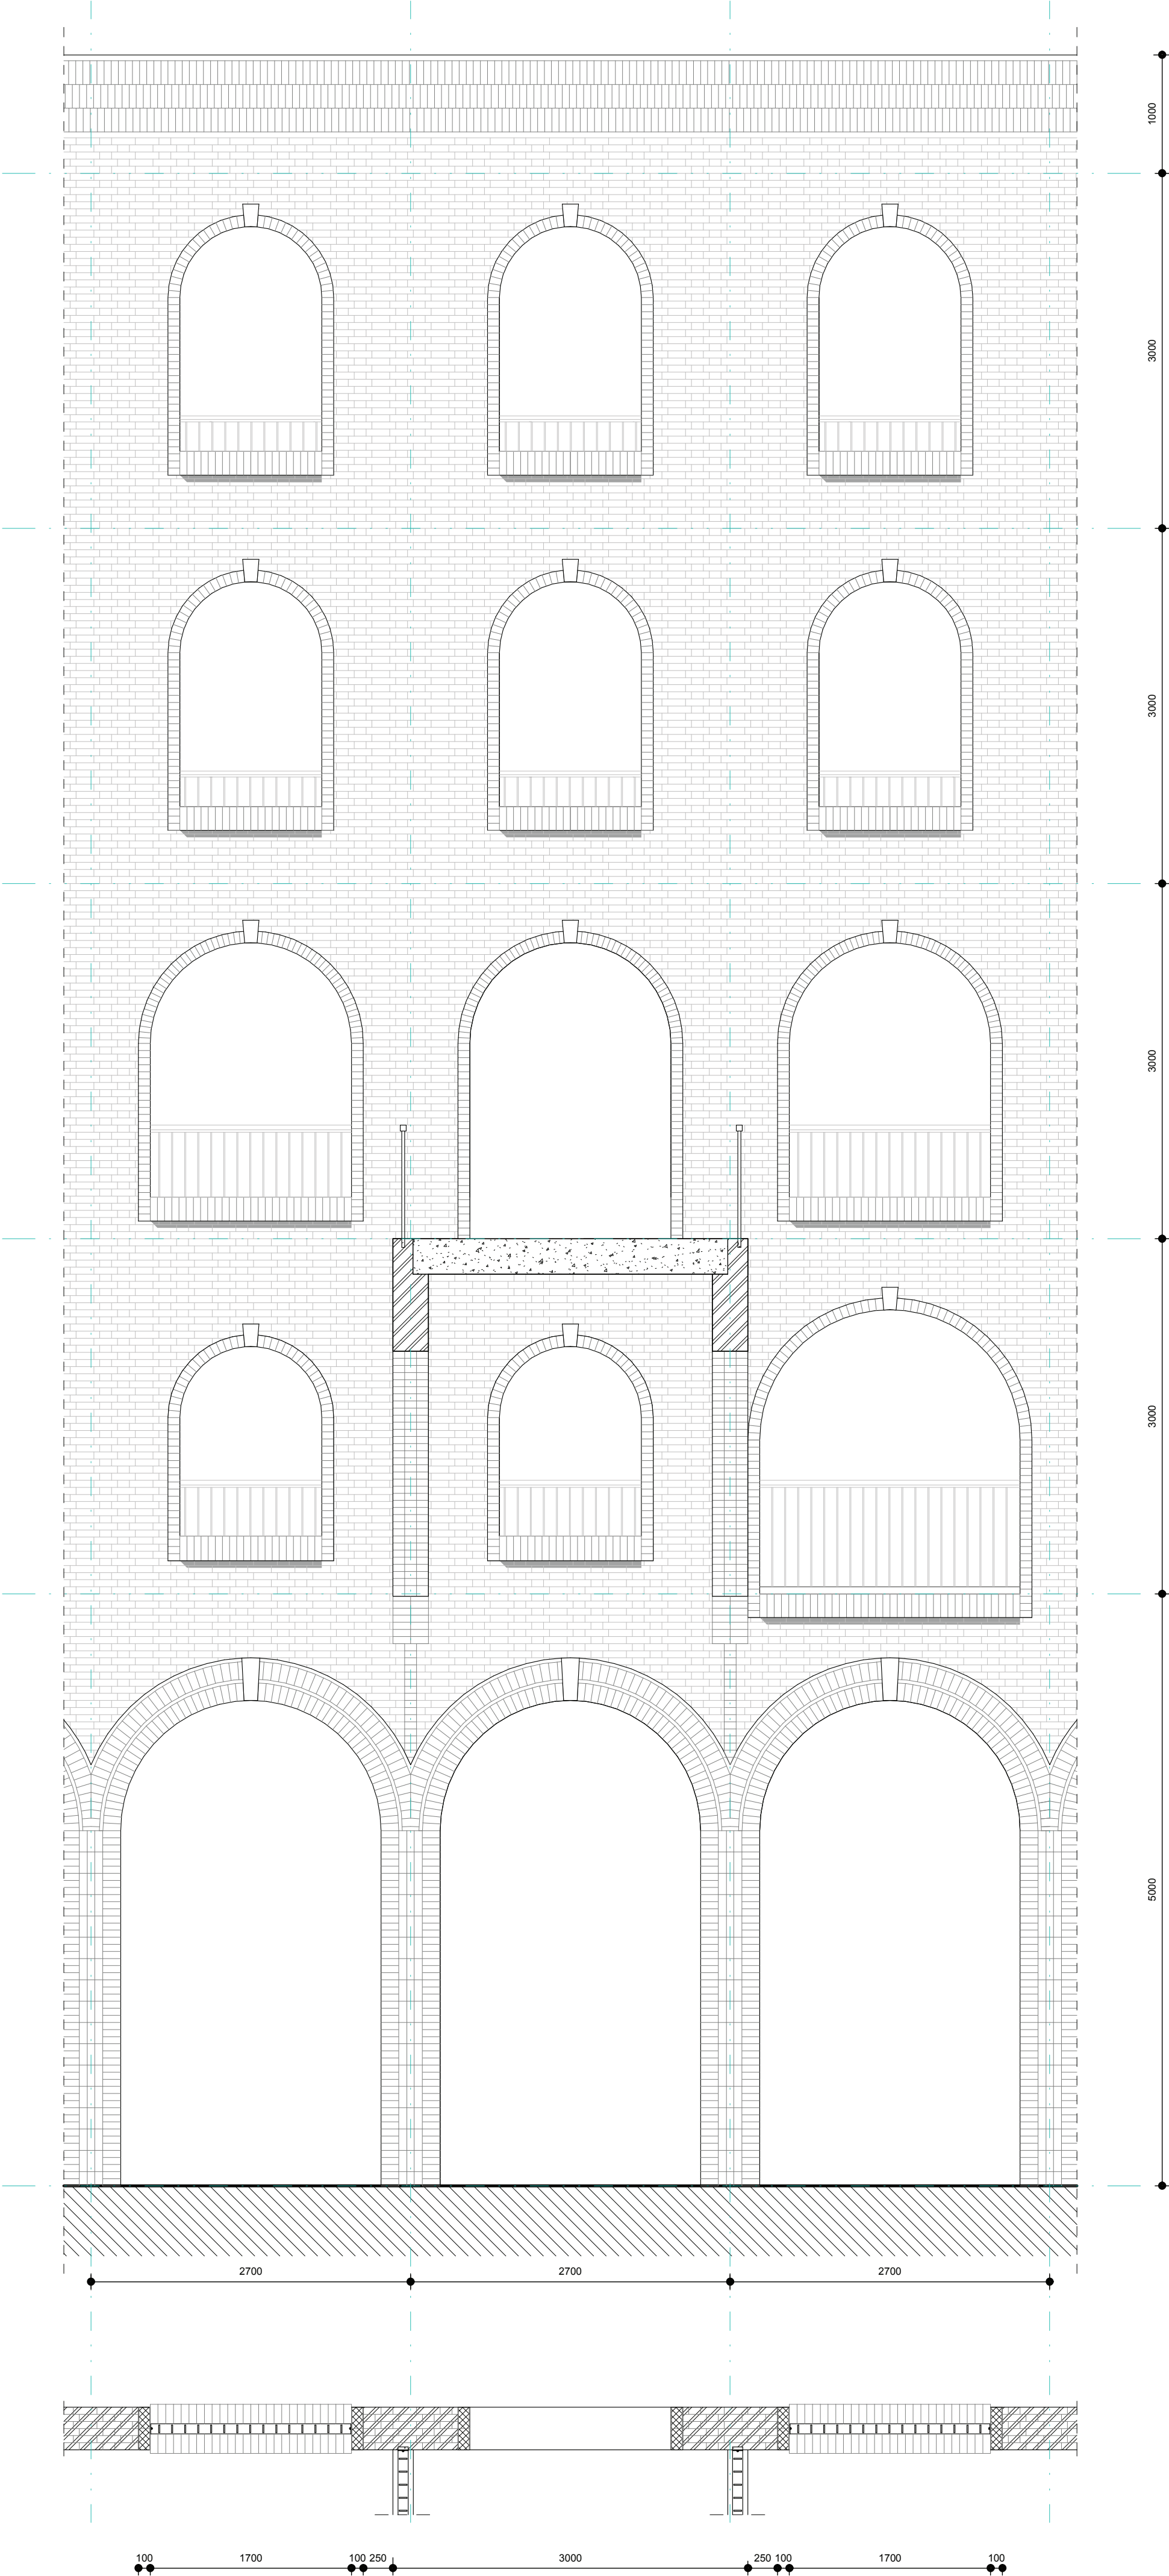

ASSEMBLYHALL

1 : 5 0

FACADE FRAGMENT

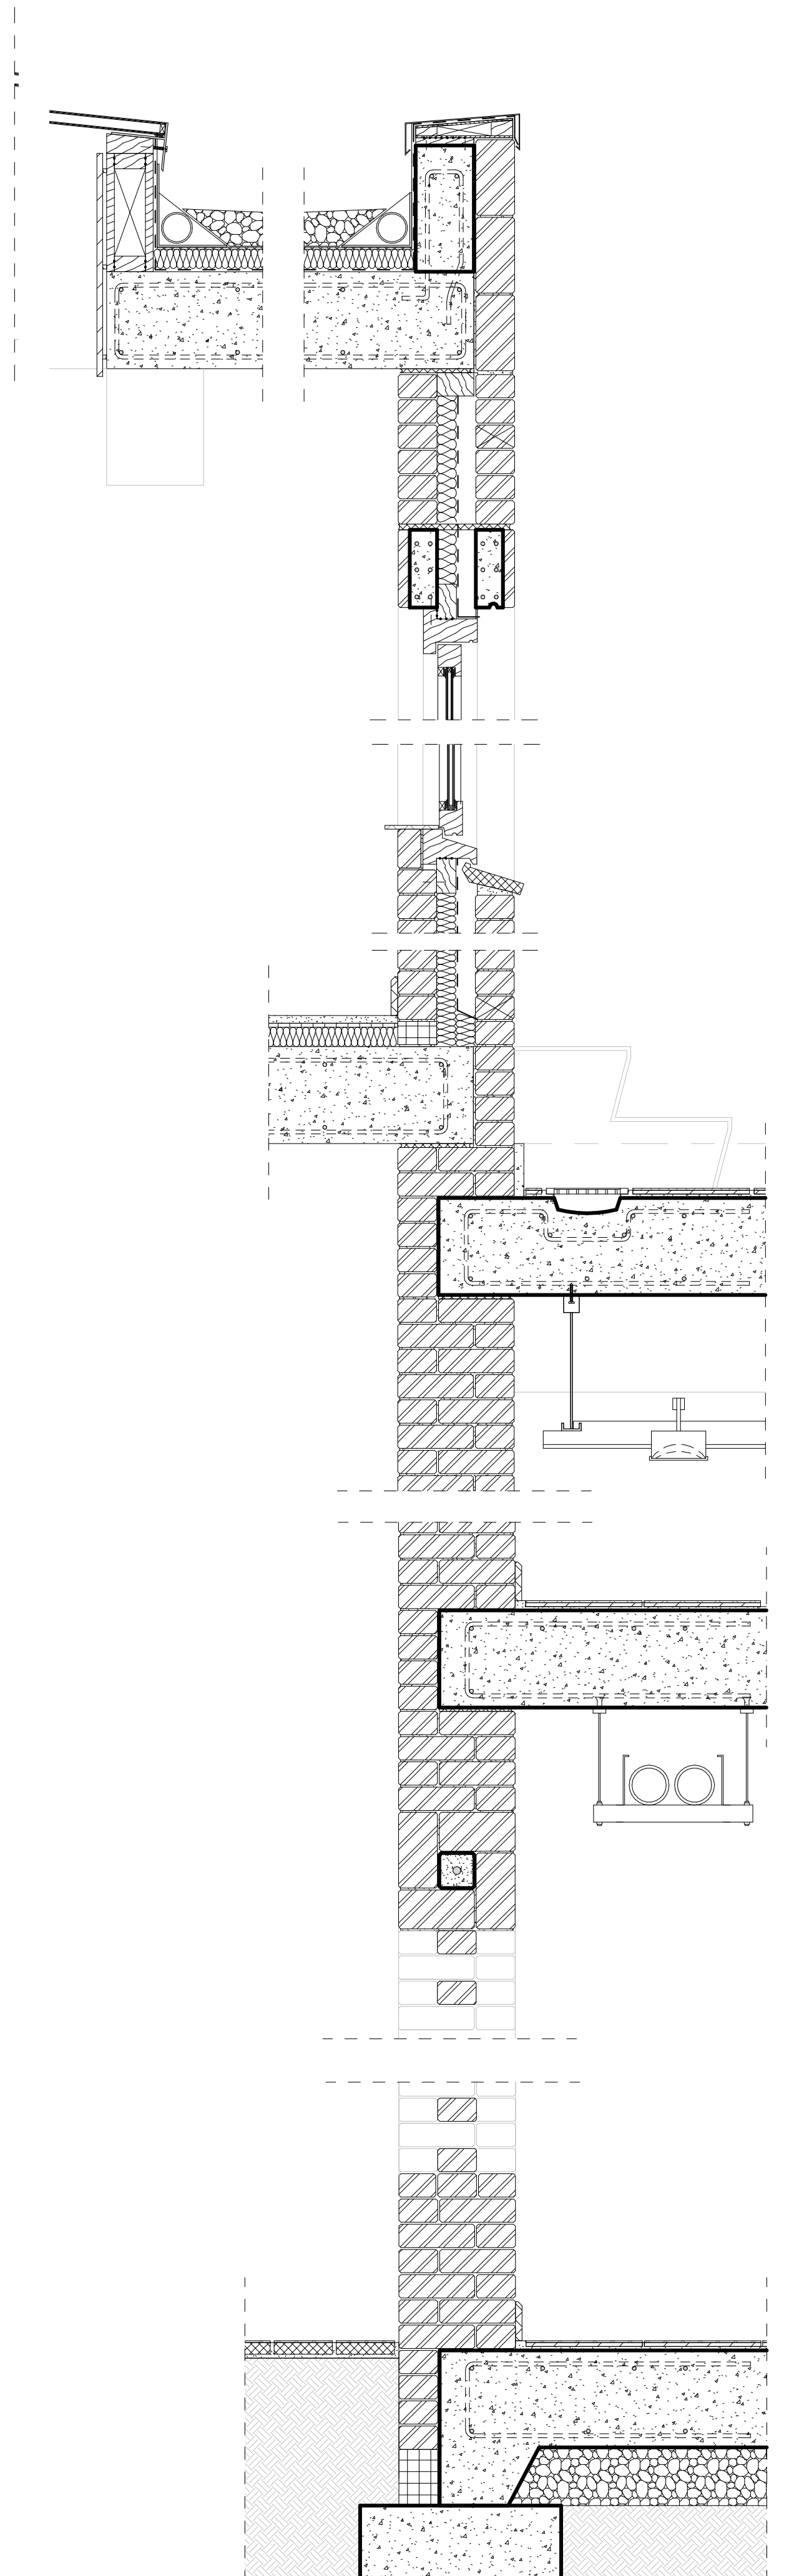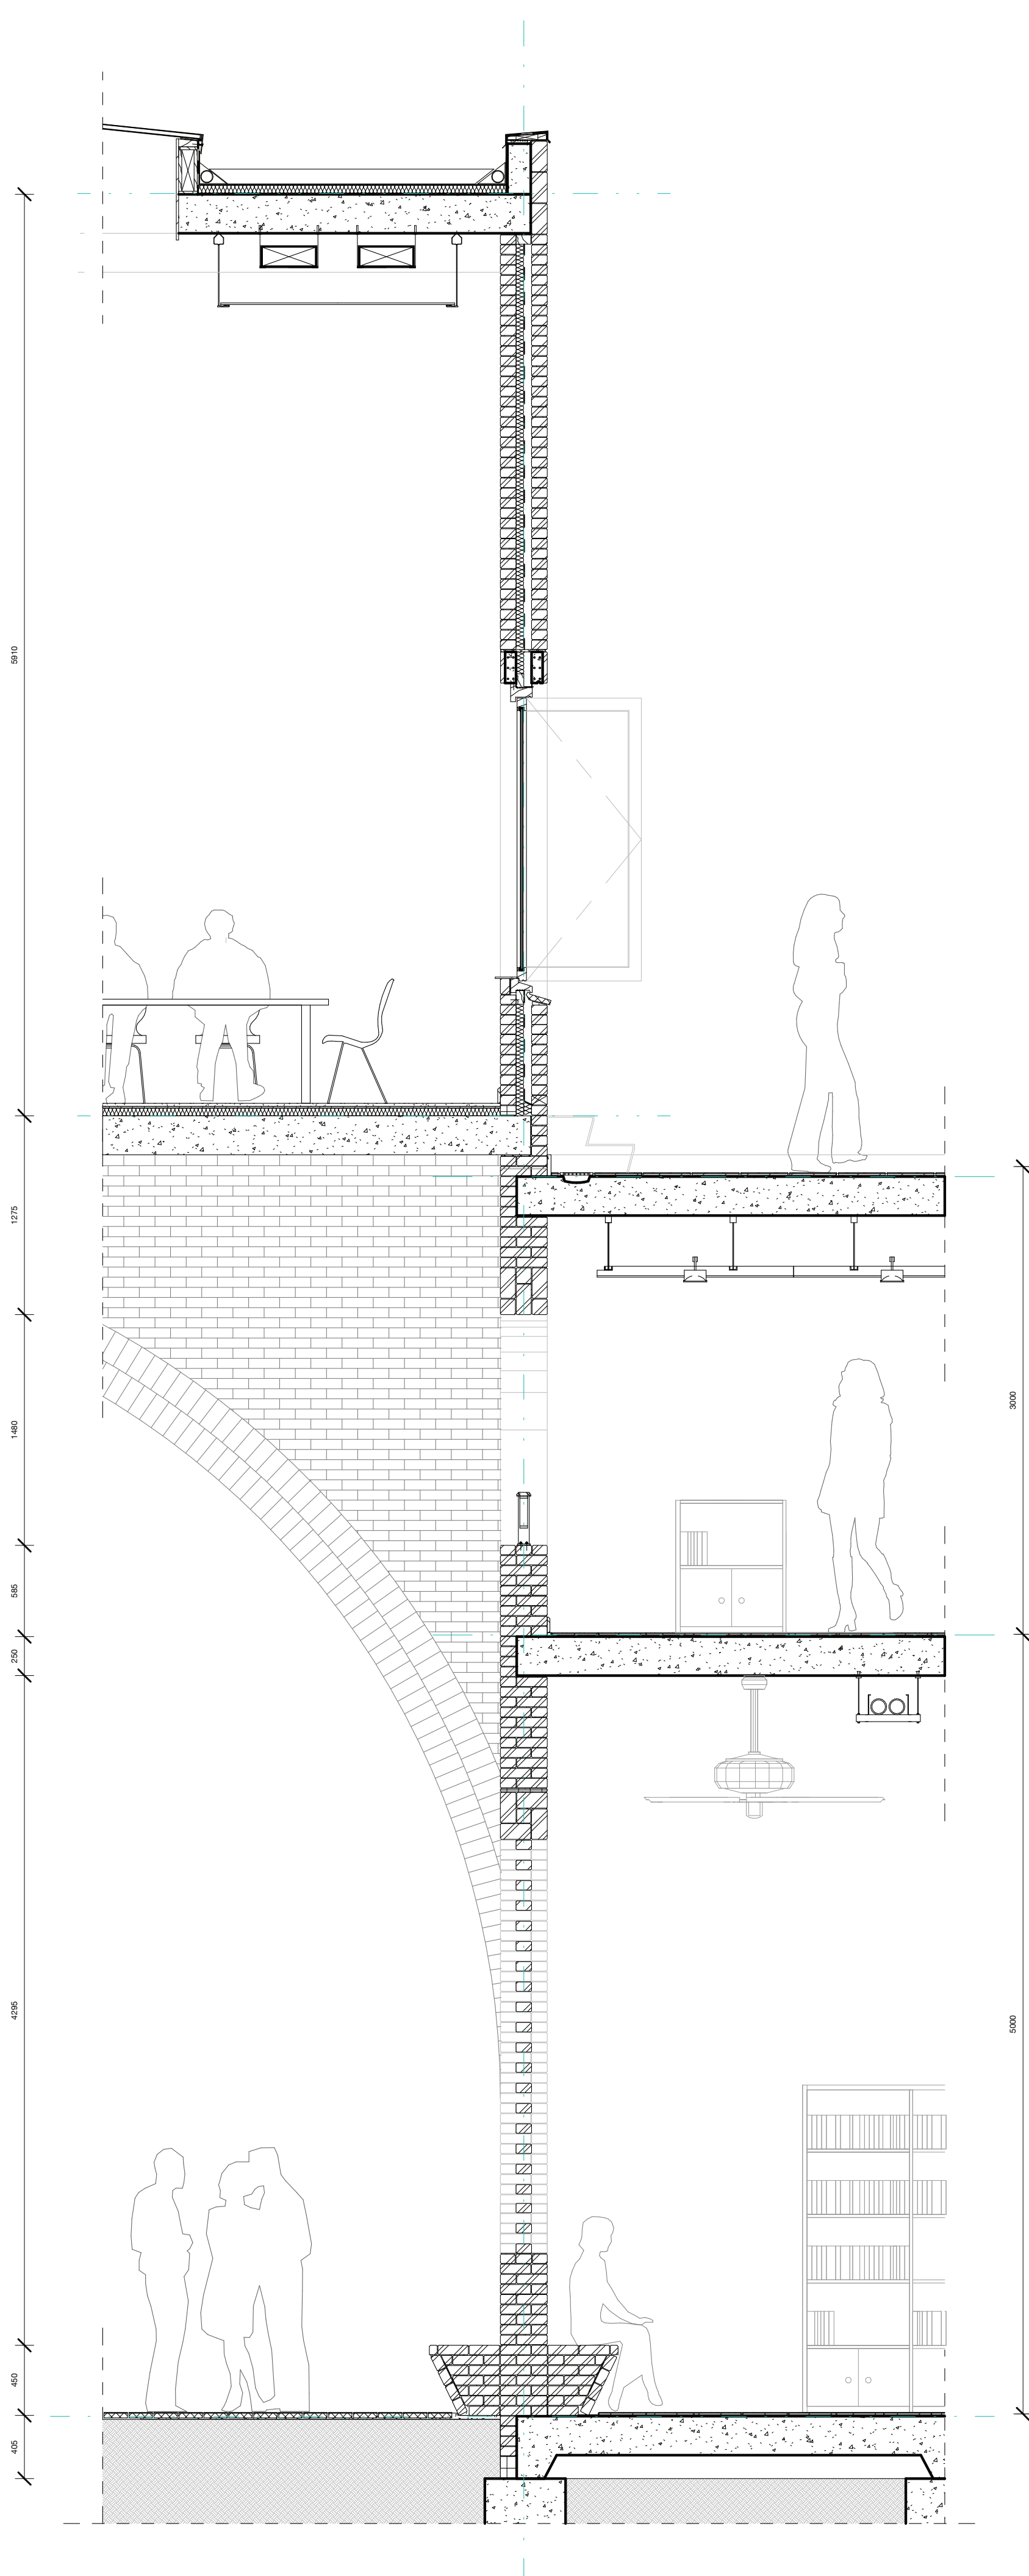


FACADE DETAIL

1 : 20

1 : 10

DETAILS 1:5

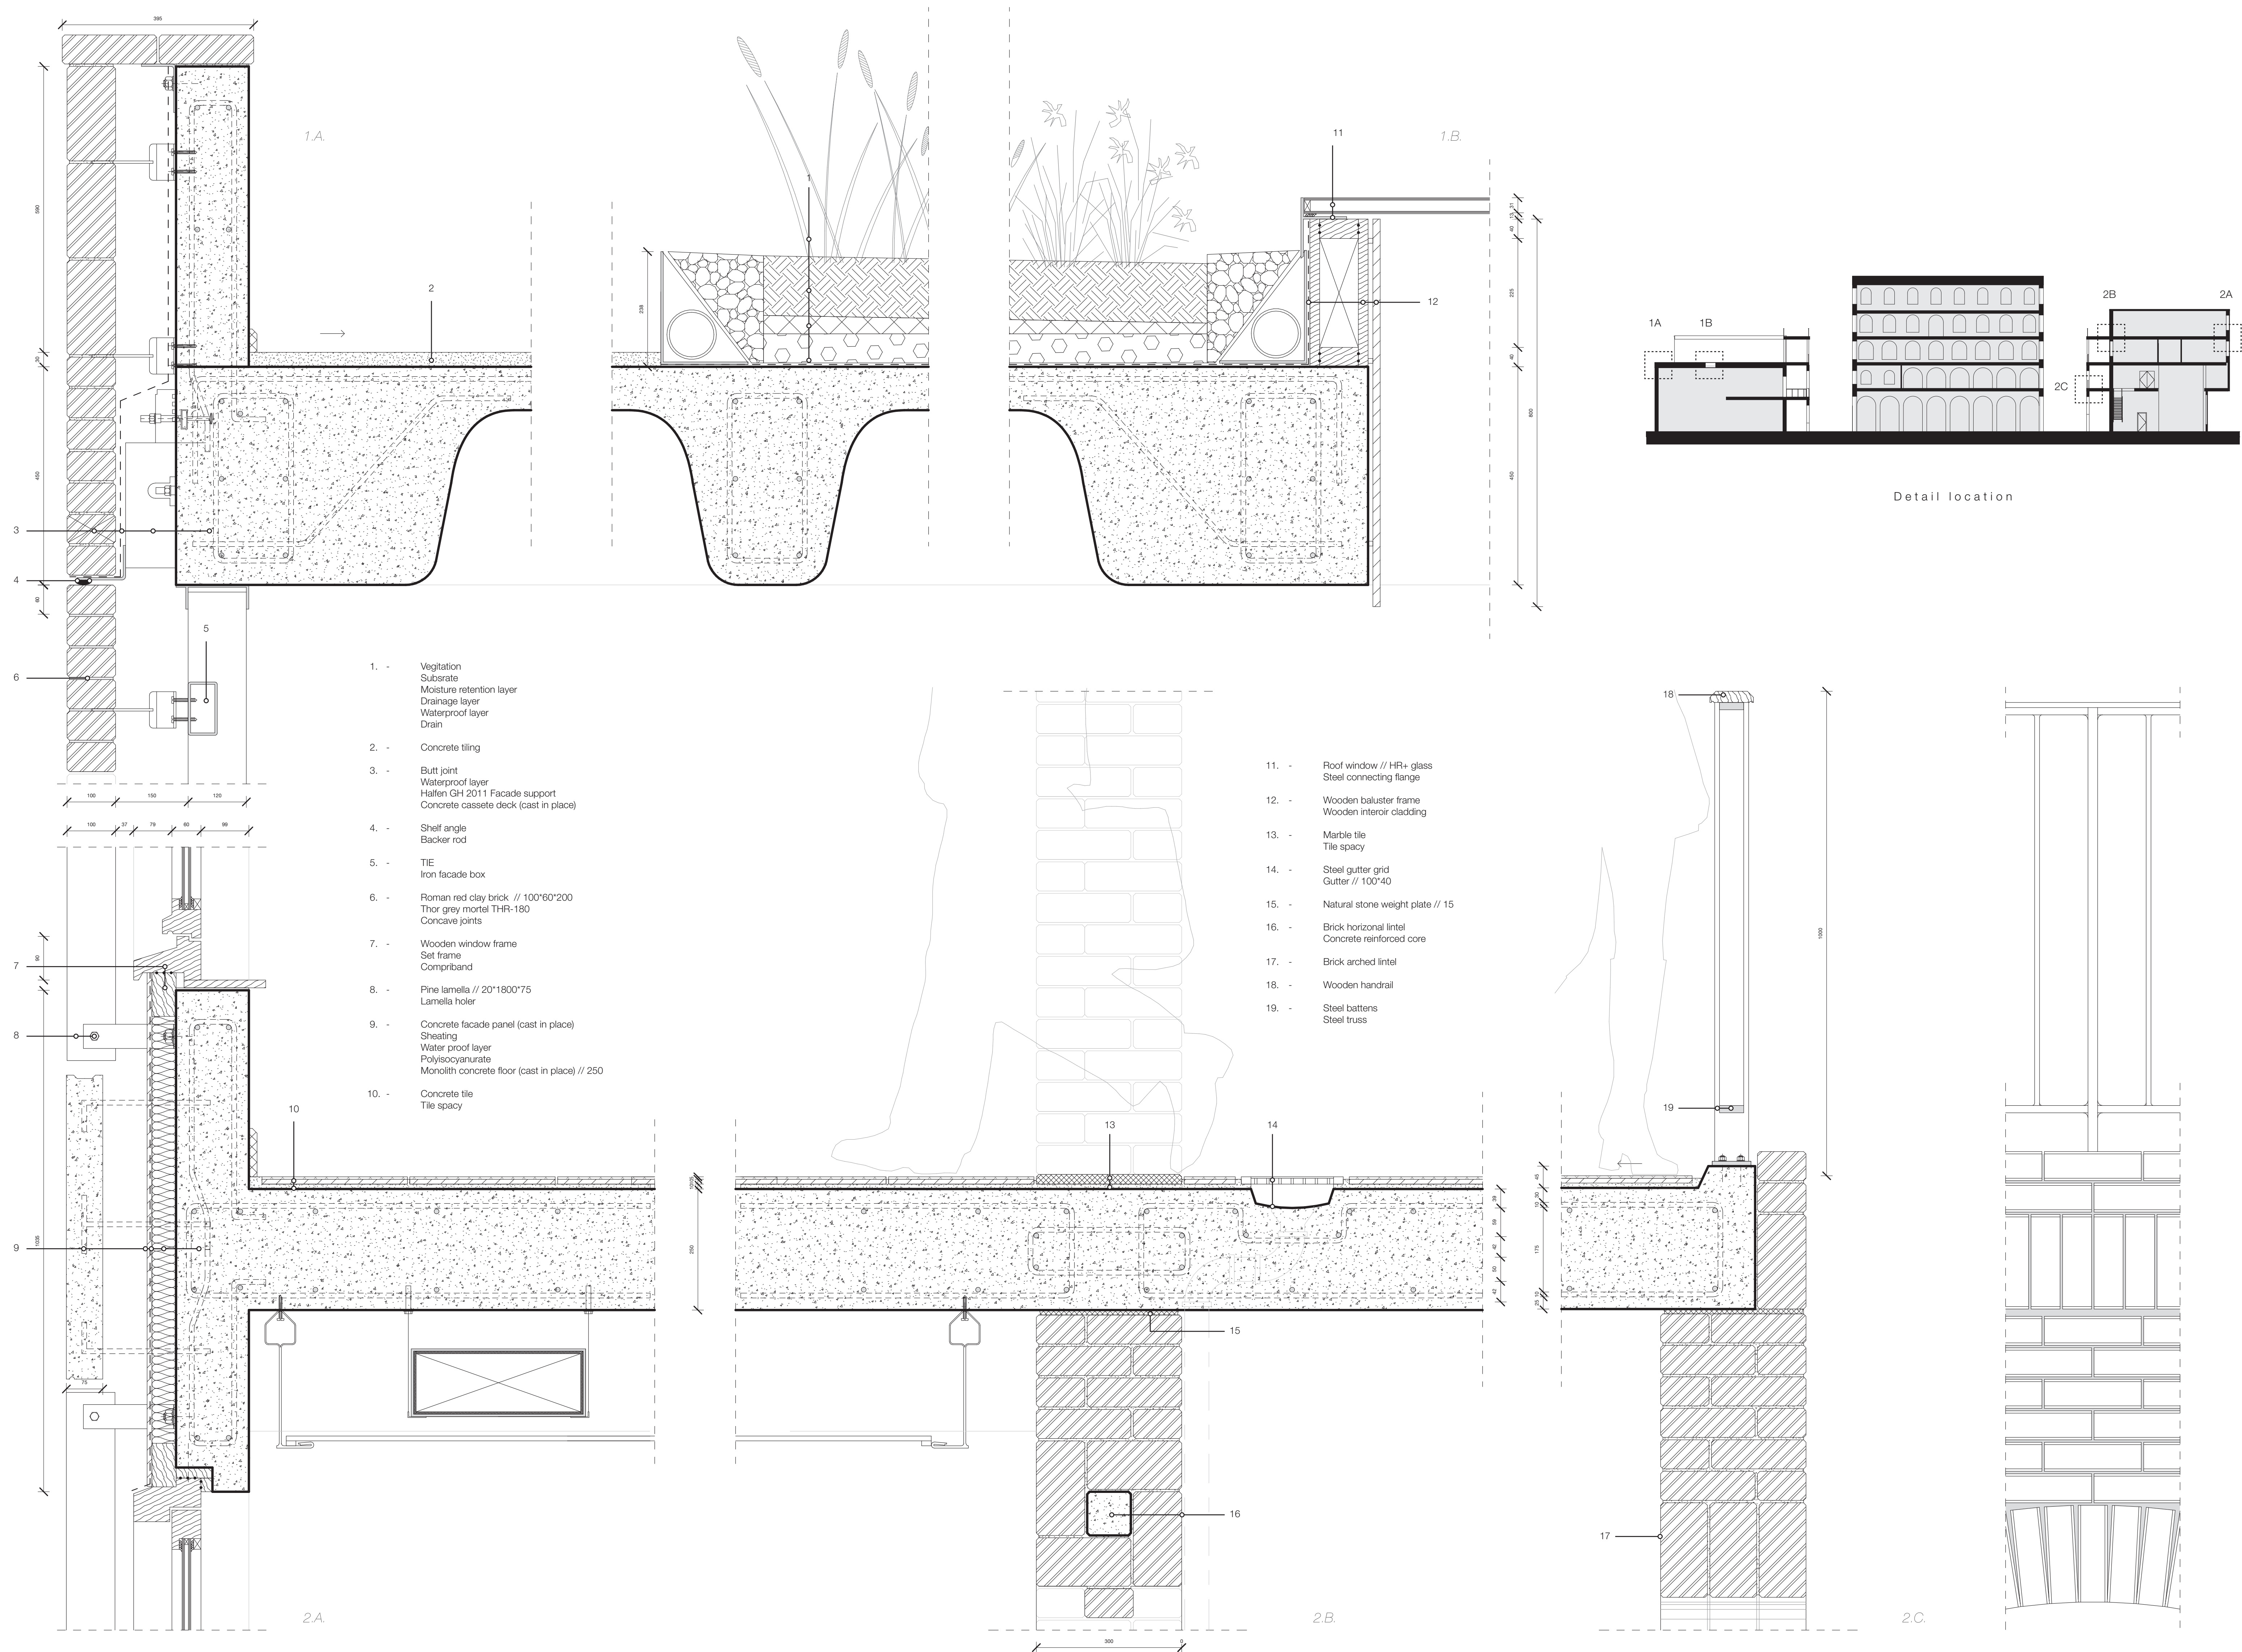

COLLAGES

