




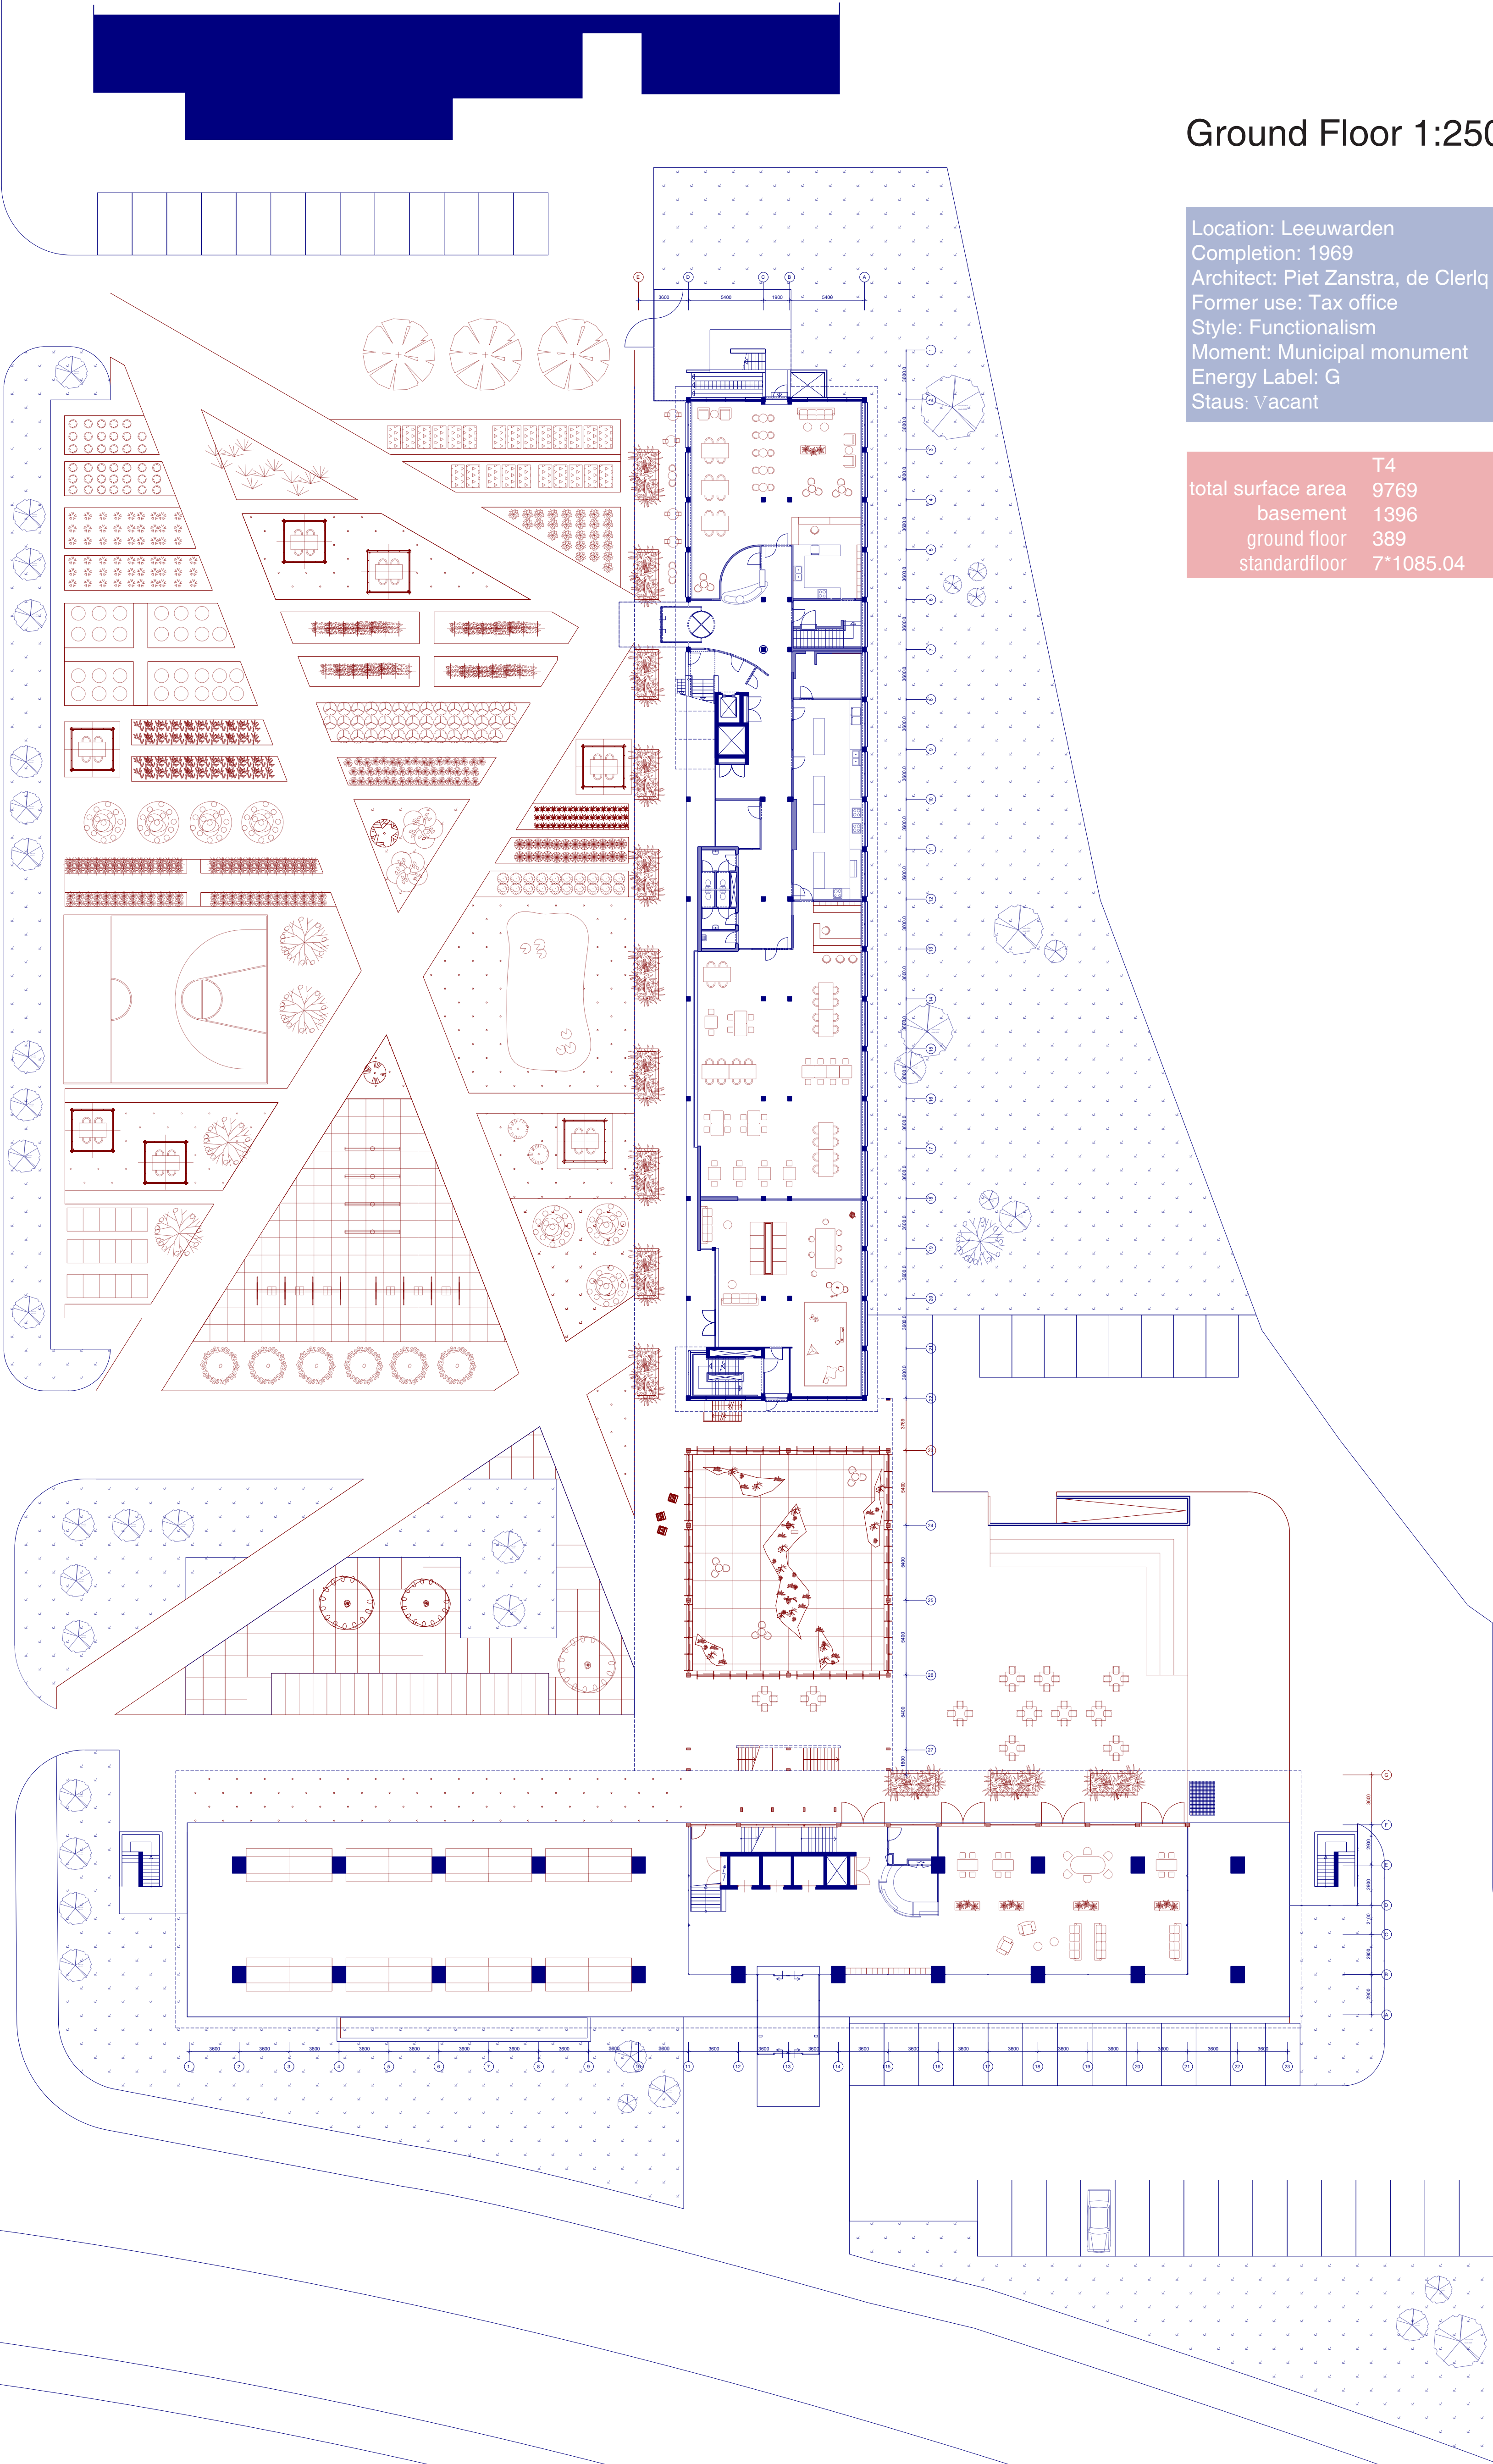


Ground Floor 1:250

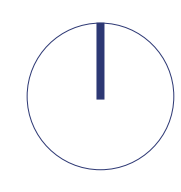


Location: Leeuwarden
Completion: 1969
Architect: Piet Zanstra, de Clercq Zubli & Partners
Former use: Tax office
Style: Functionalism
Moment: Municipal monument
Energy Label: G
Staus: Vacant


	T4	CJ3	total
total surface area	9769	2998	12767
basement	1396	983	
ground floor	389	983	
standardfloor	7*1085.04	2*983	

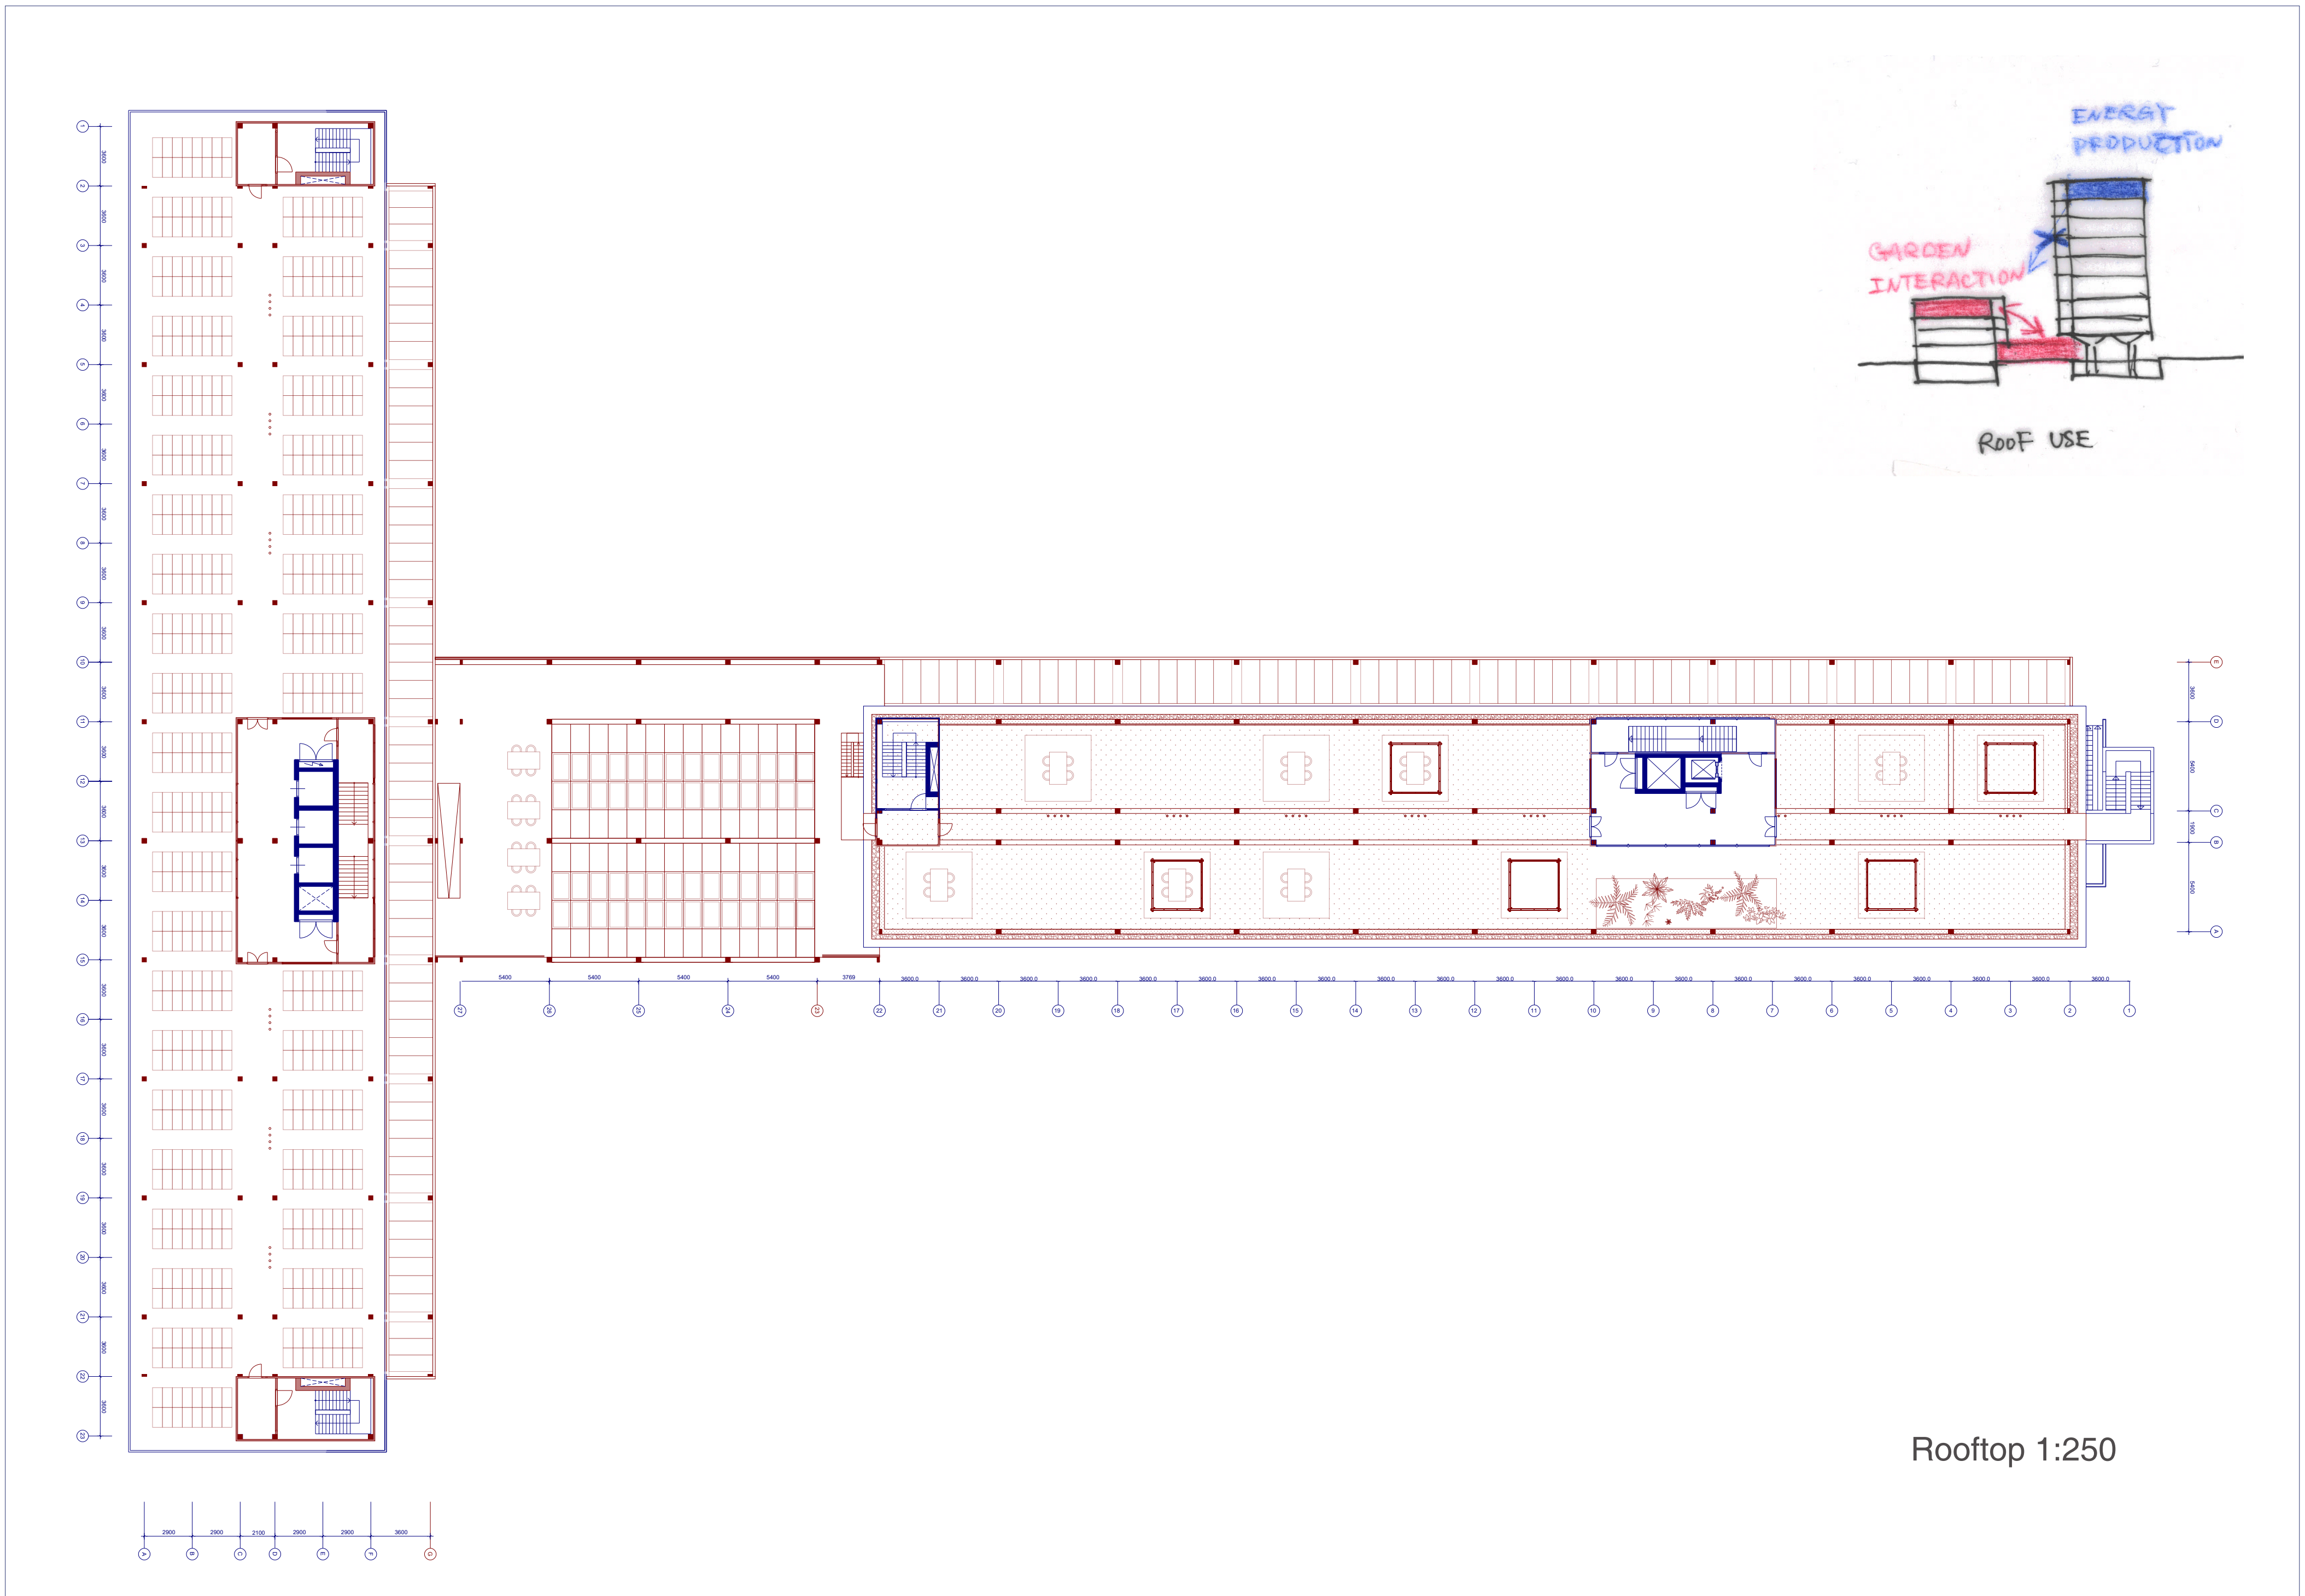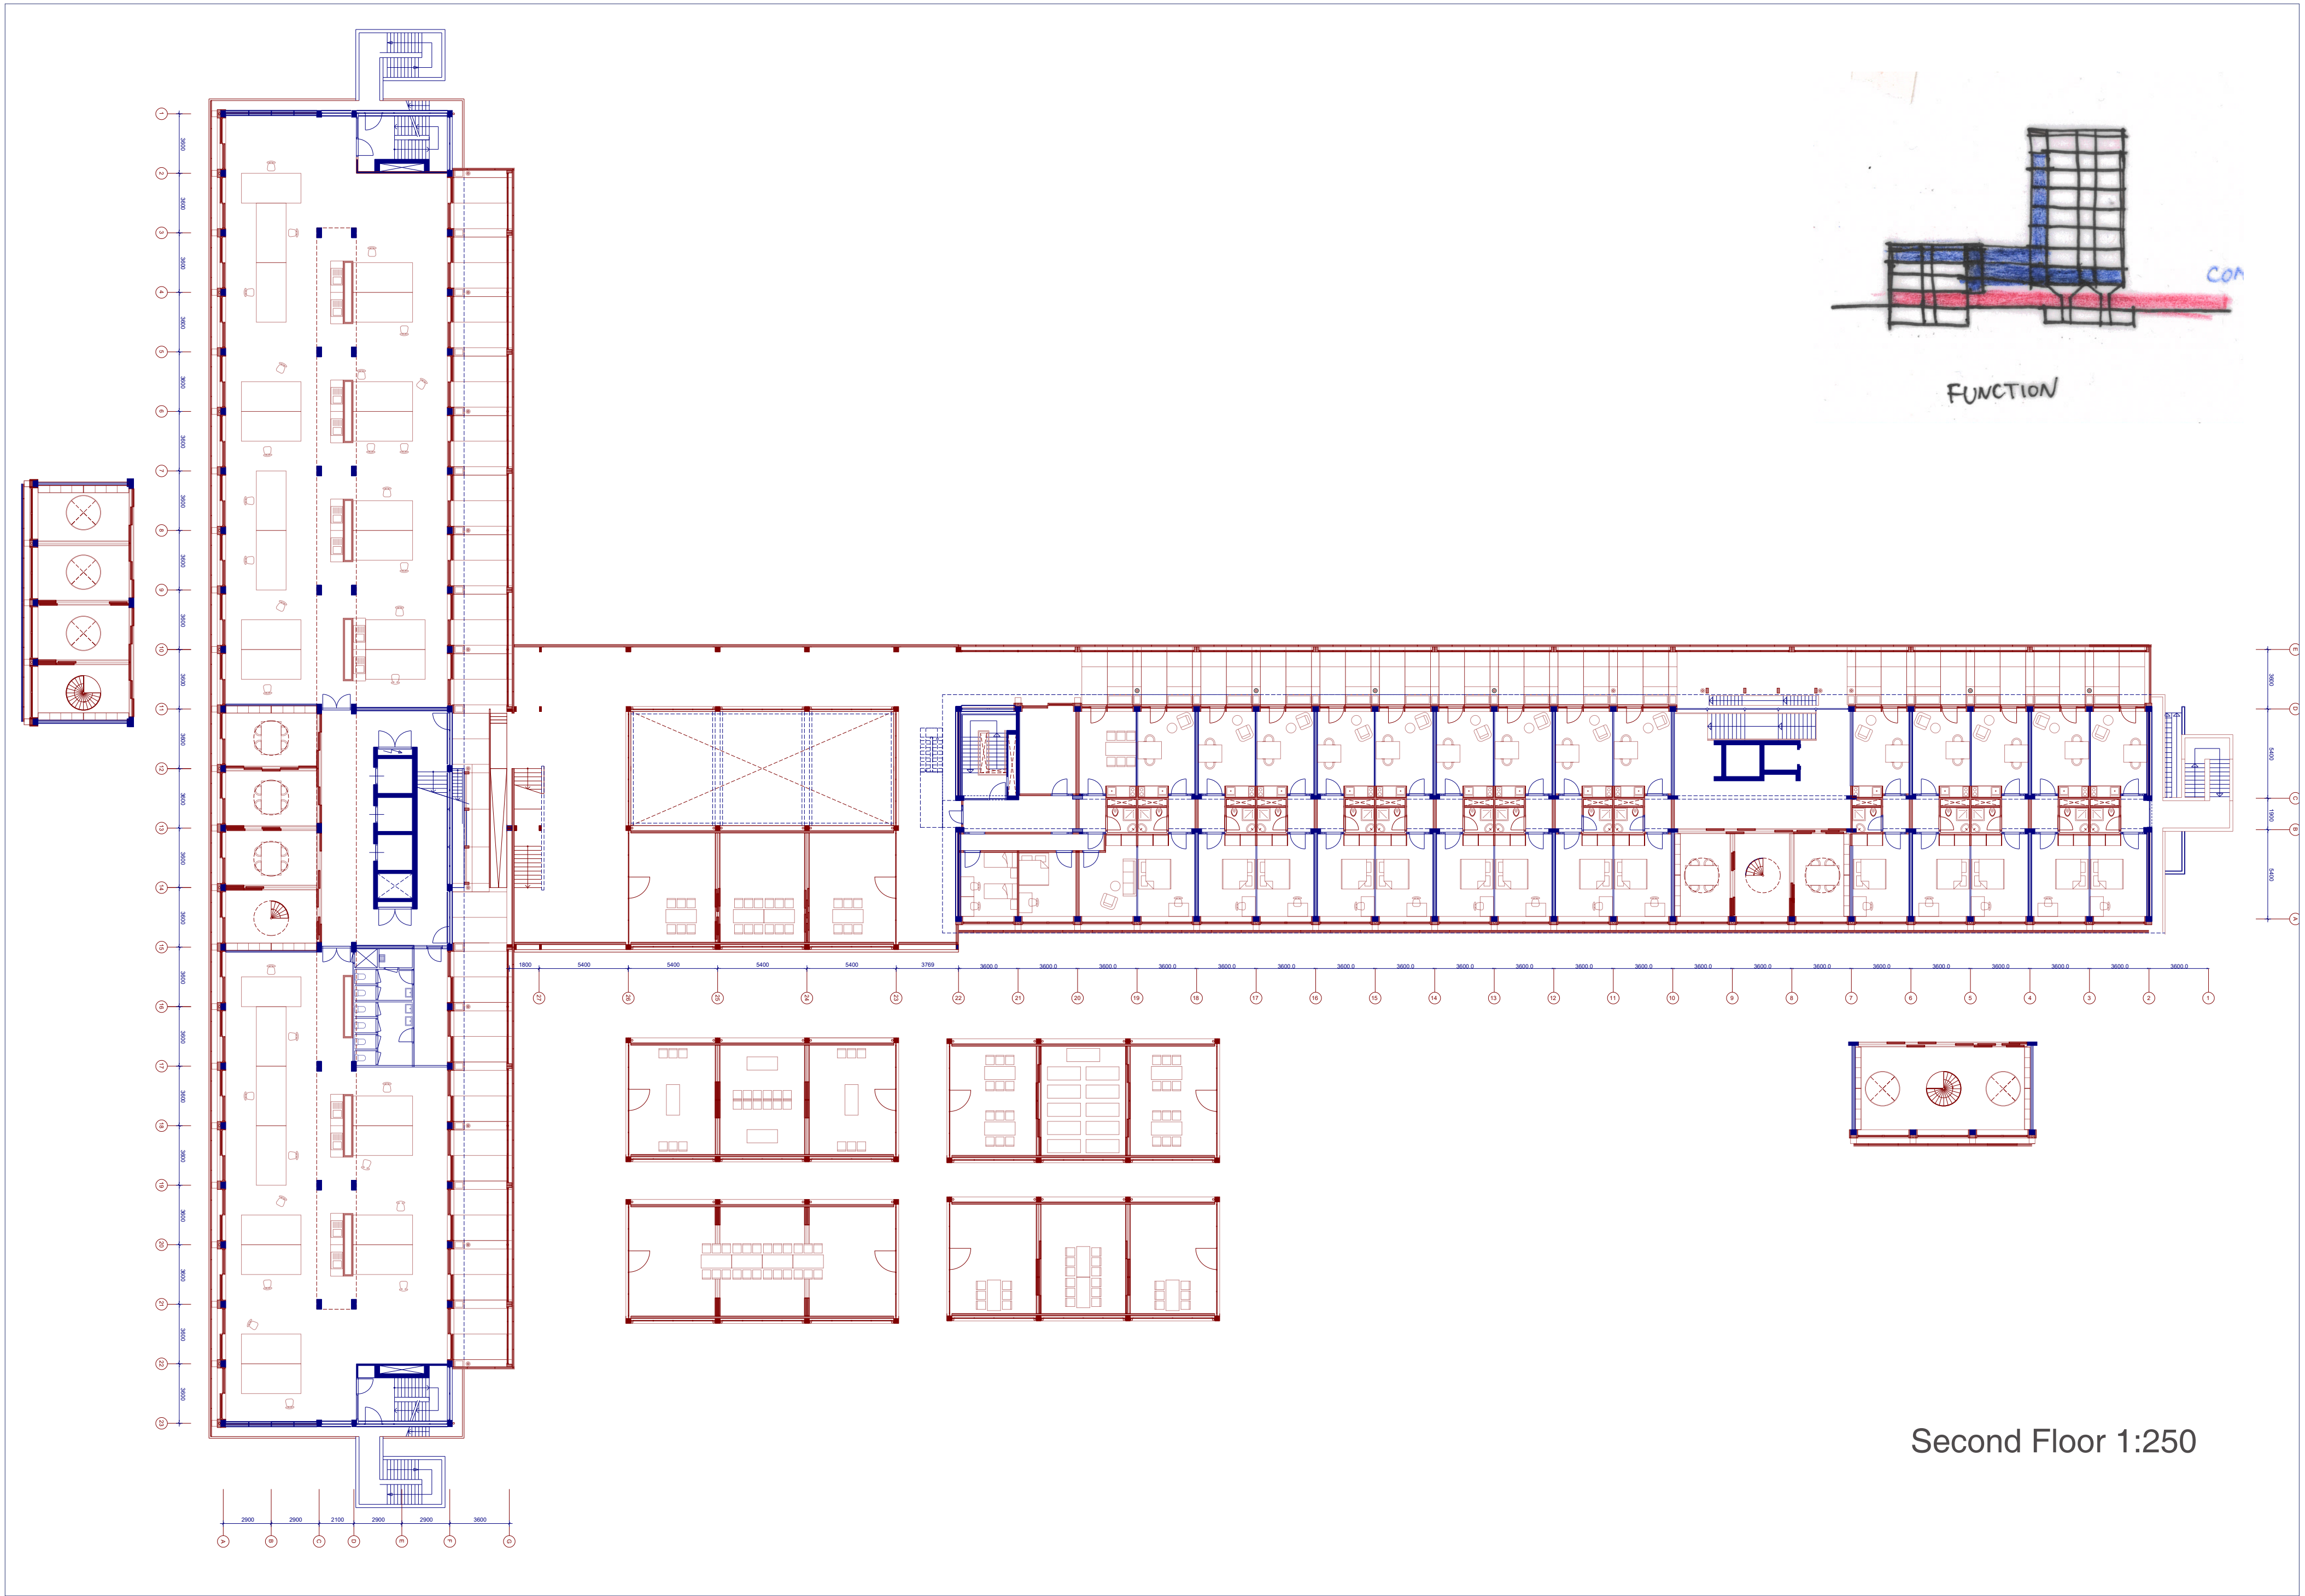




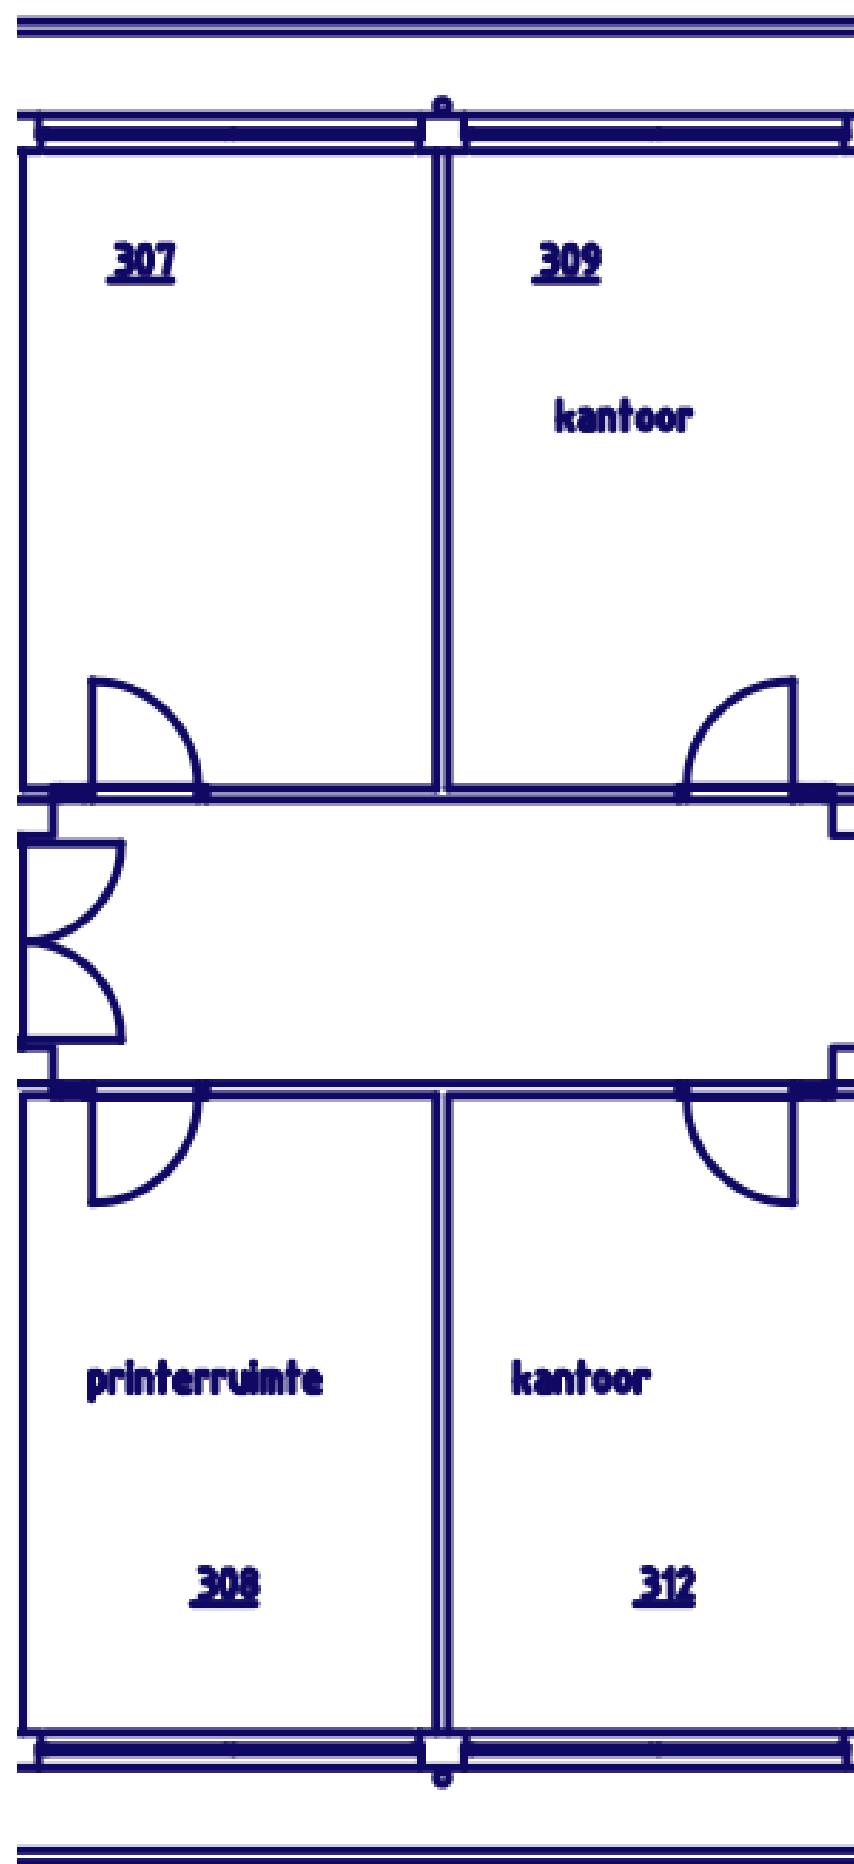


Standard Roomlayout - Before

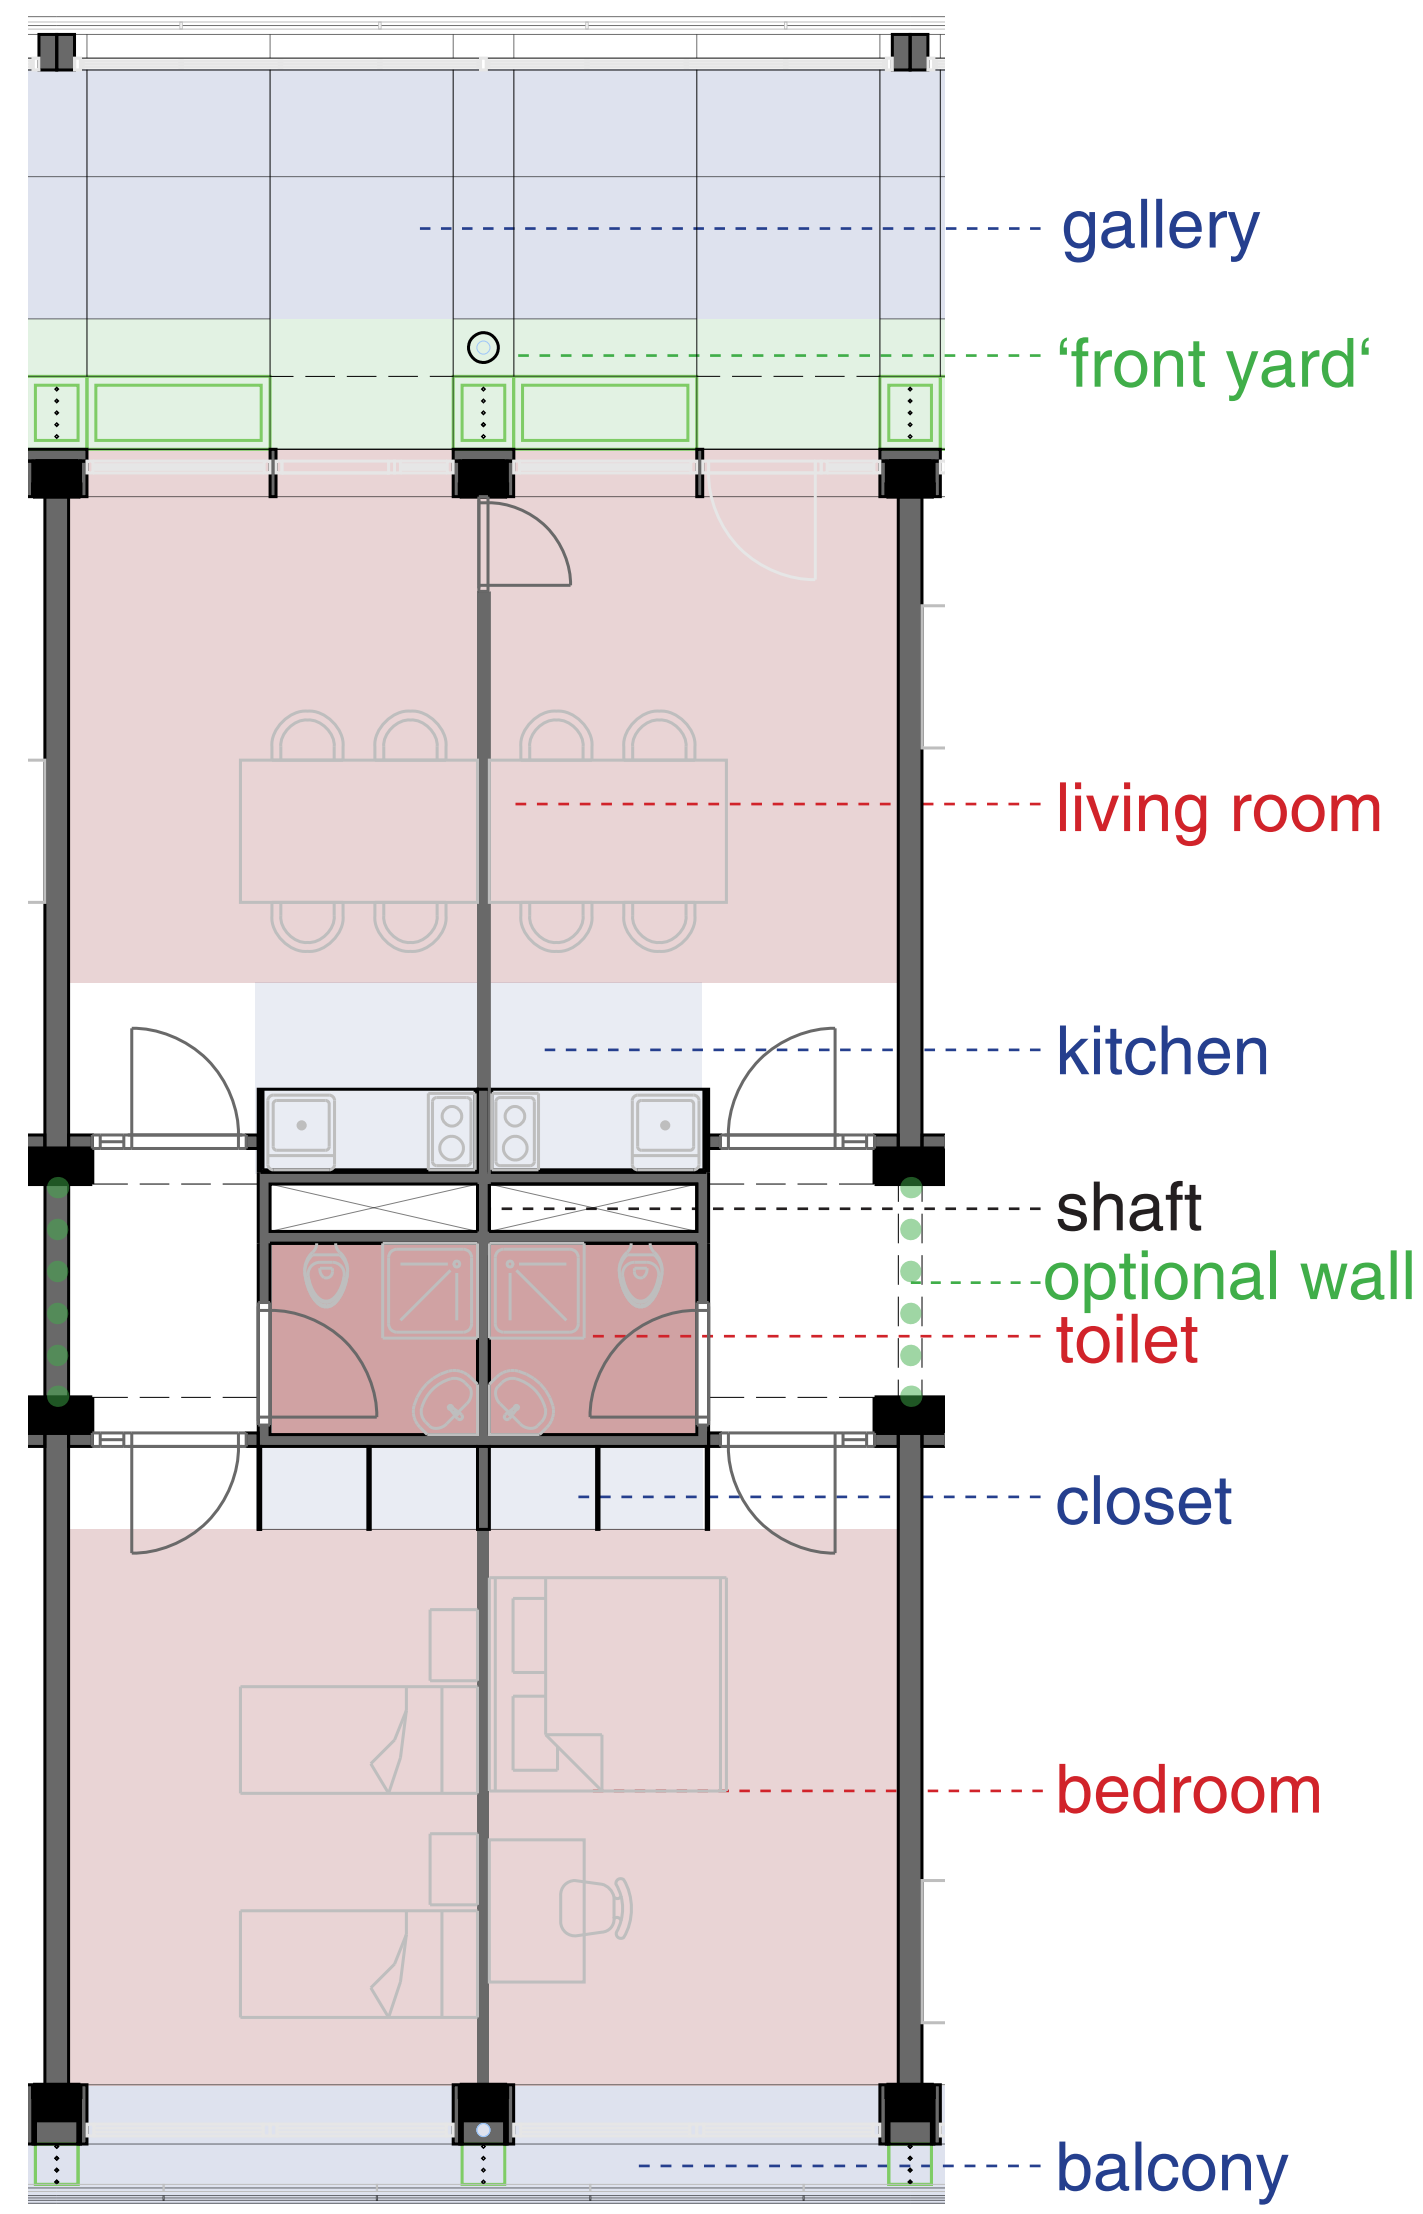


Standard Roomlayout - Transition

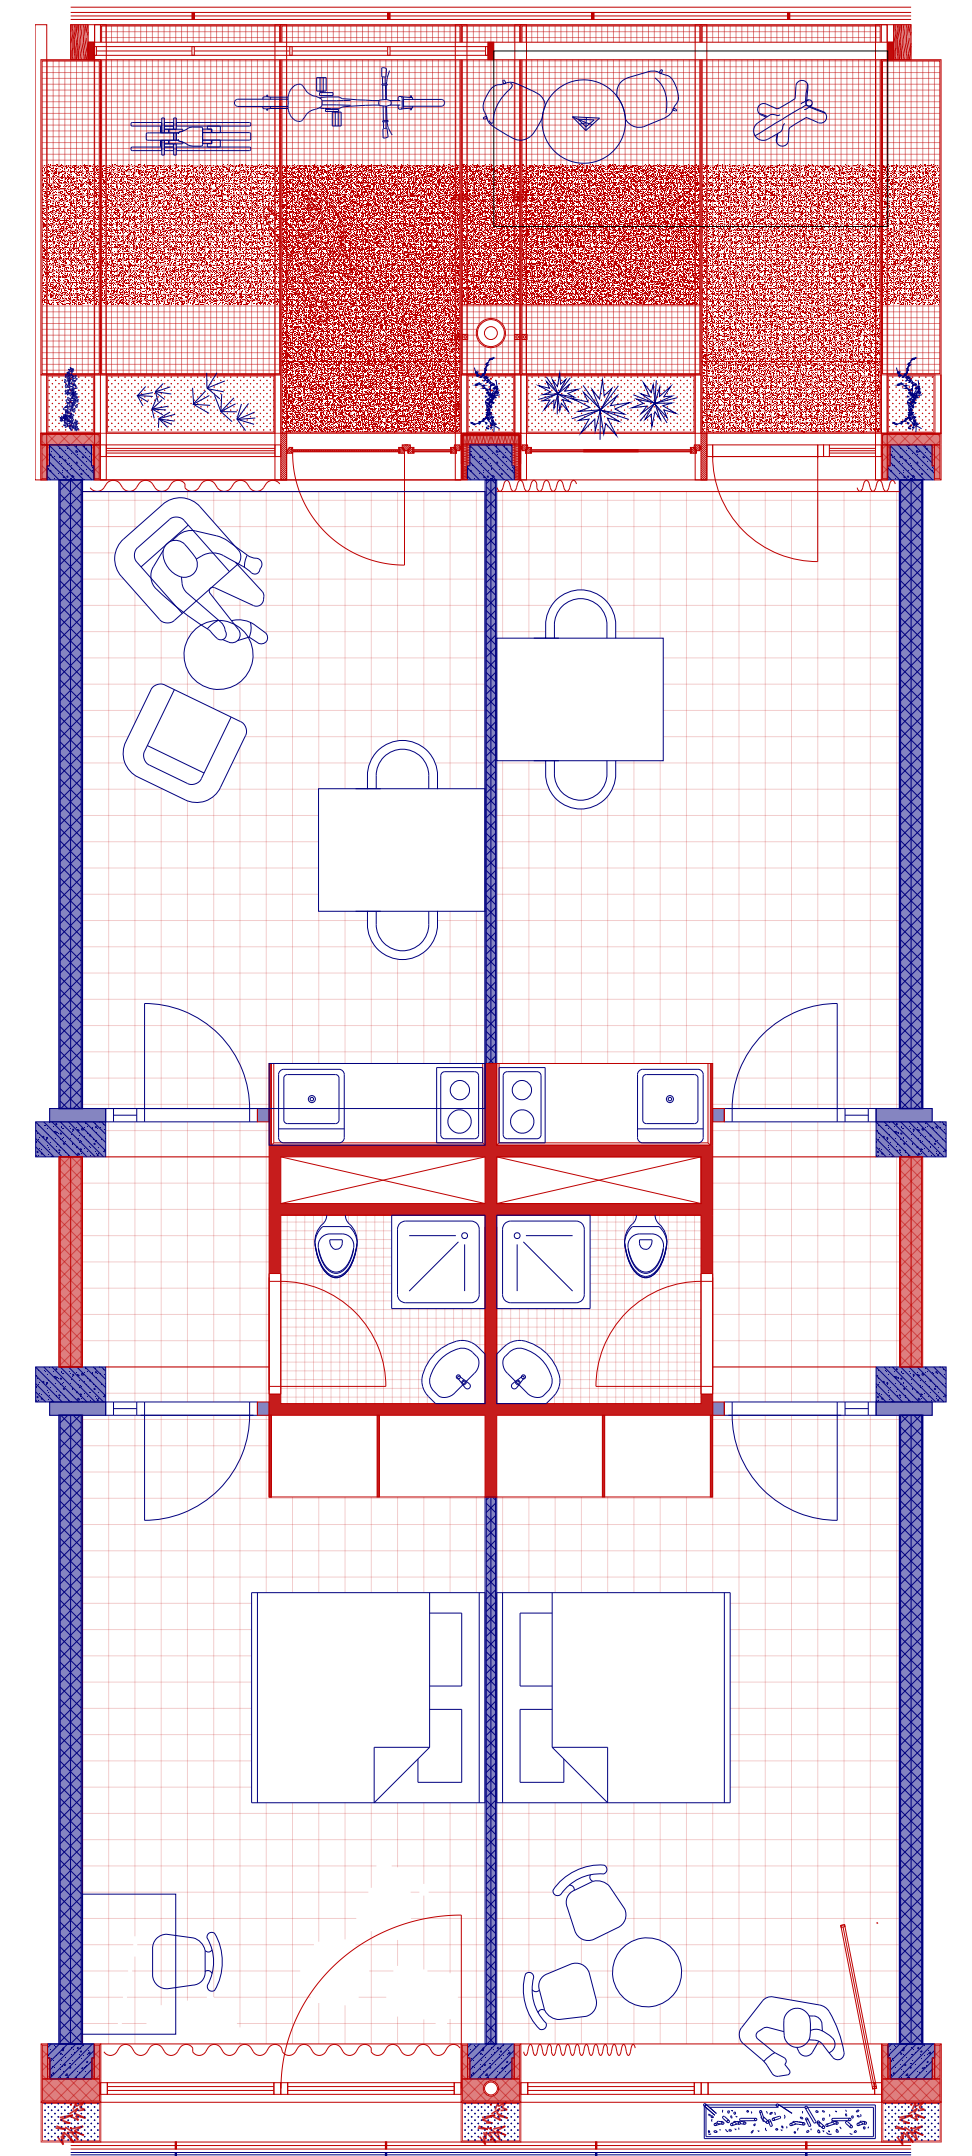


Standard Roomlayout - After

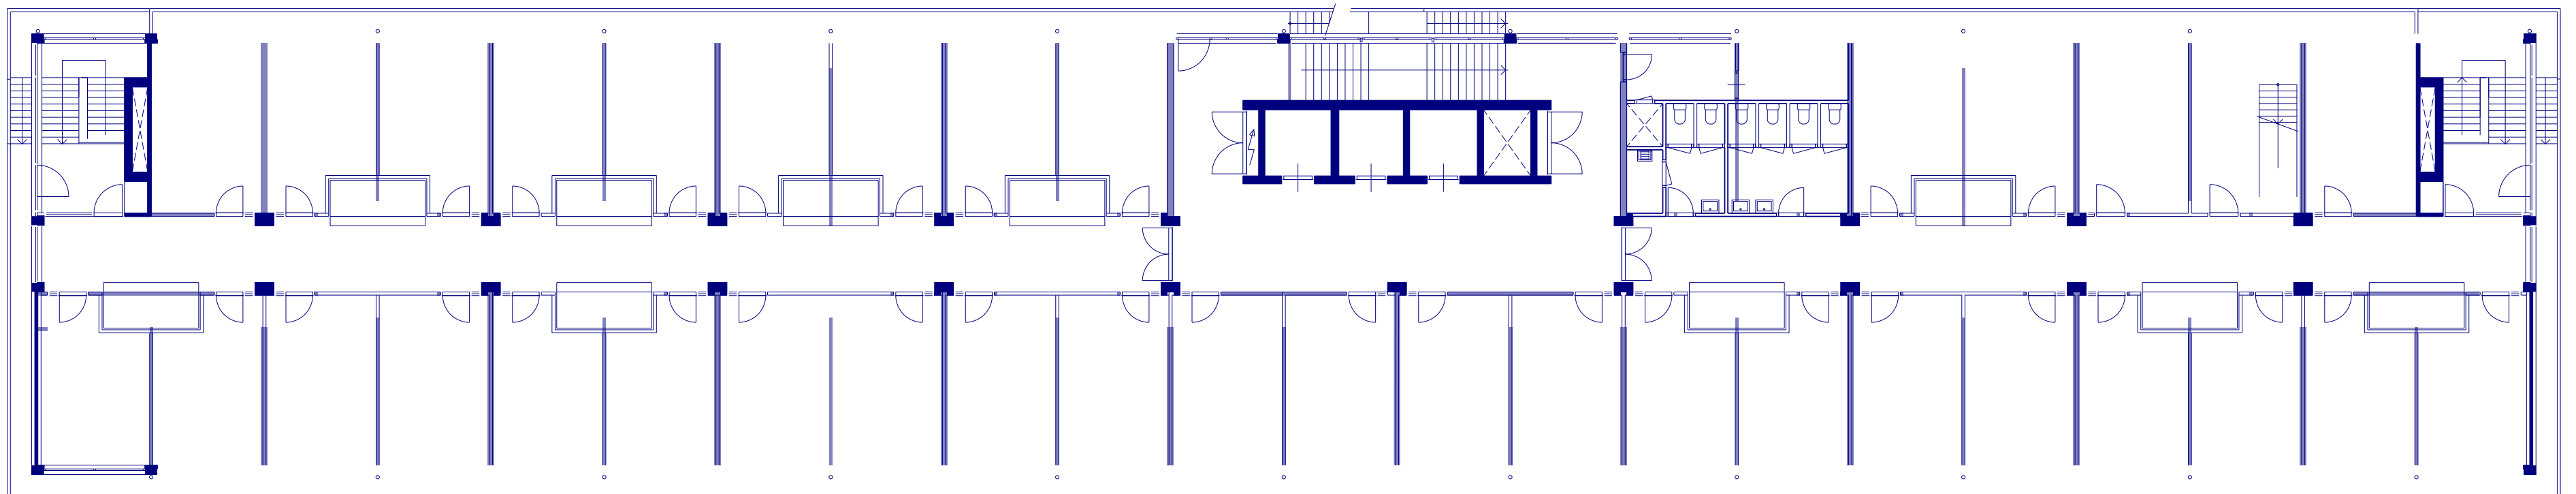



Standard Floor - Before

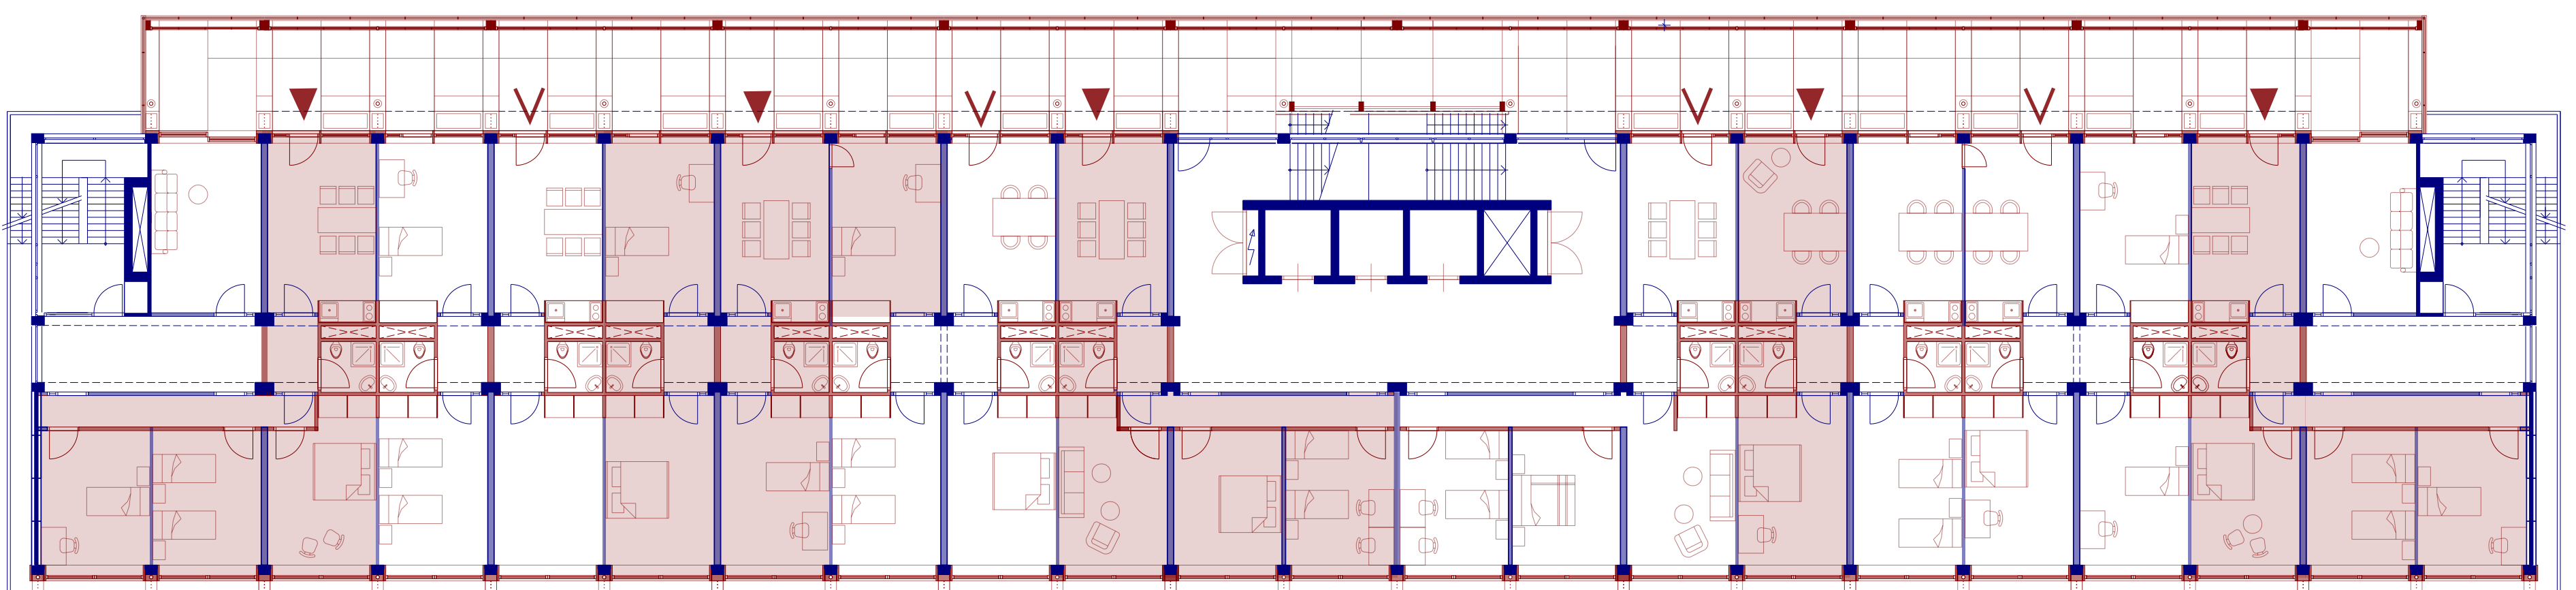







Standard Floor - After

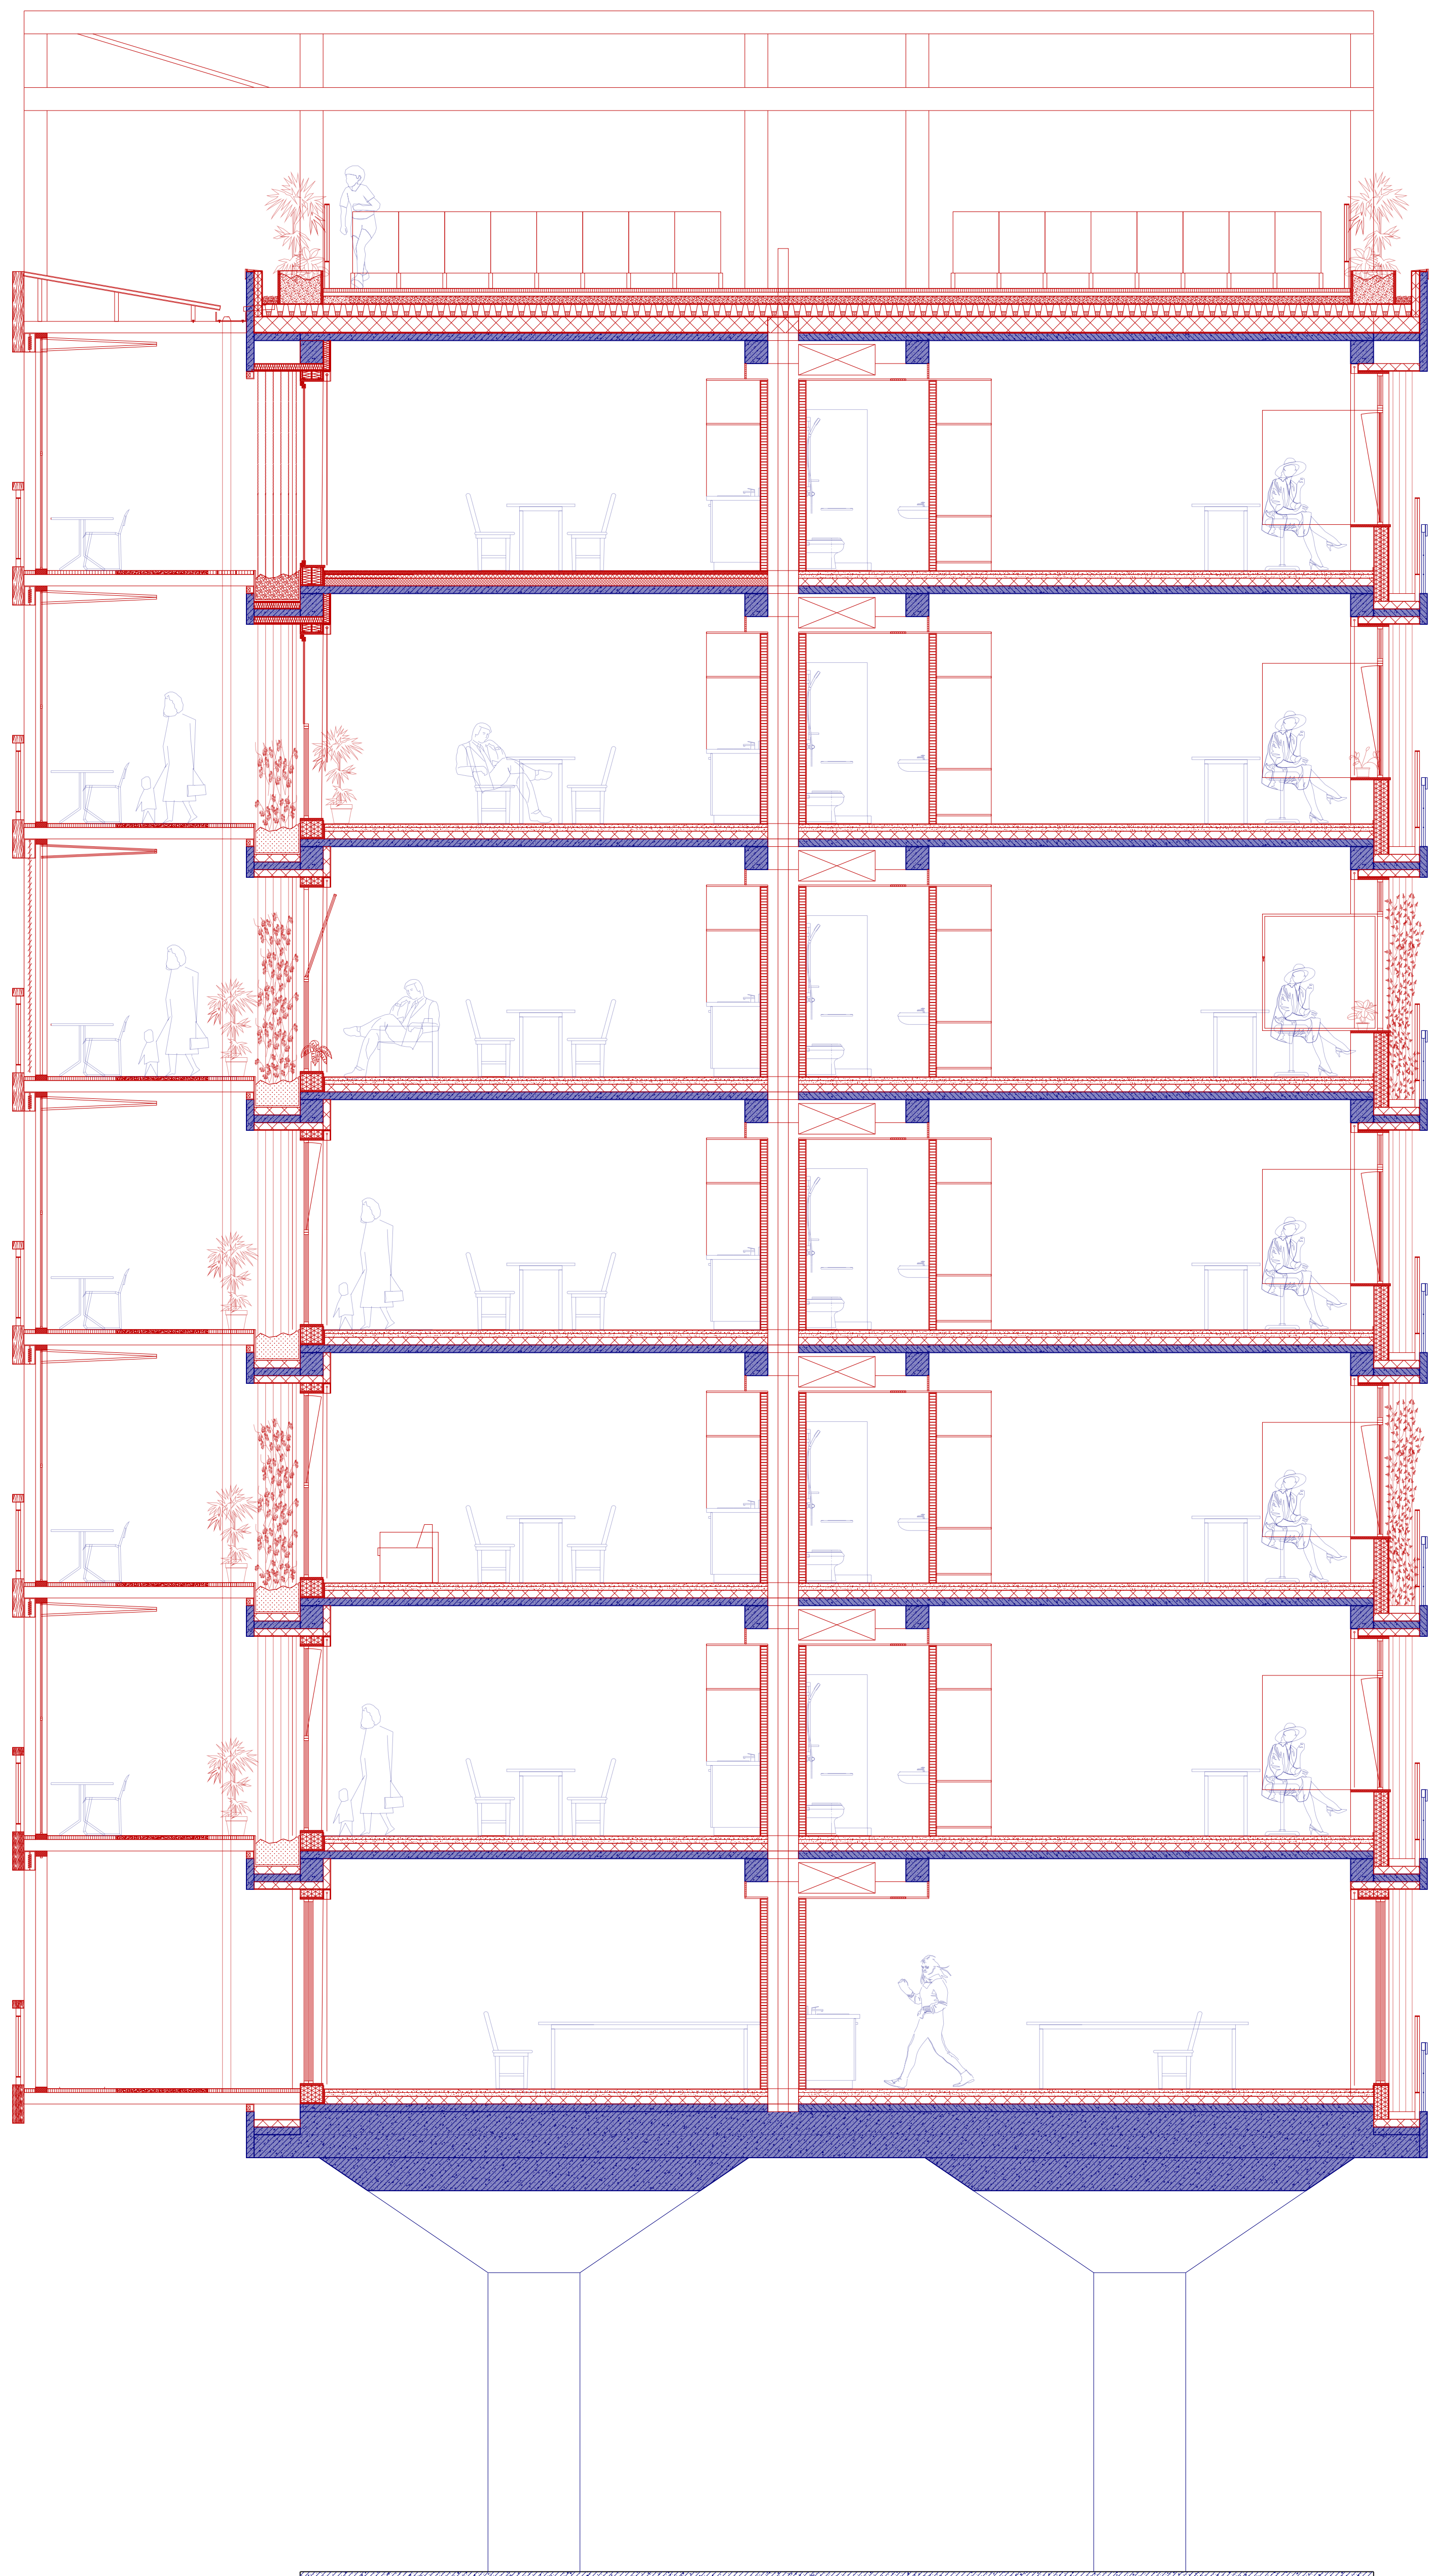


Section
1: 50

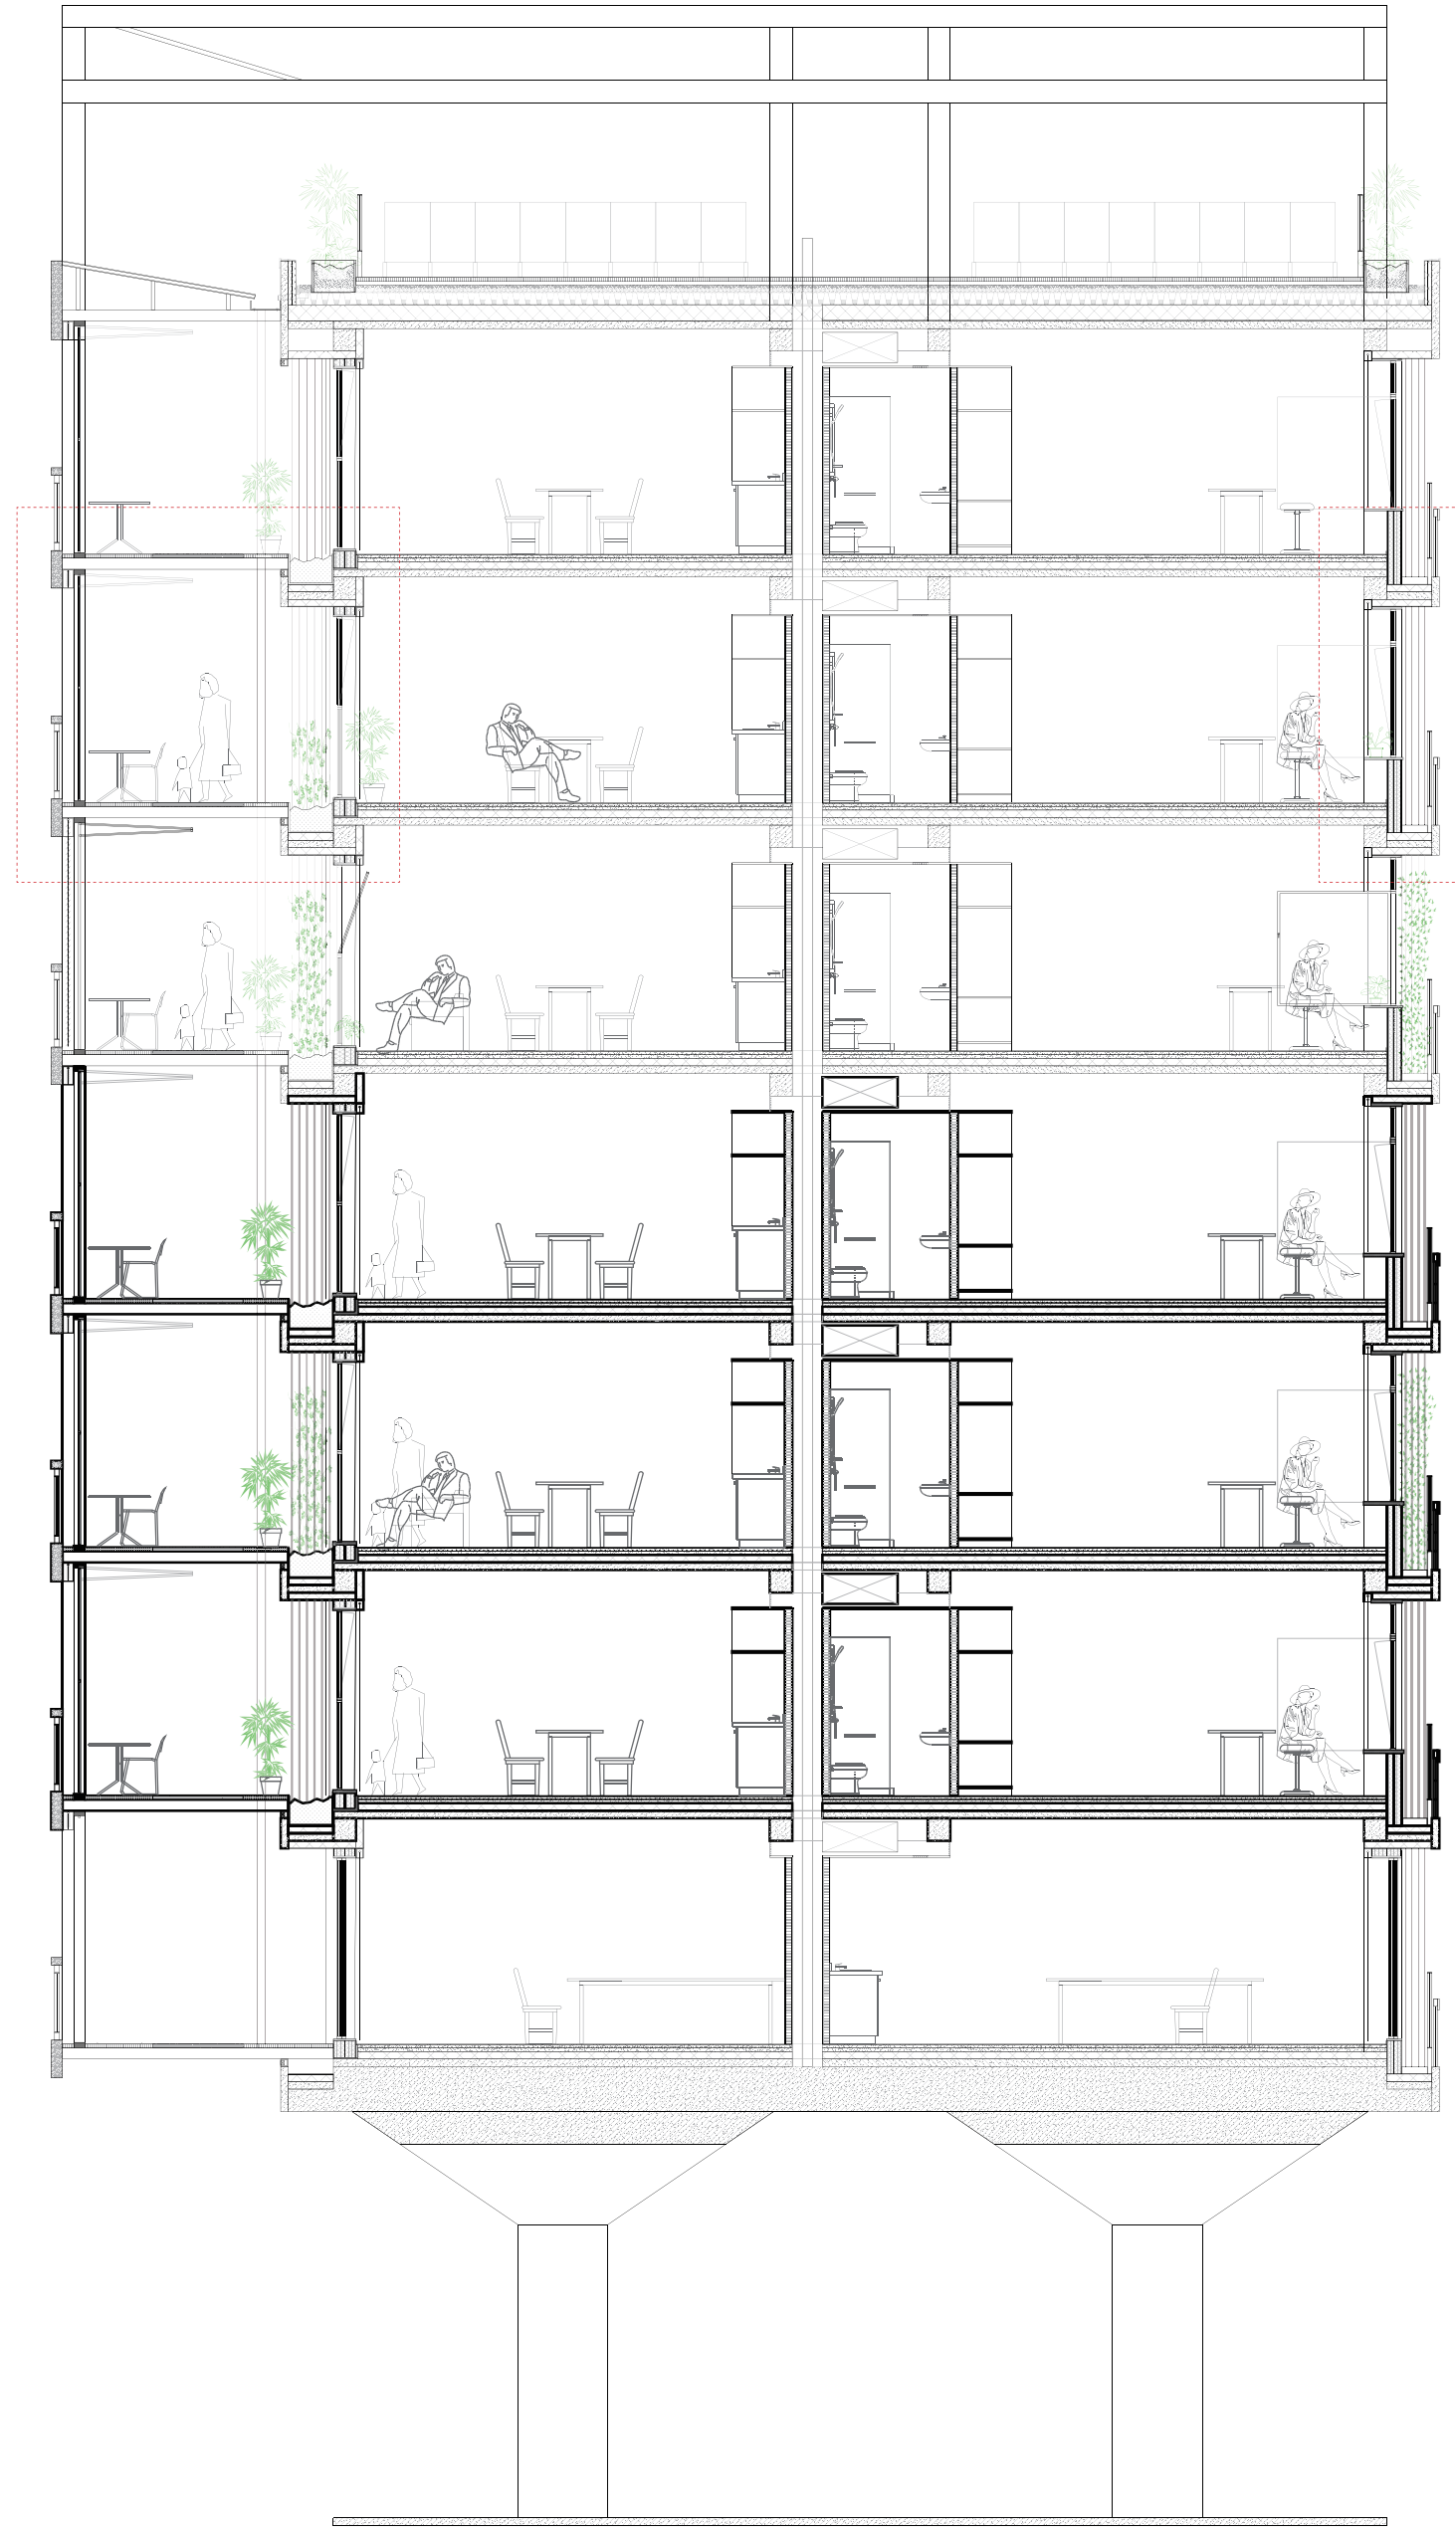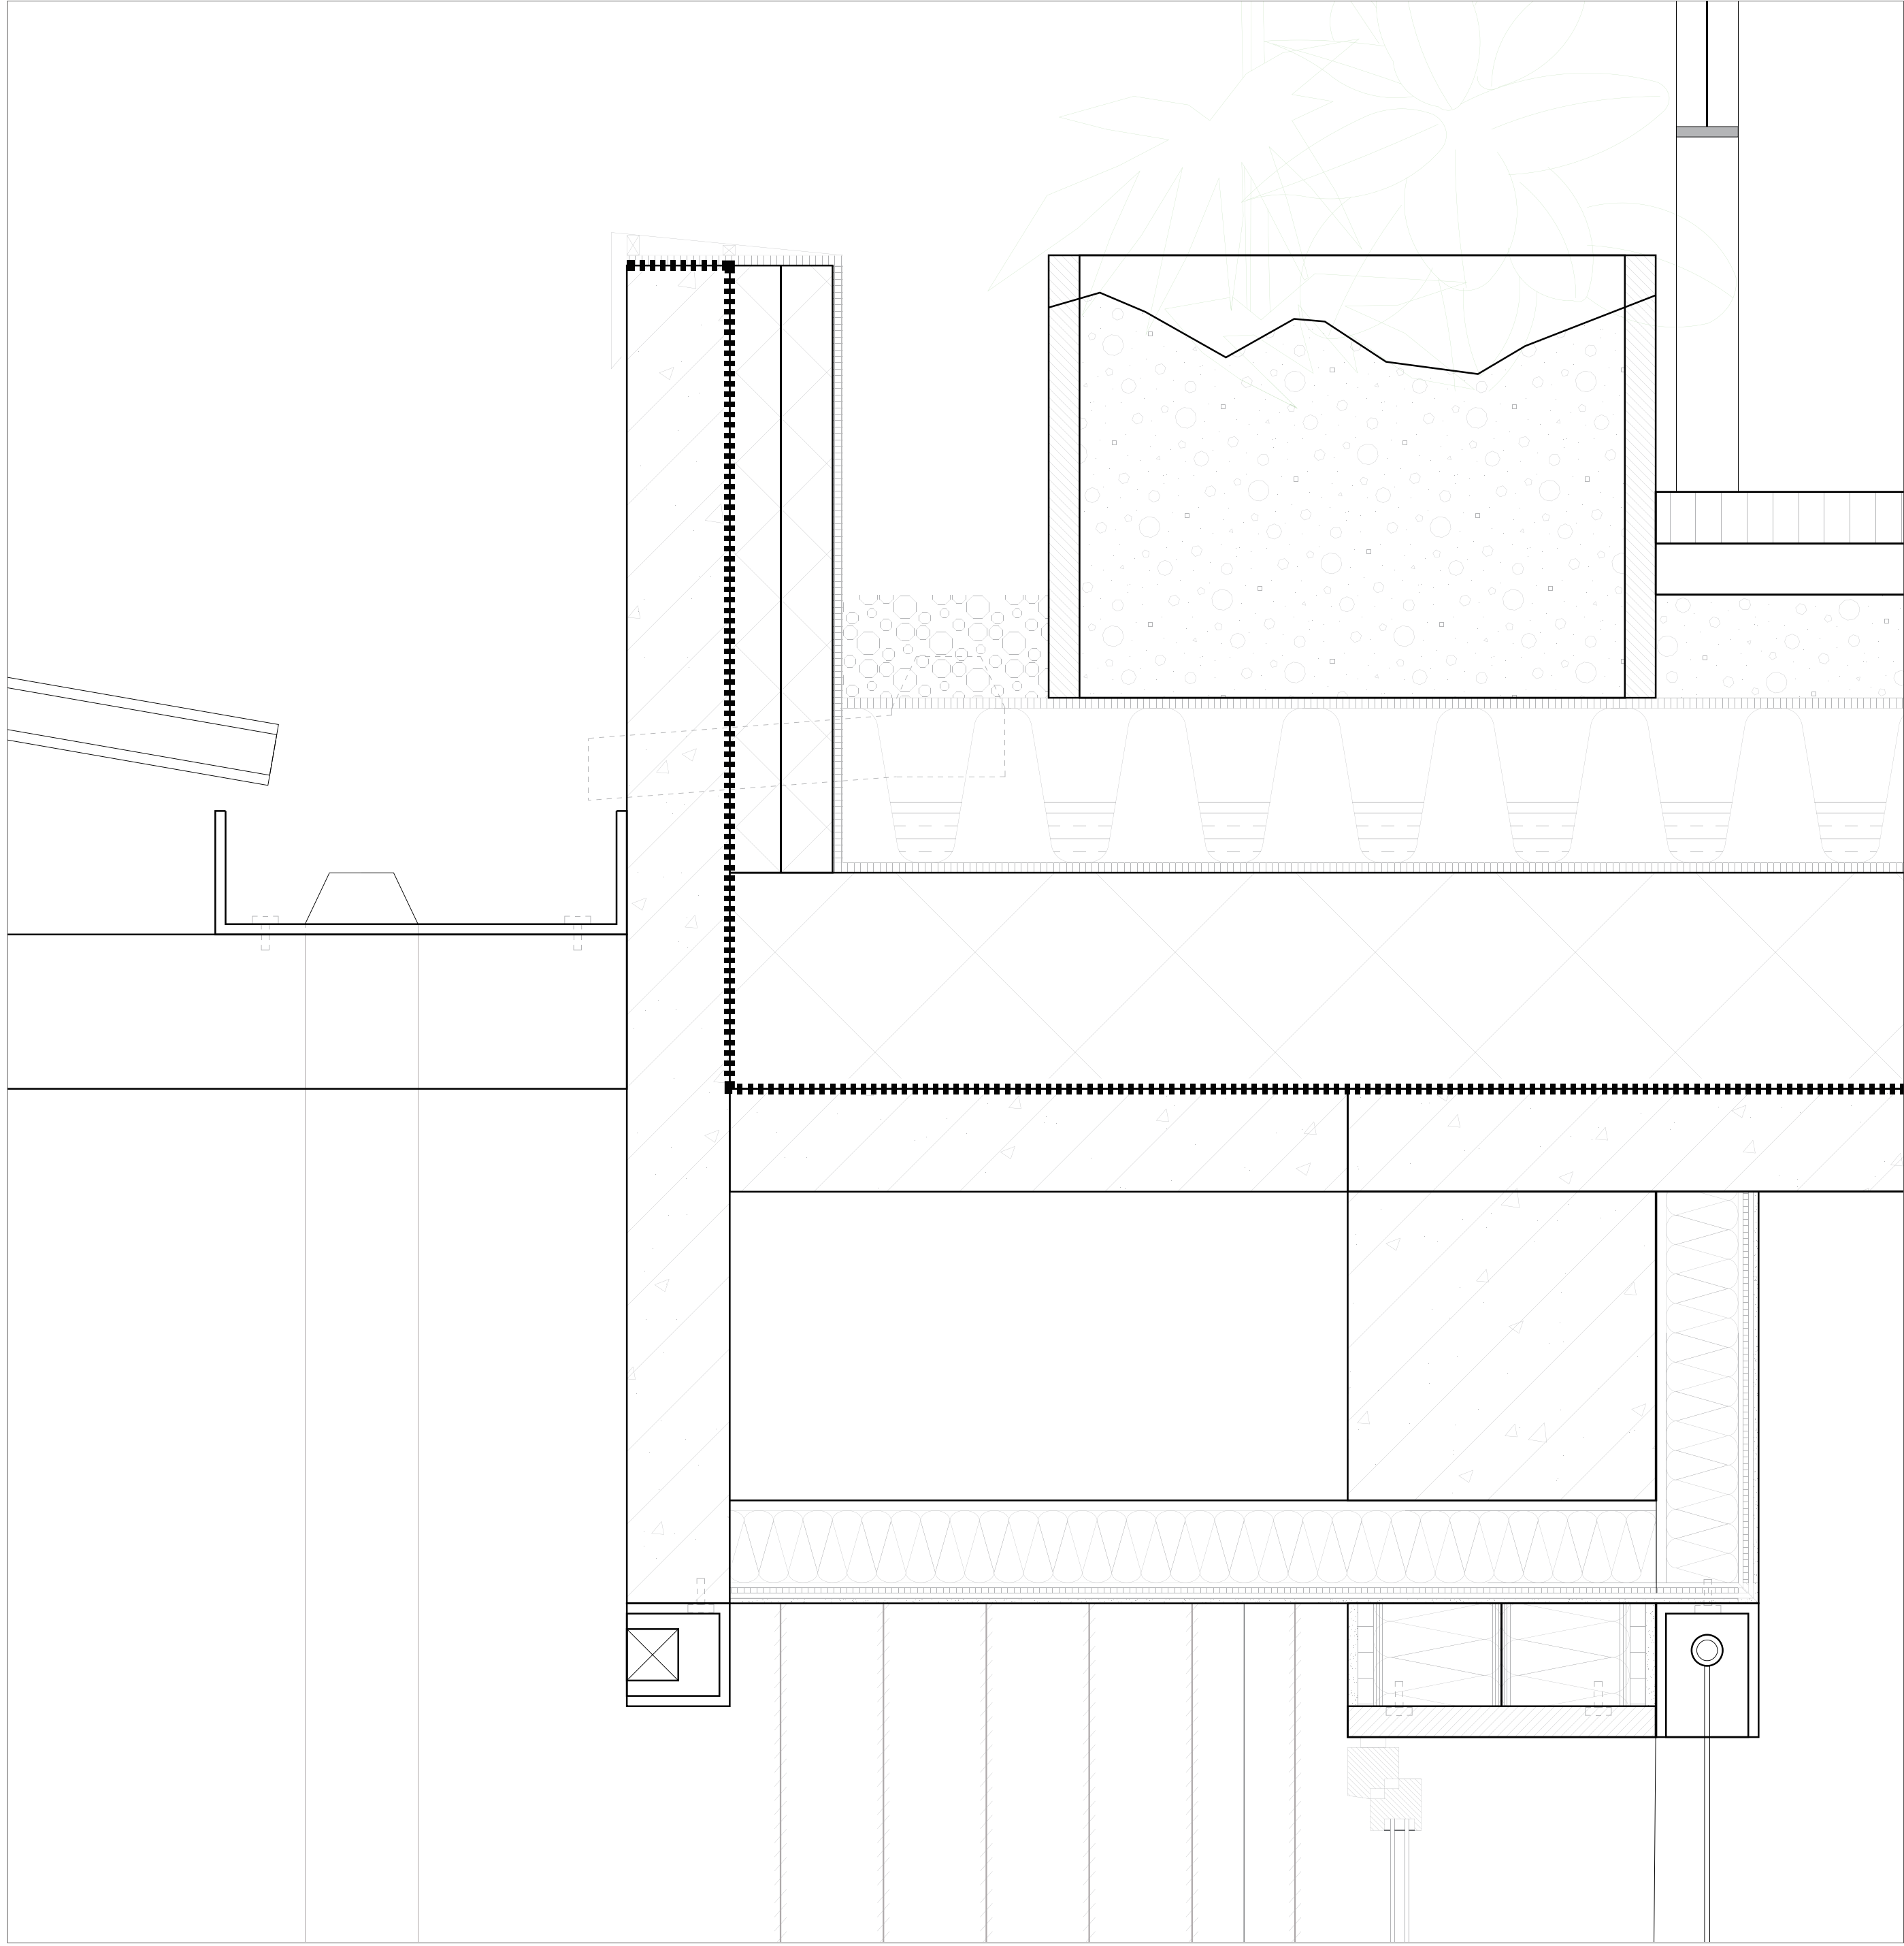

Section 1:100

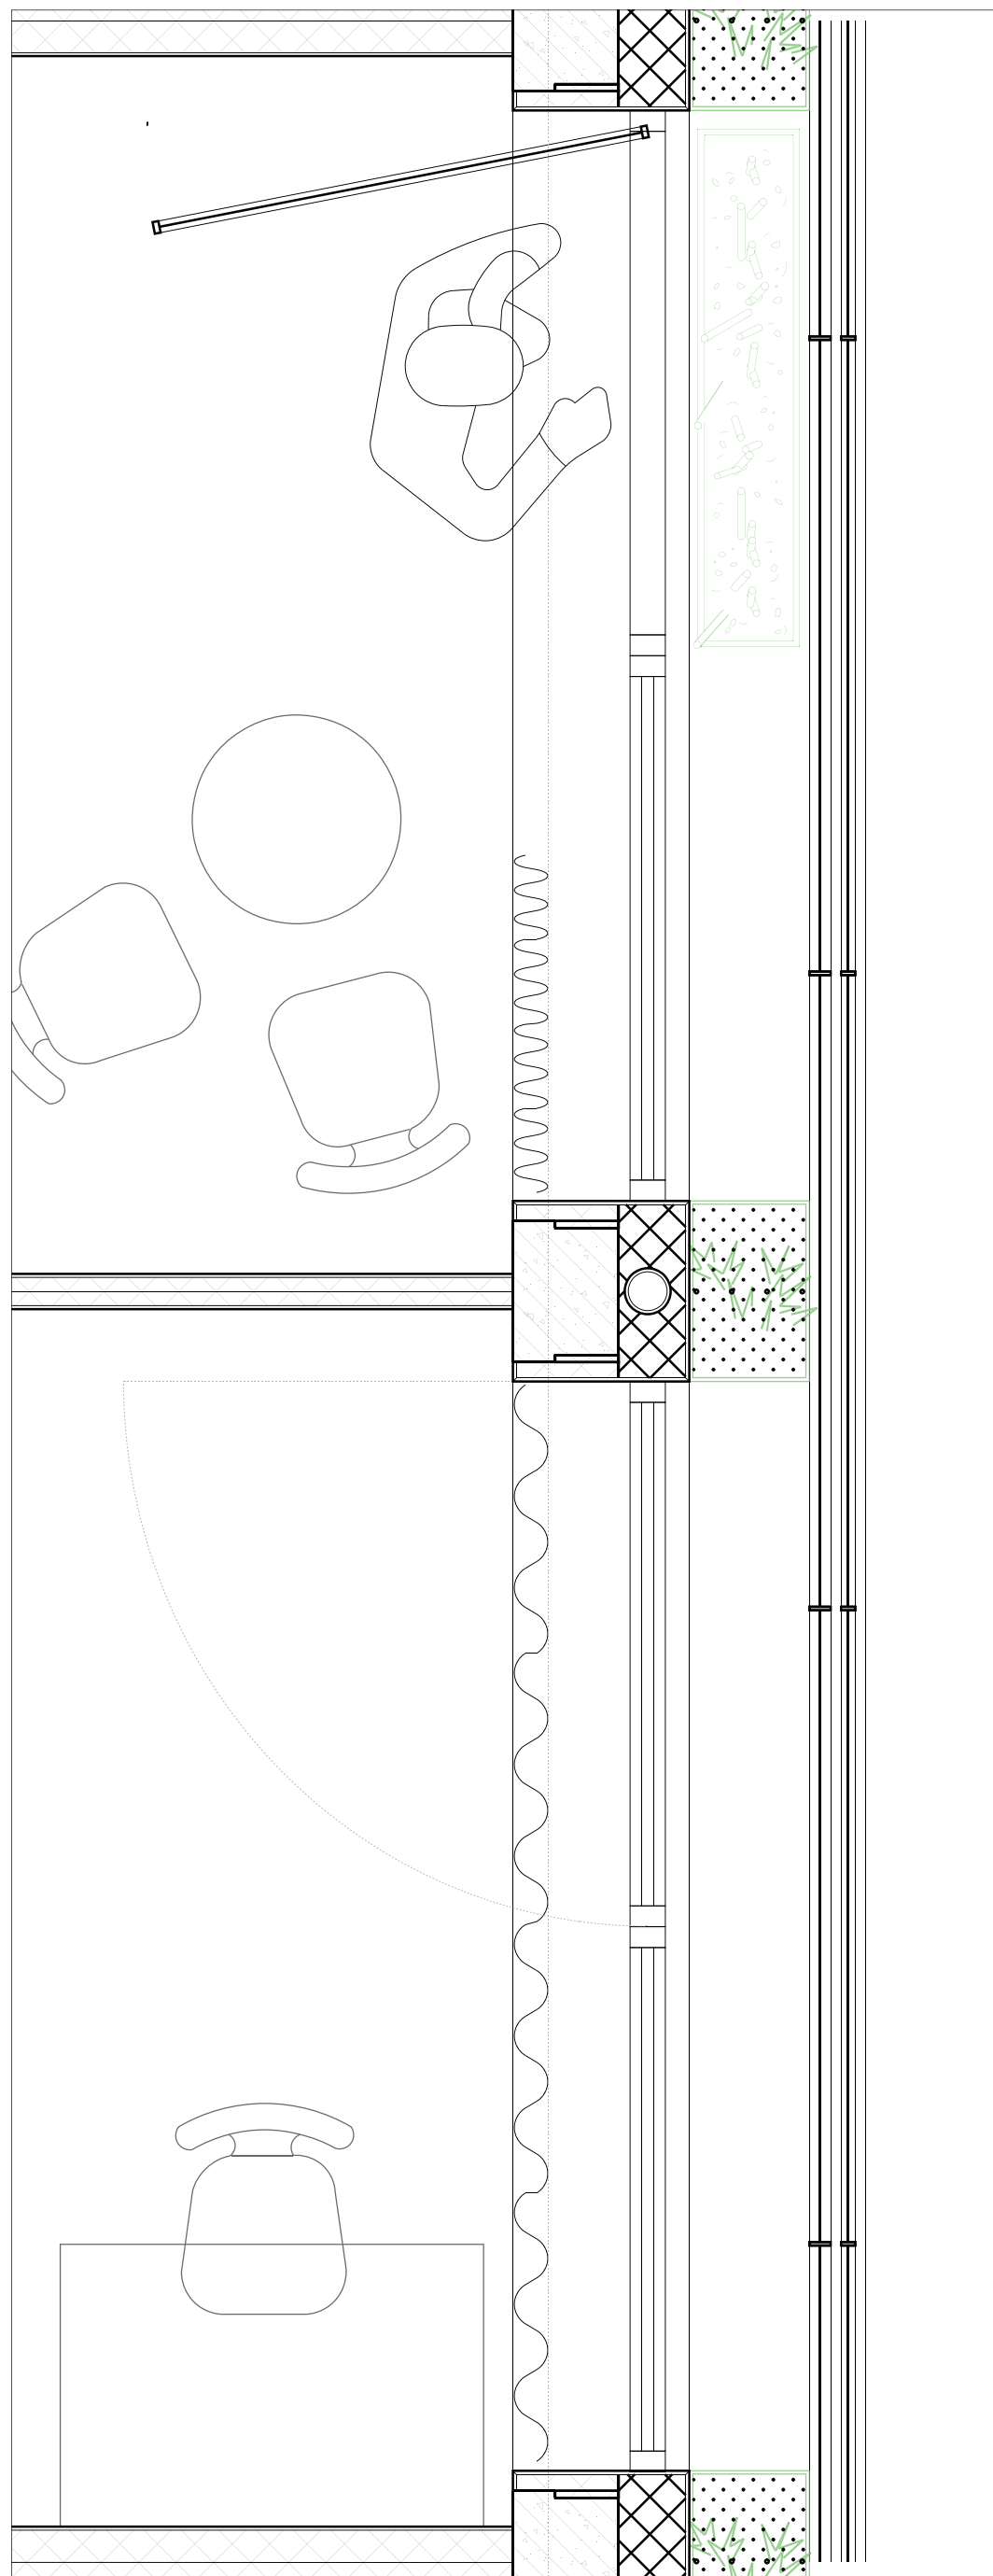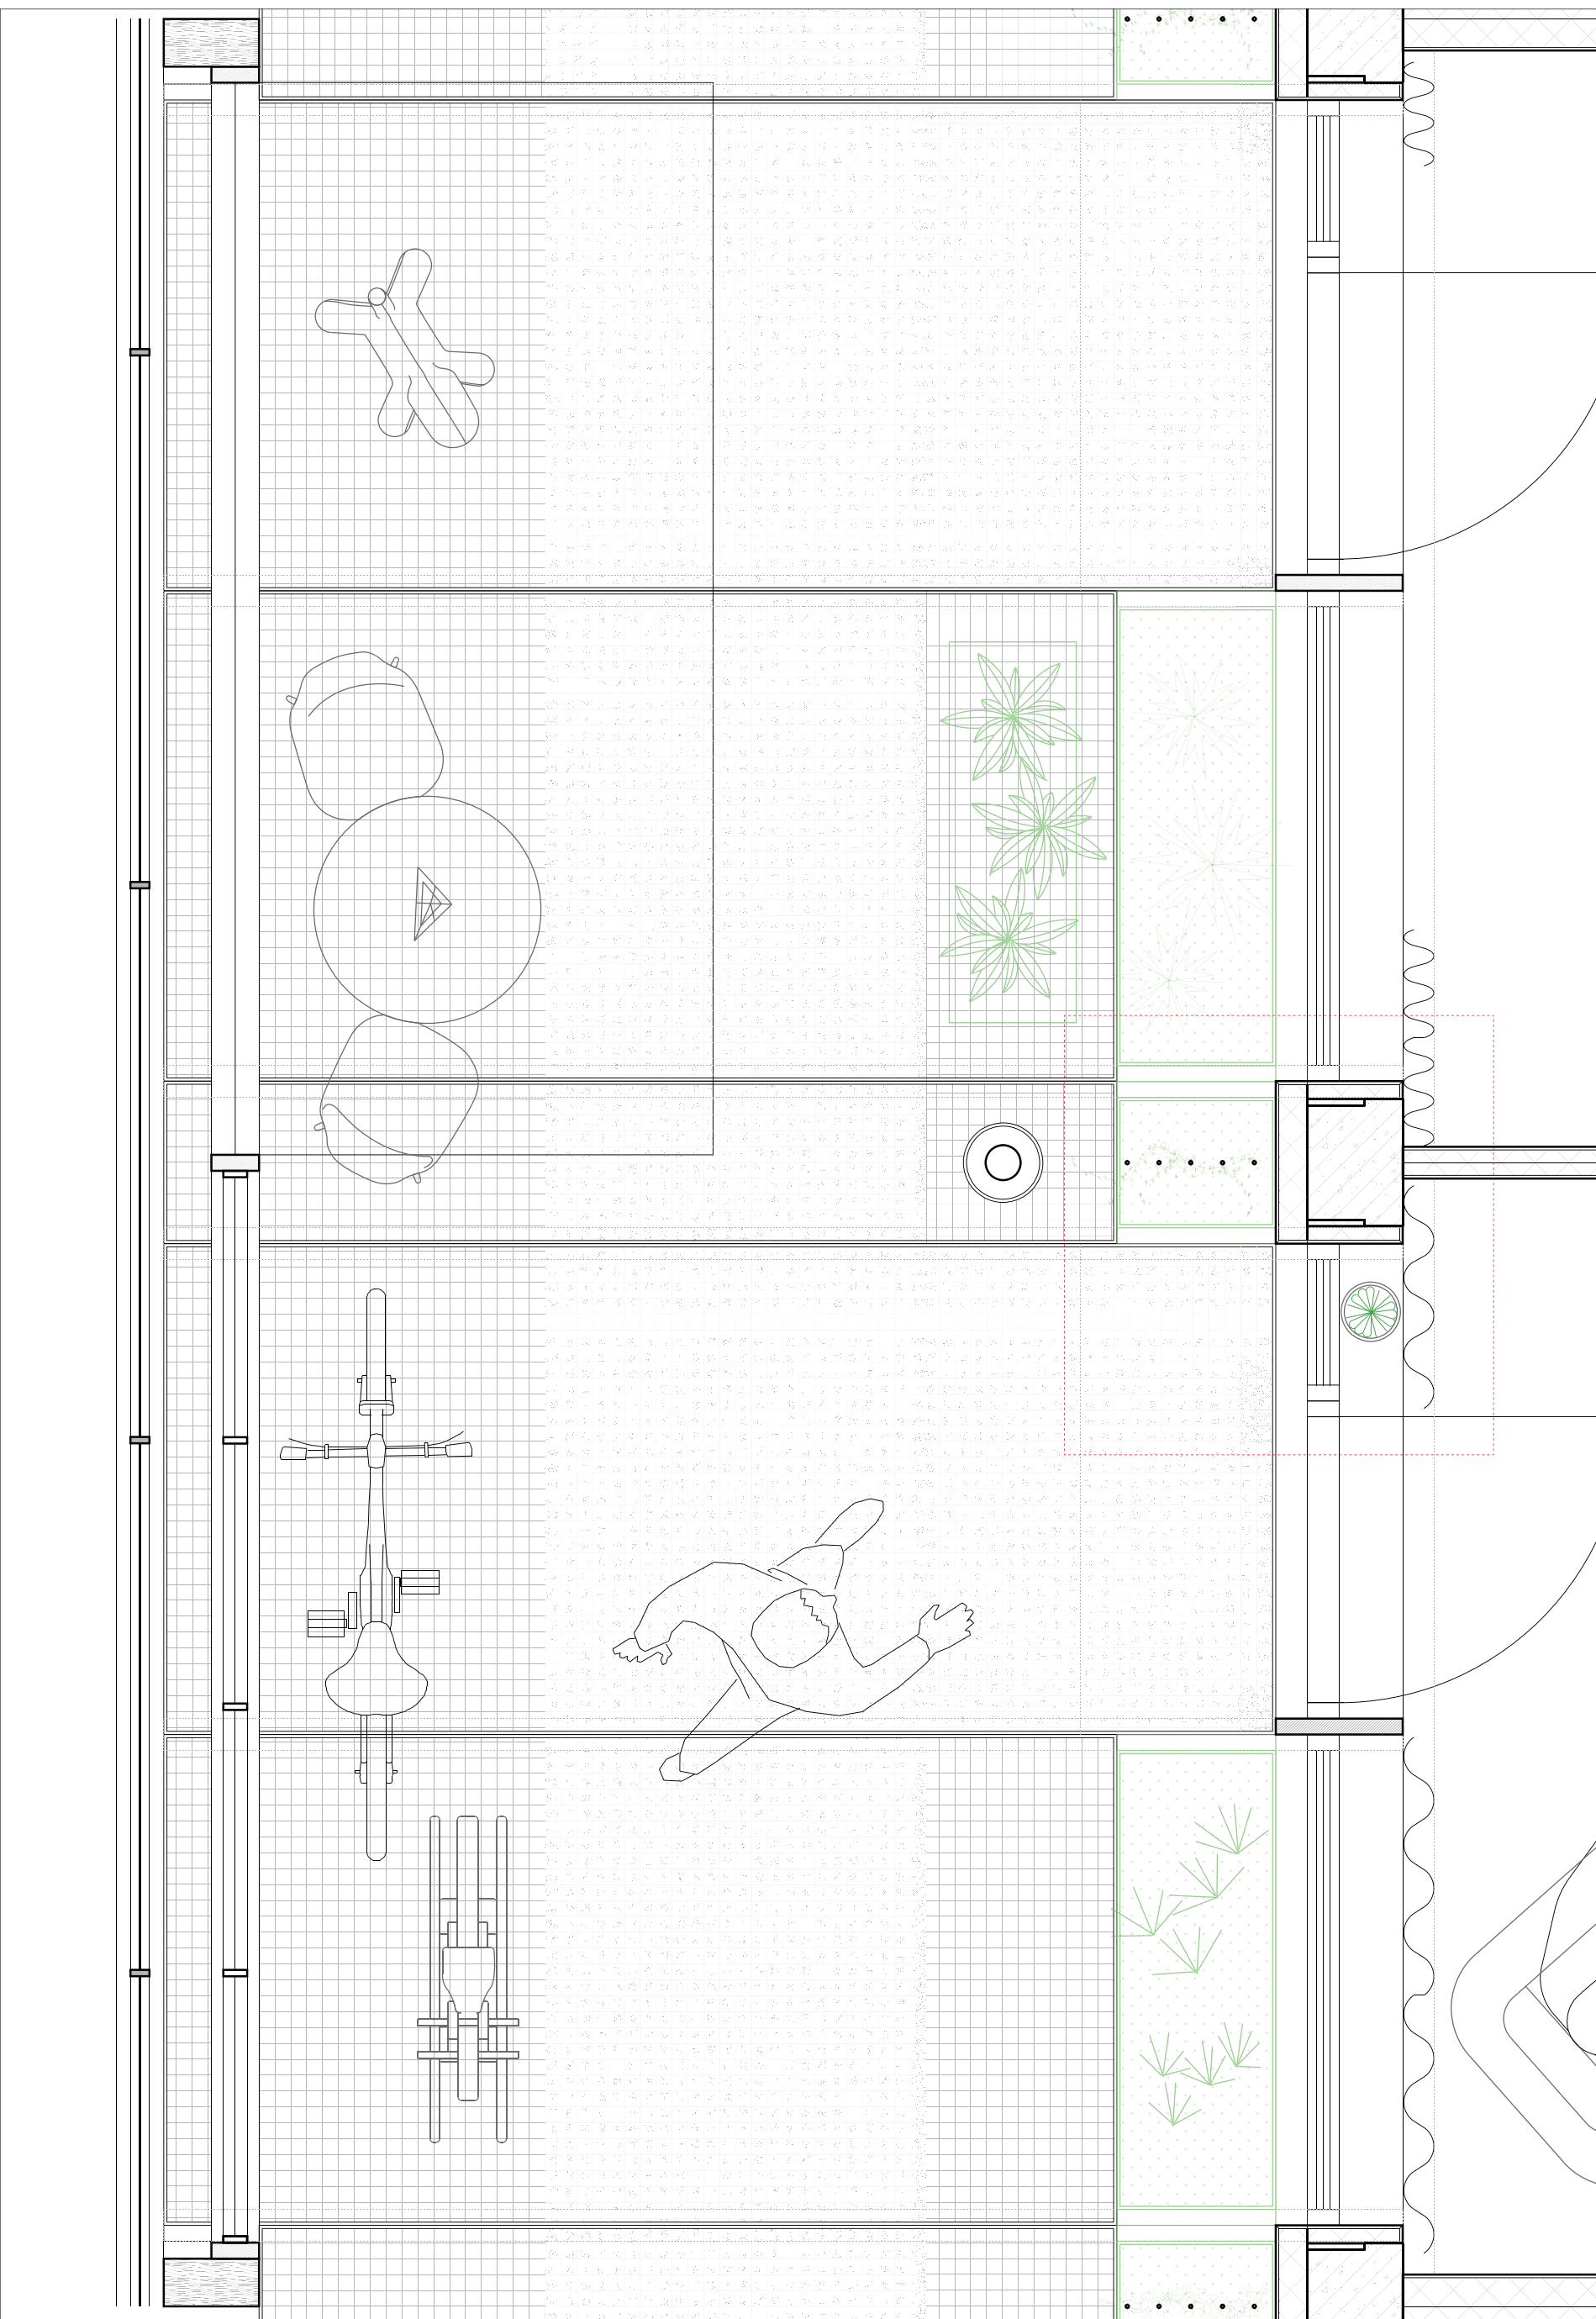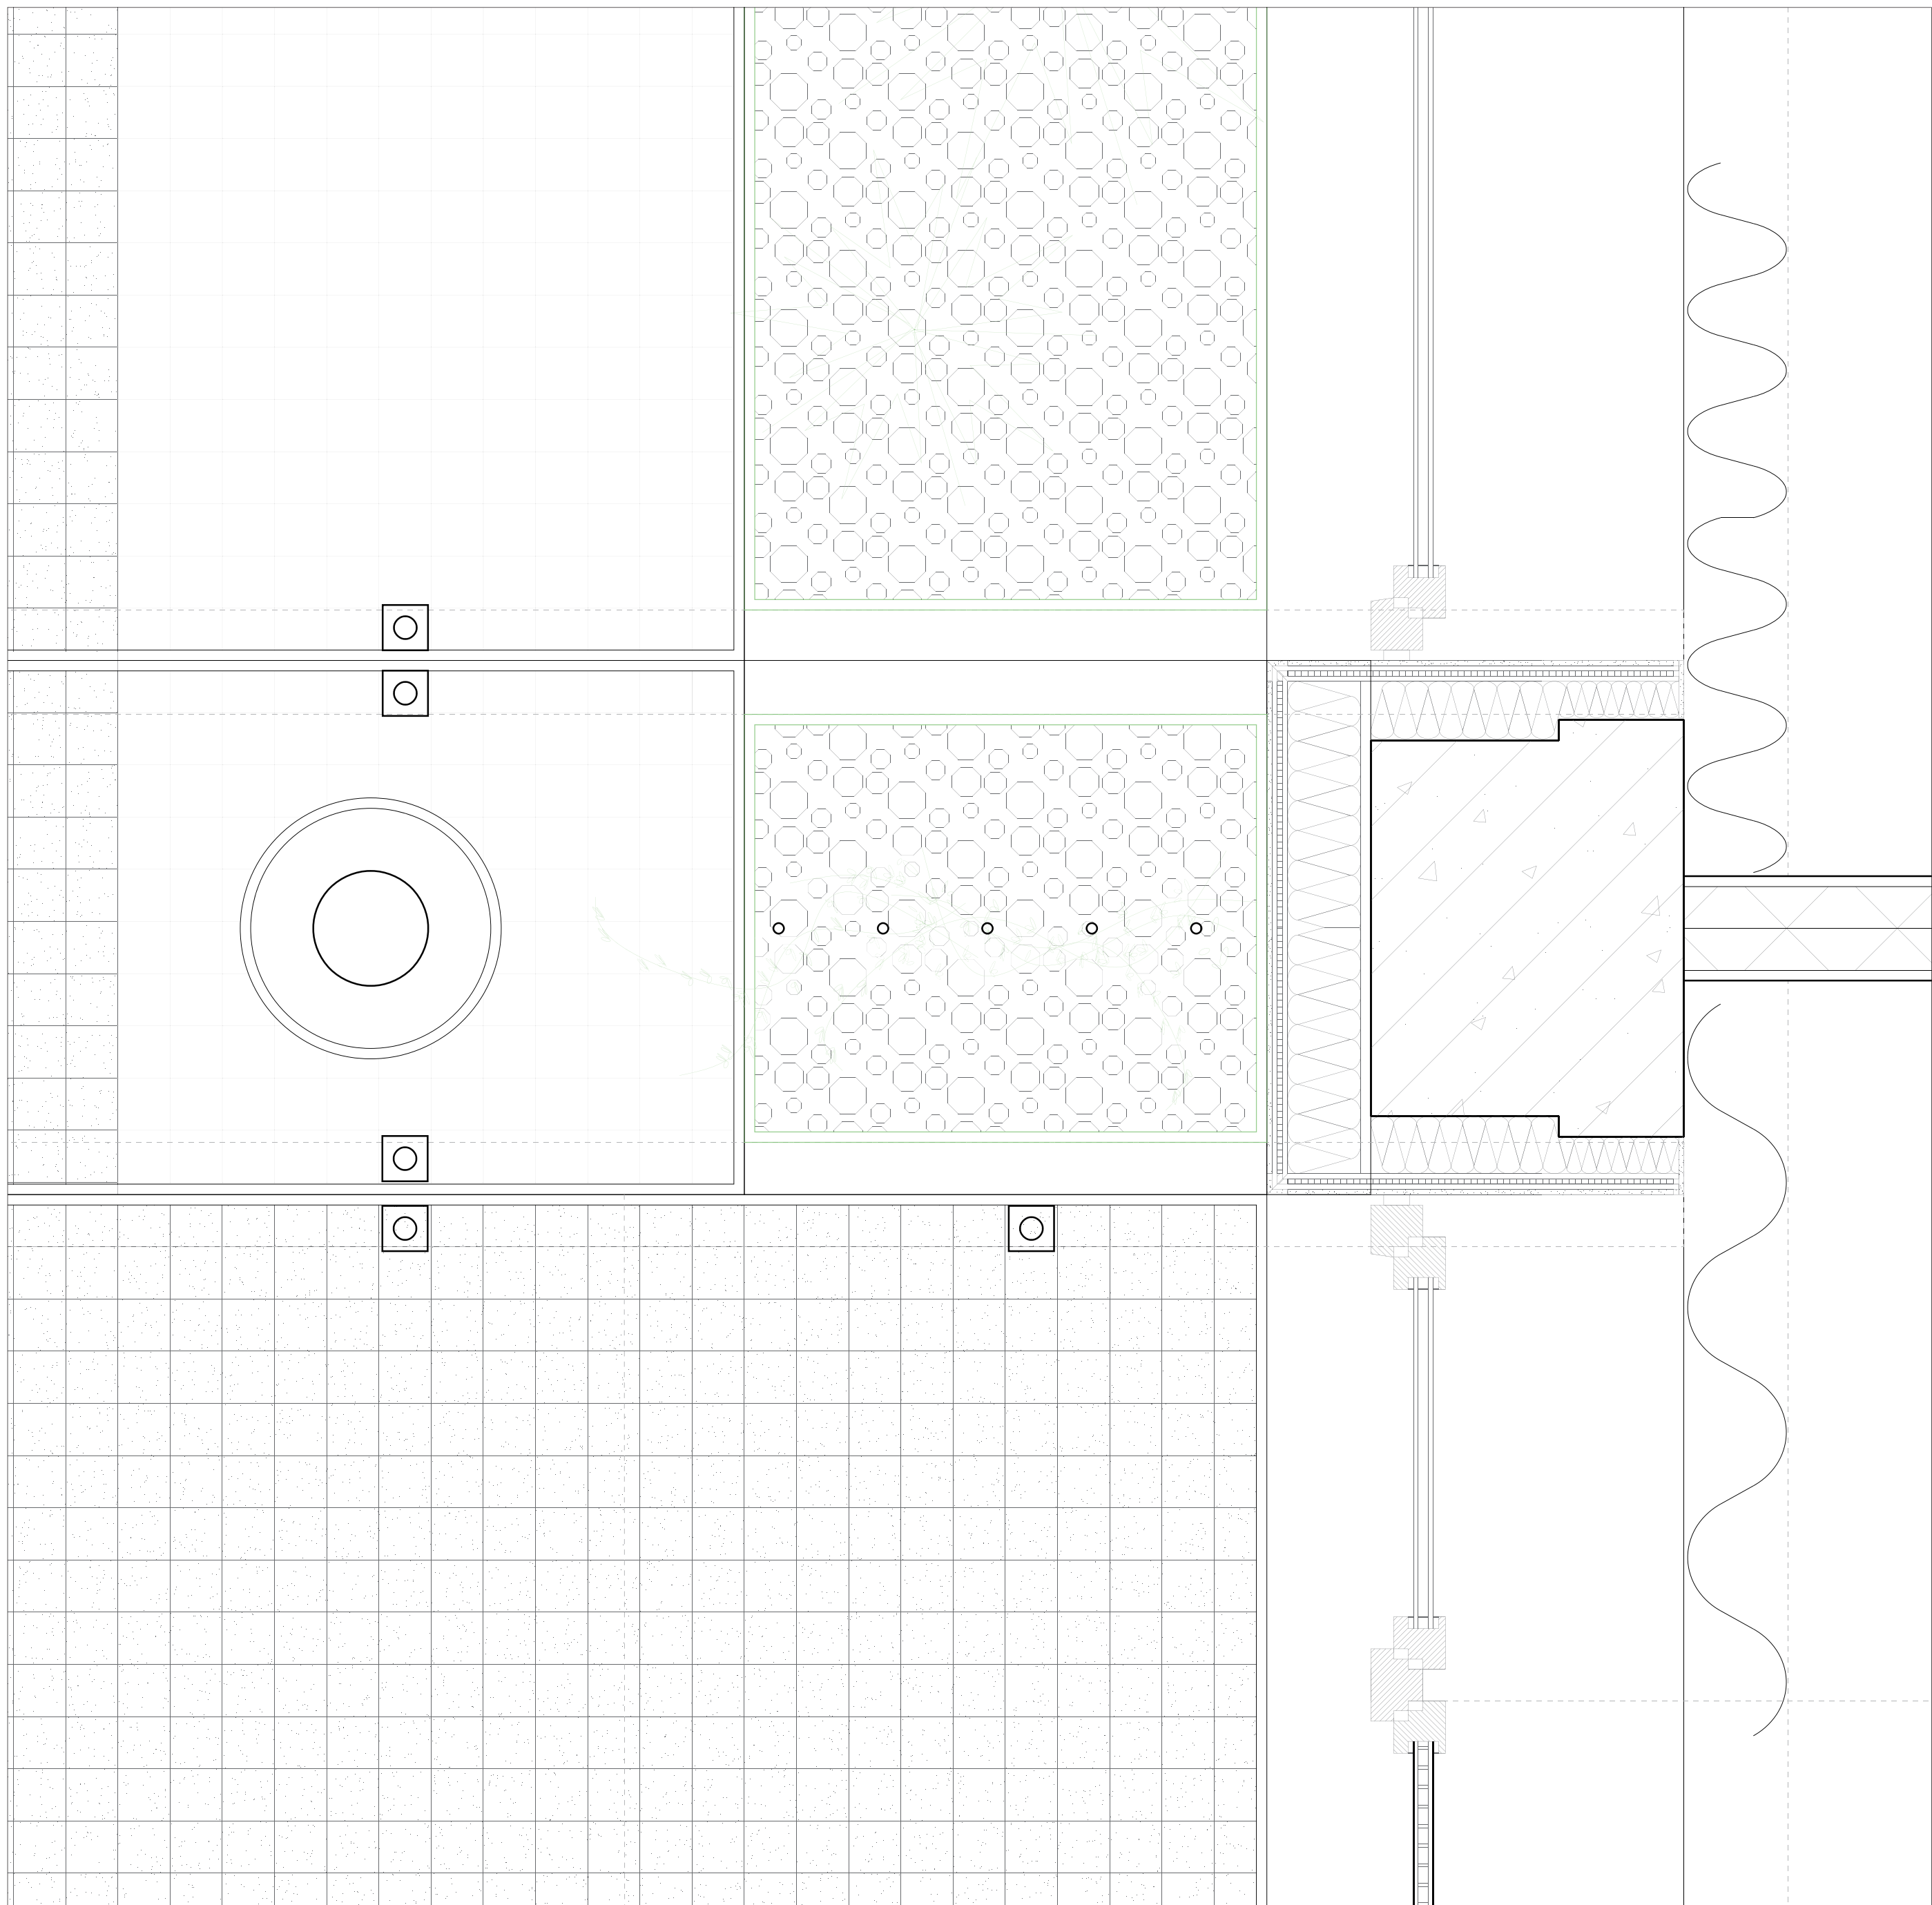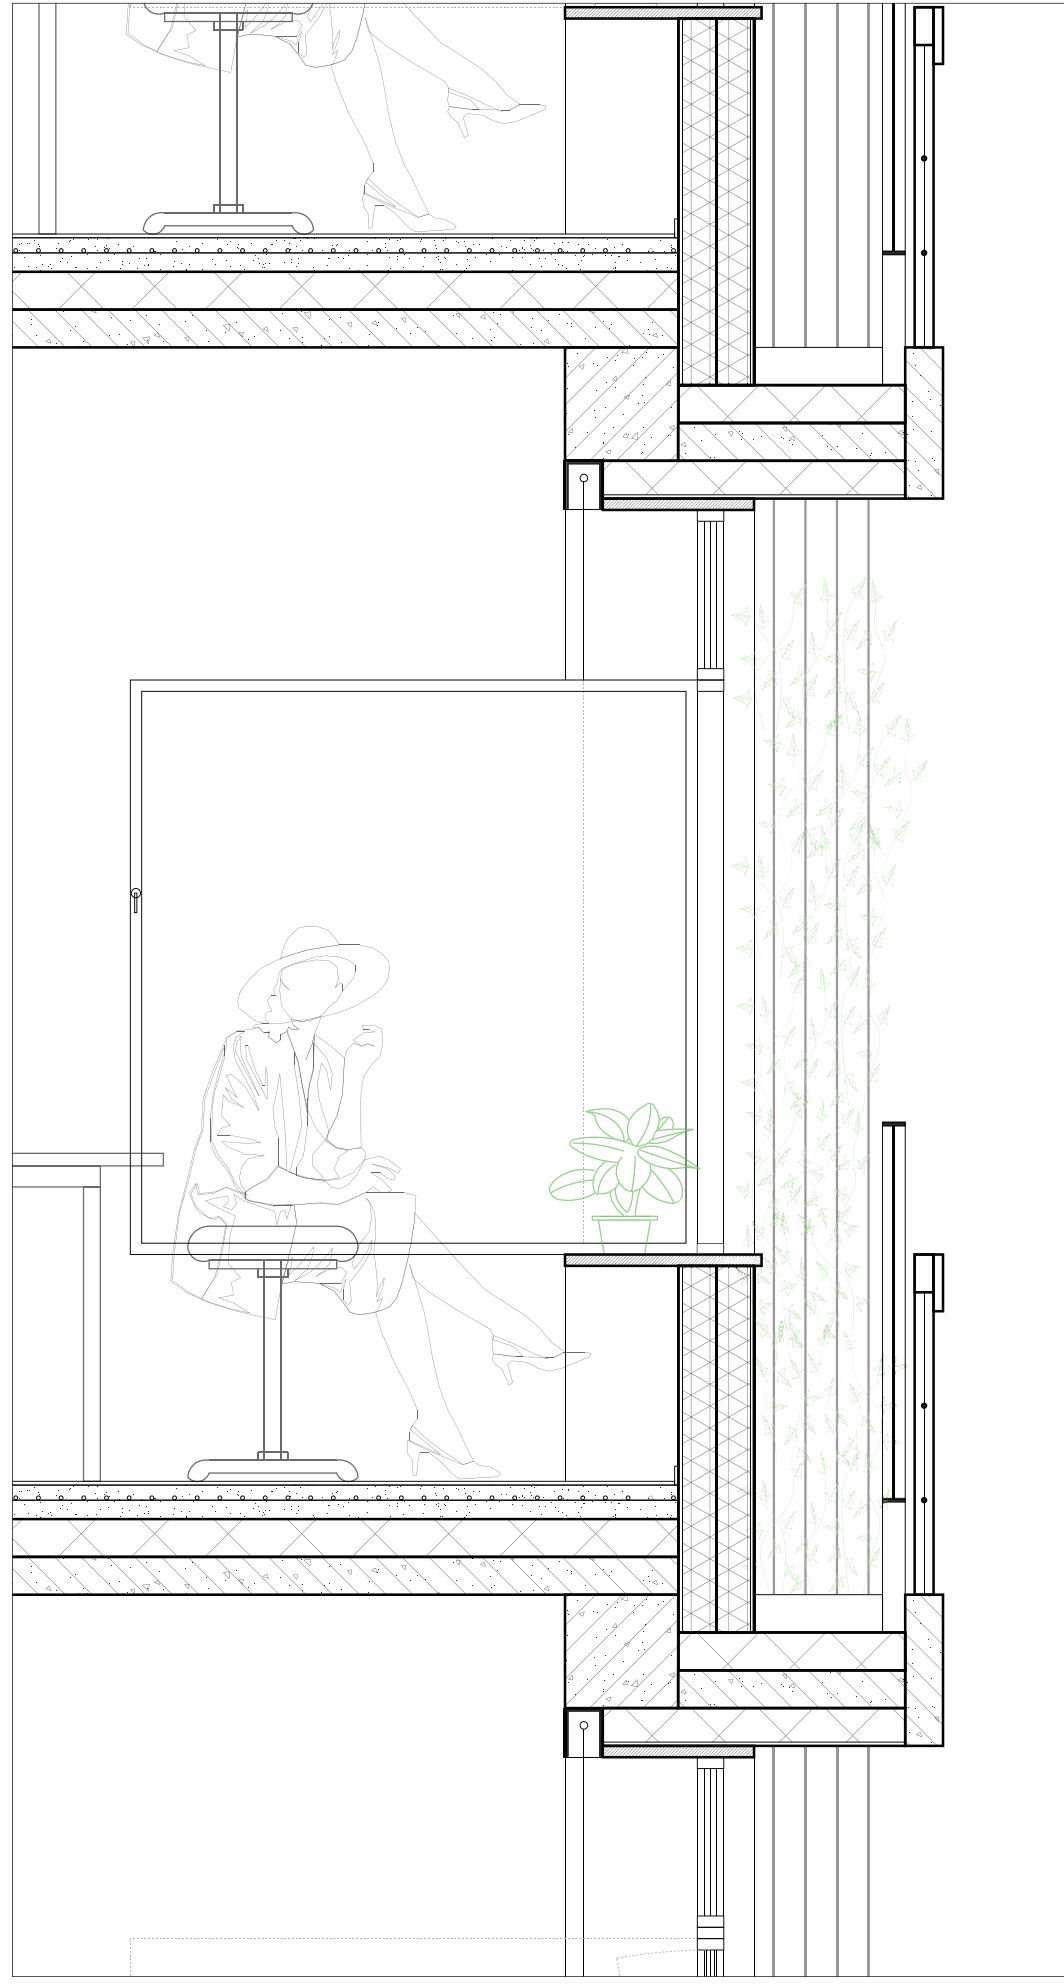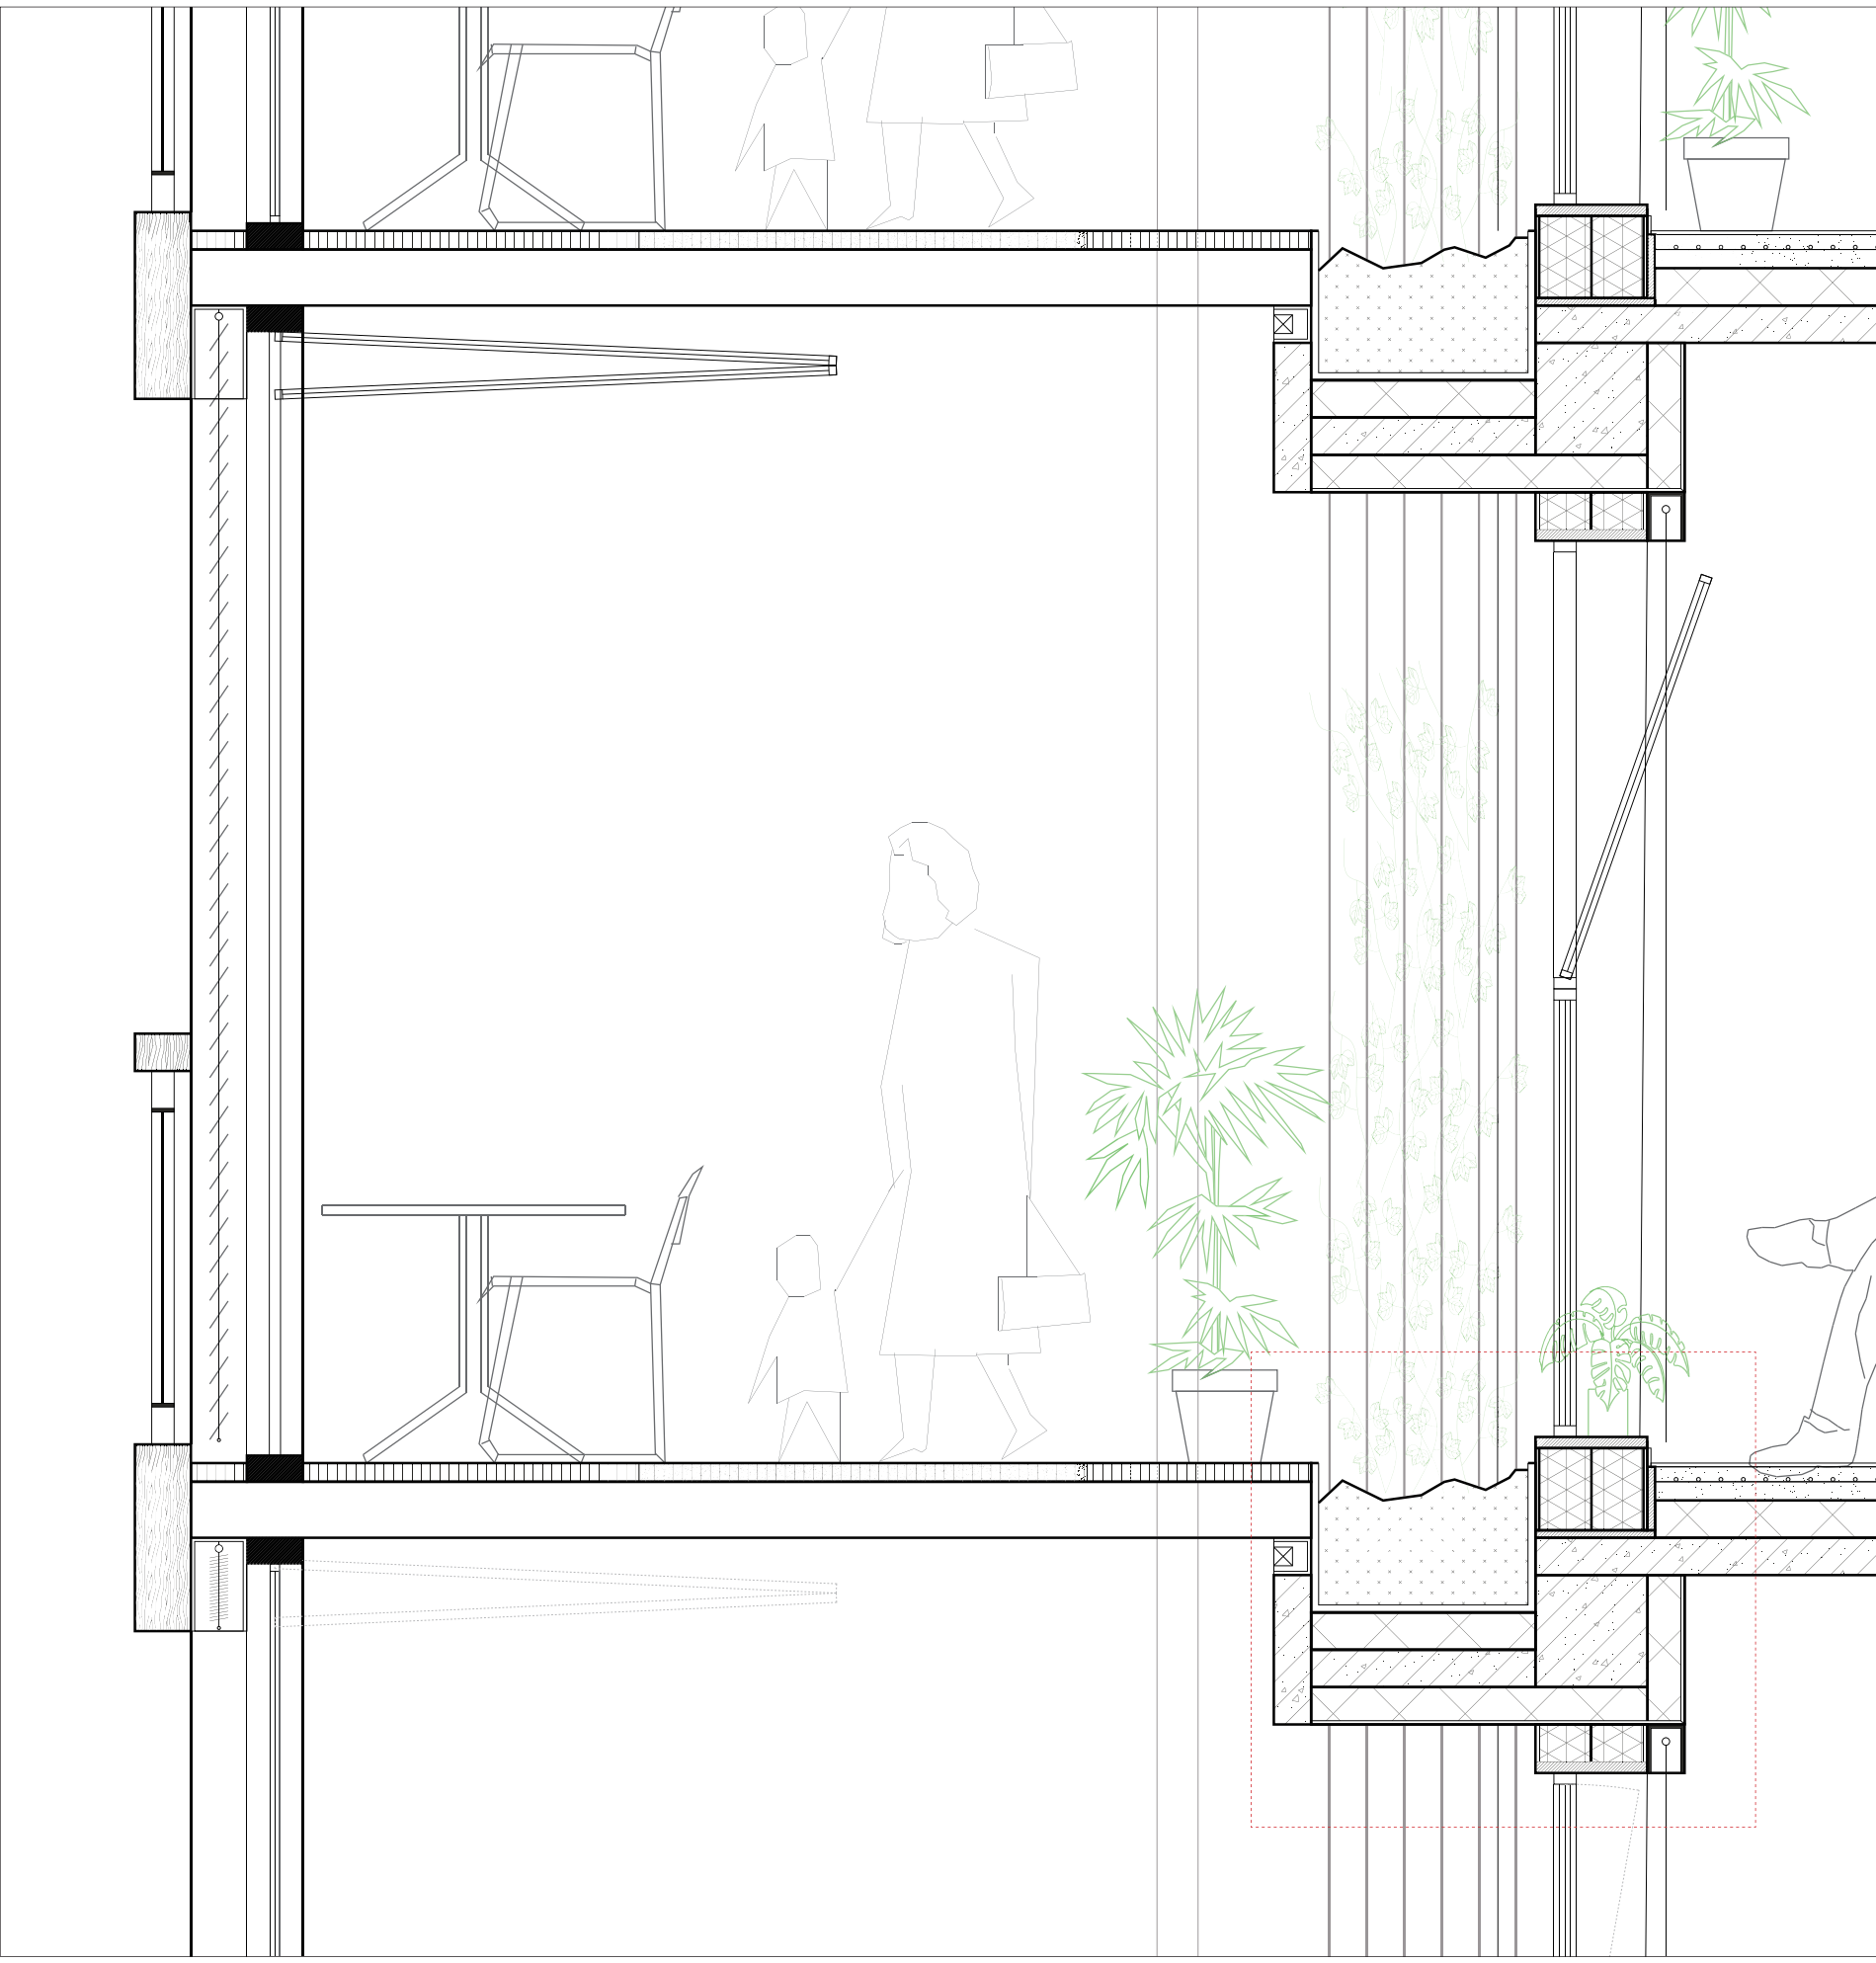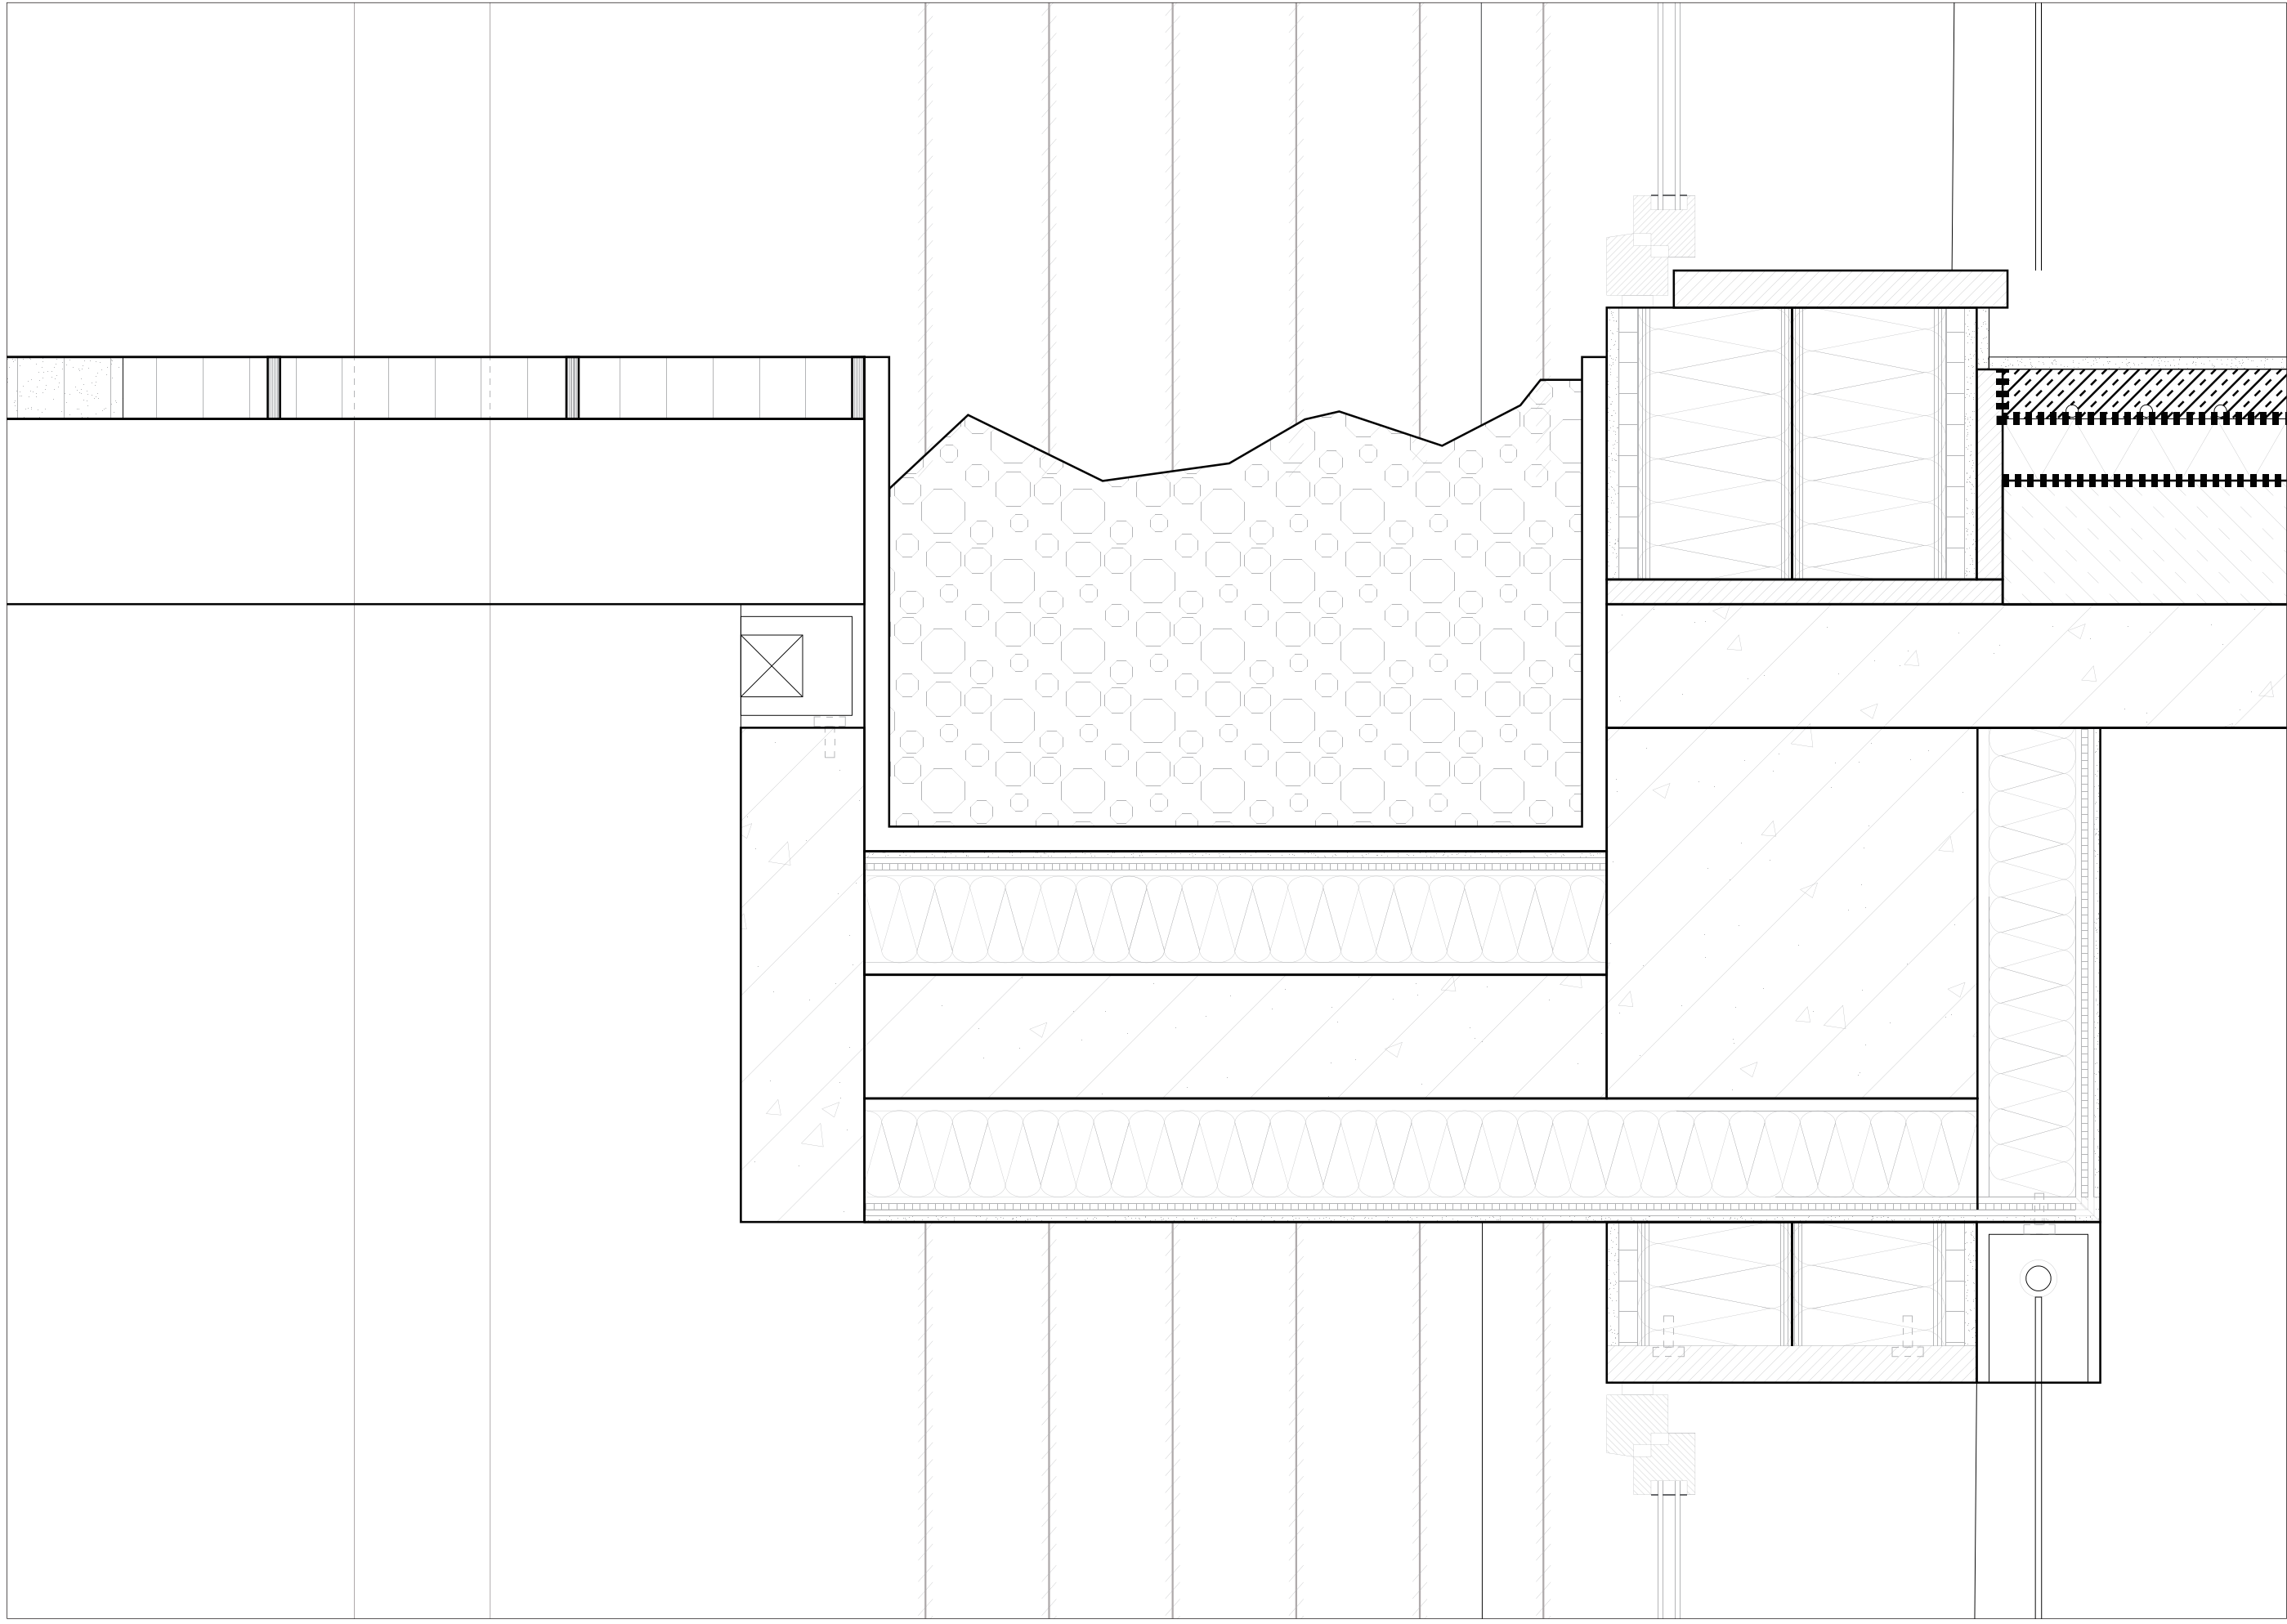

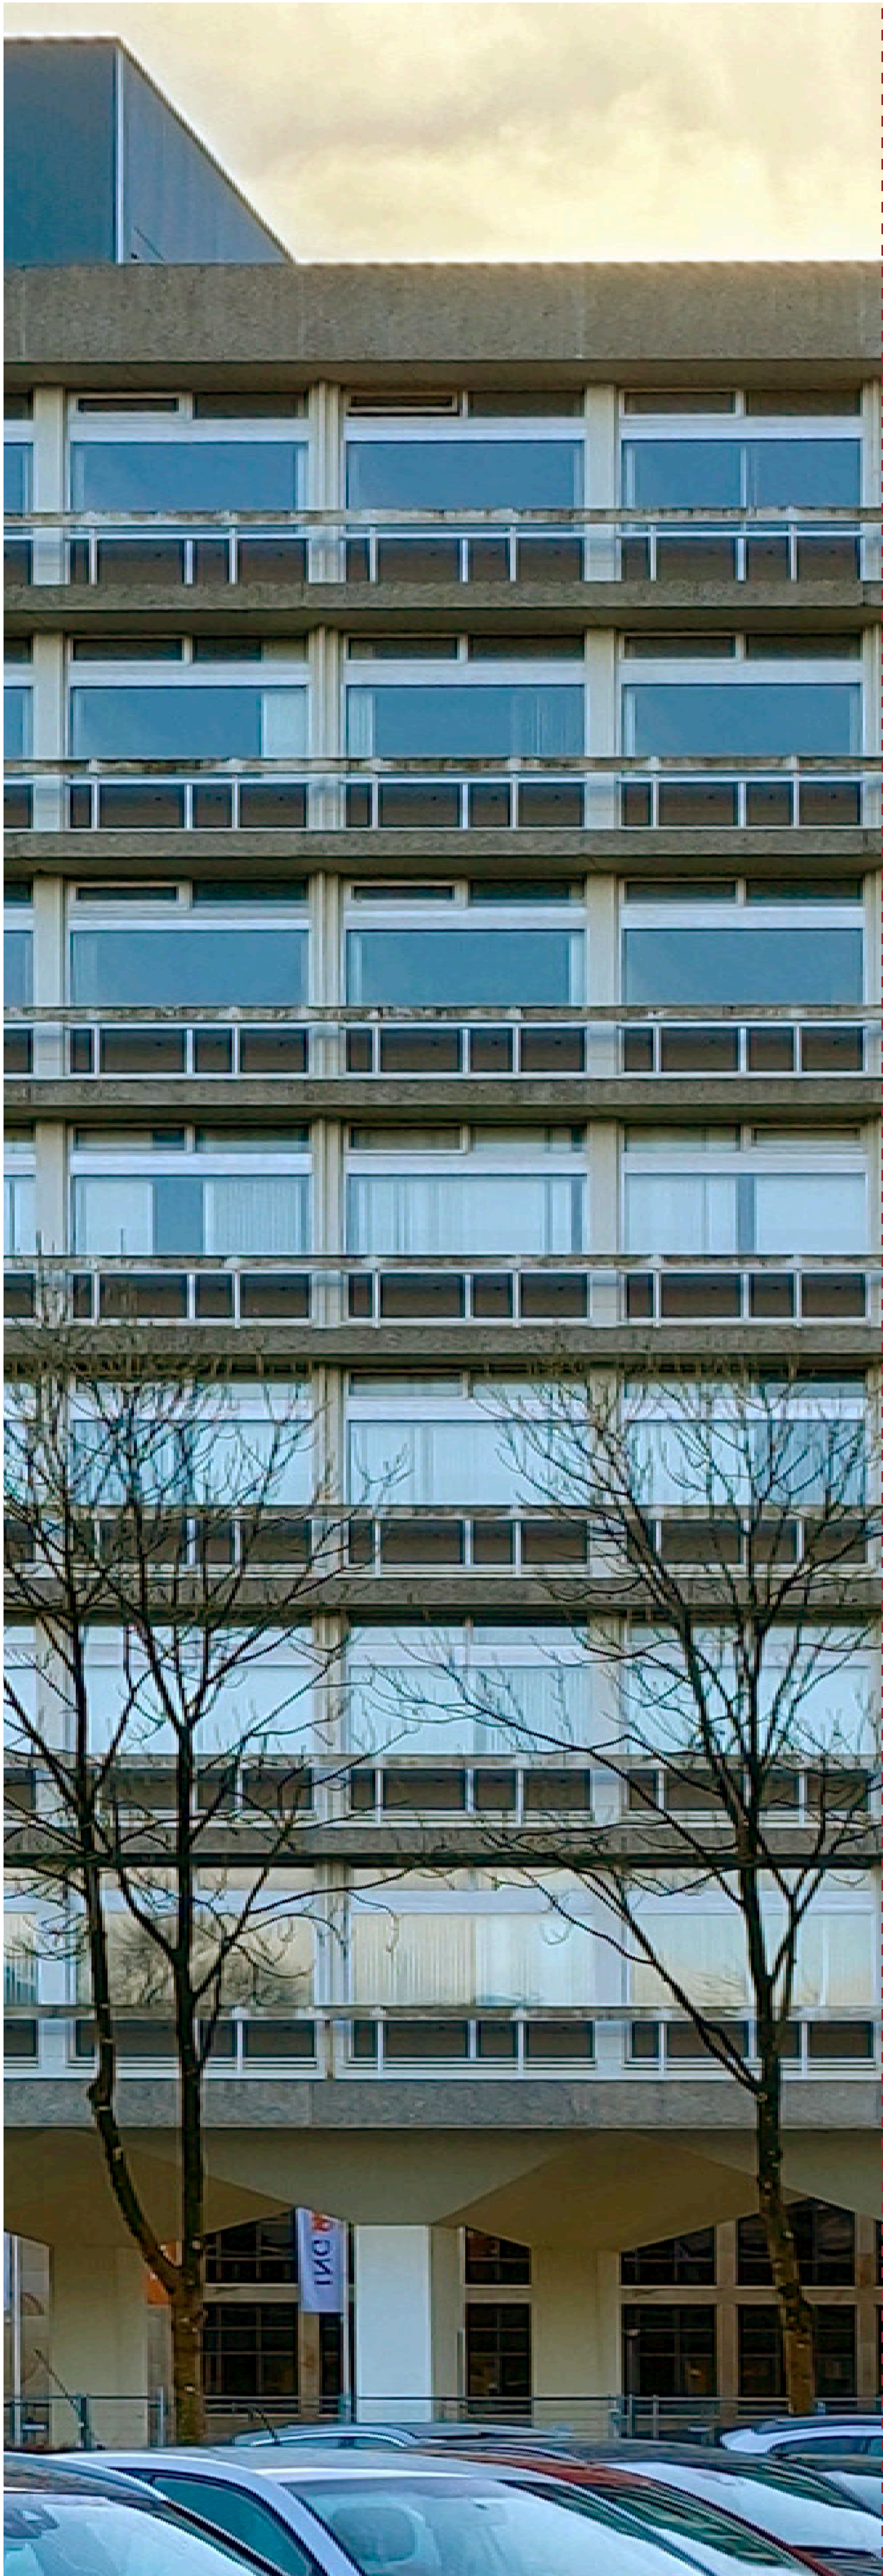

North elevation - Before
1: 50




North elevation - After
1: 50






South elevation - Before
1: 50




South elevation - After
1: 50

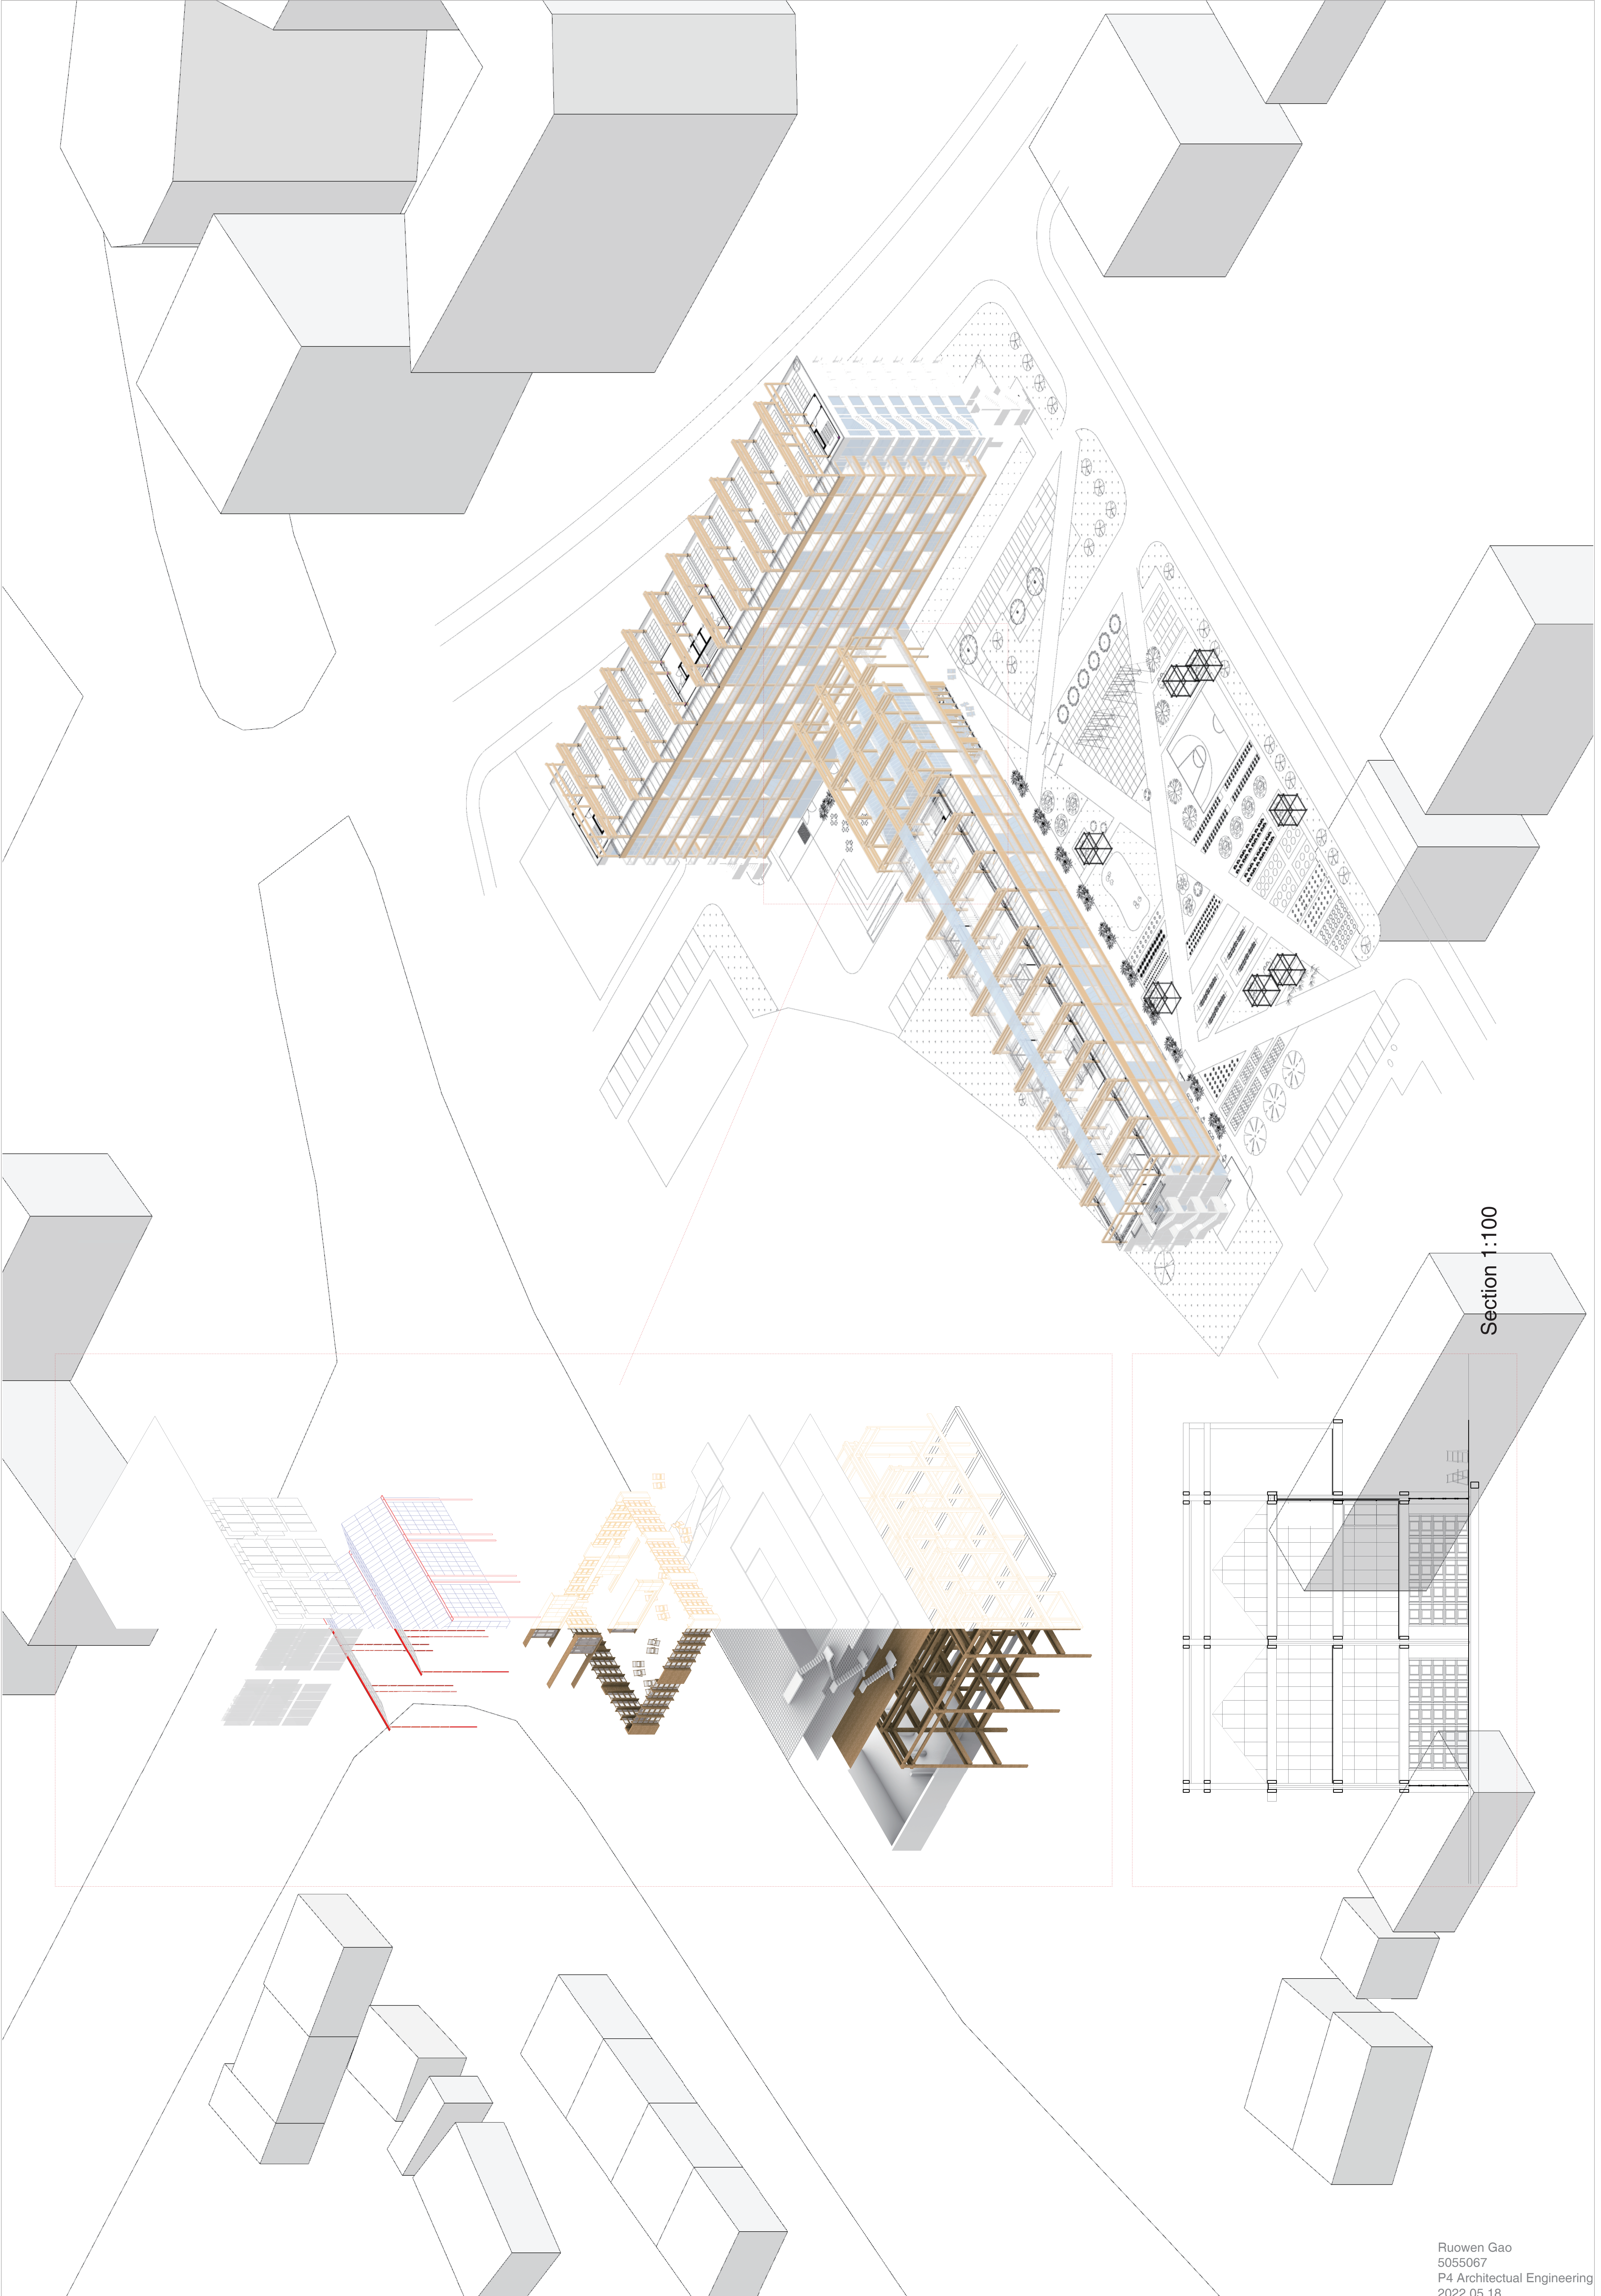

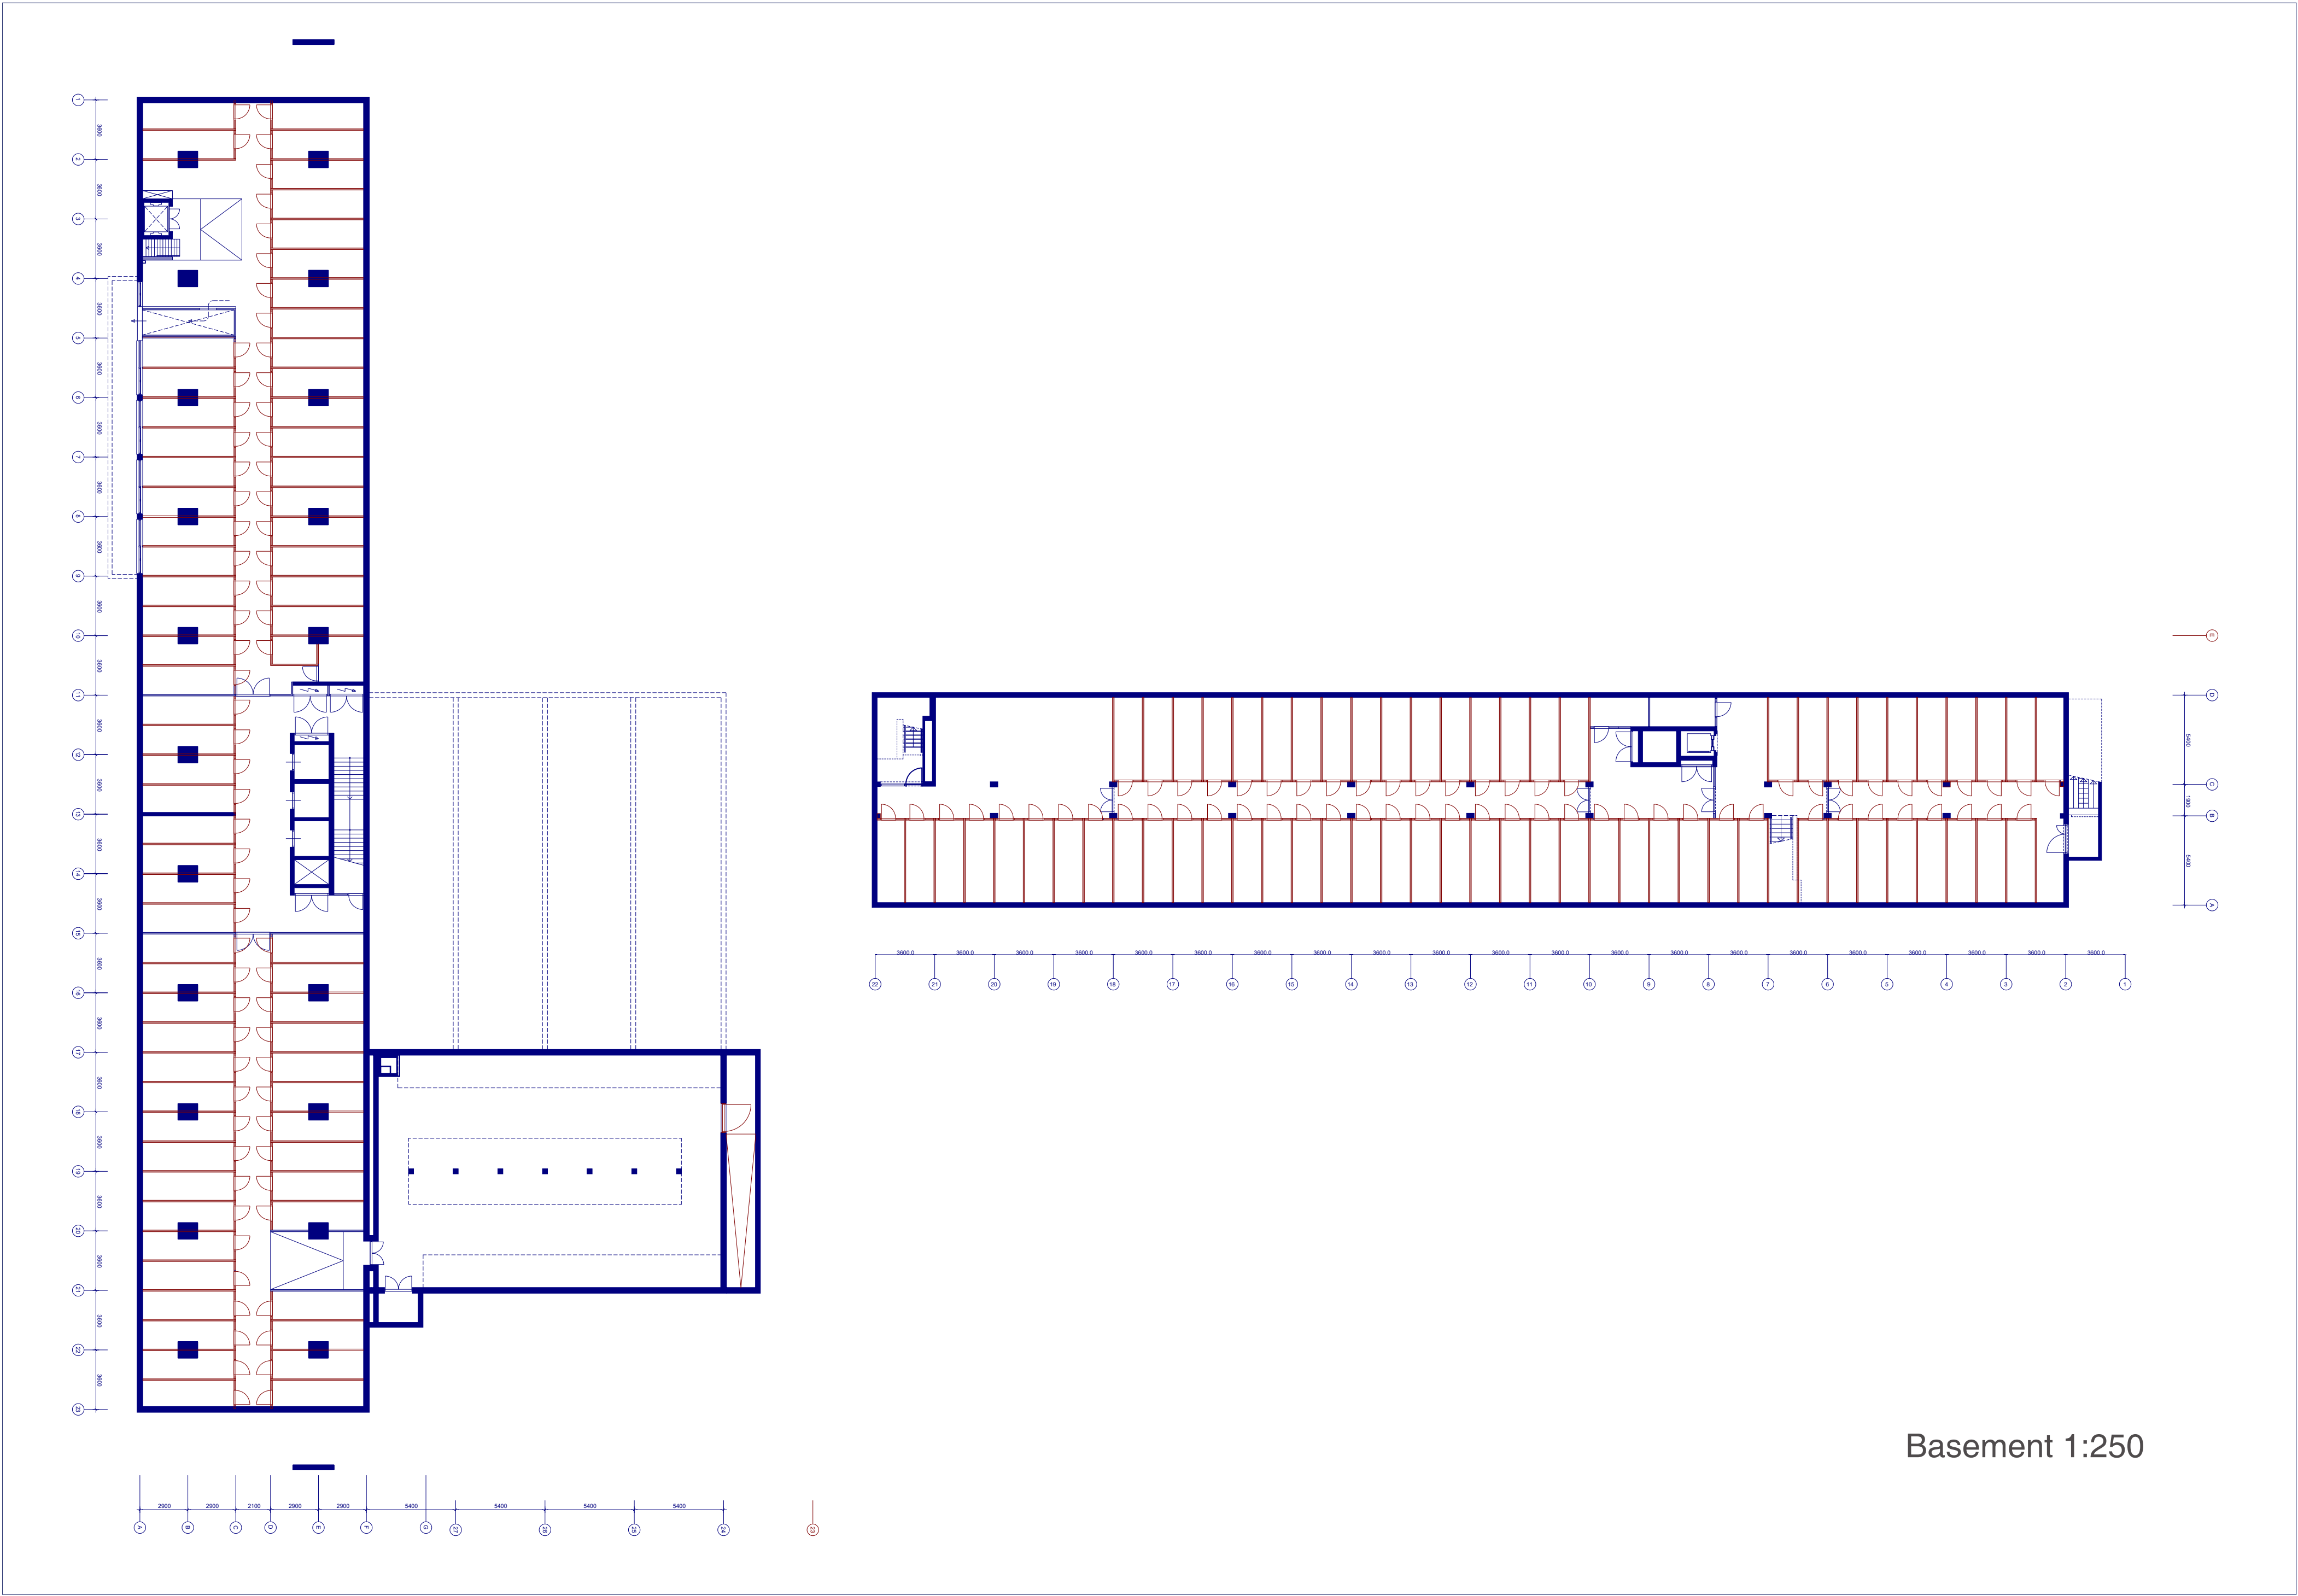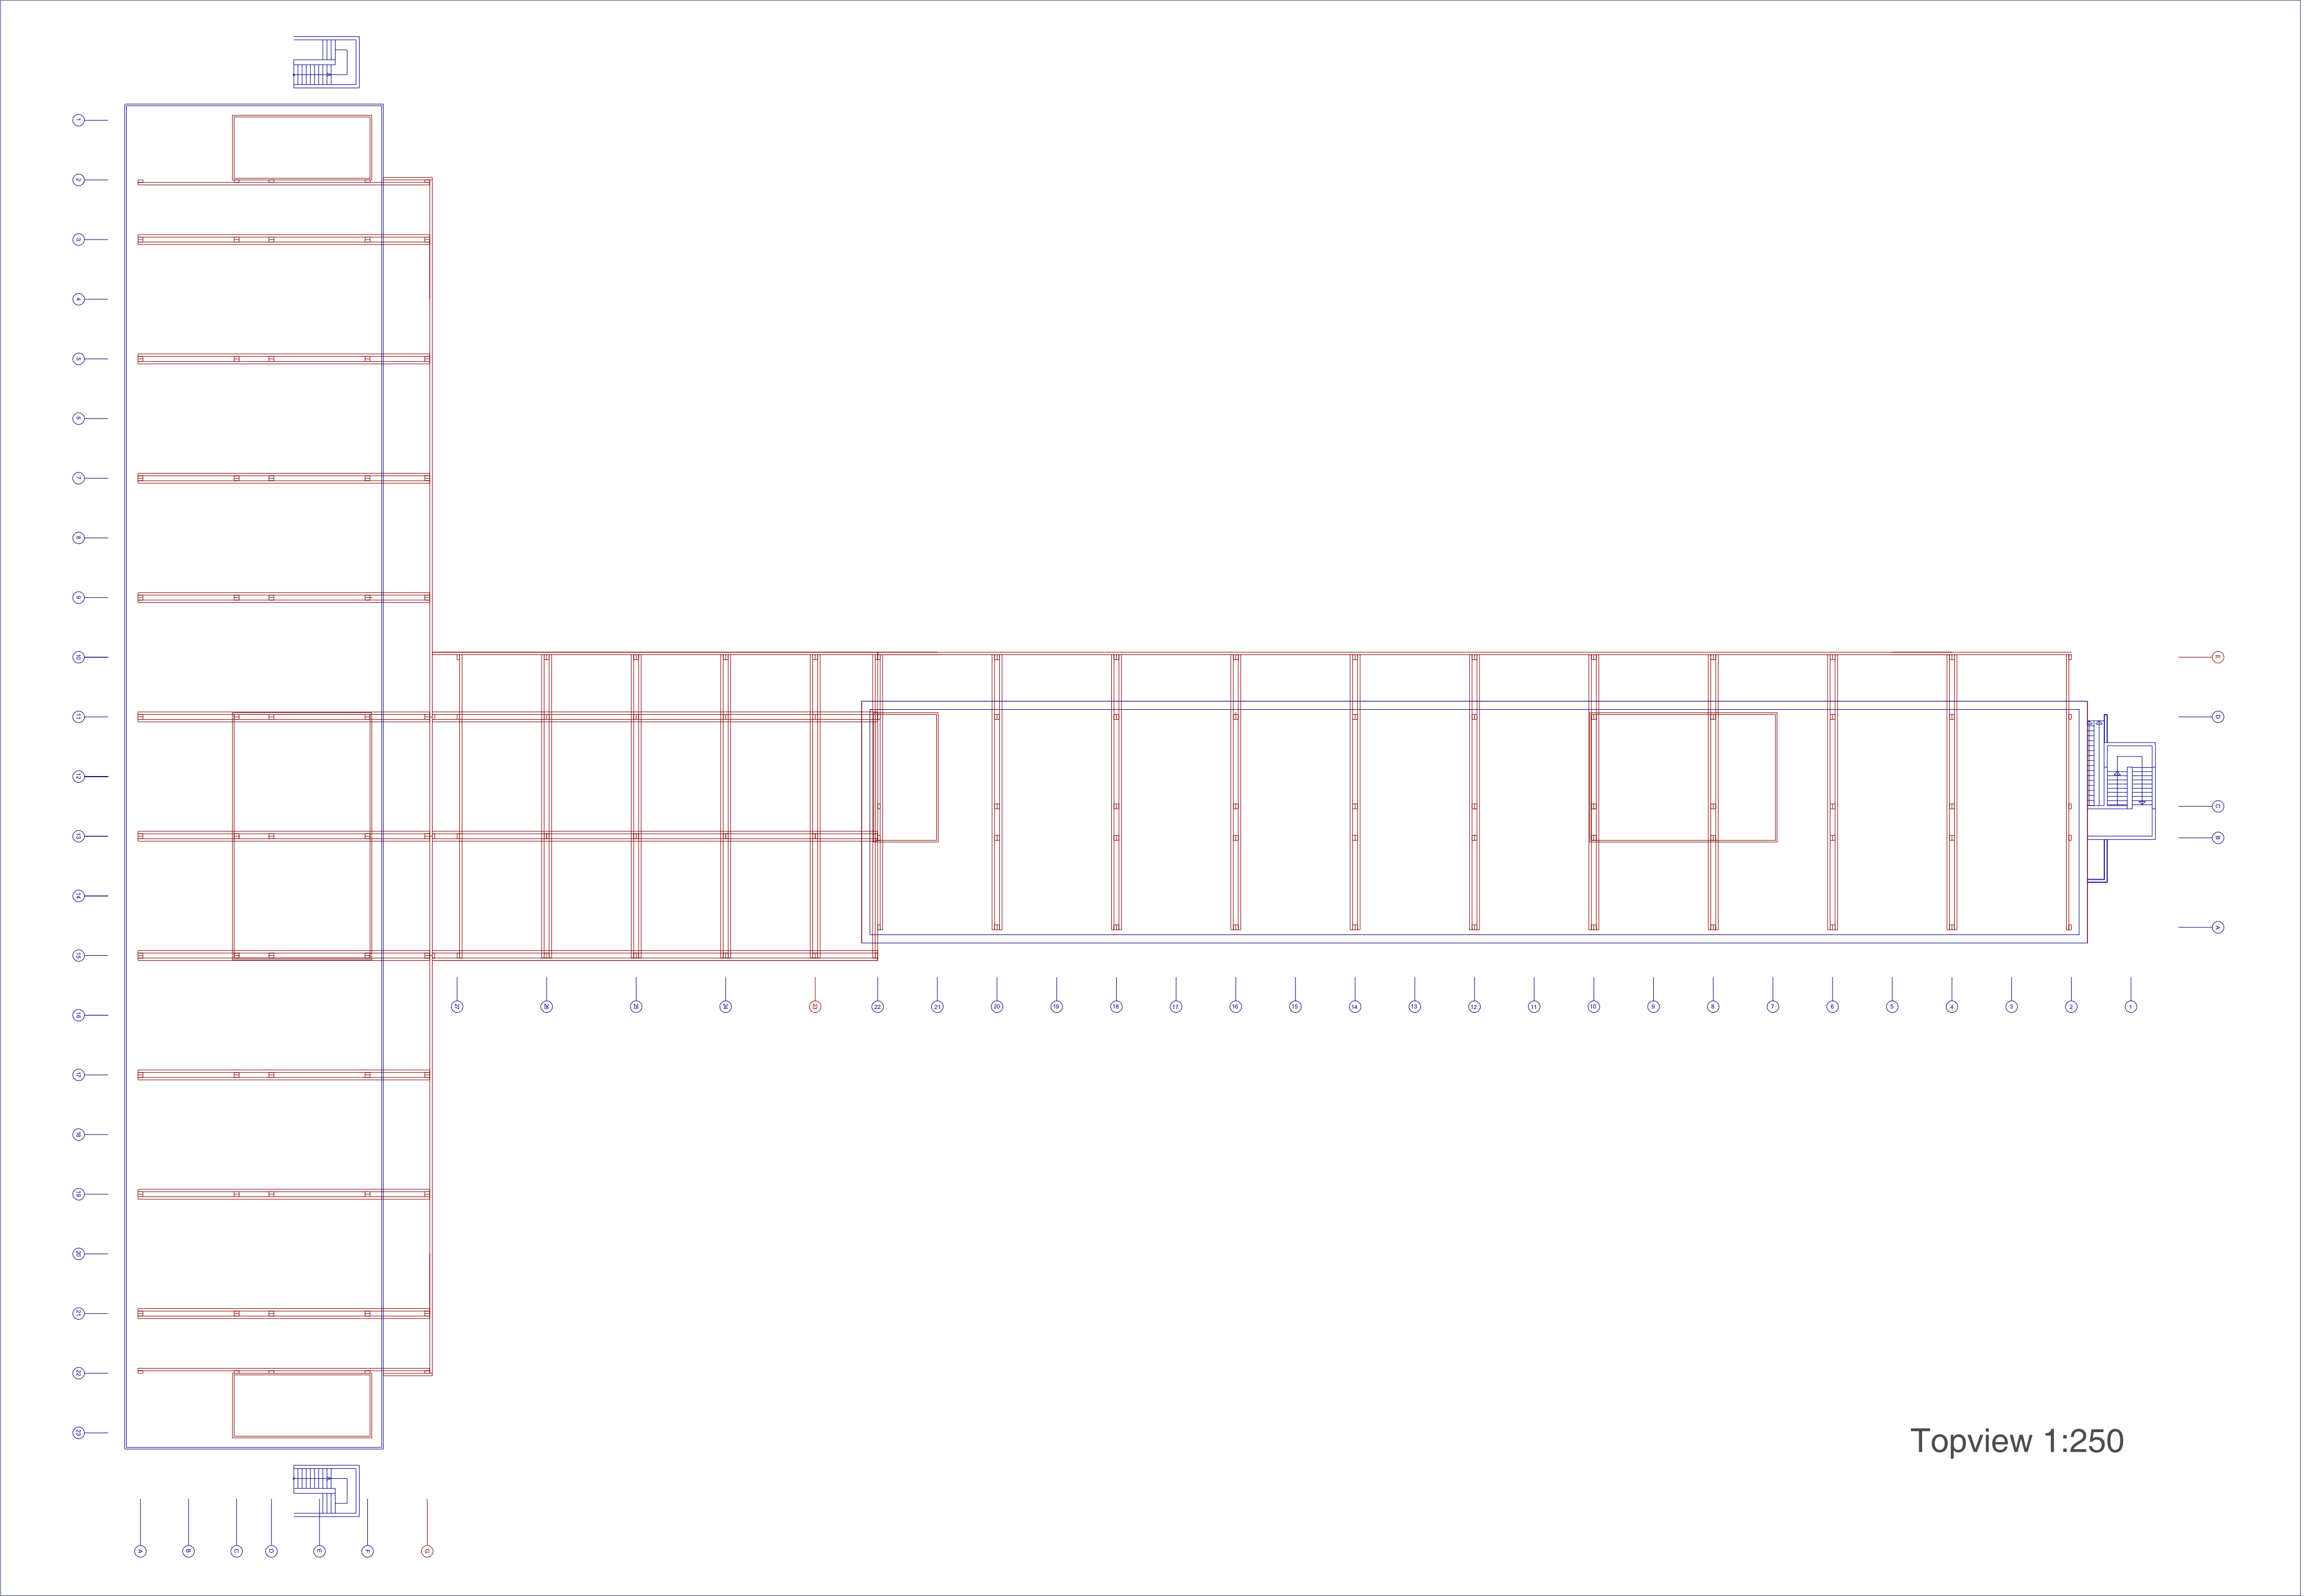


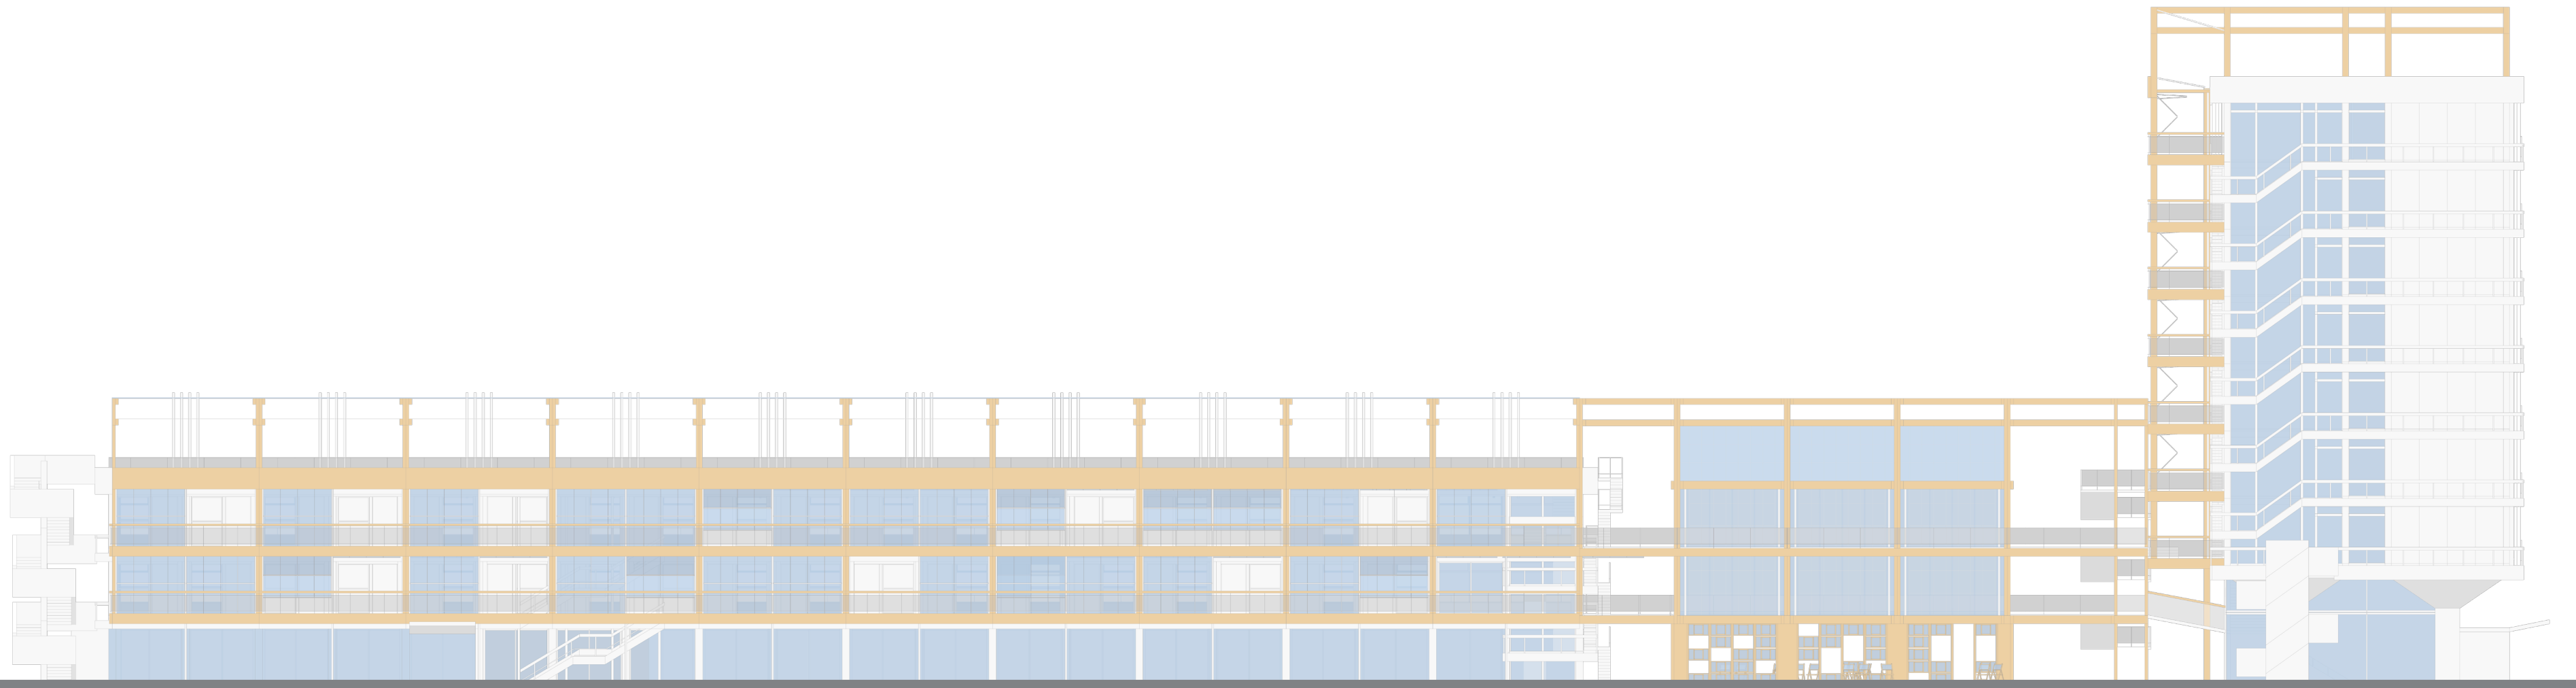


West Elevation 1:250

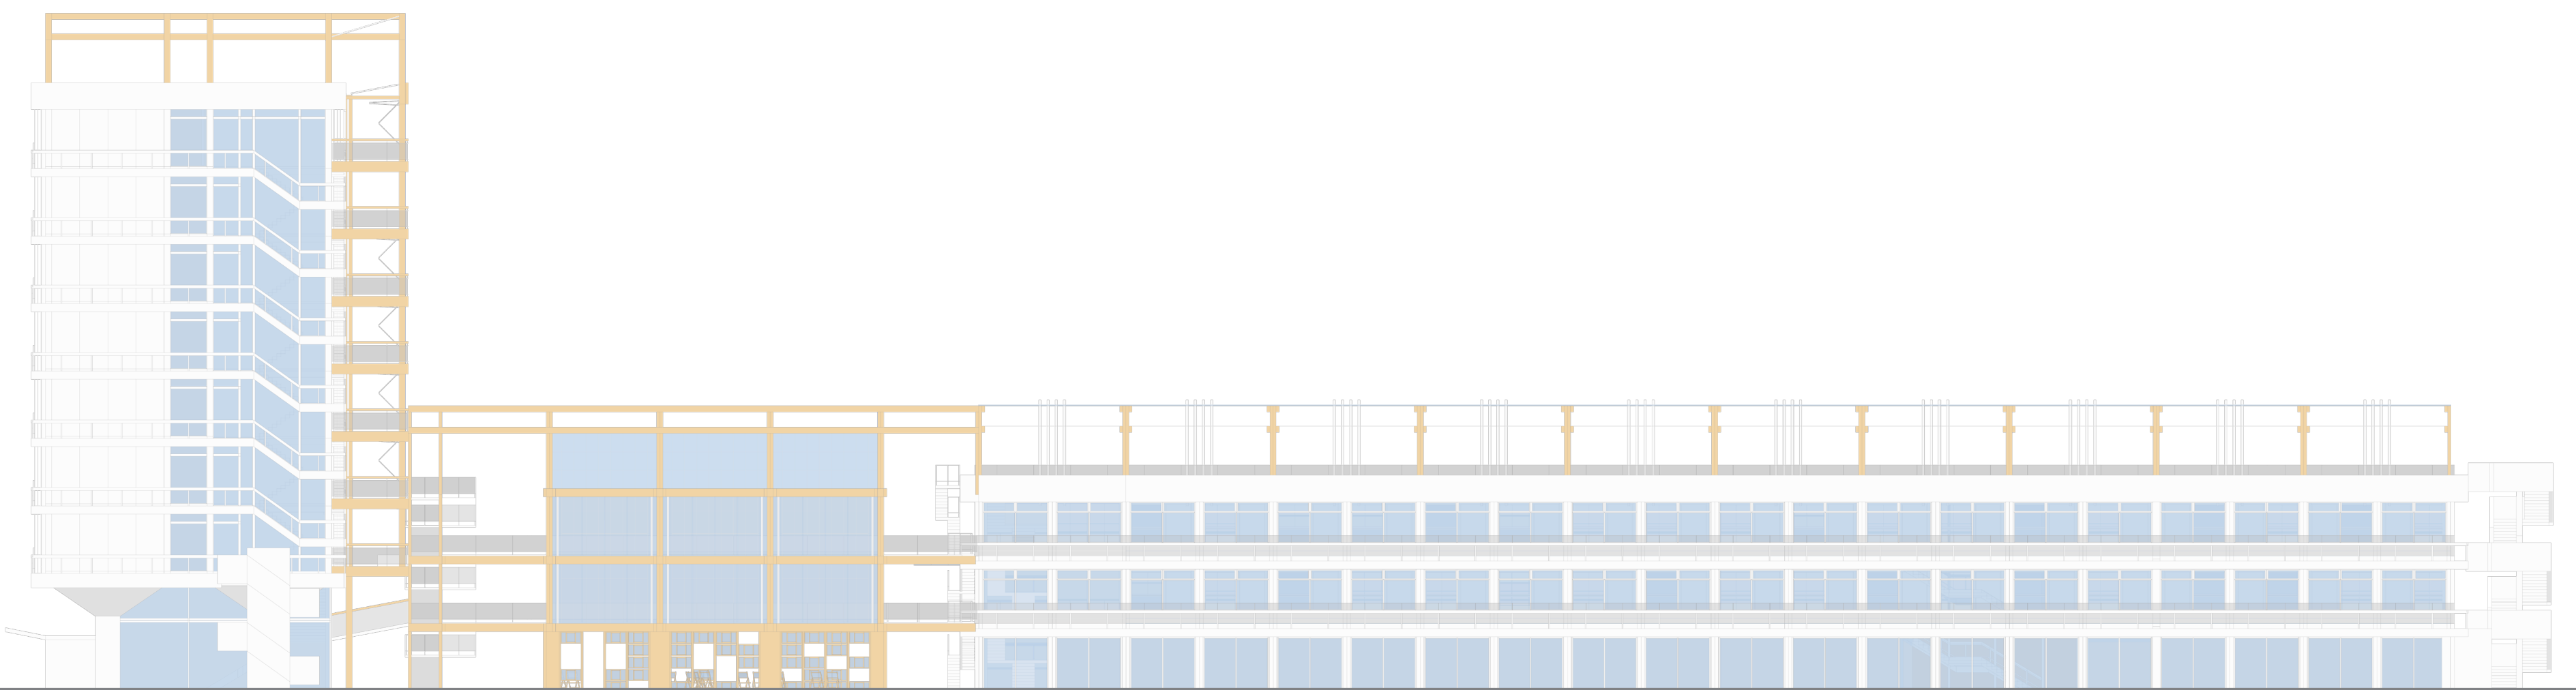

East Elevation 1:250

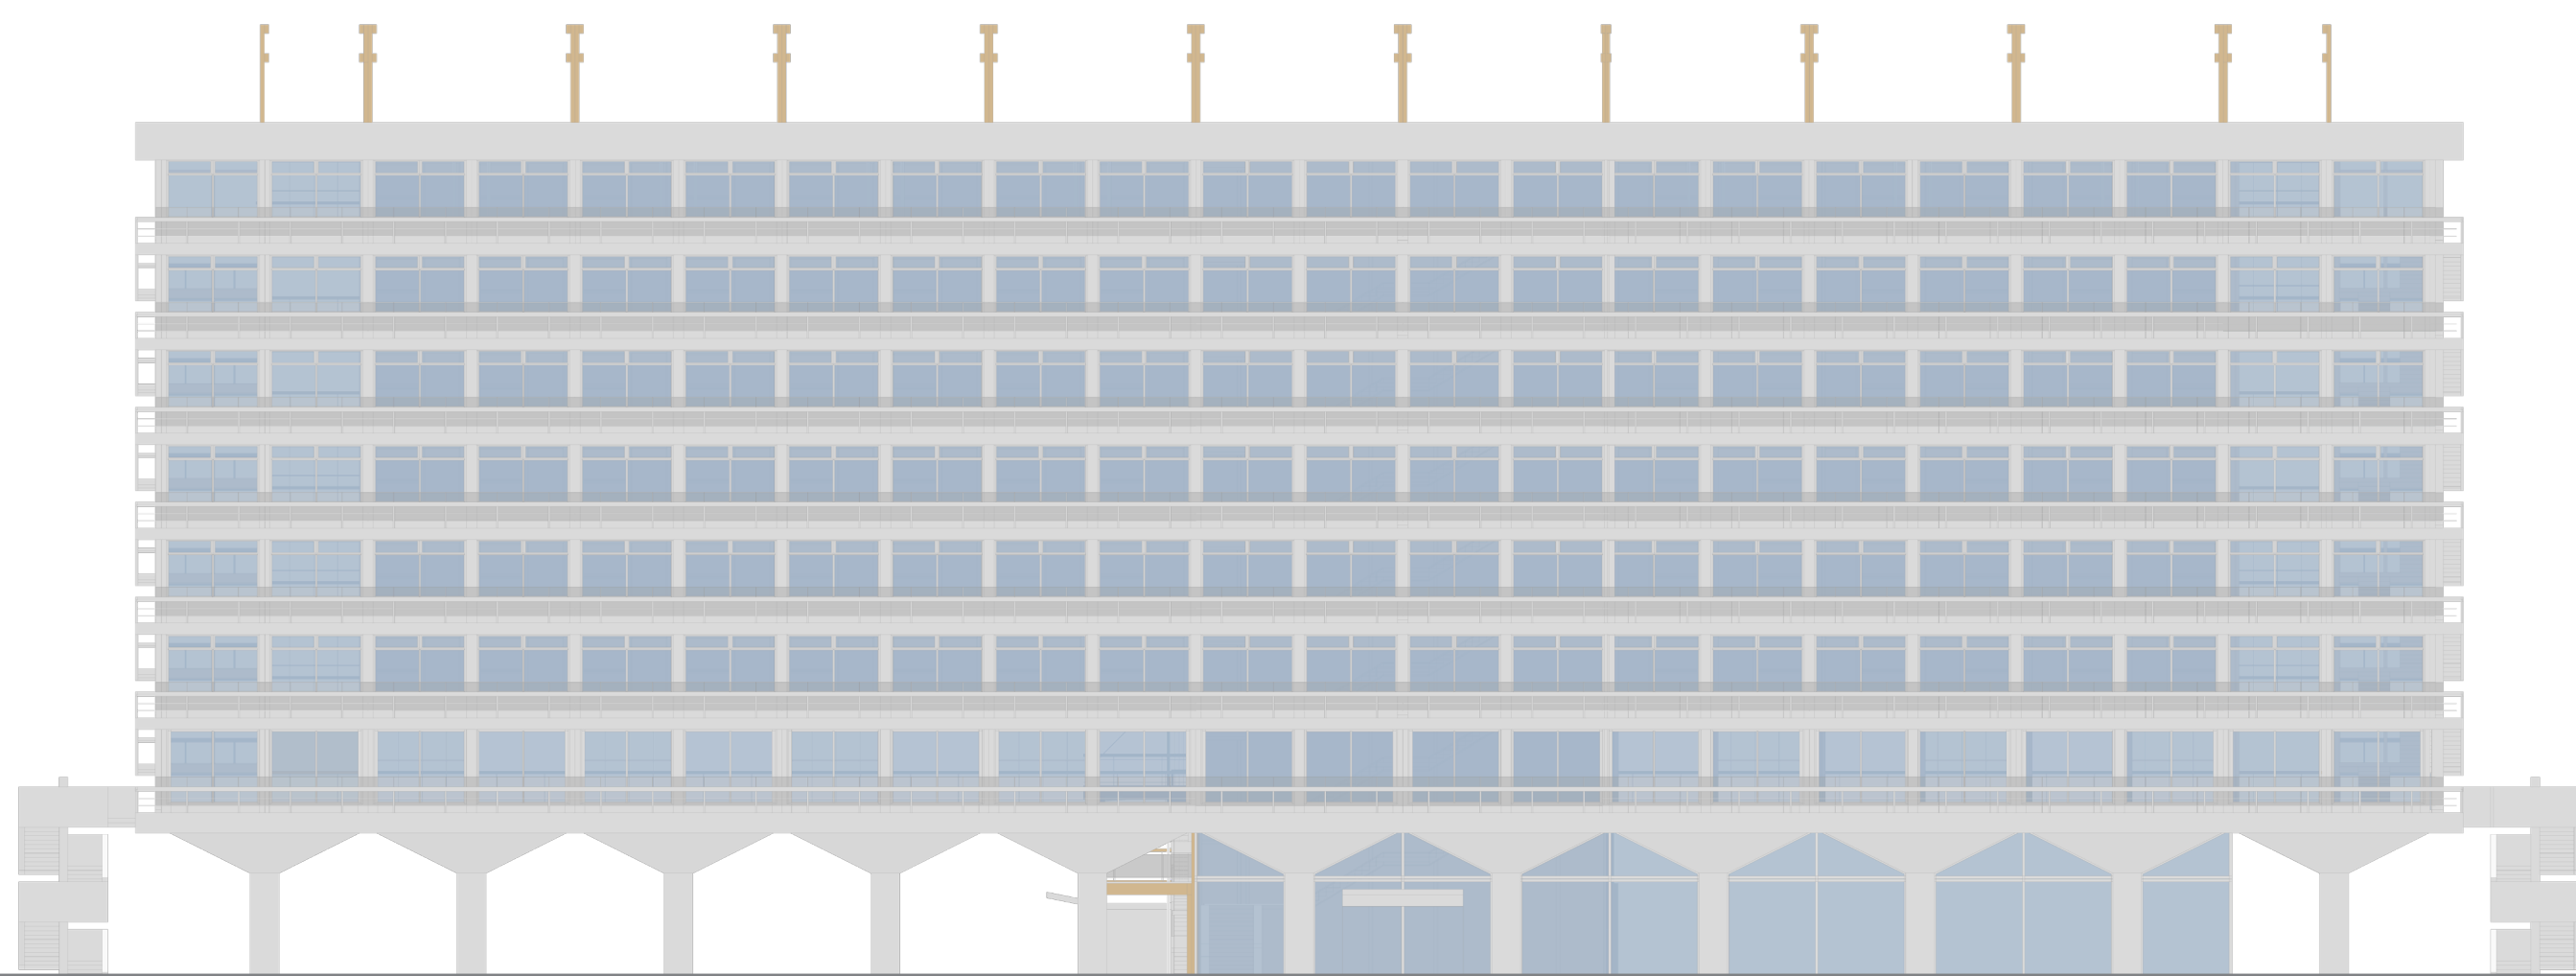

South Elevation 1:250

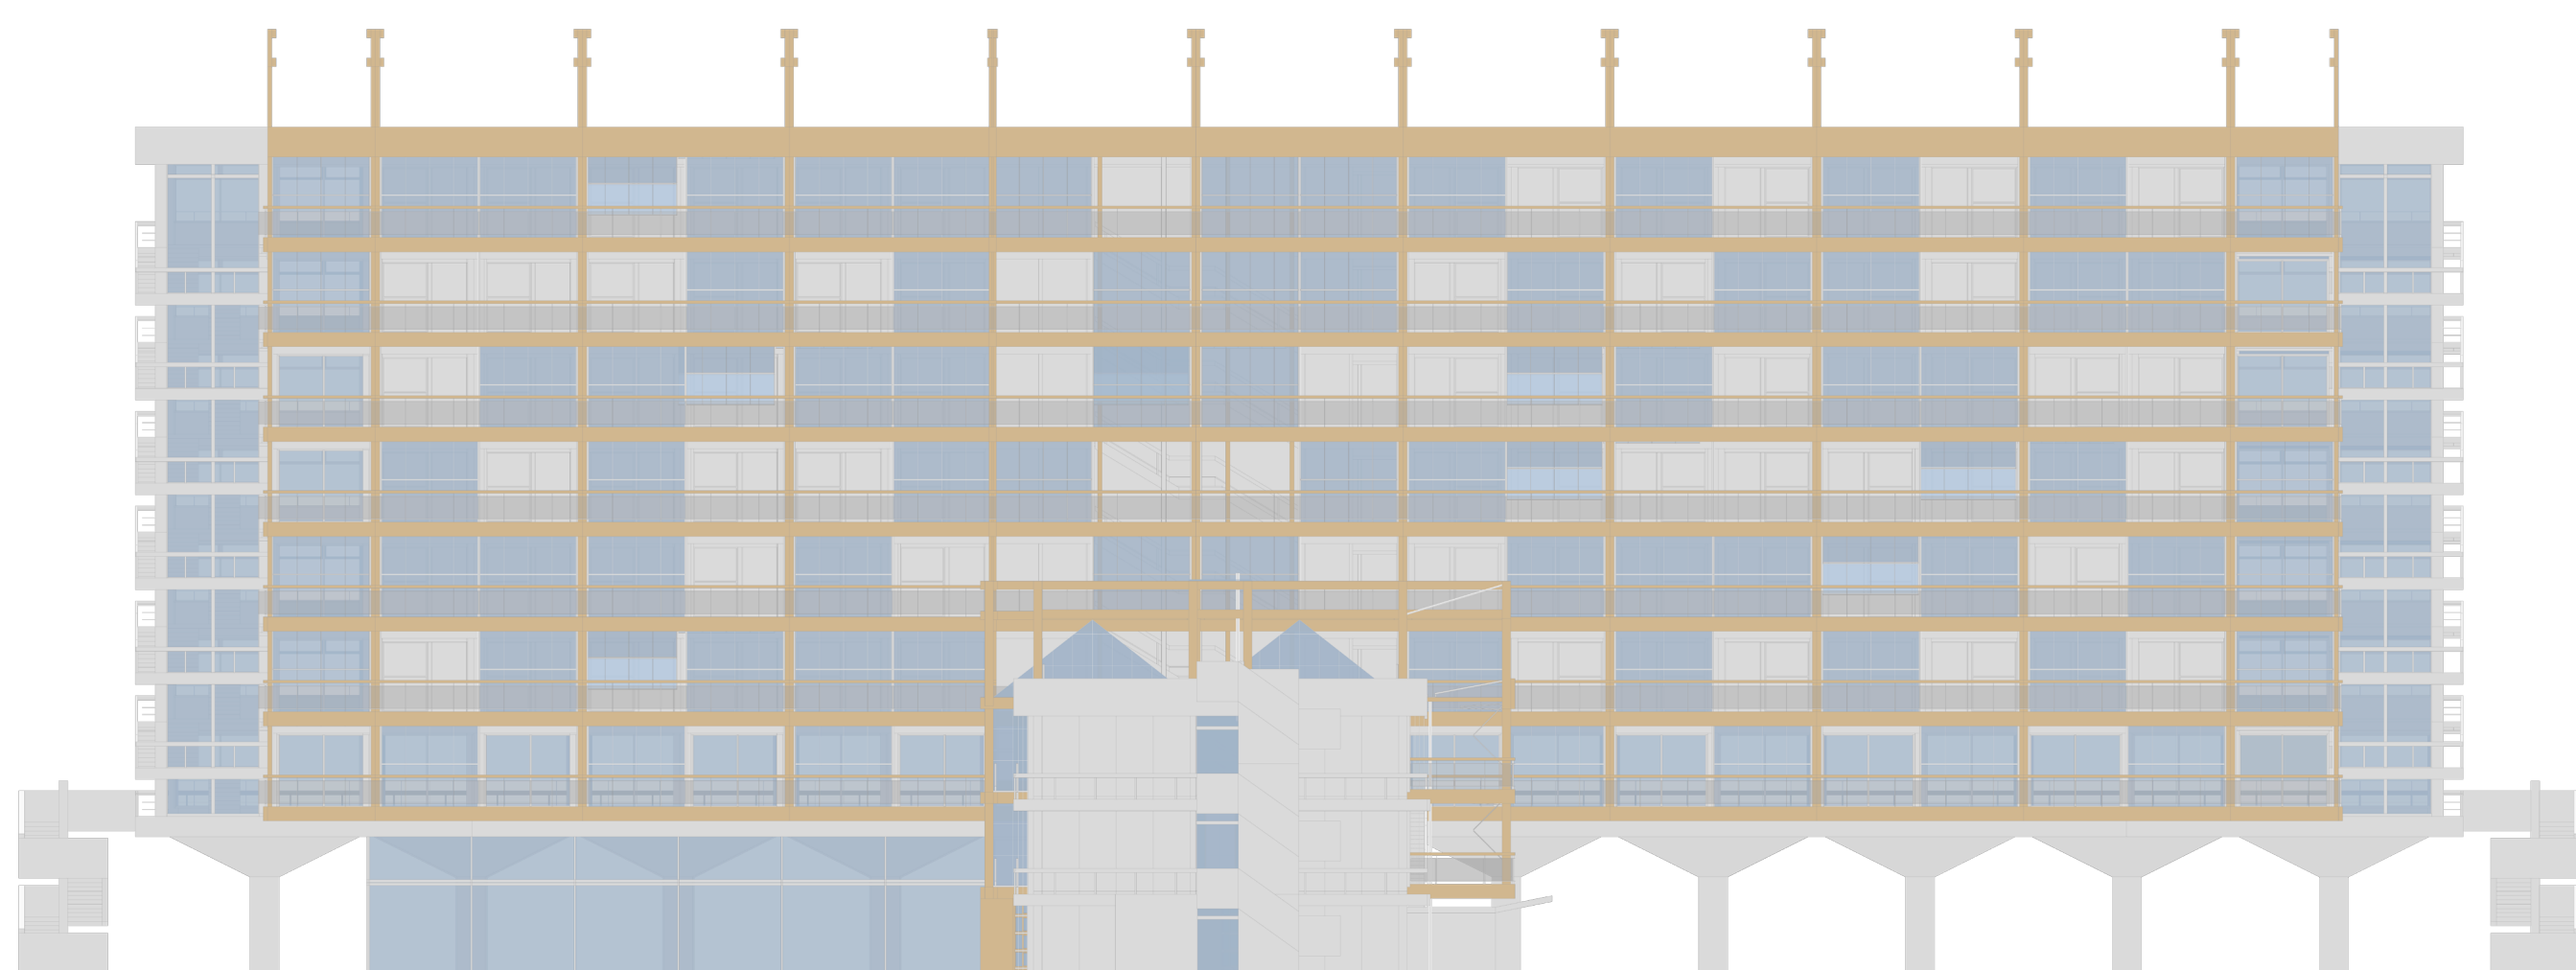

North Elevation 1:250