

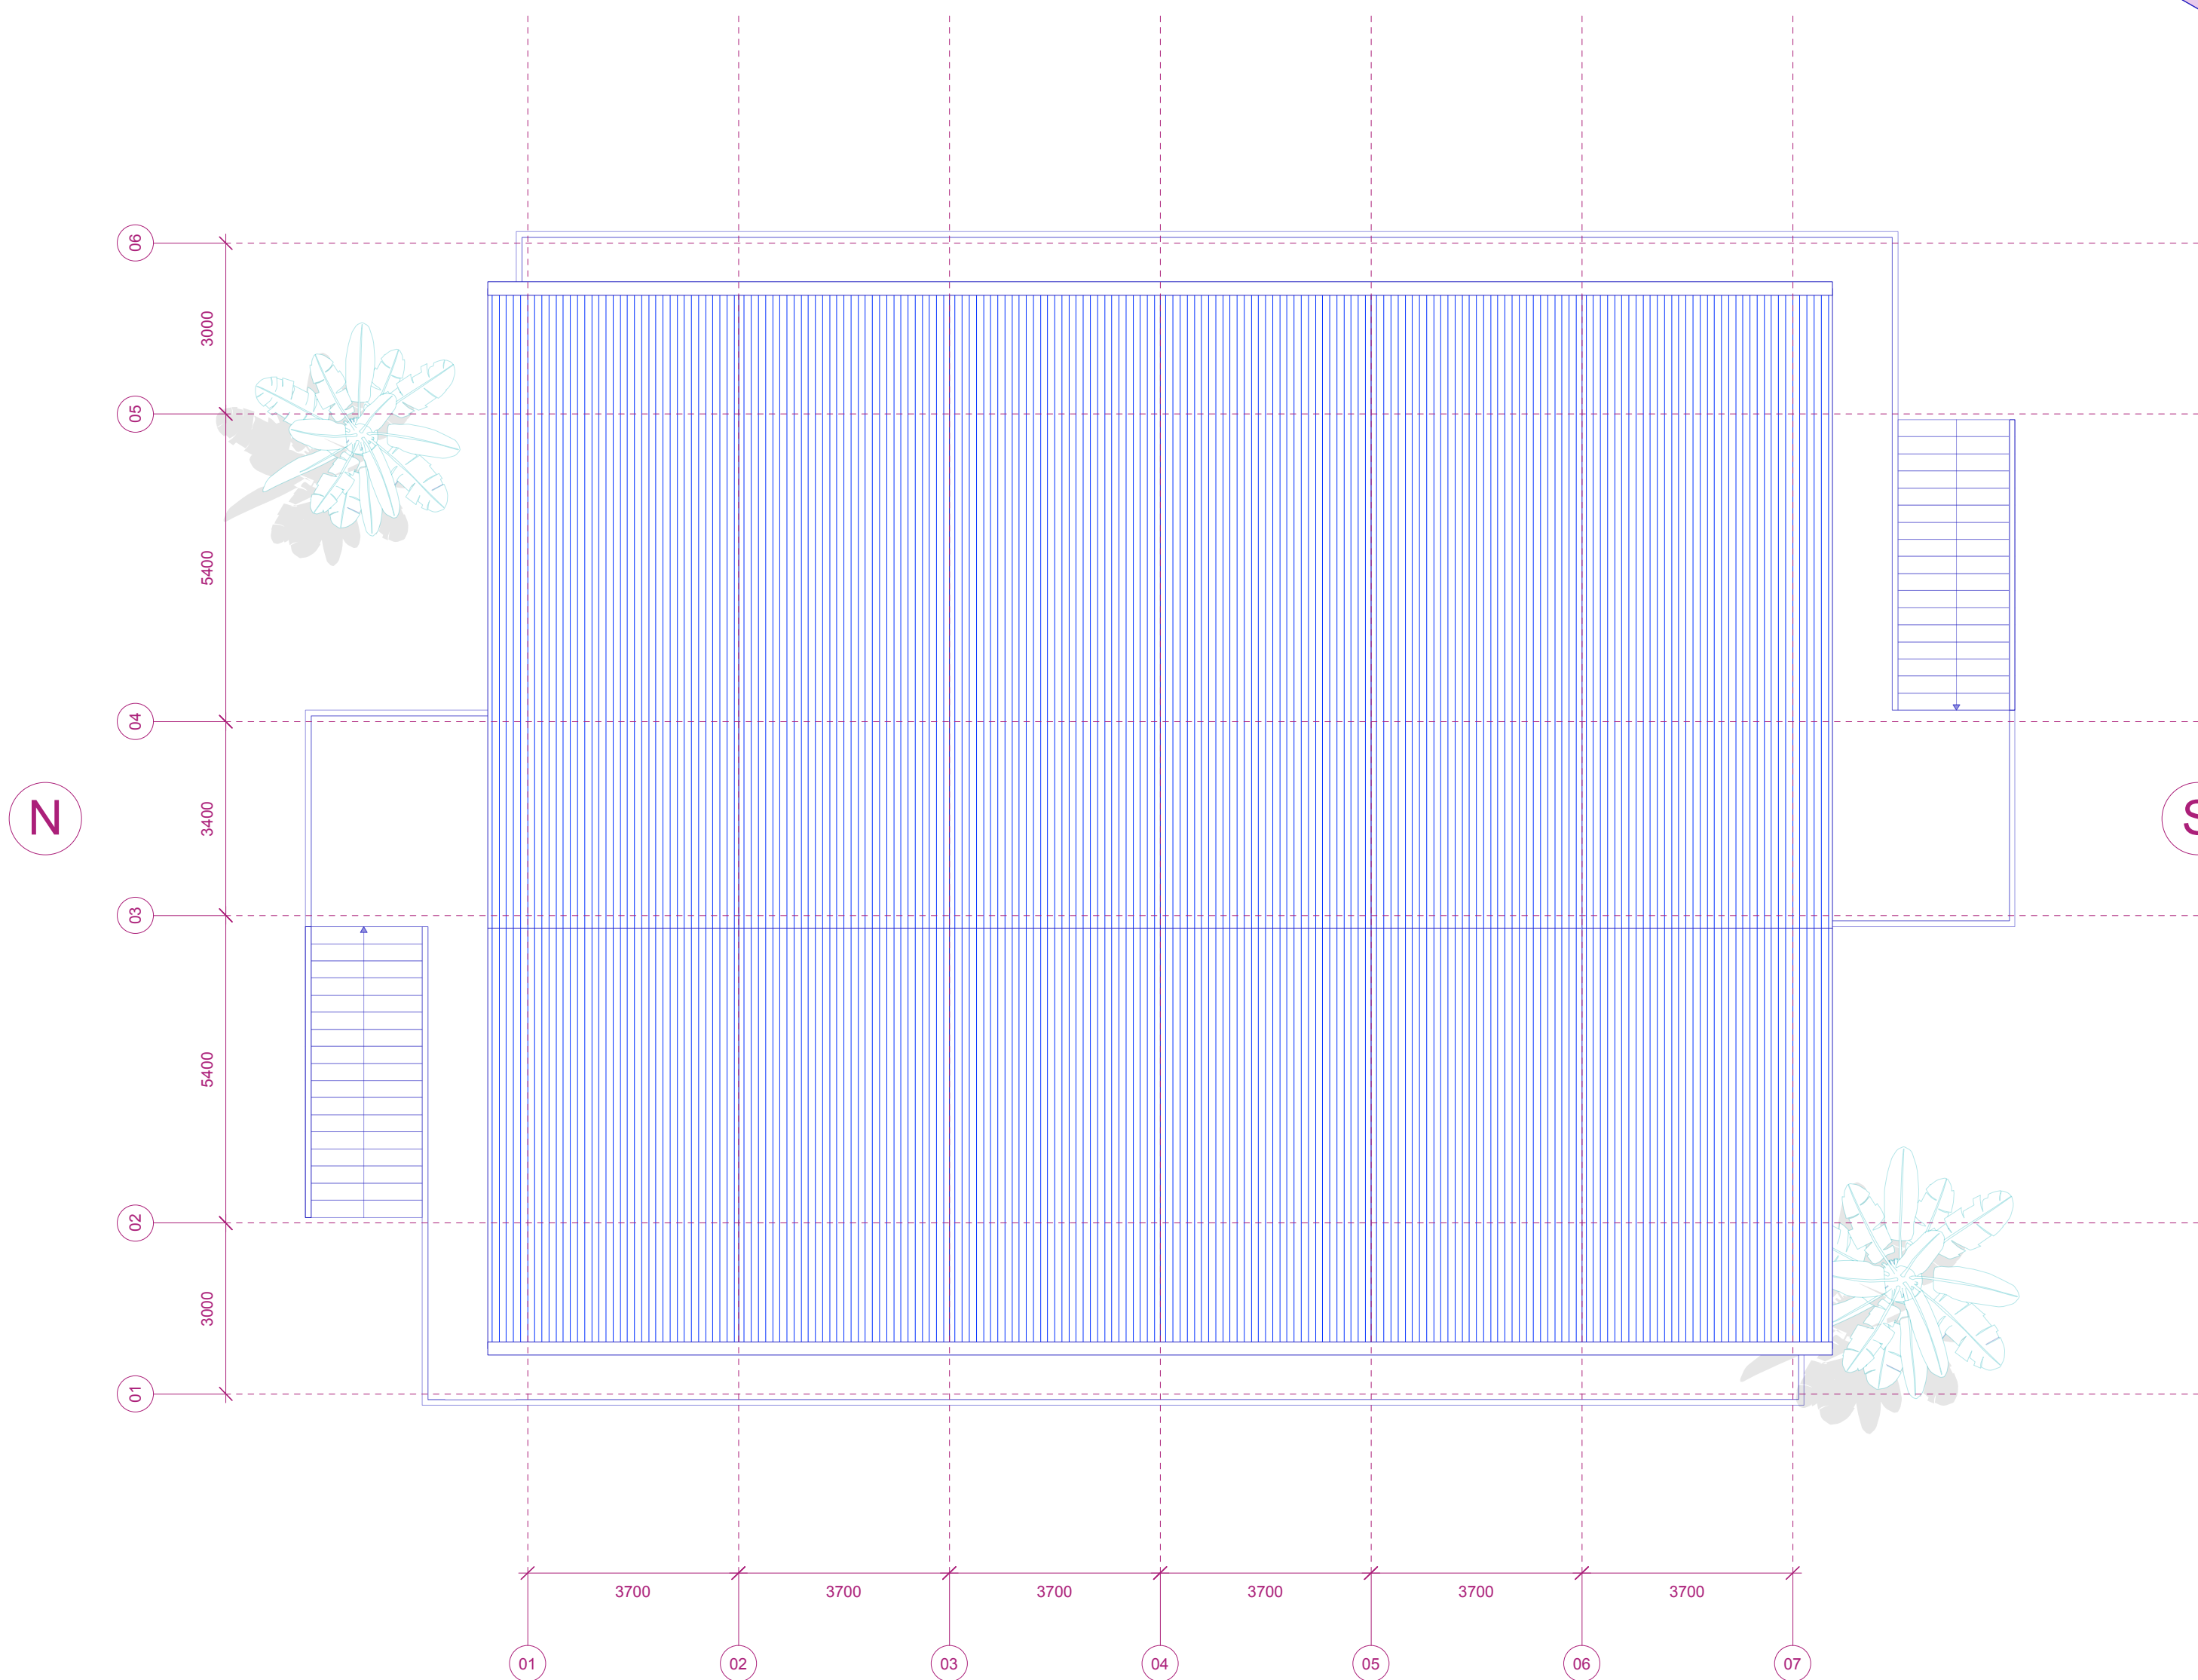


ROOFPLAN
+7

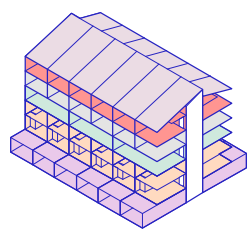

1:100

FLOORPLANS
+6

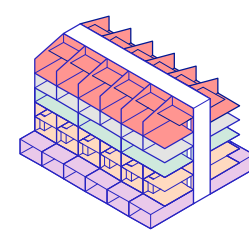

1:100

