



FOLLOW THE CARS
TO FIND THE PEOPLE

Reusing the Built Past as a Framework
for Heyvaert's Social Future

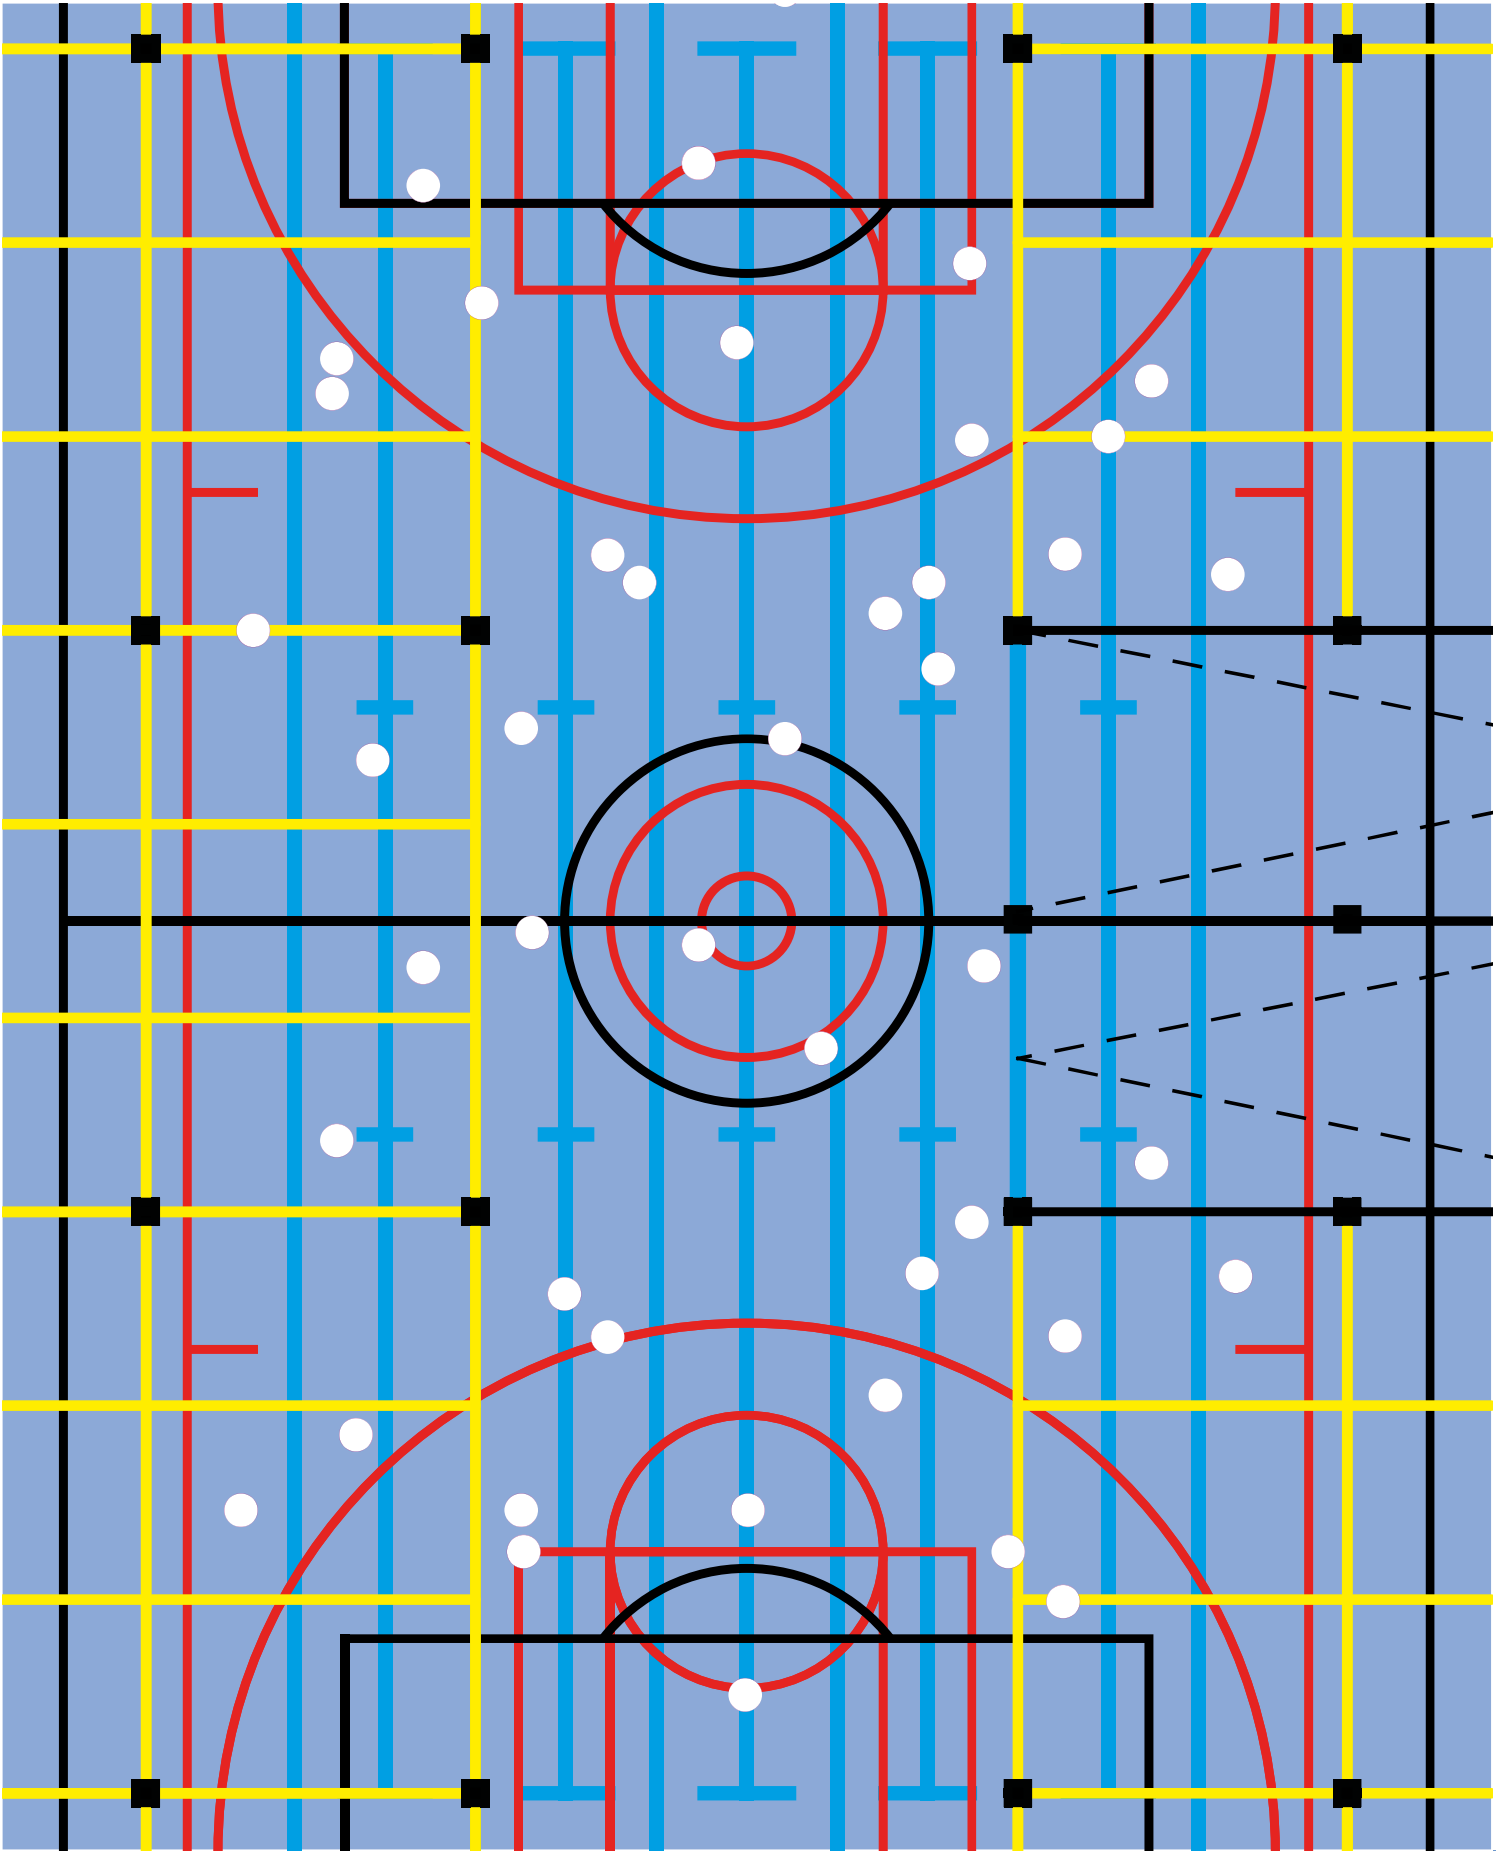



“With the reuse, or repurposing the built past literary
forms the basis for the city’s sustainable future.”

— Winhov Architects,
Architecture Repurposed

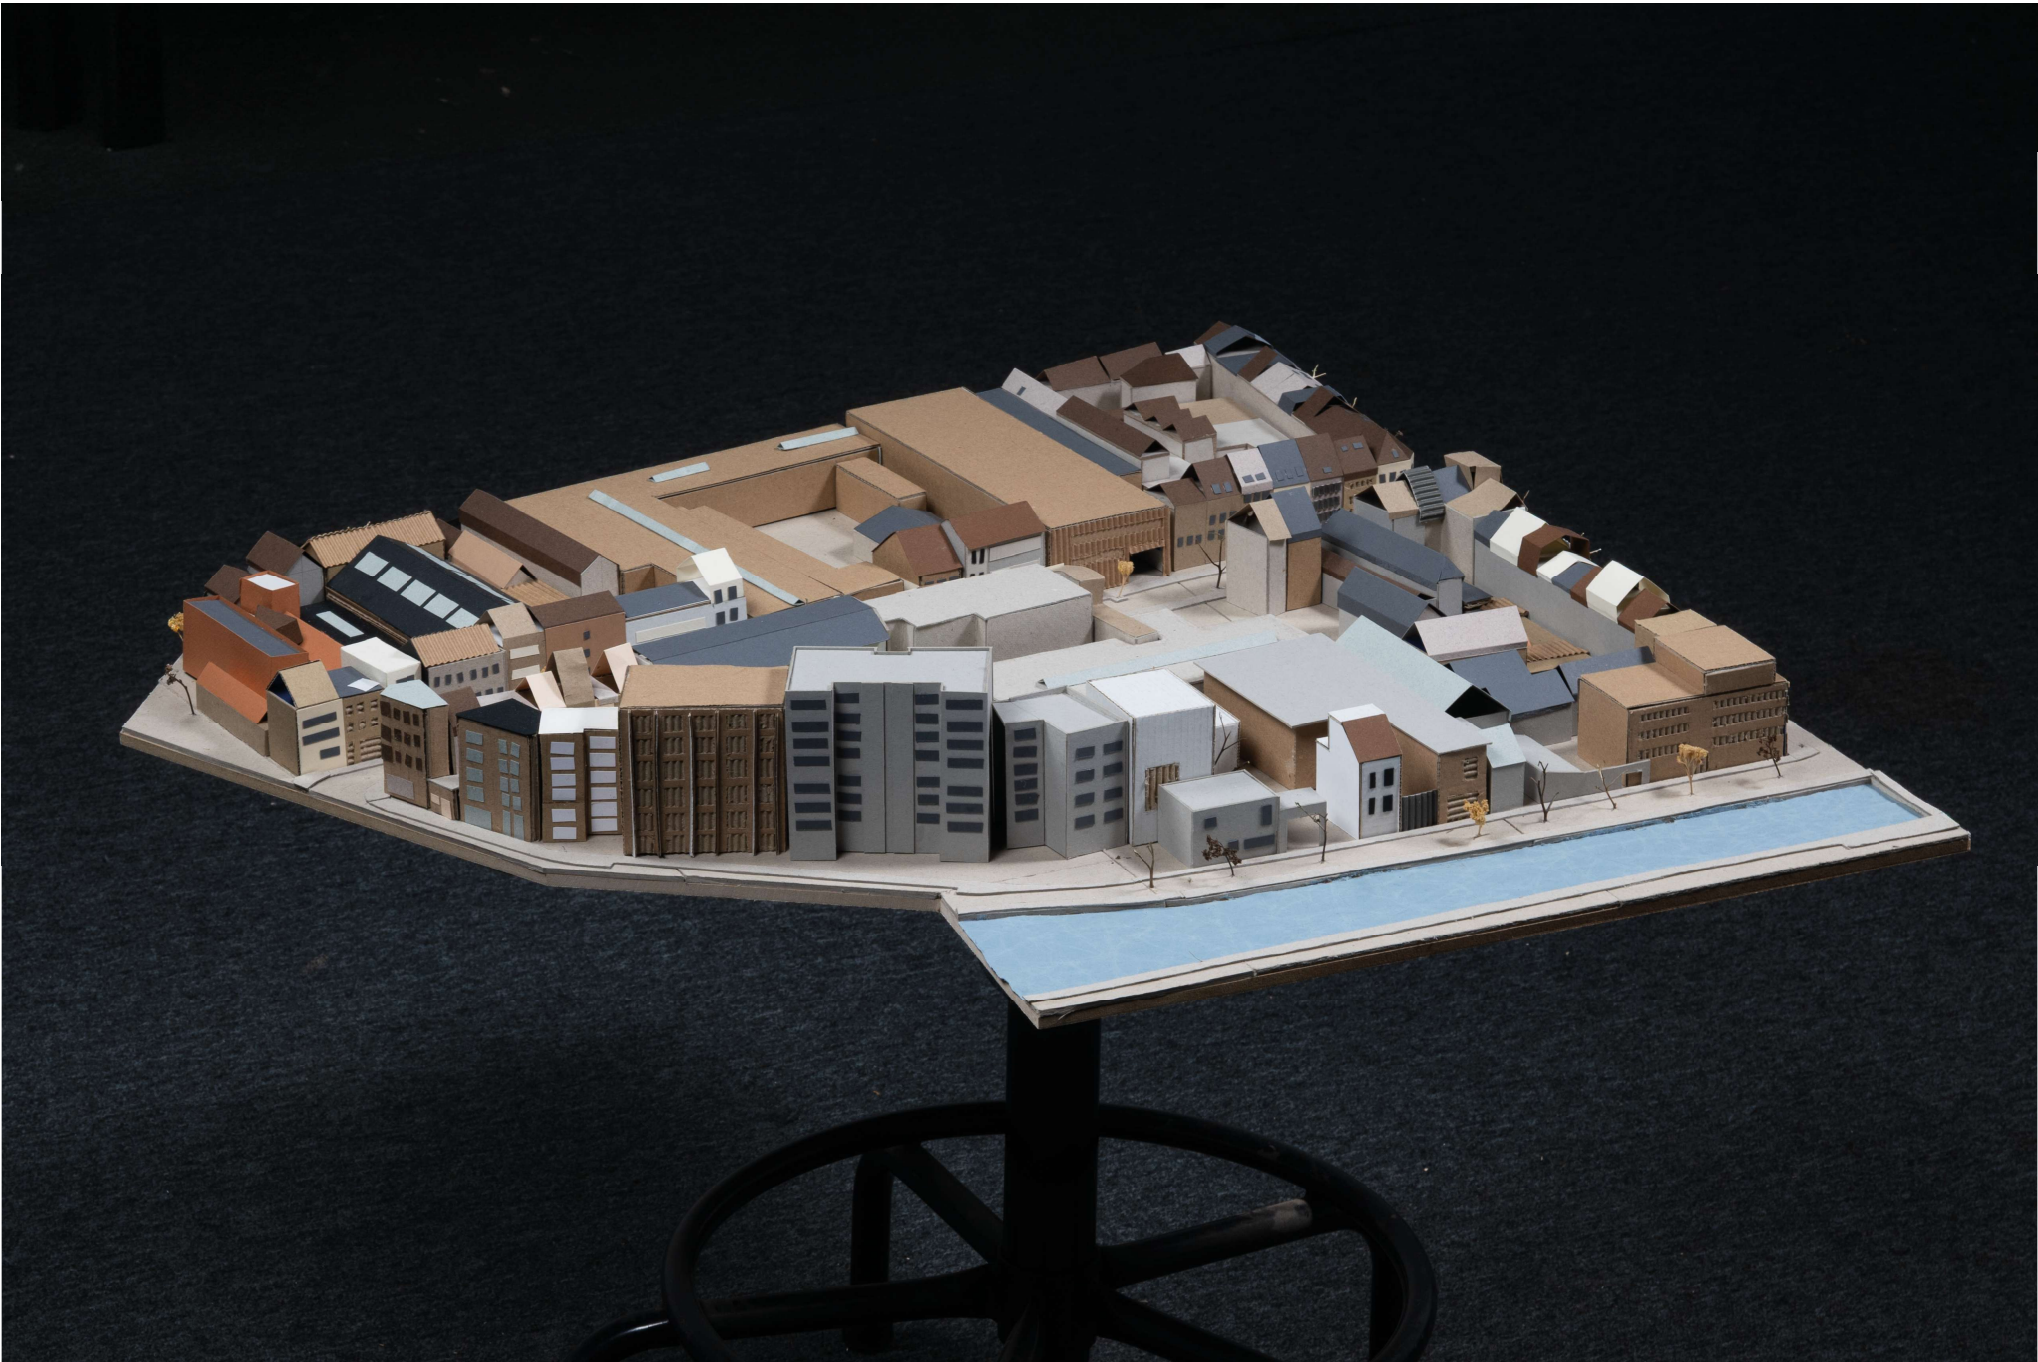




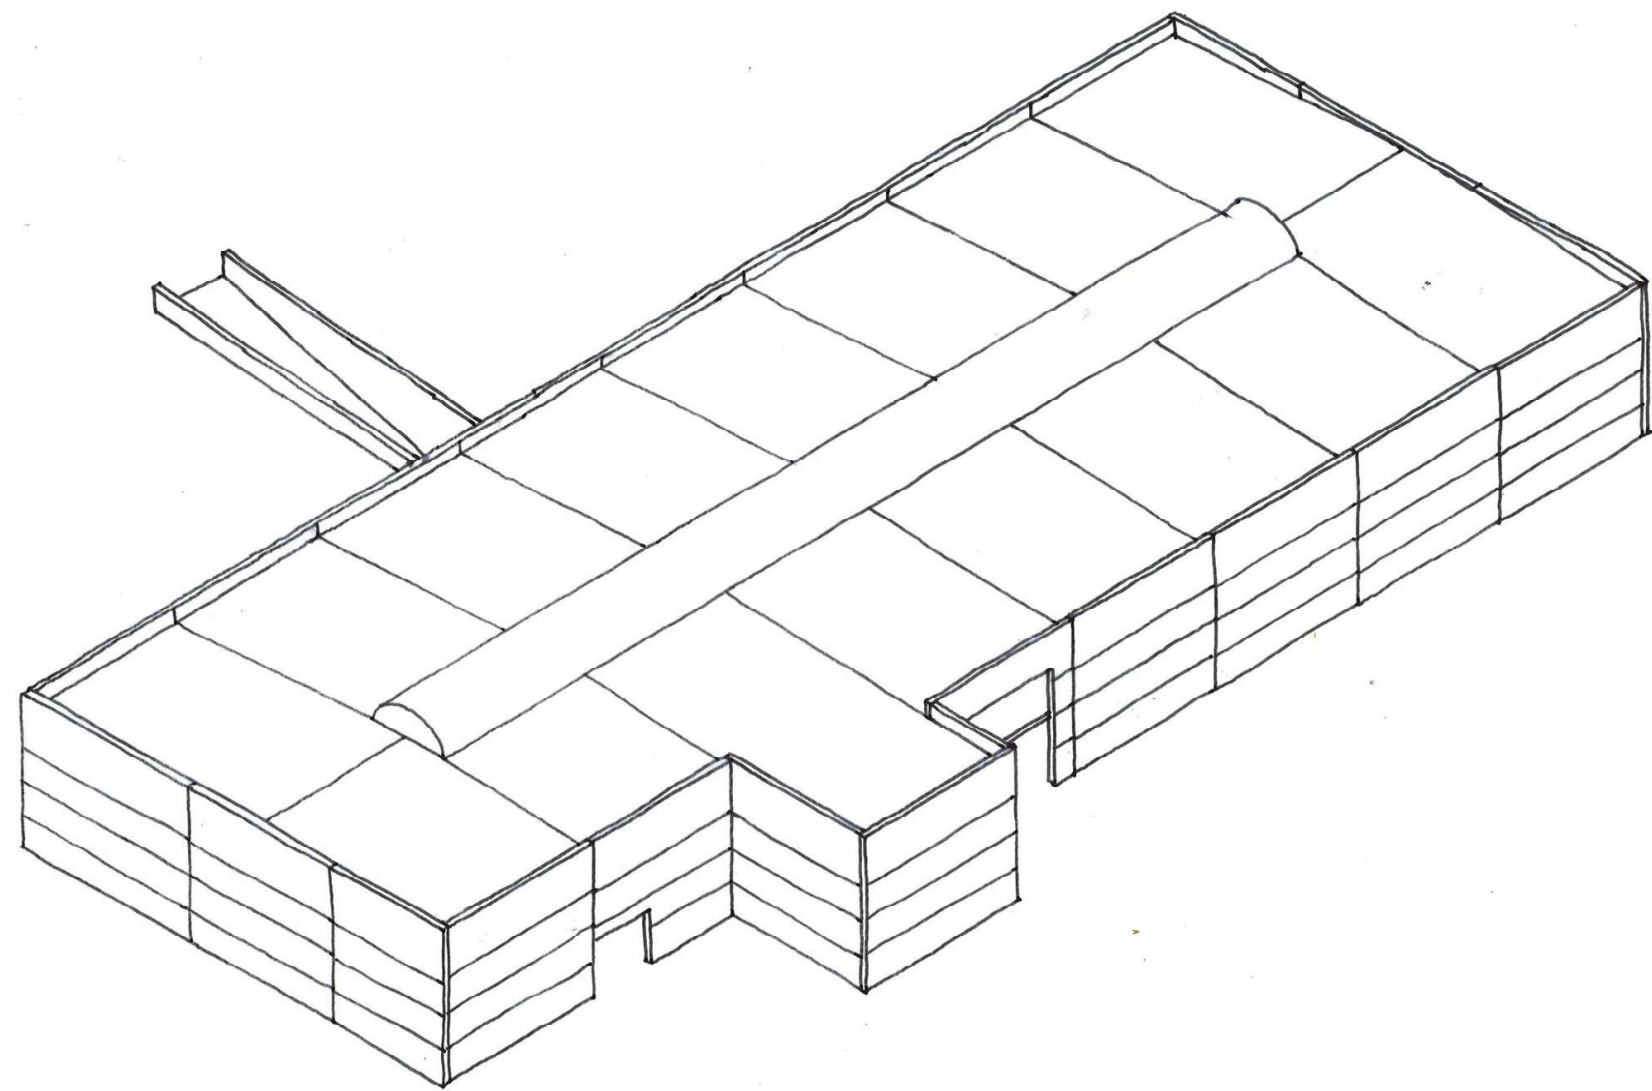

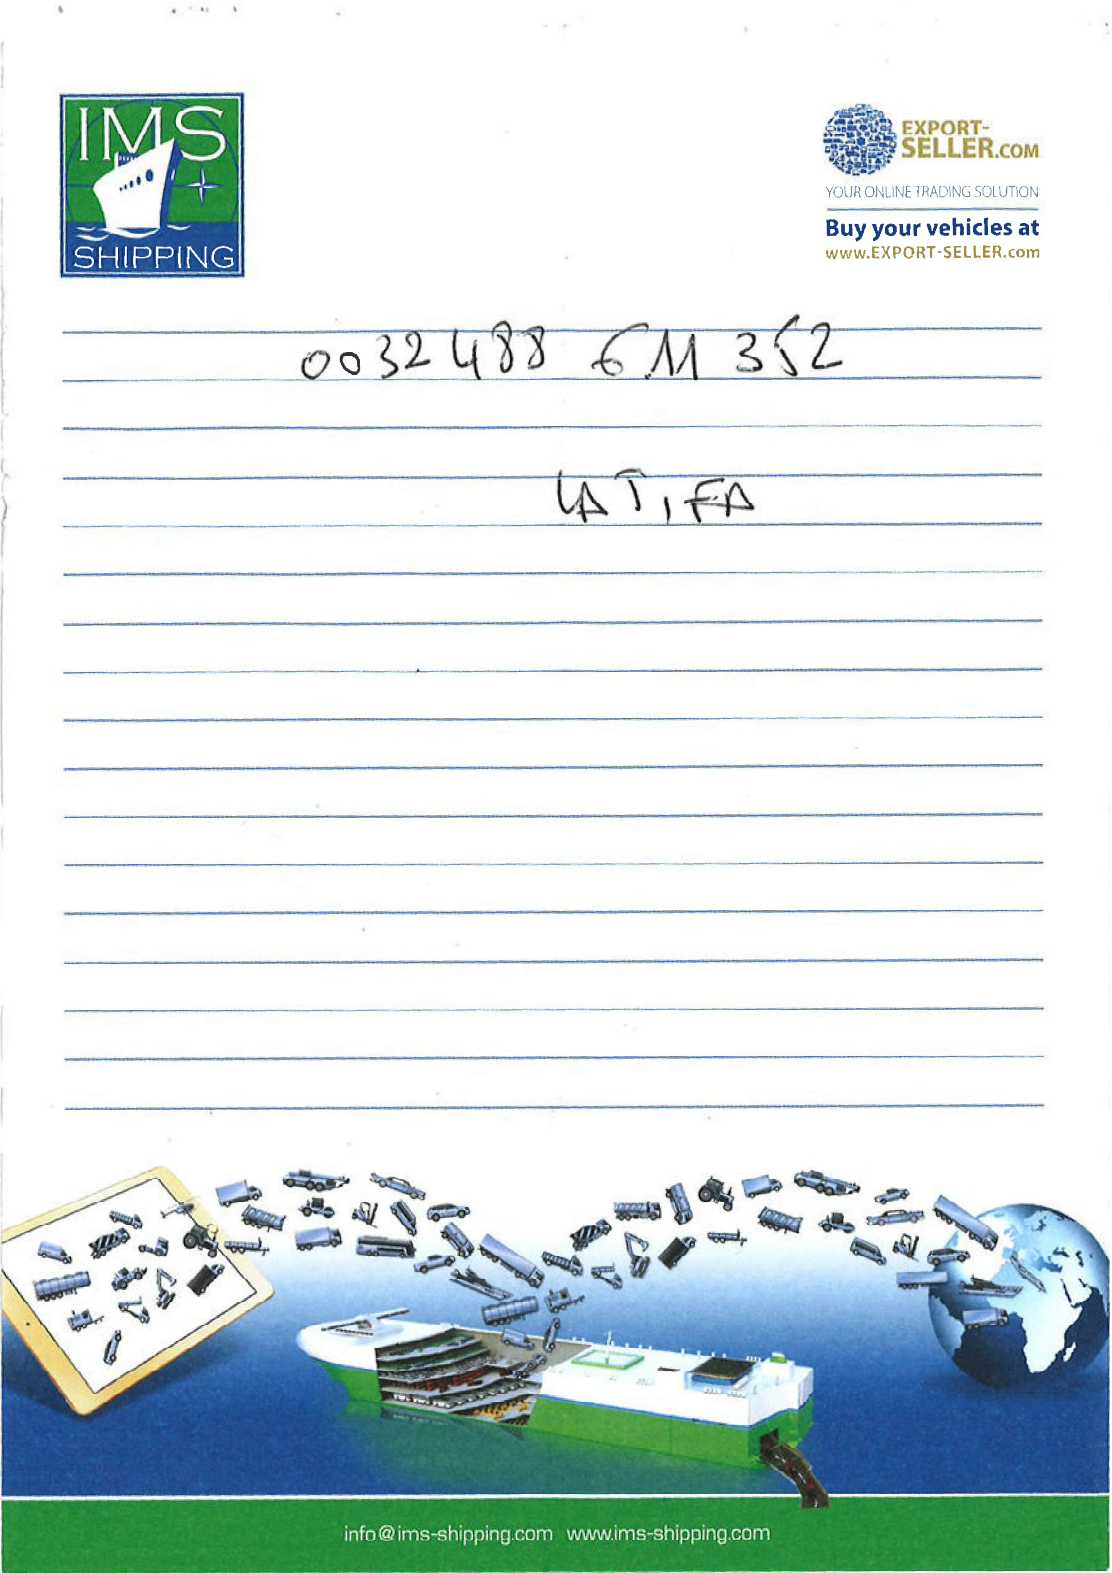




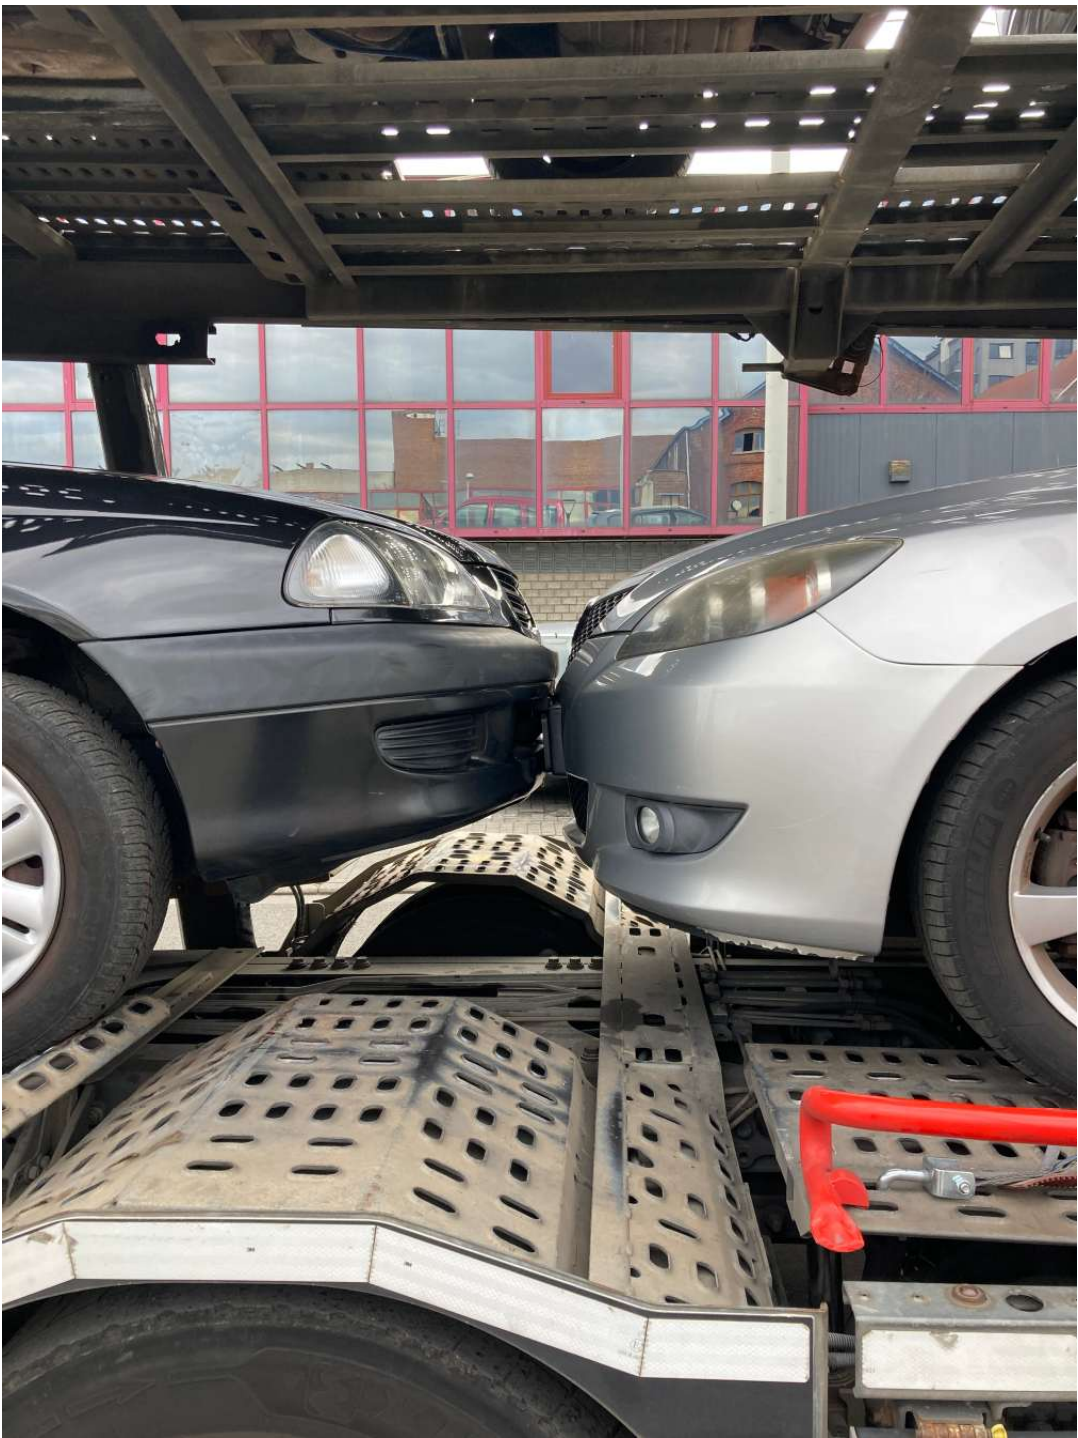













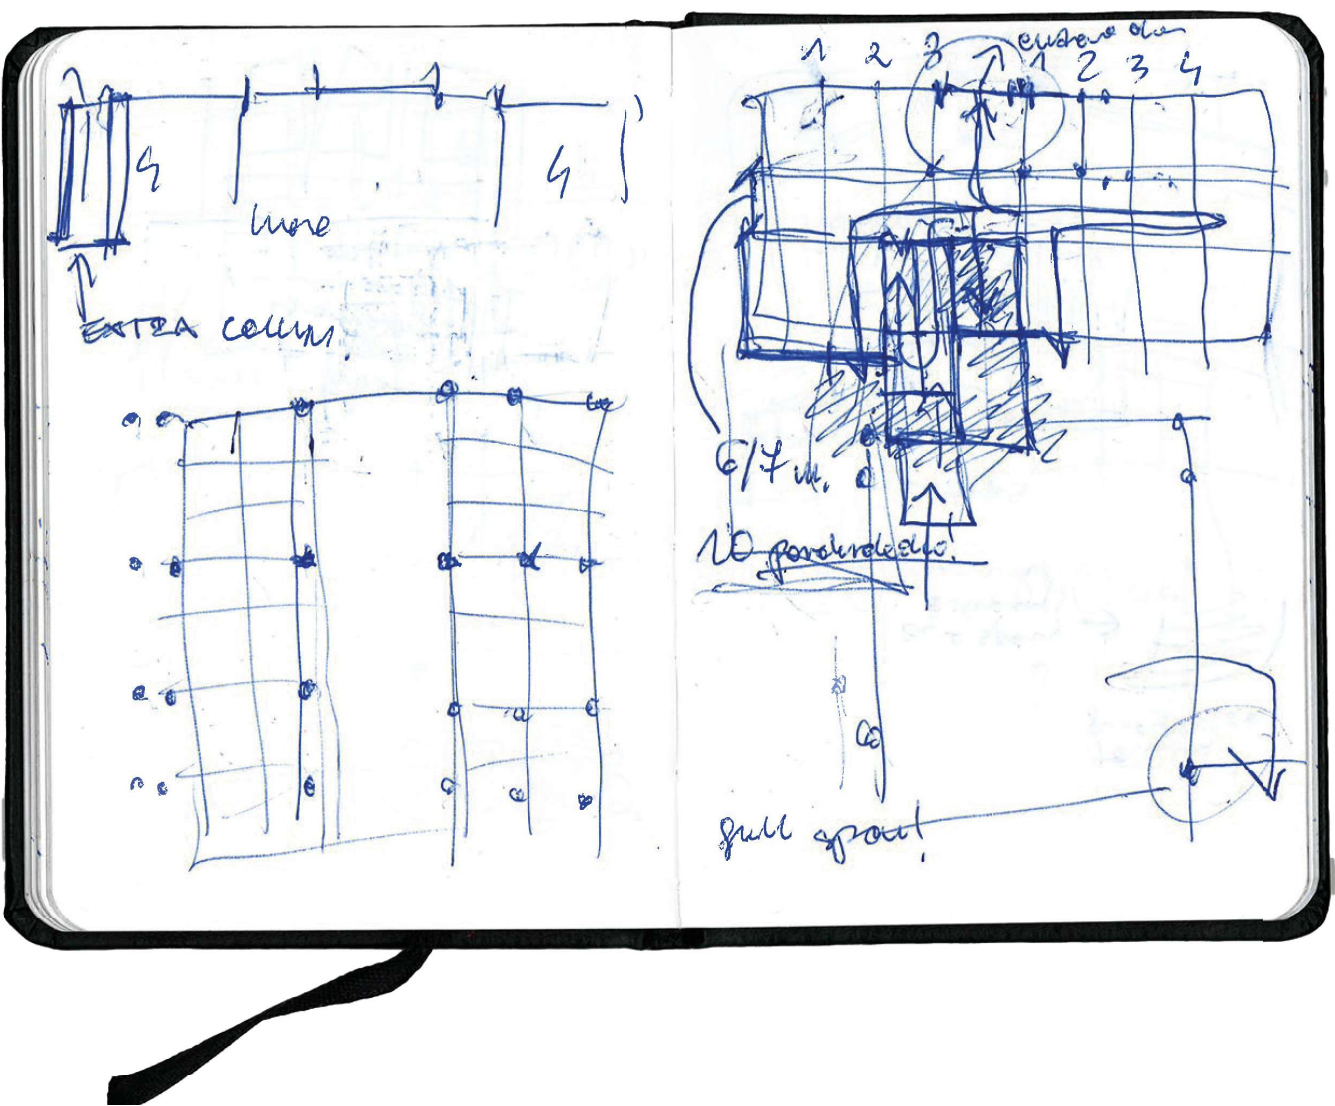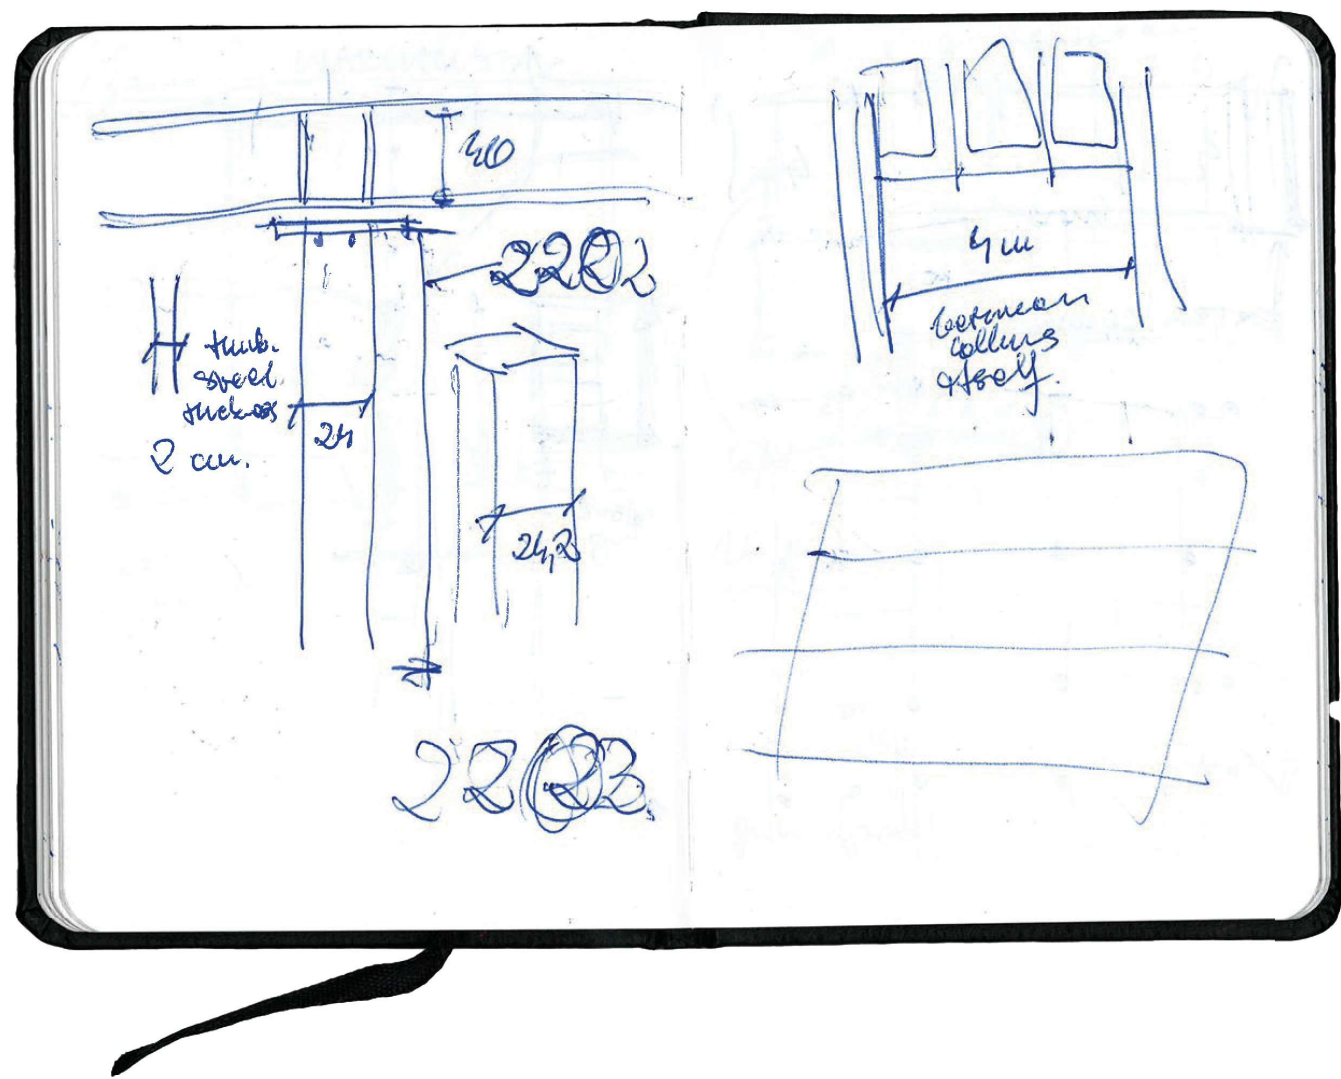


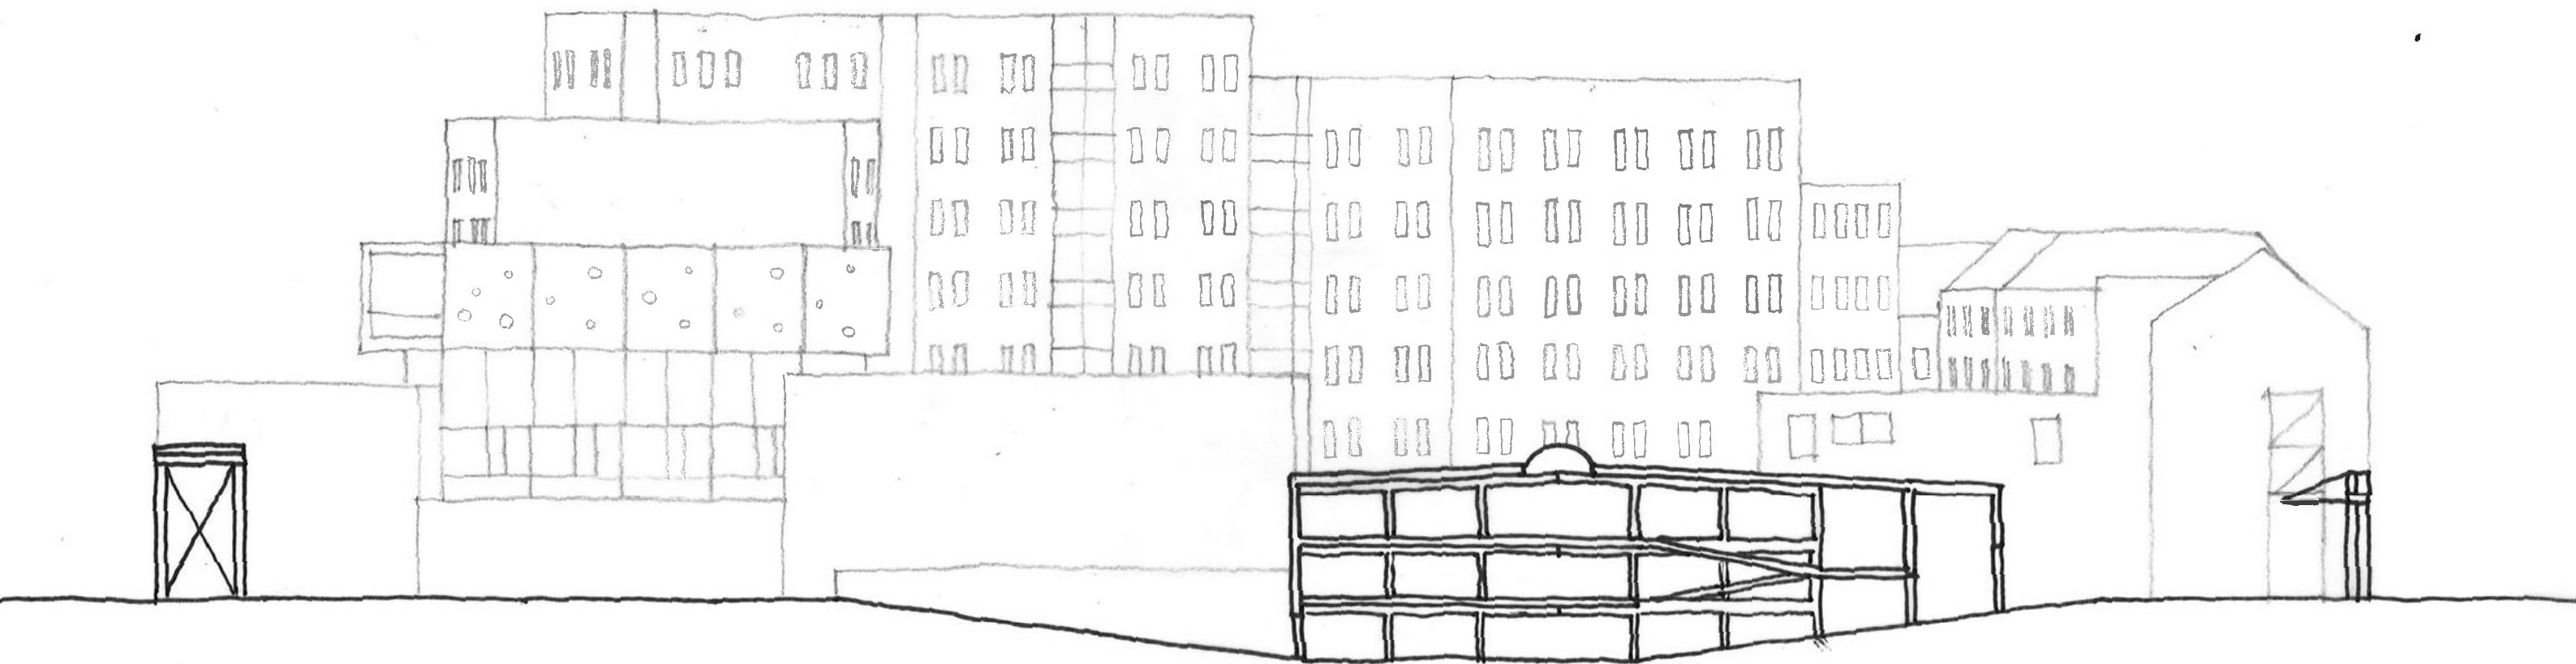


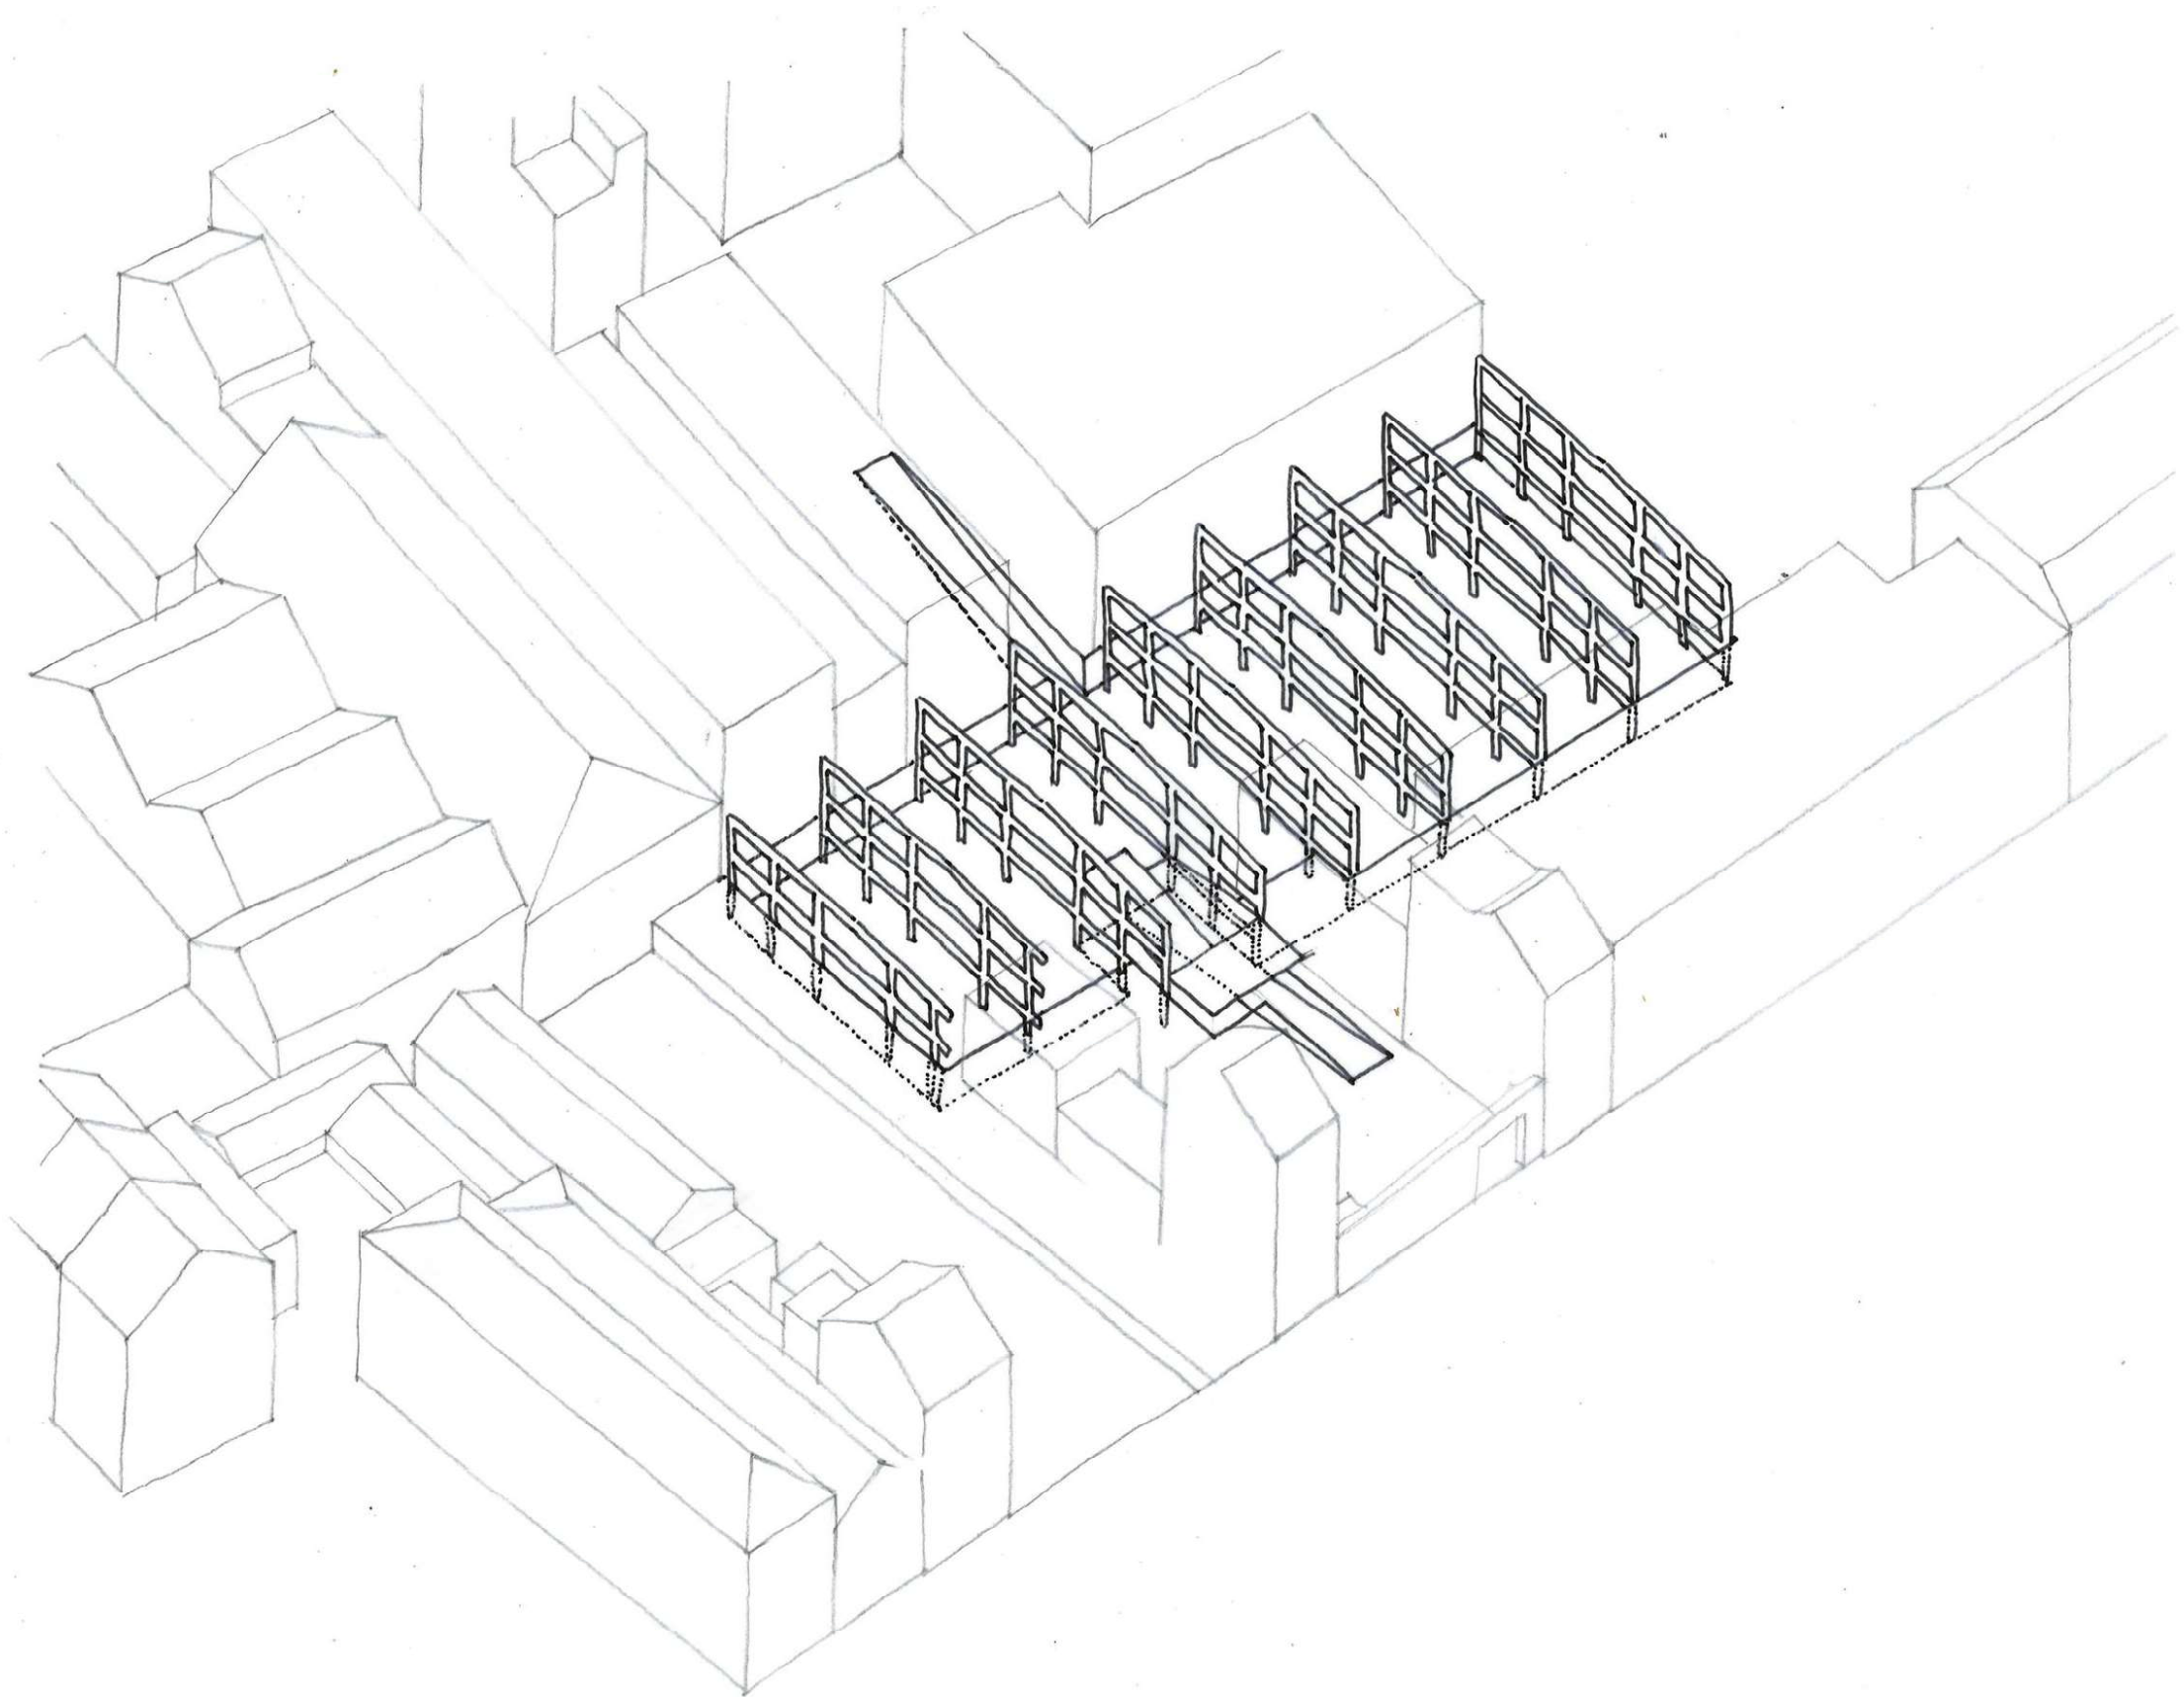


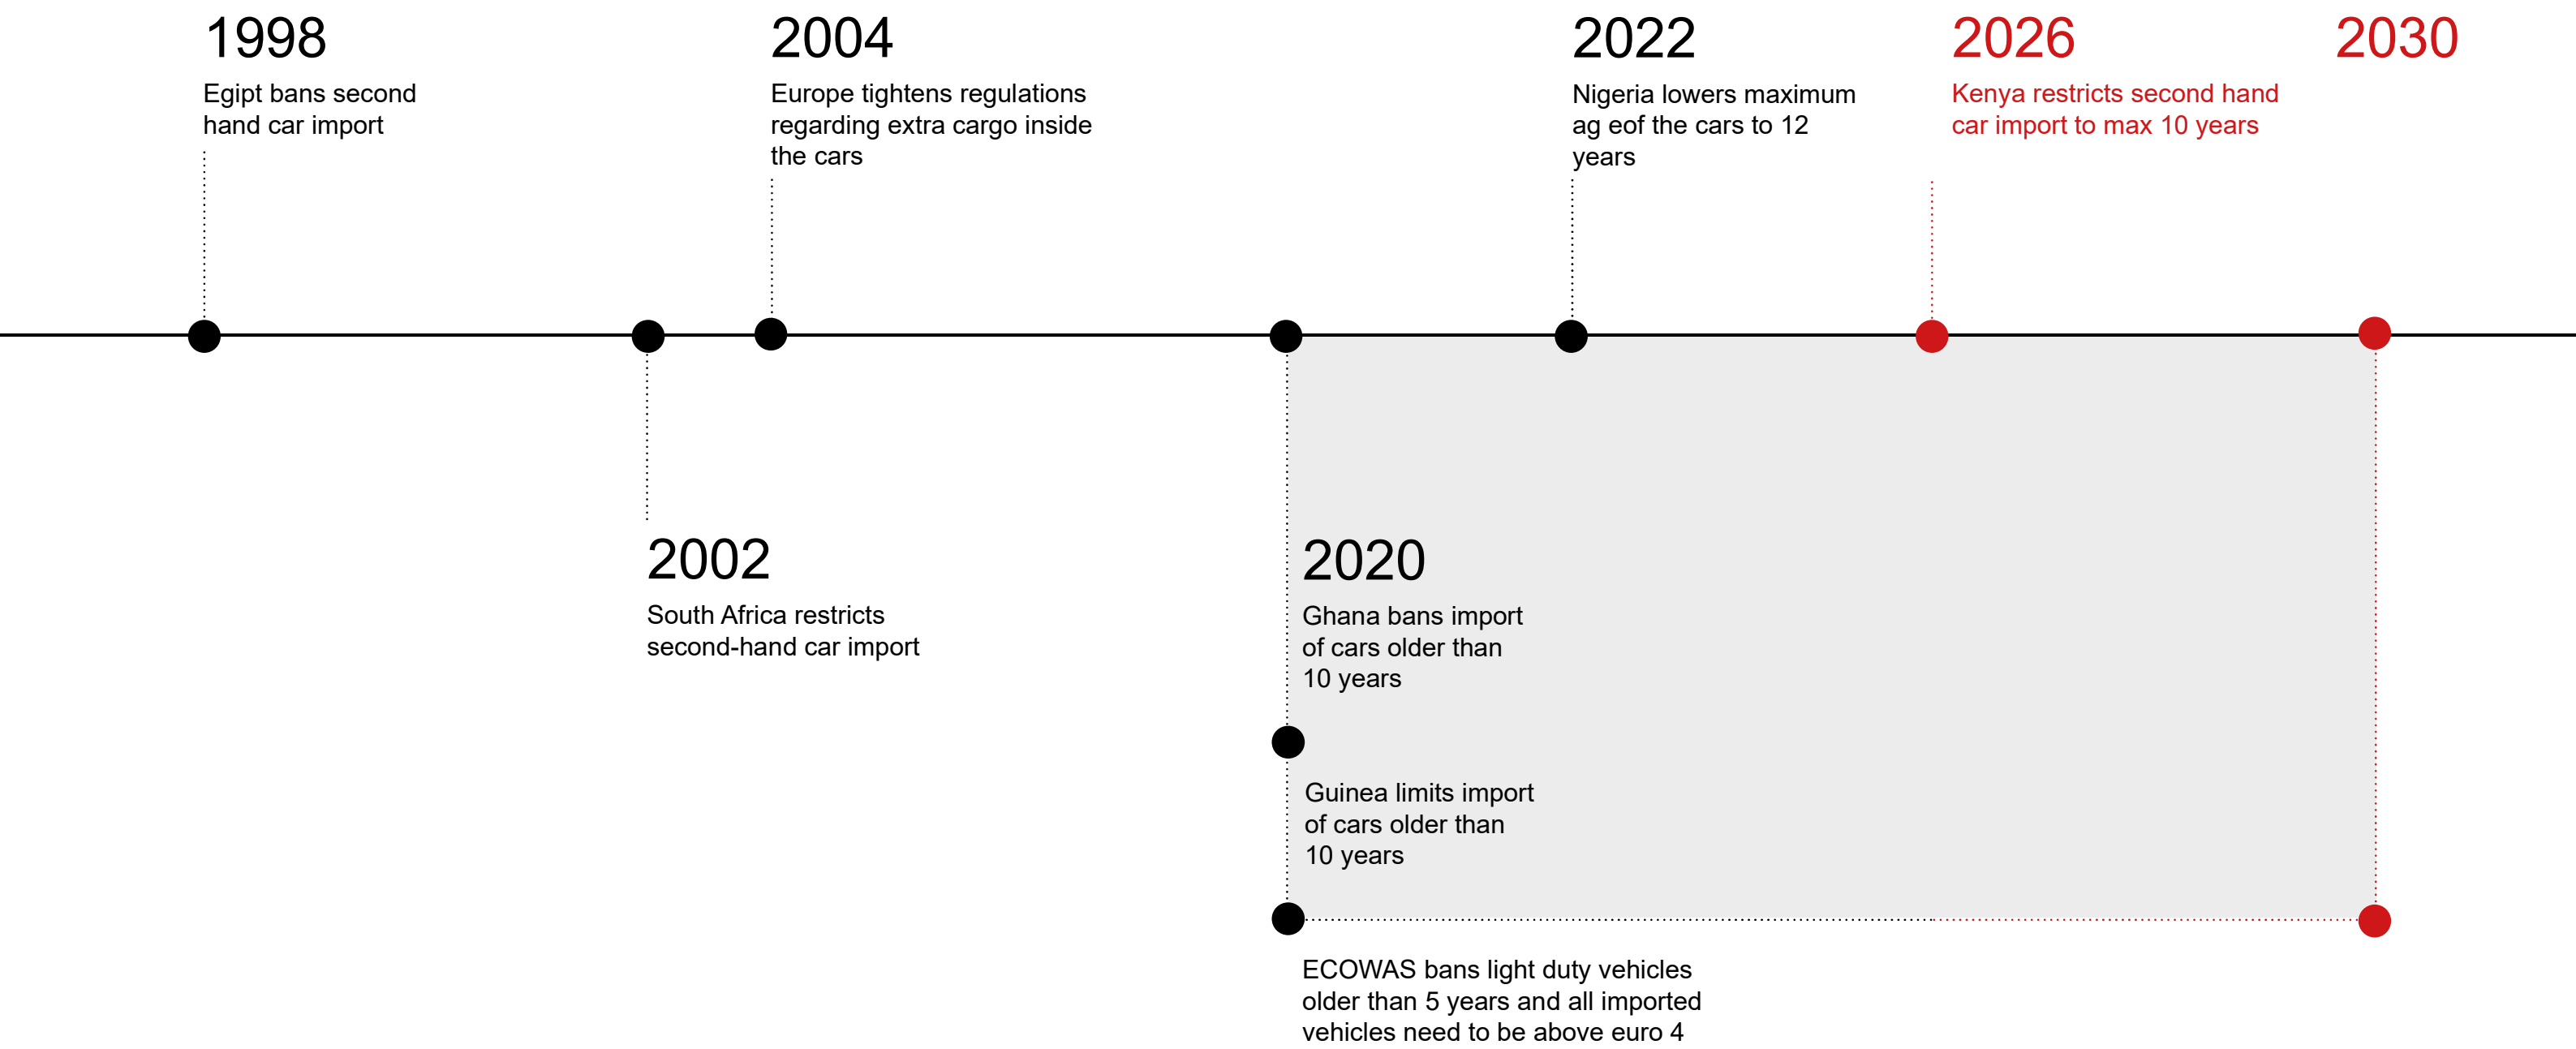




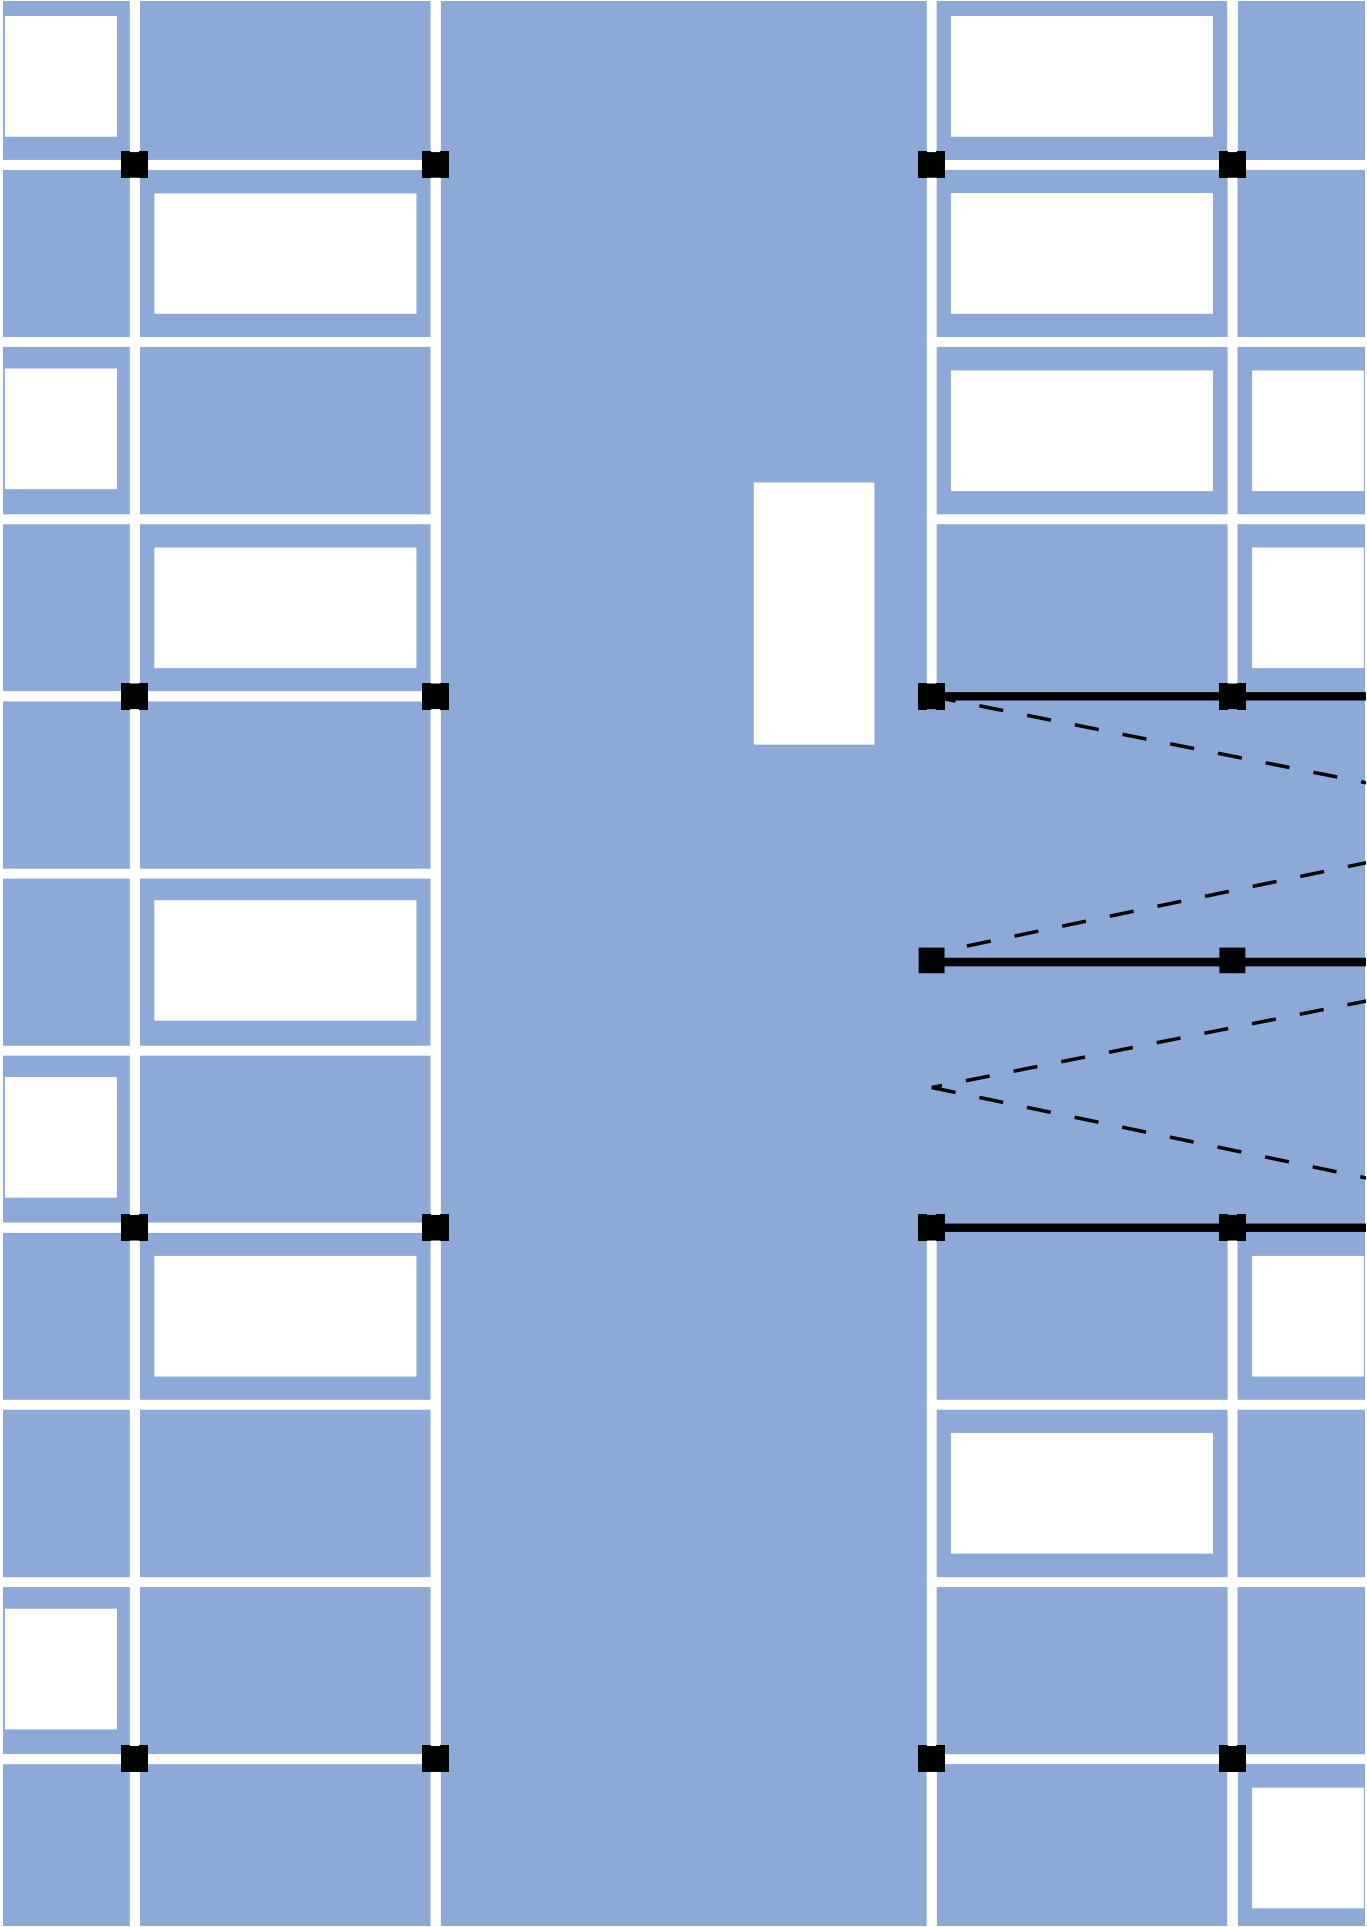

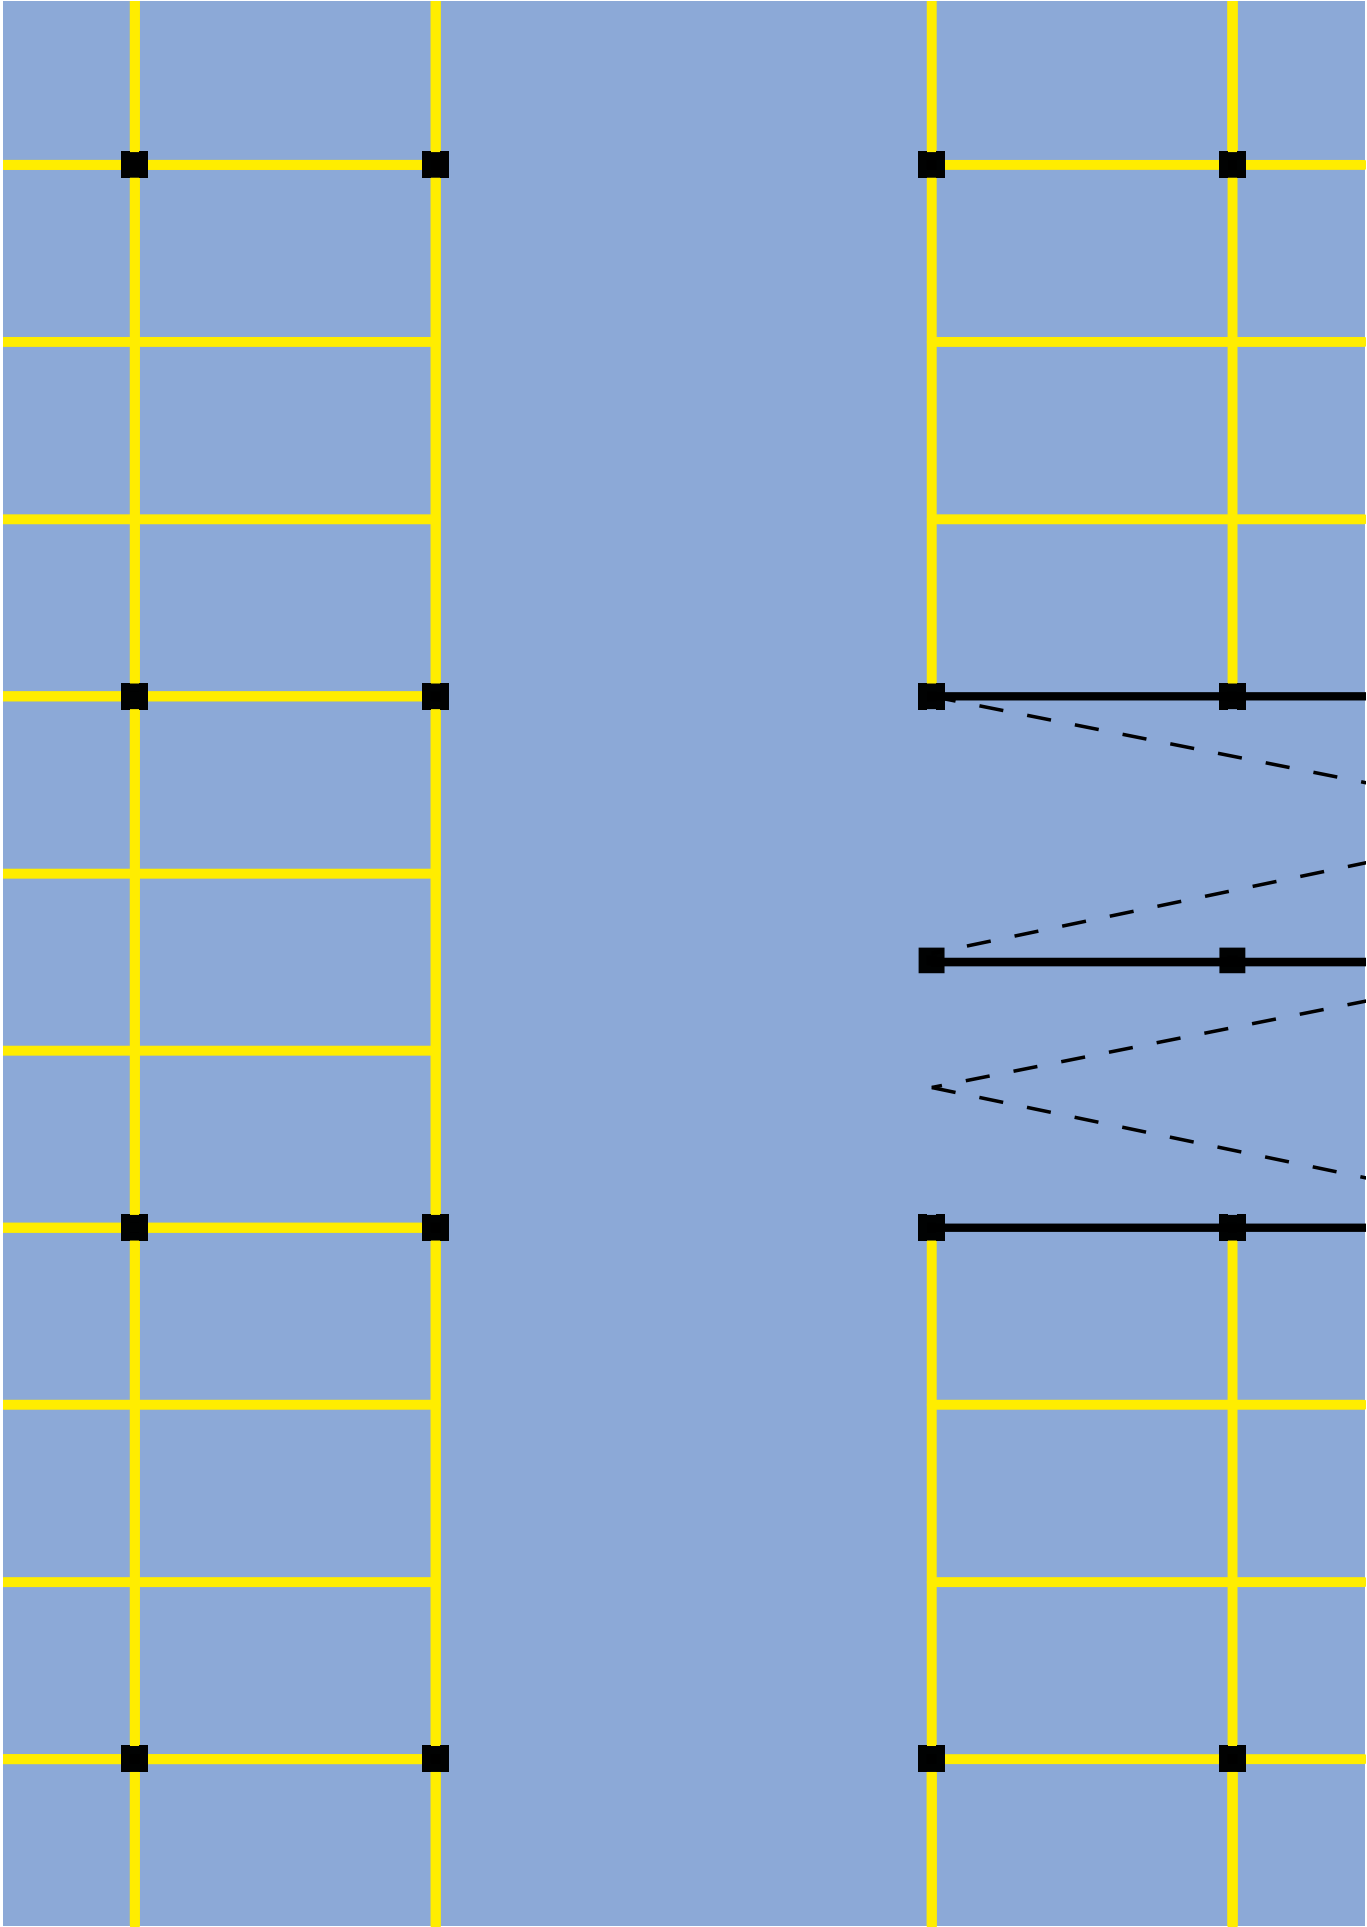

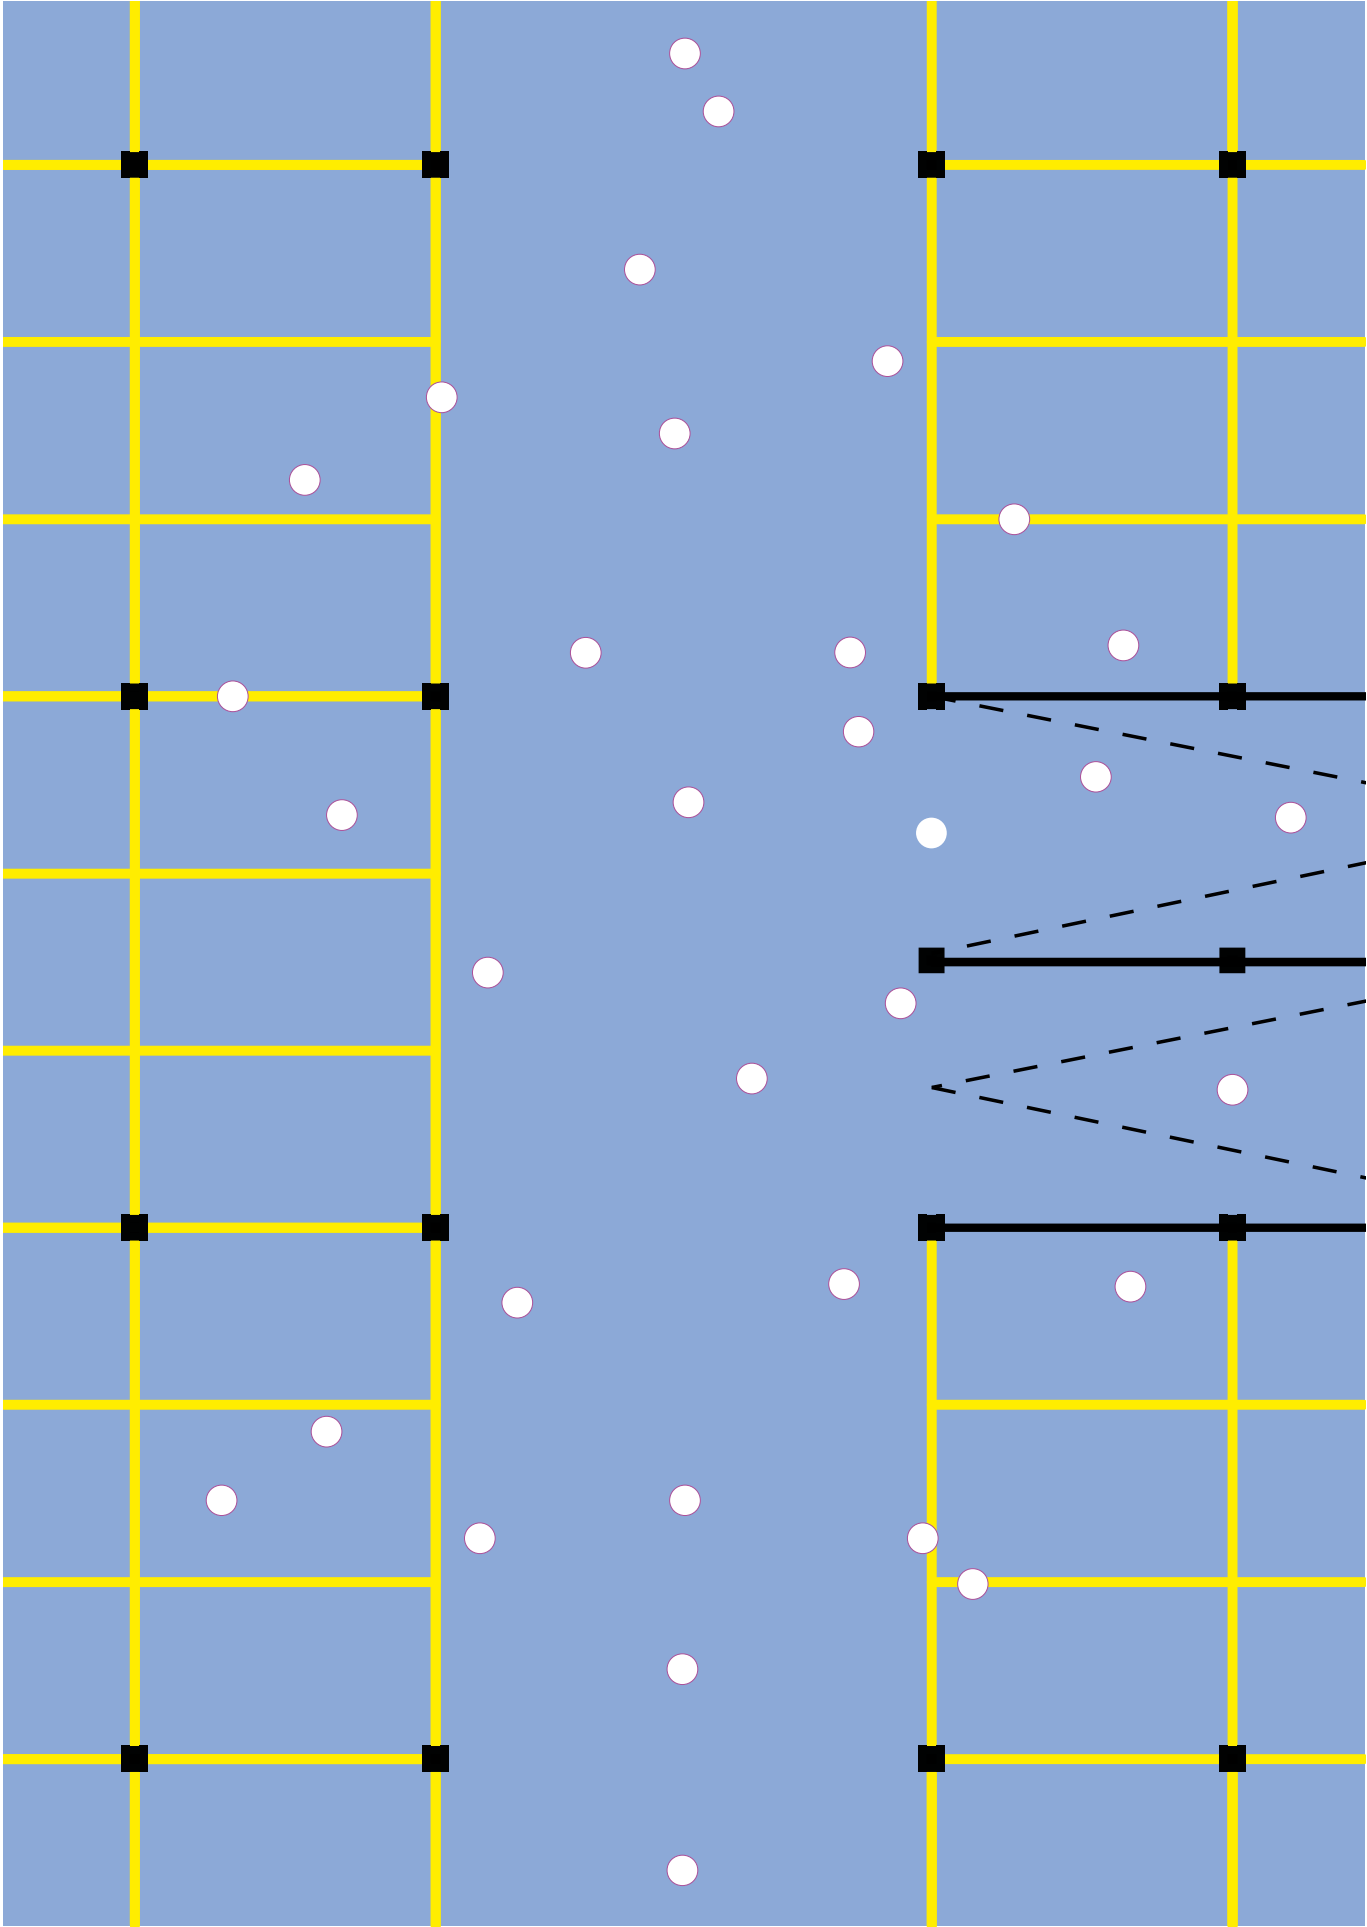

HOW CAN THE CAR INFRASTRUCTURE SERVE THE HUMAN BODY AND THE COMMUNITY?

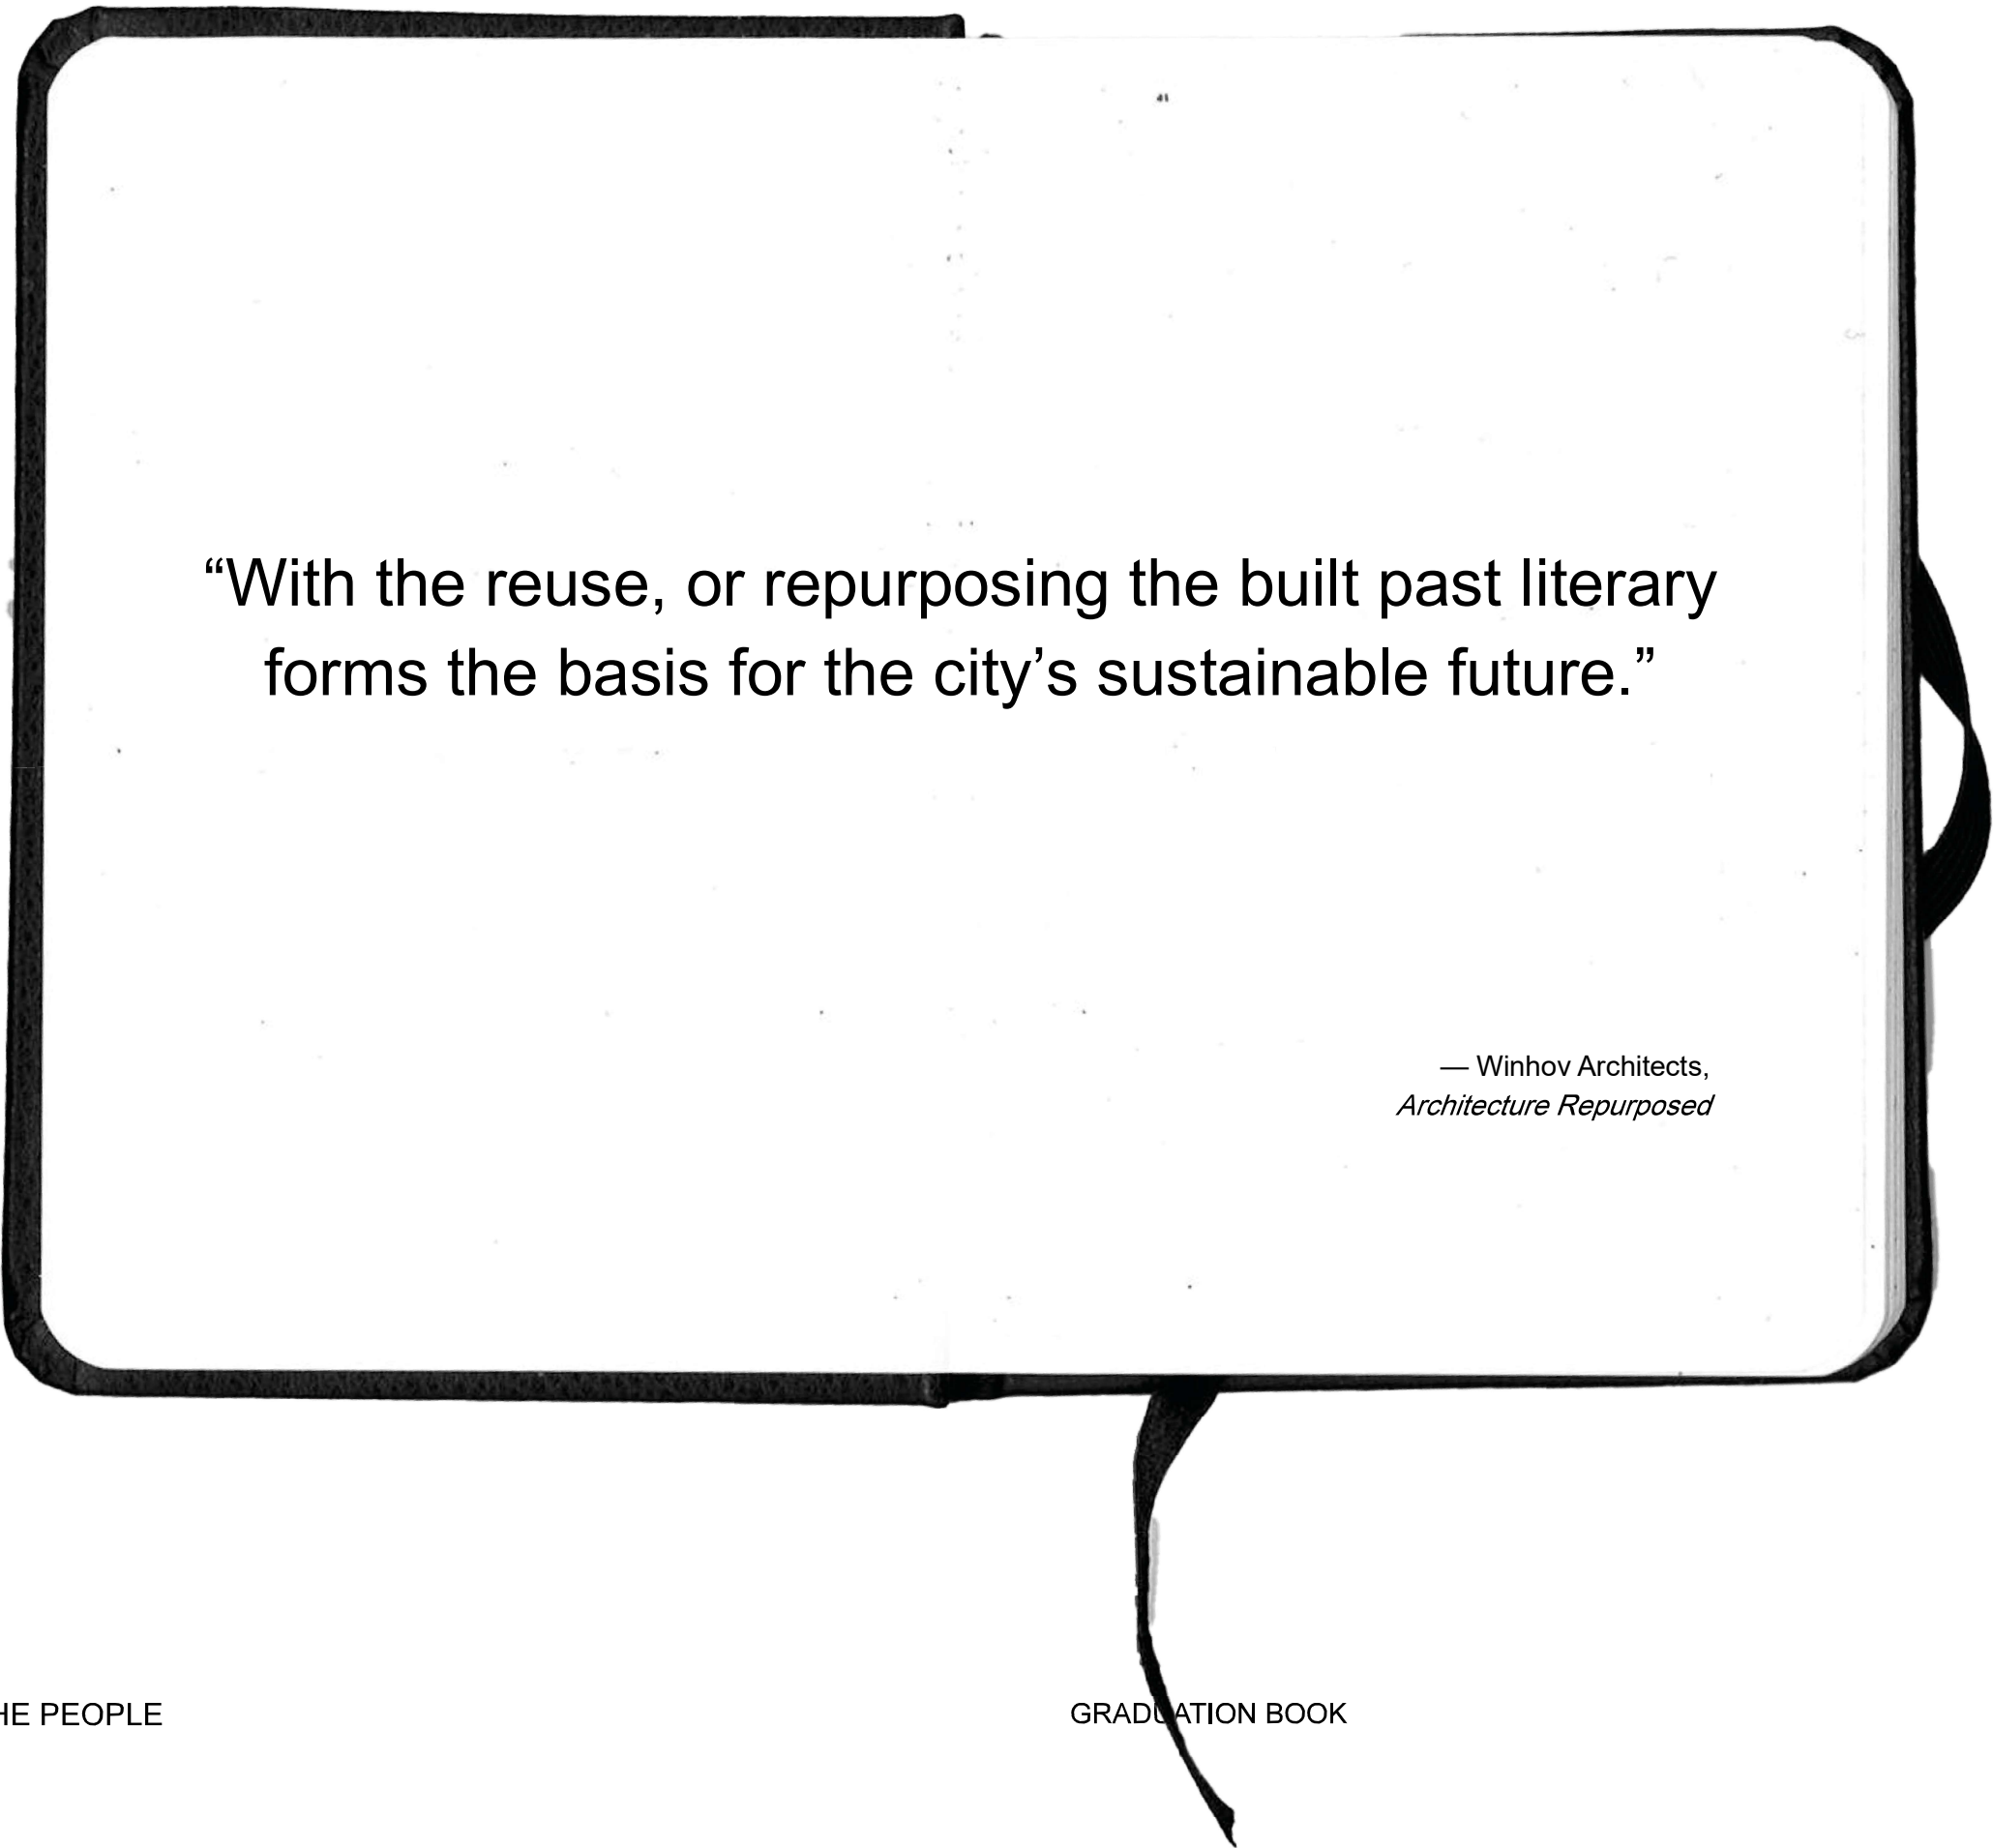

“With the reuse, or repurposing the built past literary forms the basis for the city’s sustainable future.”


— Winhov Architects,
Architecture Repurposed





PROGRAM:

- GR FLOOR
- 1. Community living room
 - 2. Activity room
 - 3. Sport hall reception
 - 4. Rentable room
 - 5. Changing room
 - 6. Big sport hall
 - 7. Administration

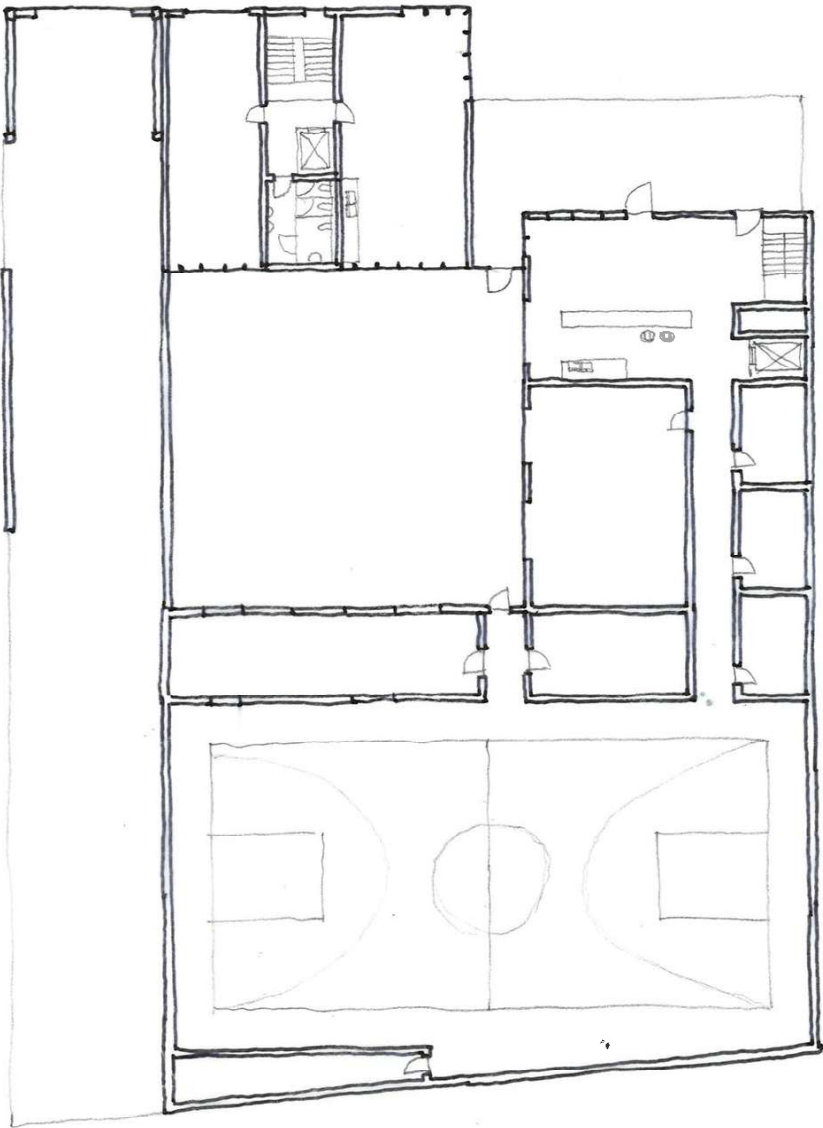

- +1 FLOOR
- 1. Community living room
 - 2. Activity room
 - 3. Gymnastic hall
 - 4. Changing room
 - 6. View platform
 - 7. Administration


- +2 FLOOR
- 1. Boxing hall
 - 2. Changing room
 - 3. Roof terrace
 - 4. Canal balcony
 - 5. Courtyard





PROGRAM:


PROGRAM DIAGRAM

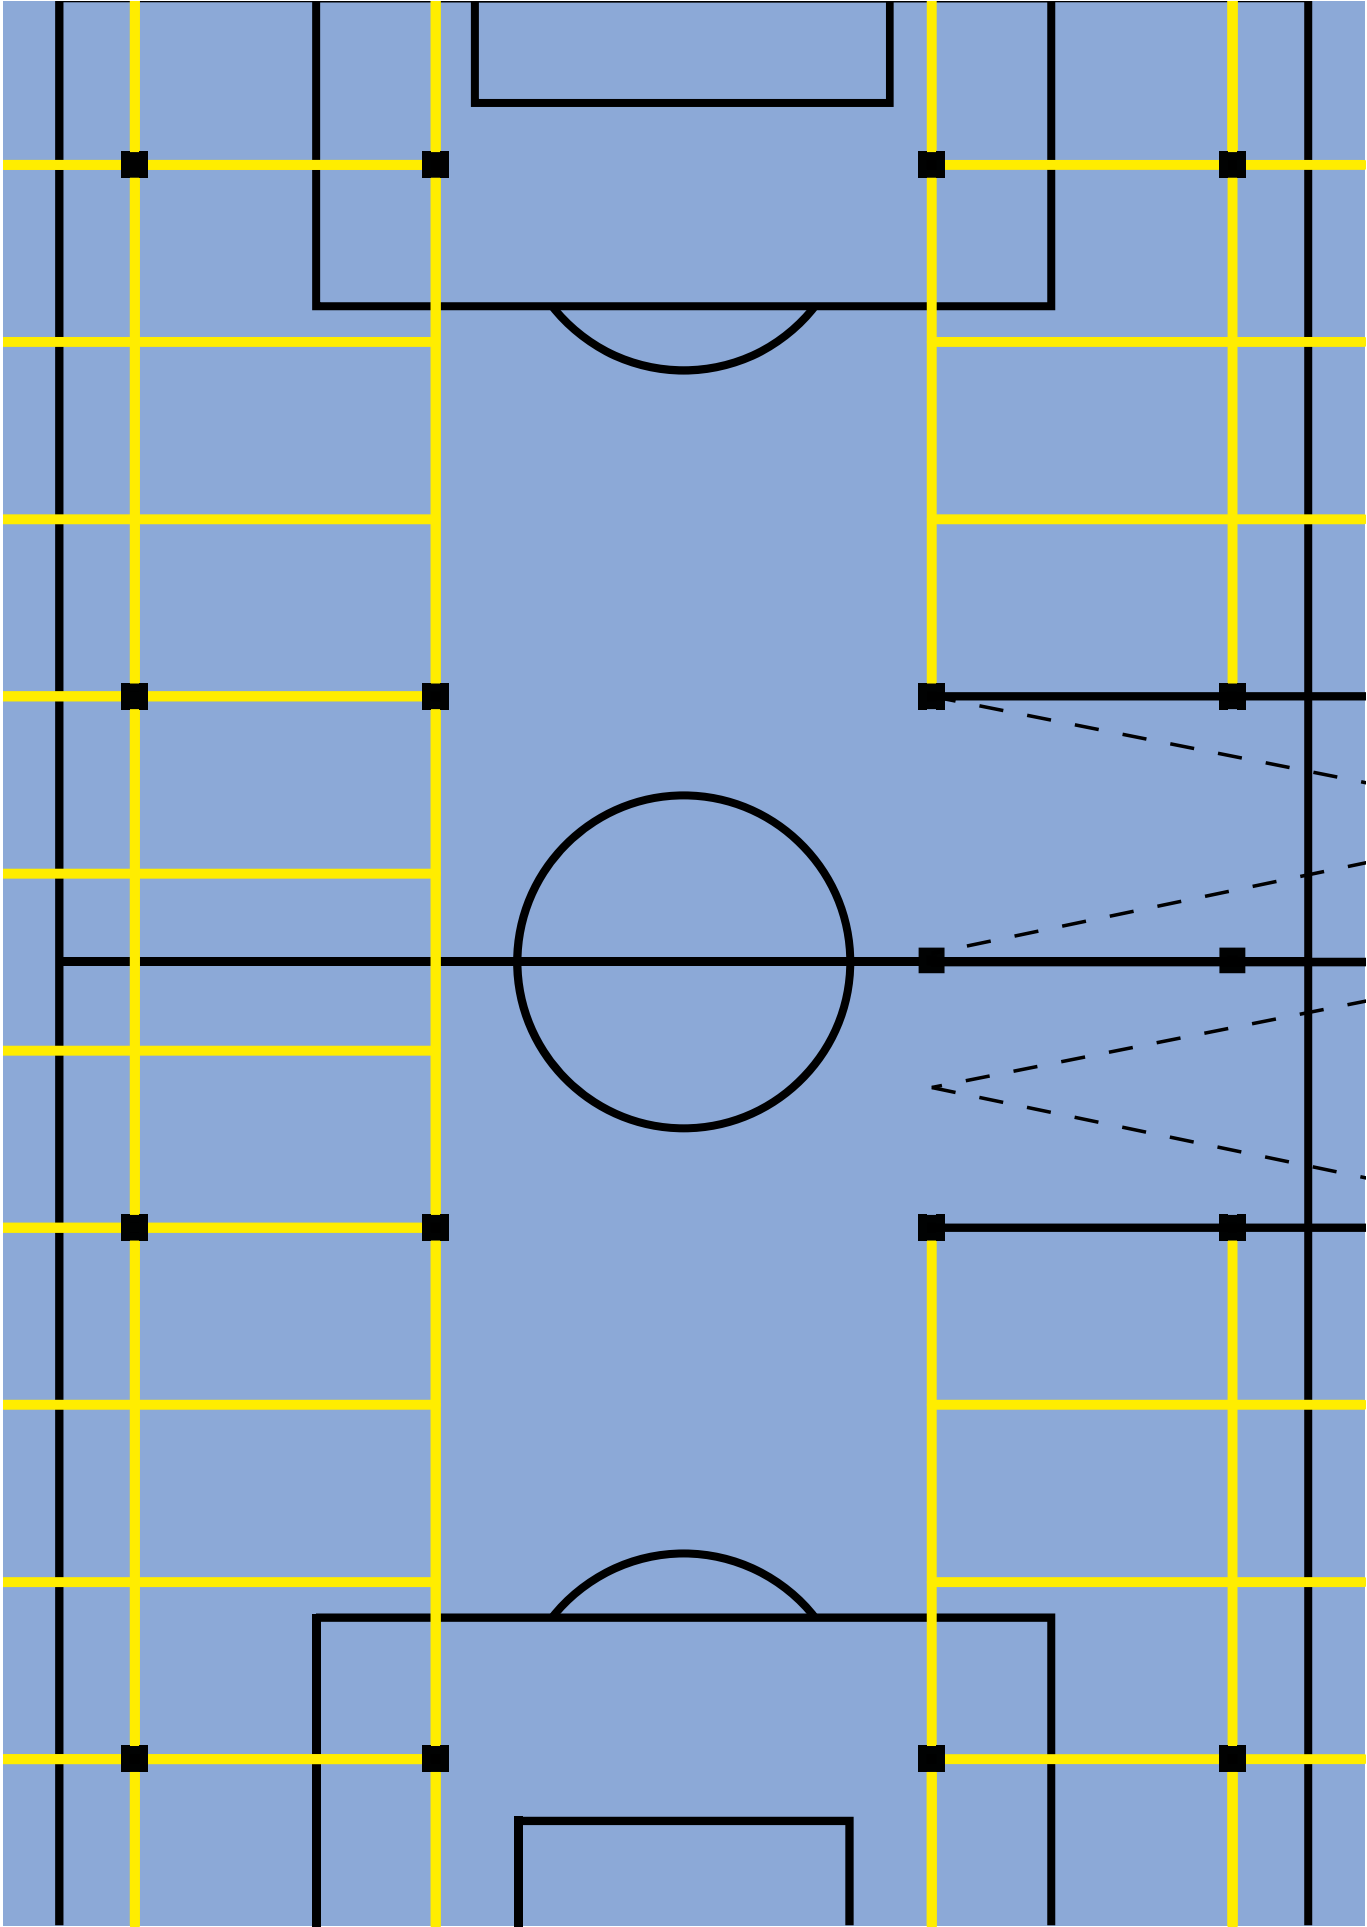

FOLLOW THE CARS TO FIND THE PEOPLE

PROGRAM:


PROGRAM DIAGRAM

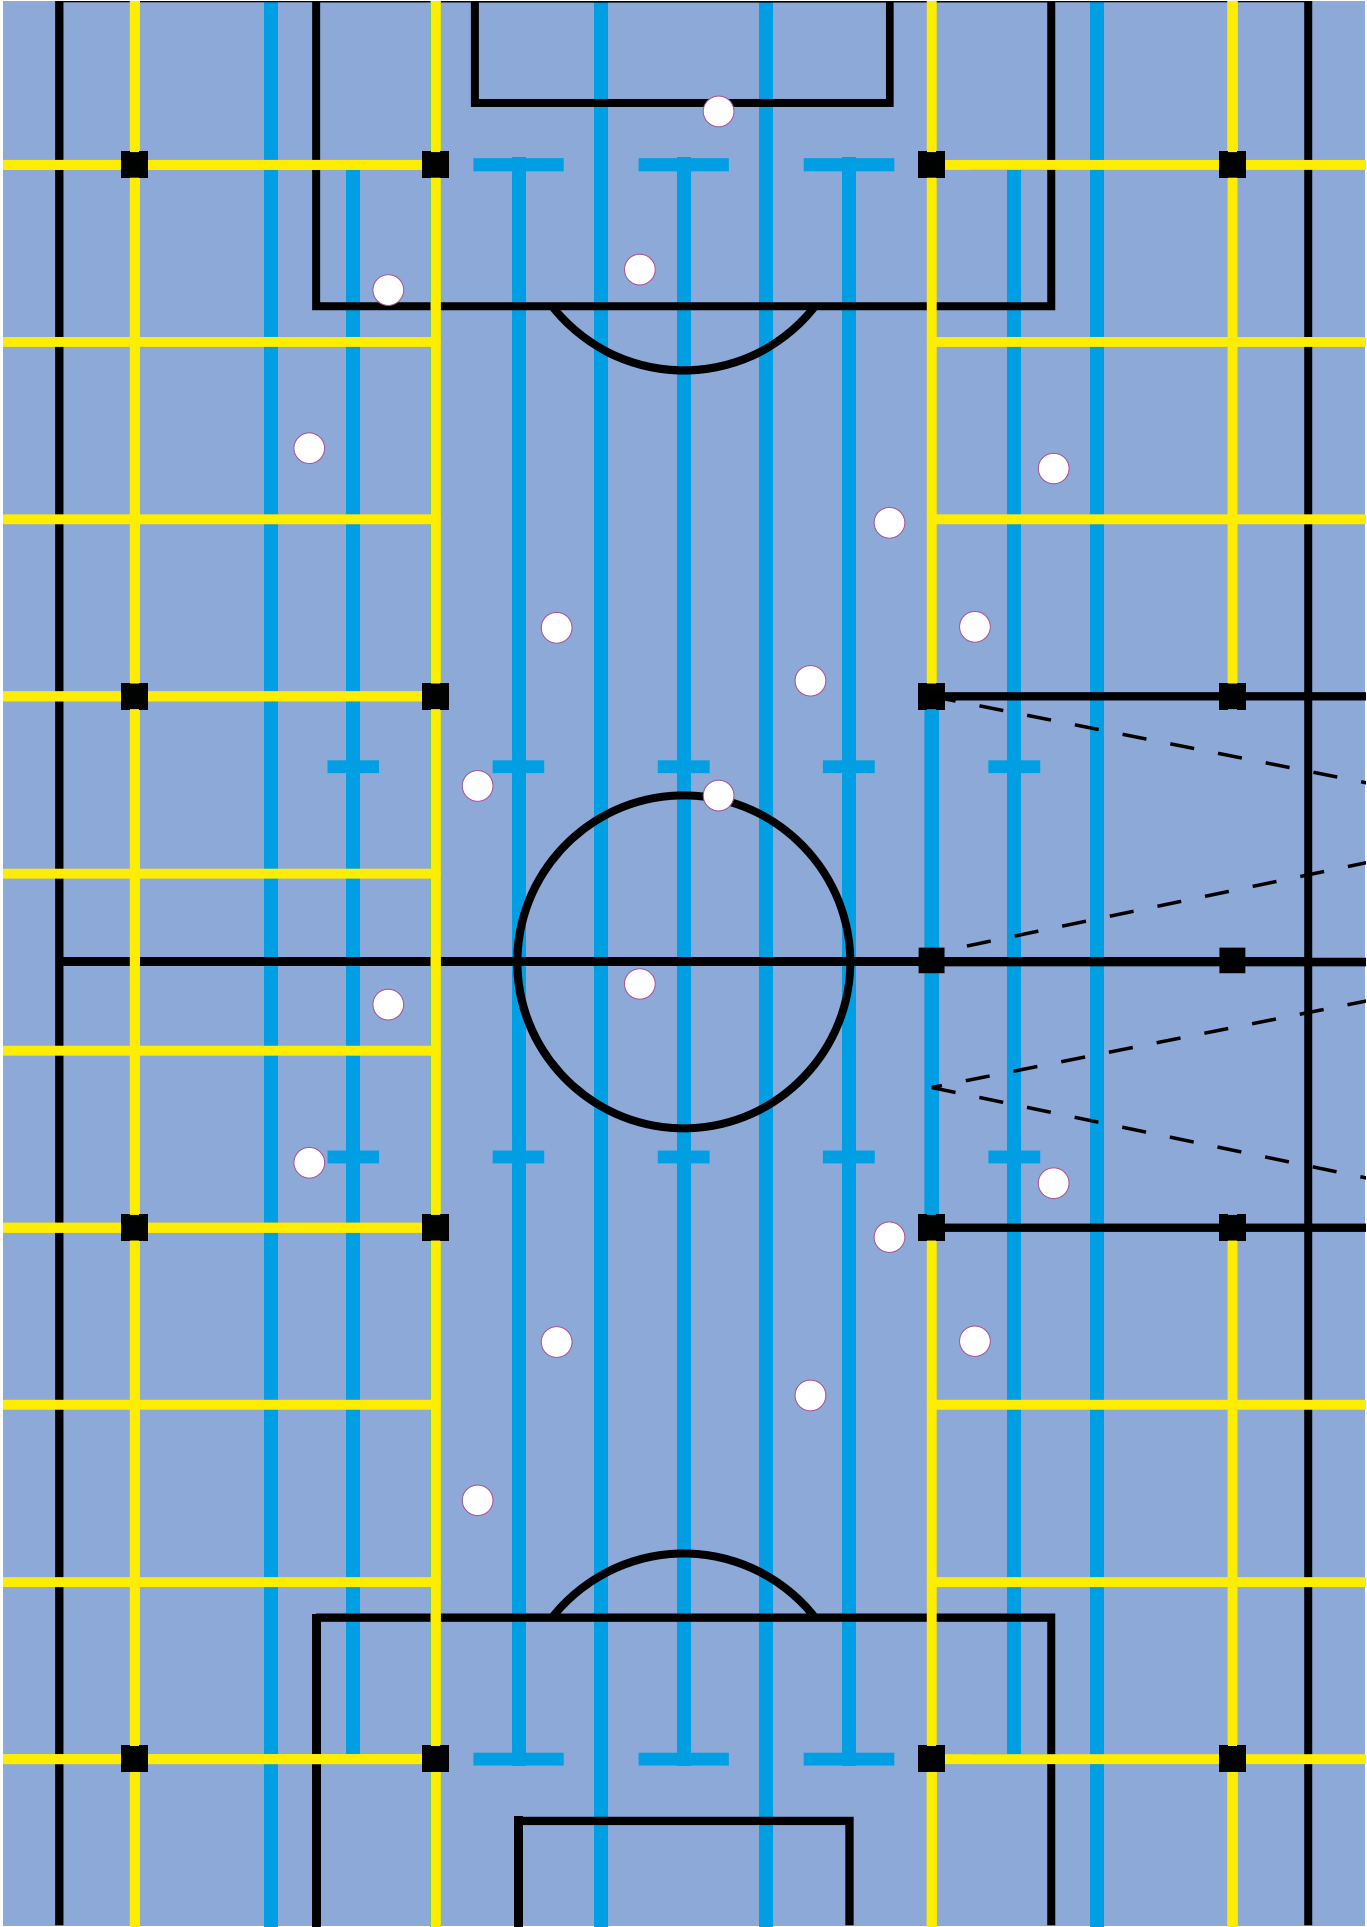


FOLLOW THE CARS TO FIND THE PEOPLE


PROGRAM:


PROGRAM DIAGRAM

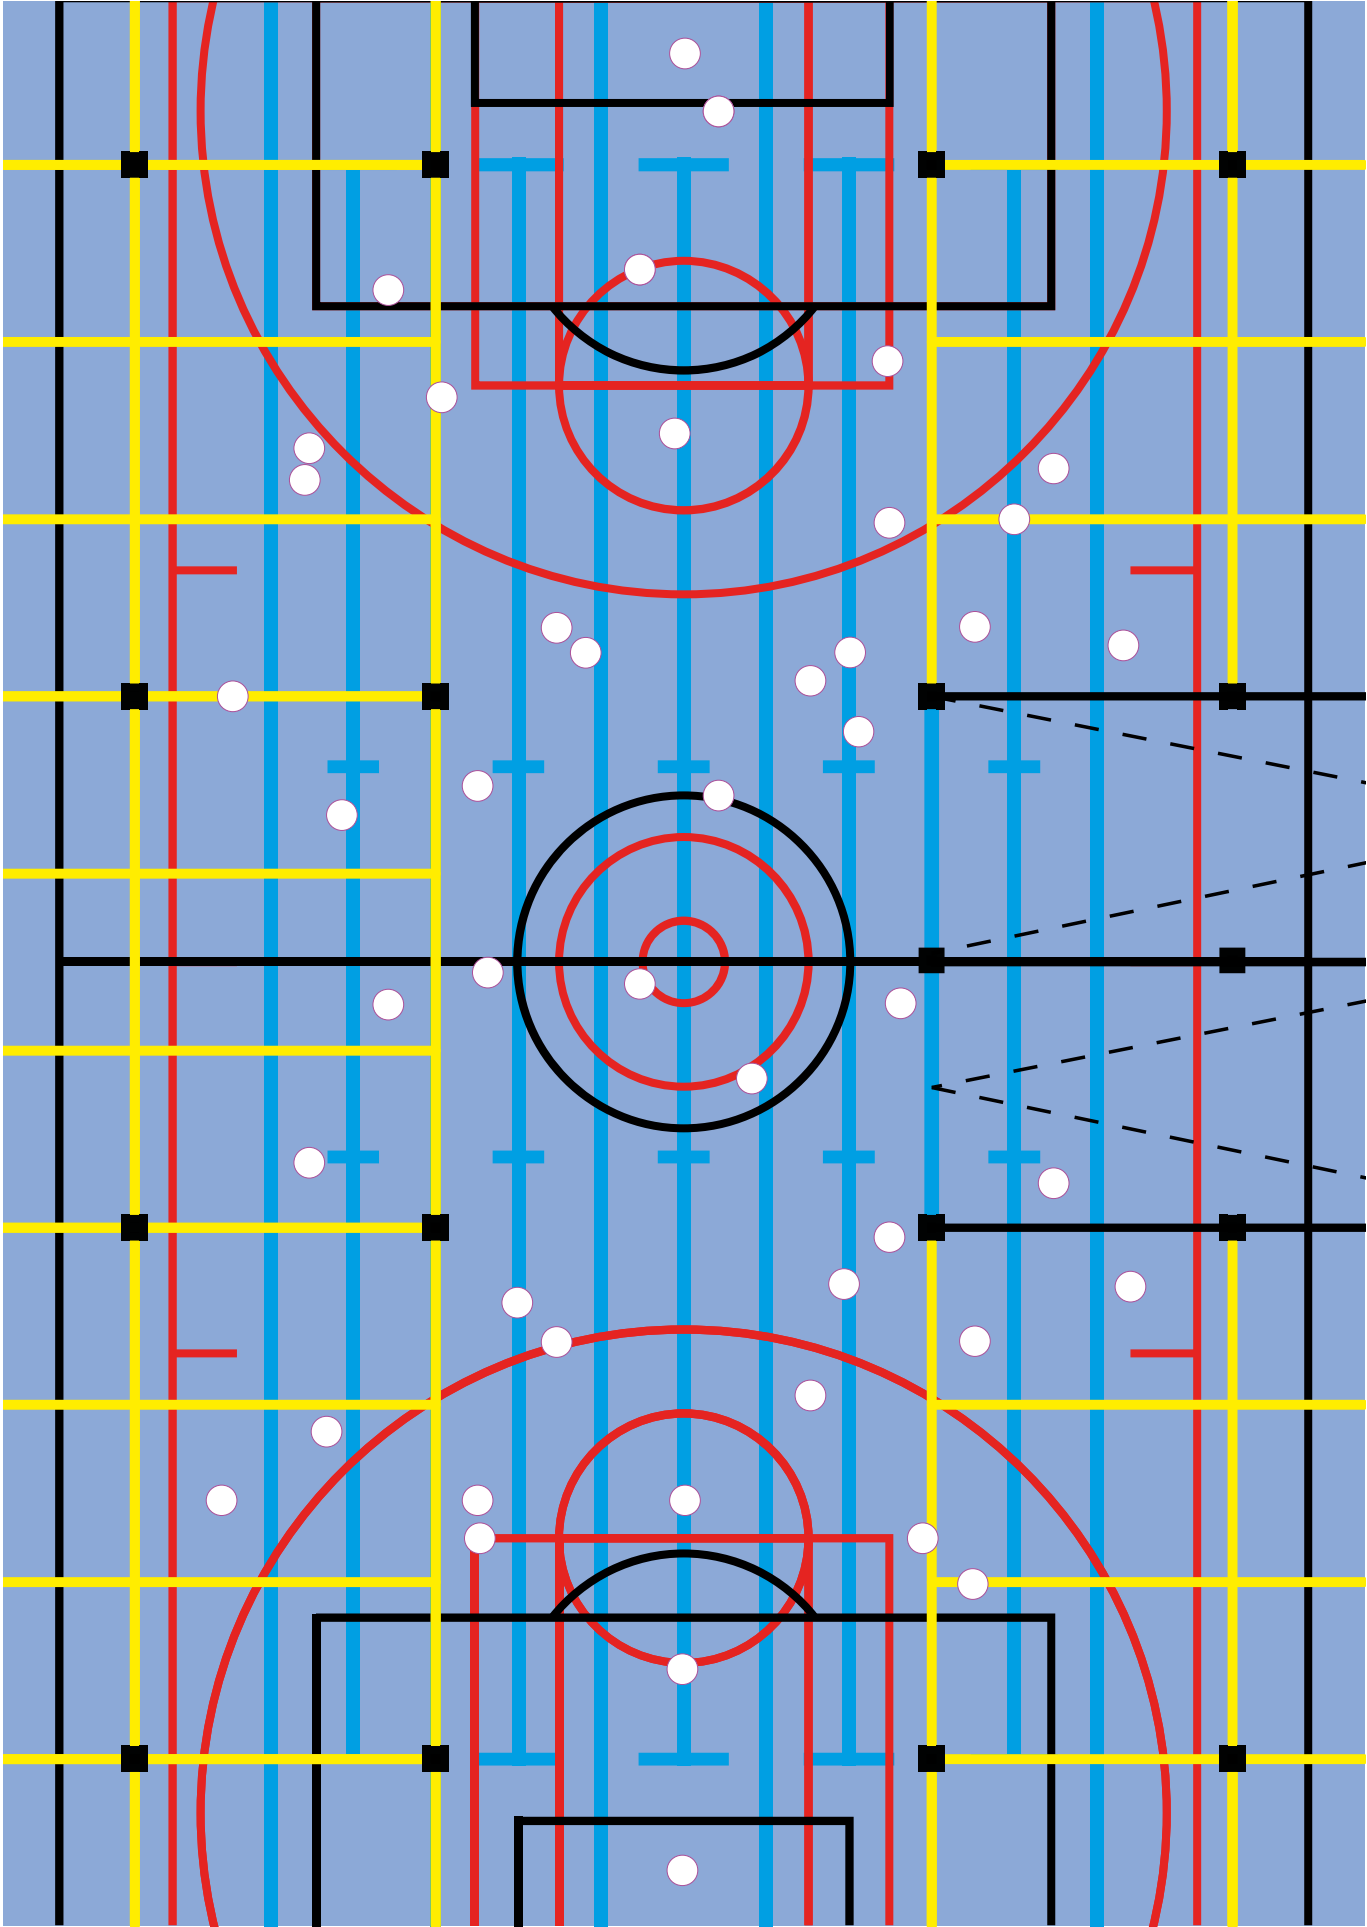

FOLLOW THE CARS TO FIND THE PEOPLE

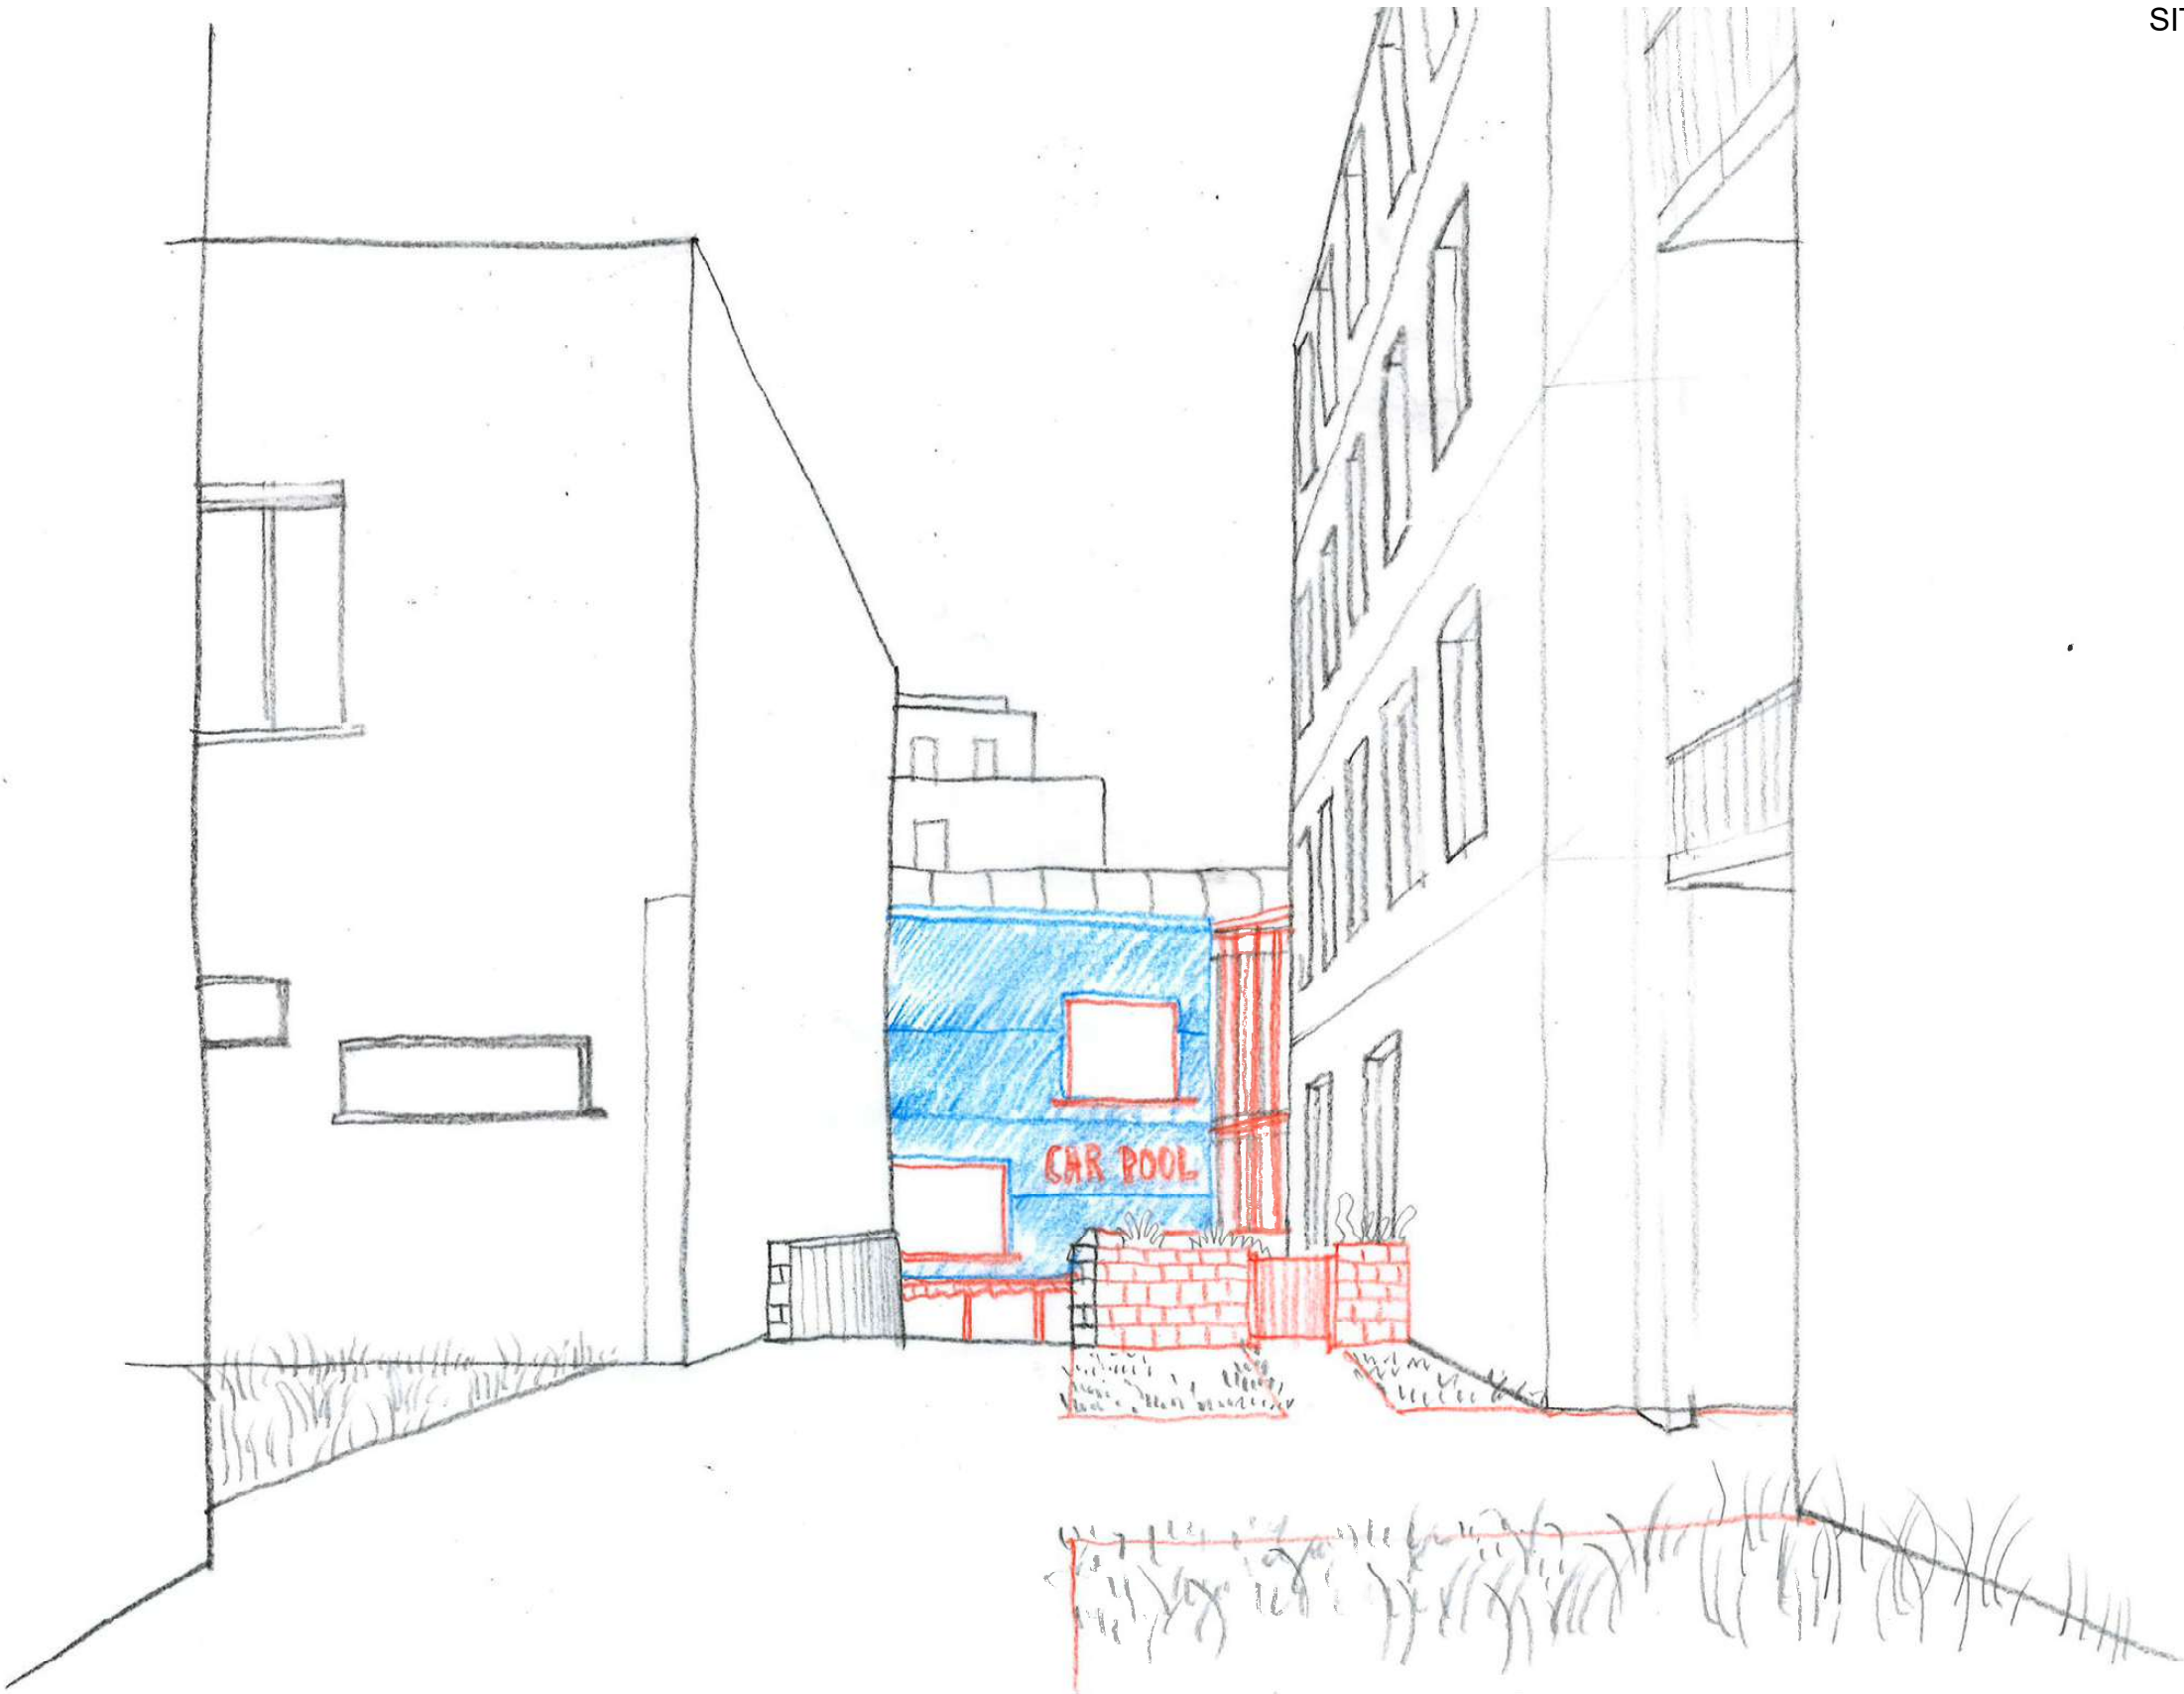

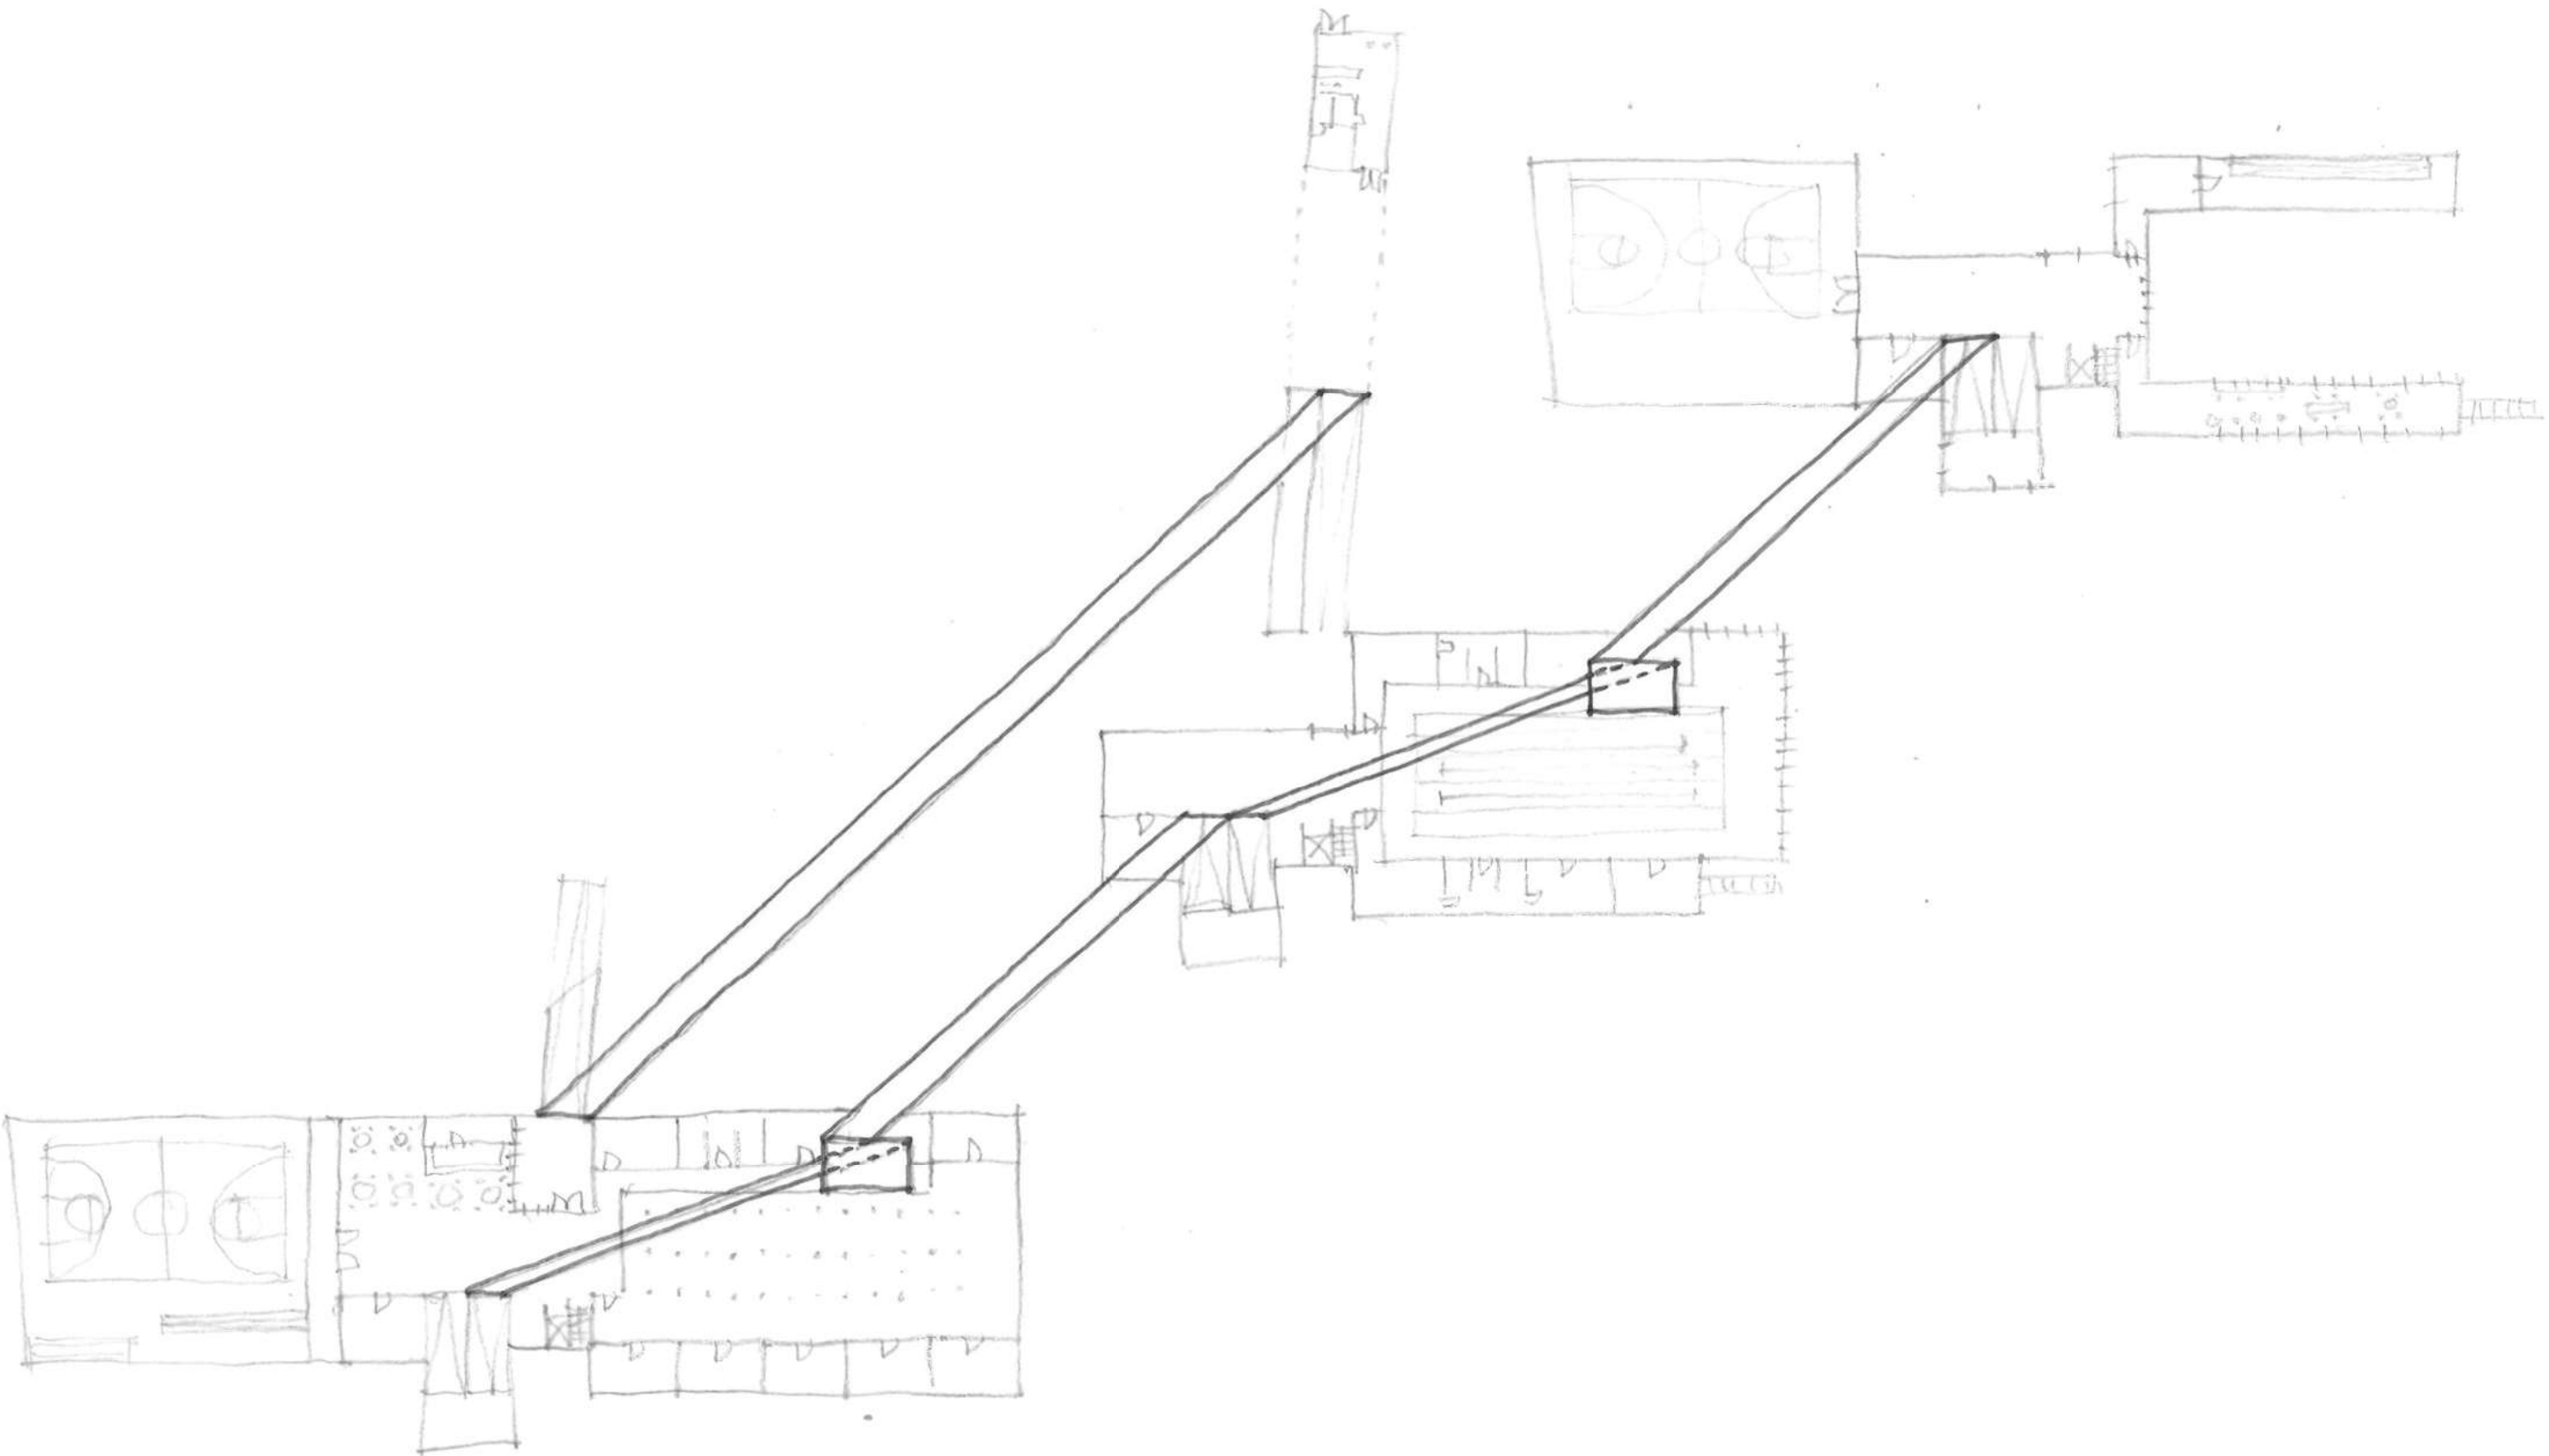

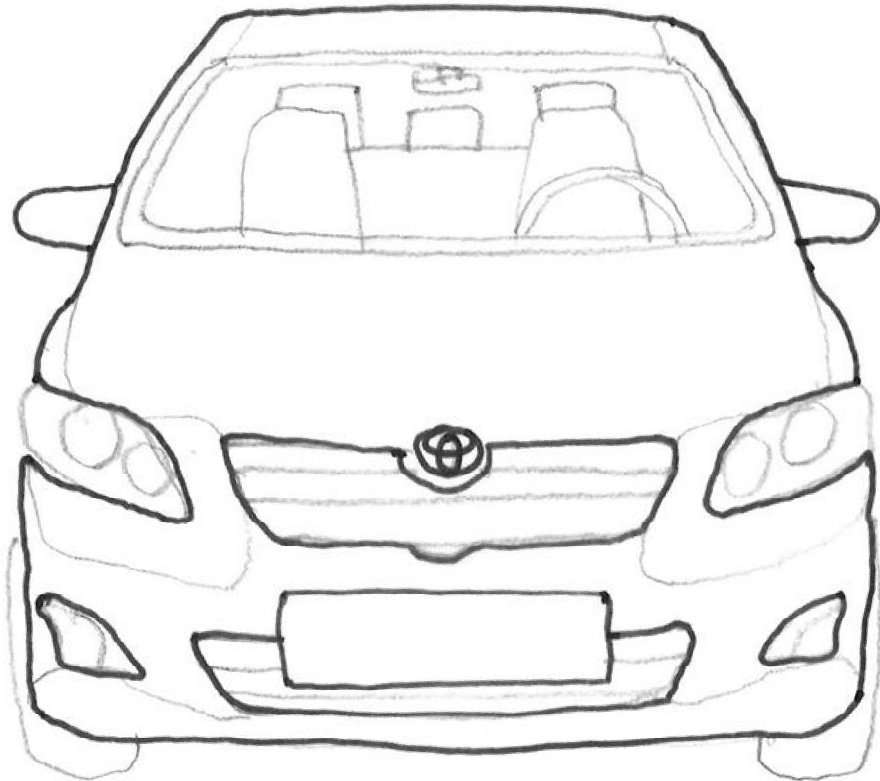









PROPOSAL


- 1. Cafeteria
- 2. Entrance courtyard
- 3. Sportshall
- 4. Gear Storage
- 5. Reception
- 6. Changing rooms
- 7. Showers
- 8. Toilets
- 9. Pool tech zone

- demolished
- added
- existing
- reused/relocated

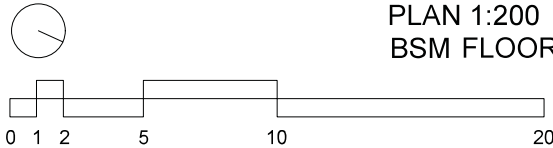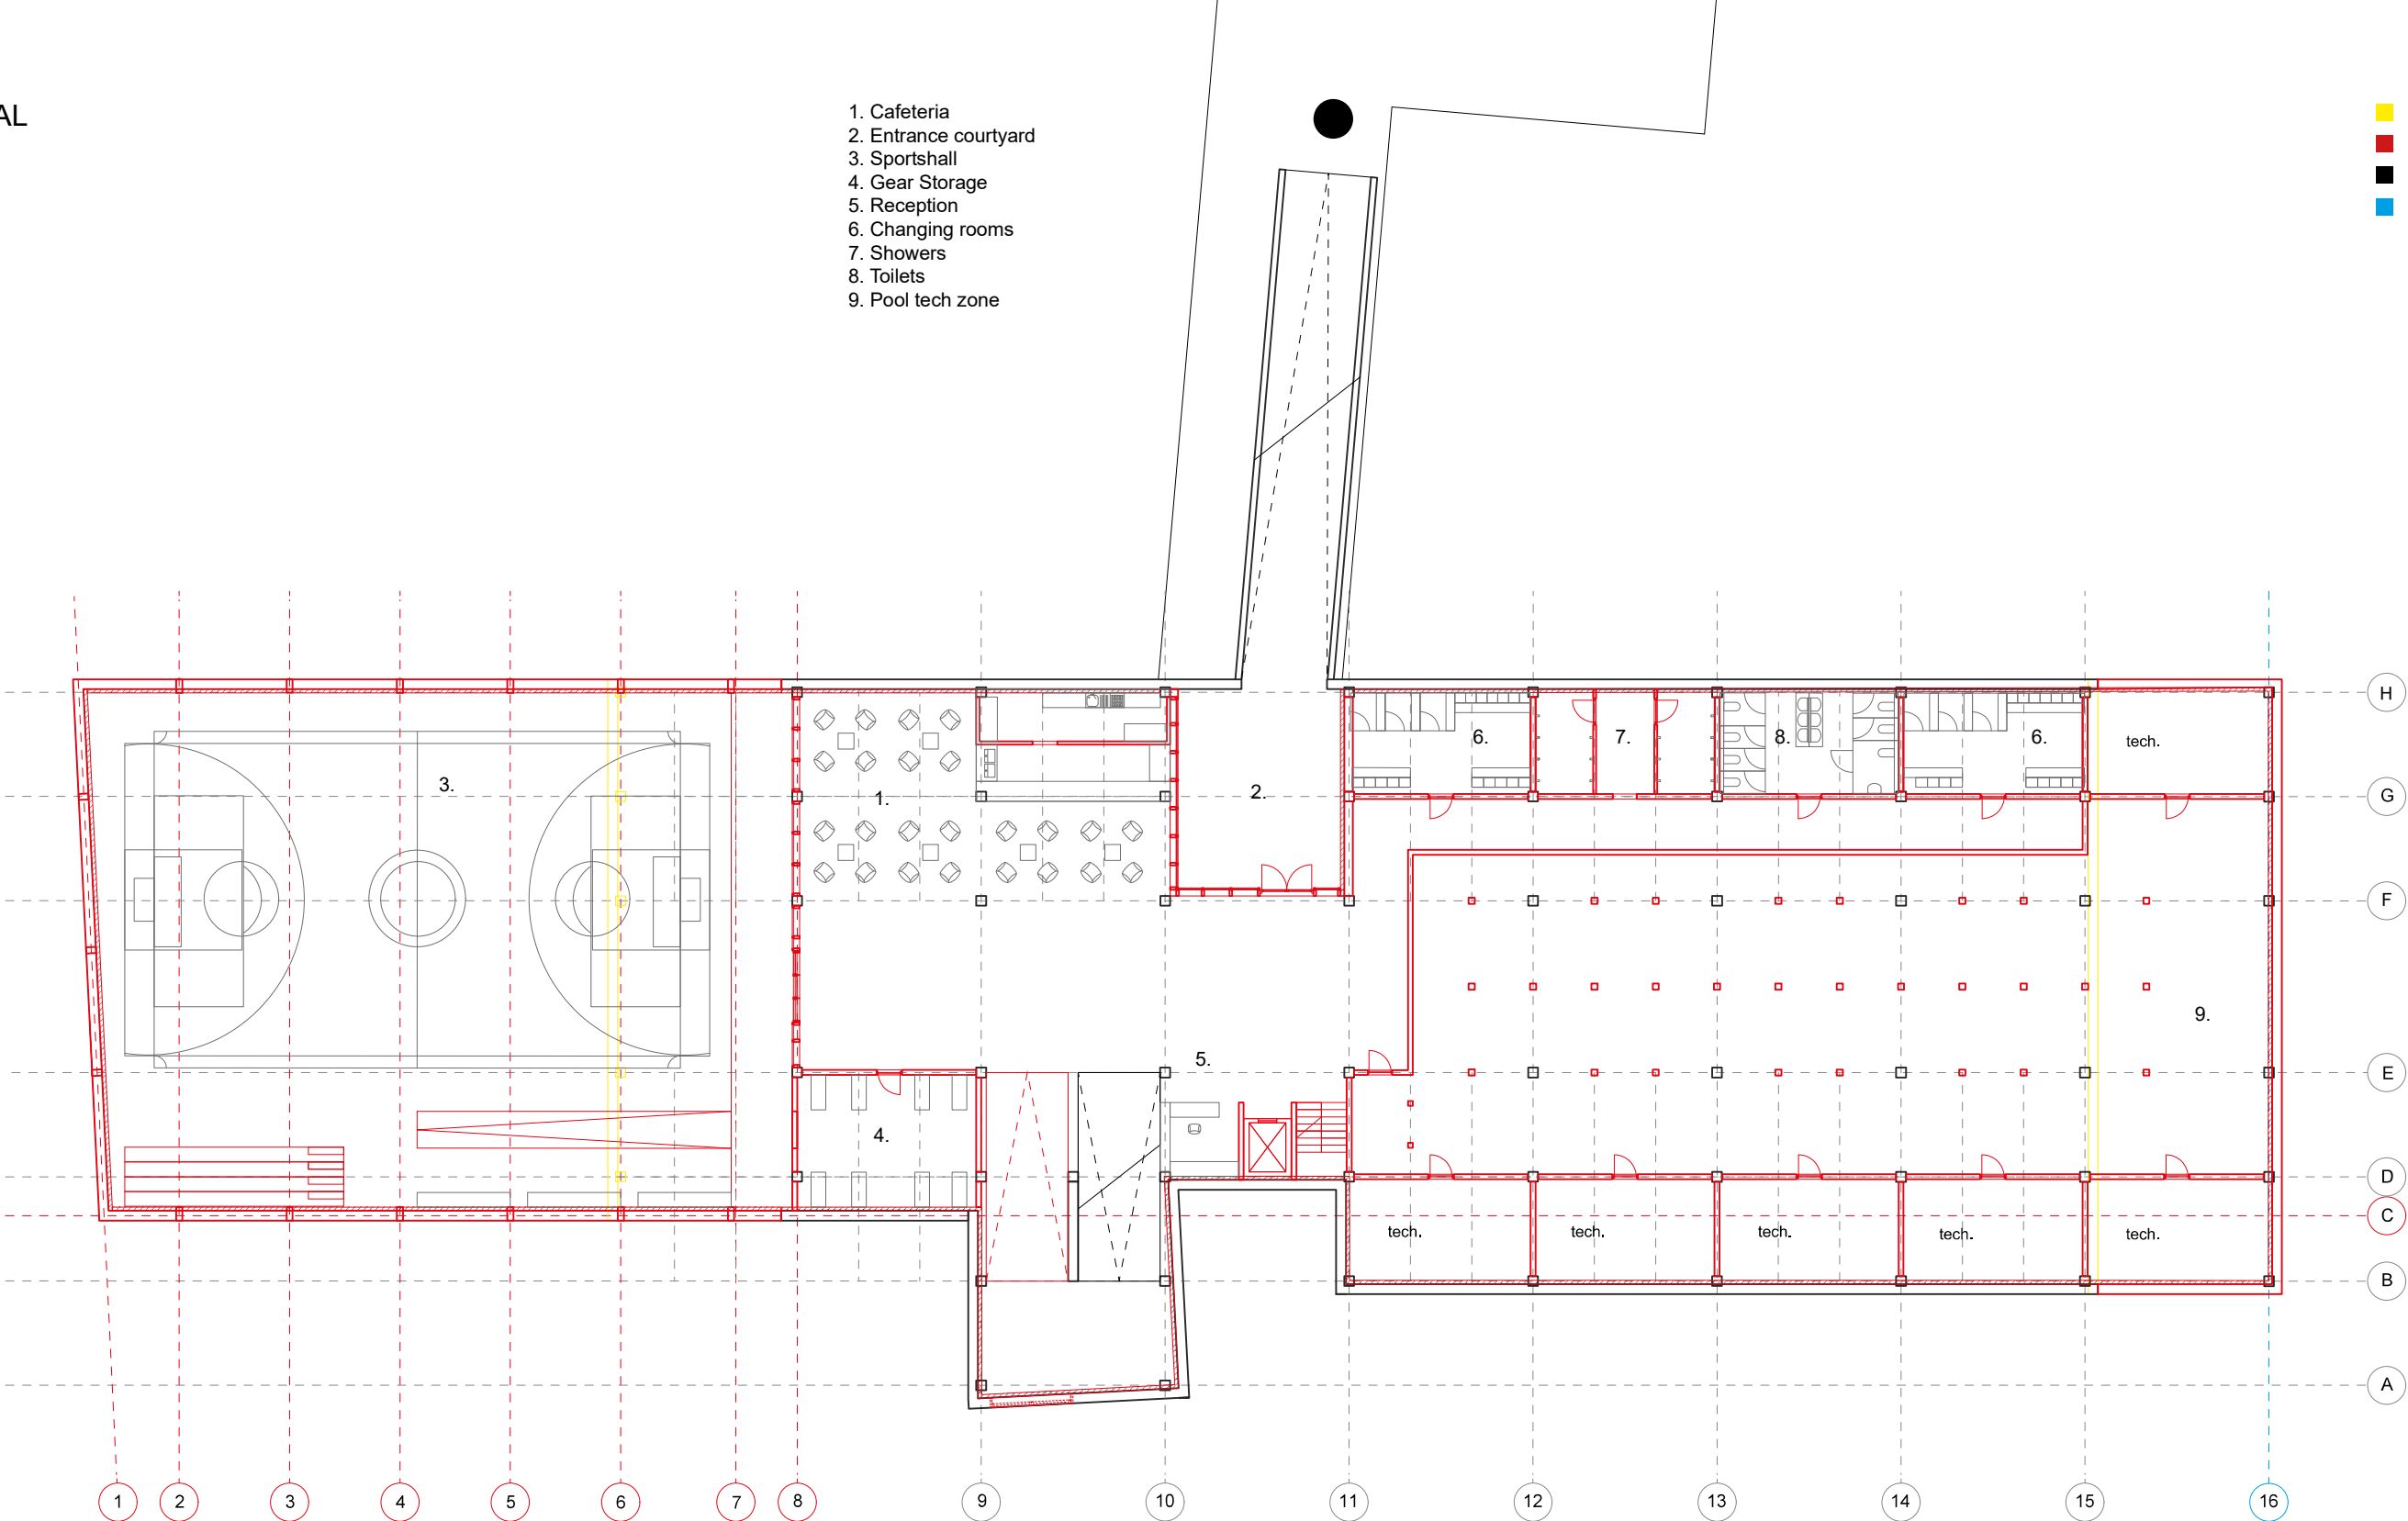

PLAN 1:200
BSM FLOOR


- demolished
- added
- existing
- reused/relocated

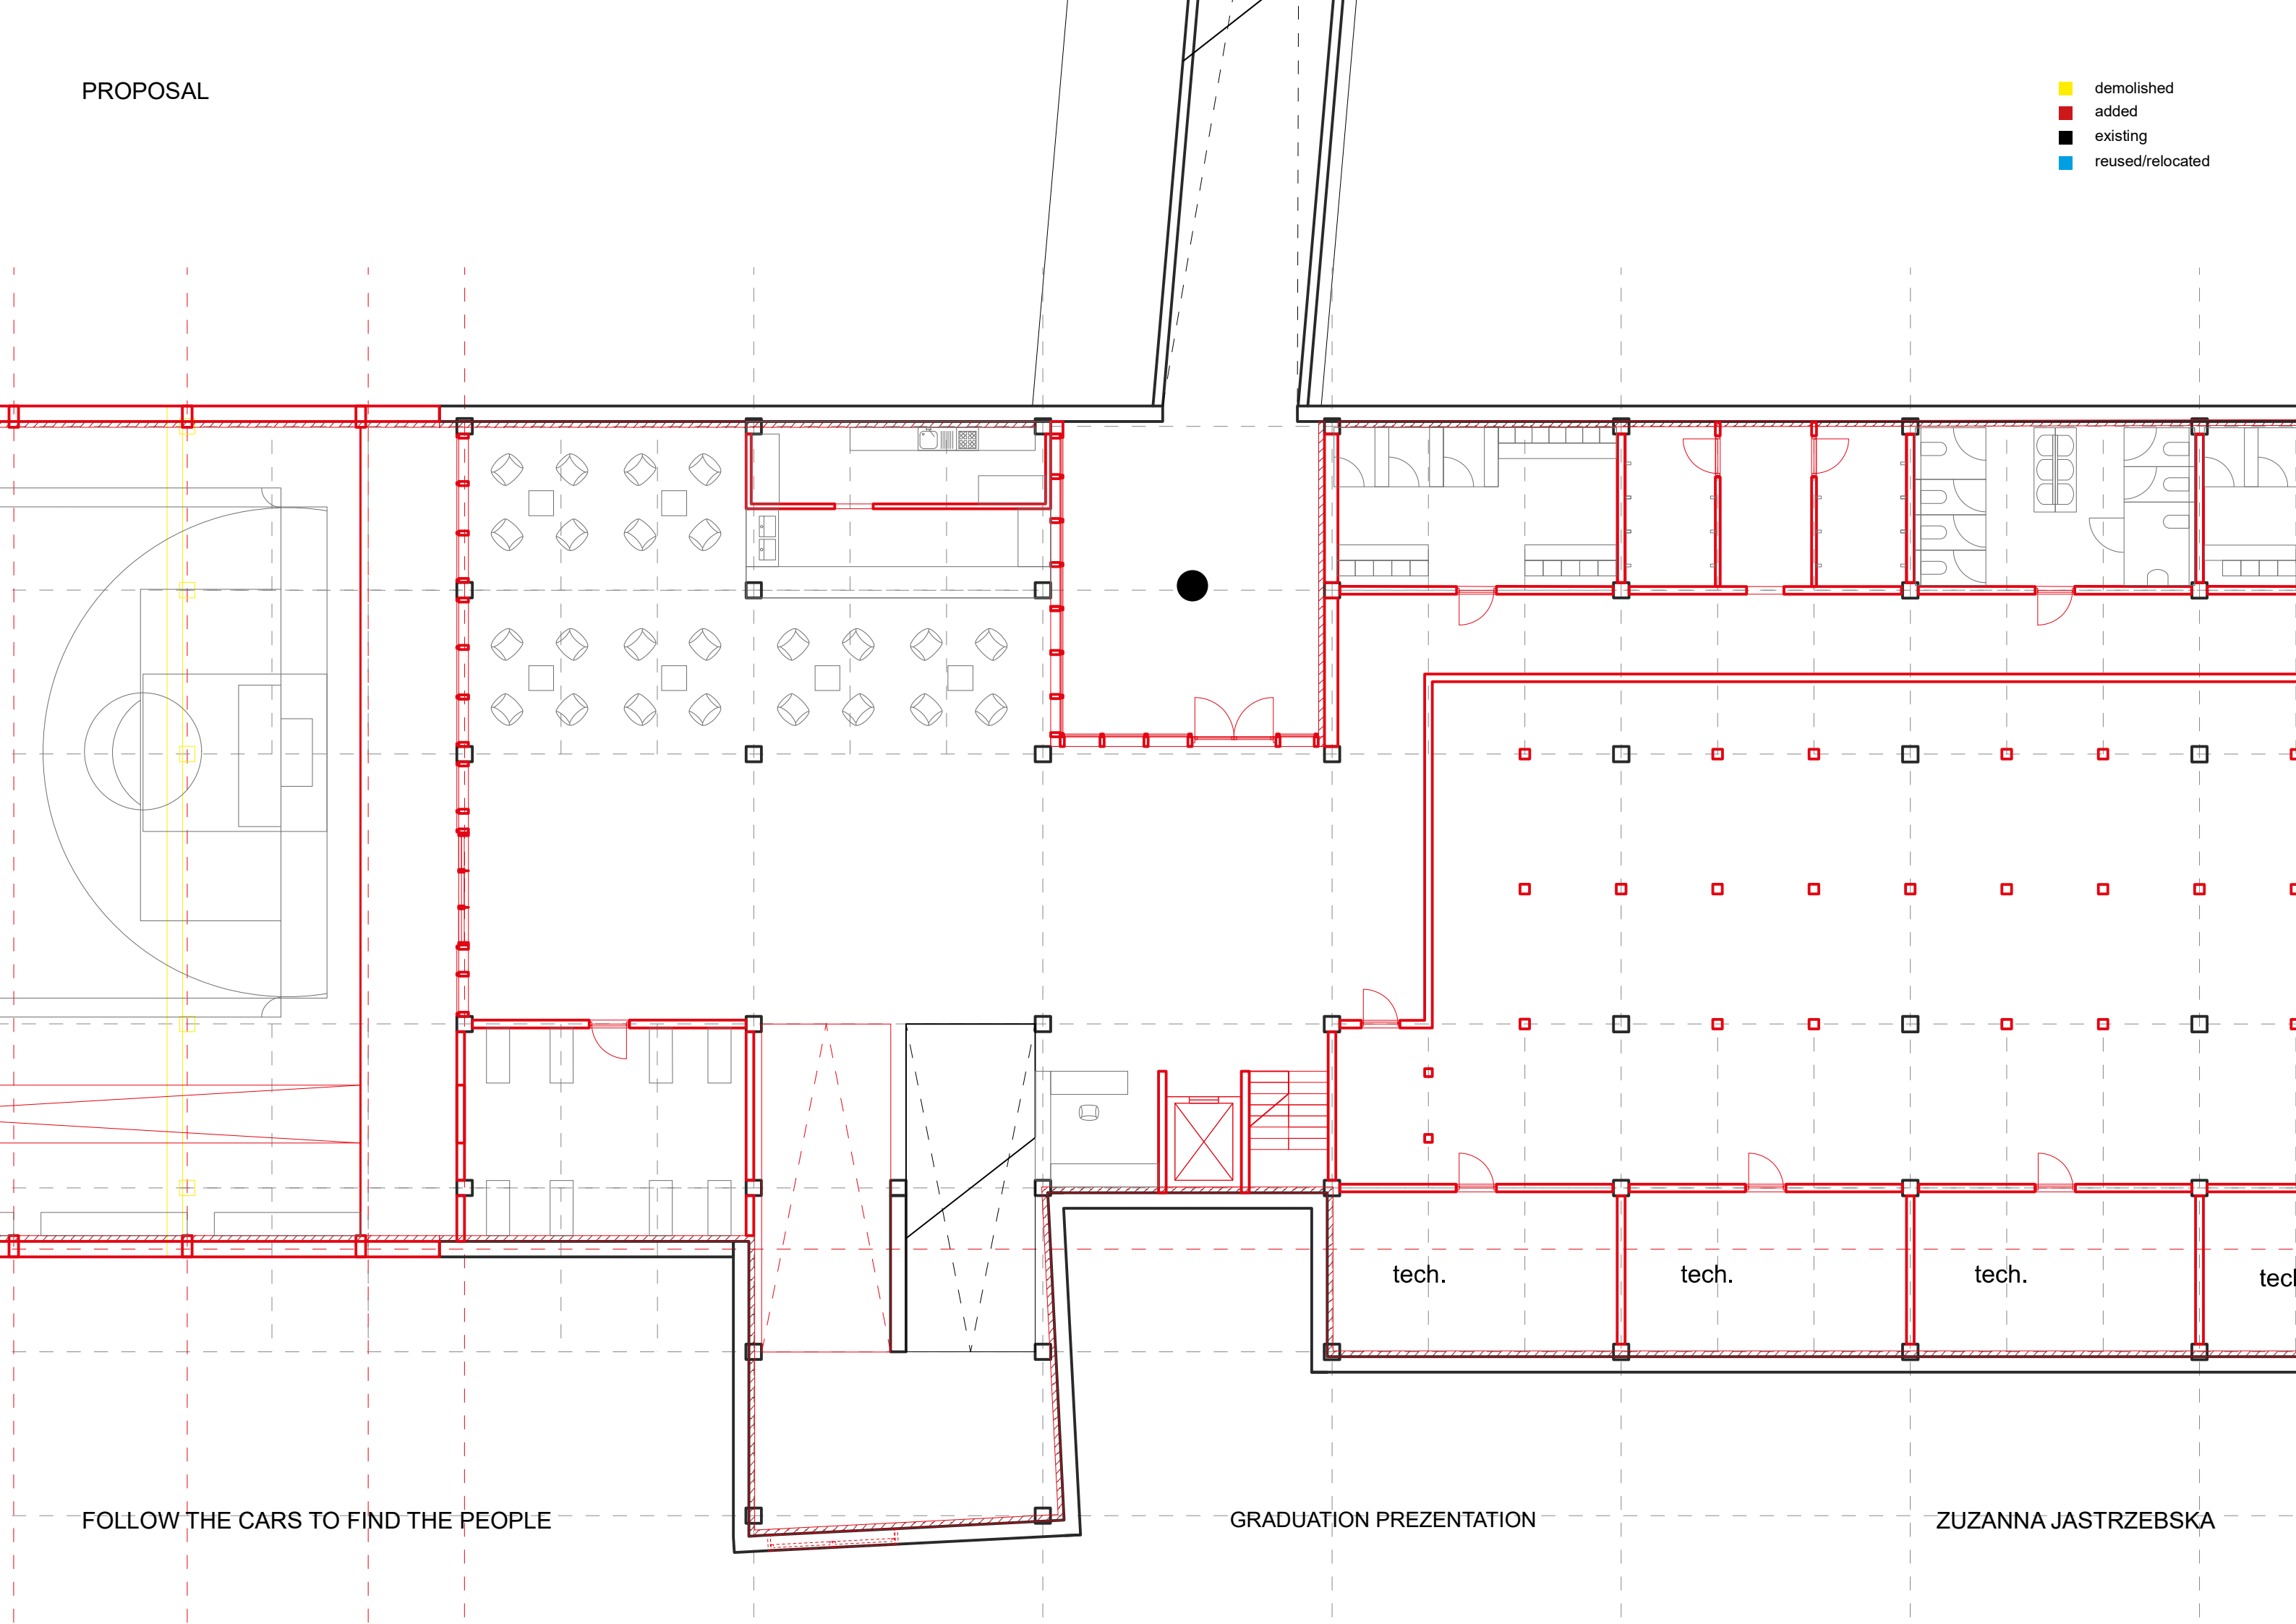


FOLLOW THE CARS TO FIND THE PEOPLE

GRADUATION PREZENTATION


ZUZANNA JASTRZEBSKA

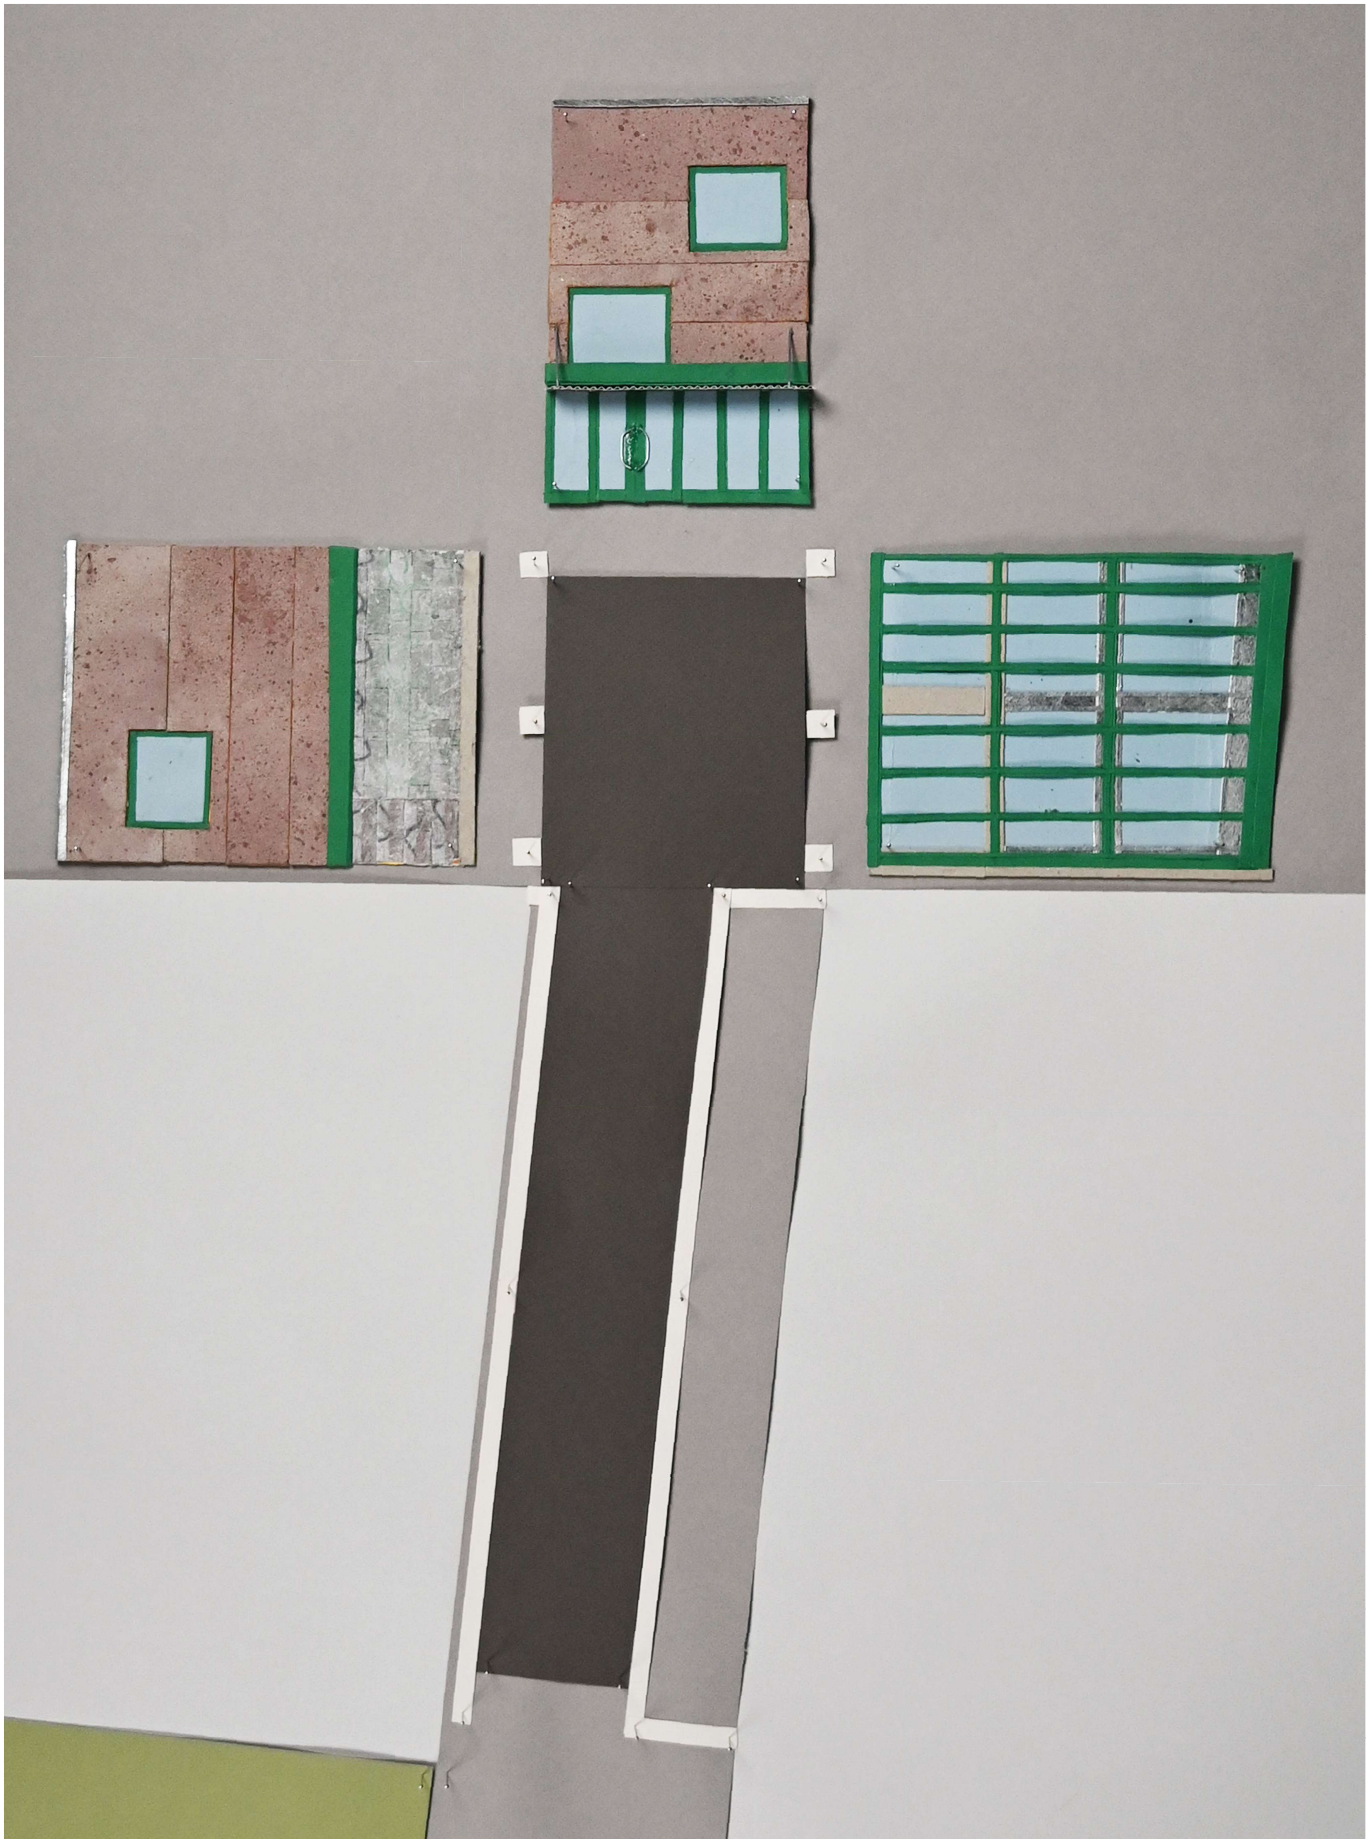


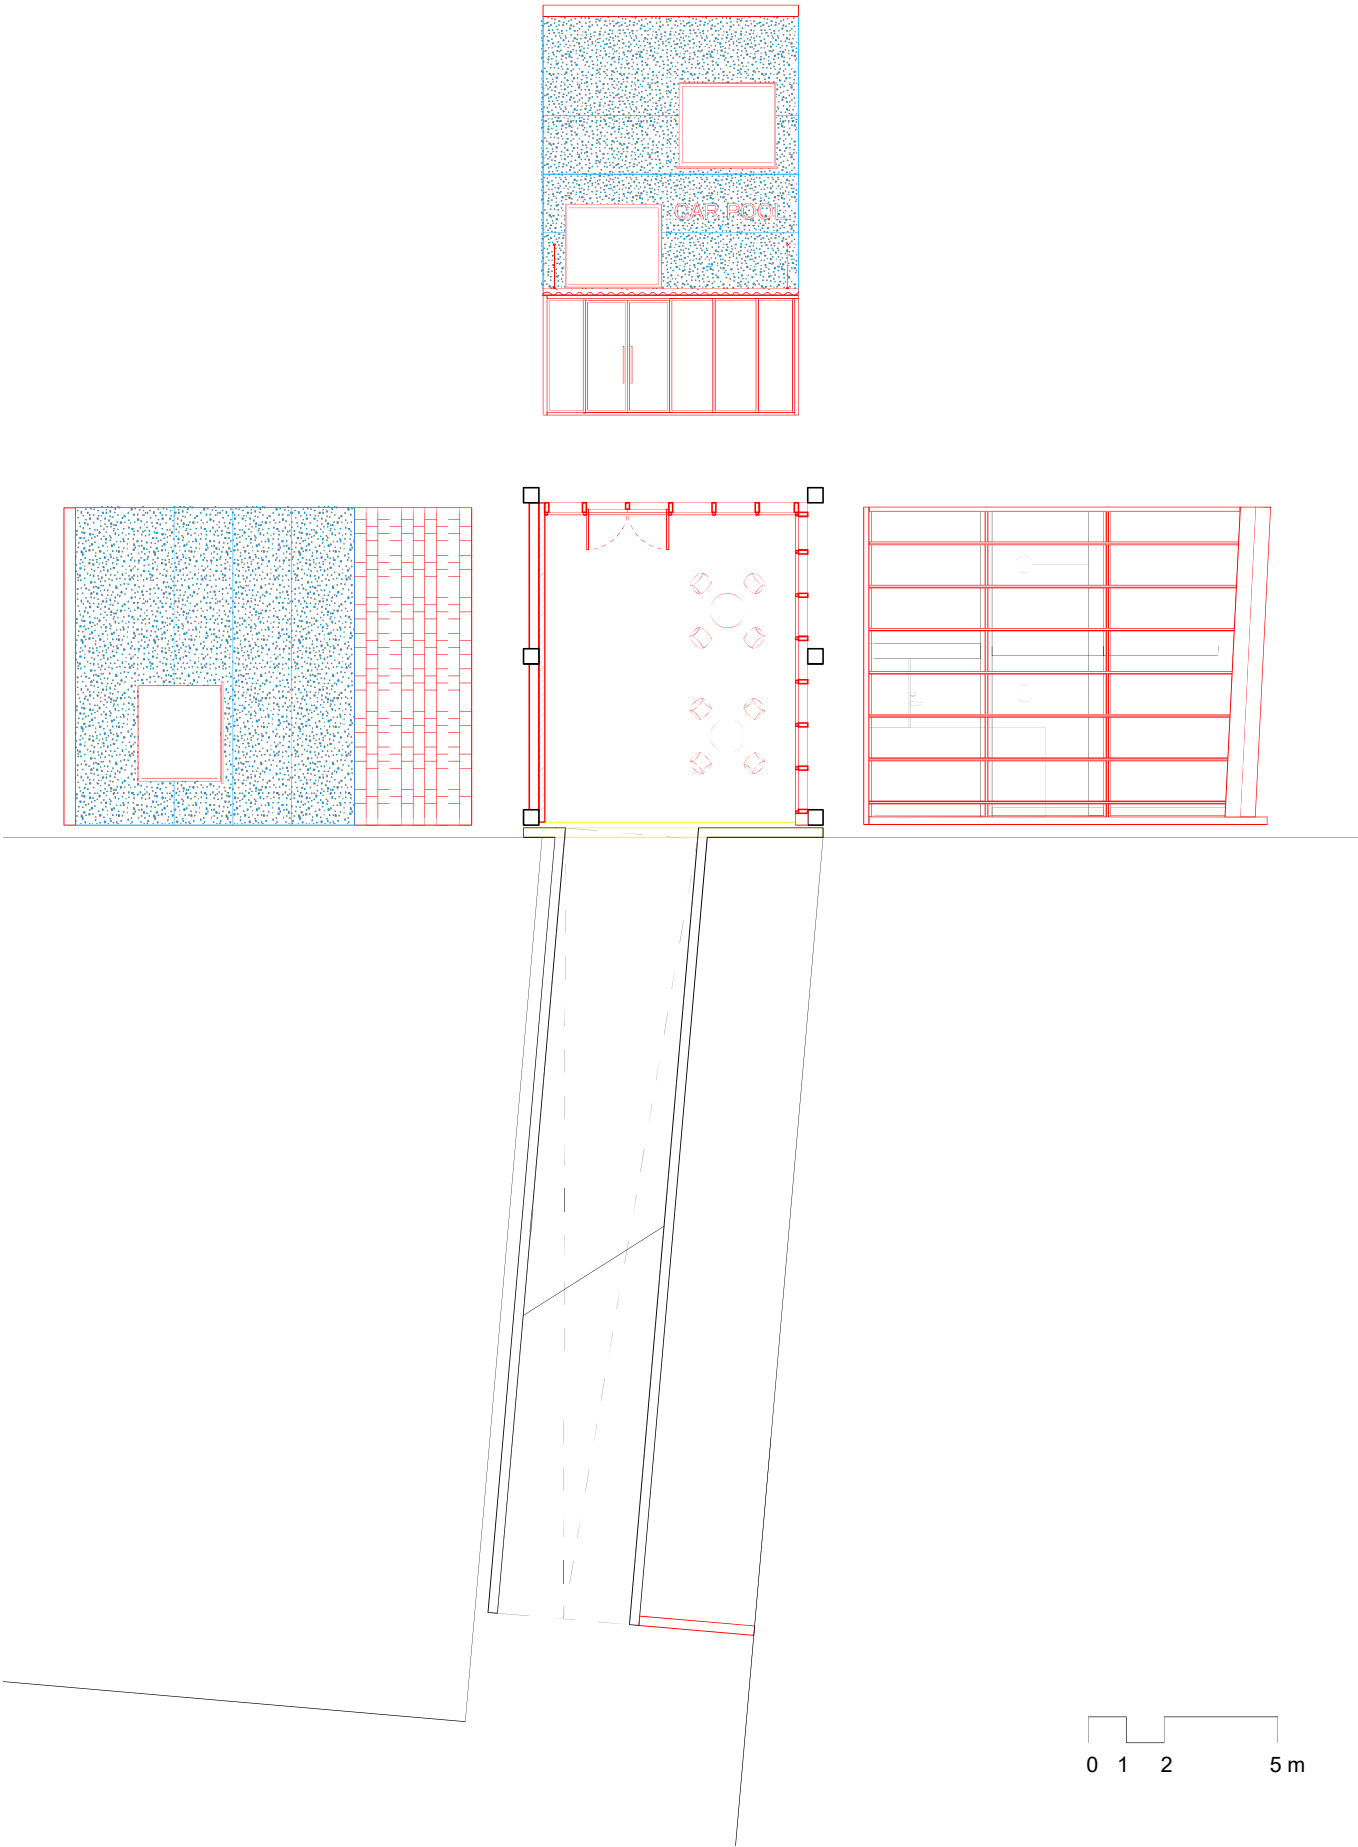






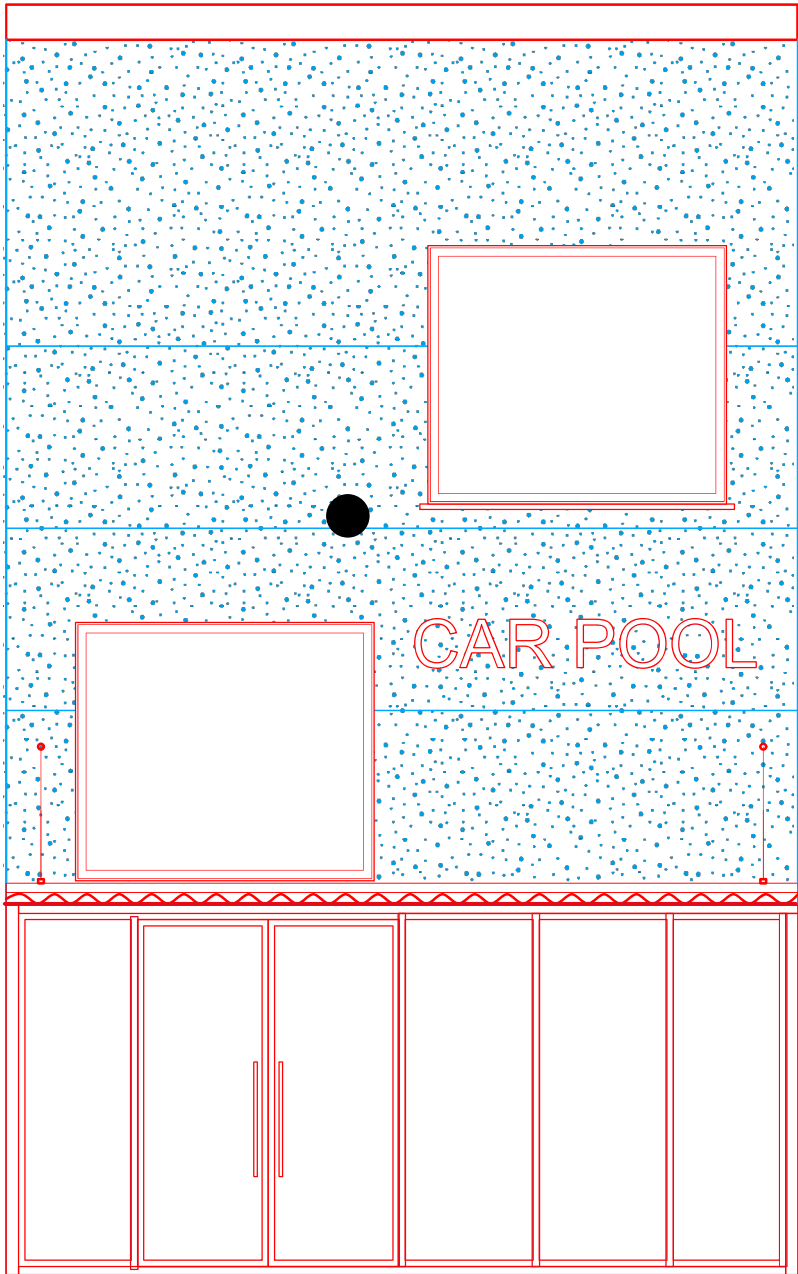

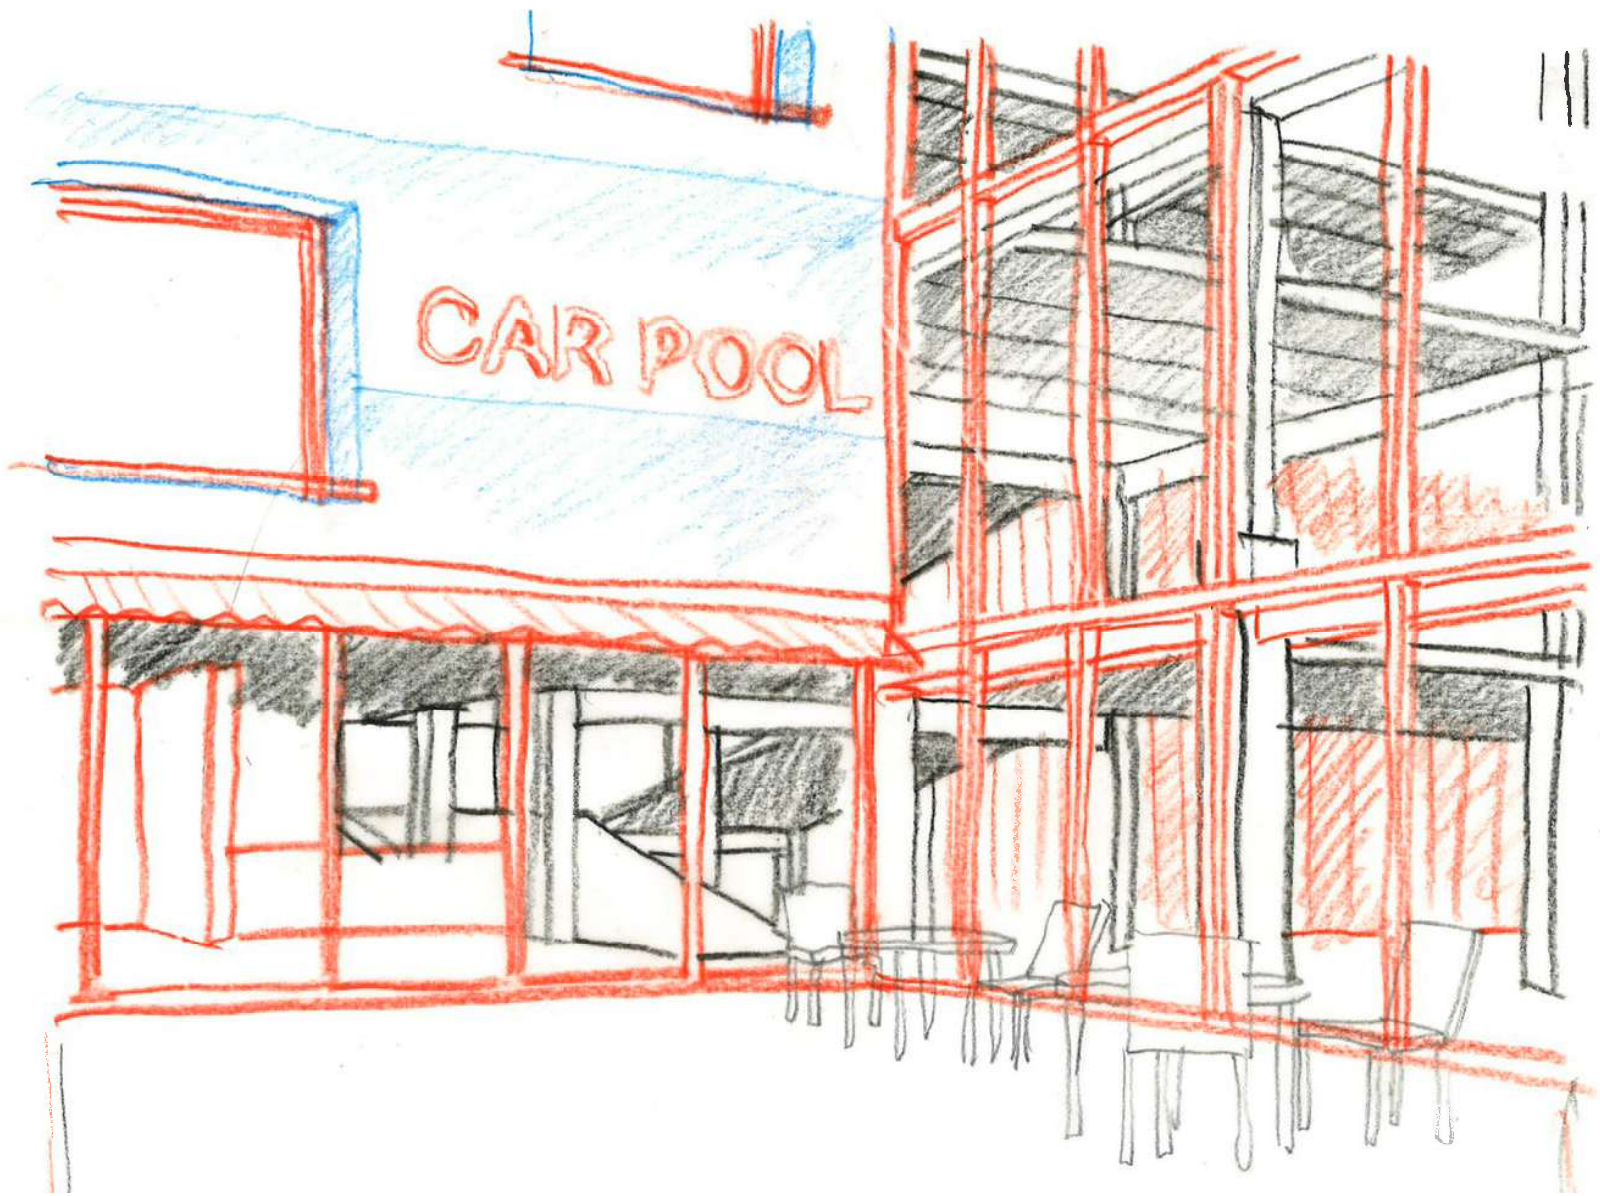

PROPOSAL


- demolished
- added
- existing
- reused/relocated

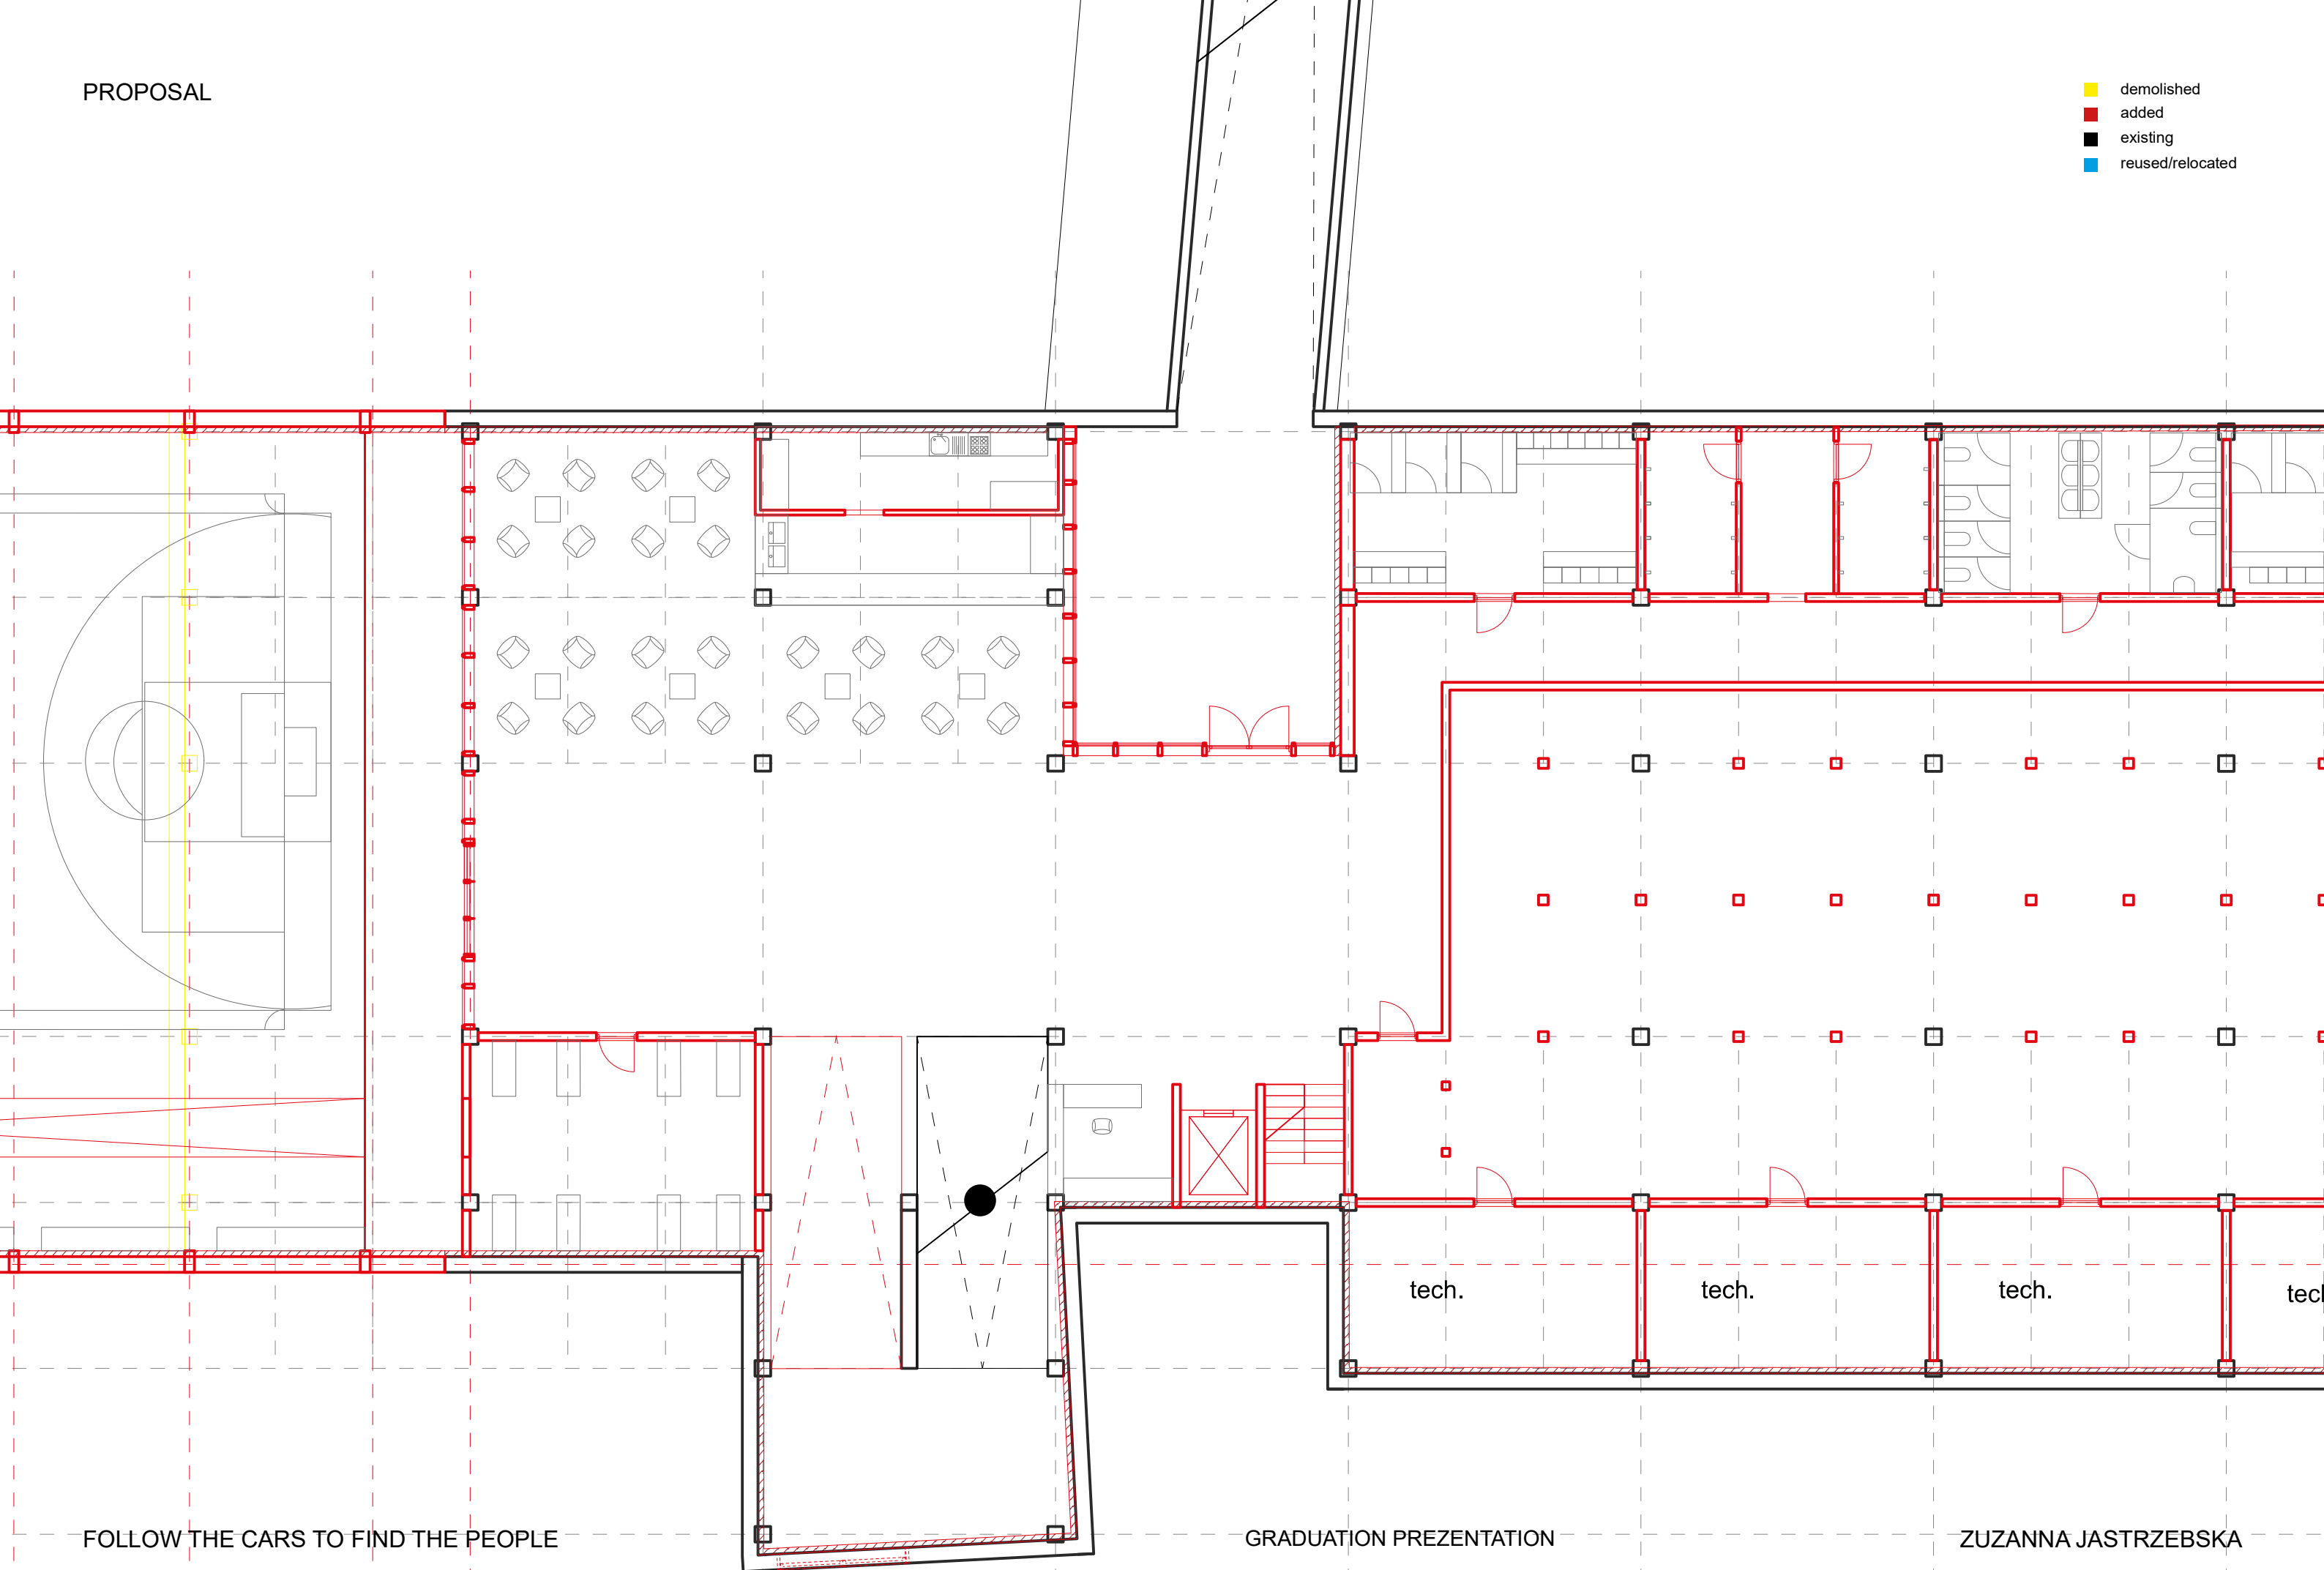

FOLLOW THE CARS TO FIND THE PEOPLE


GRADUATION PREZENTATION

ZUZANNA JASTRZEBSKA

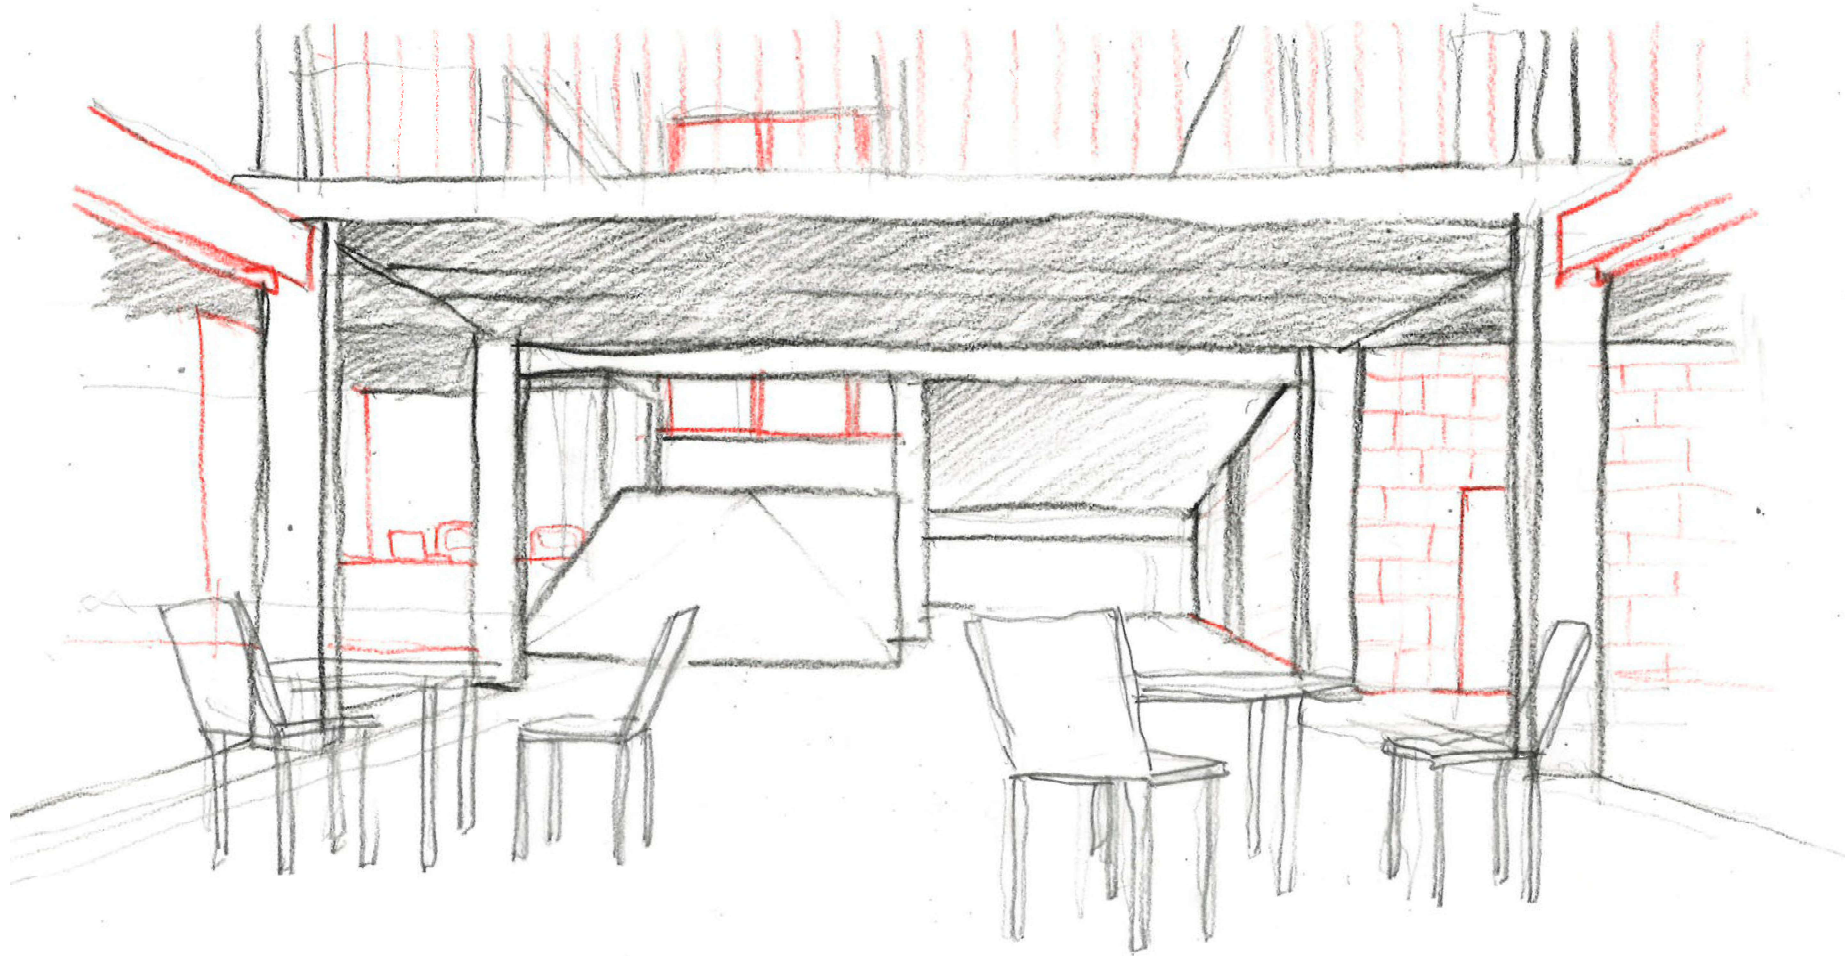

PROPOSAL

- demolished
- added
- existing
- reused/relocated

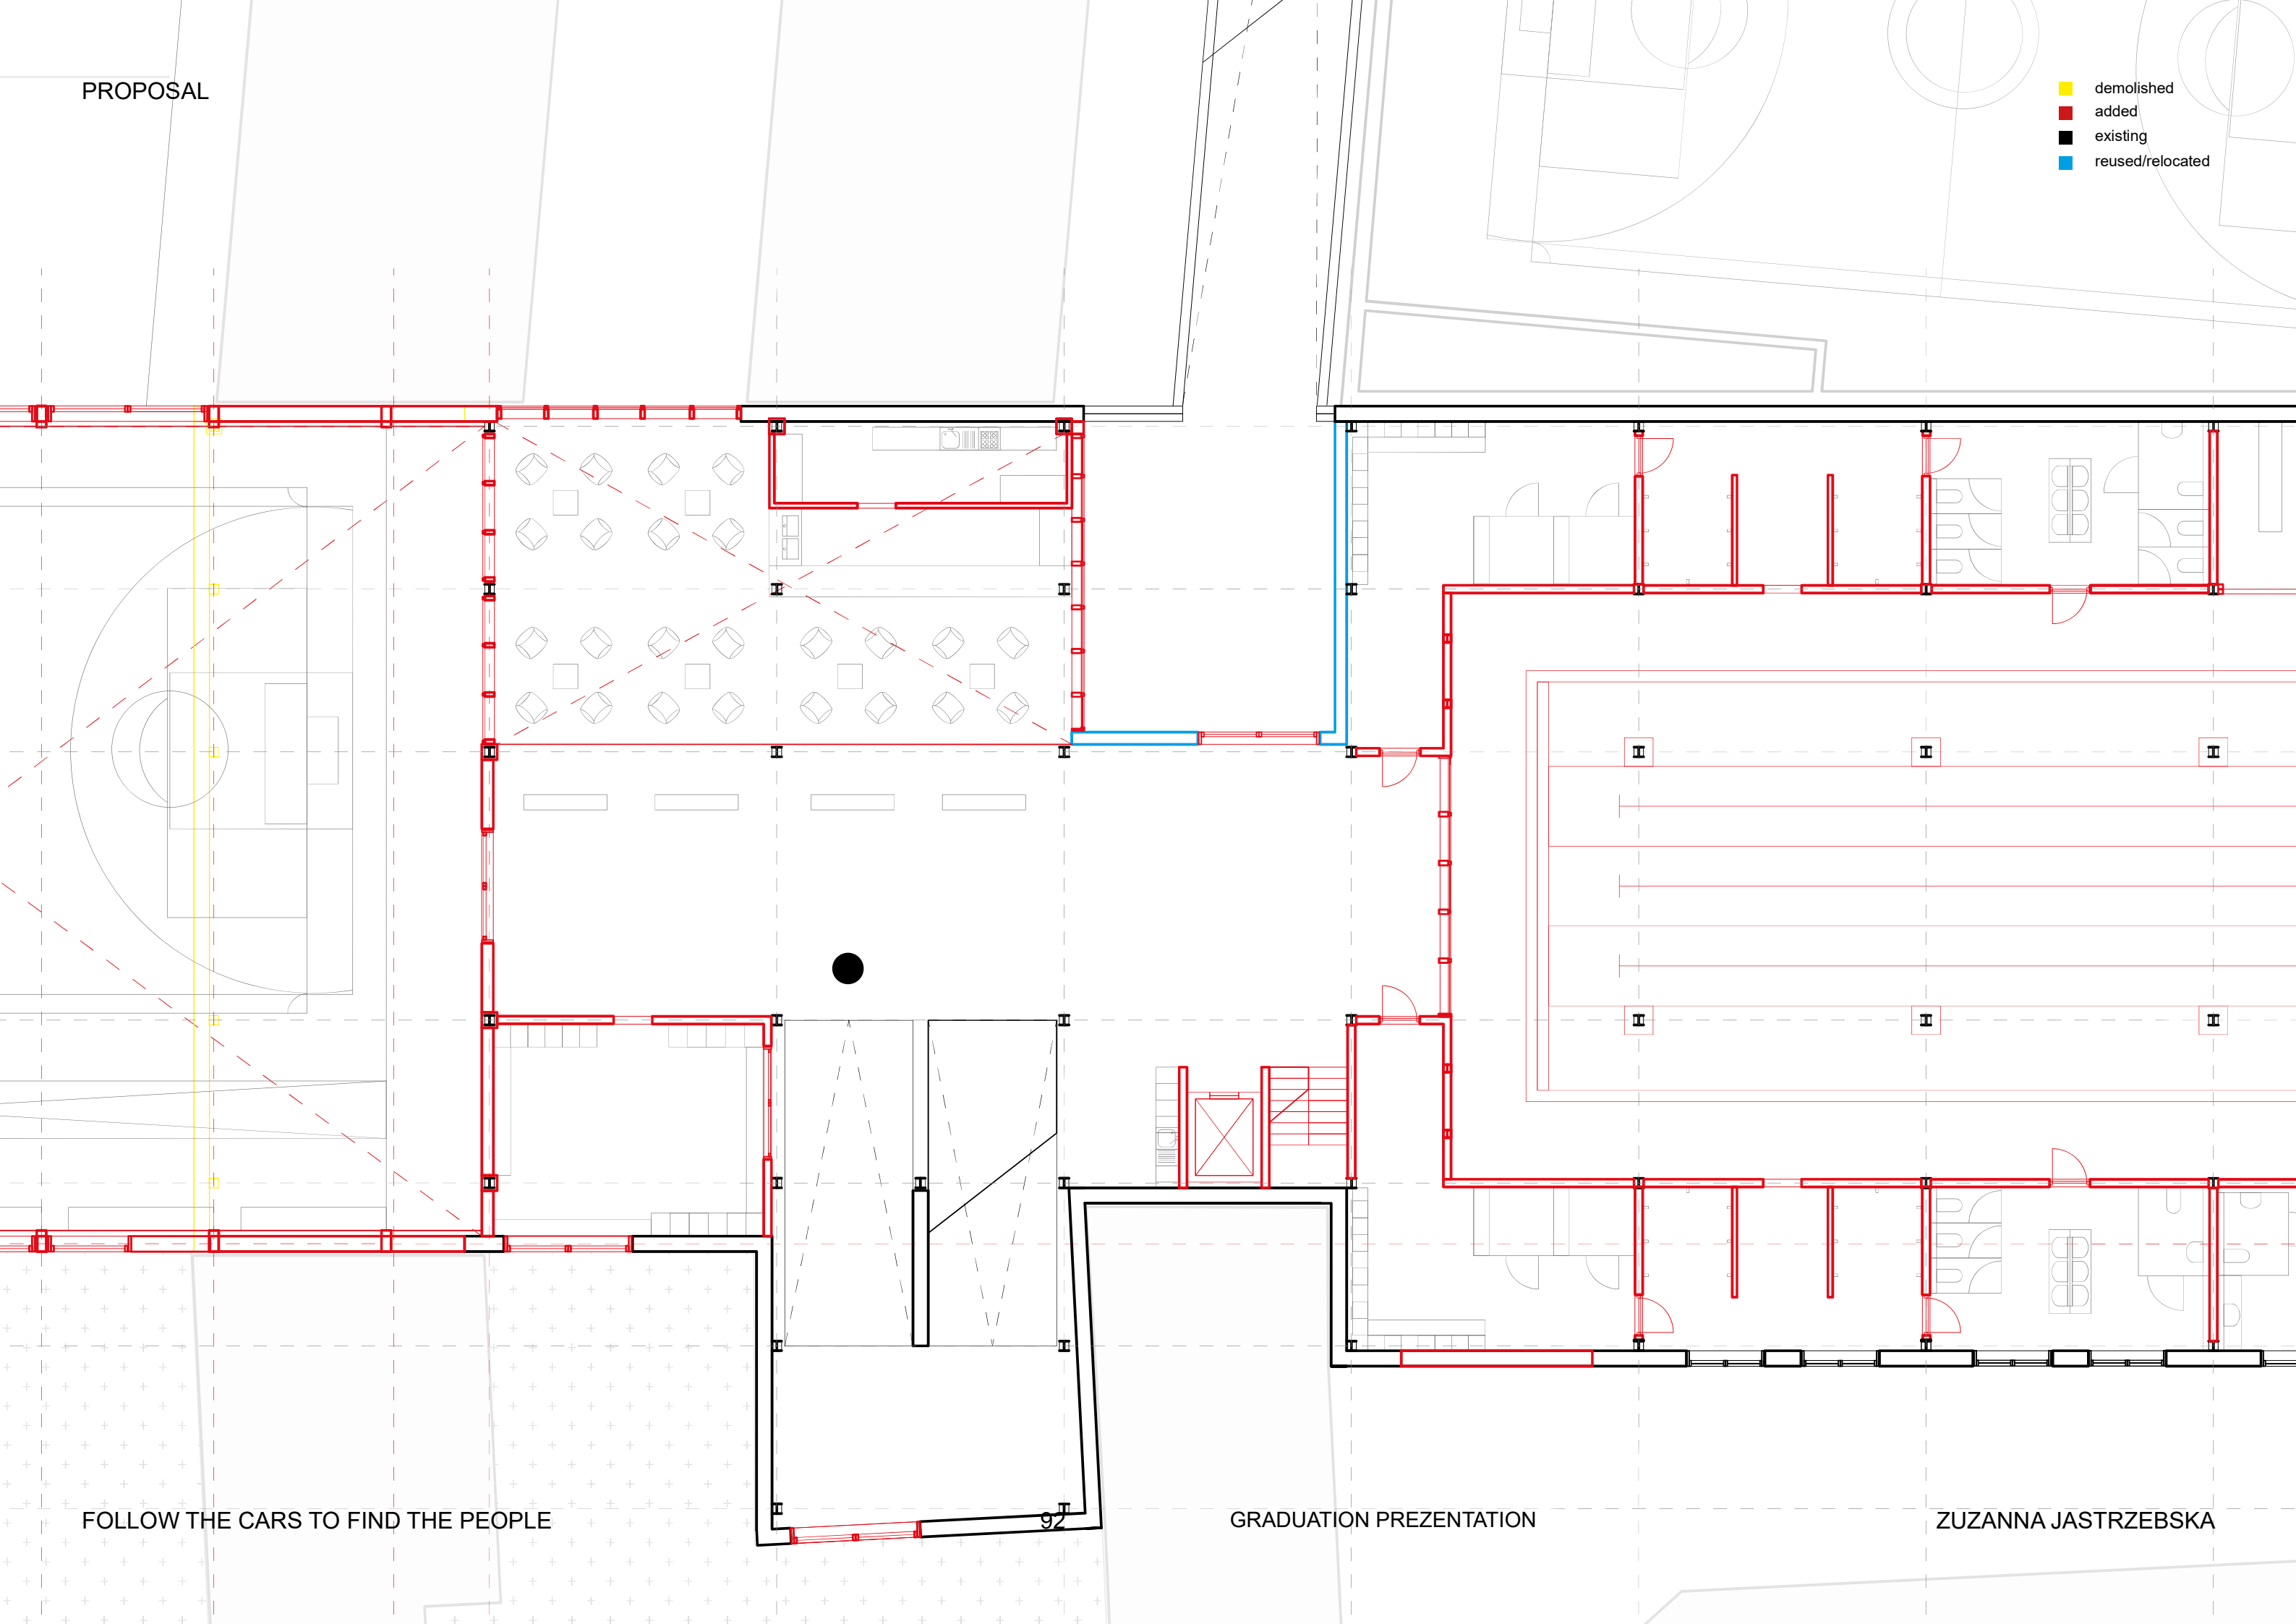



FOLLOW THE CARS TO FIND THE PEOPLE


92

GRADUATION PREZENTATION


ZUZANNA JASTRZEBSKA

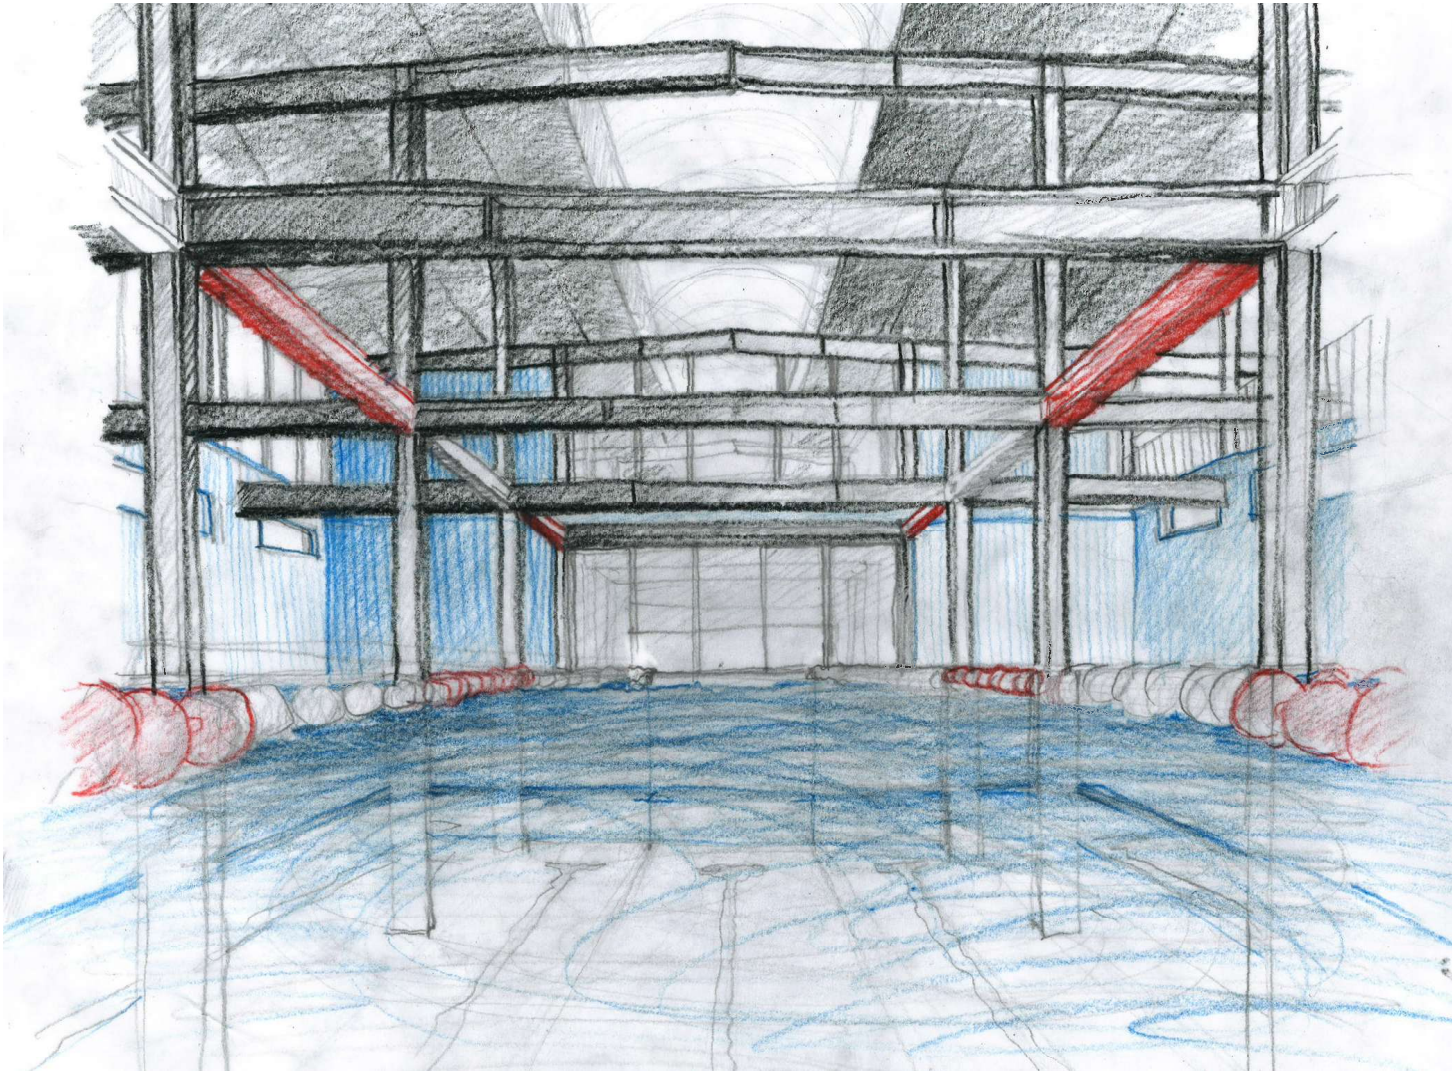


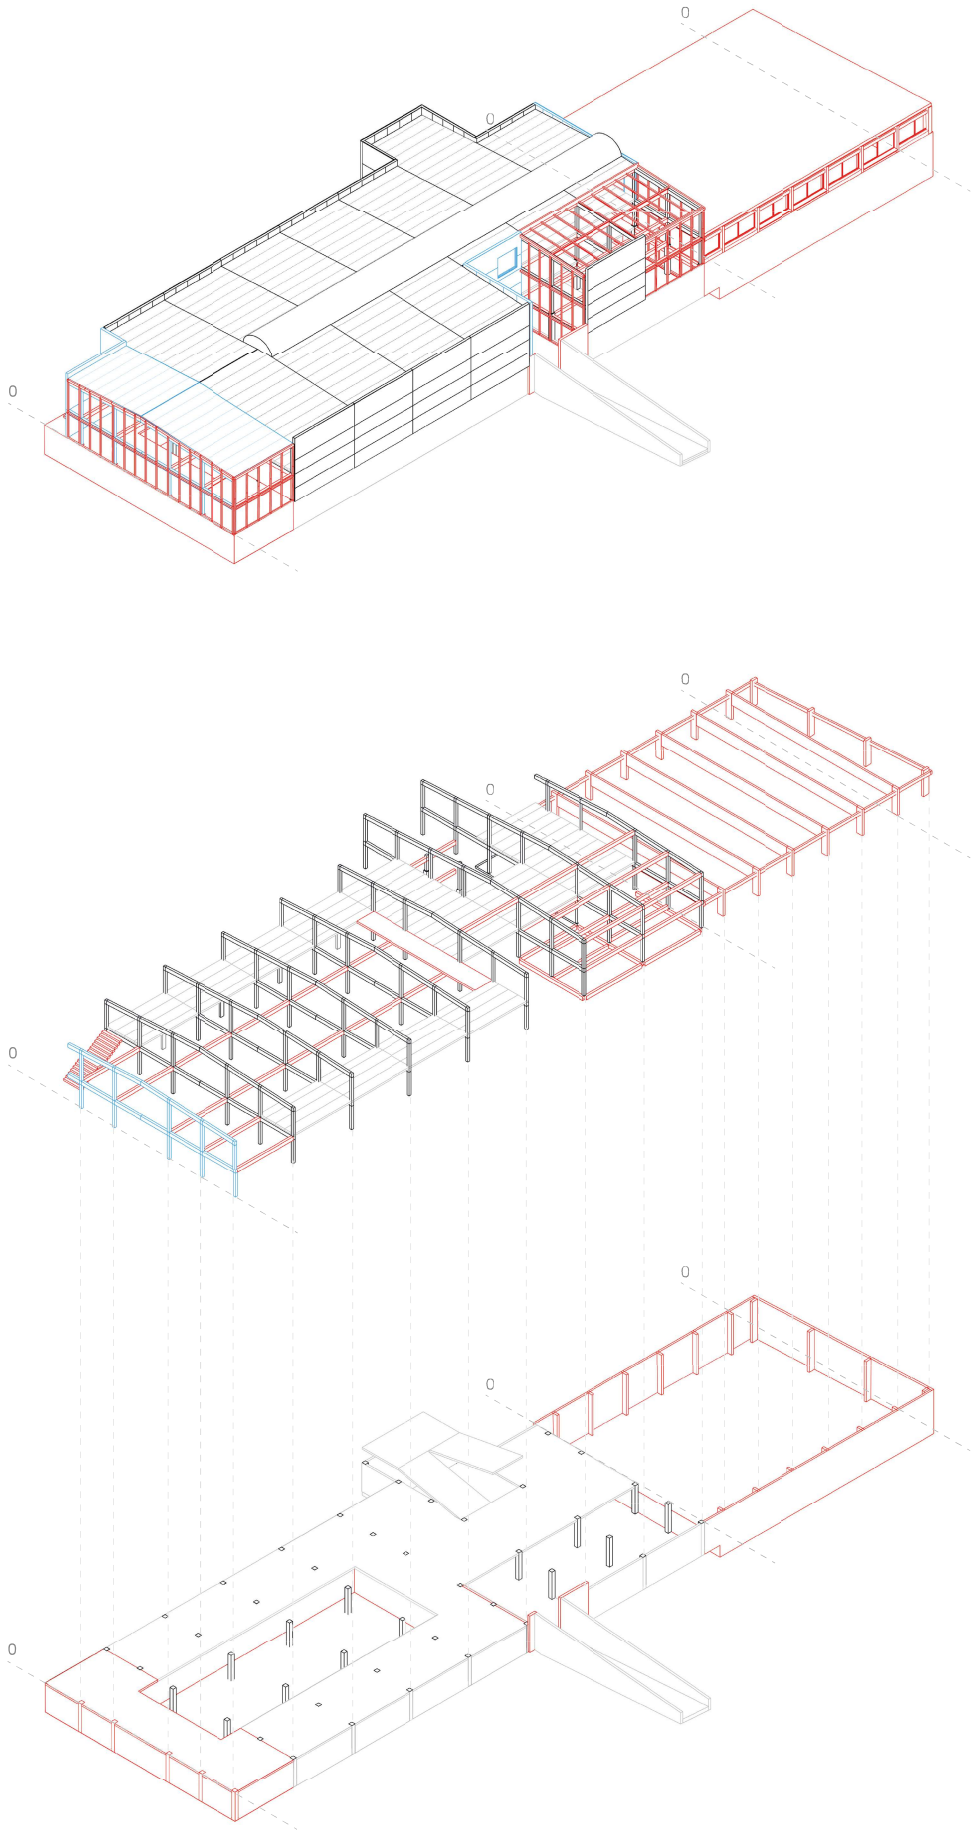

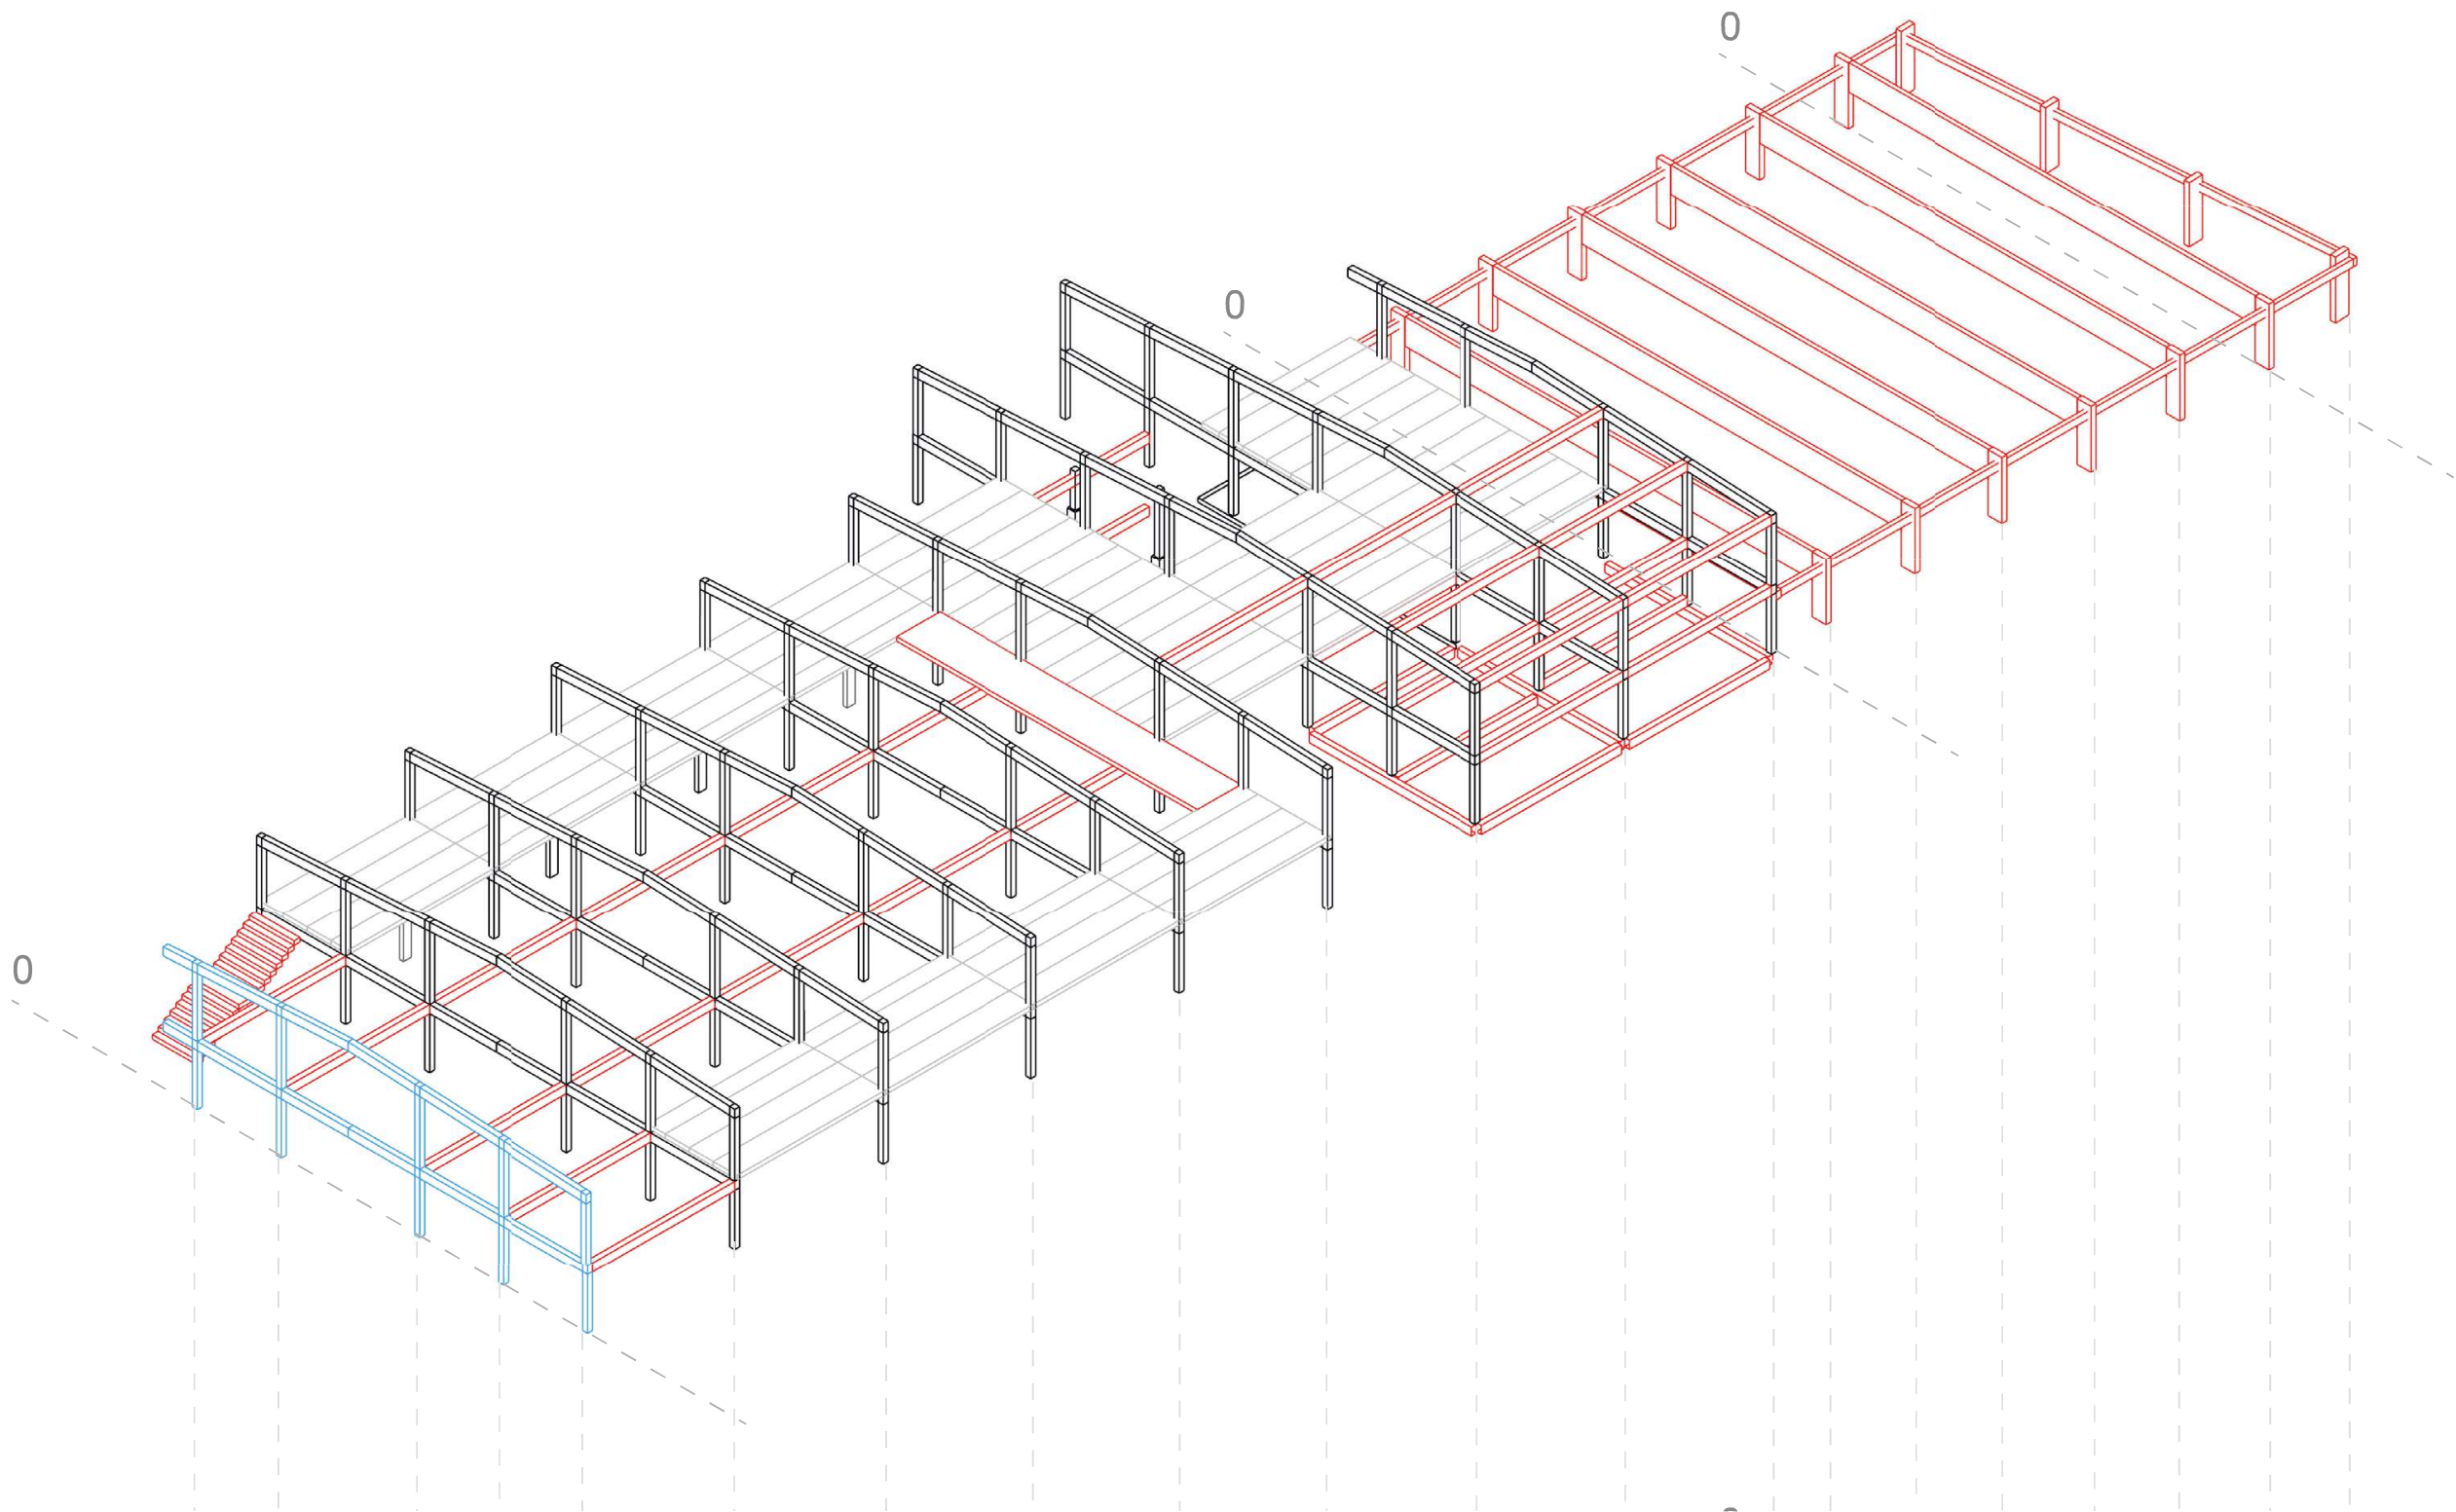




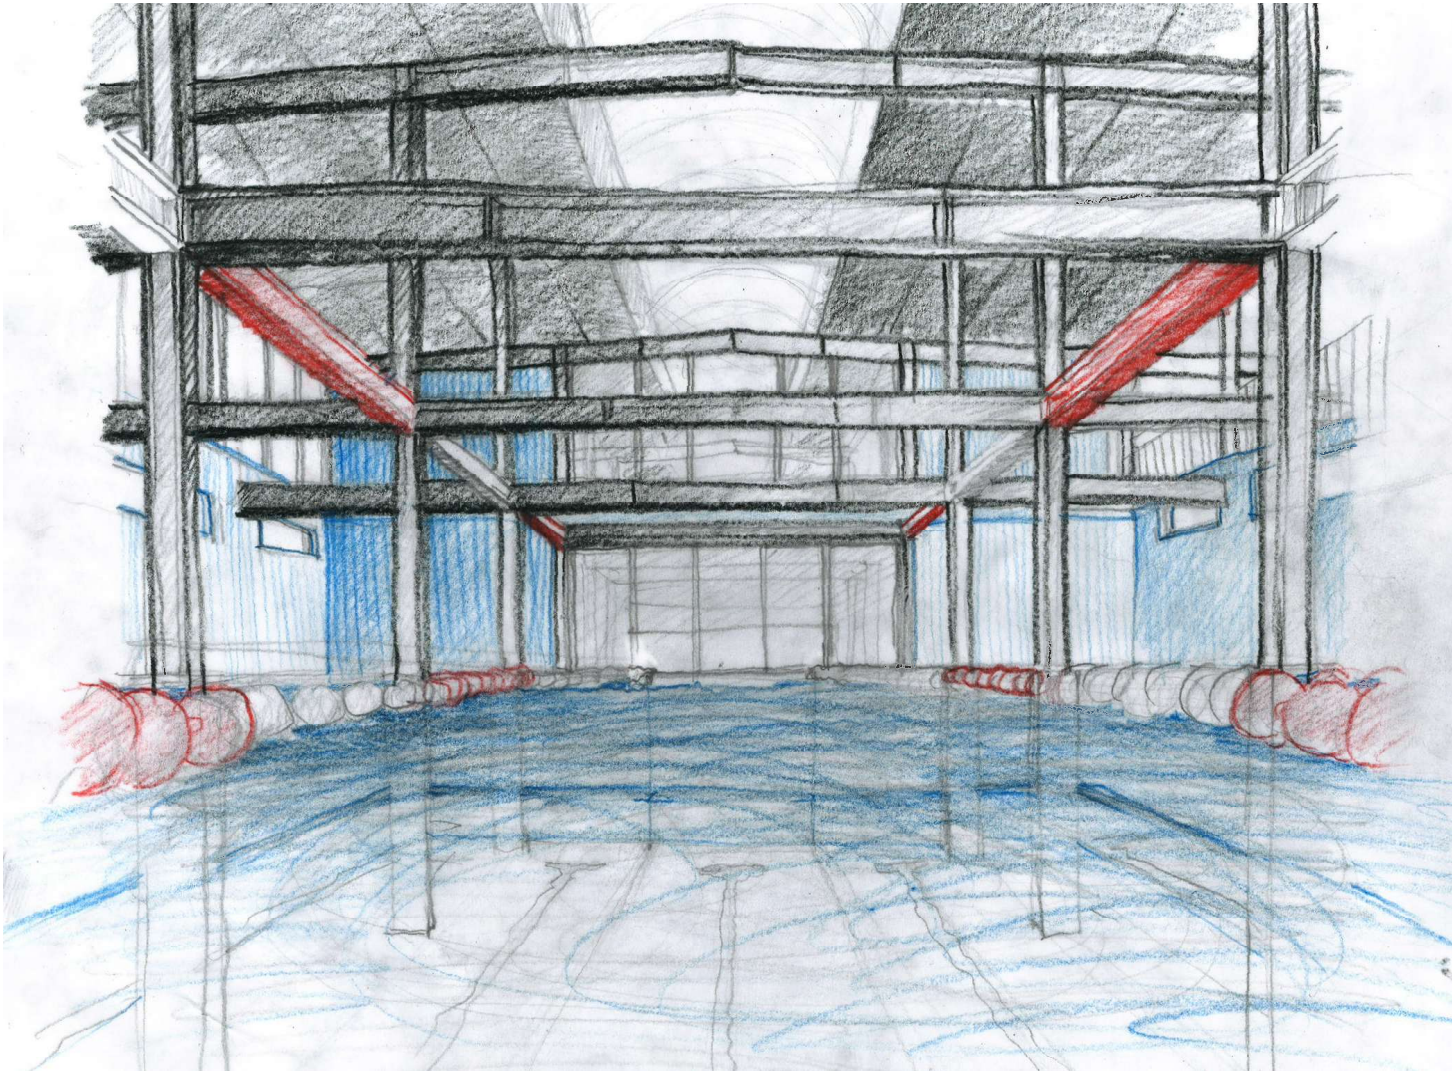


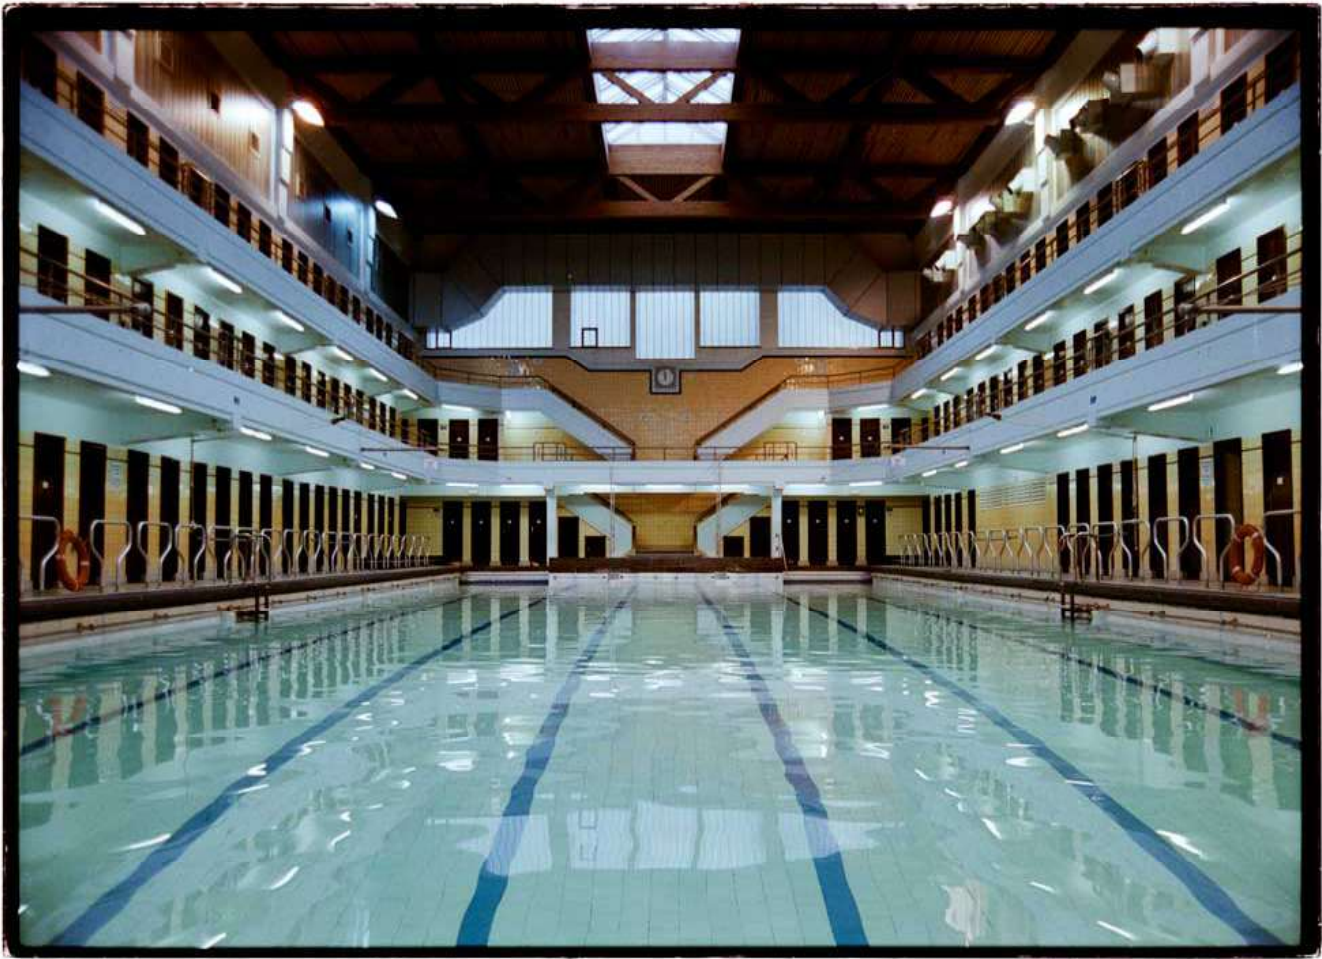

historical photo
of victor boin de saint-gilles

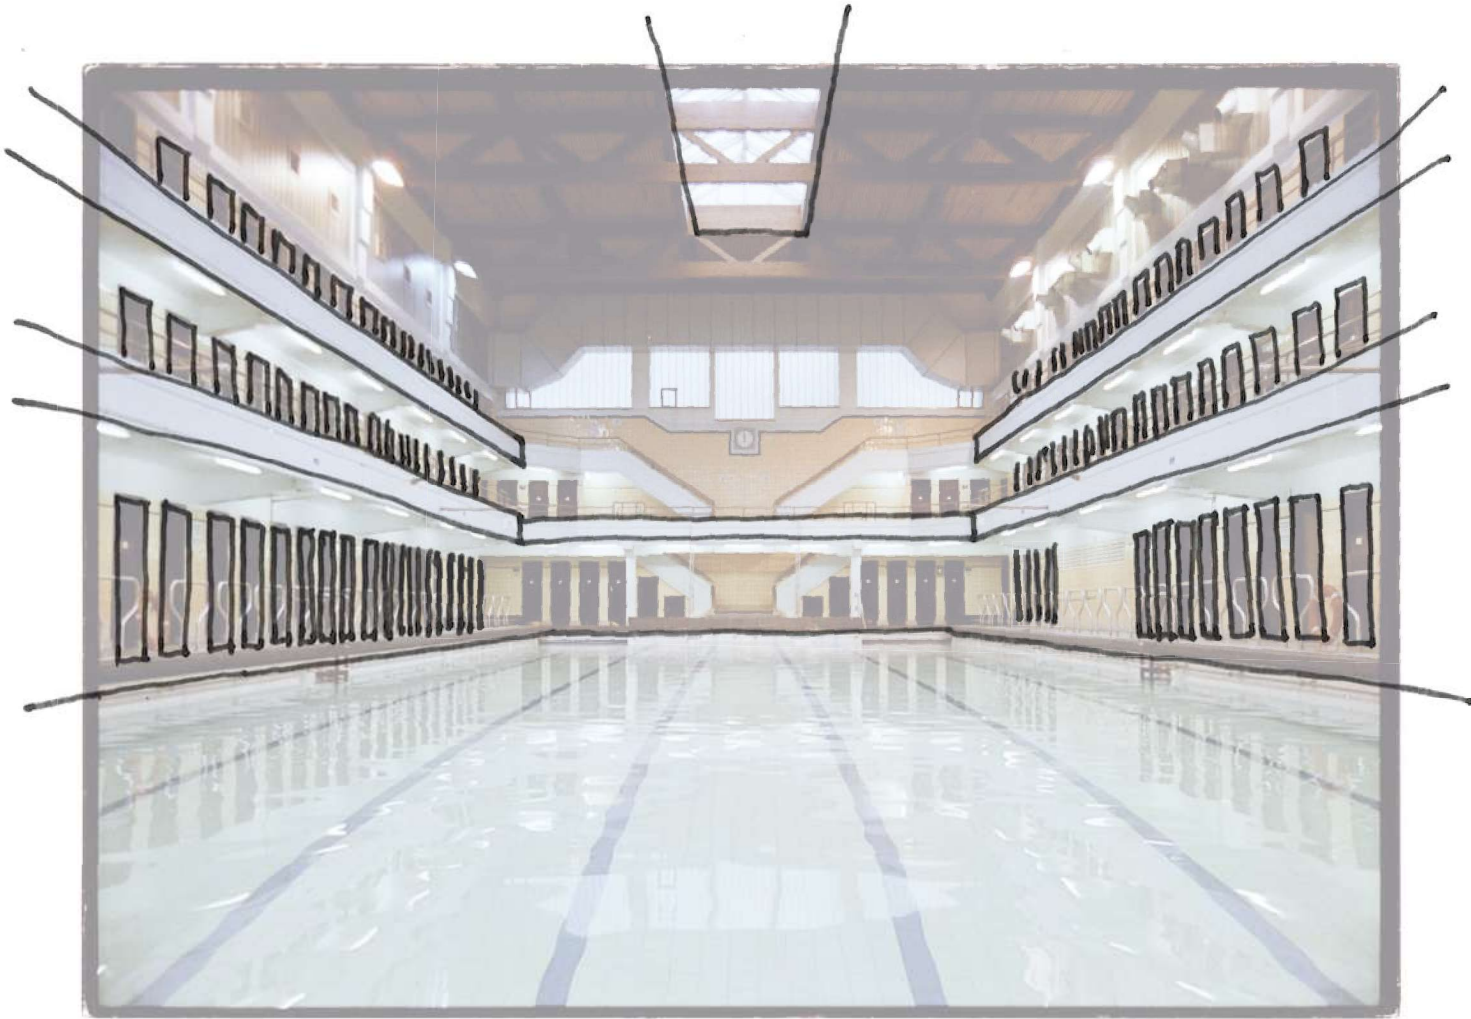

historical photo
of victor boin de saint-gilles


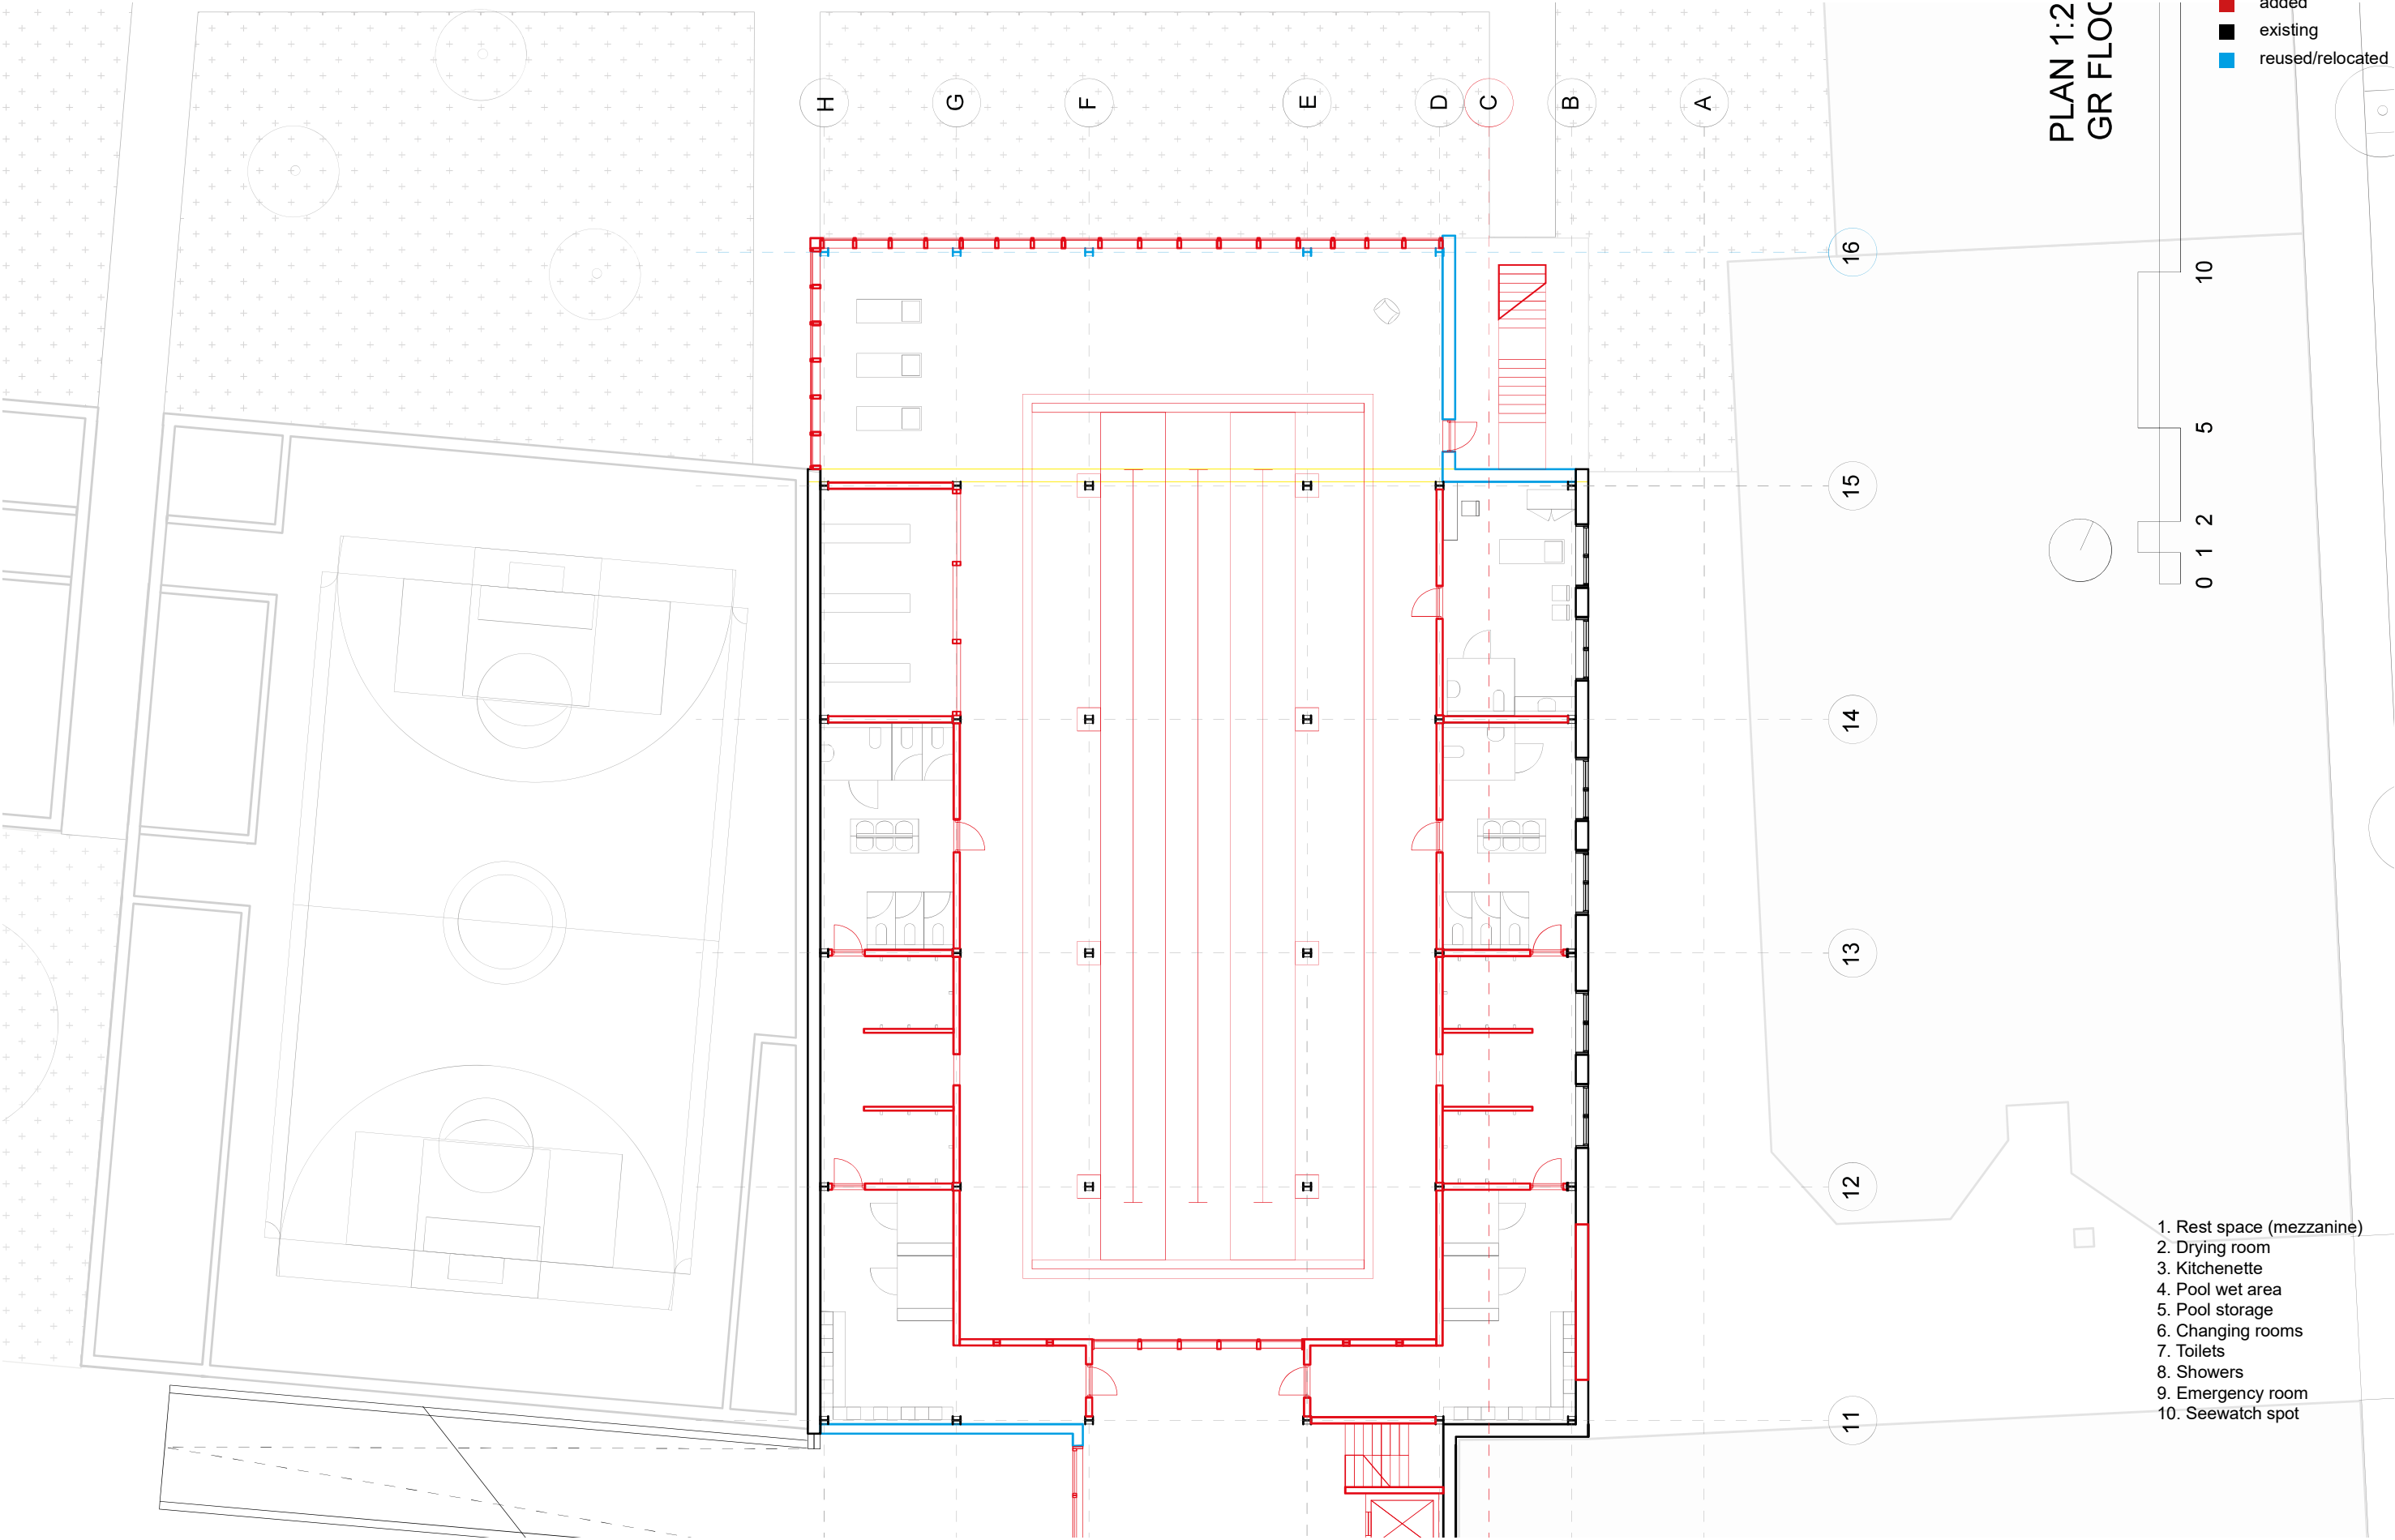










- demolished
- added
- existing
- reused/relocated

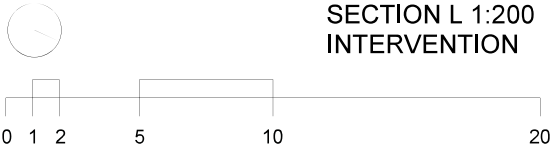
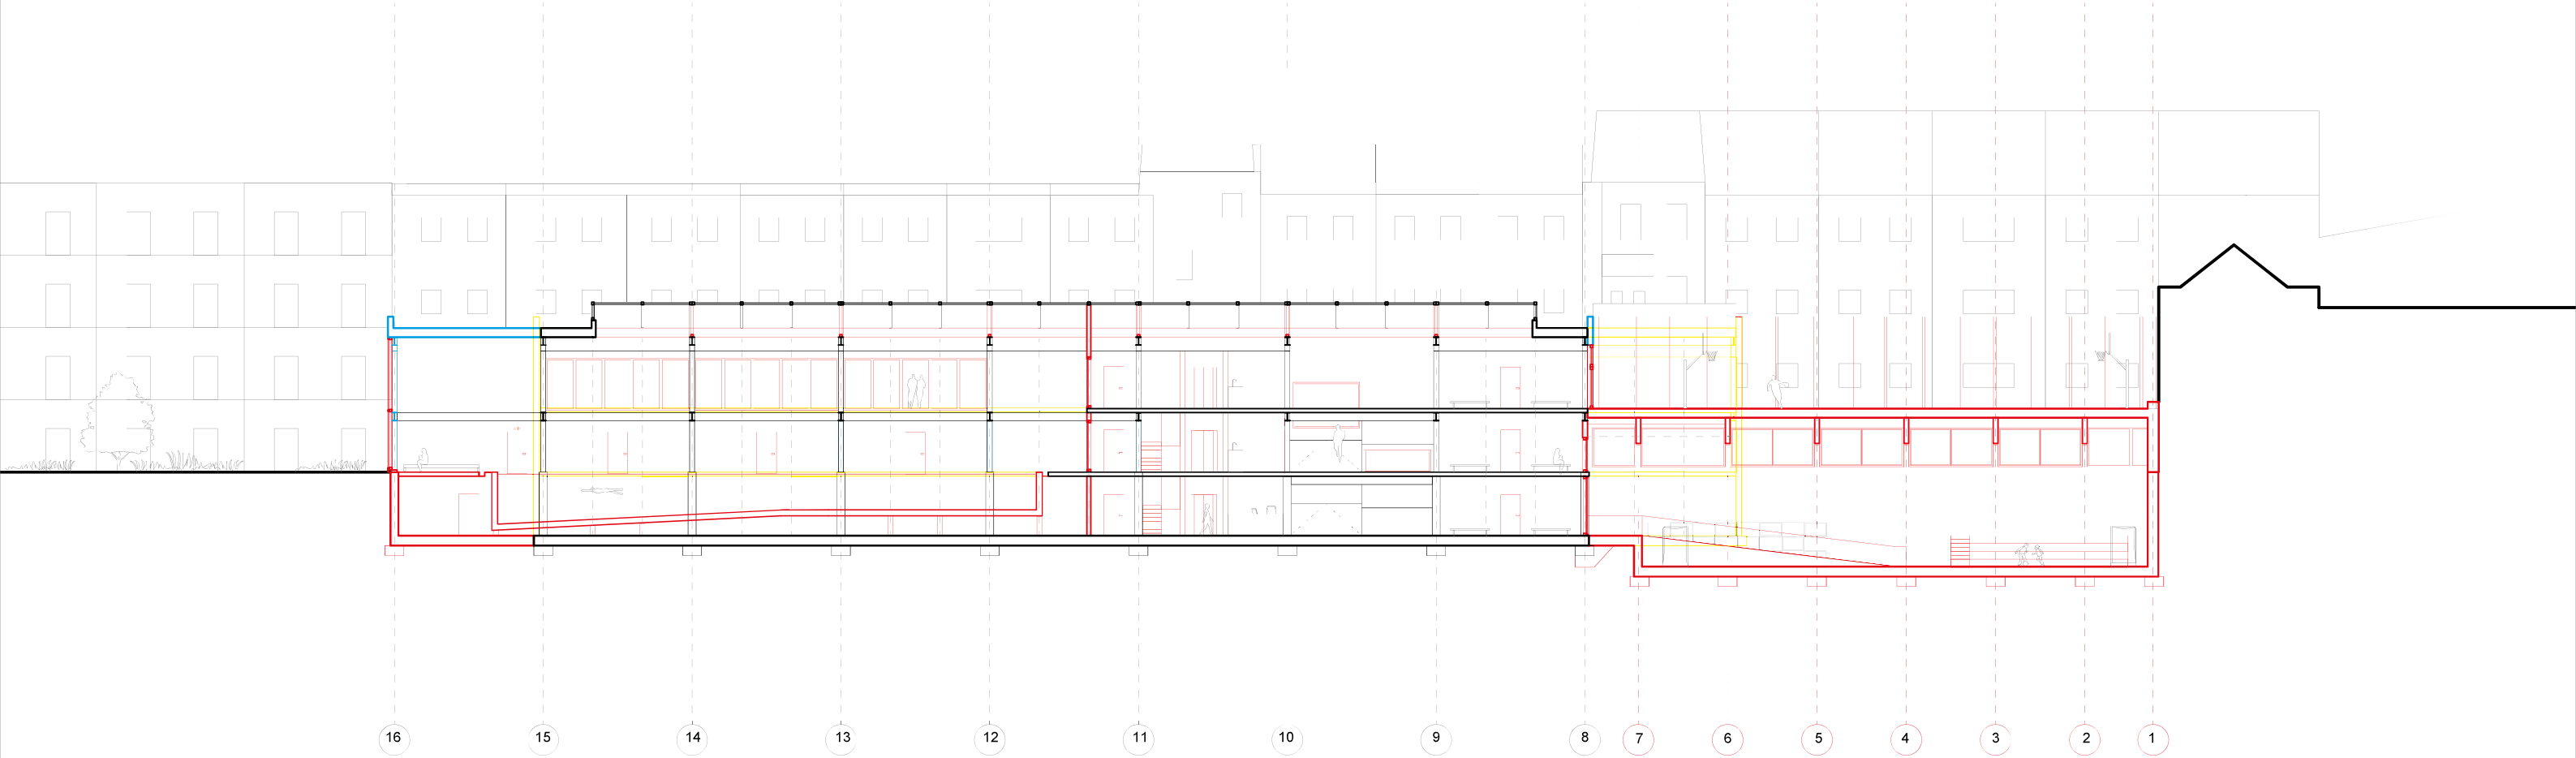




- demolished
- added
- existing
- reused/relocated

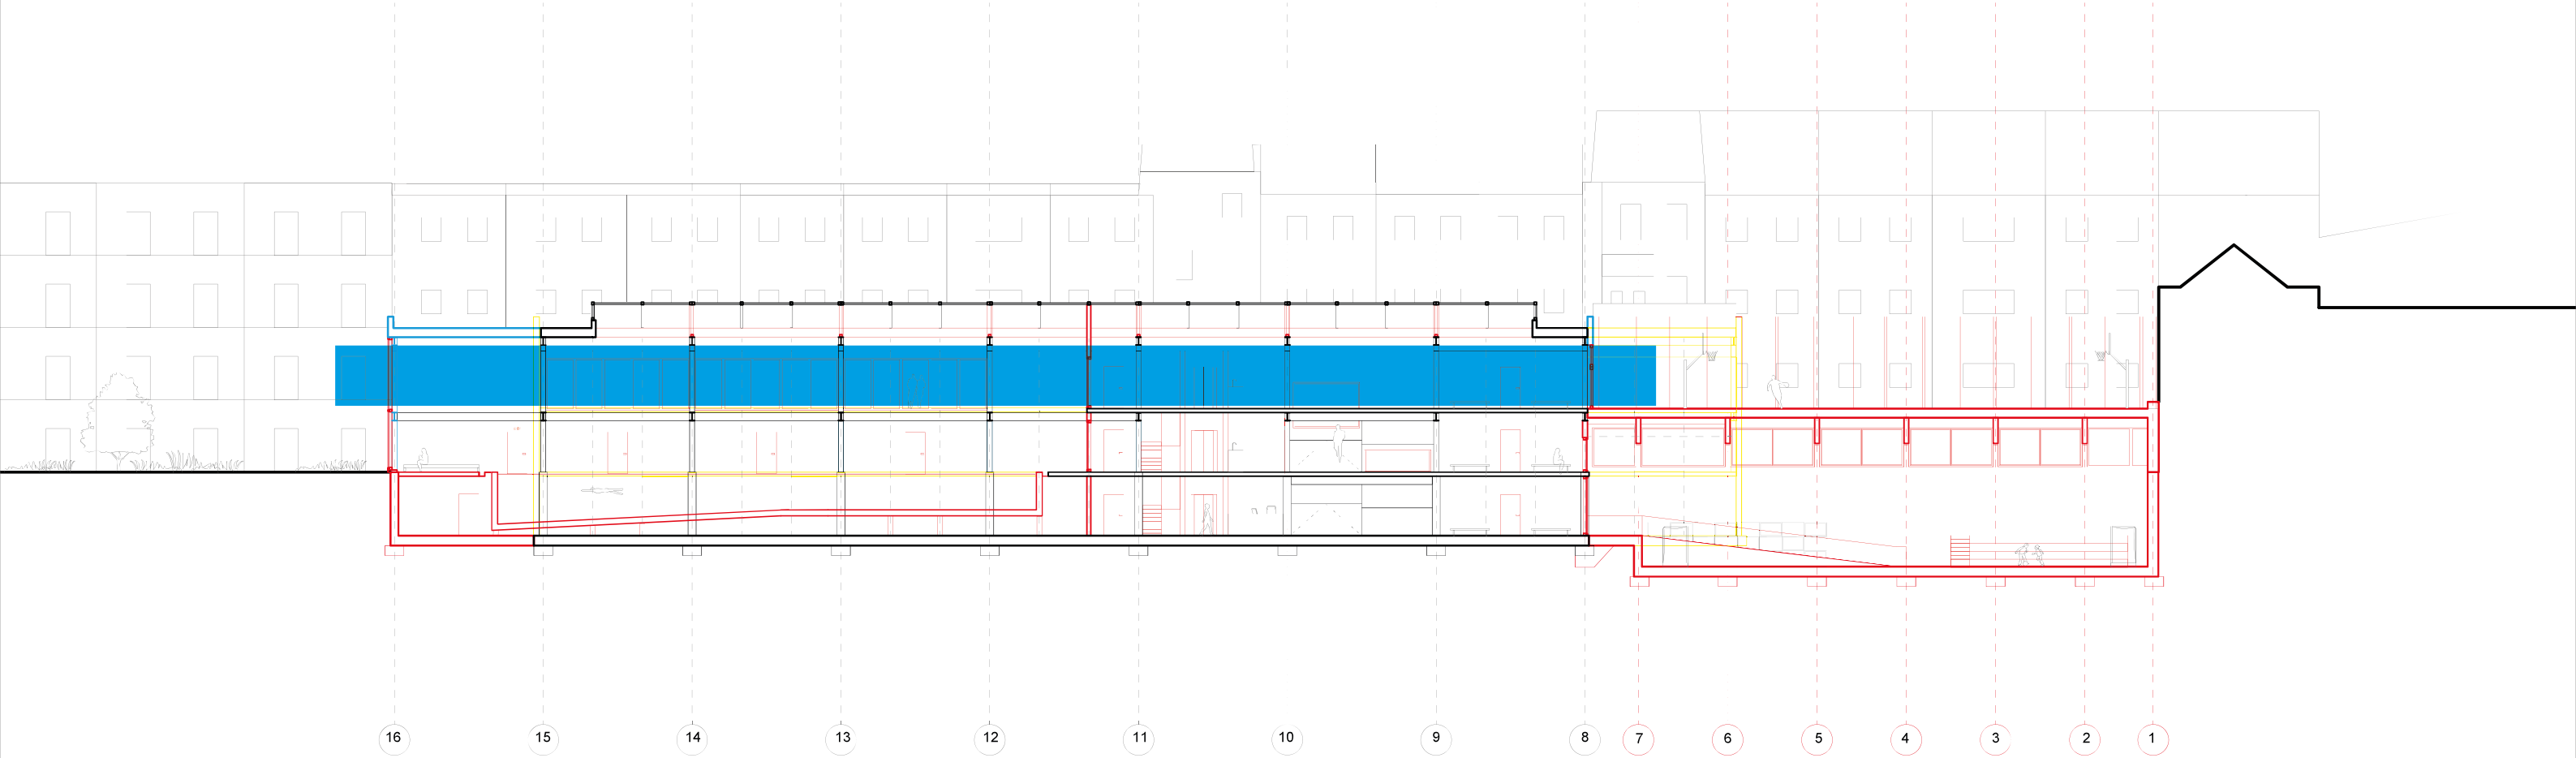

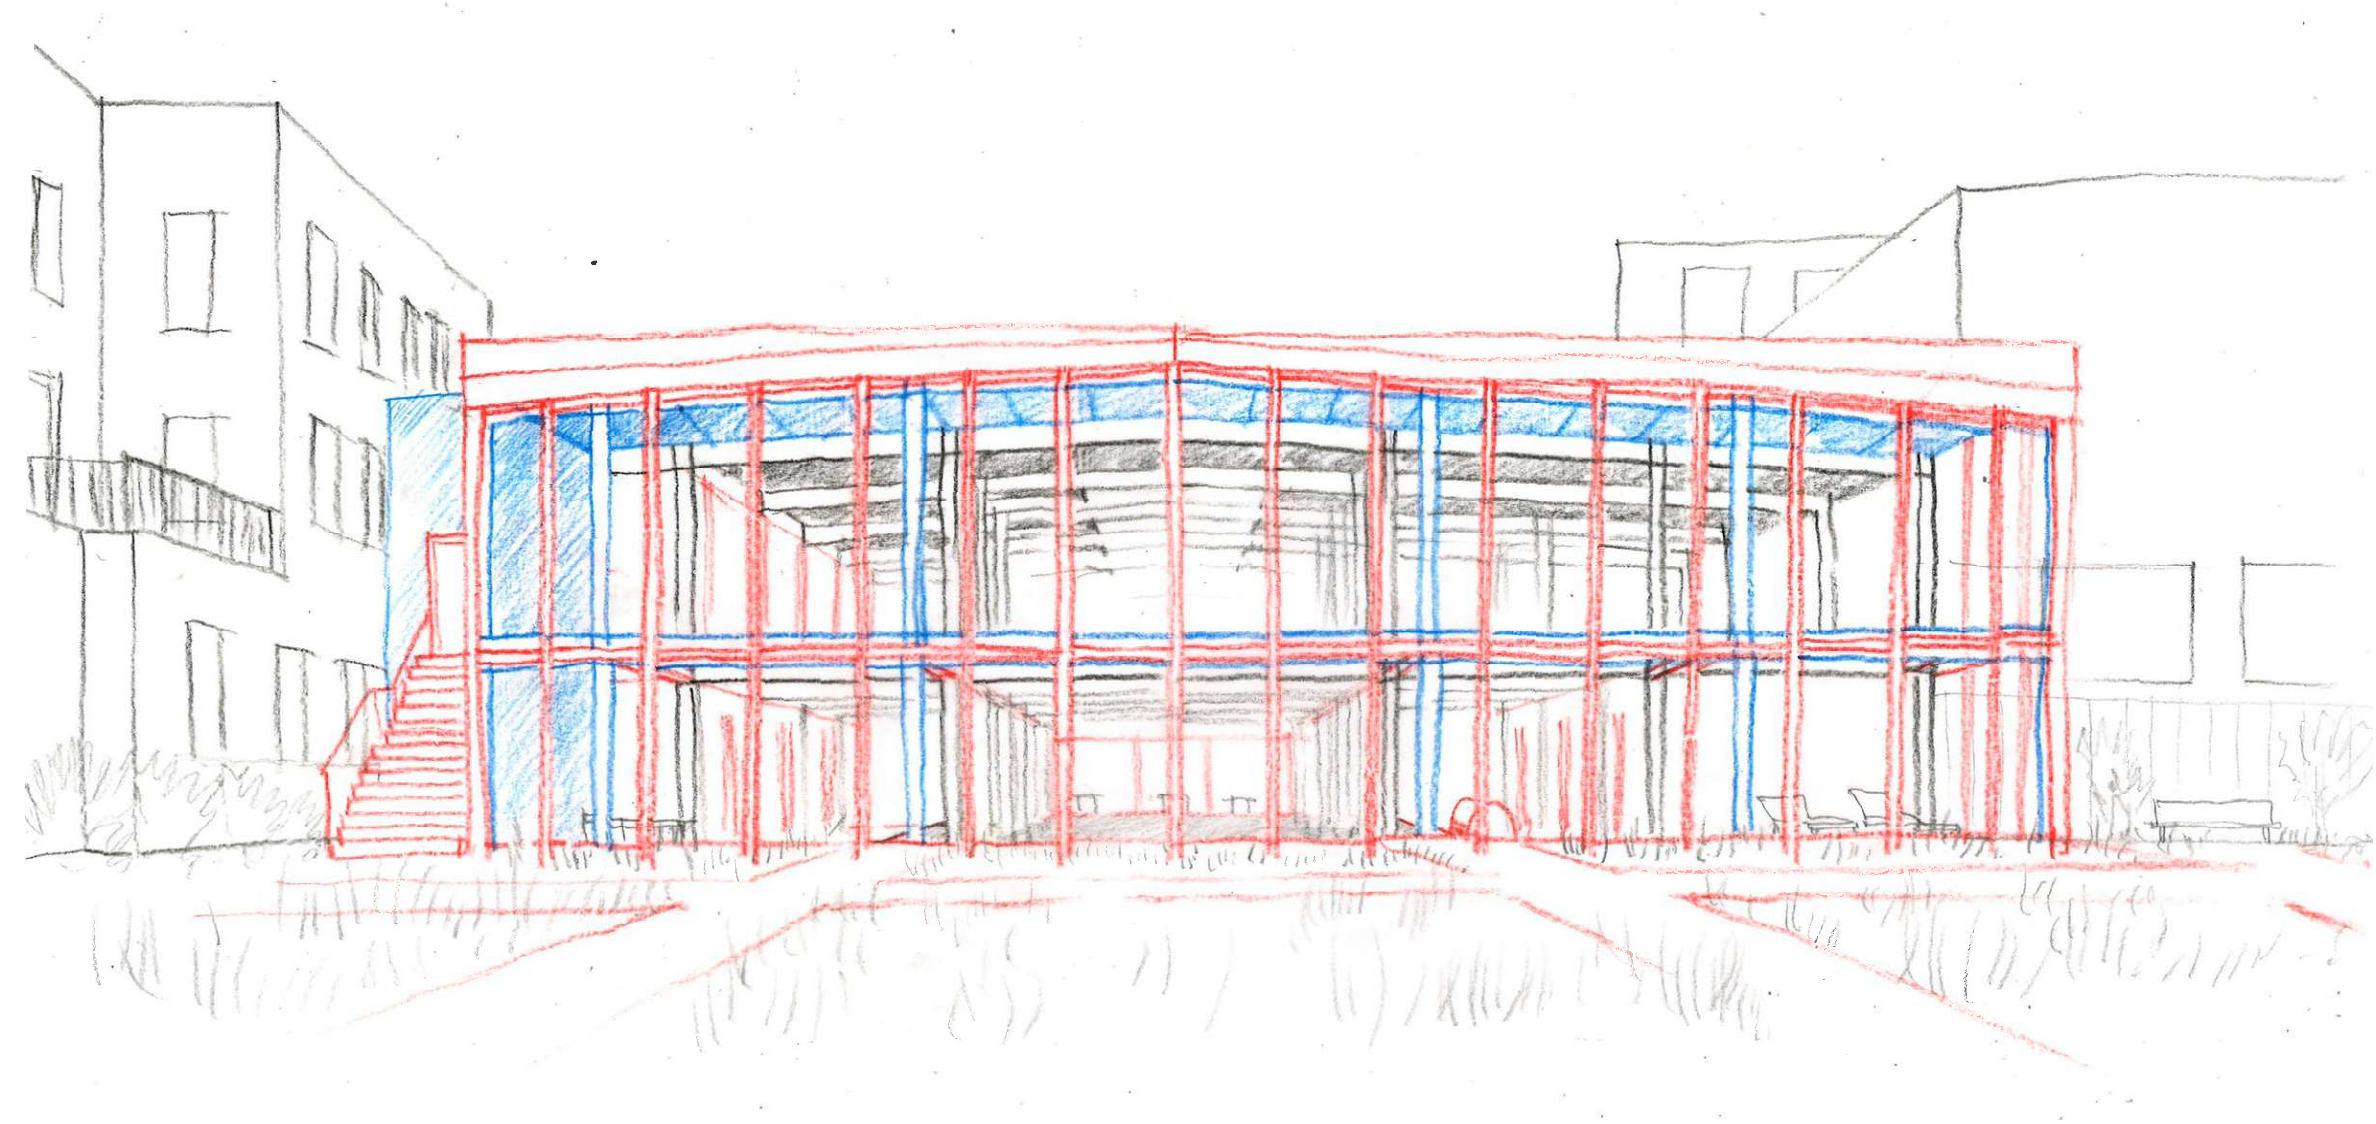


- demolished
- added
- existing
- reused/relocated

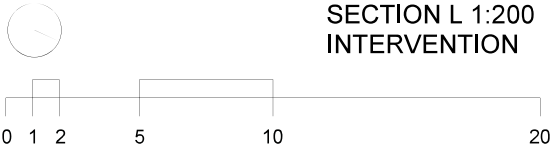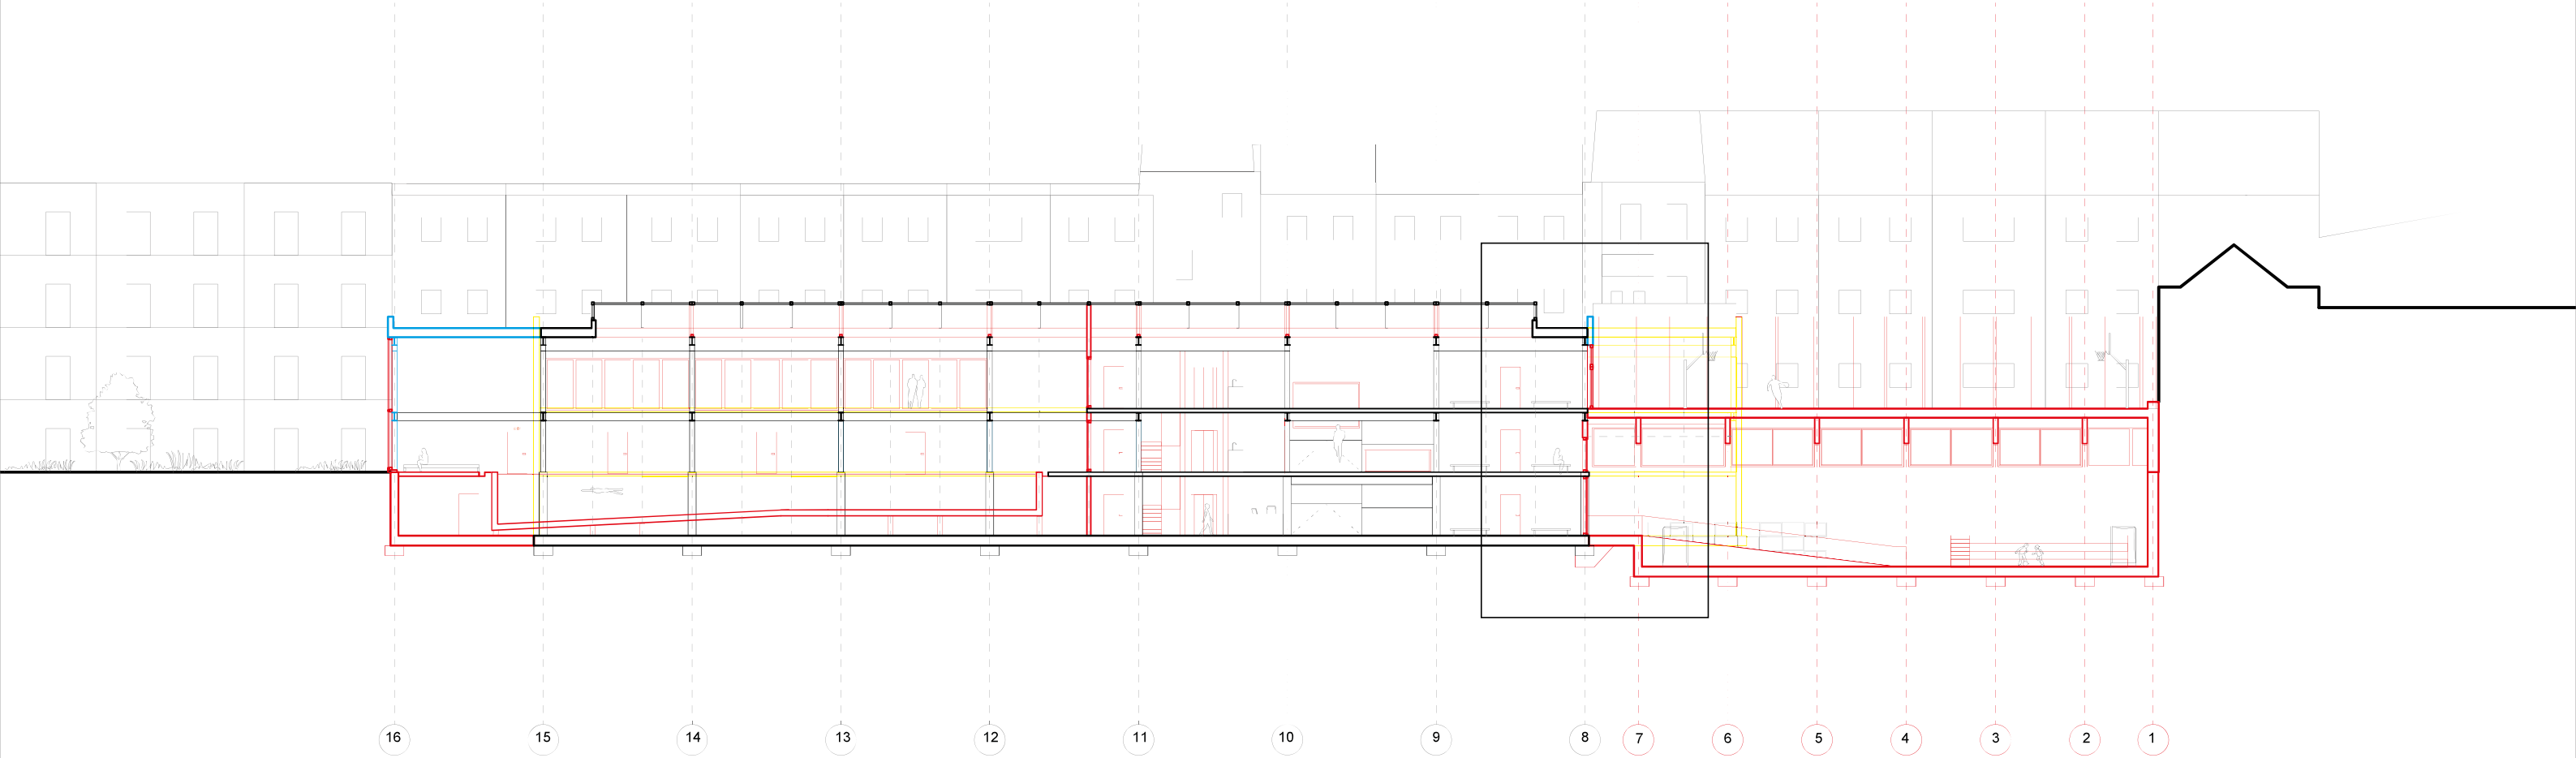

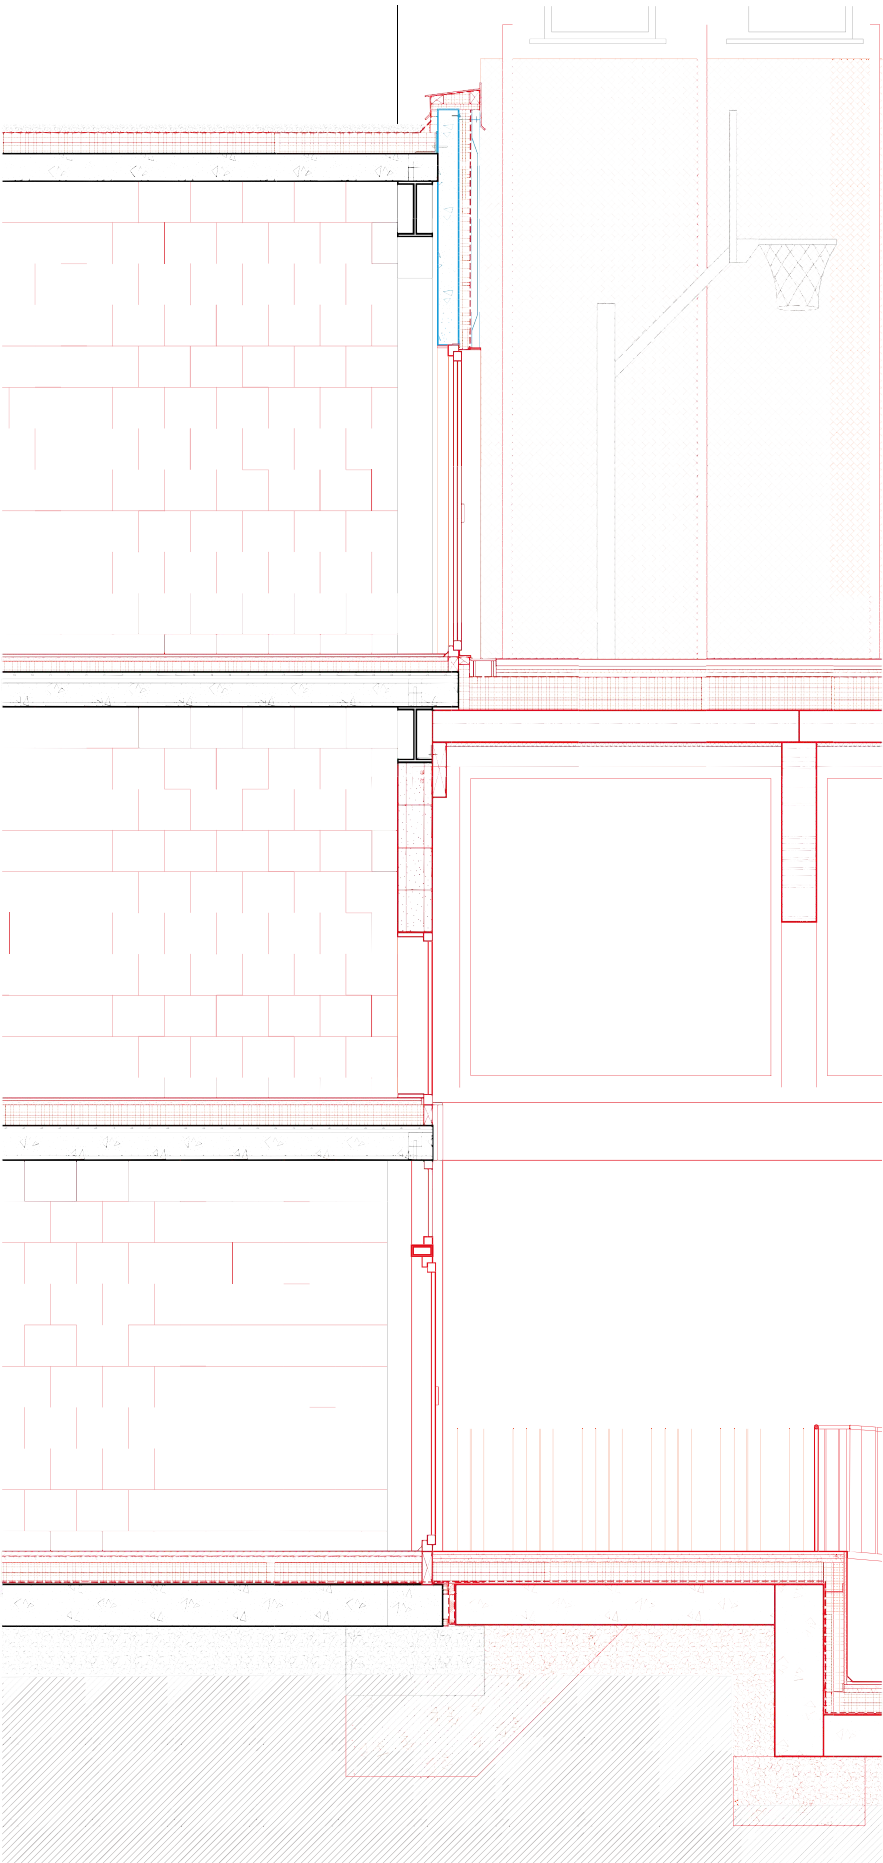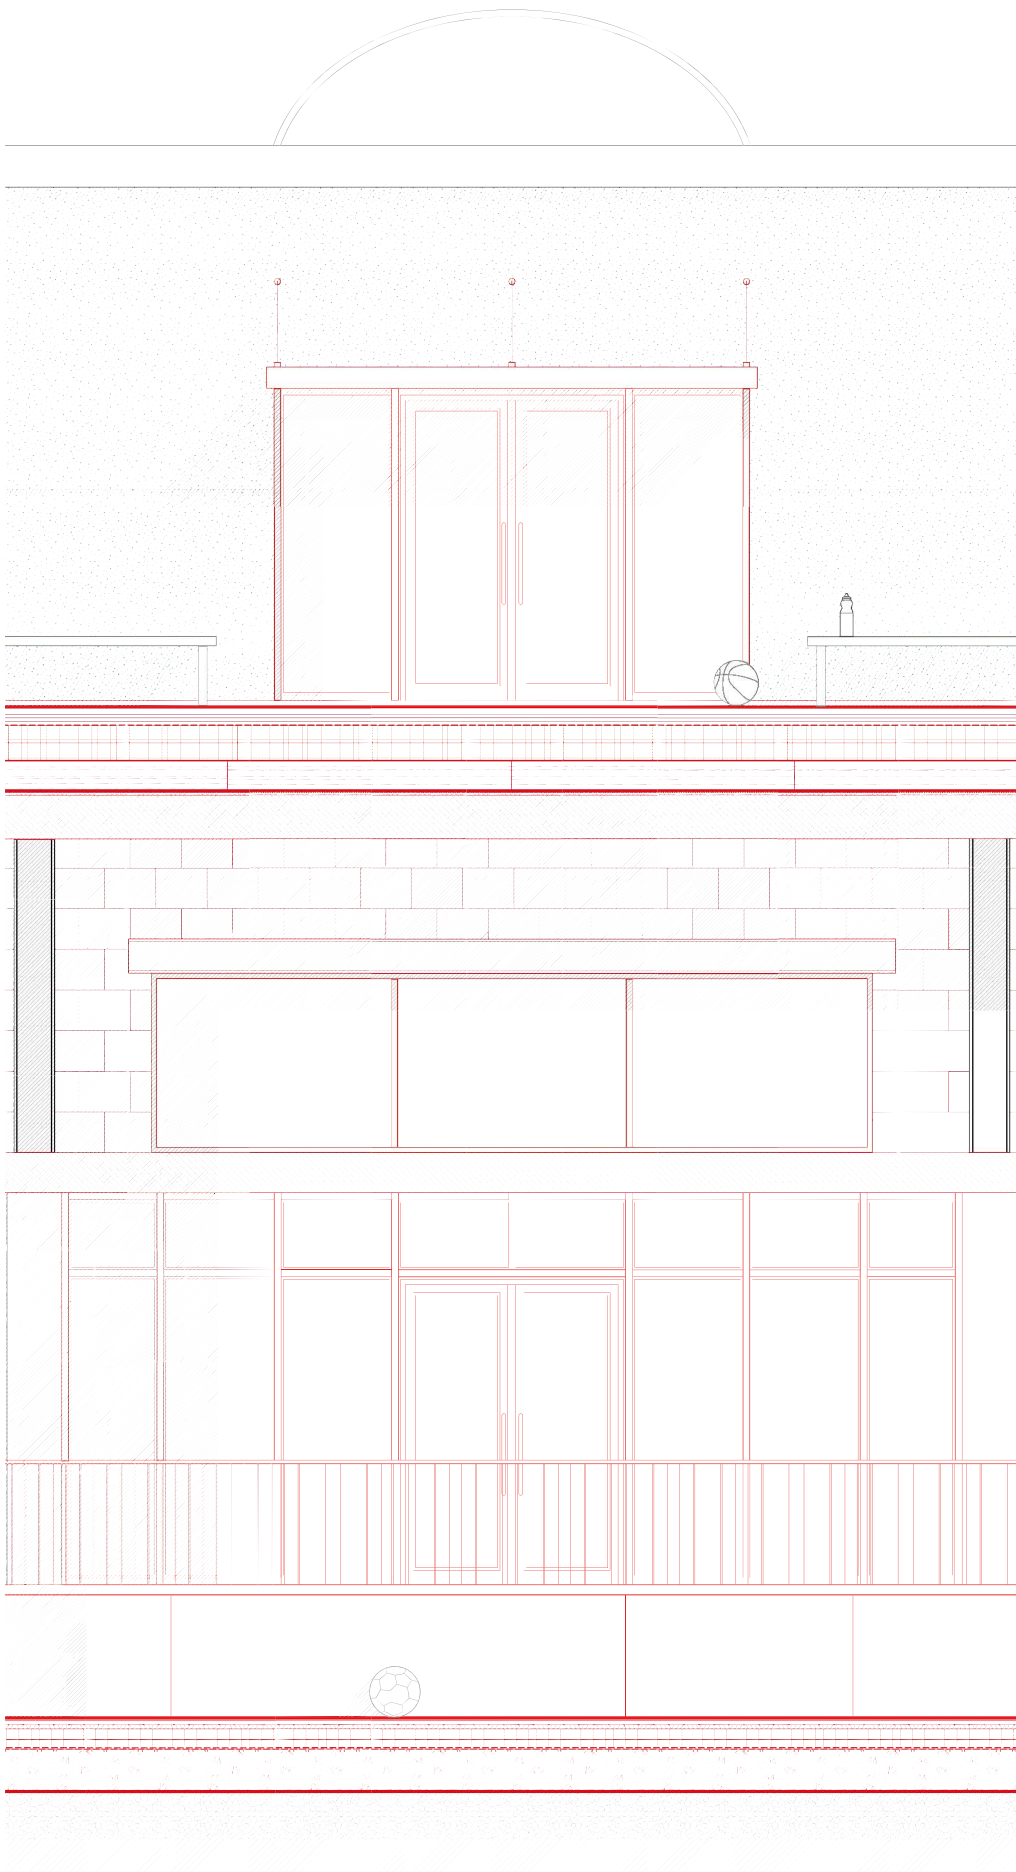


“With the reuse, or repurposing the built past literary
forms the basis for the city’s sustainable future.”

— Winhov Architects,
Architecture Repurposed

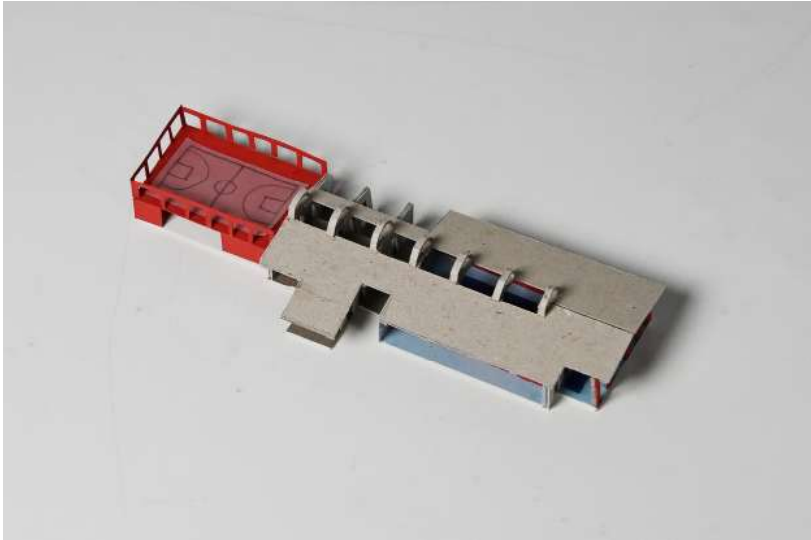



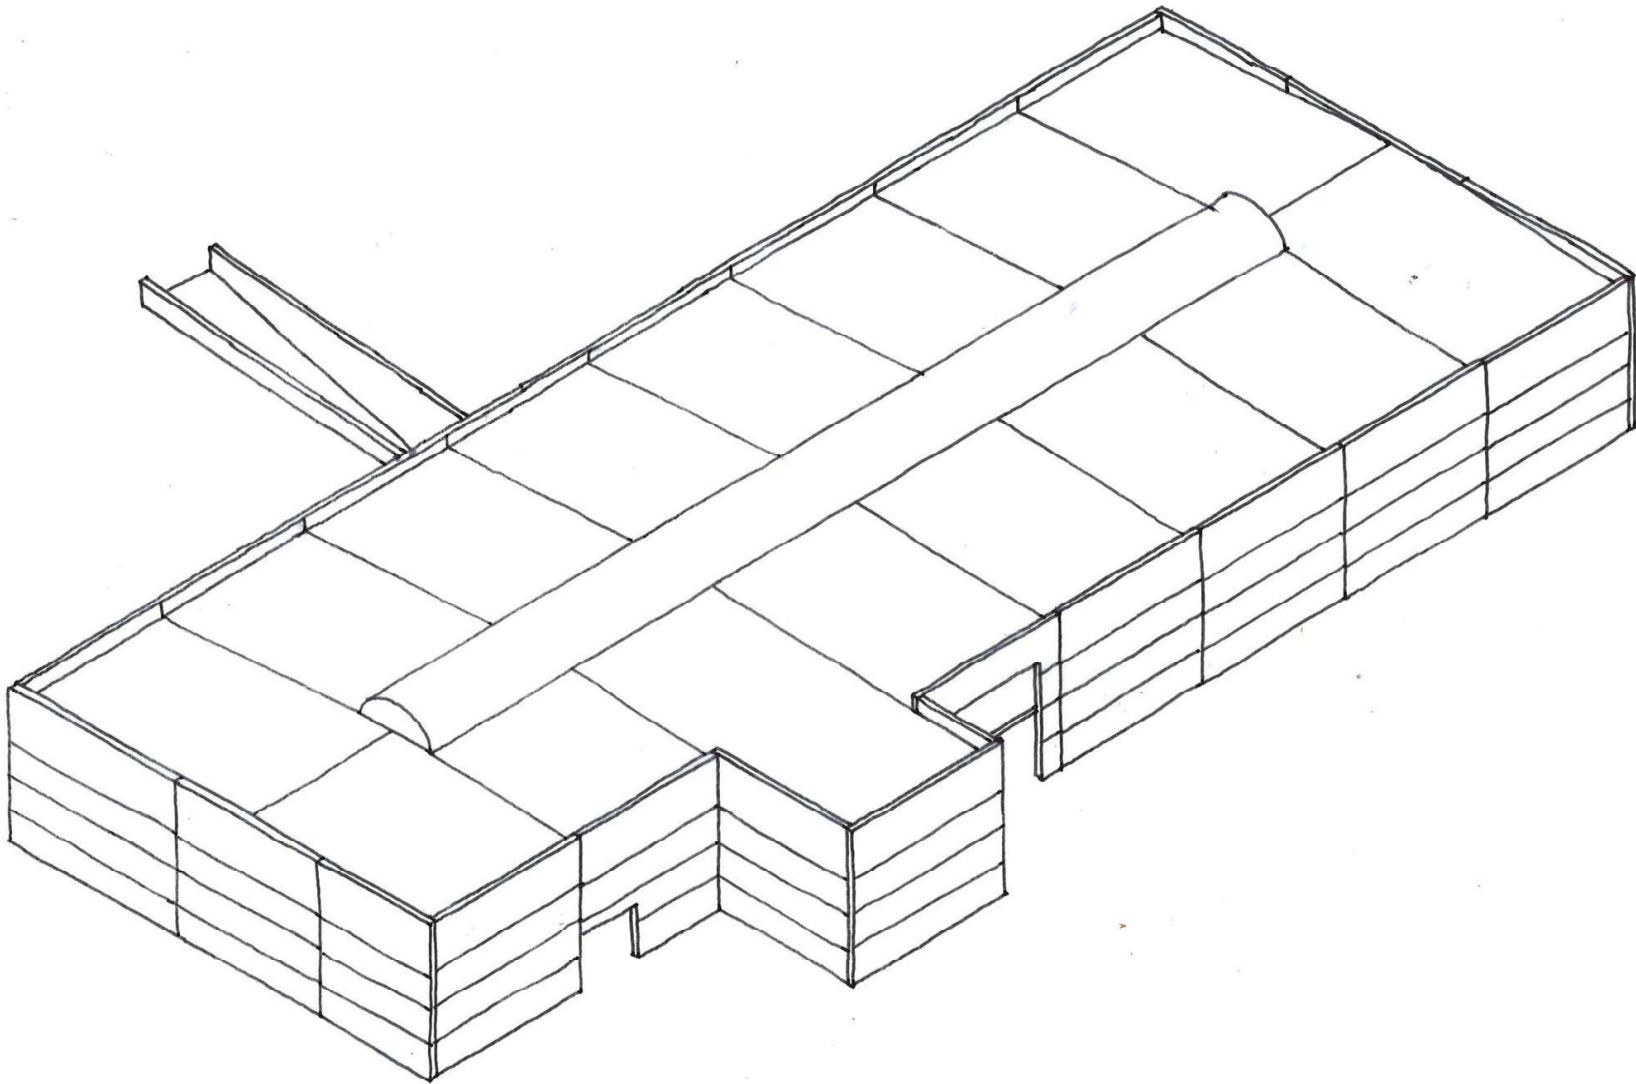

THANK YOU!

