


stadsdeelcentrum woensel
south-west quarter
⌚ 1:250


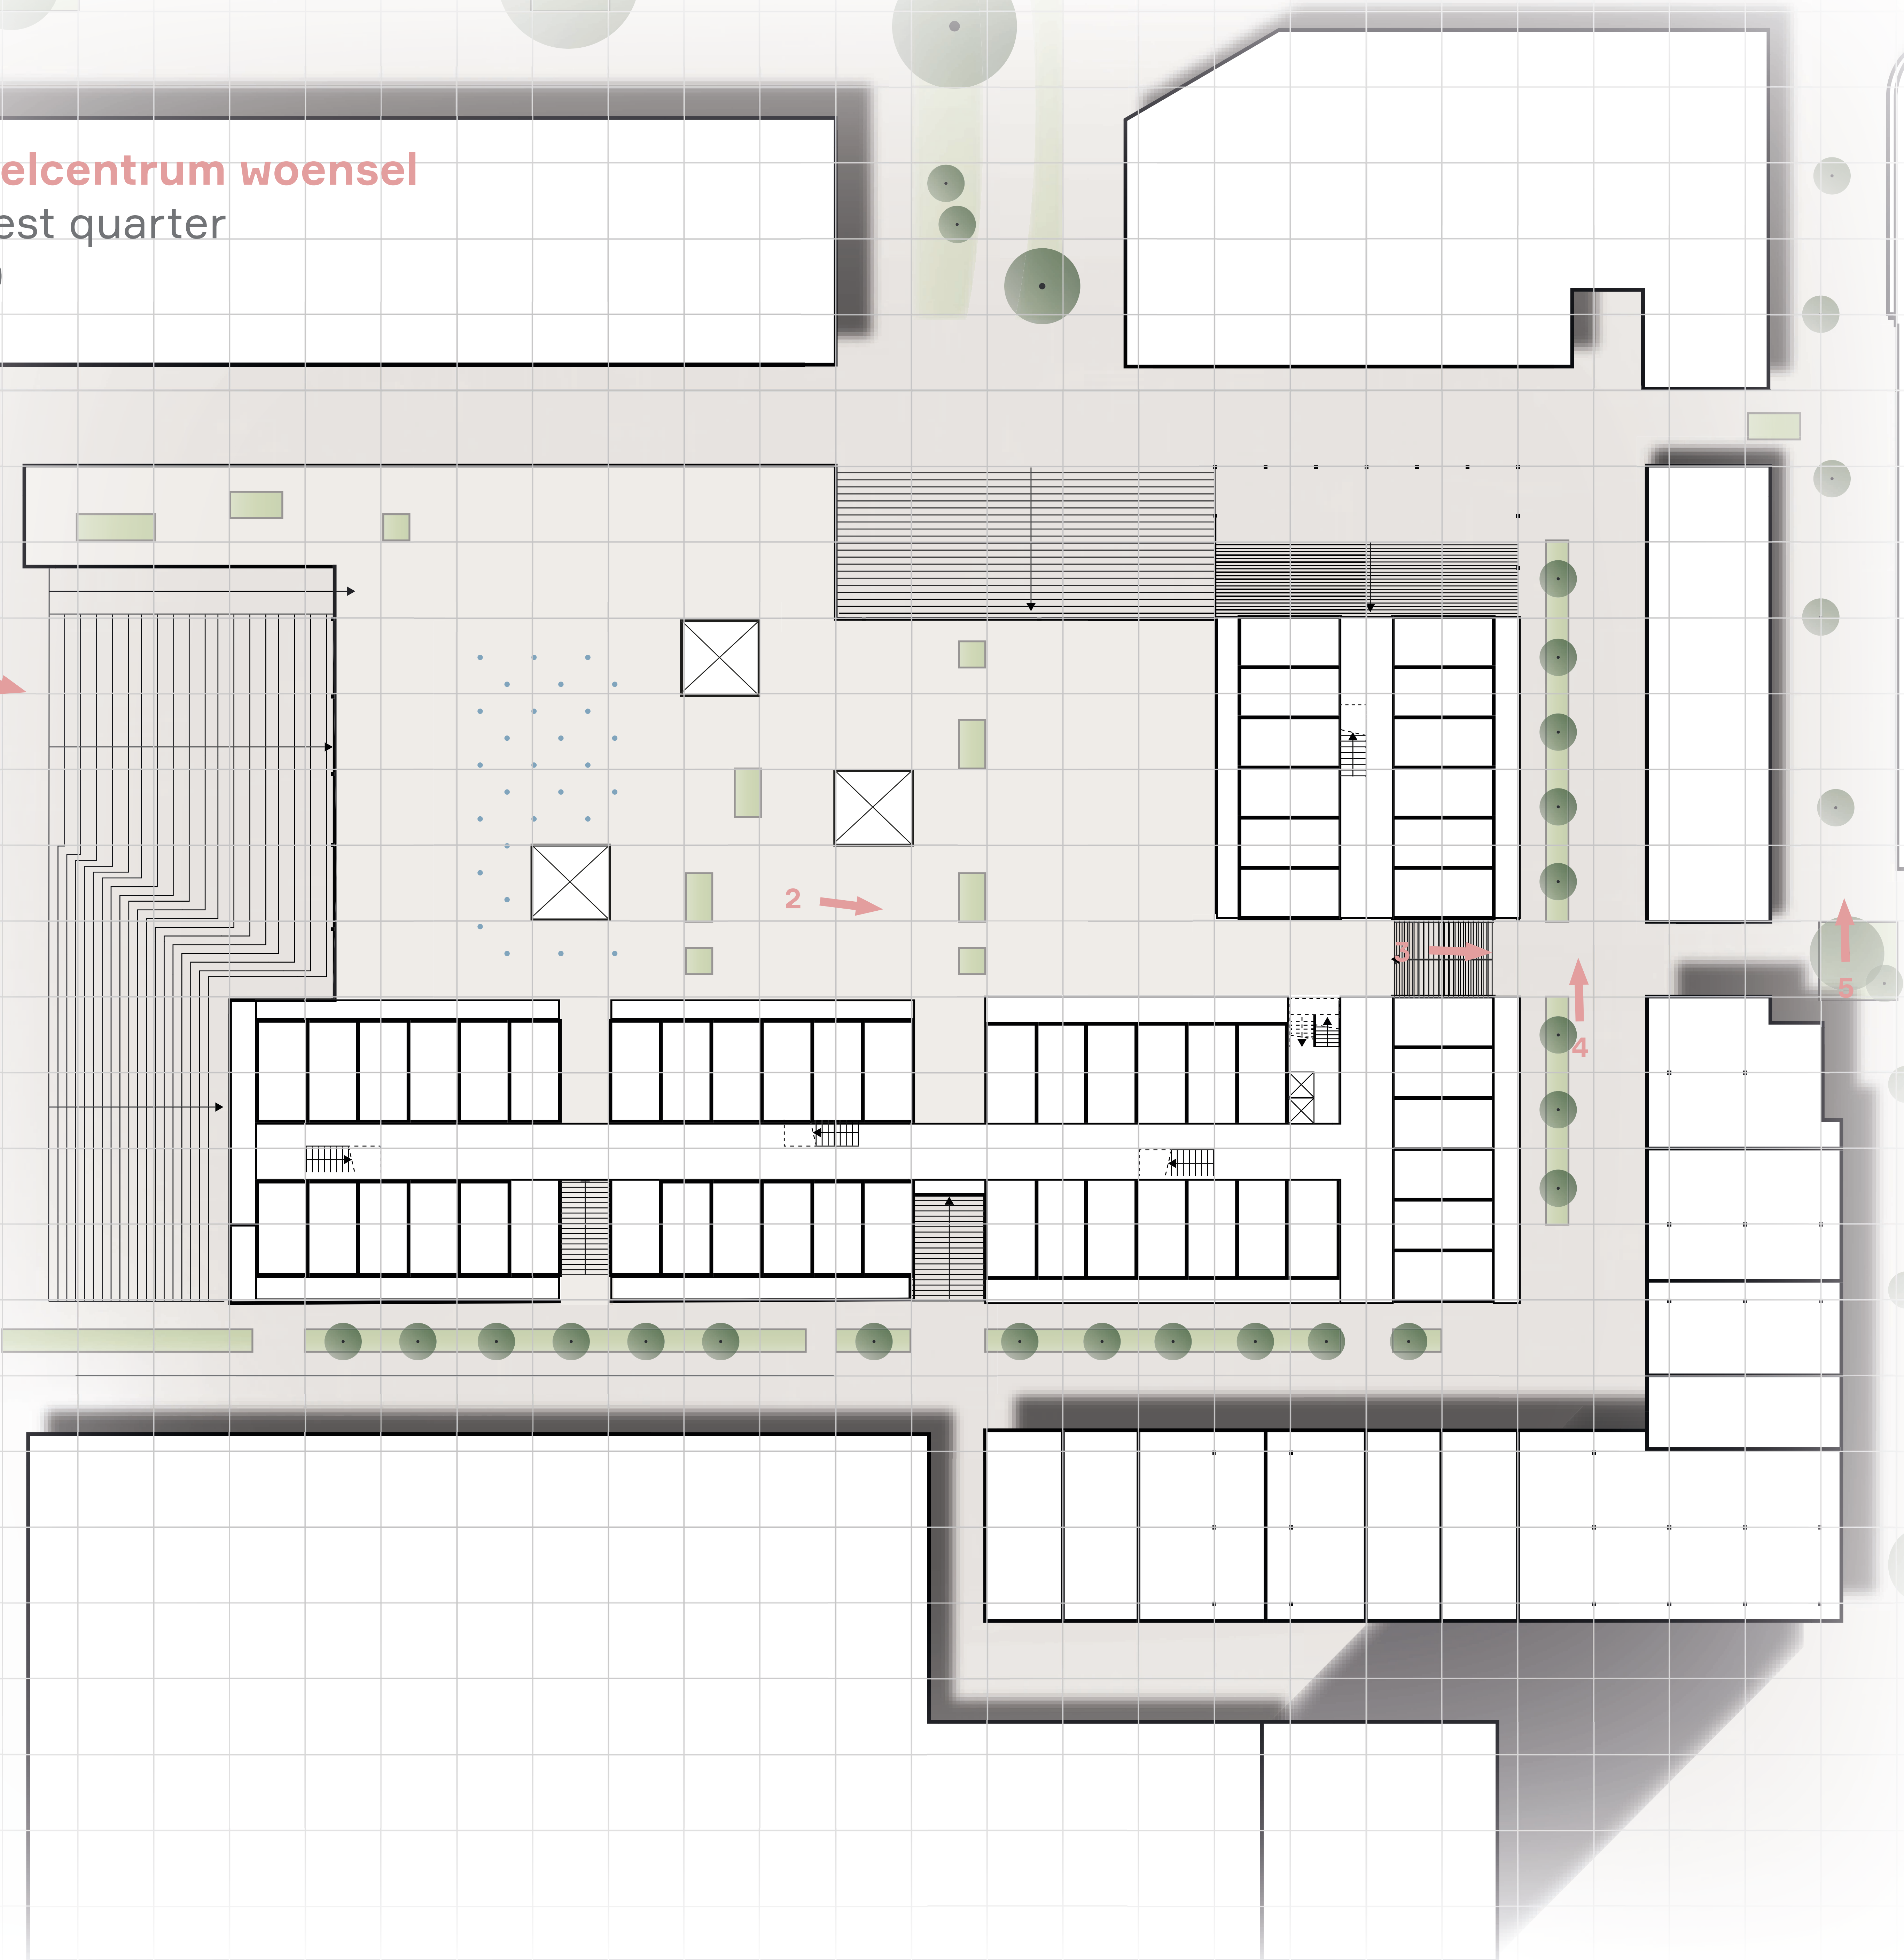


stadsdeelcentrum Woensel



Winkelcentrum
Woensel

1:50 Section
and elevations

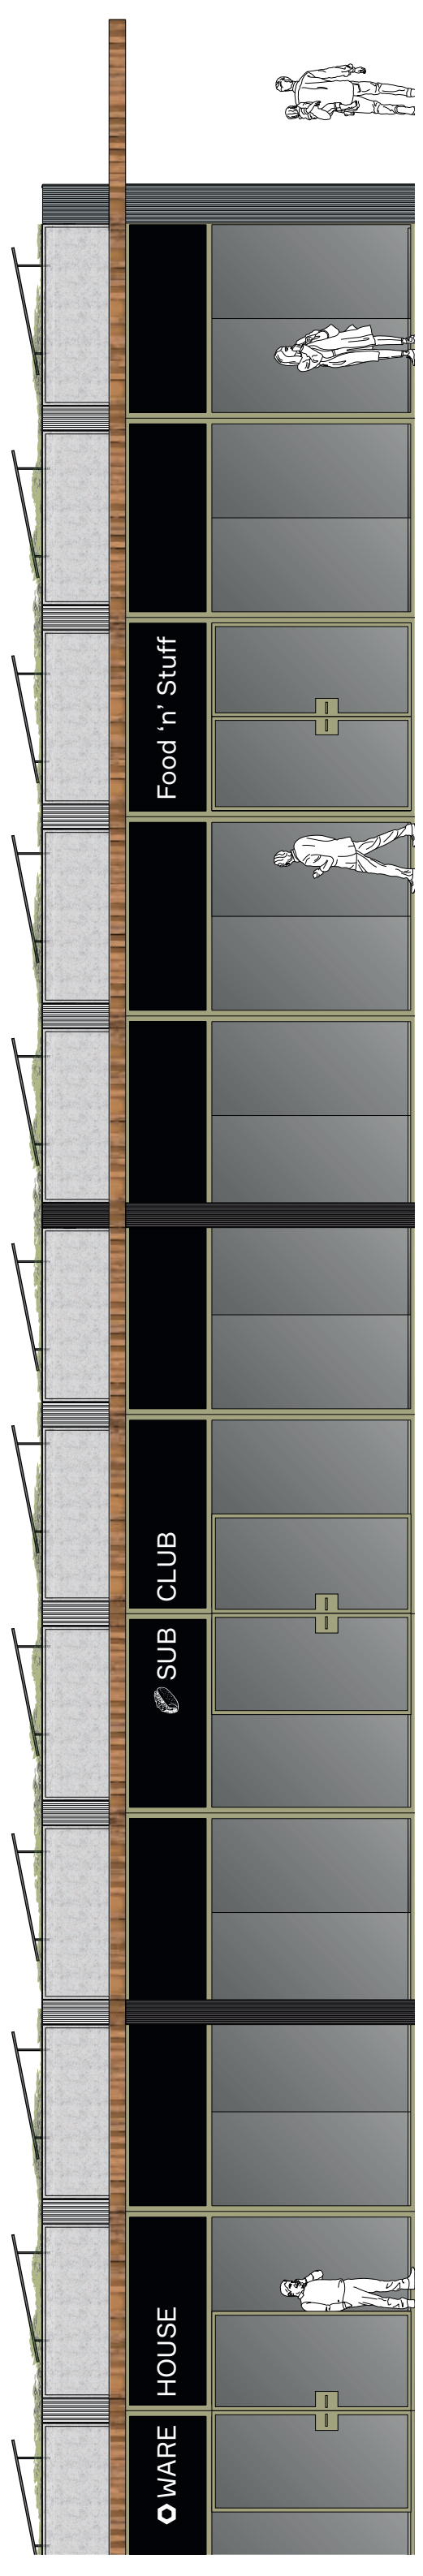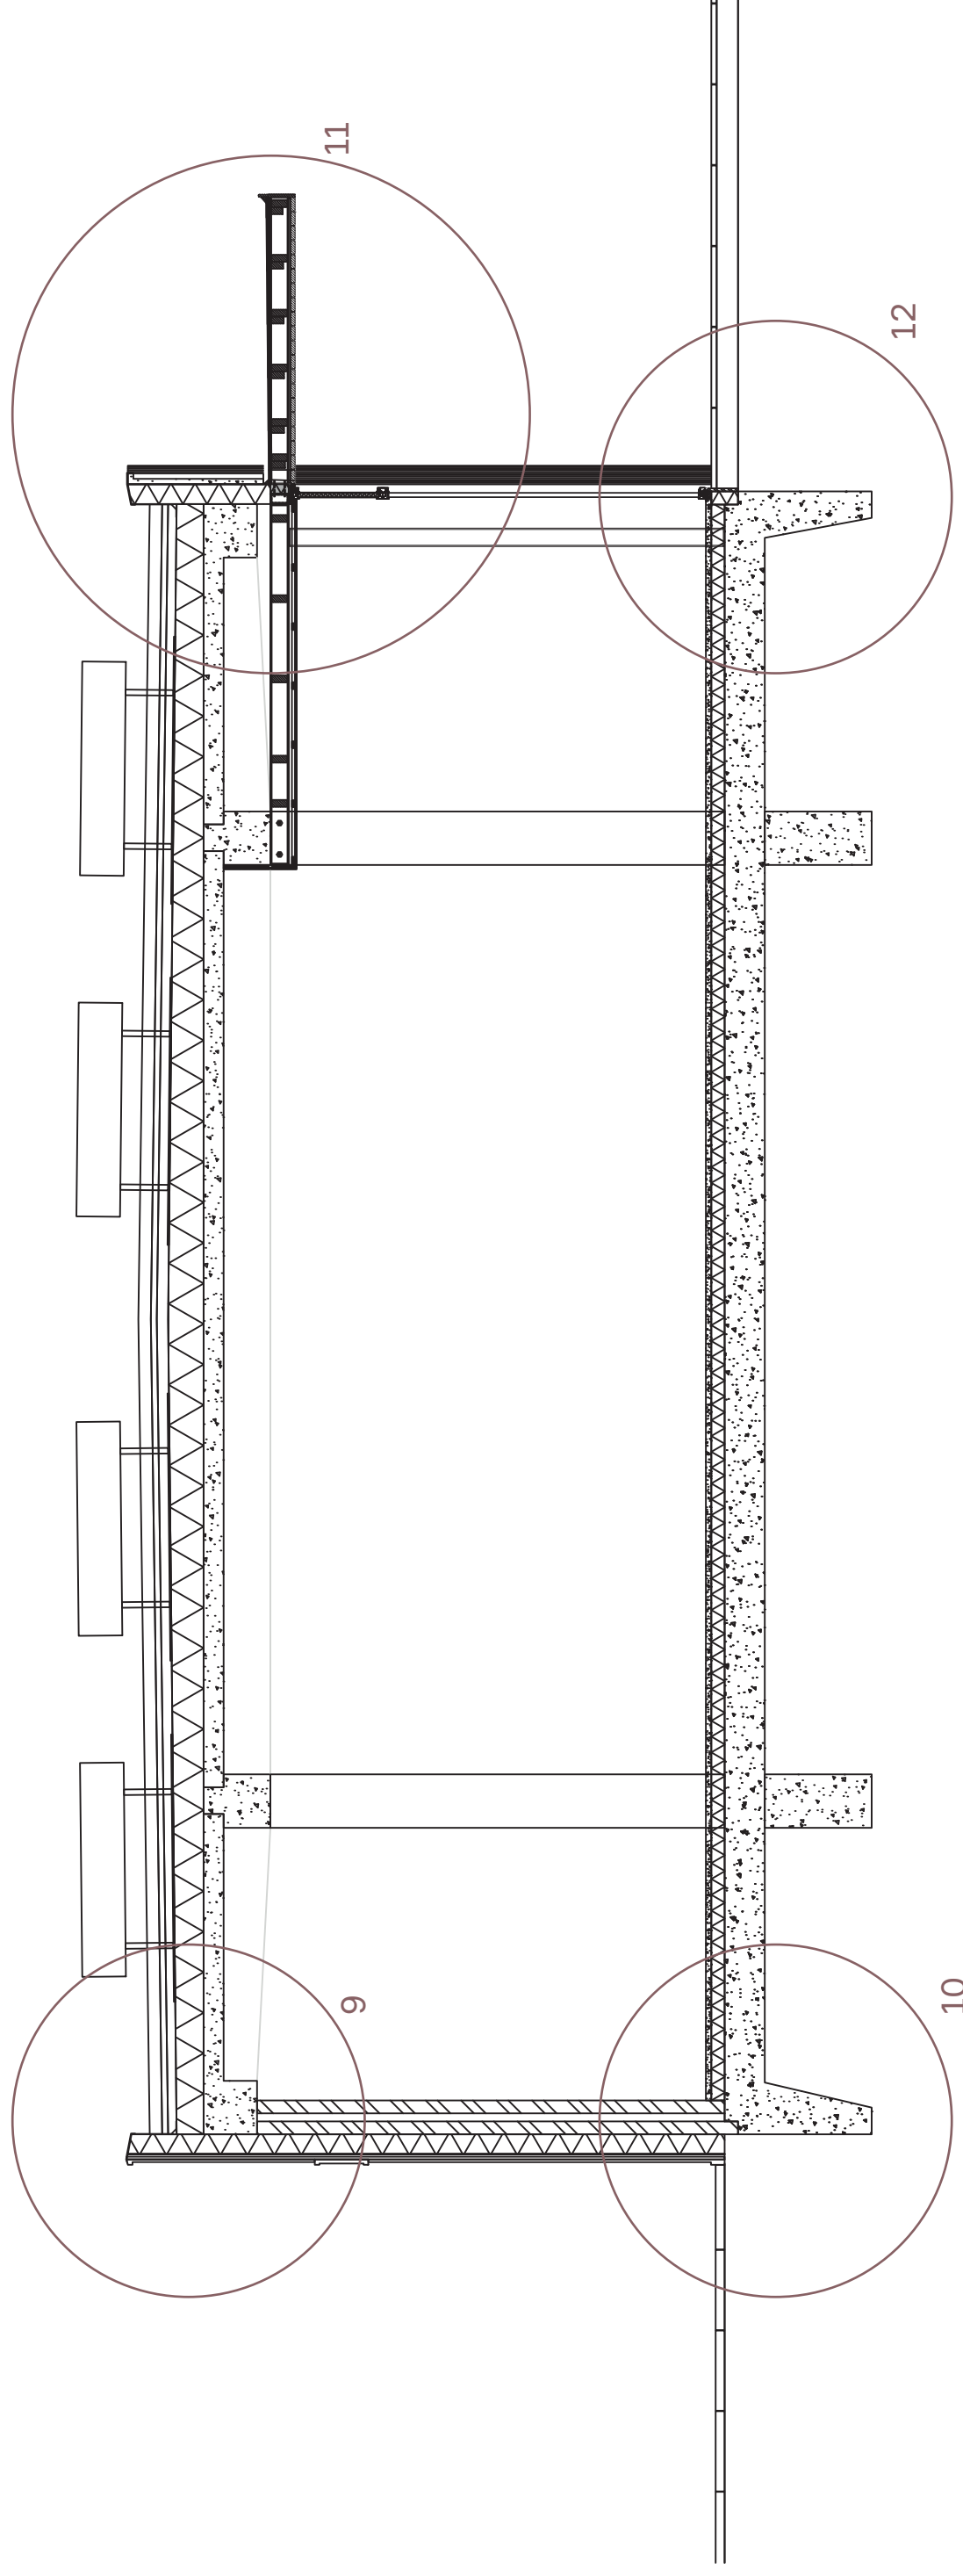

woensL

1:50 Section
and elevation

