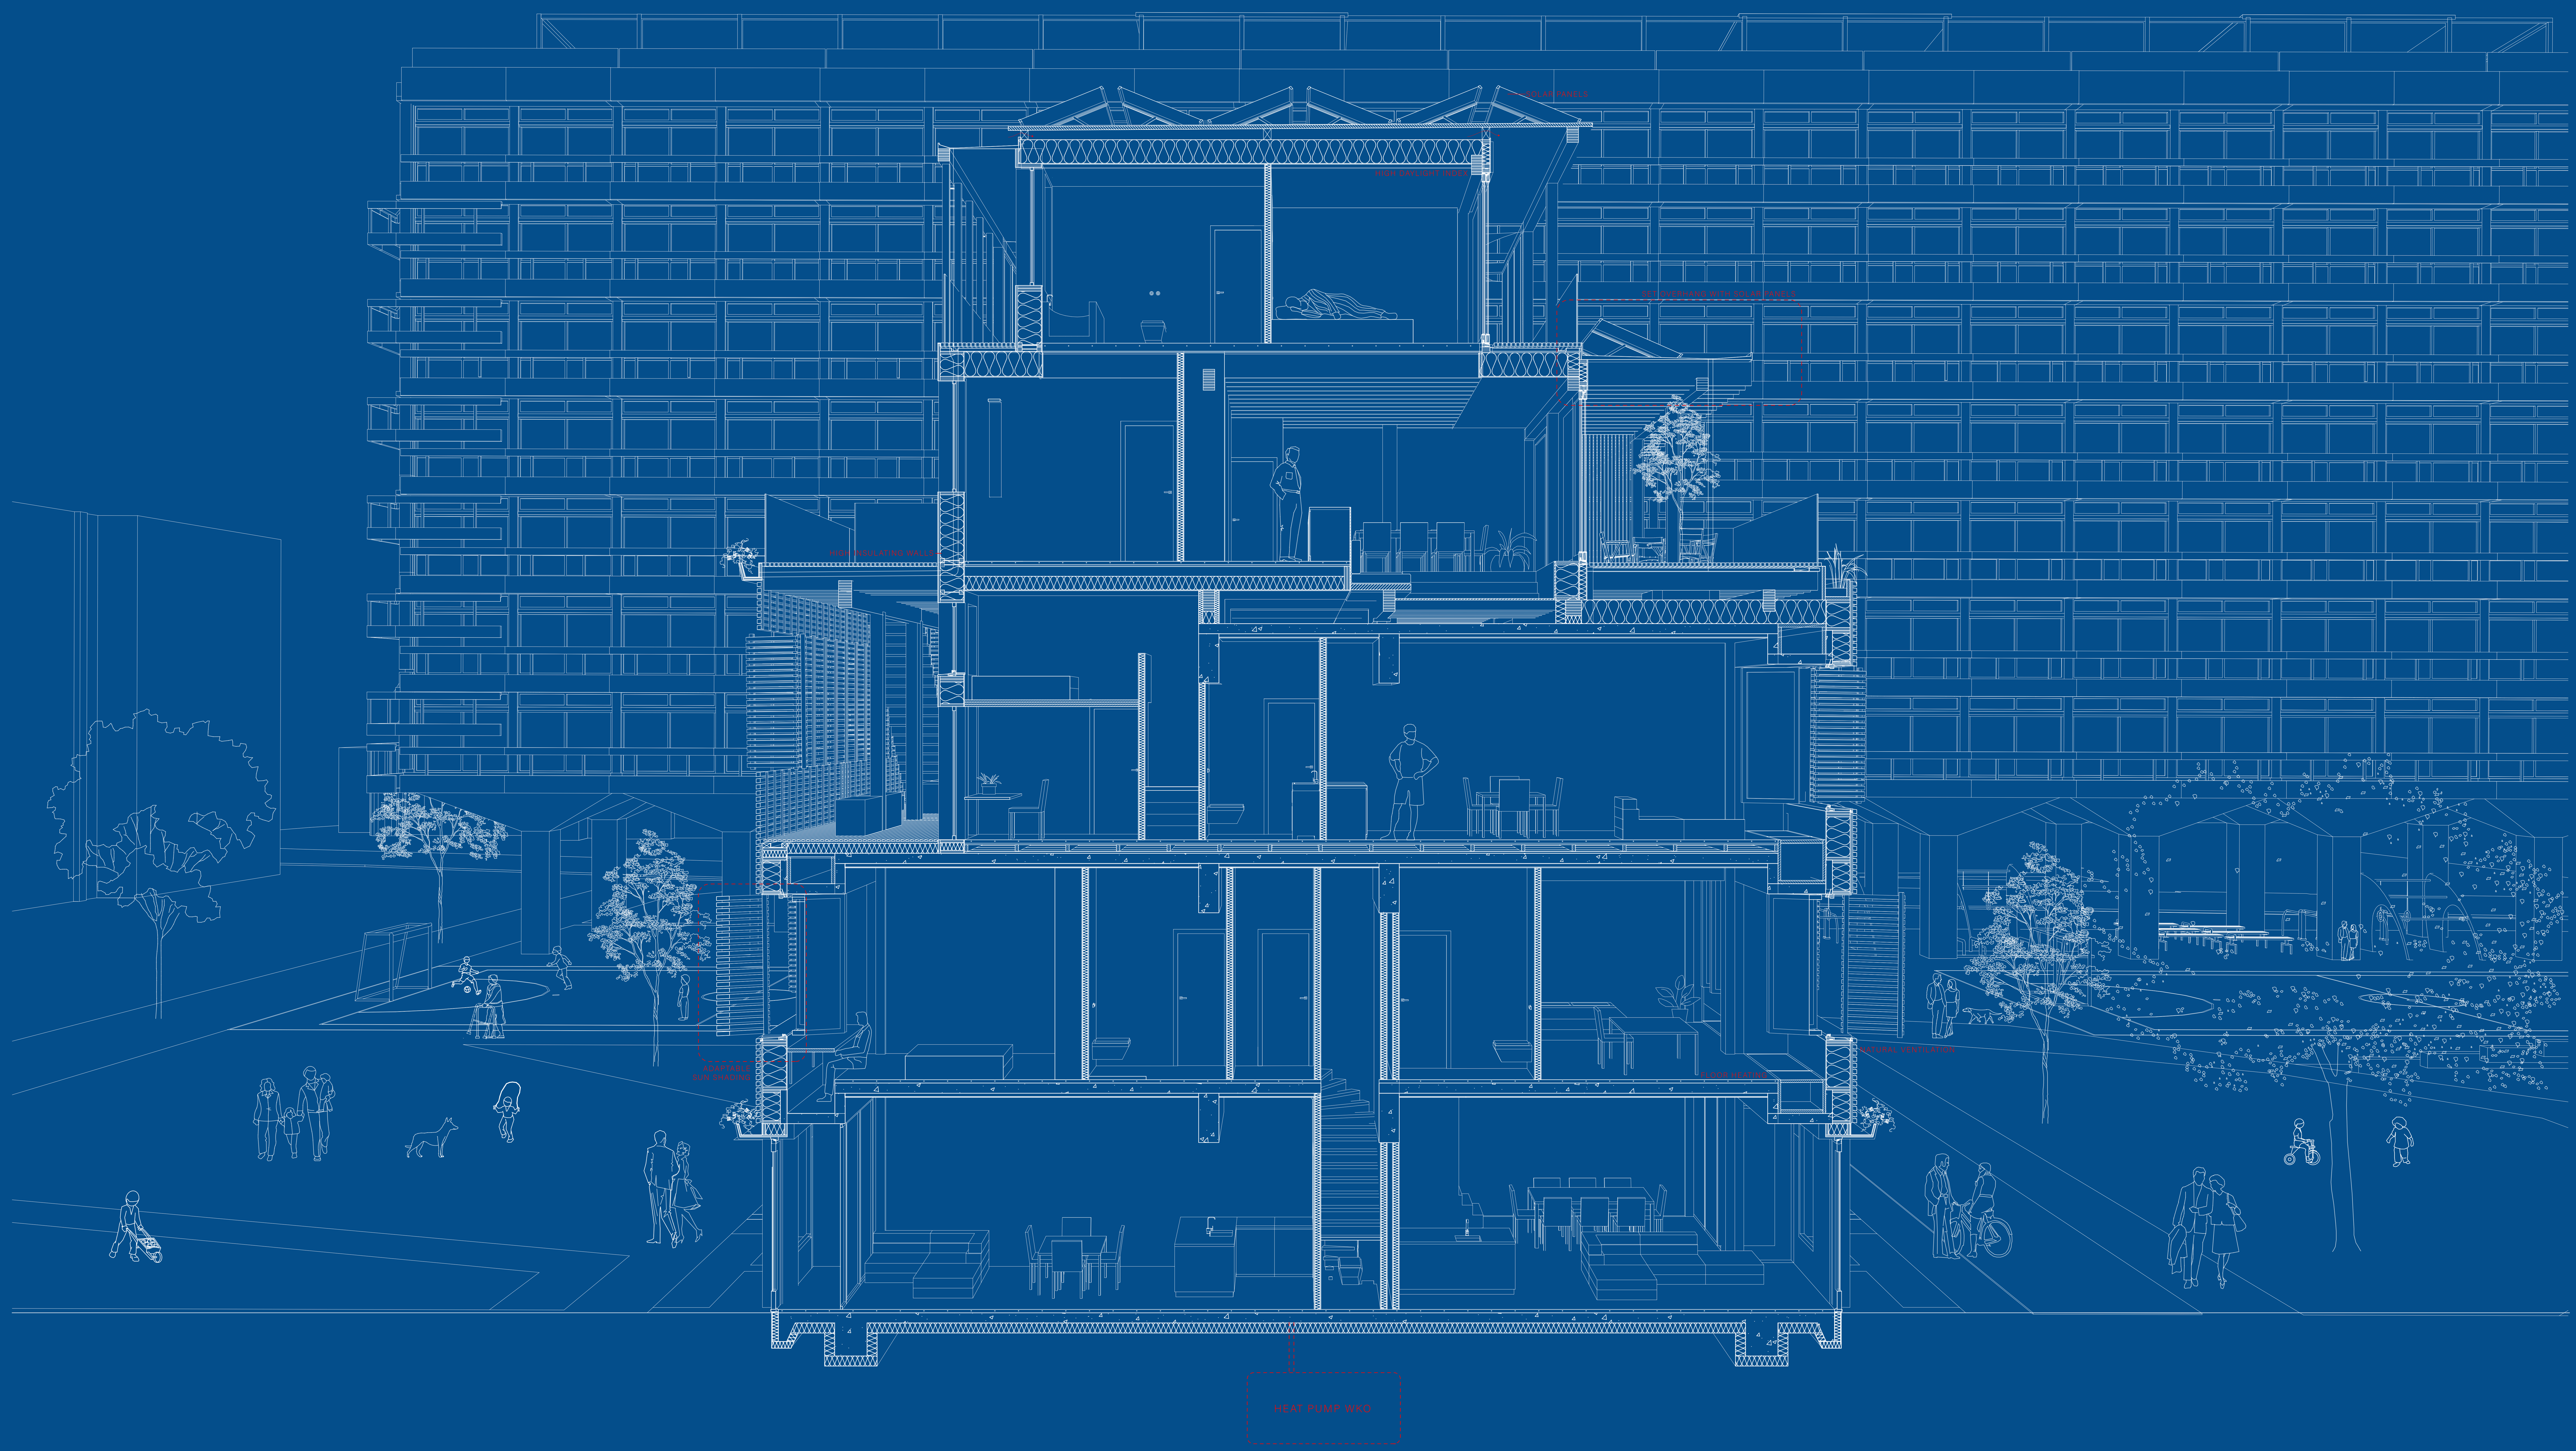
SOLAR PANELS
HIGH DAYLIGHT INDEX
SET OVERHANG WITH SOLAR PANELS
HIGH INSULATING WALLS
ADAPTABLE
SUN SHADING
FLOOR HEATING
NATURAL VENTILATION
HEAT PUMP WKO