




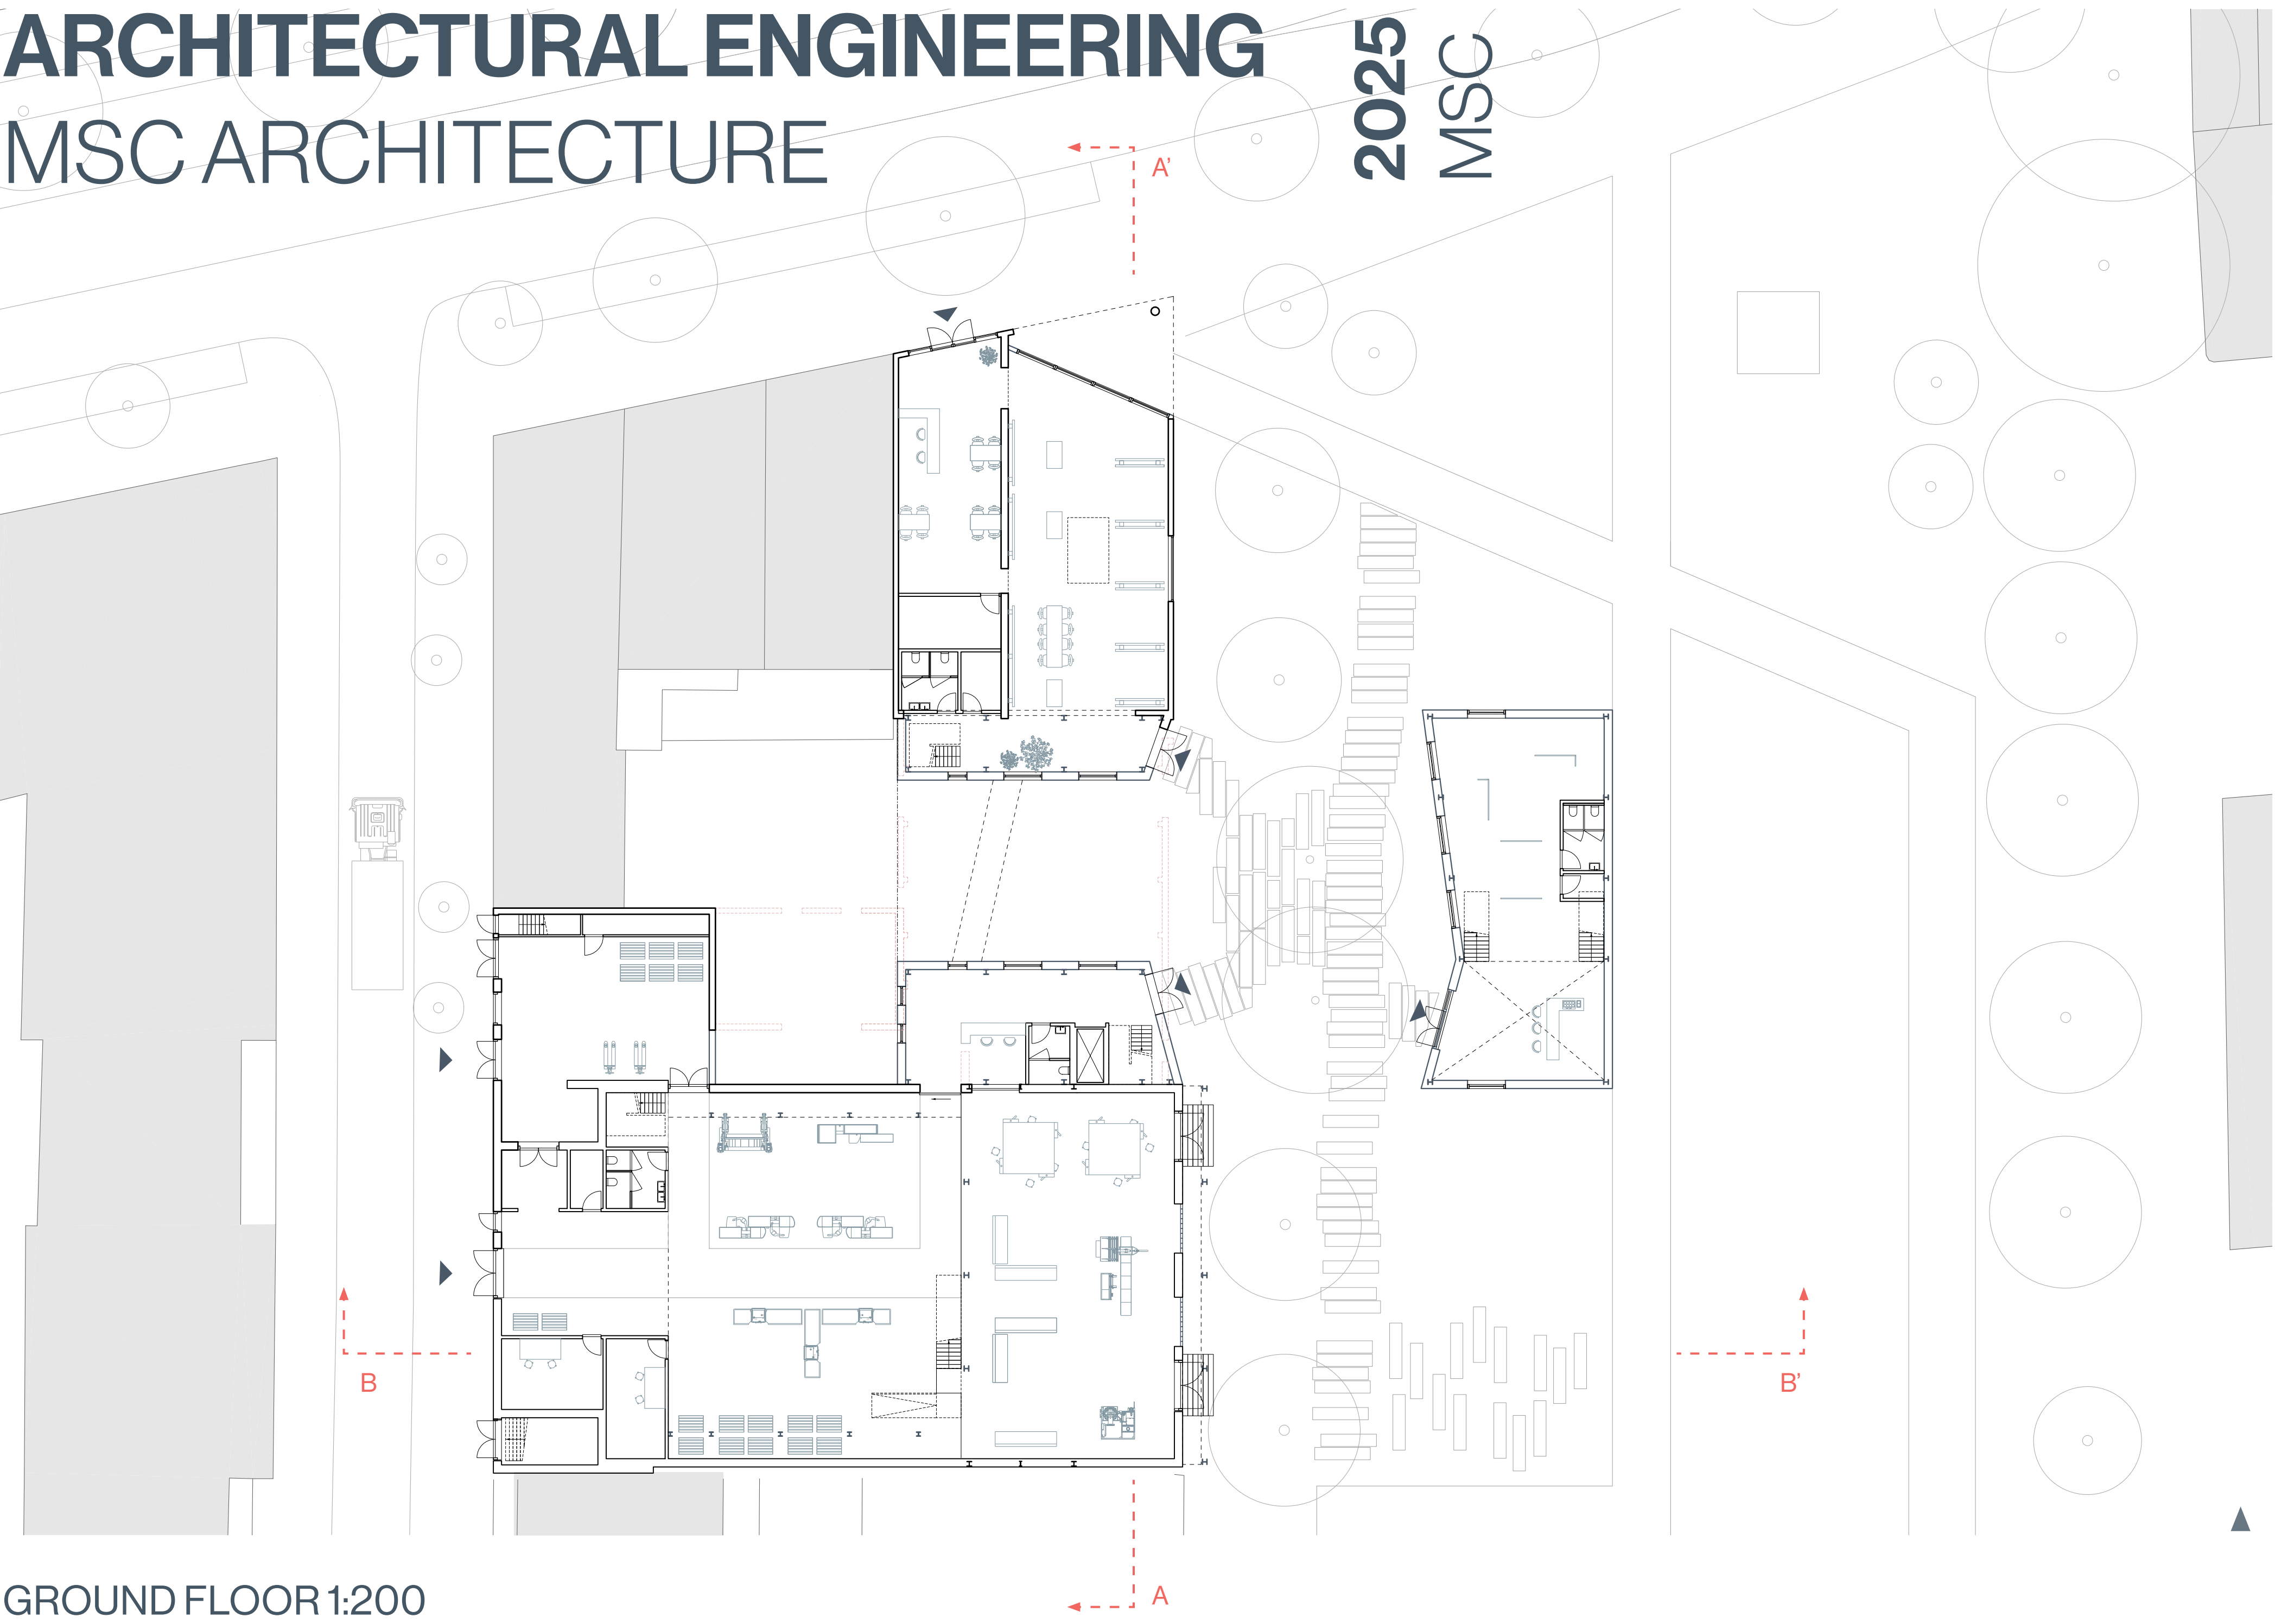


GROUND FLOOR 1:200

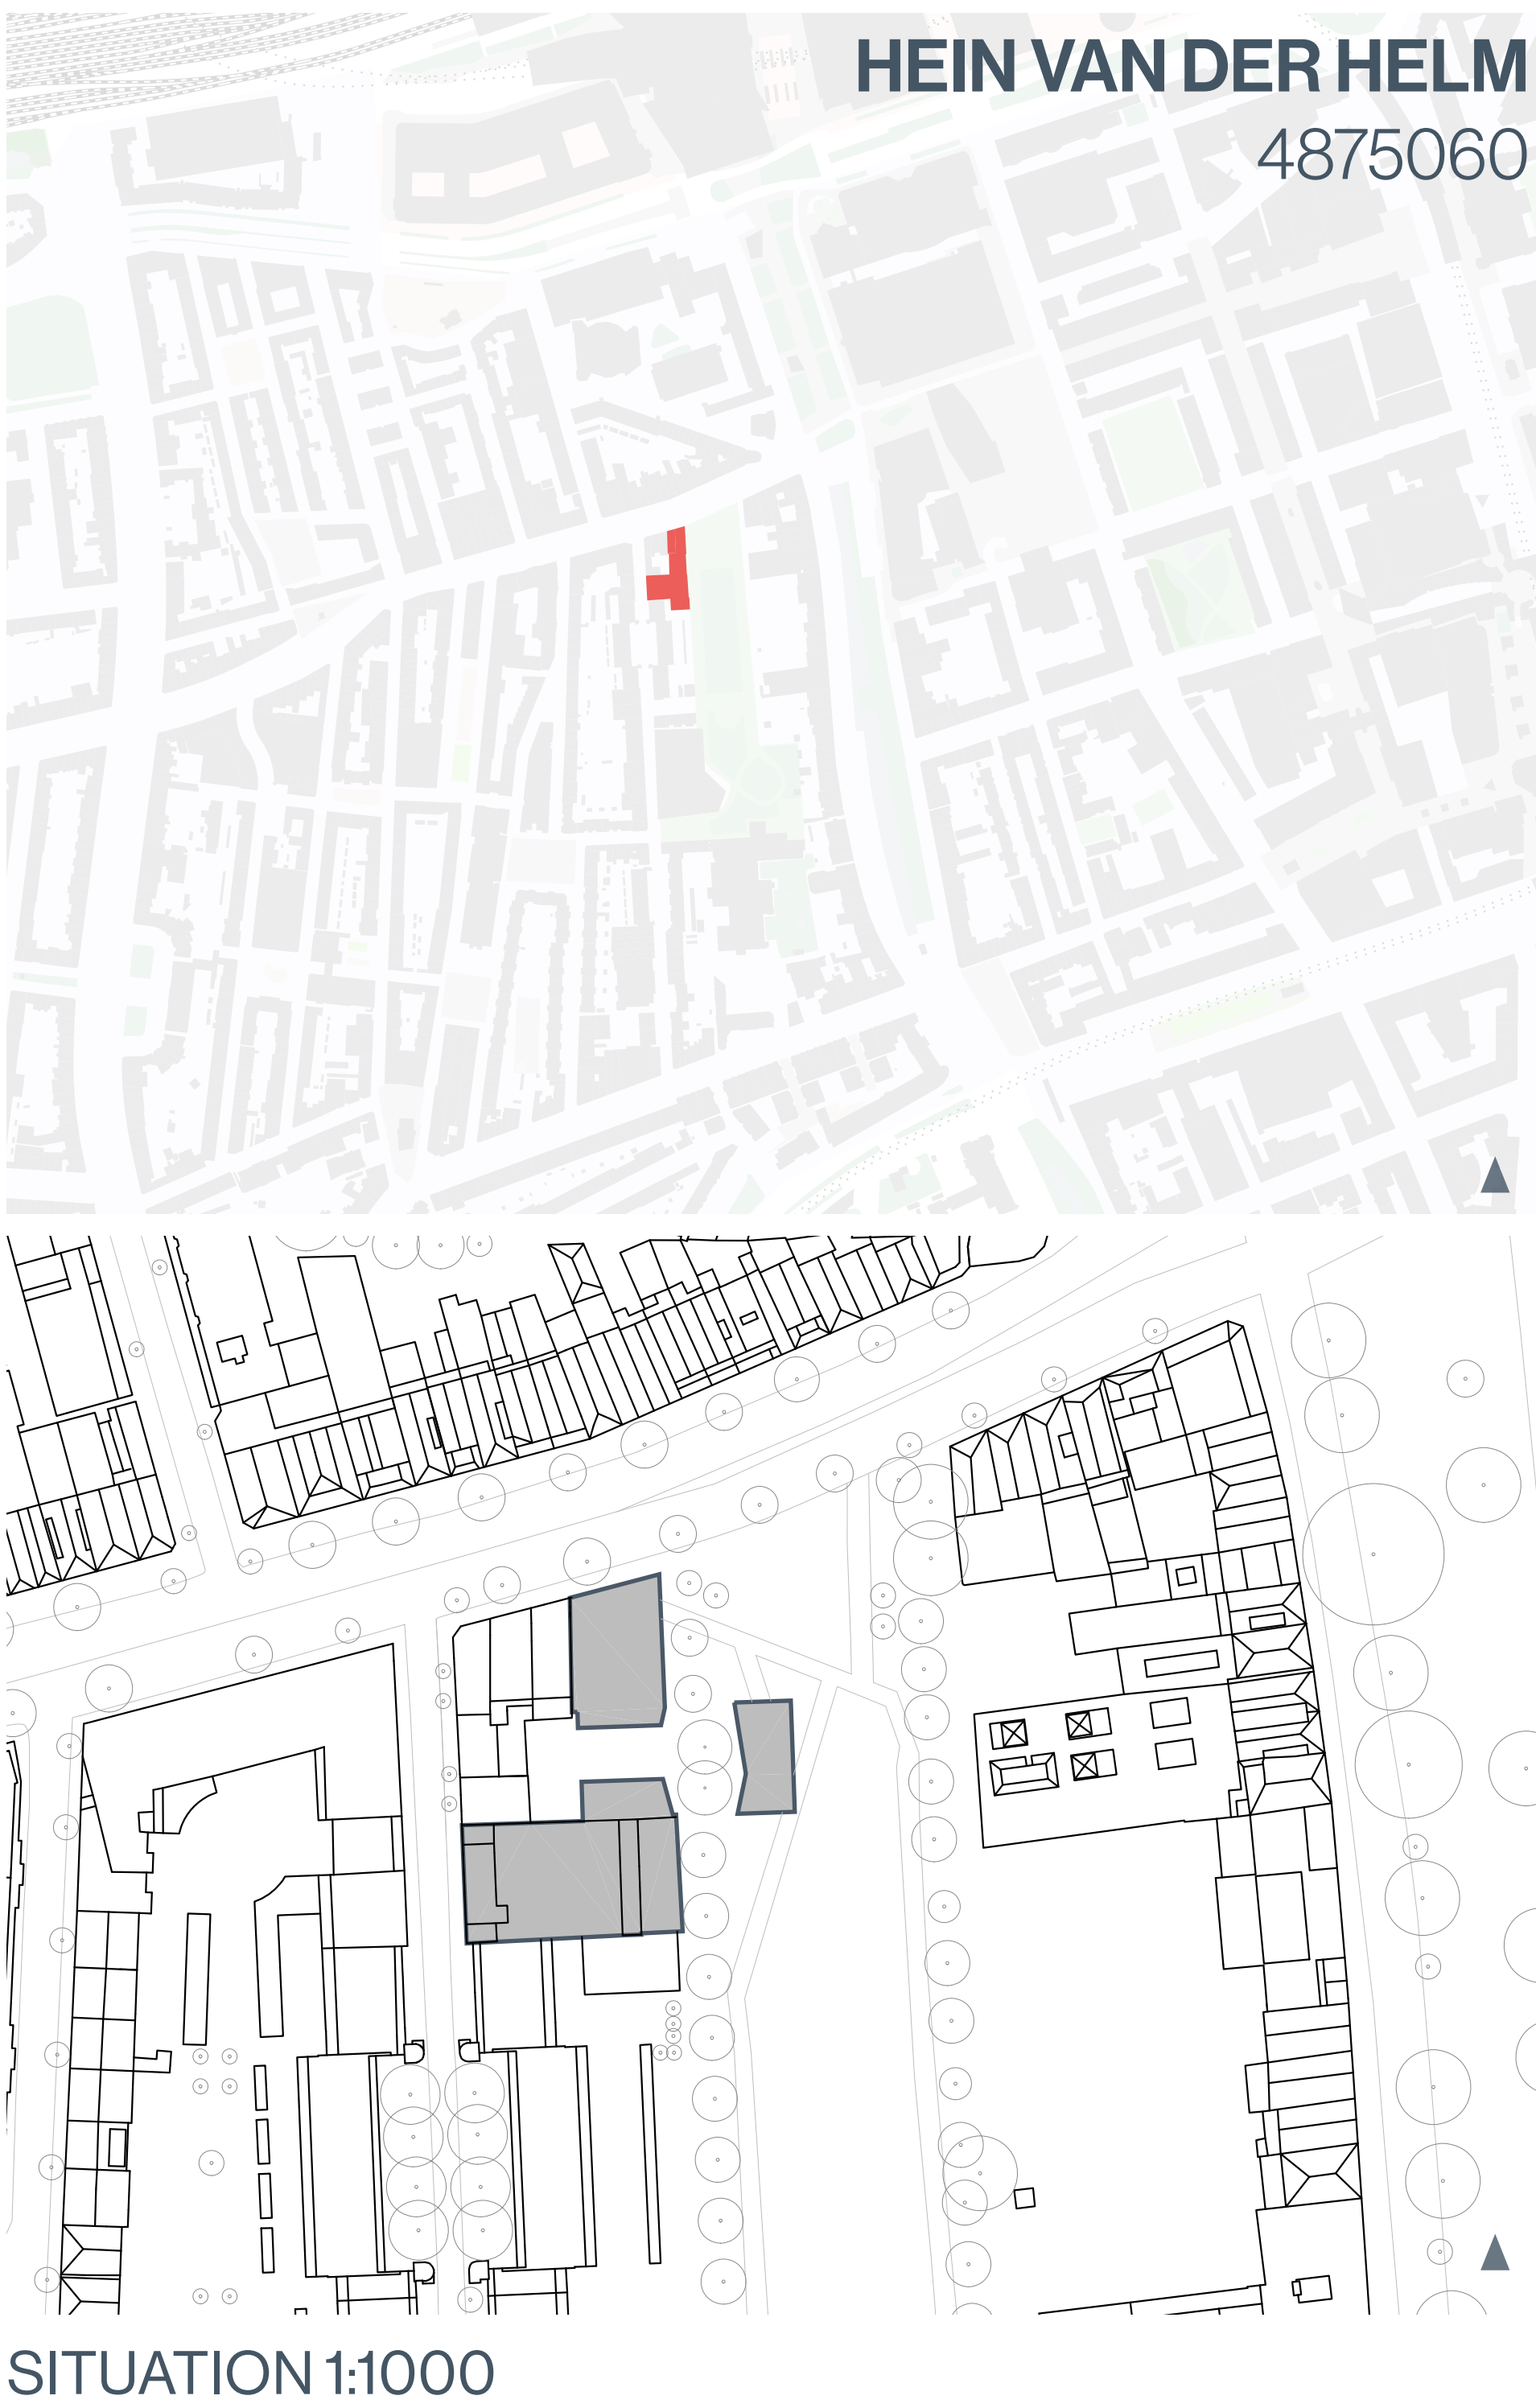


SITUATION 1:1000

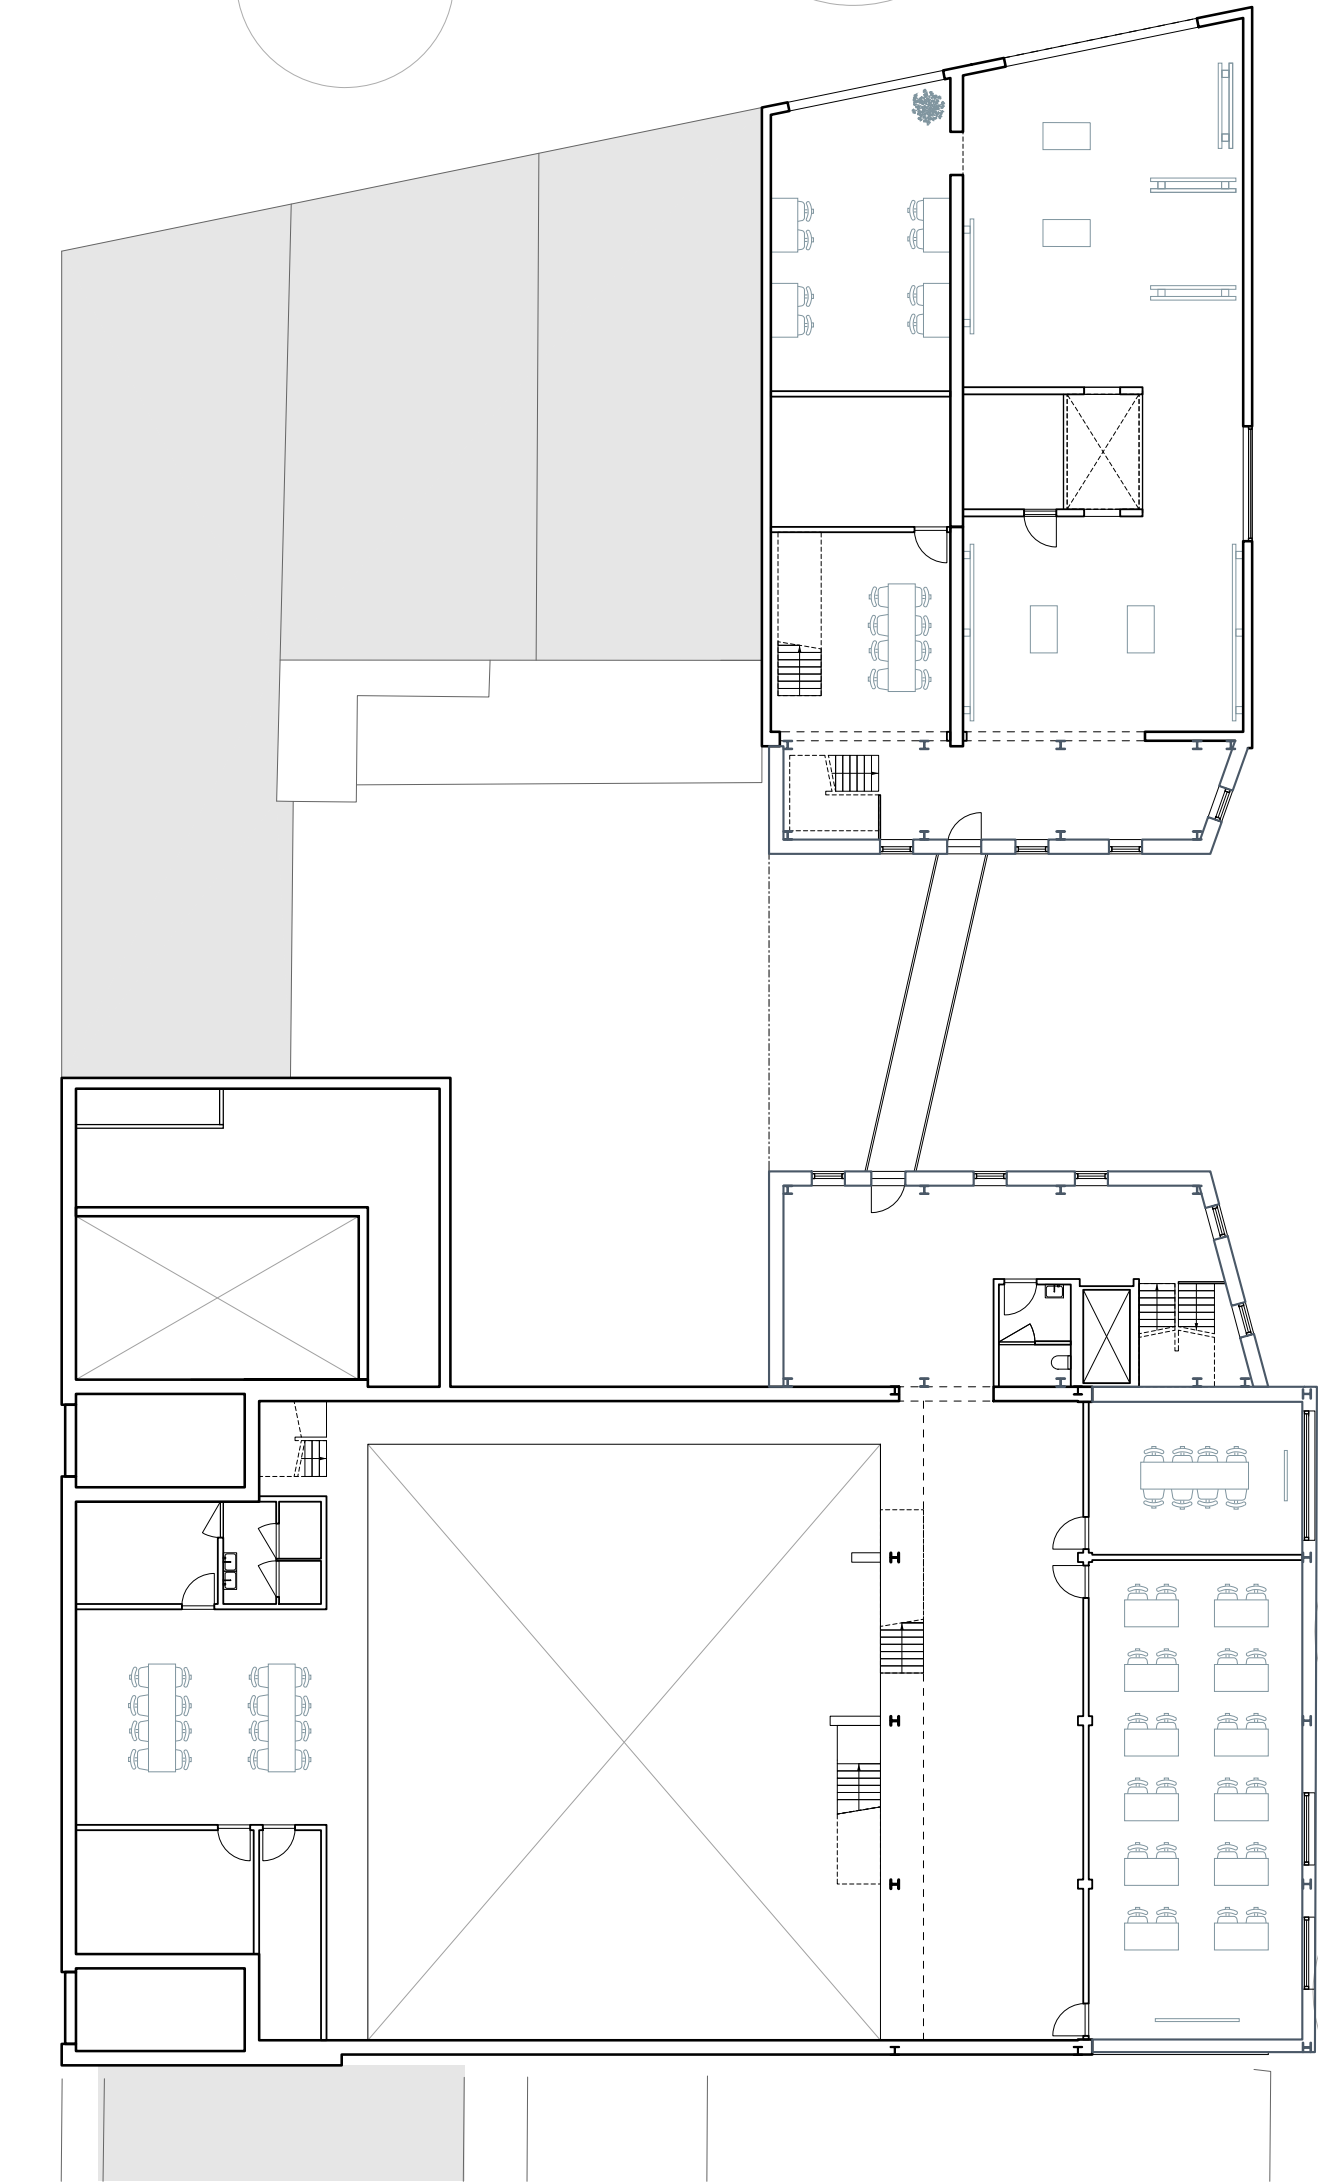


FIRST FLOOR 1:200

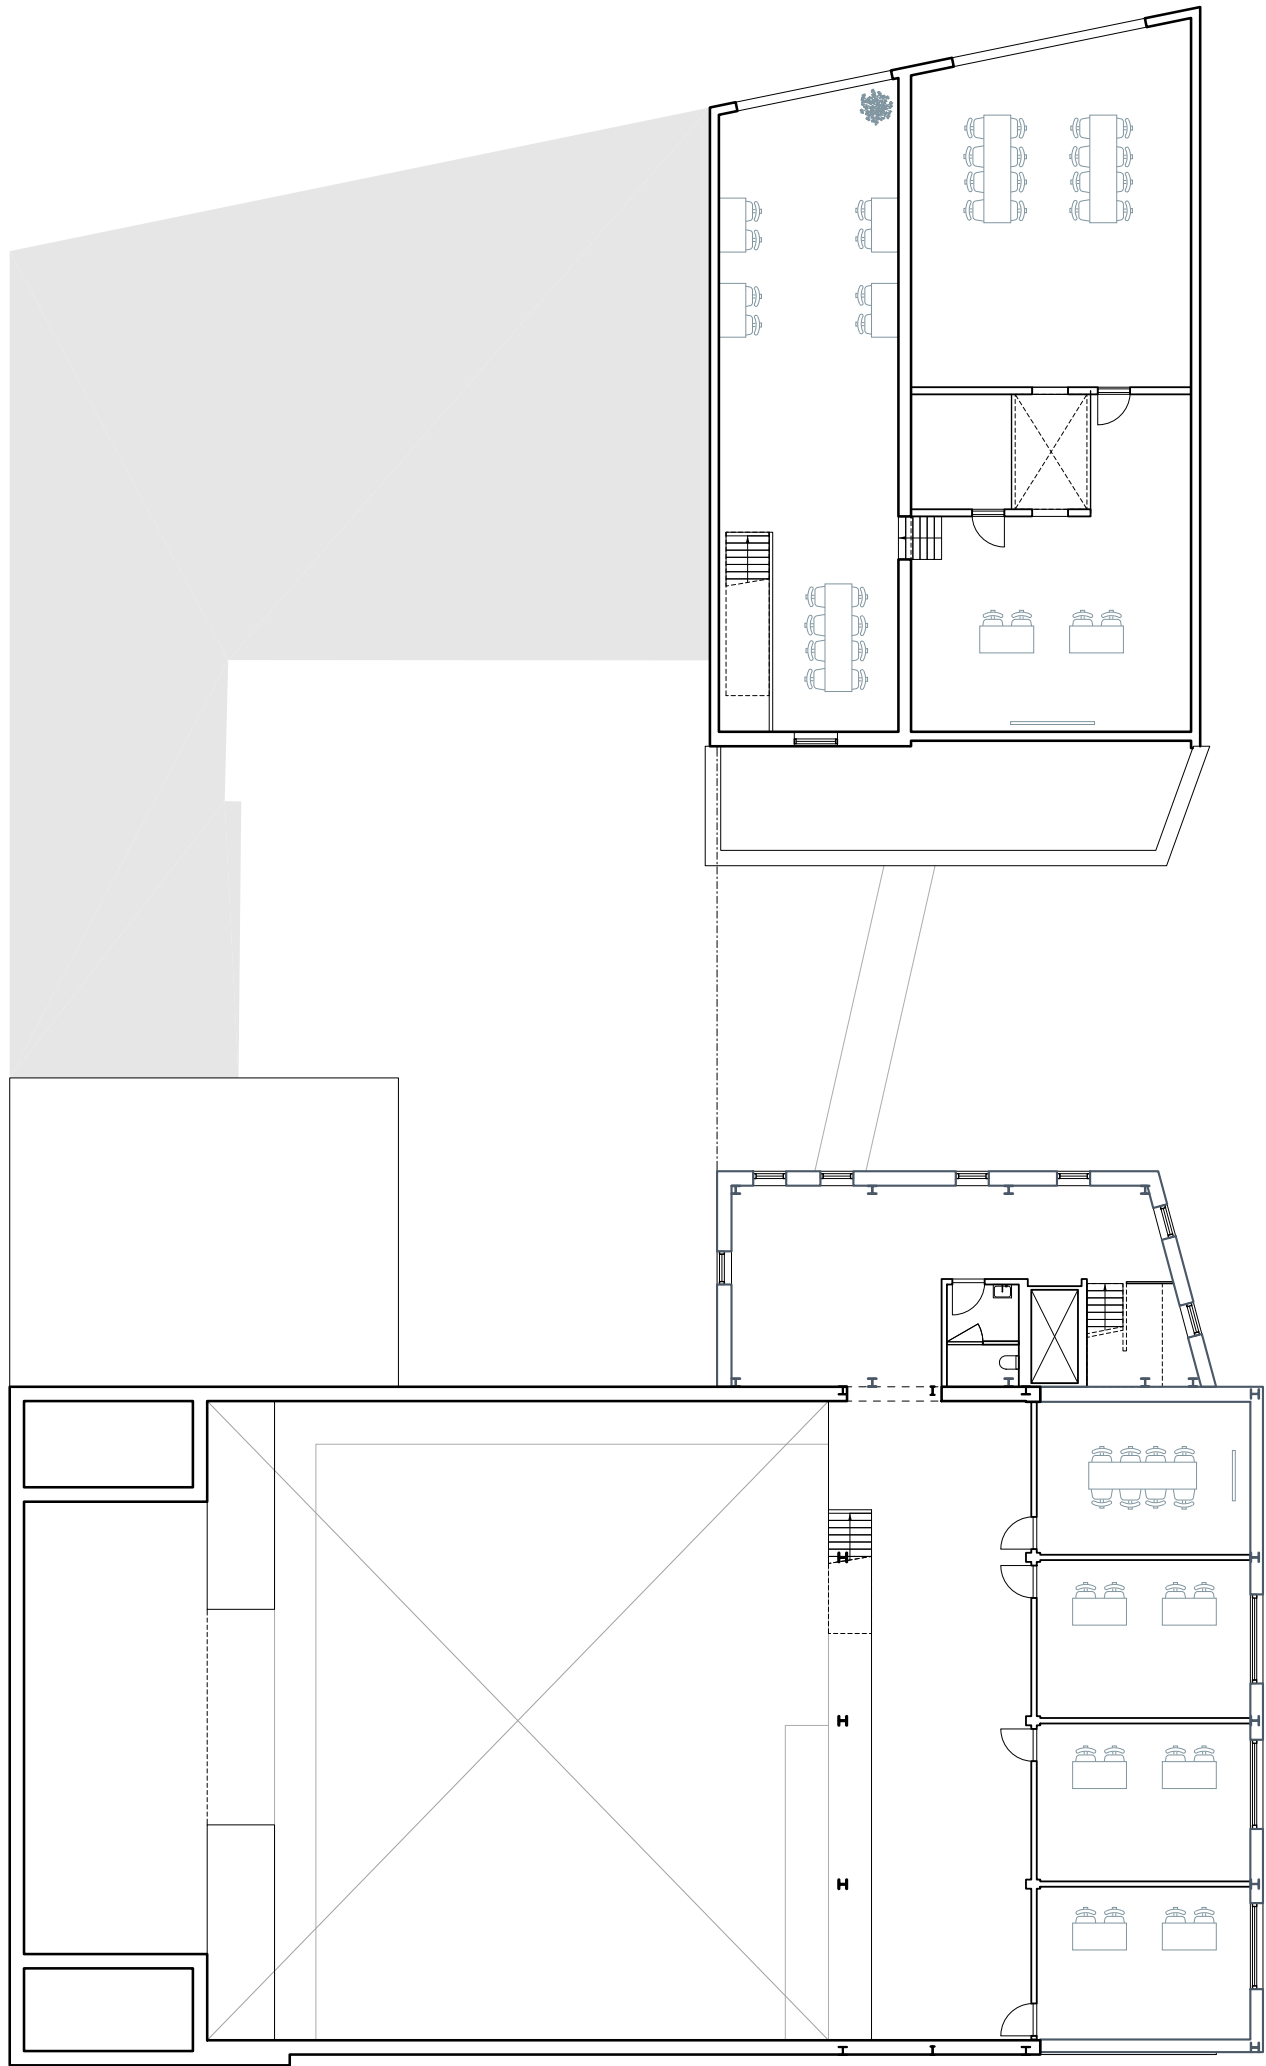


SECOND FLOOR 1:200

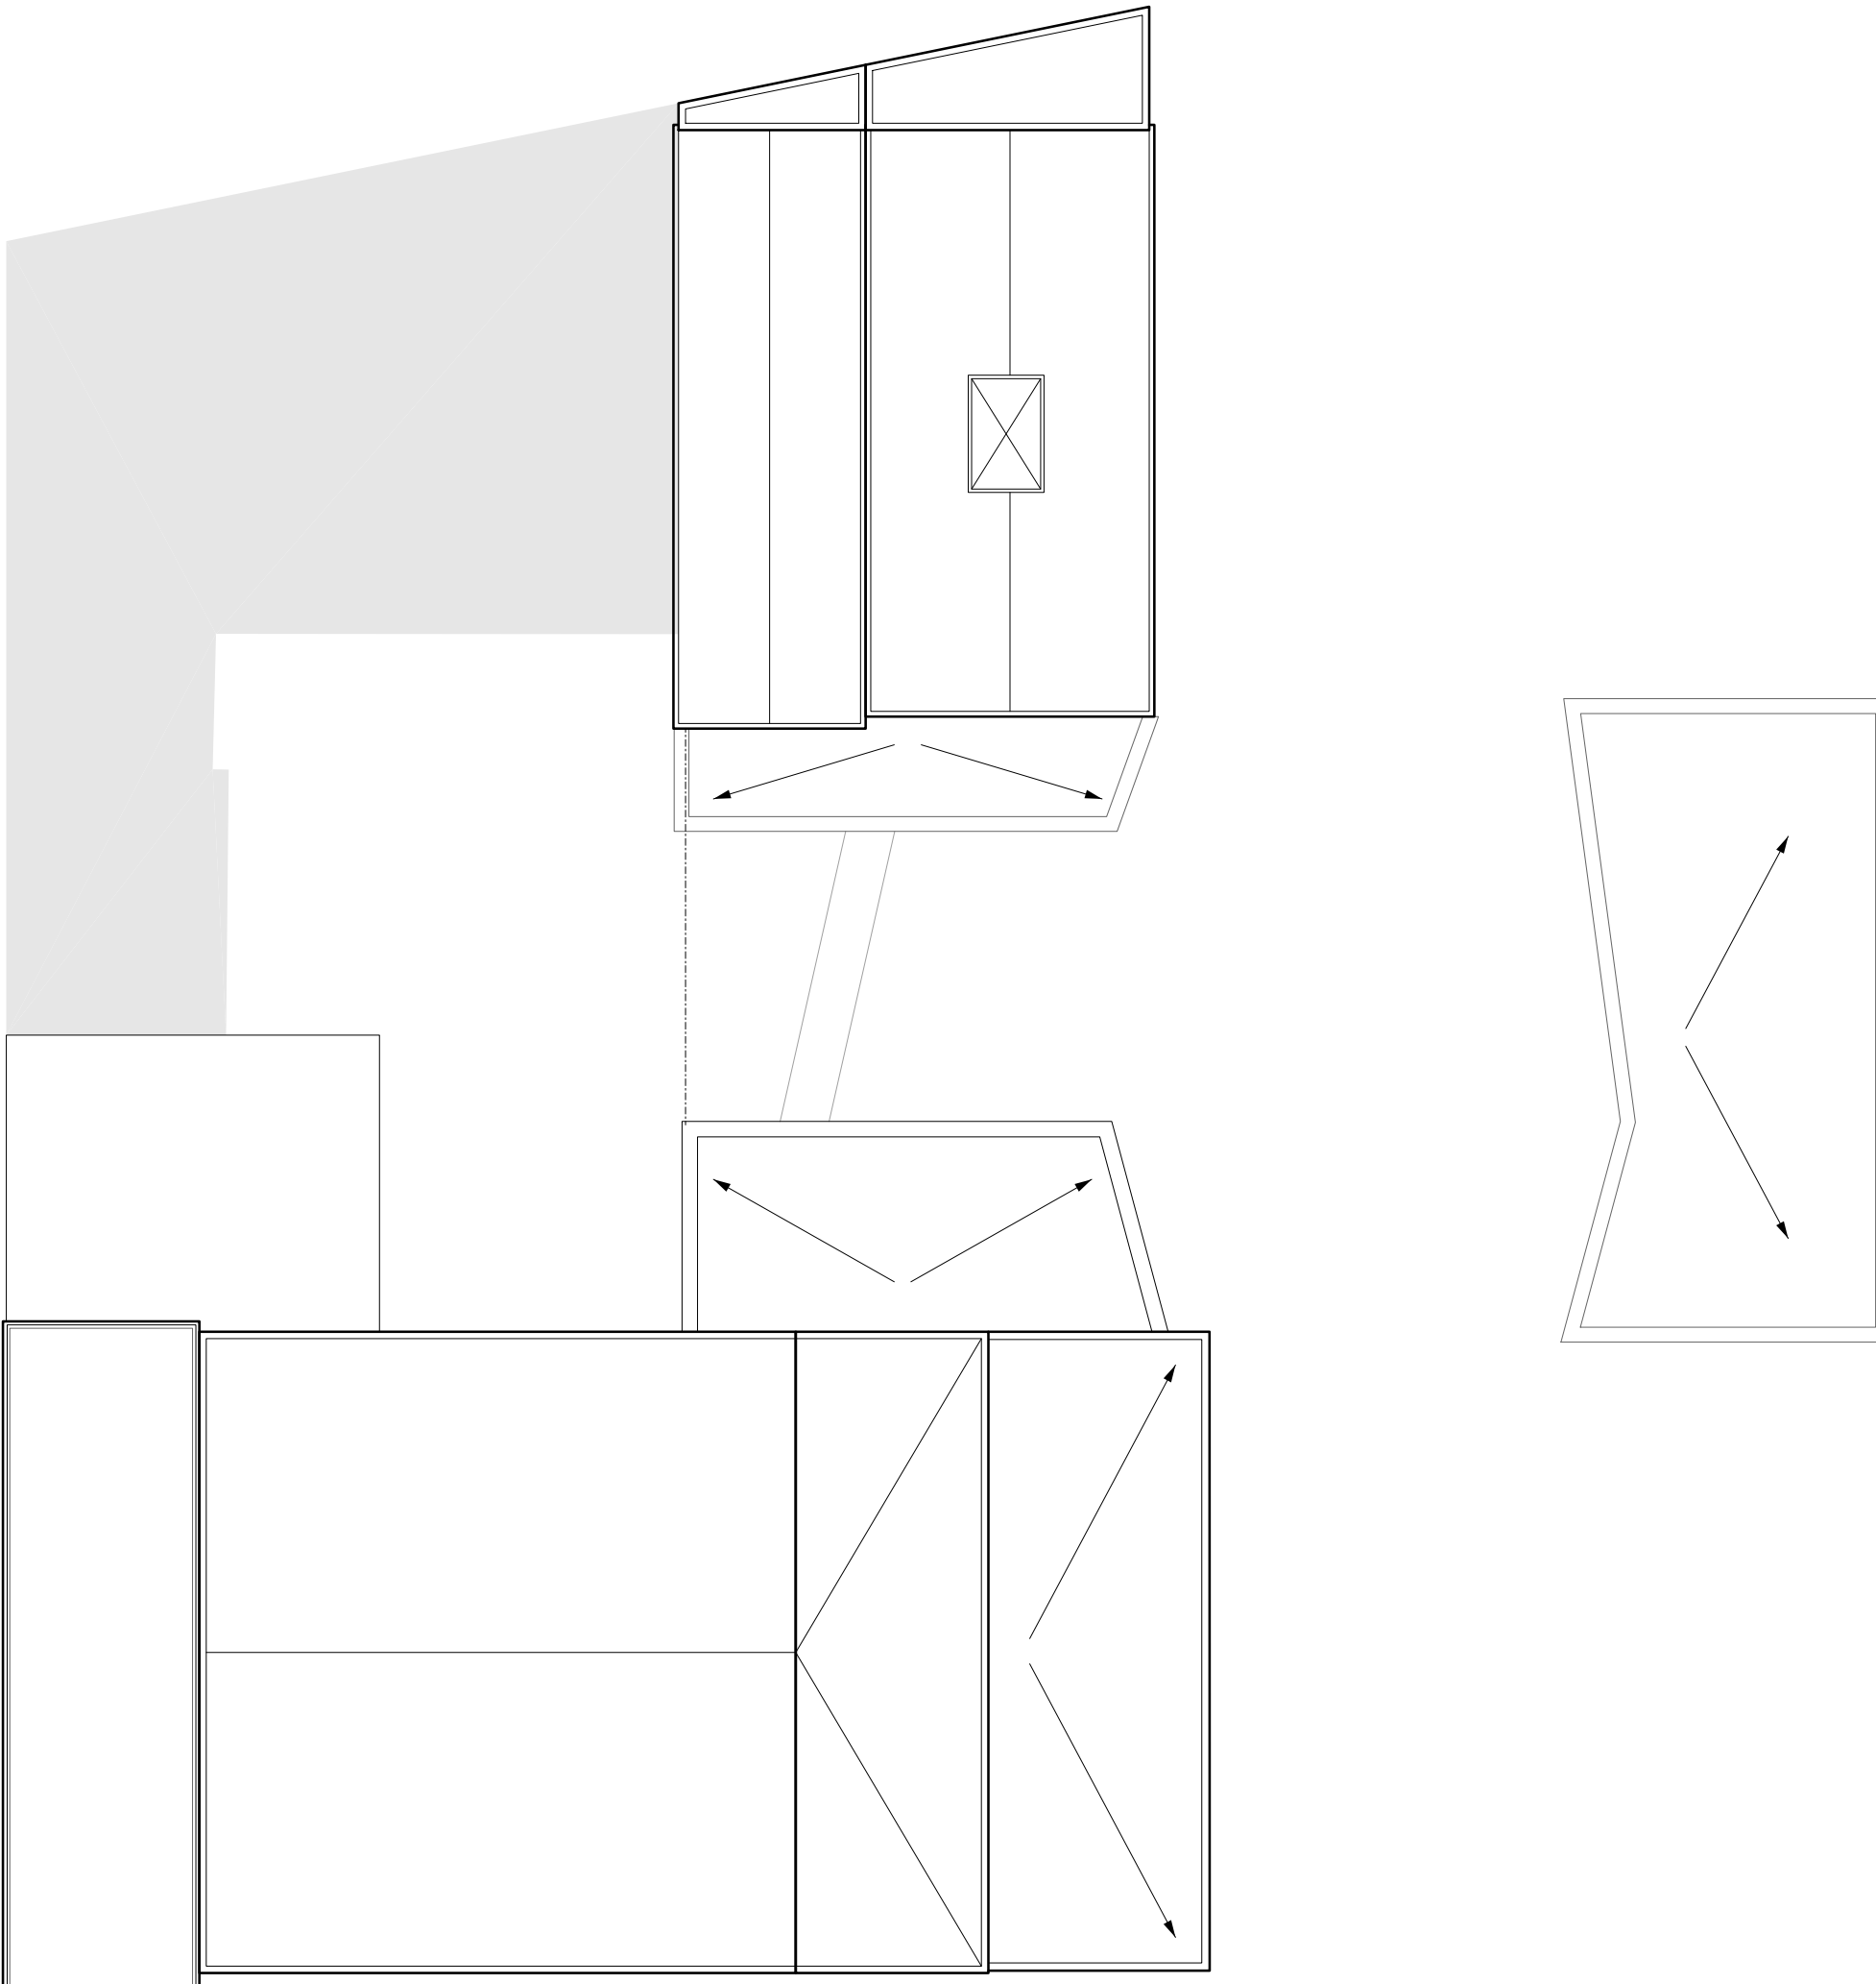


ROOF 1:200

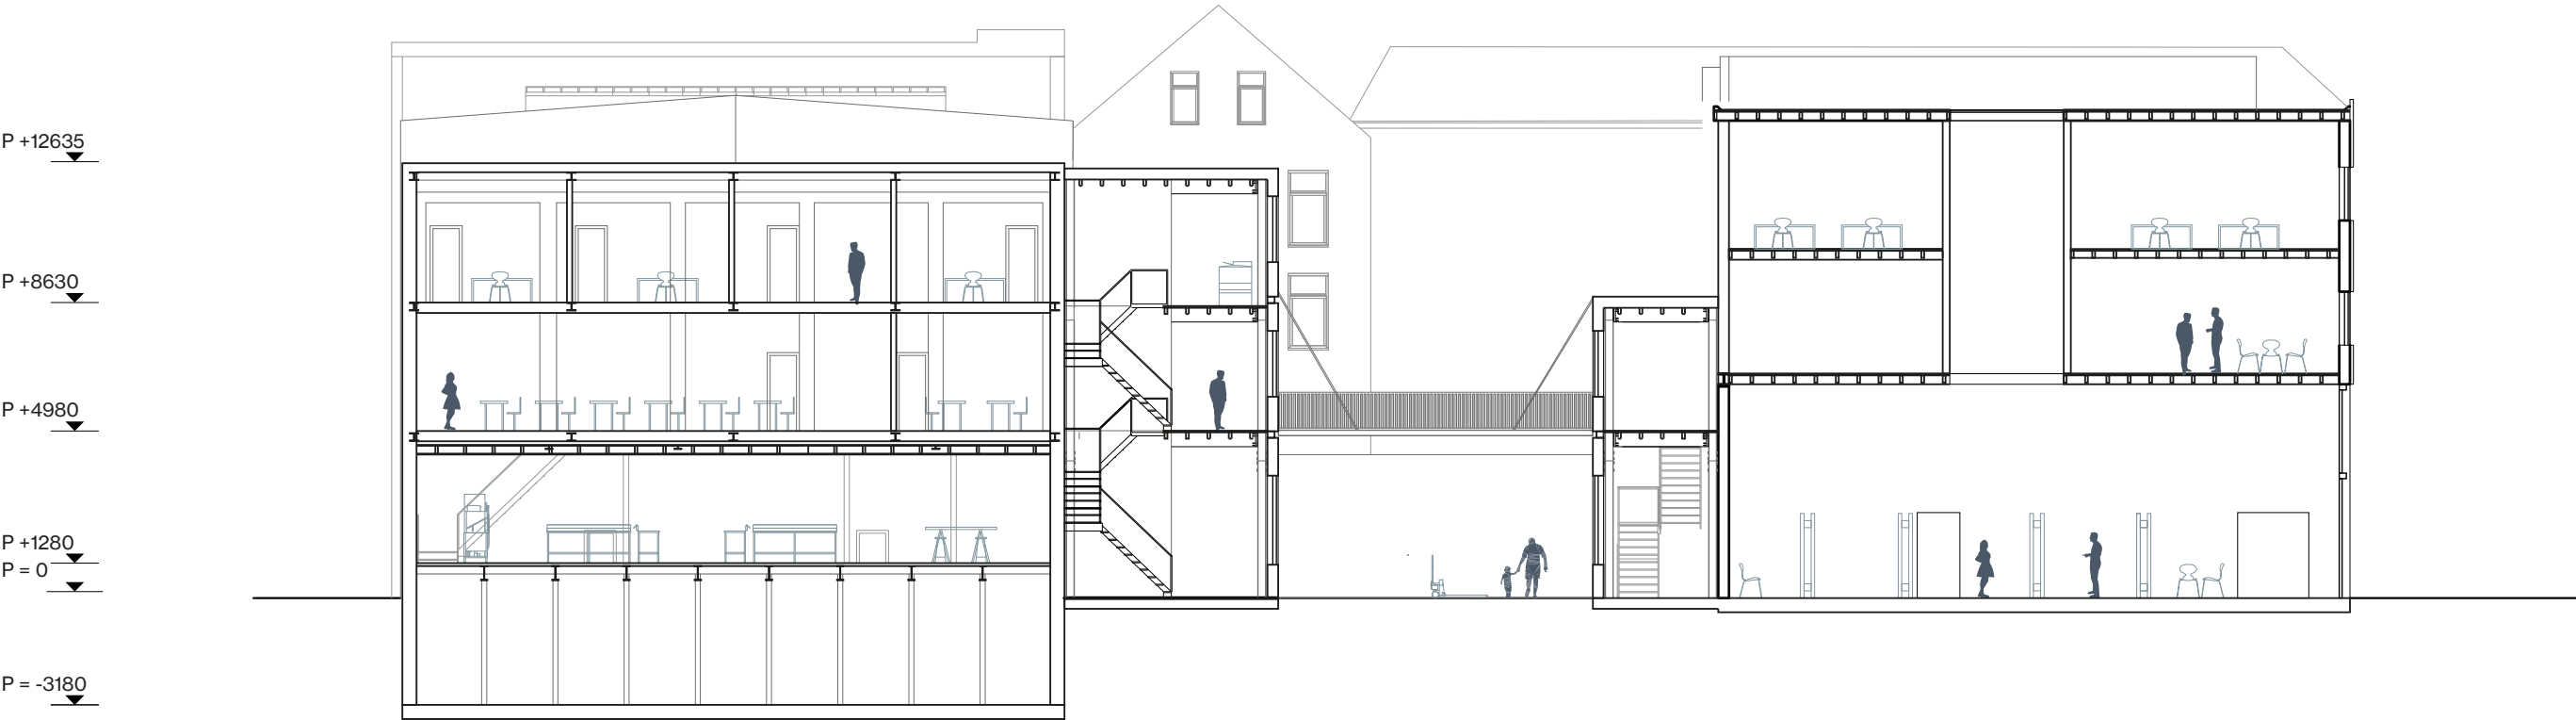






SECTION AA' 1:200

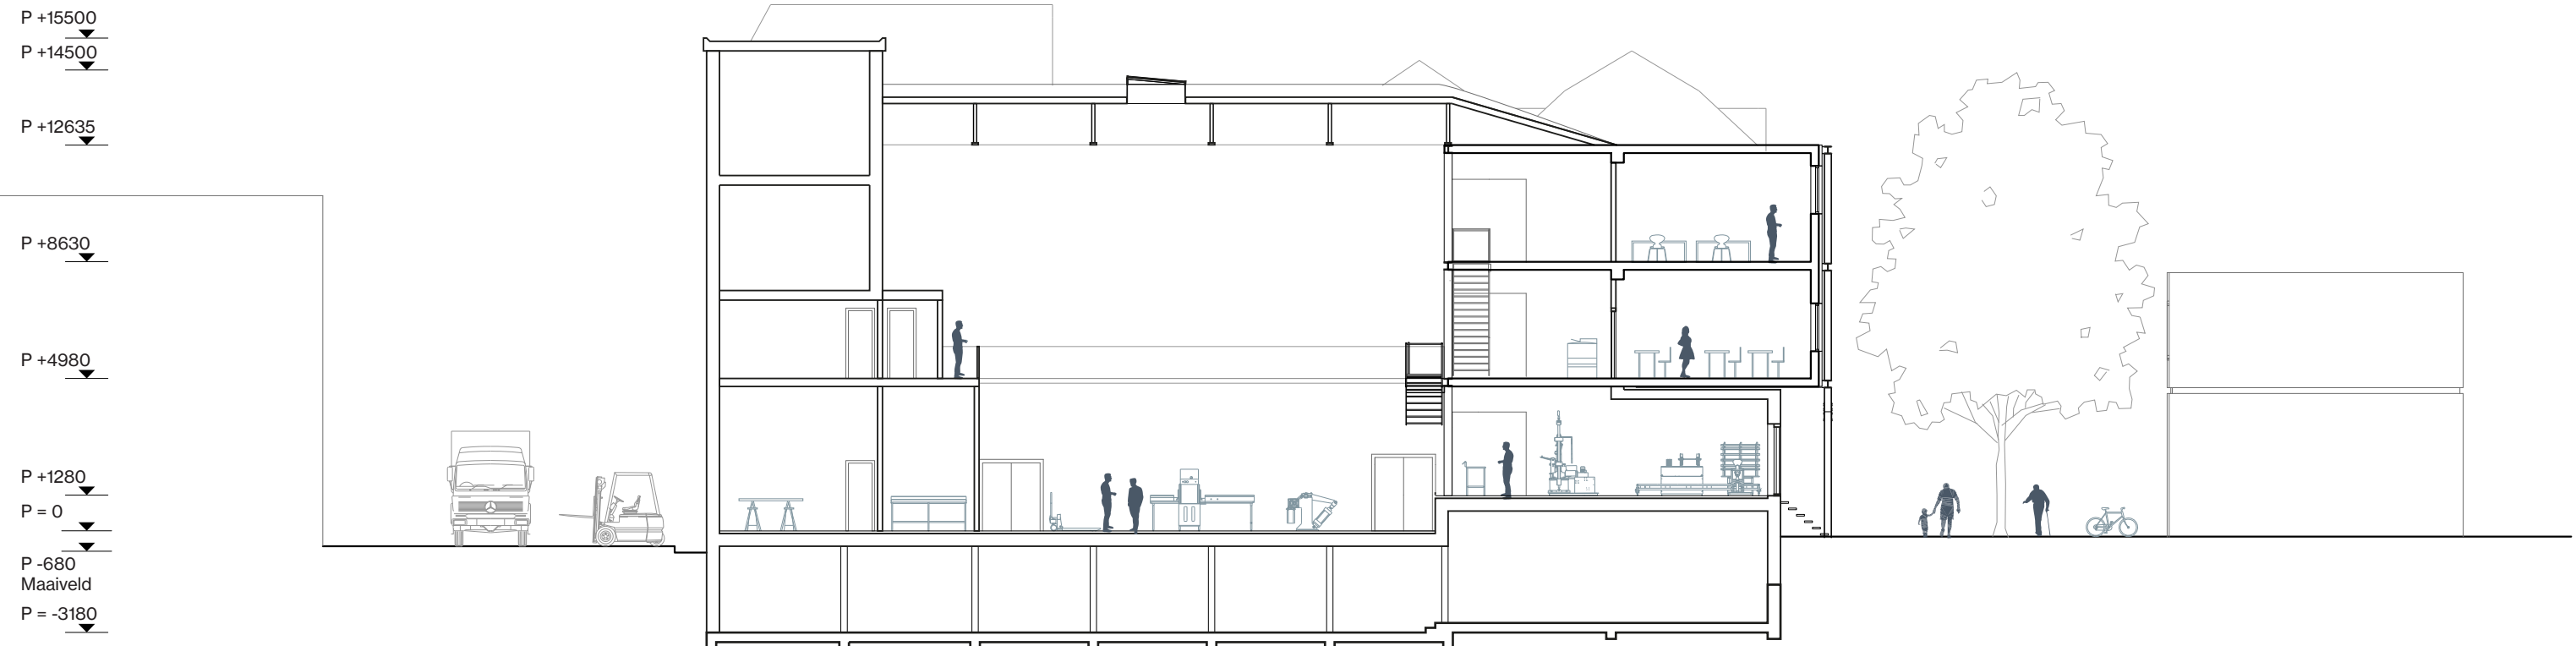

SECTION BB' 1:200

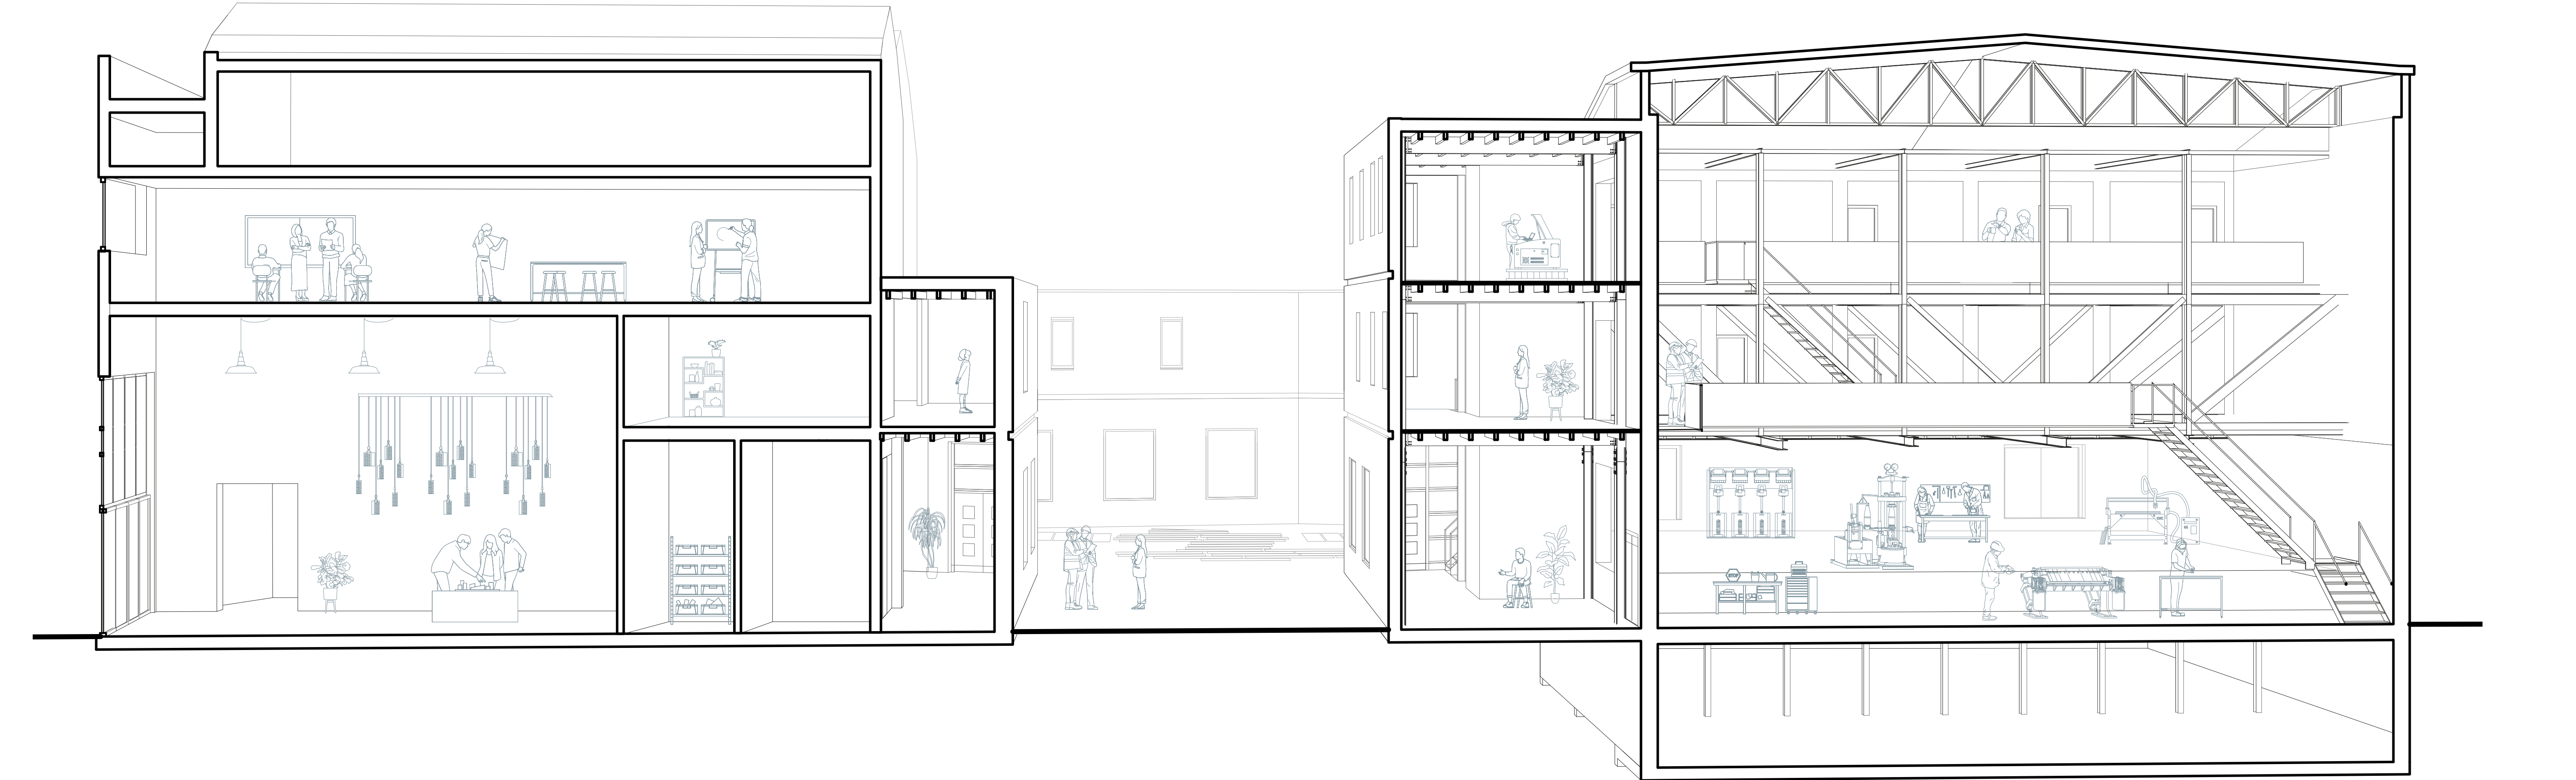




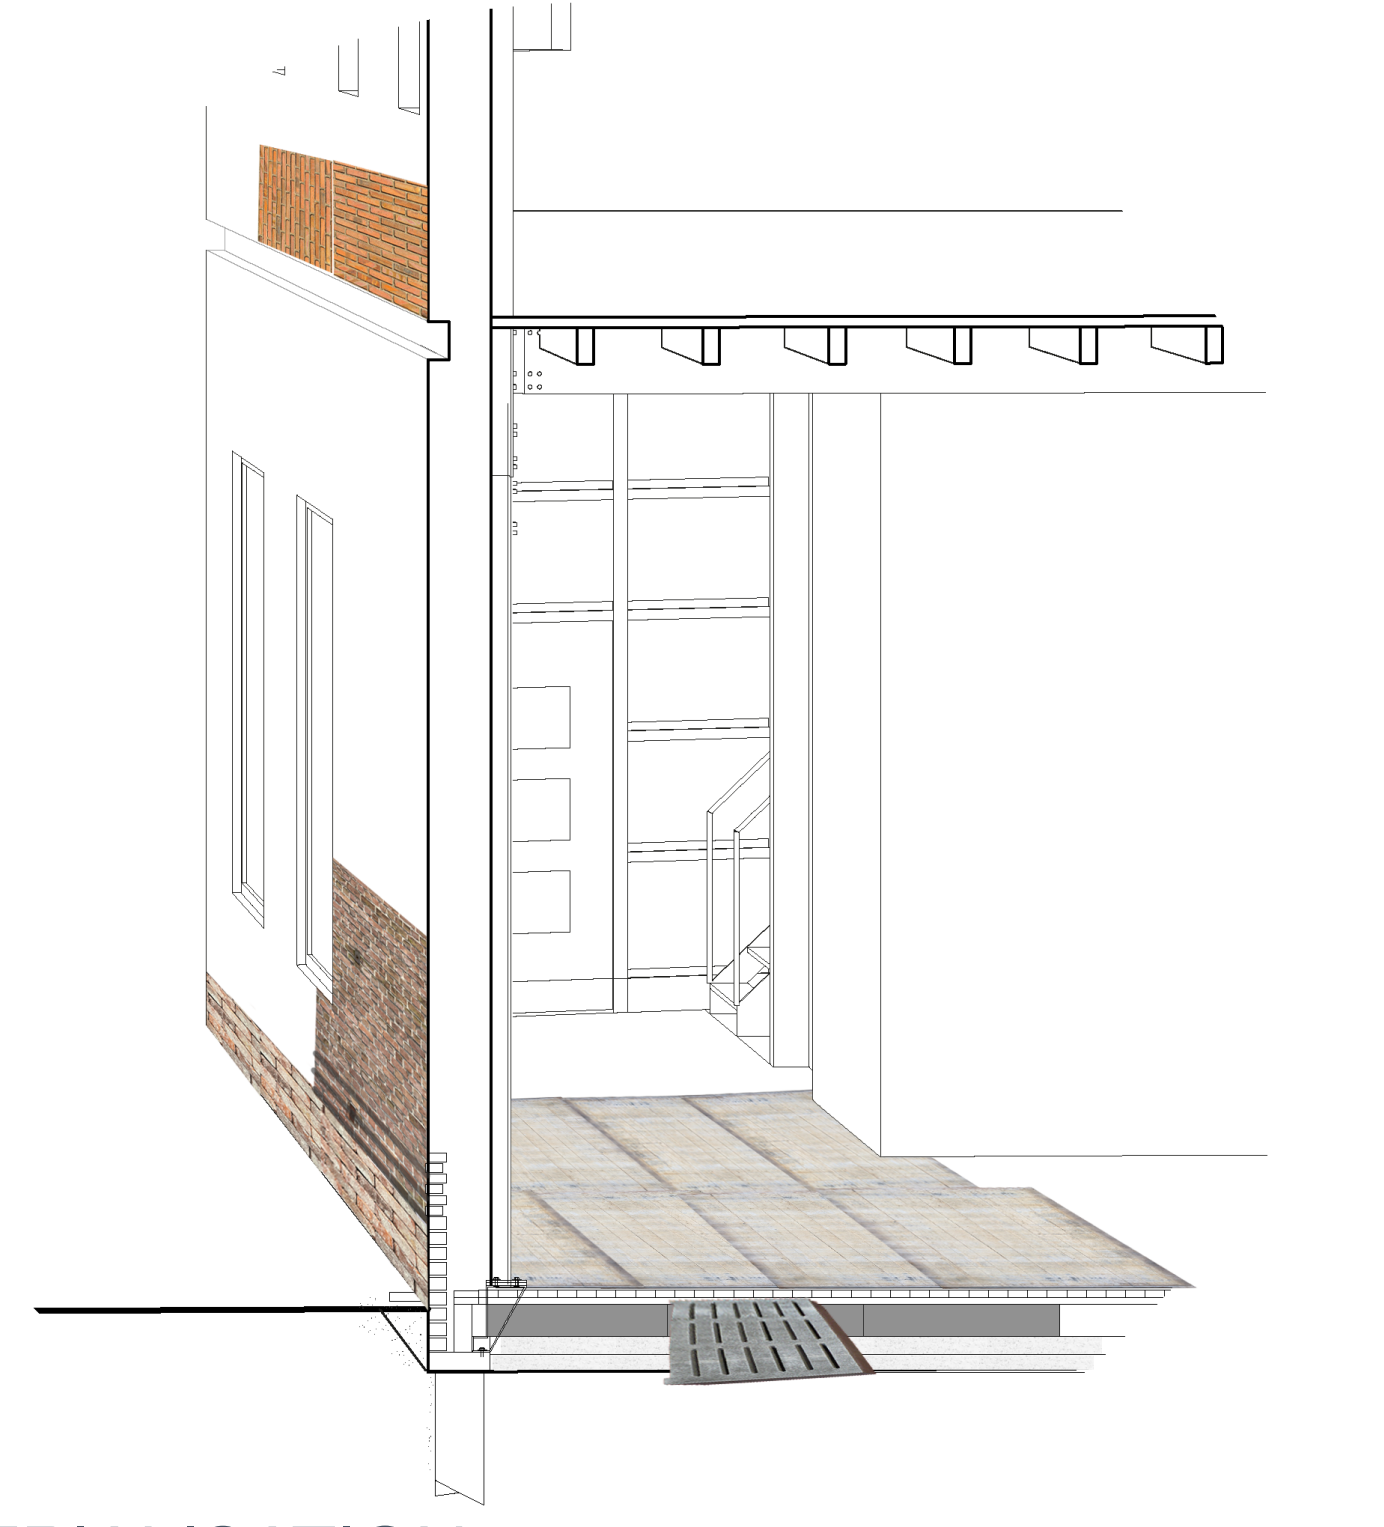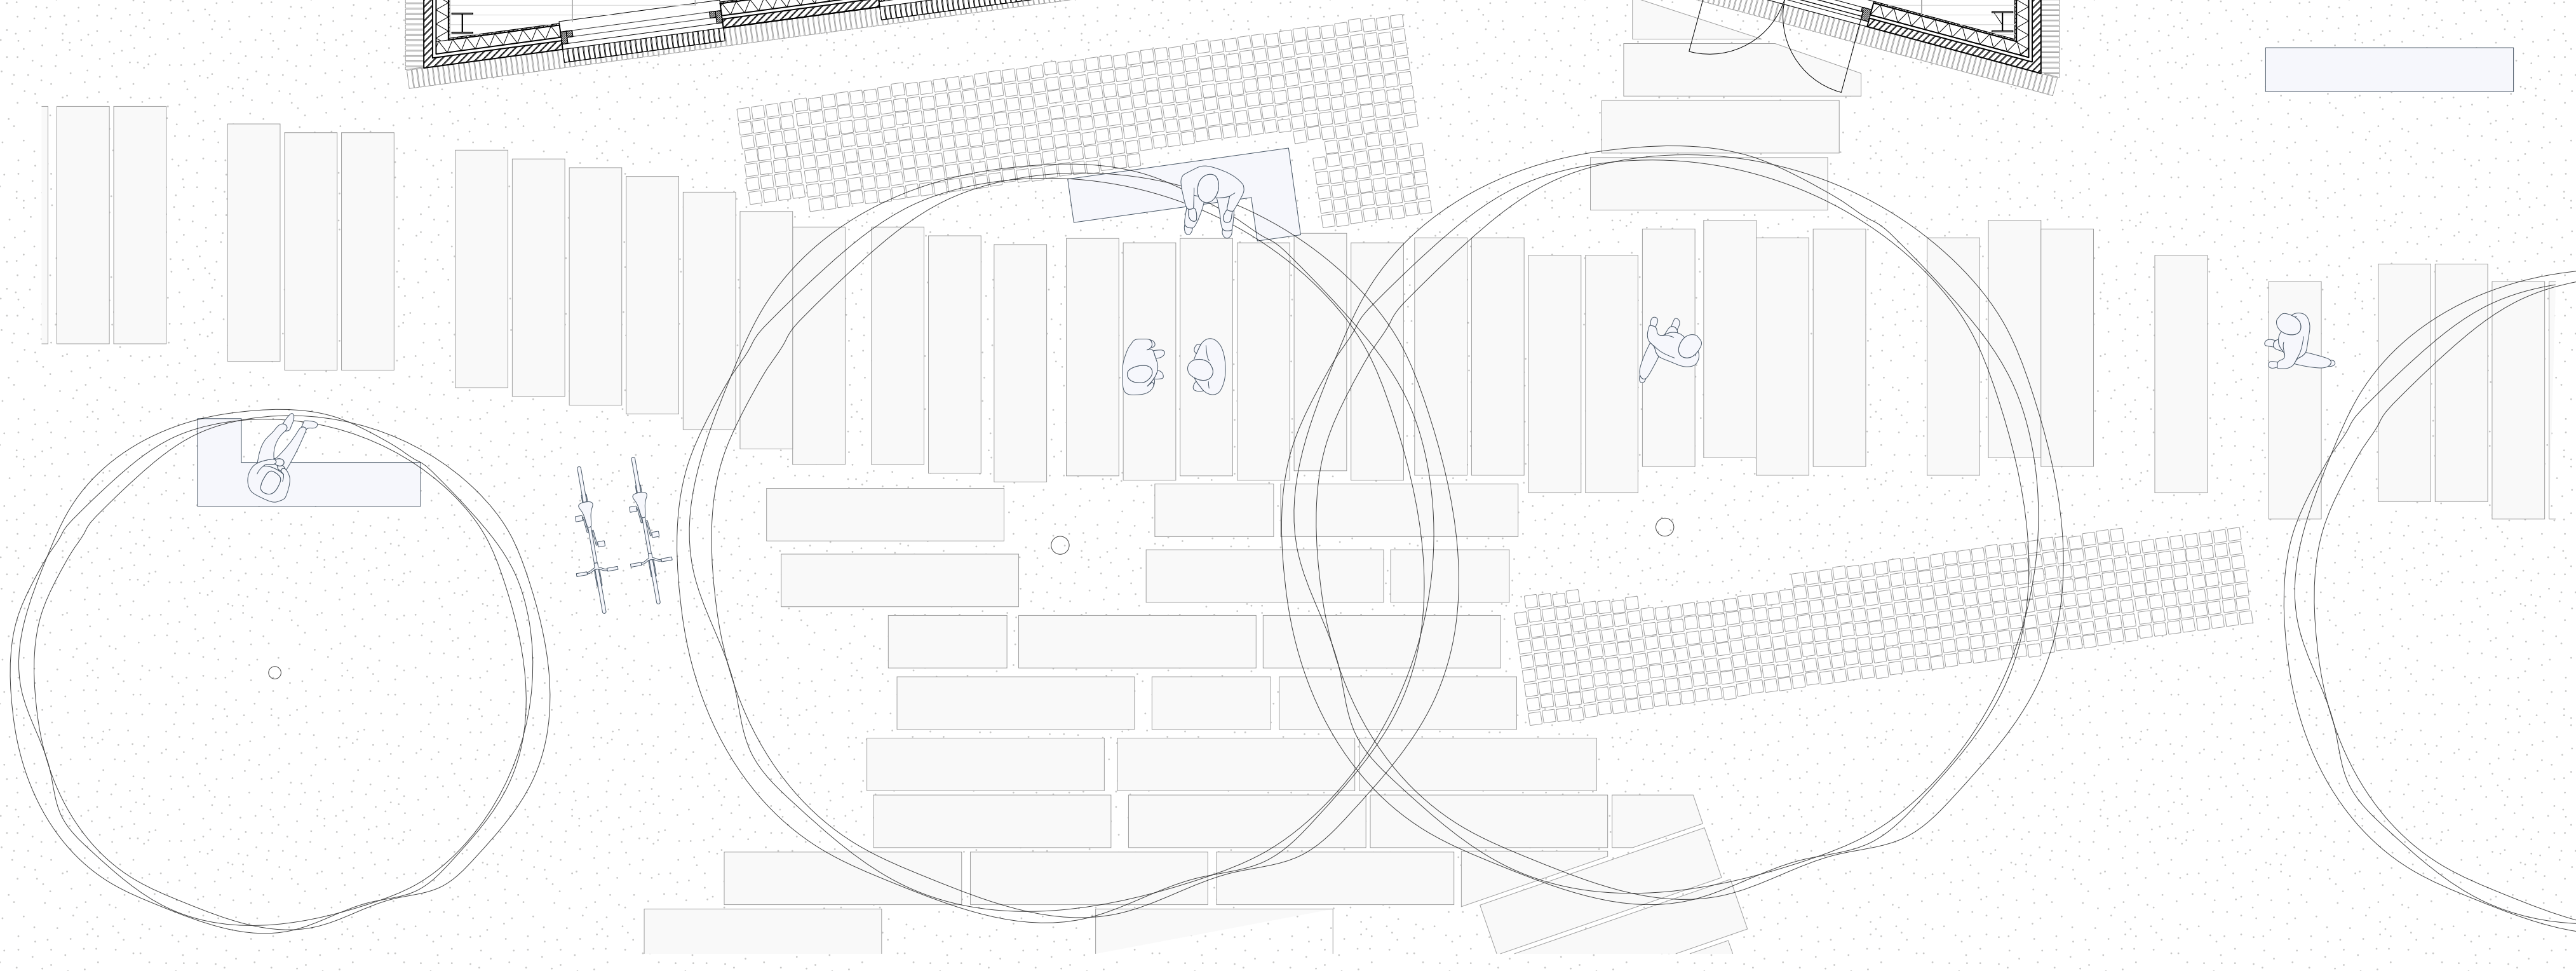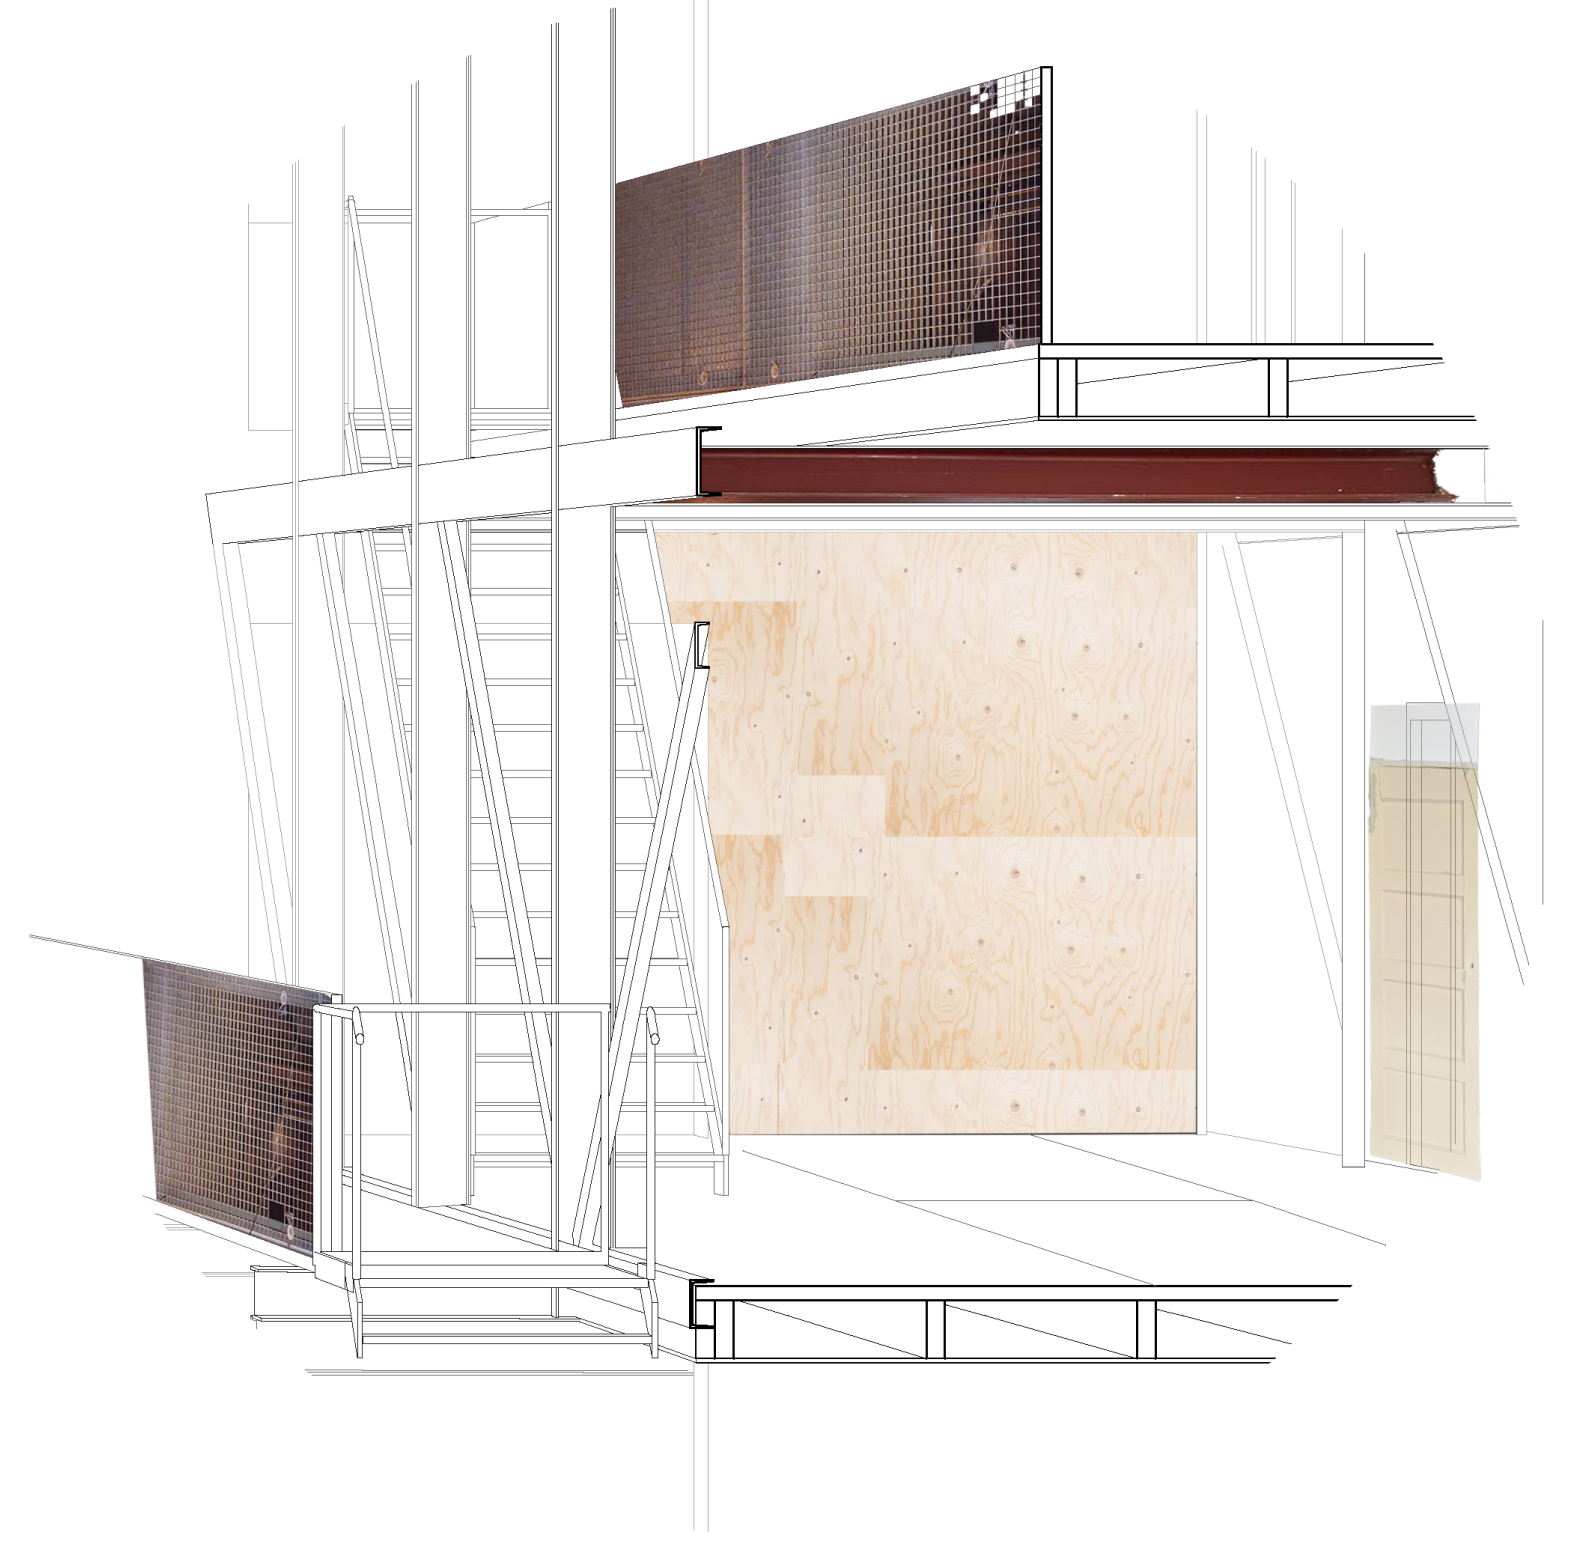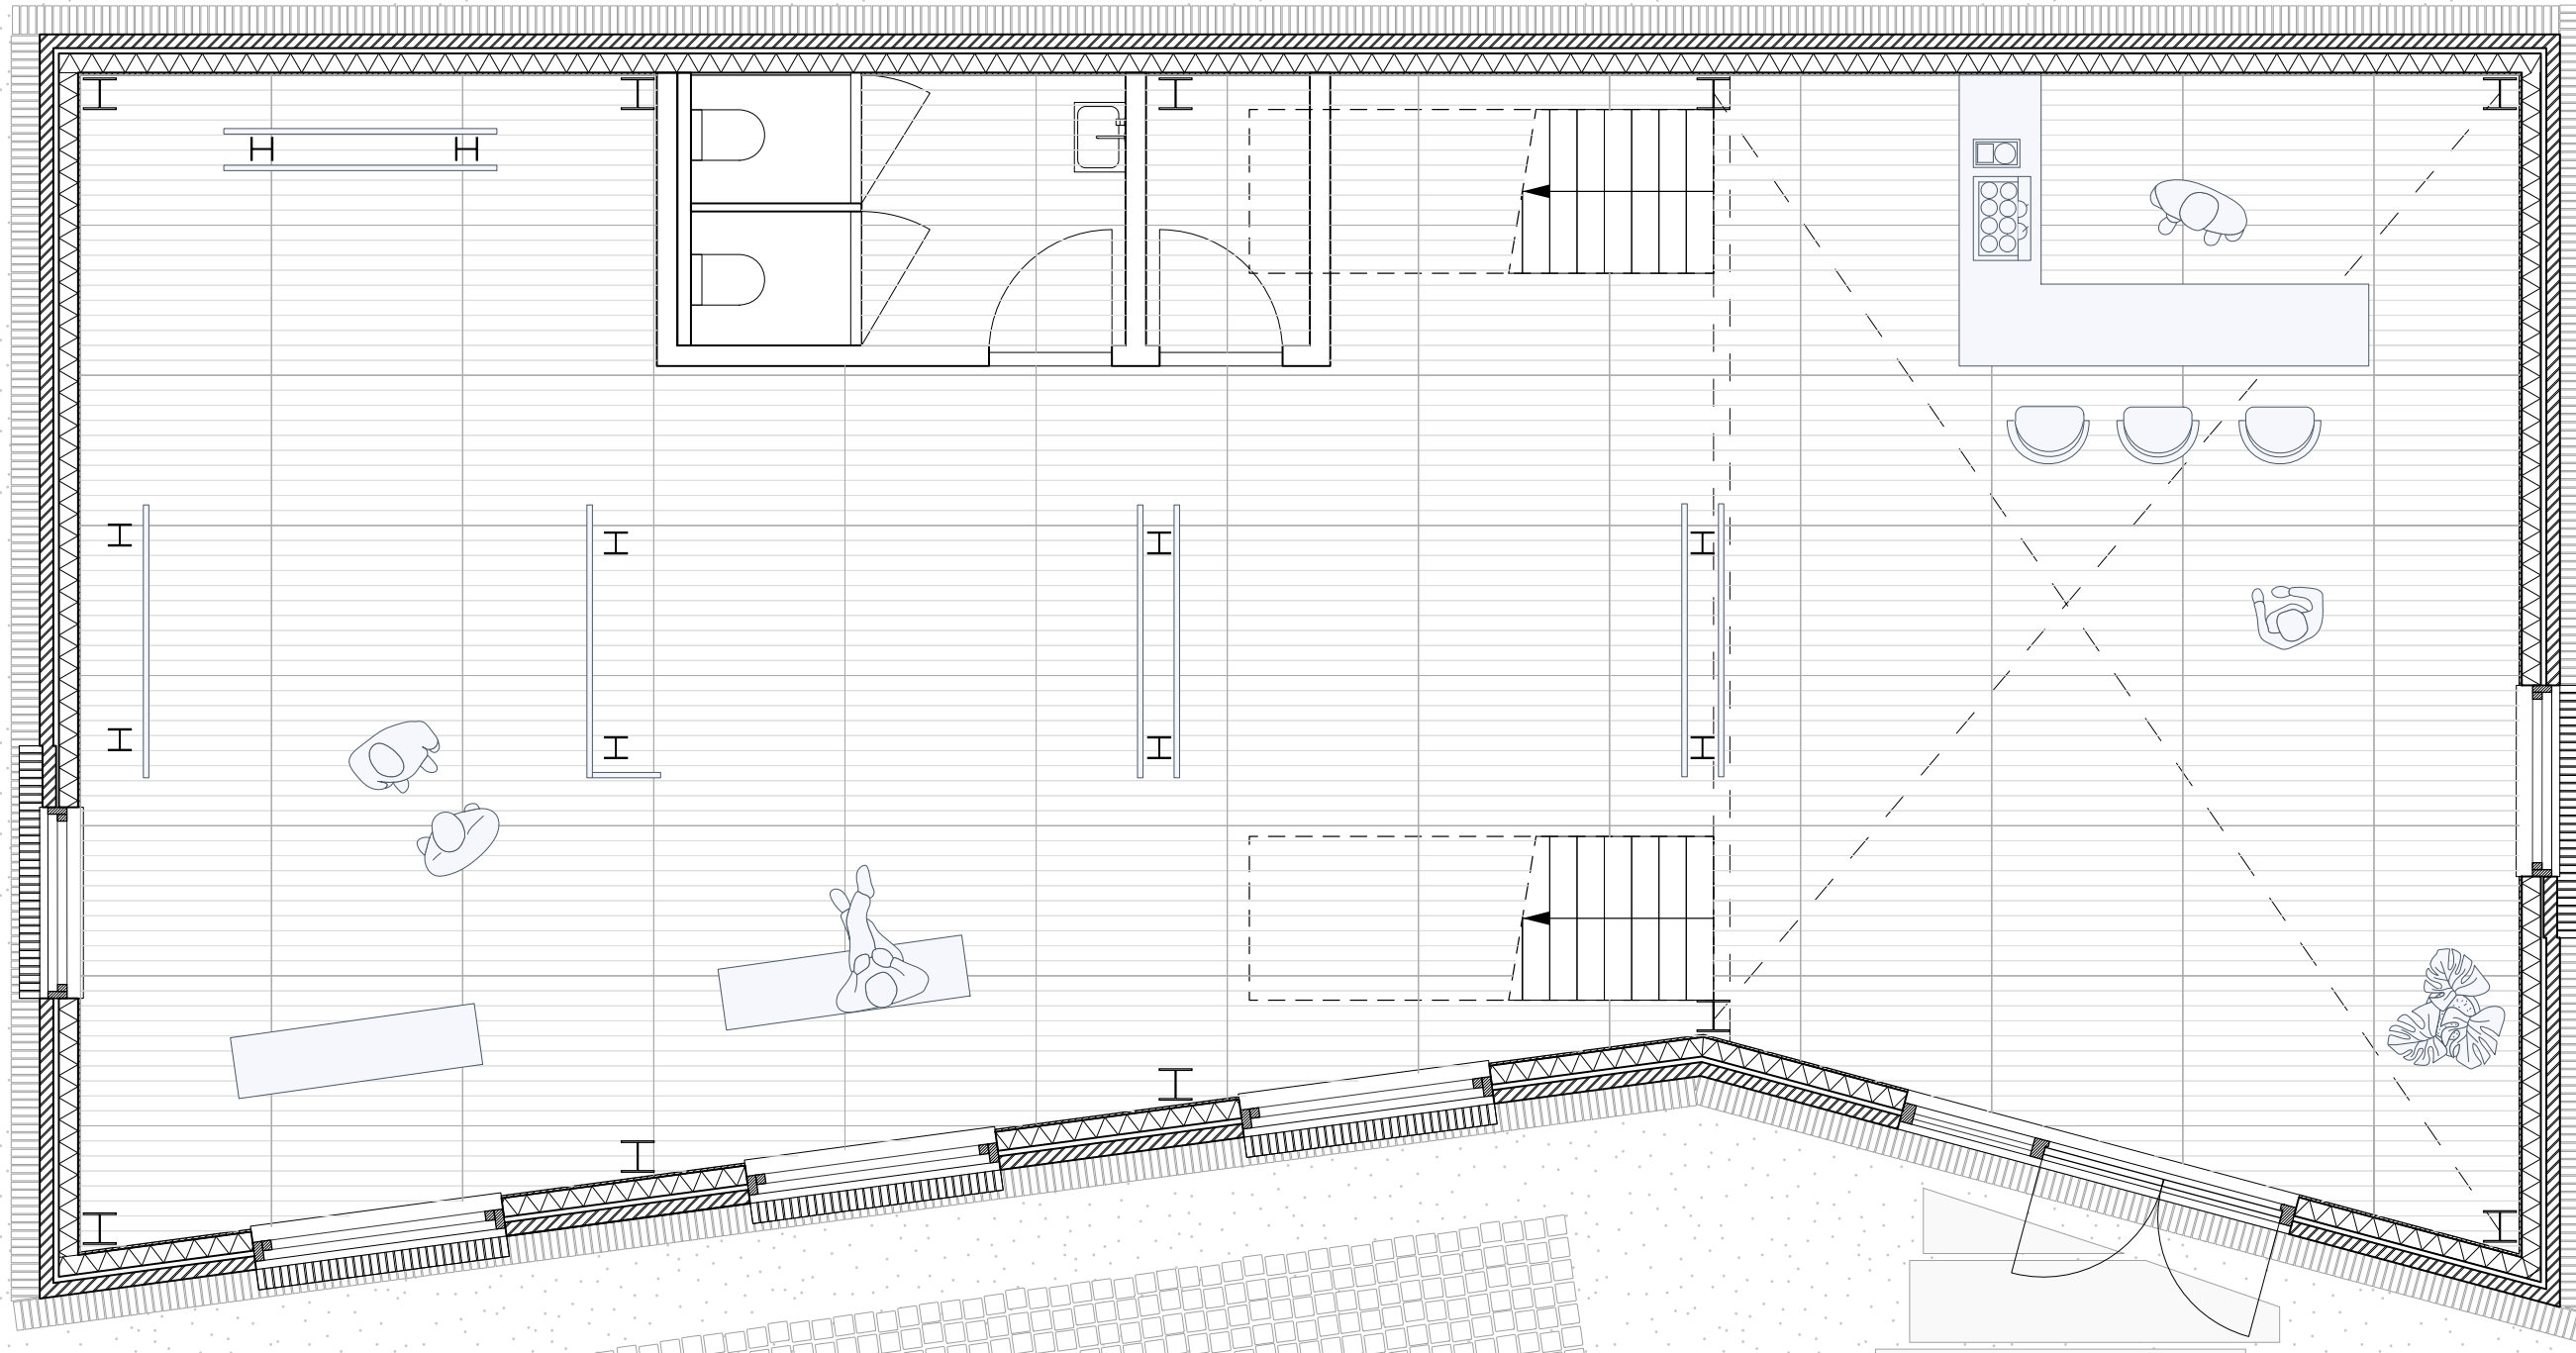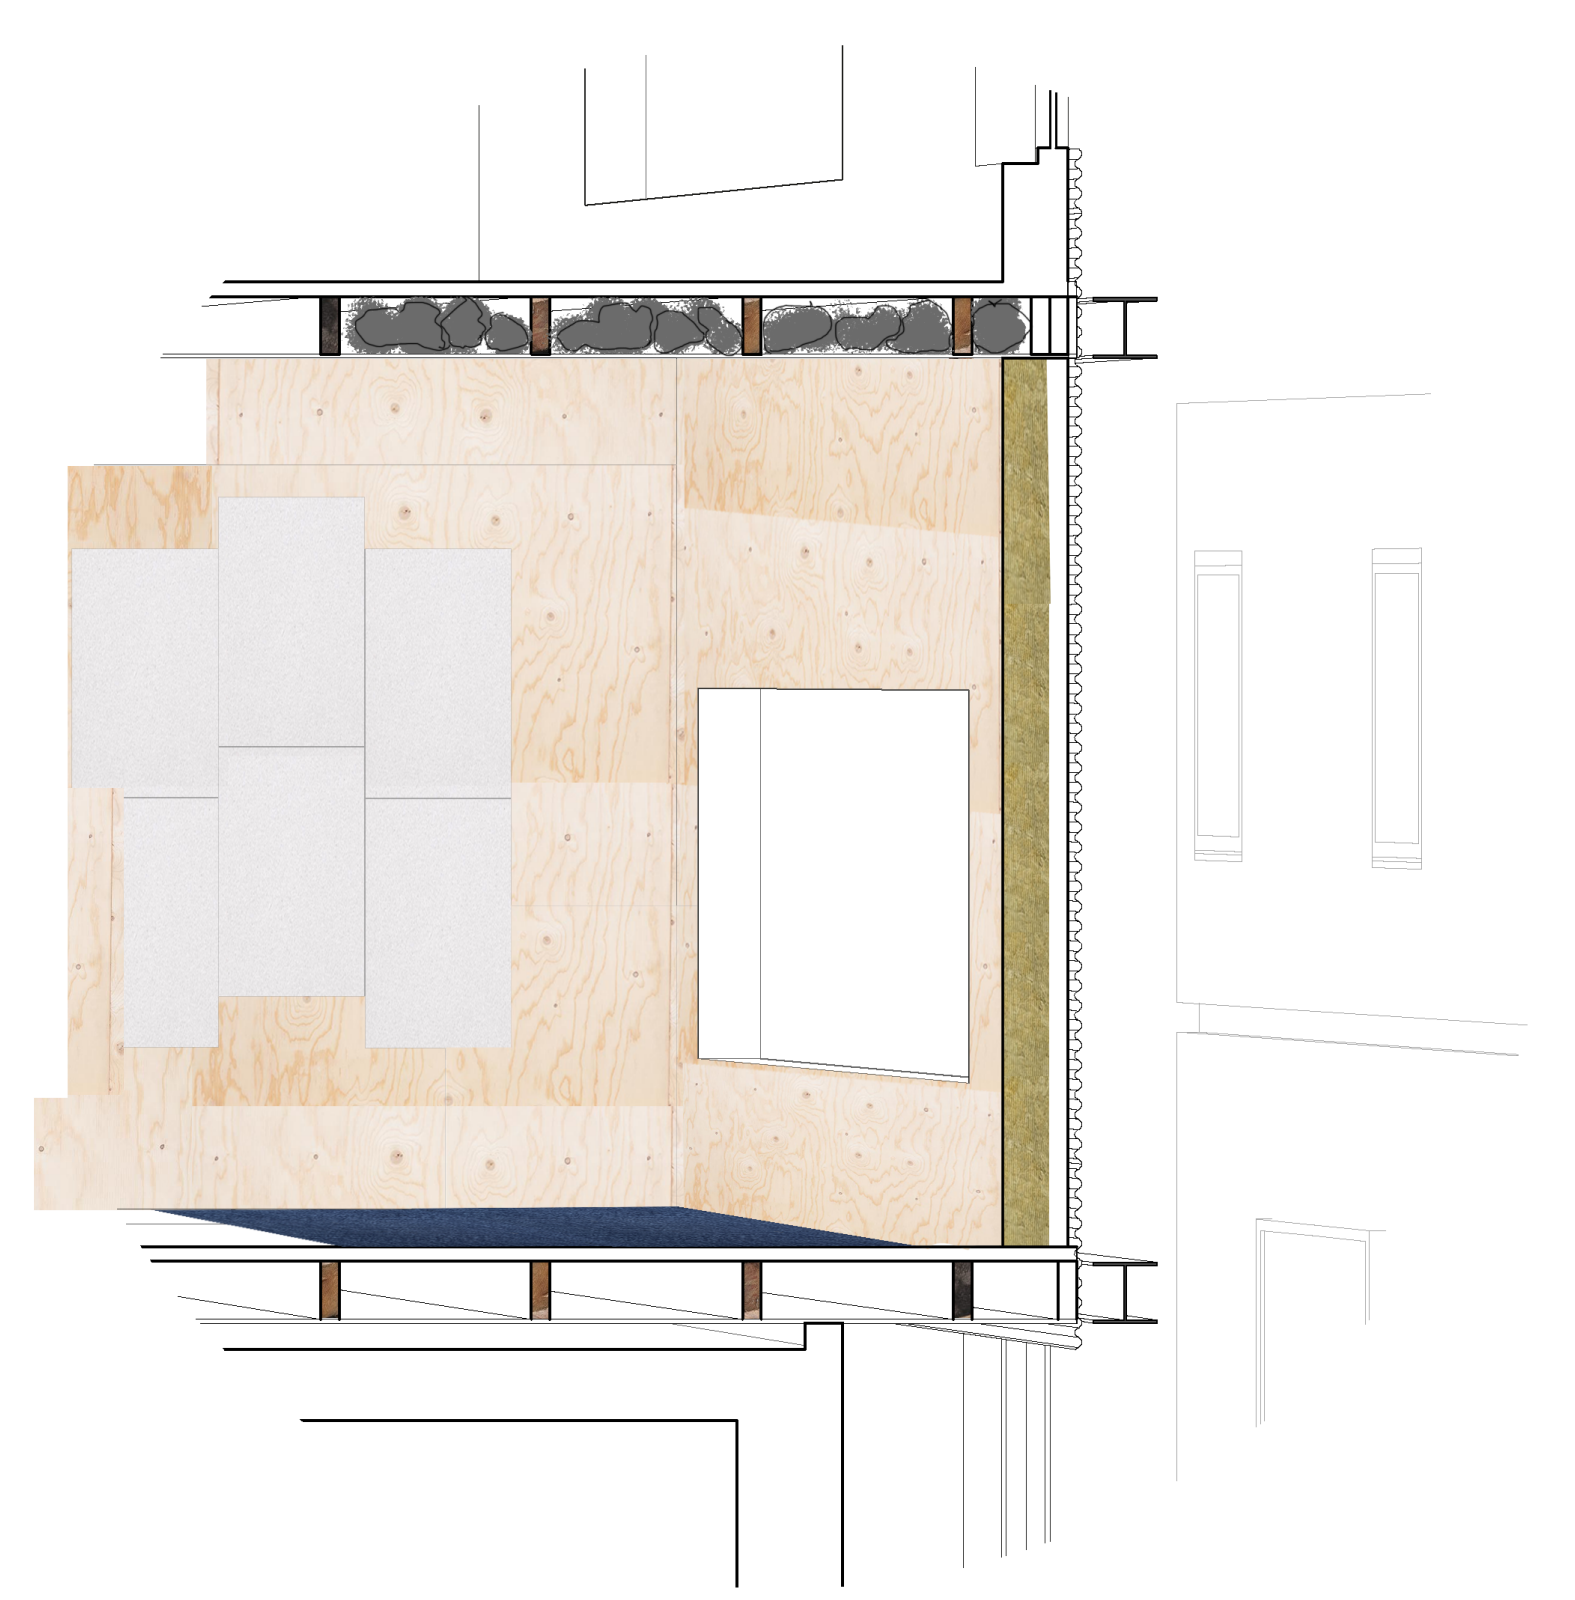

ELEVATION & PLAN PAVILION 1:50

MATERIALISATION

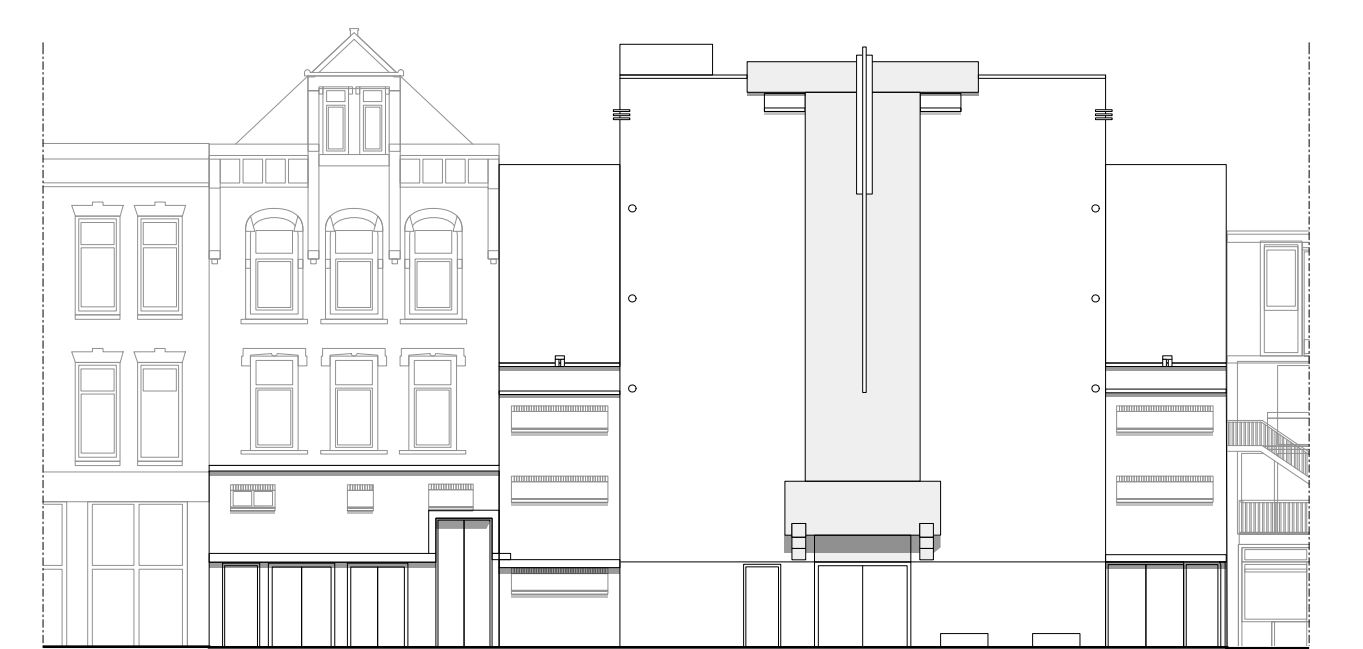


ELEVATION PARK 1:200

ELEVATION GOURVERNESTRAAT 1:200















ELEVATION PARK 1:200


ELEVATION WEST-KRUISKADE 1:200

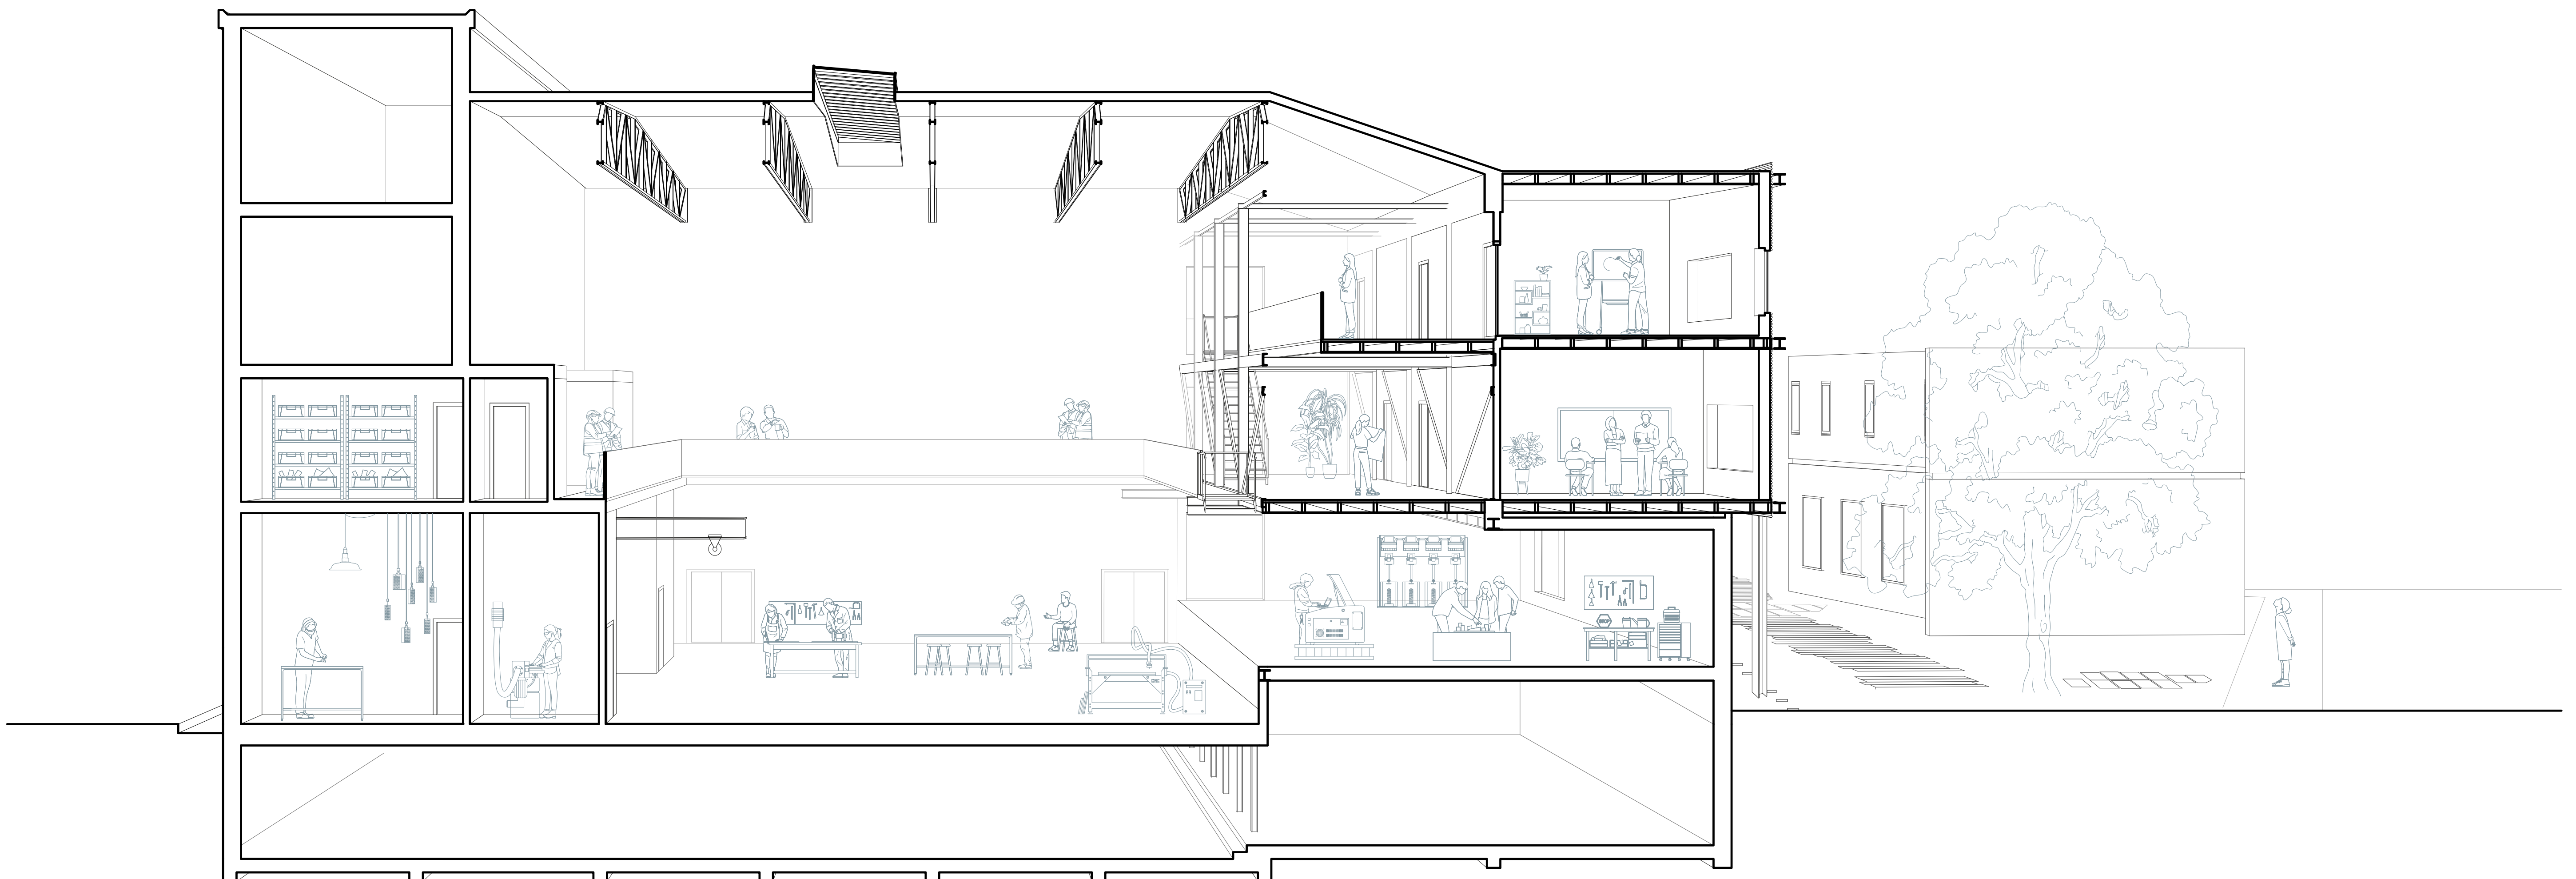




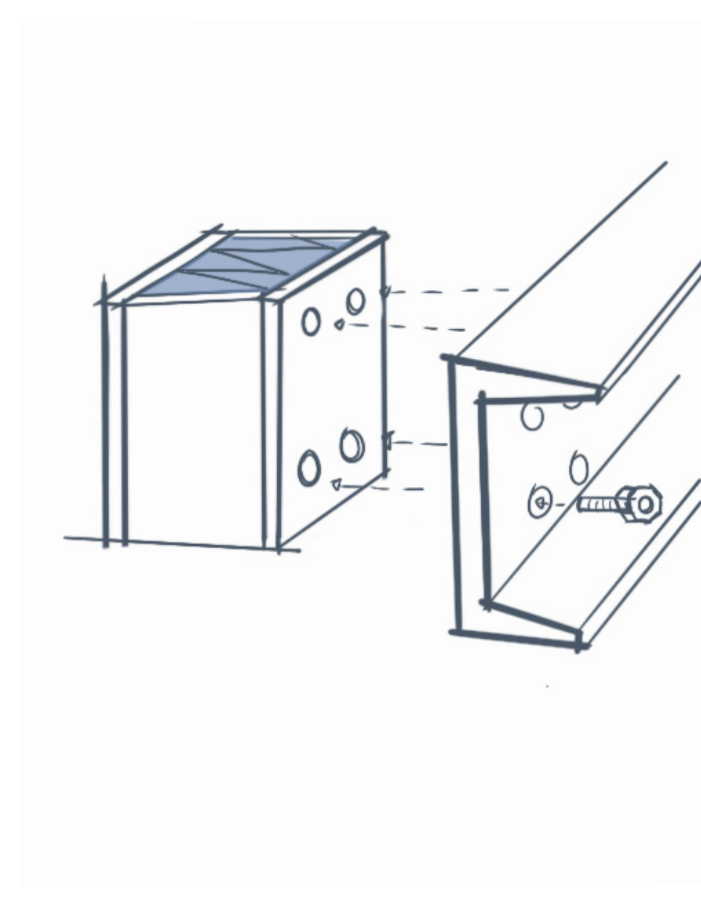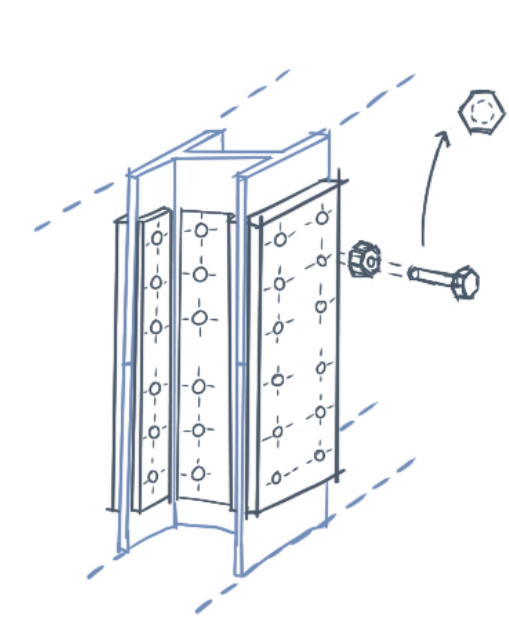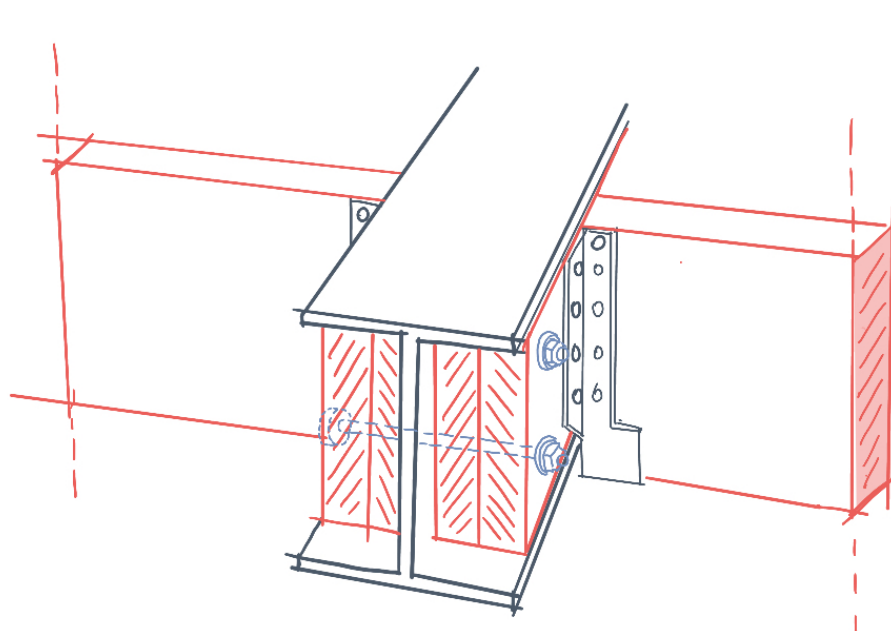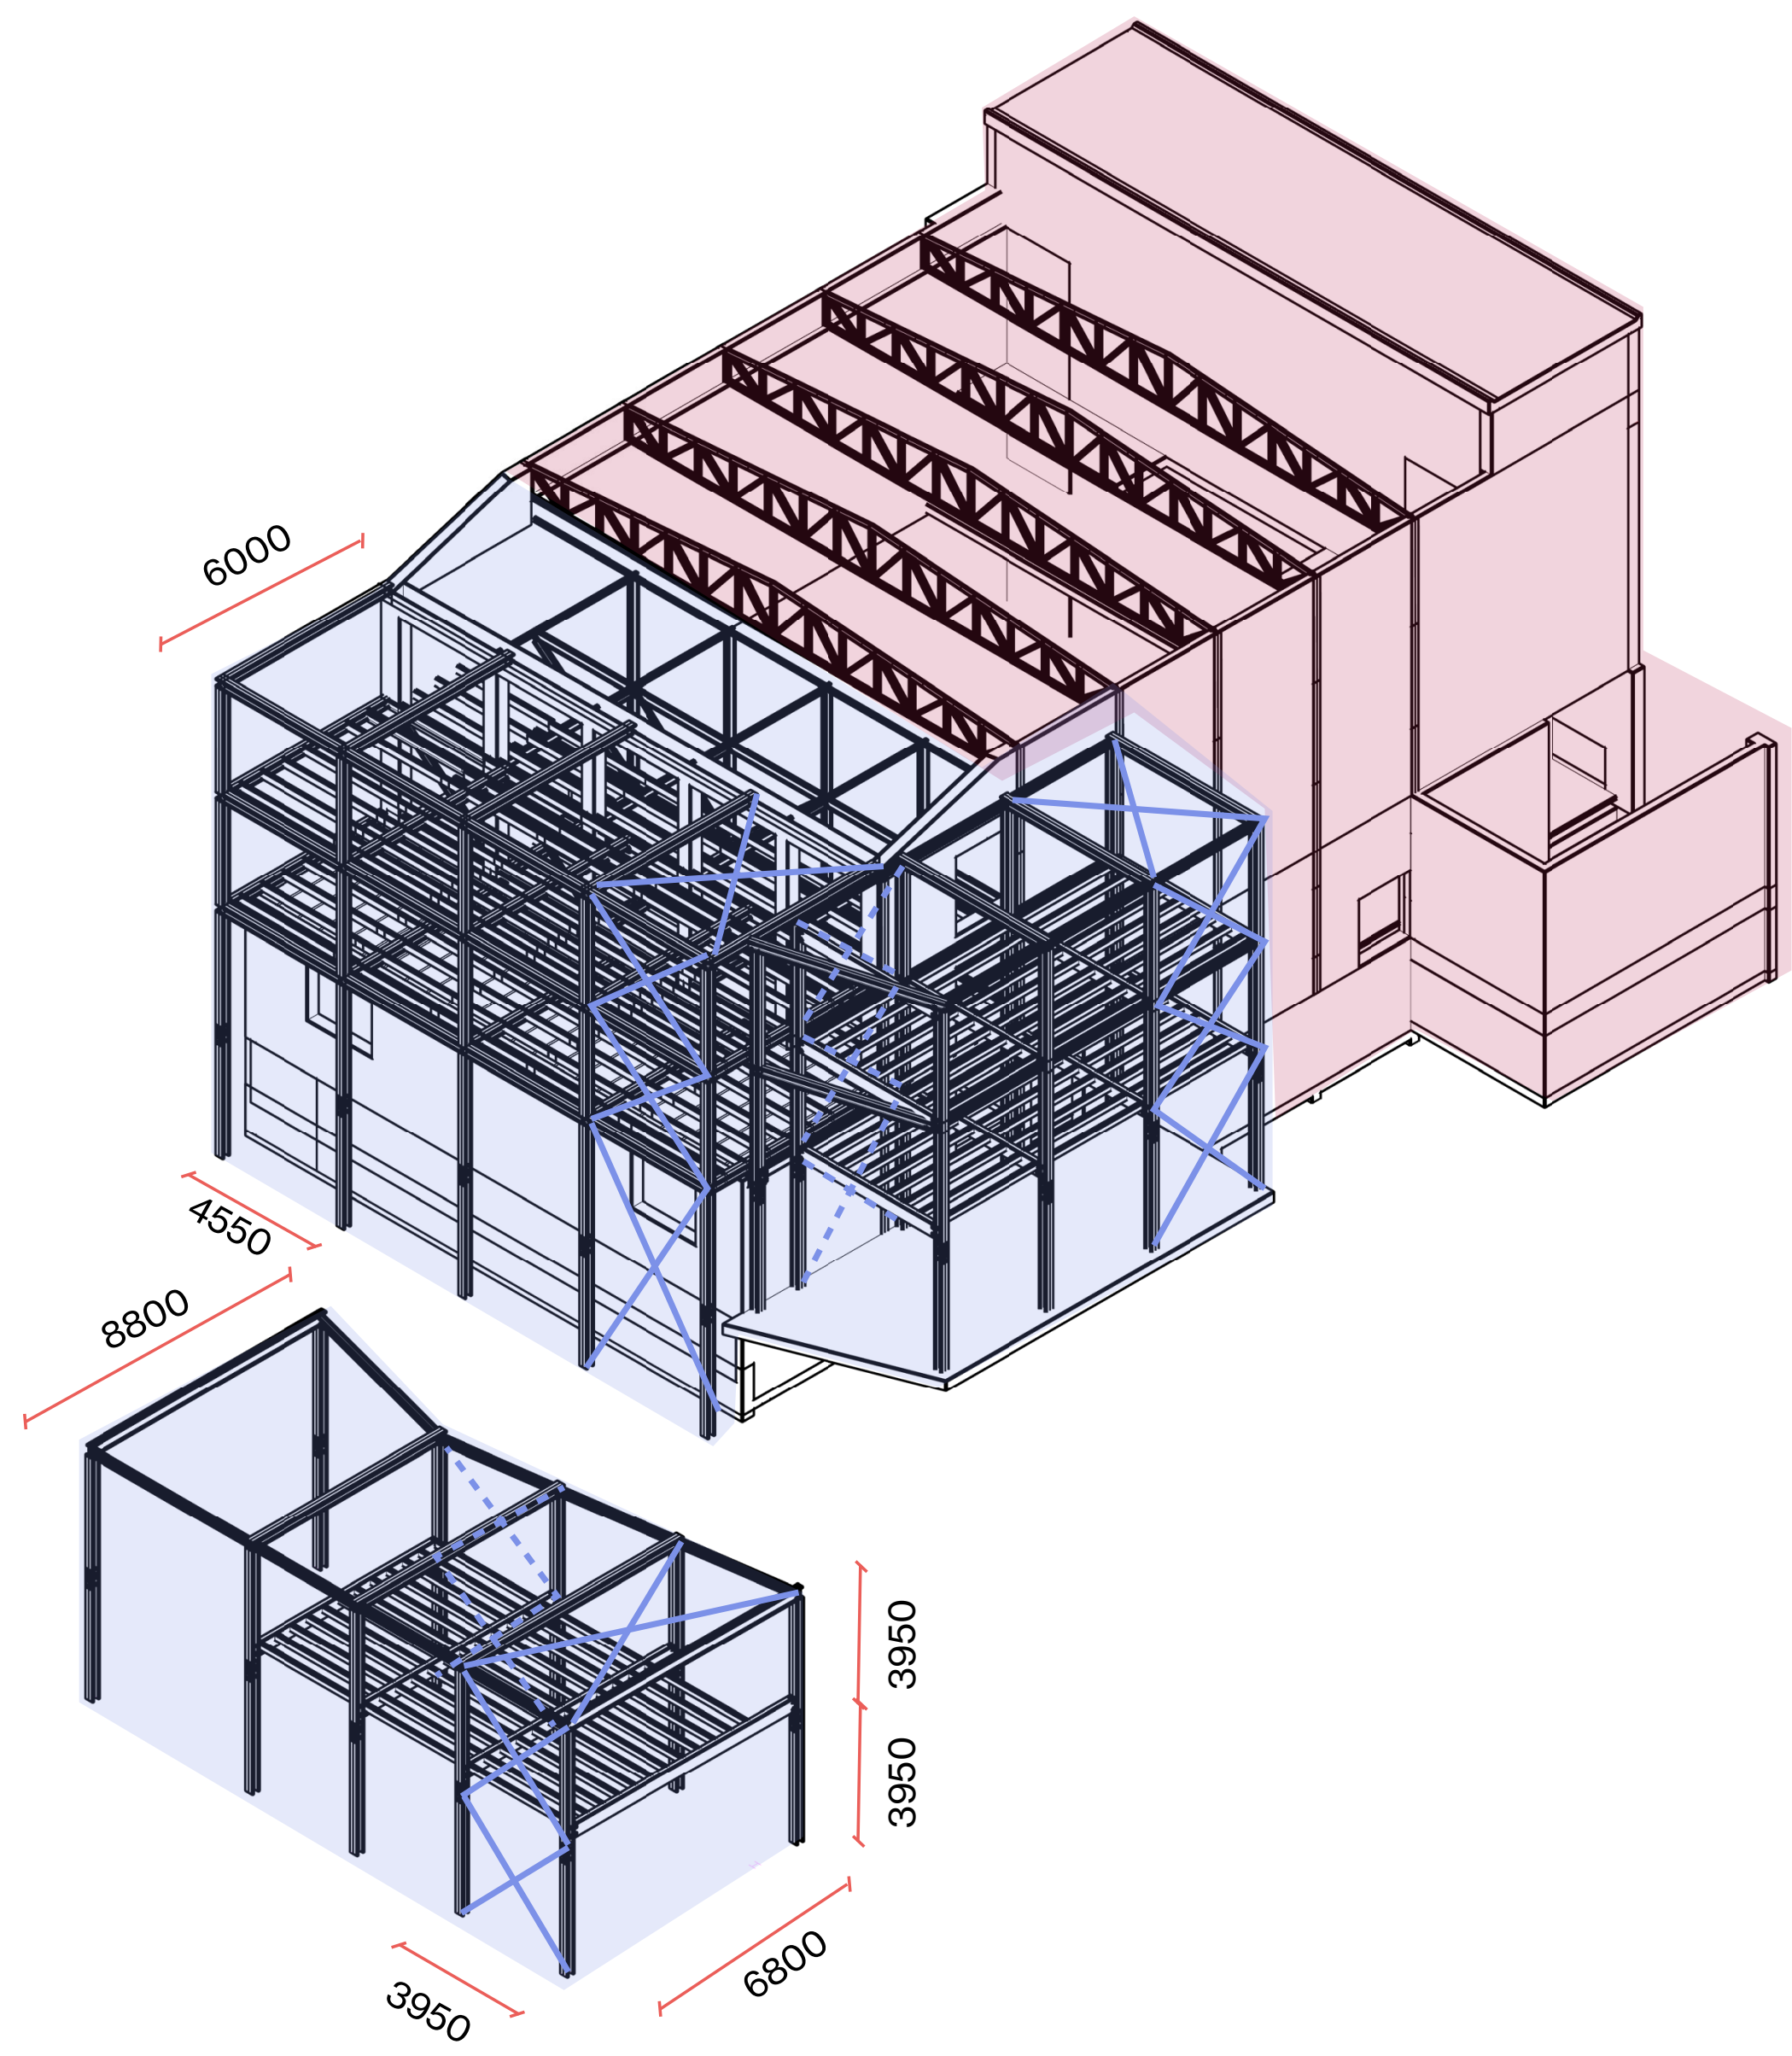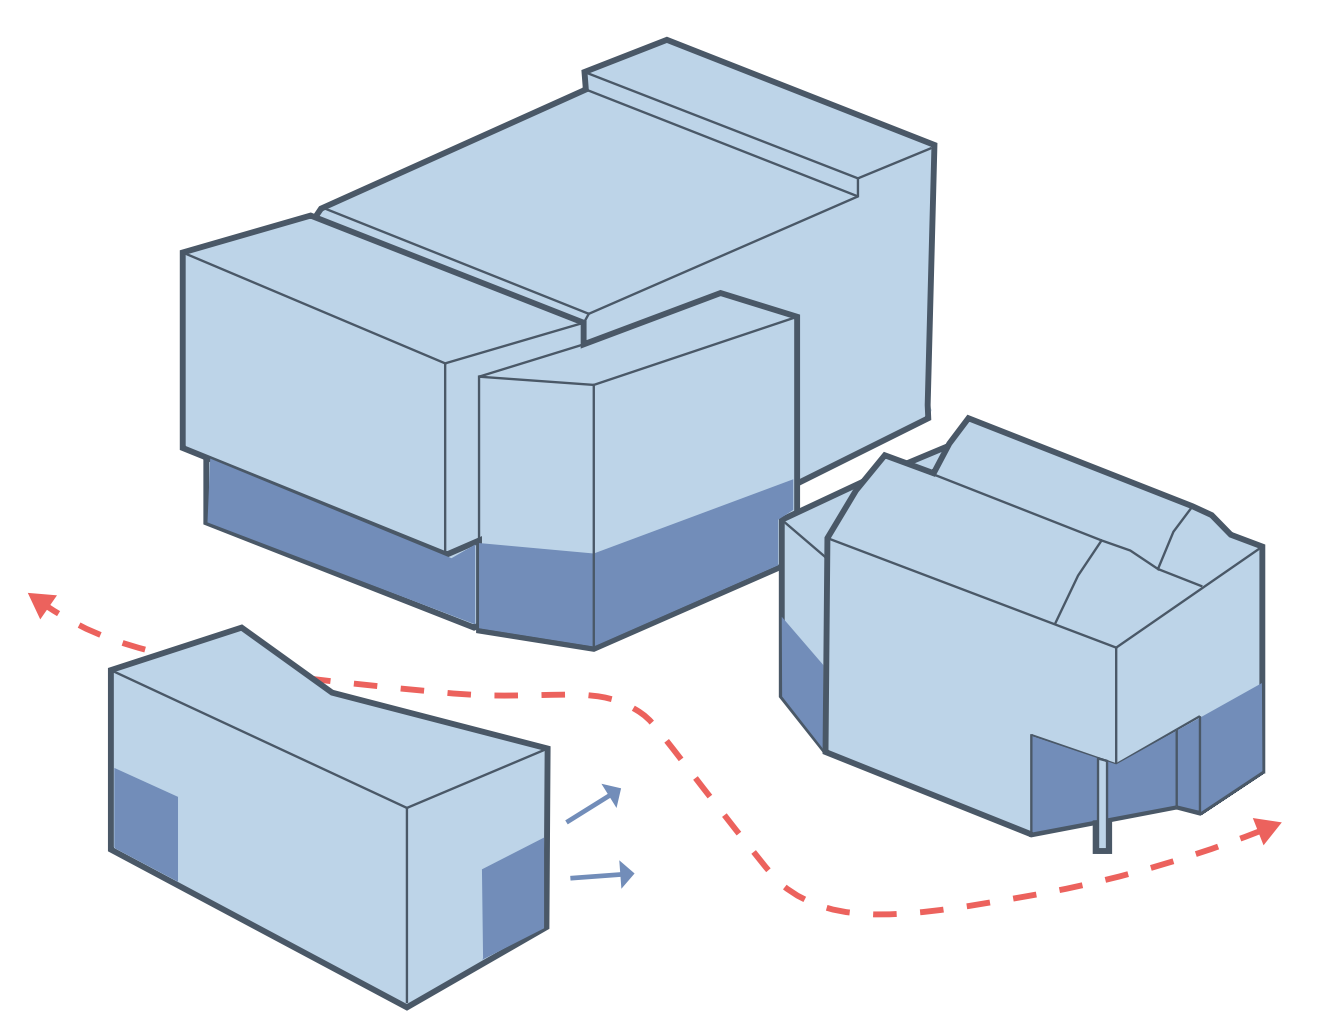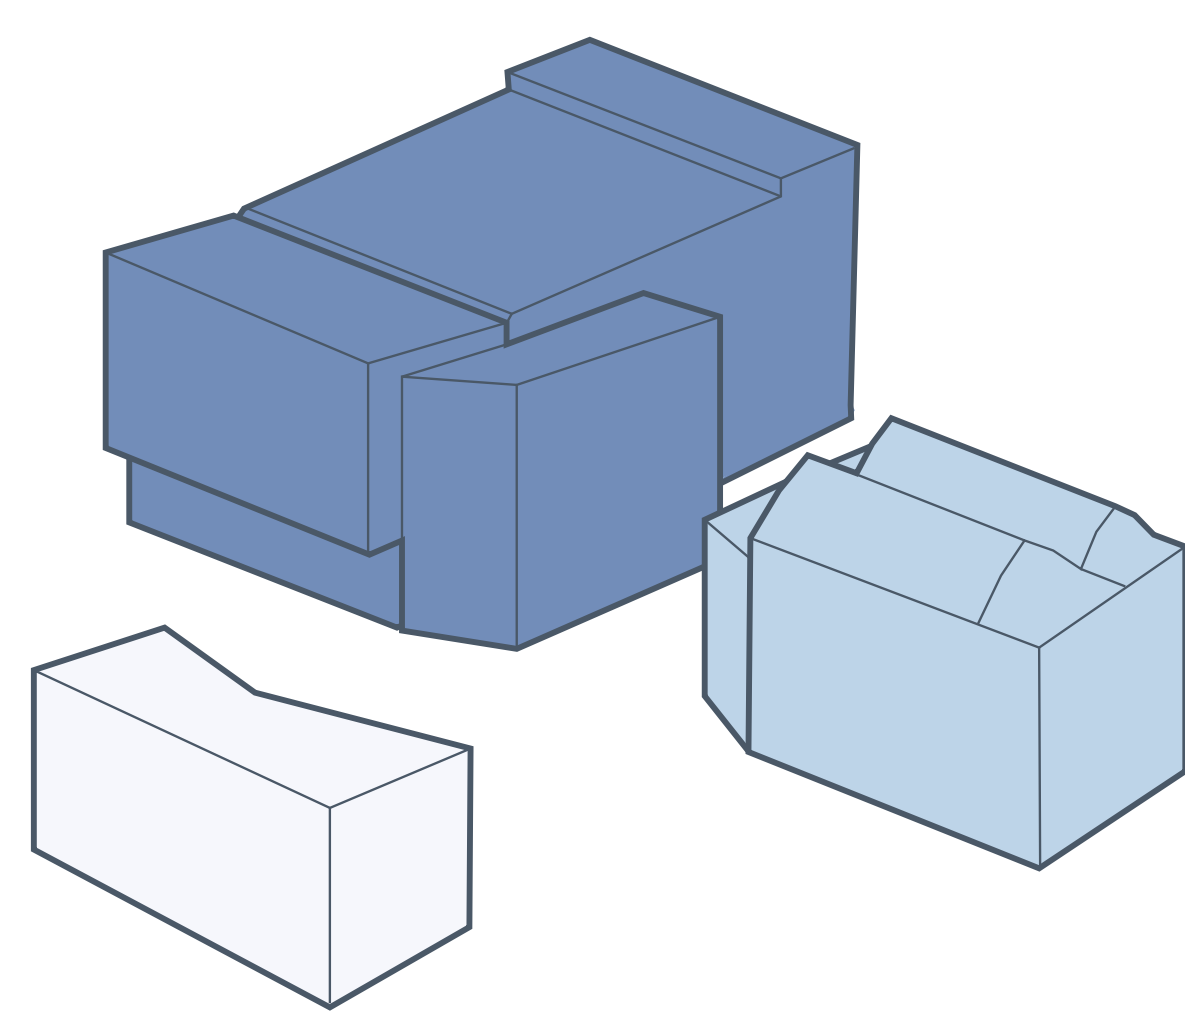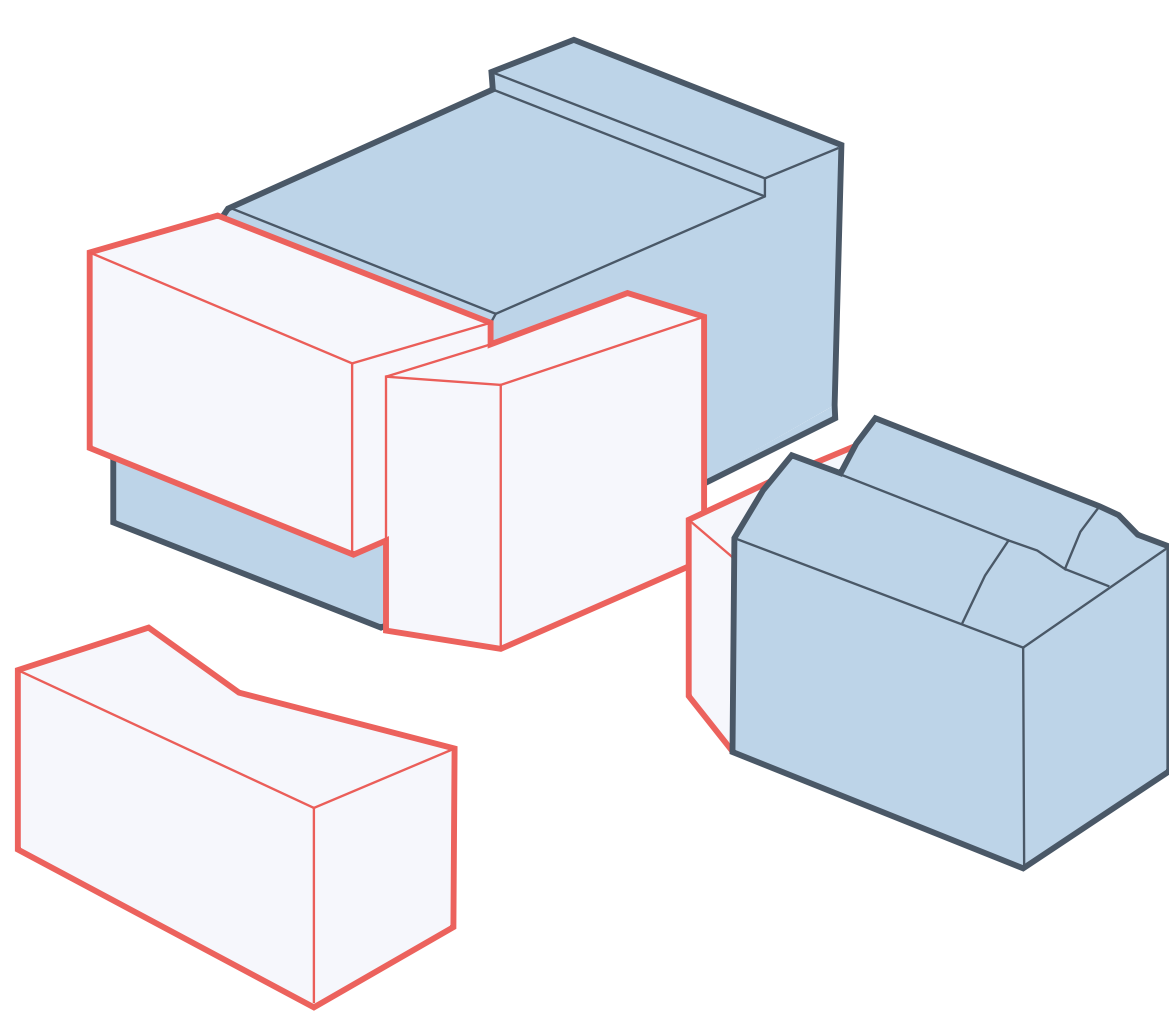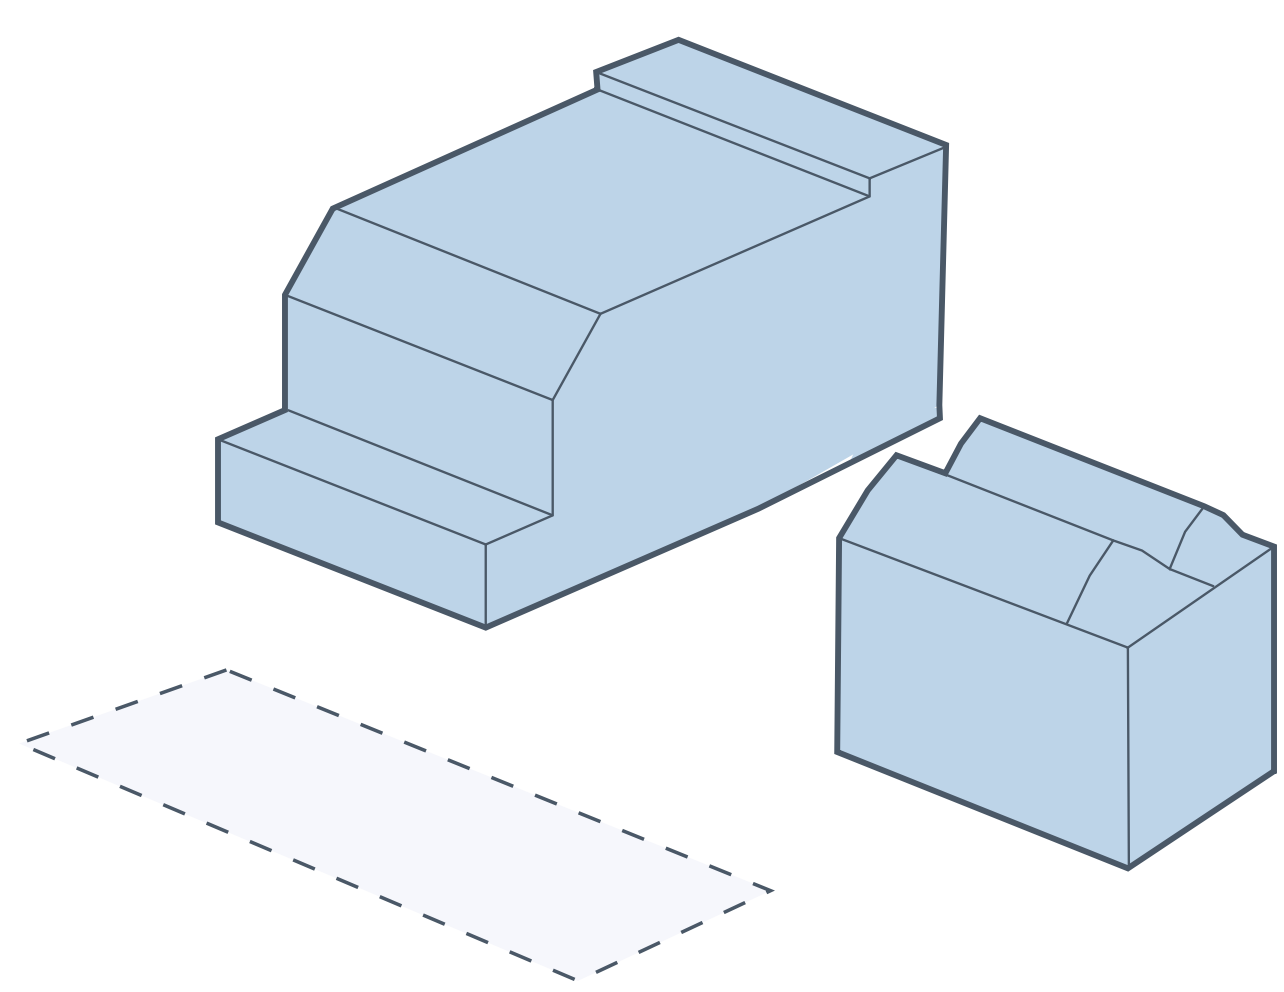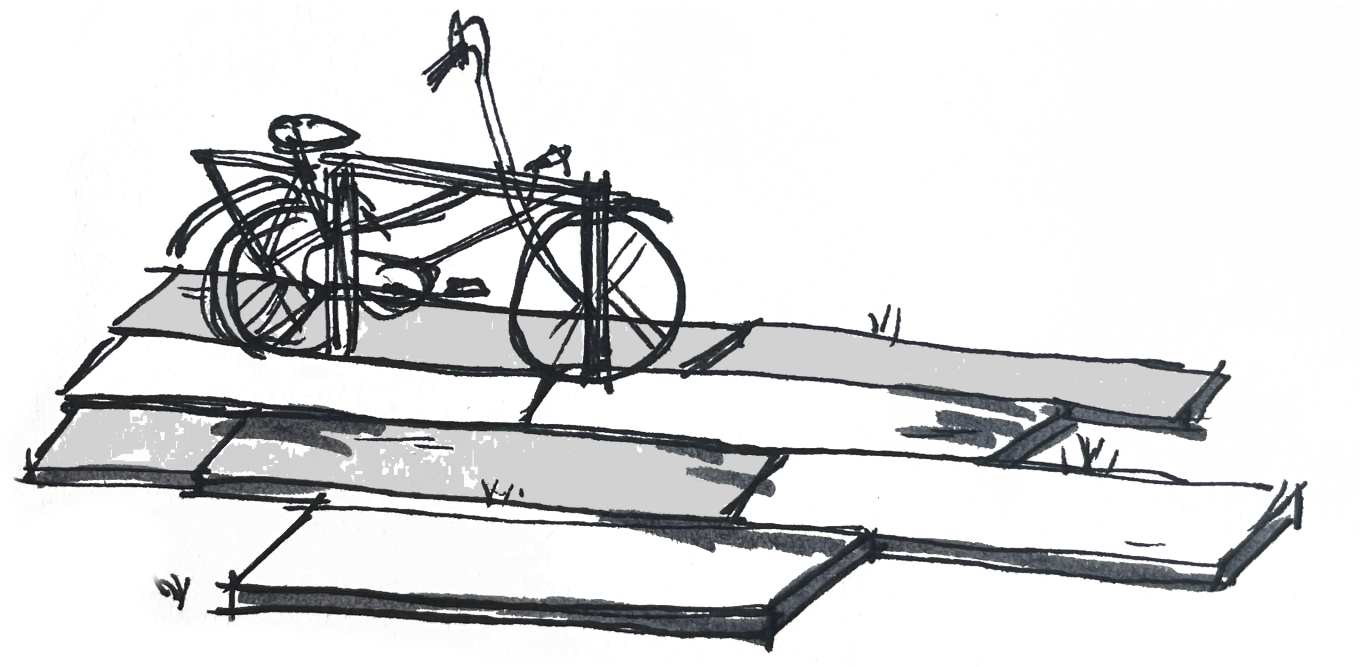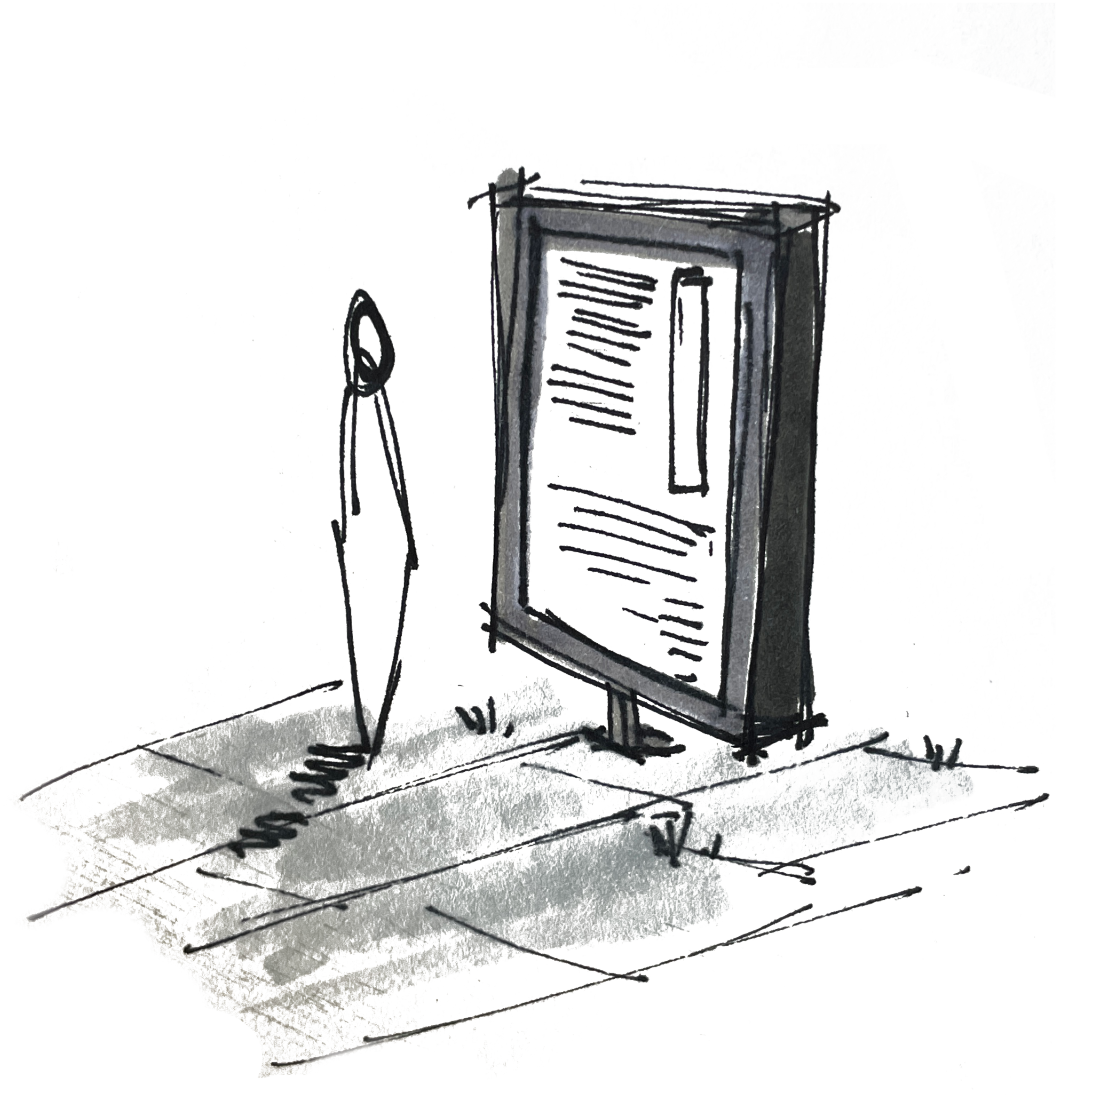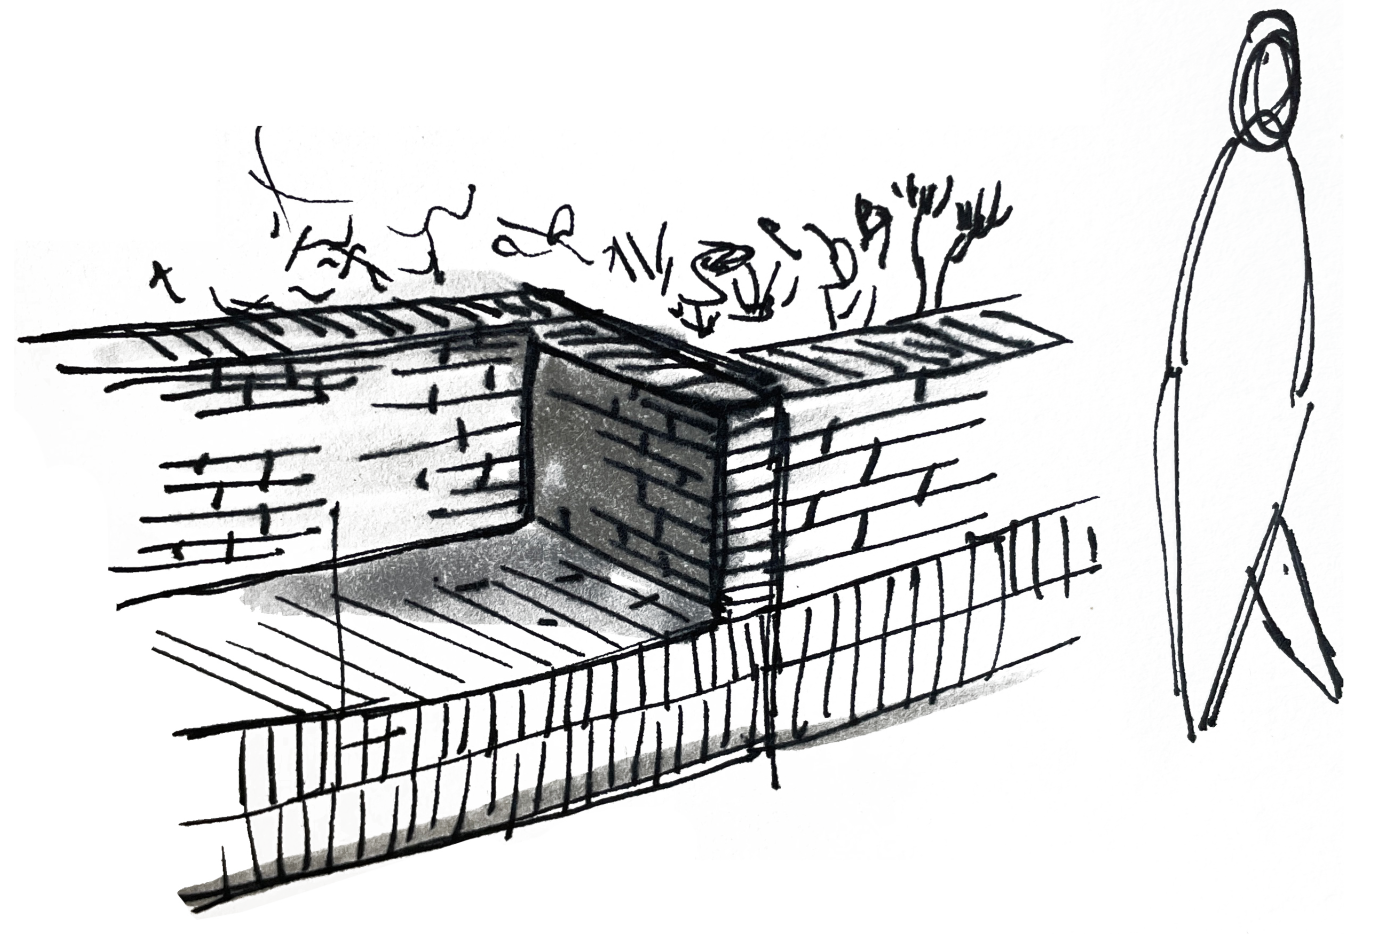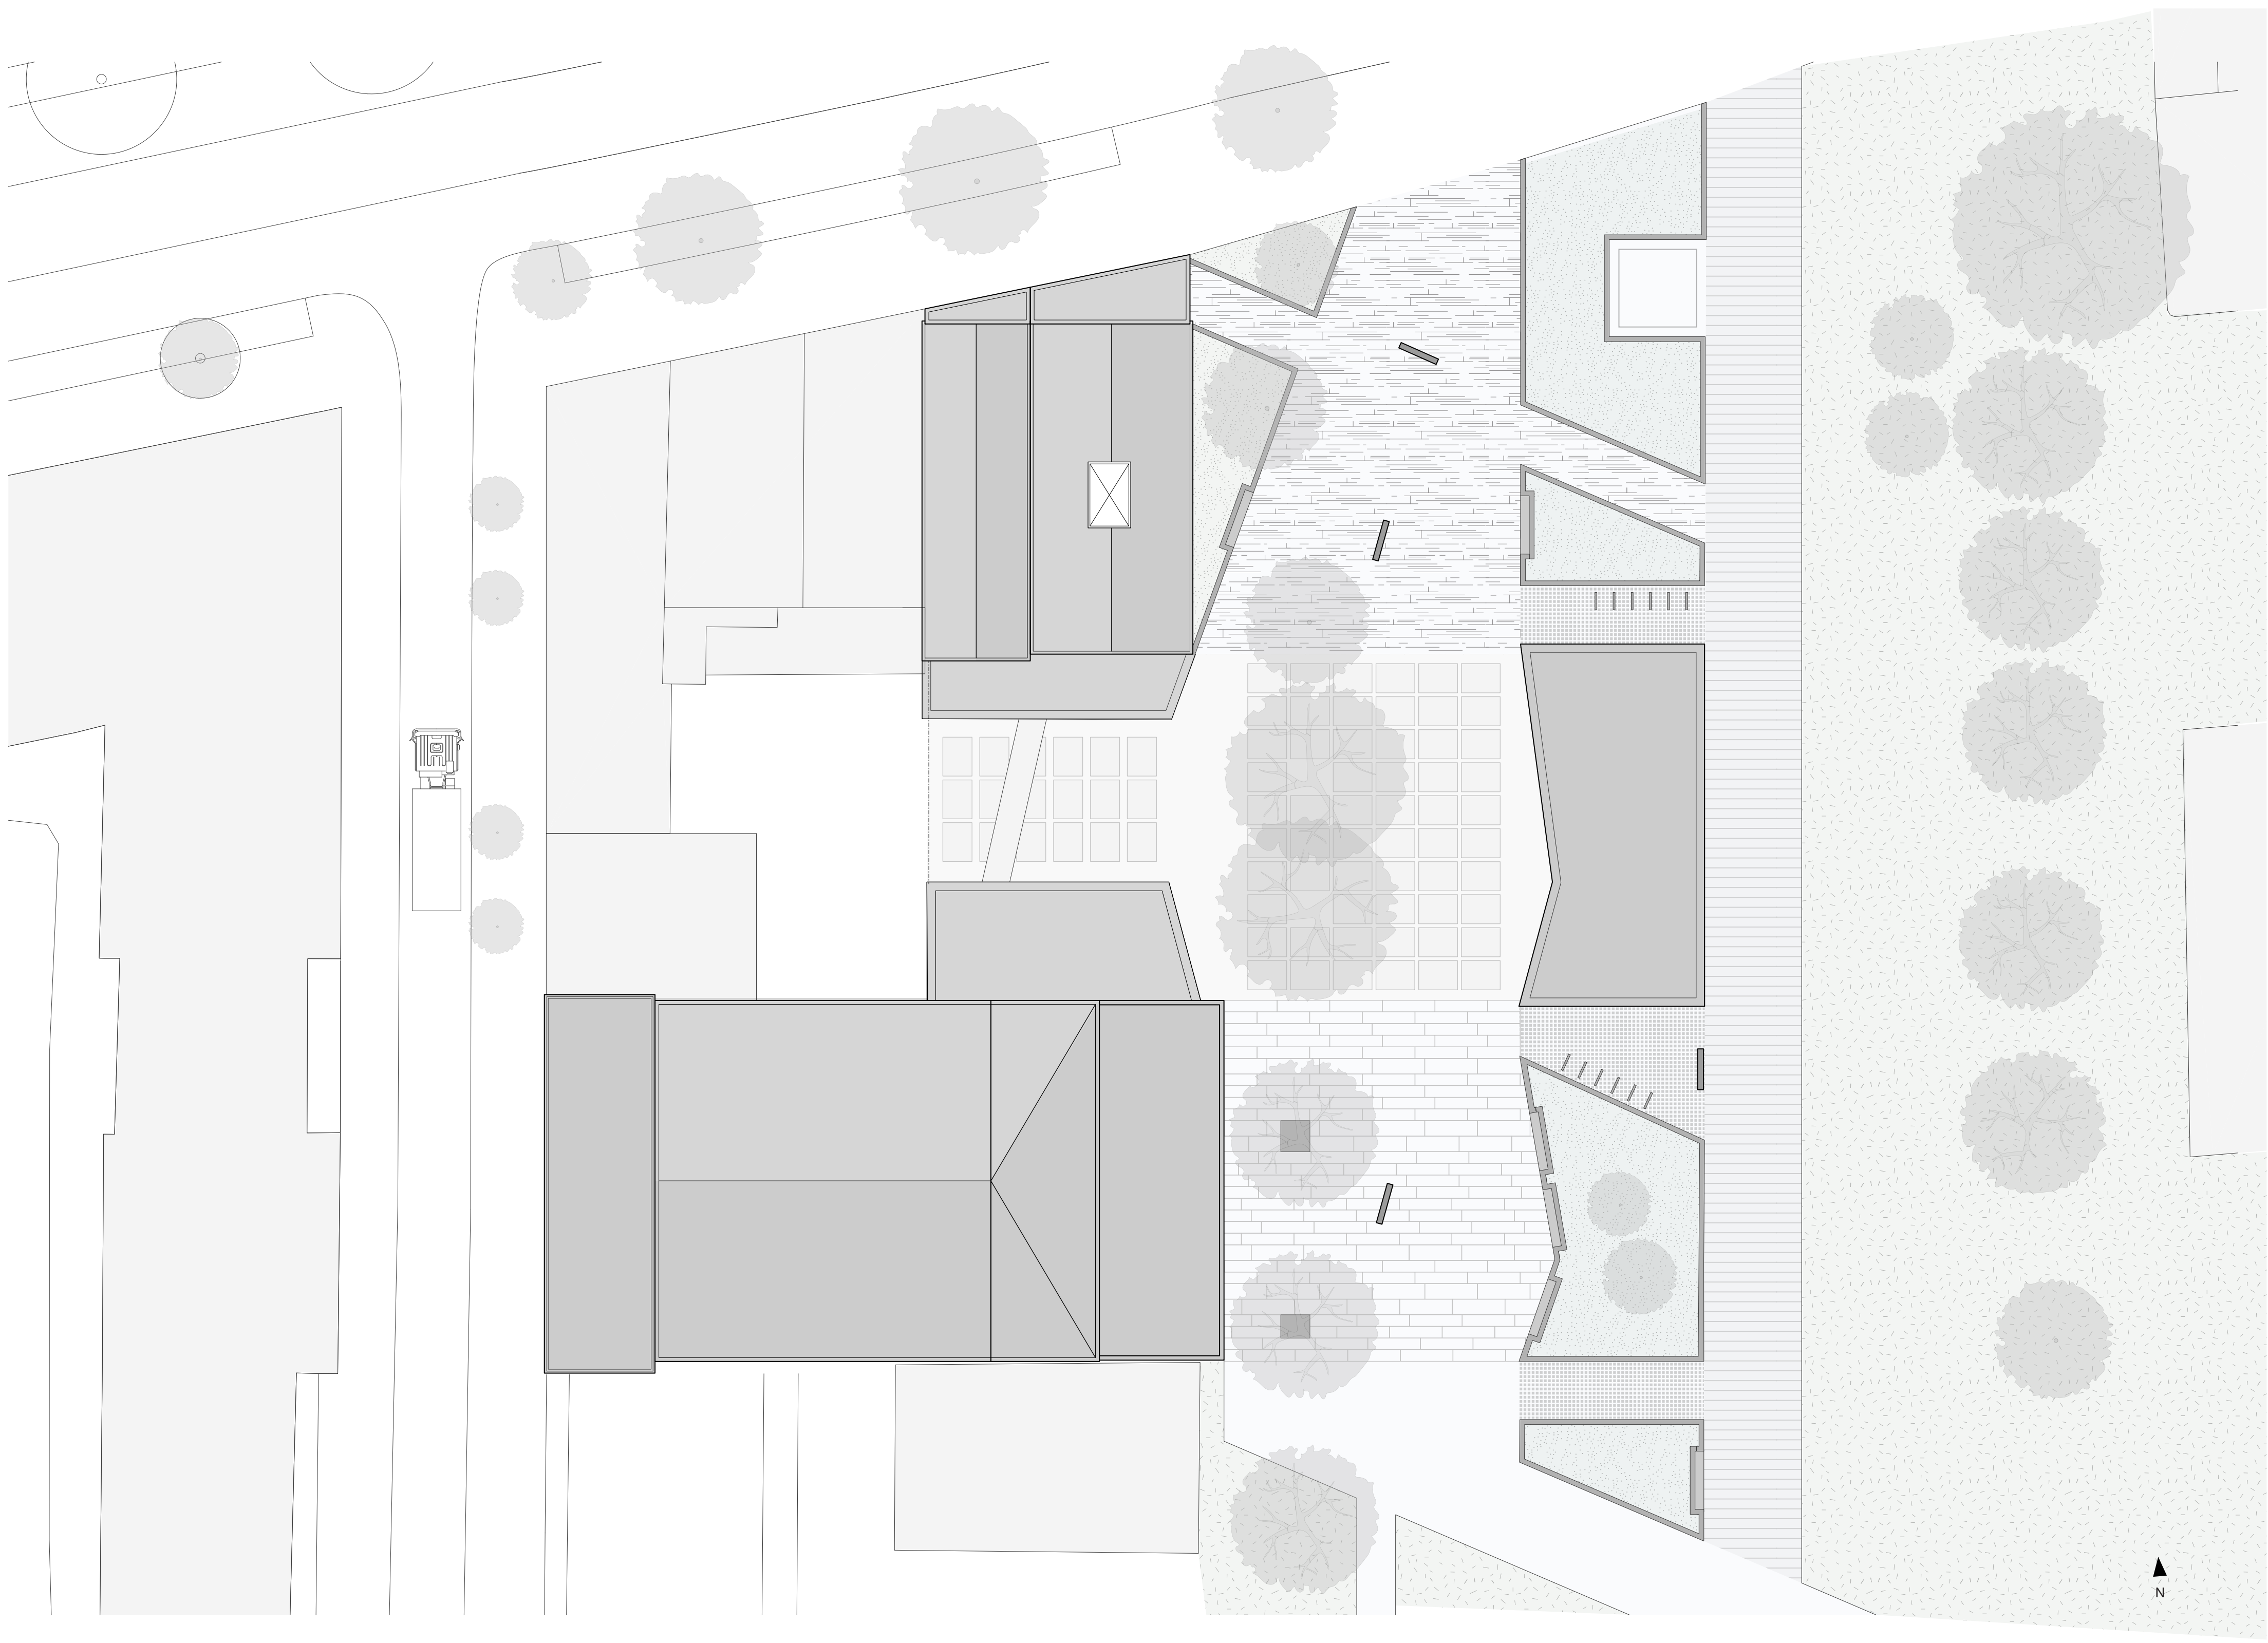




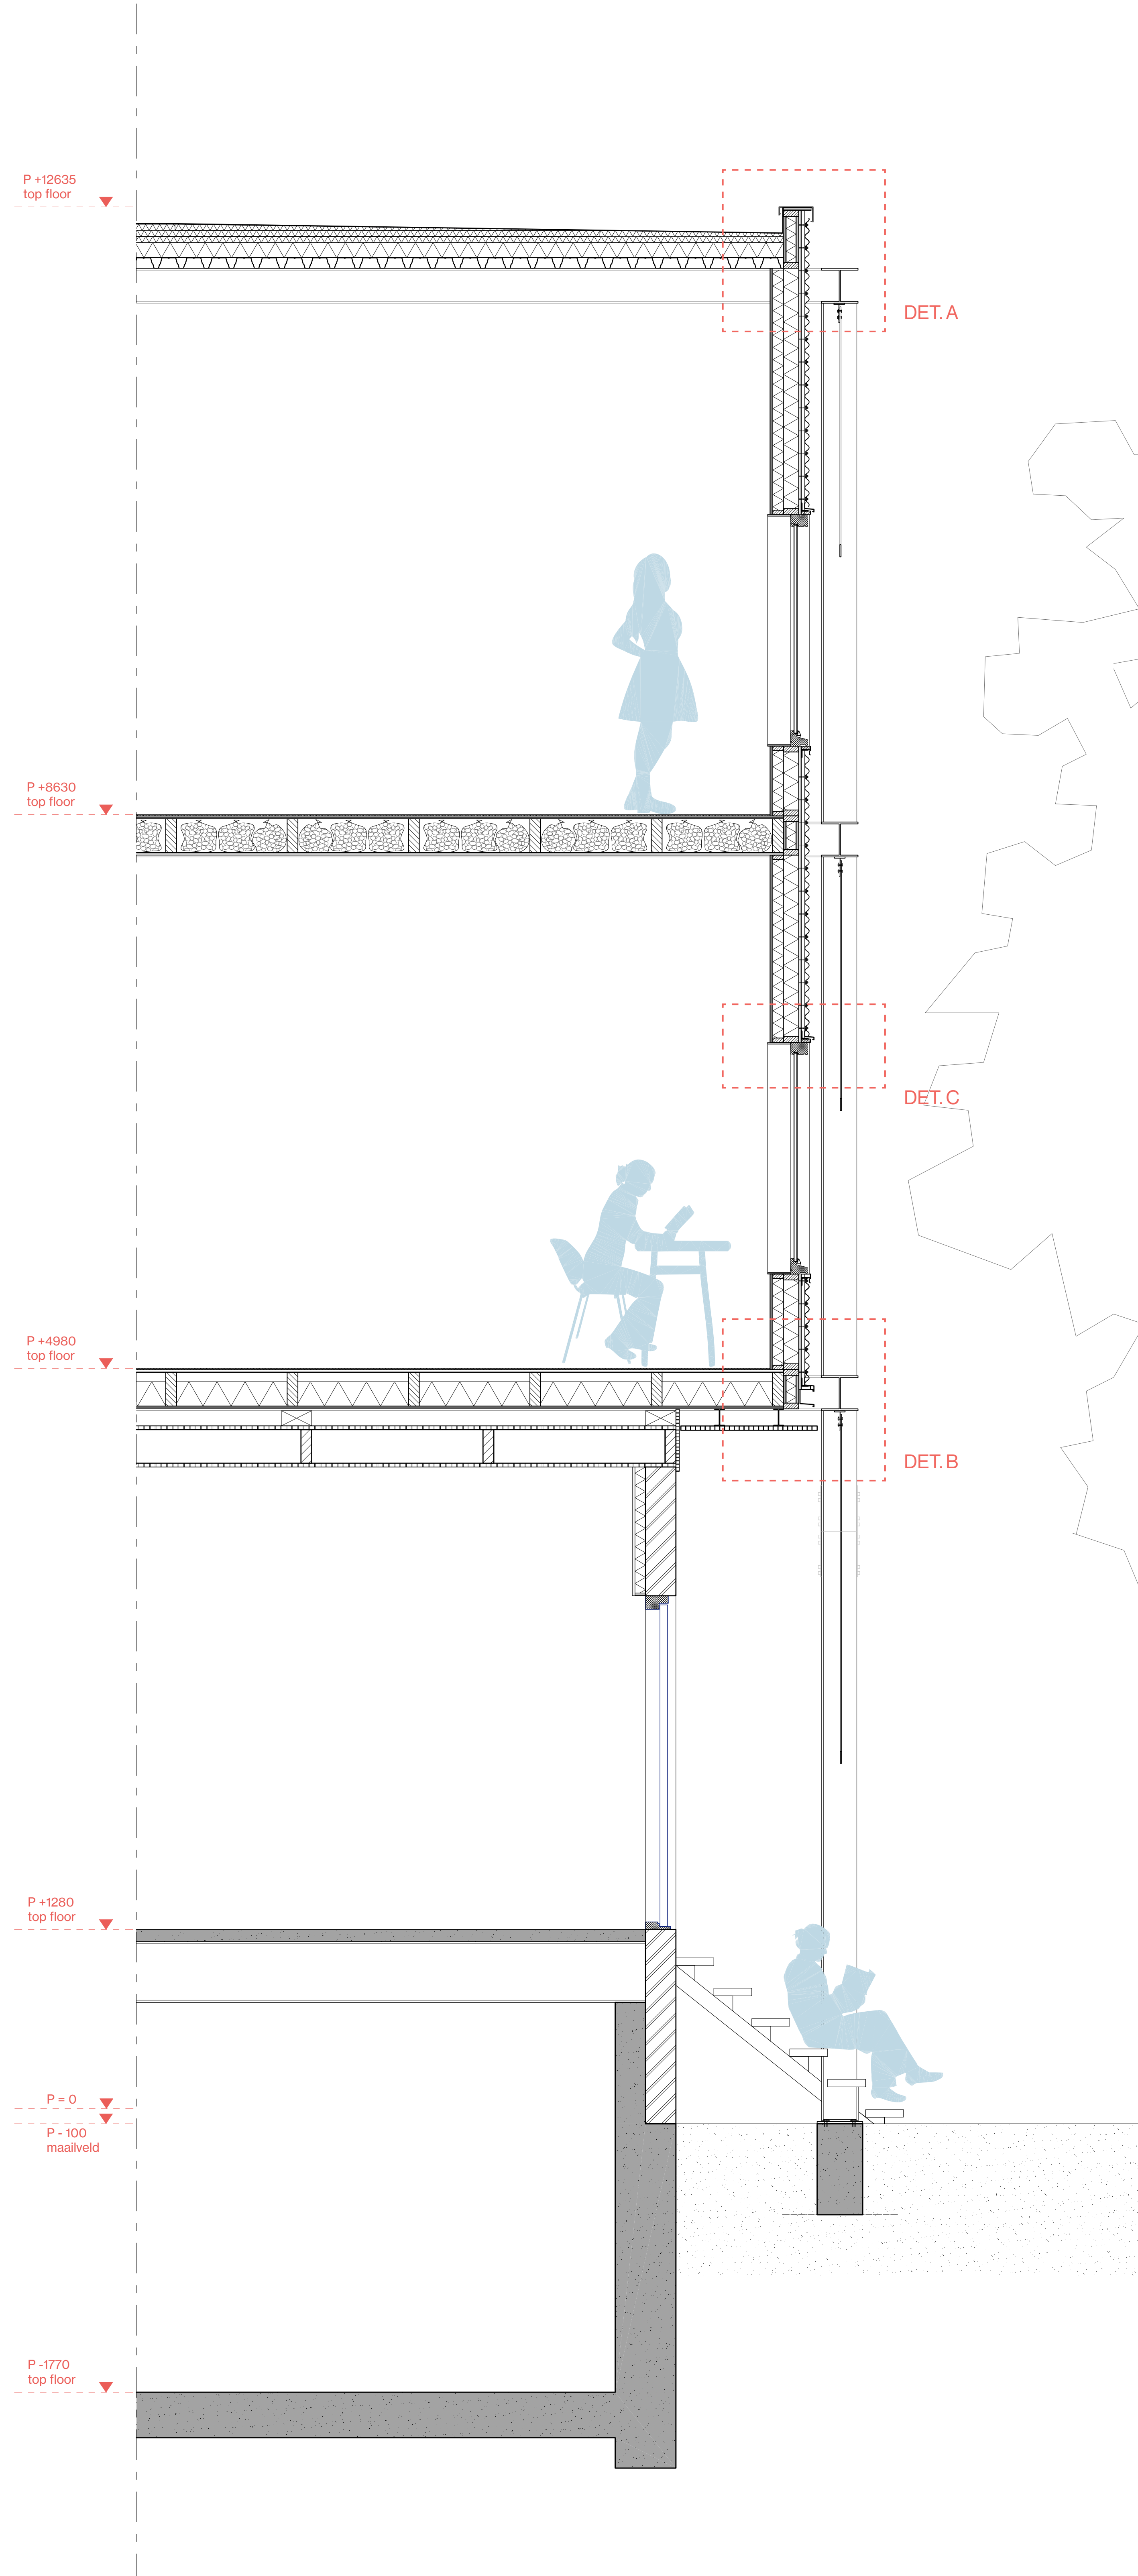


FRAGMENT 1:20 - A

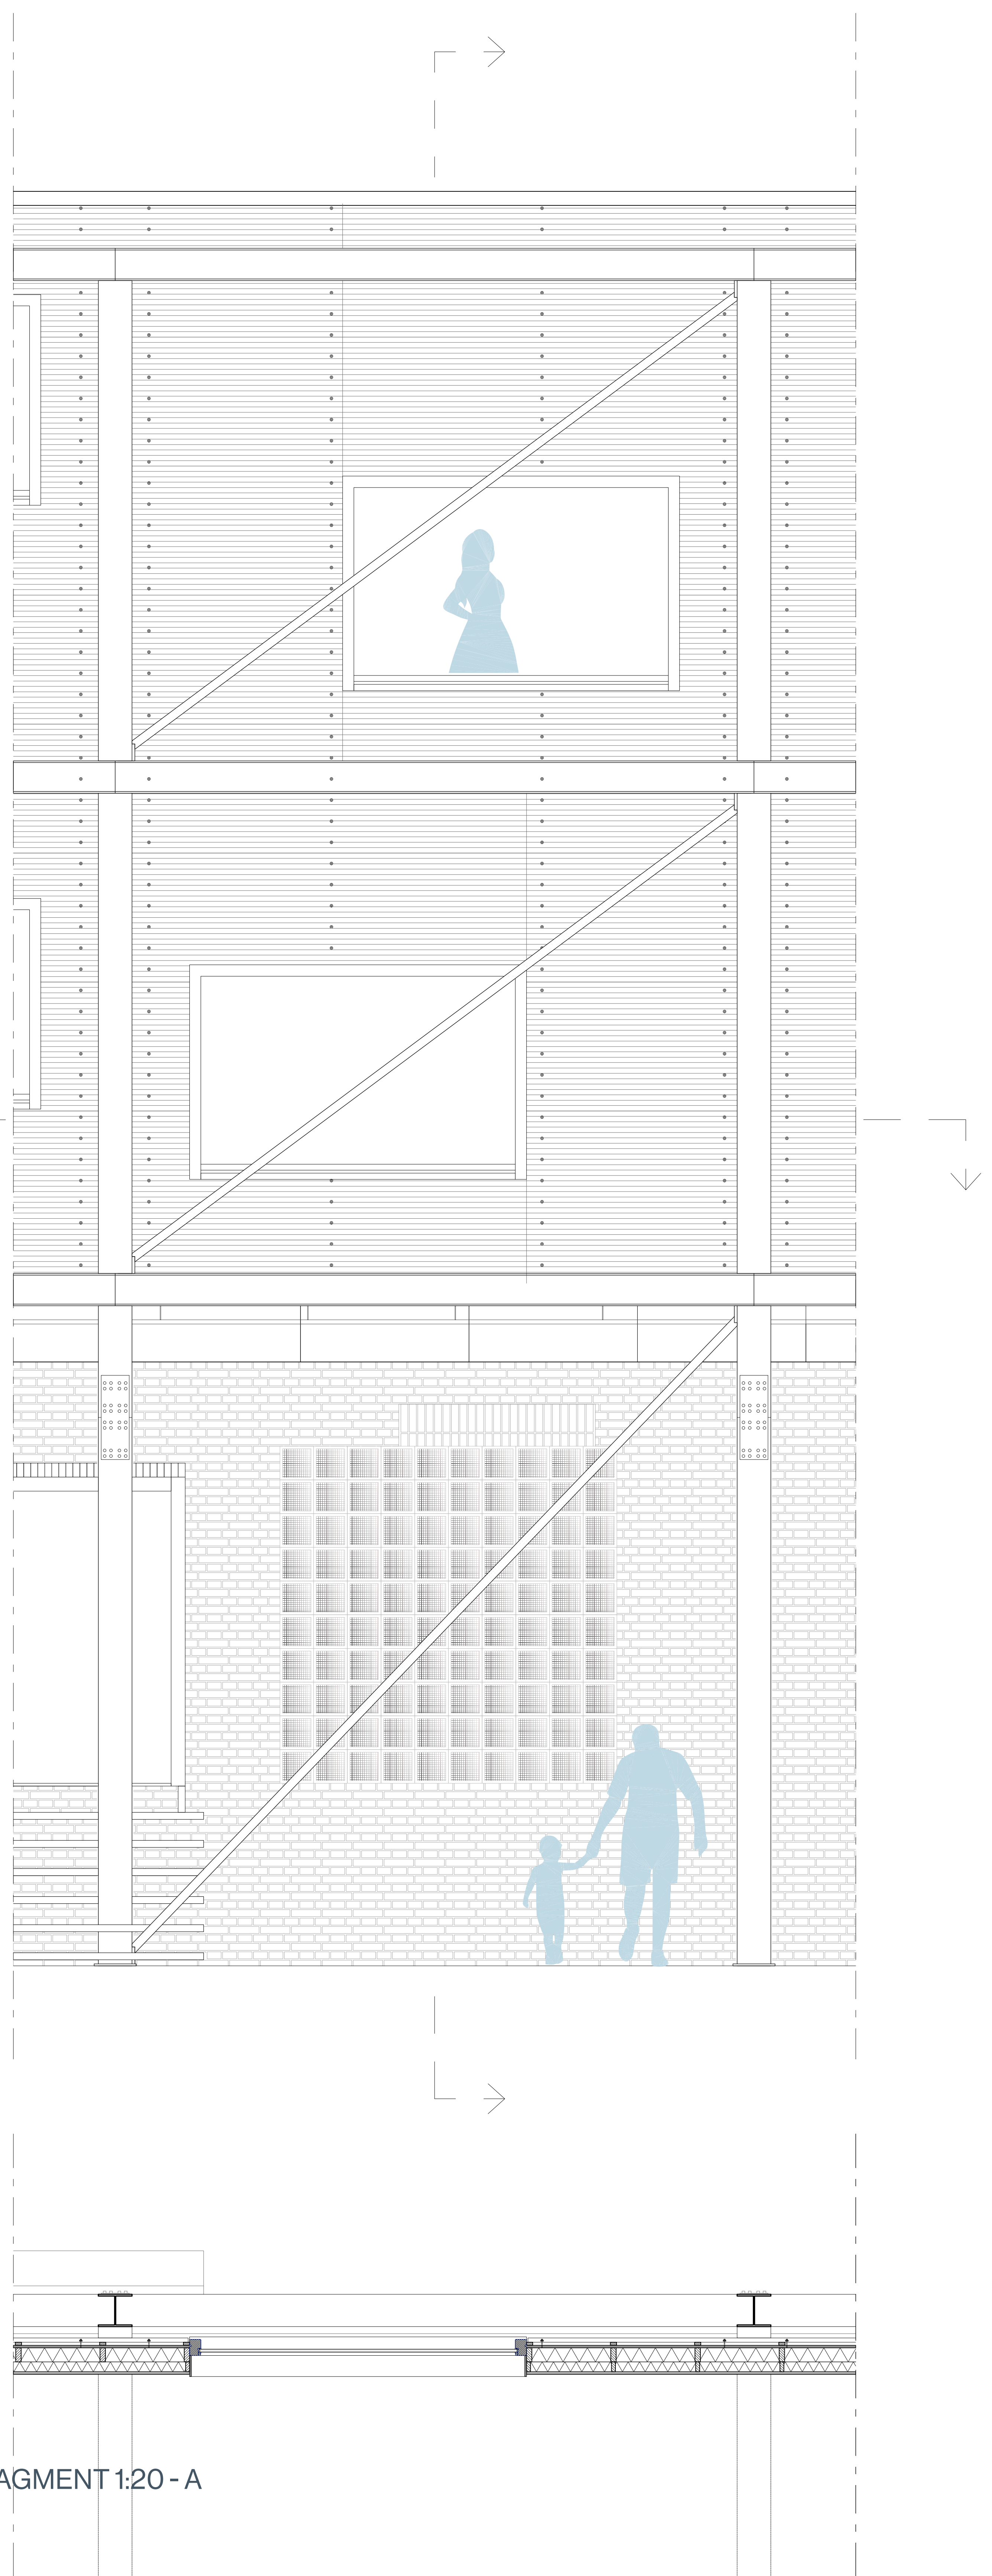


FRAGMENT 1:20 - A

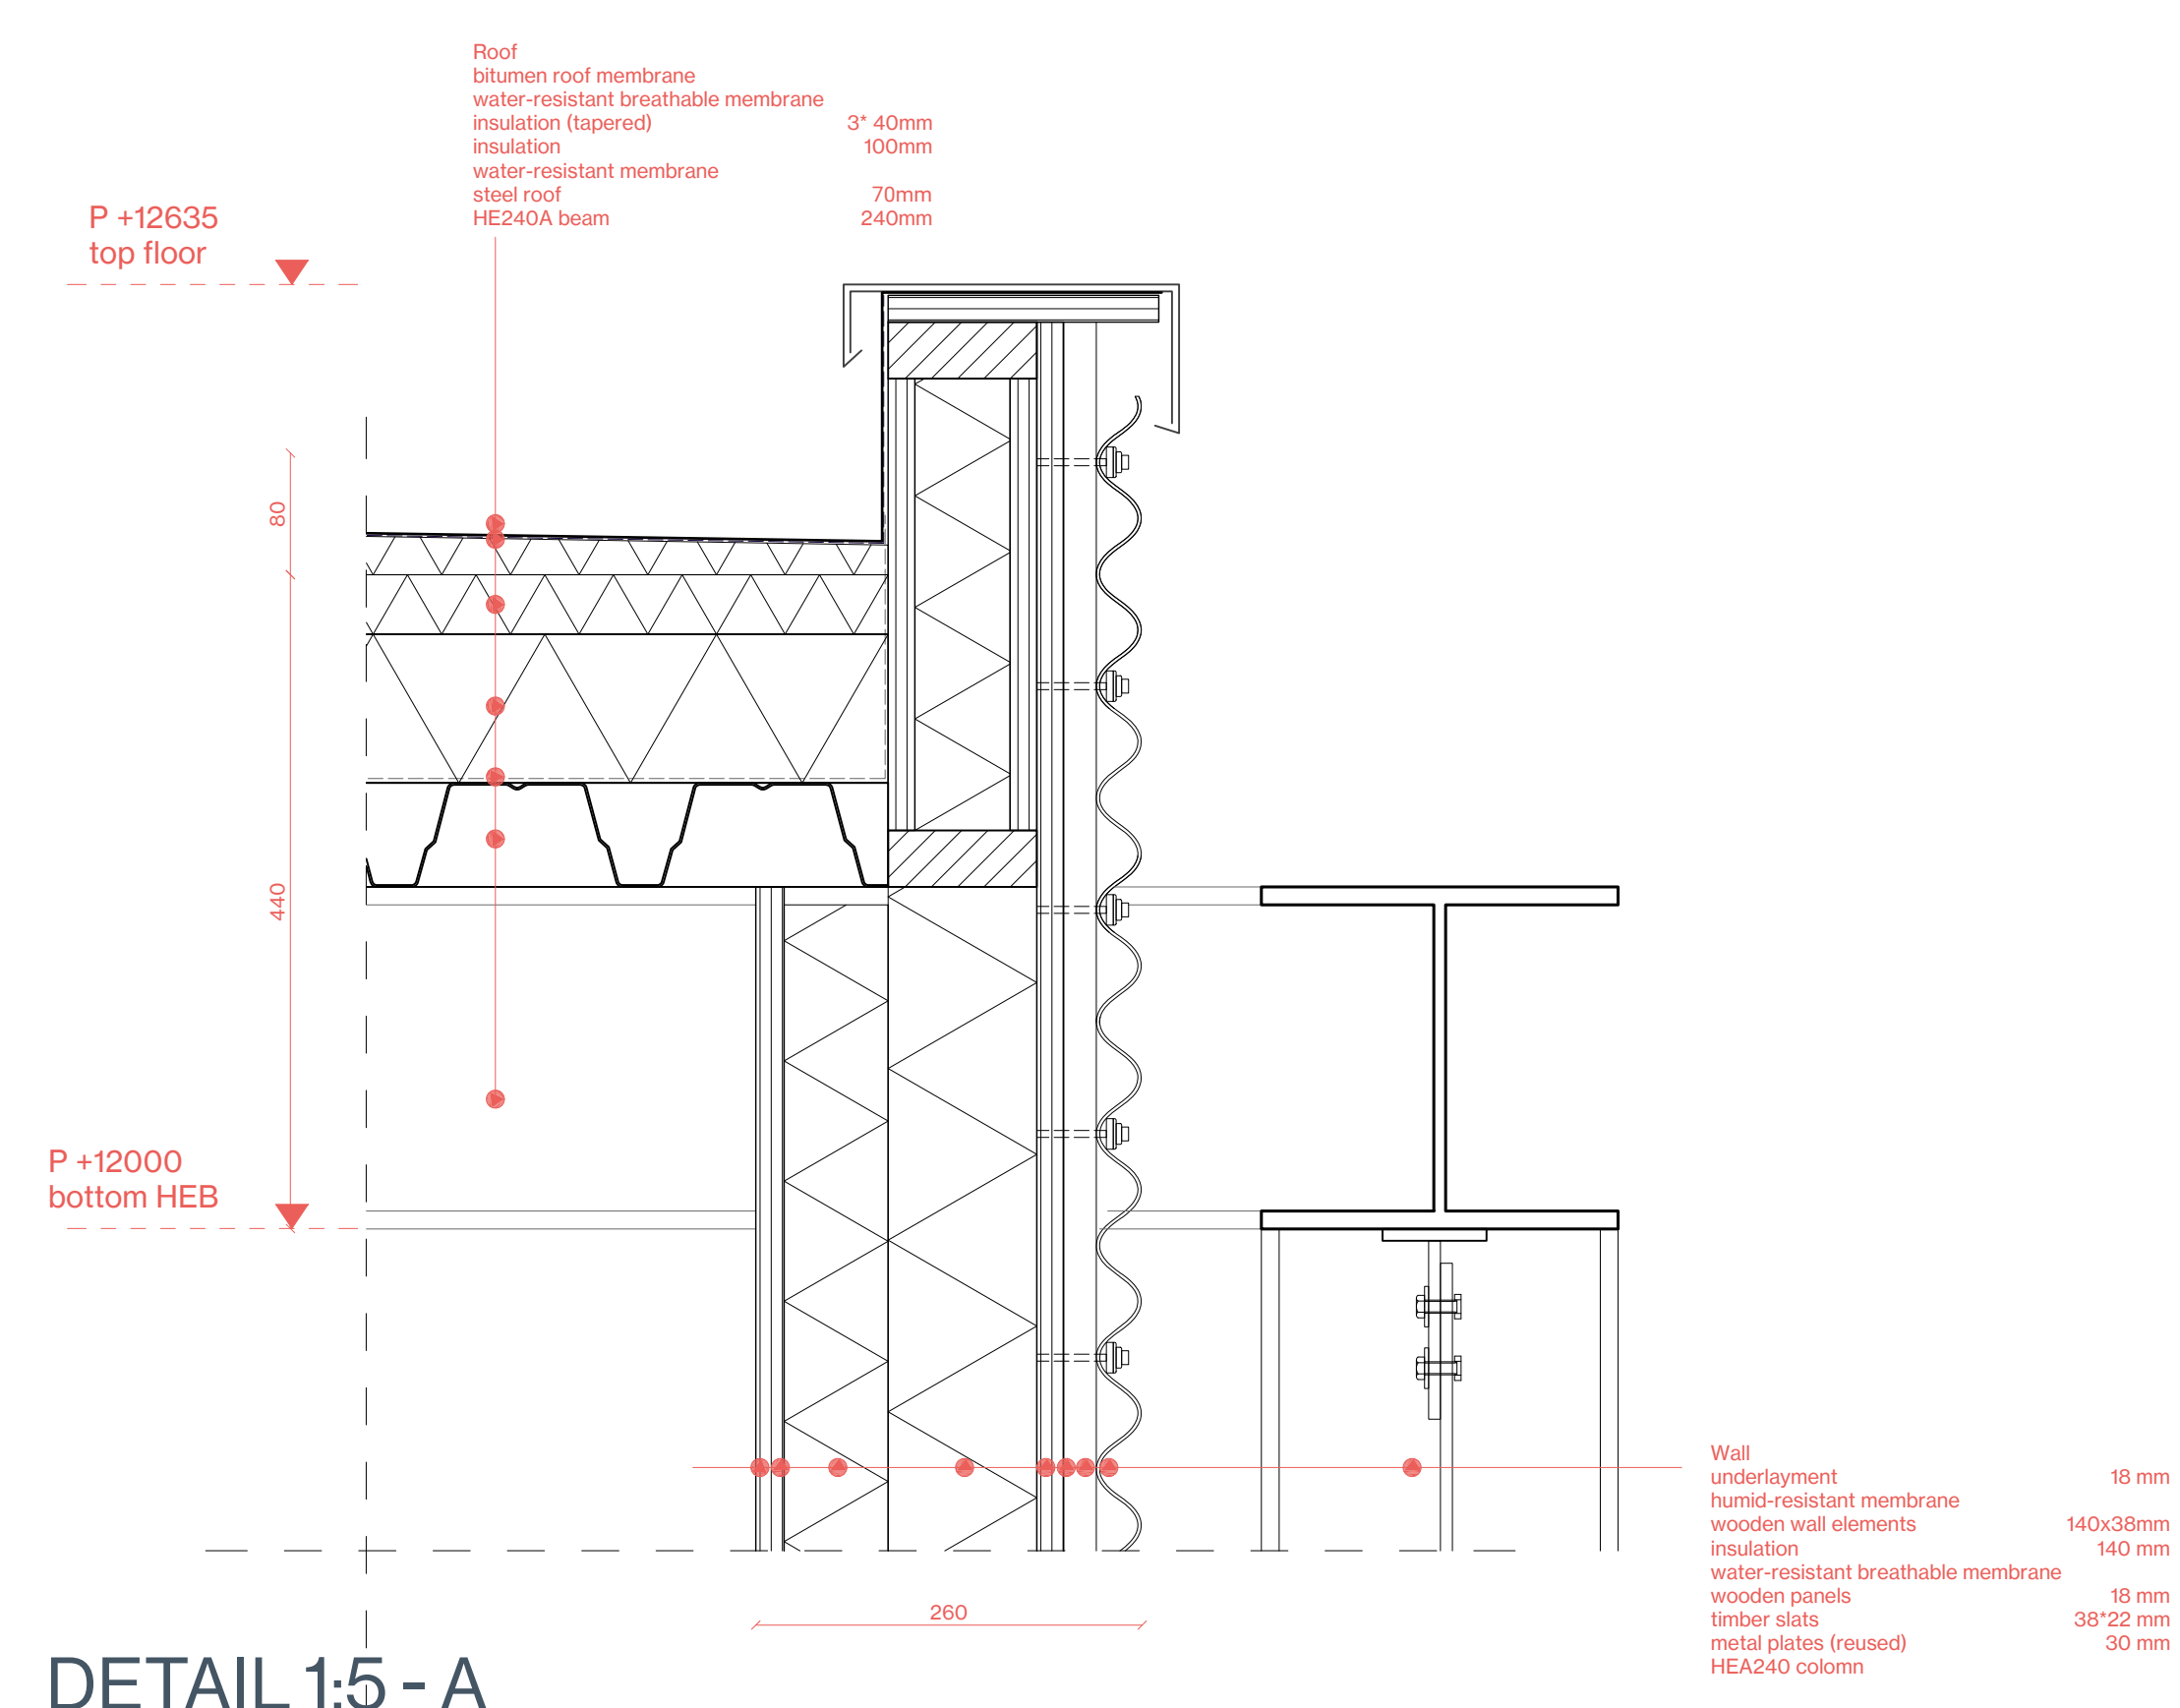

DETAIL 1:5 - A

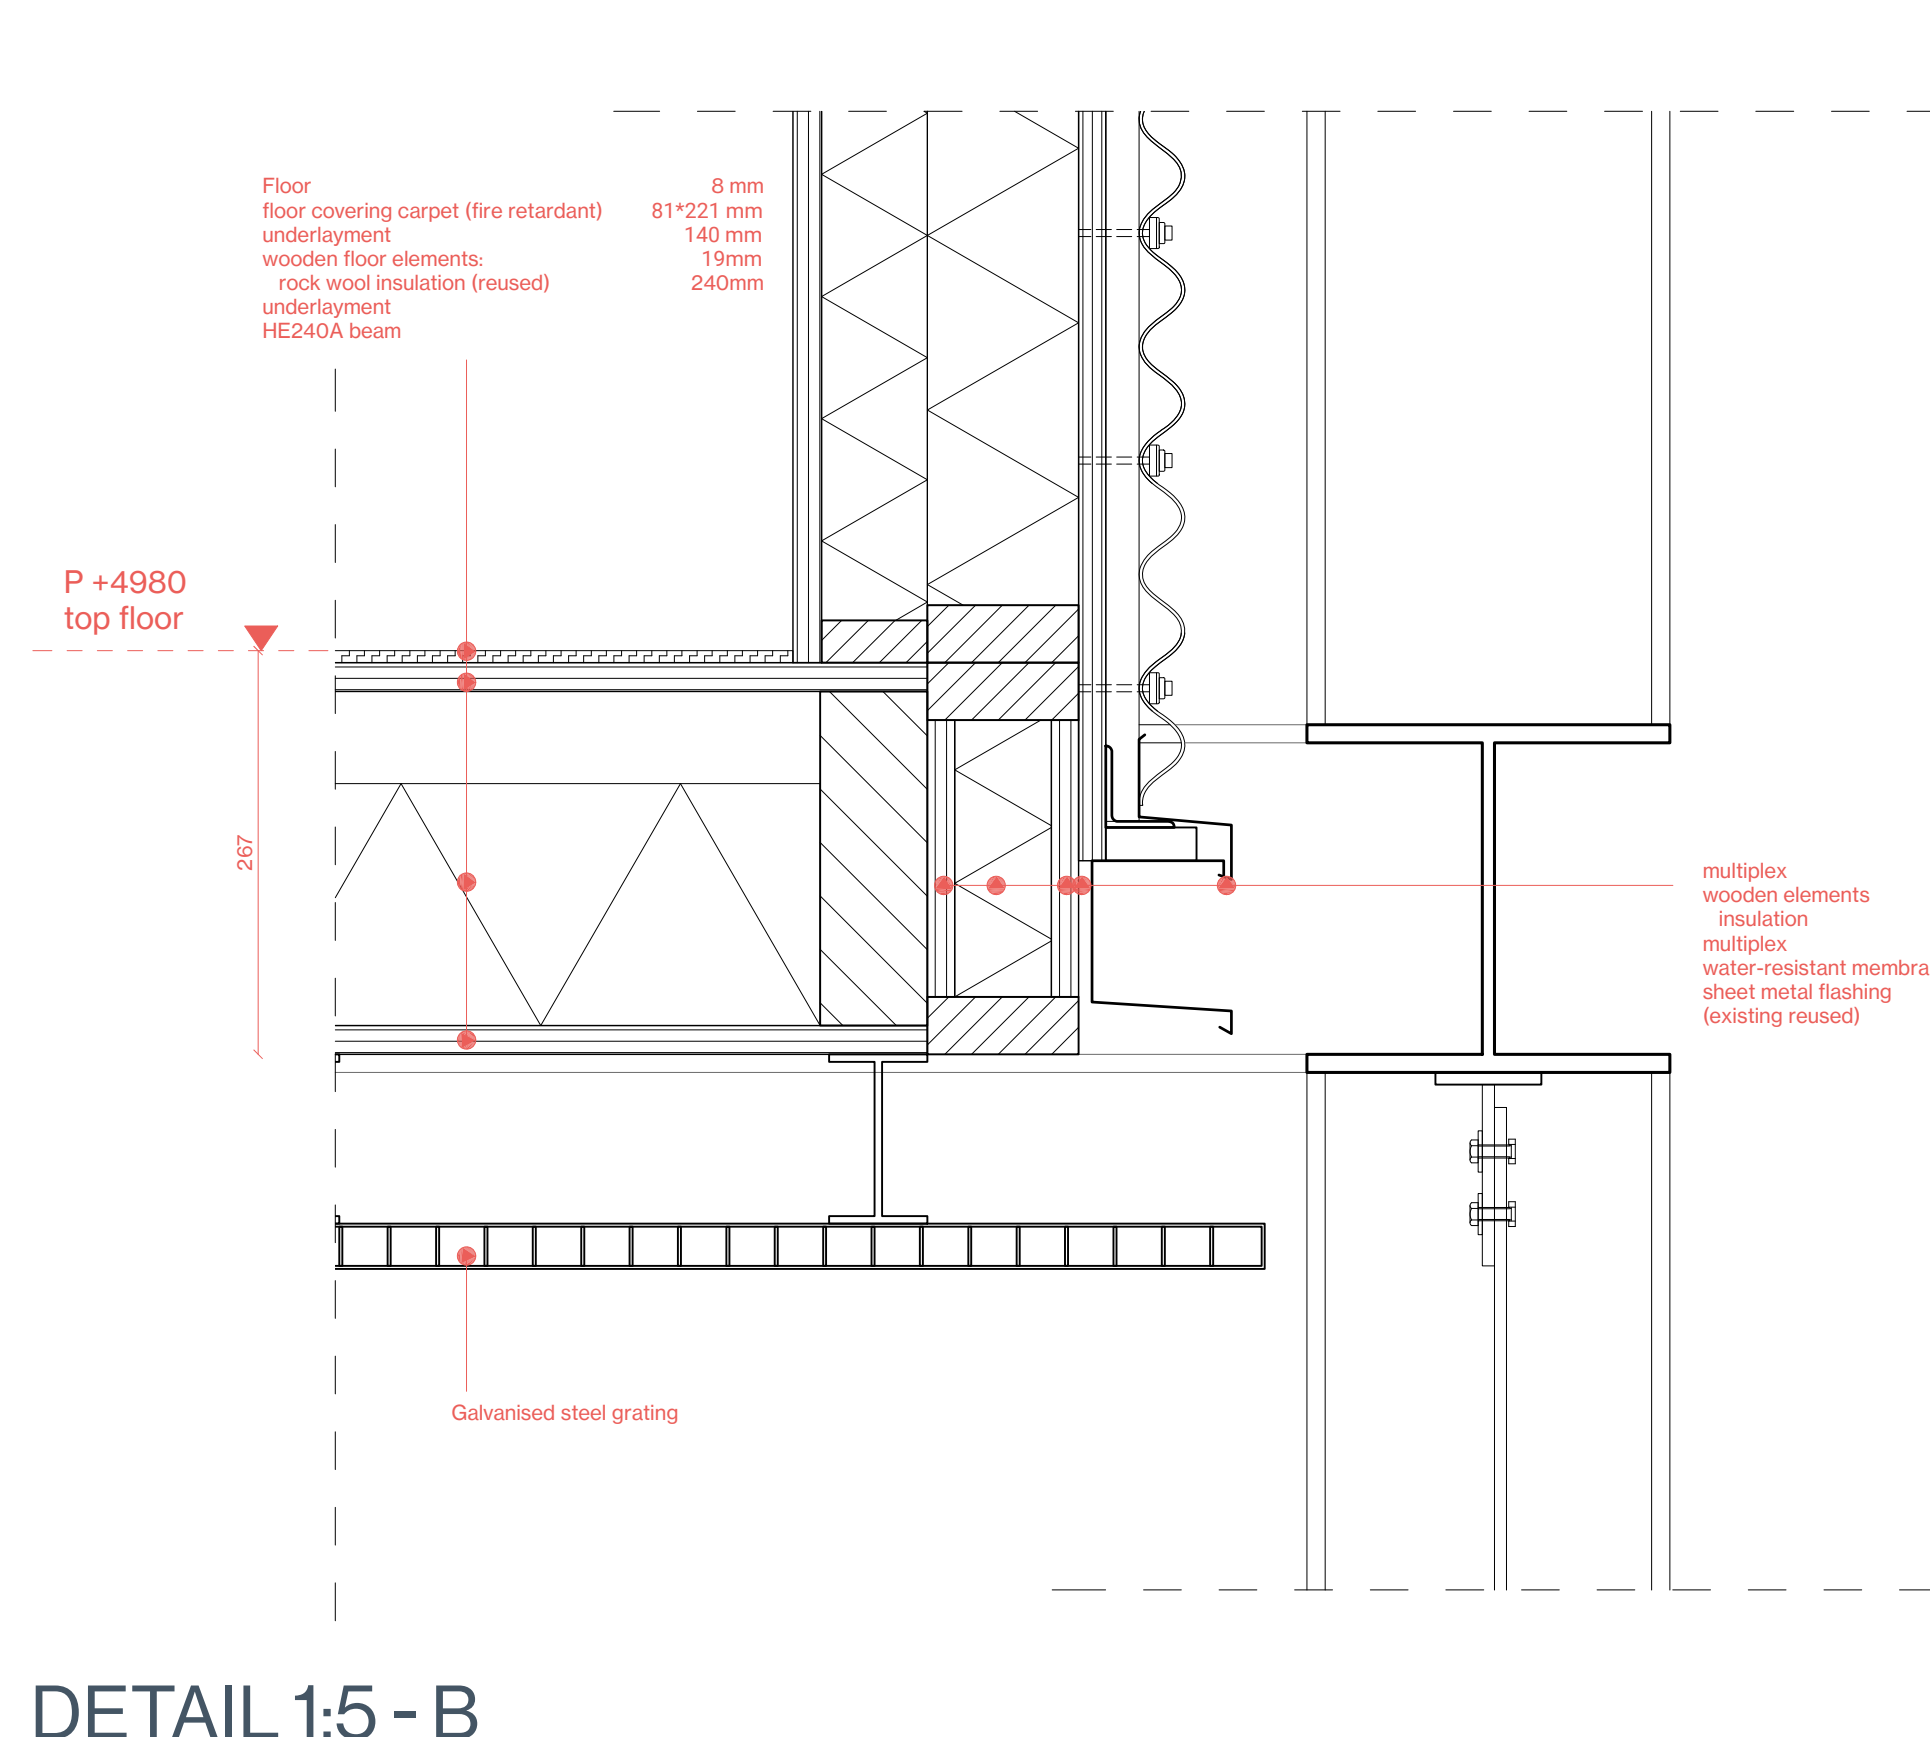


DETAIL 1:5 - B

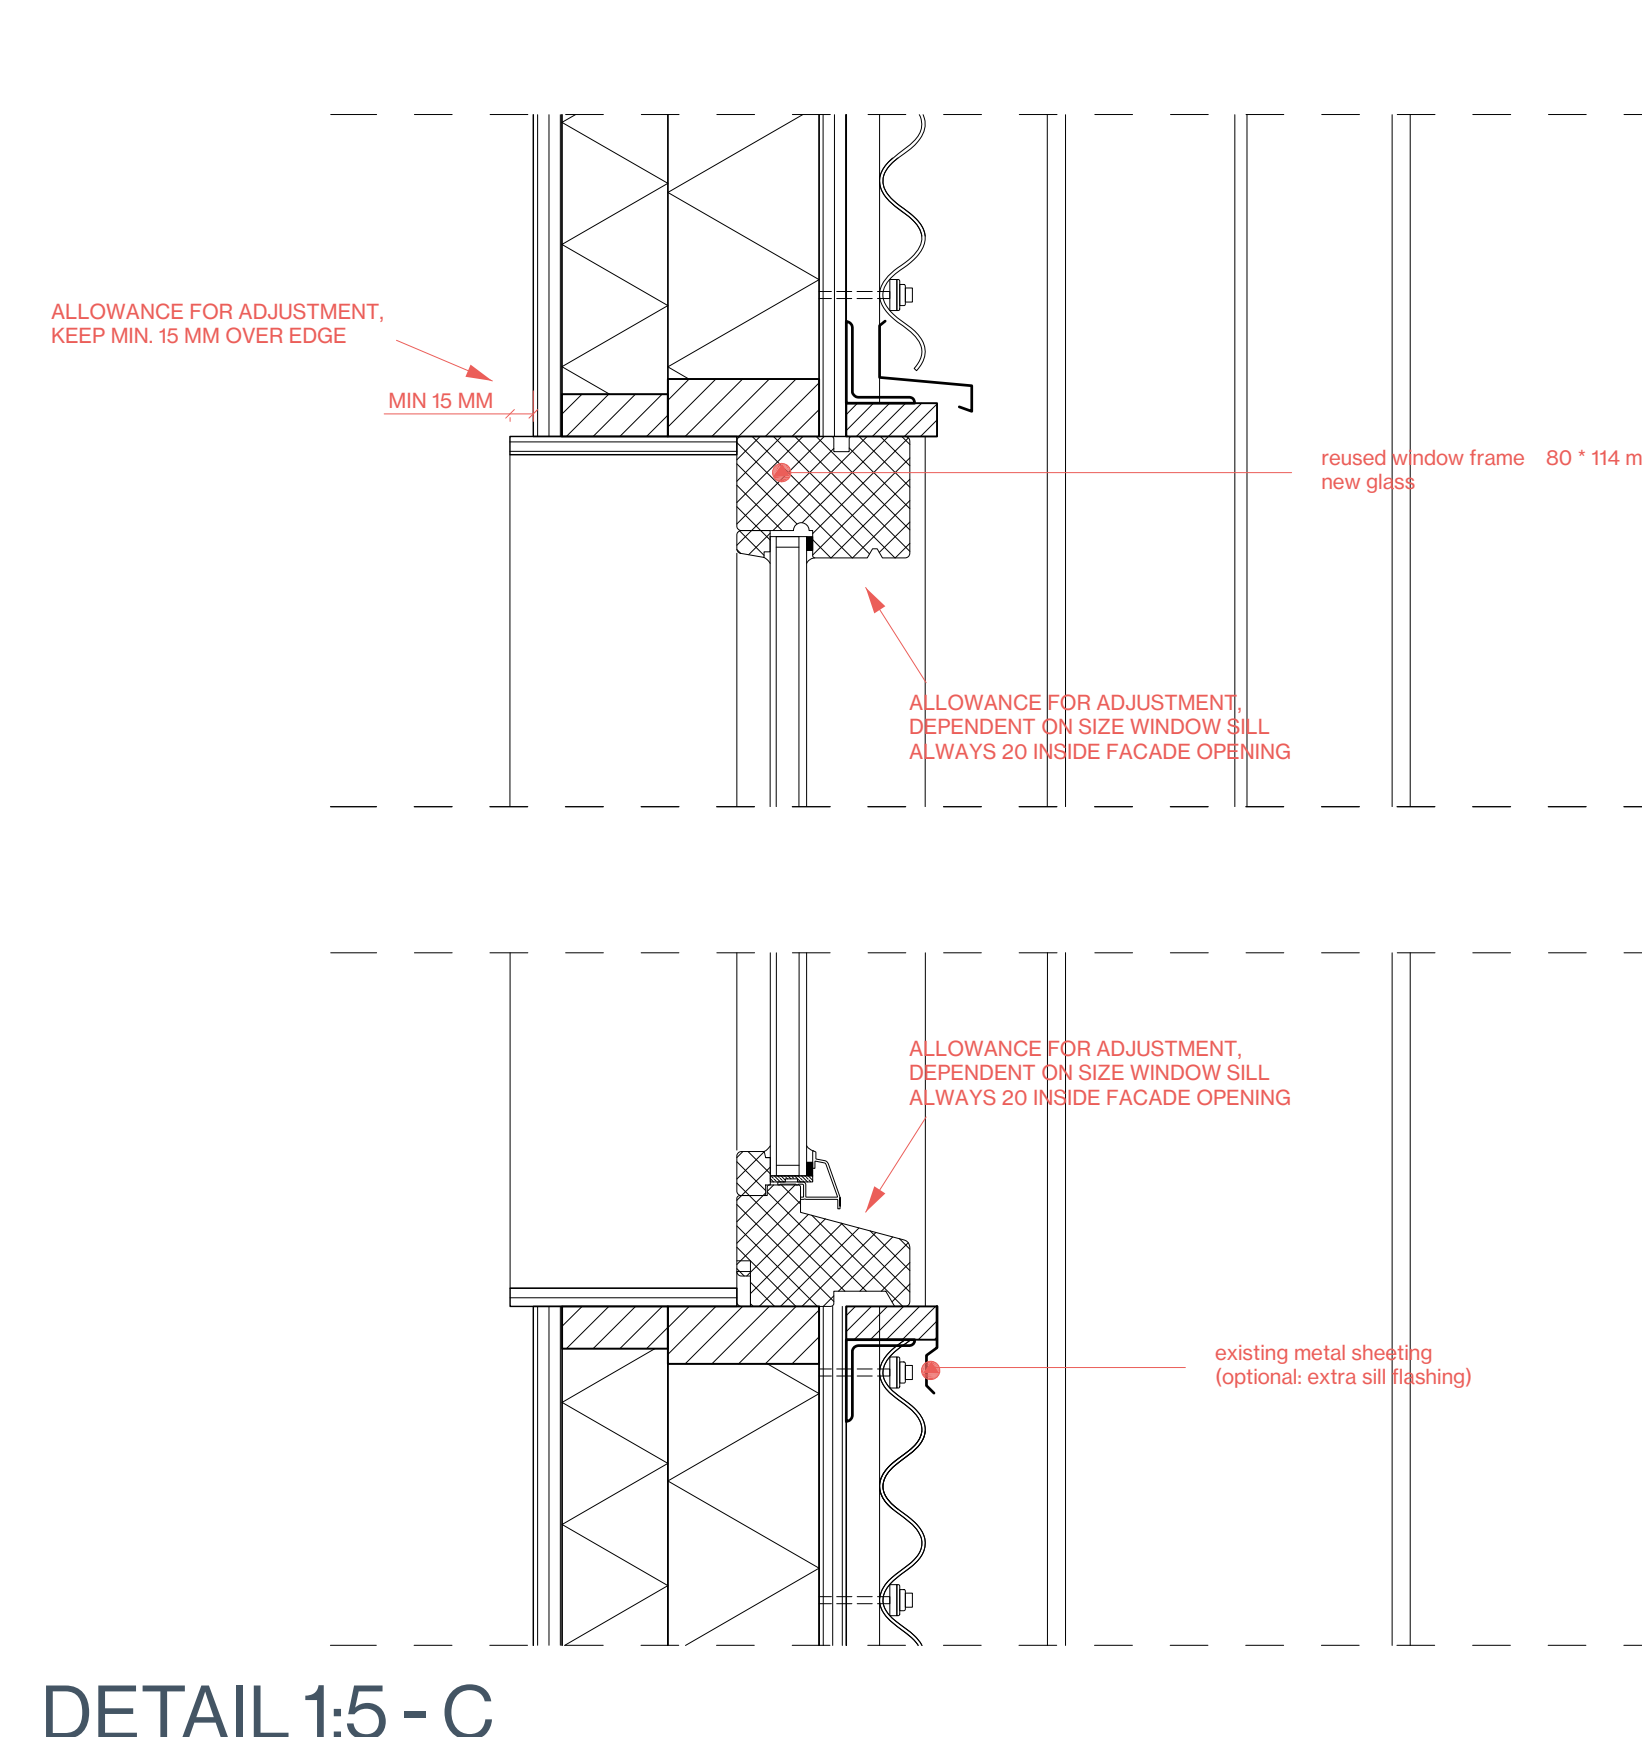


DETAIL 1:5 - C




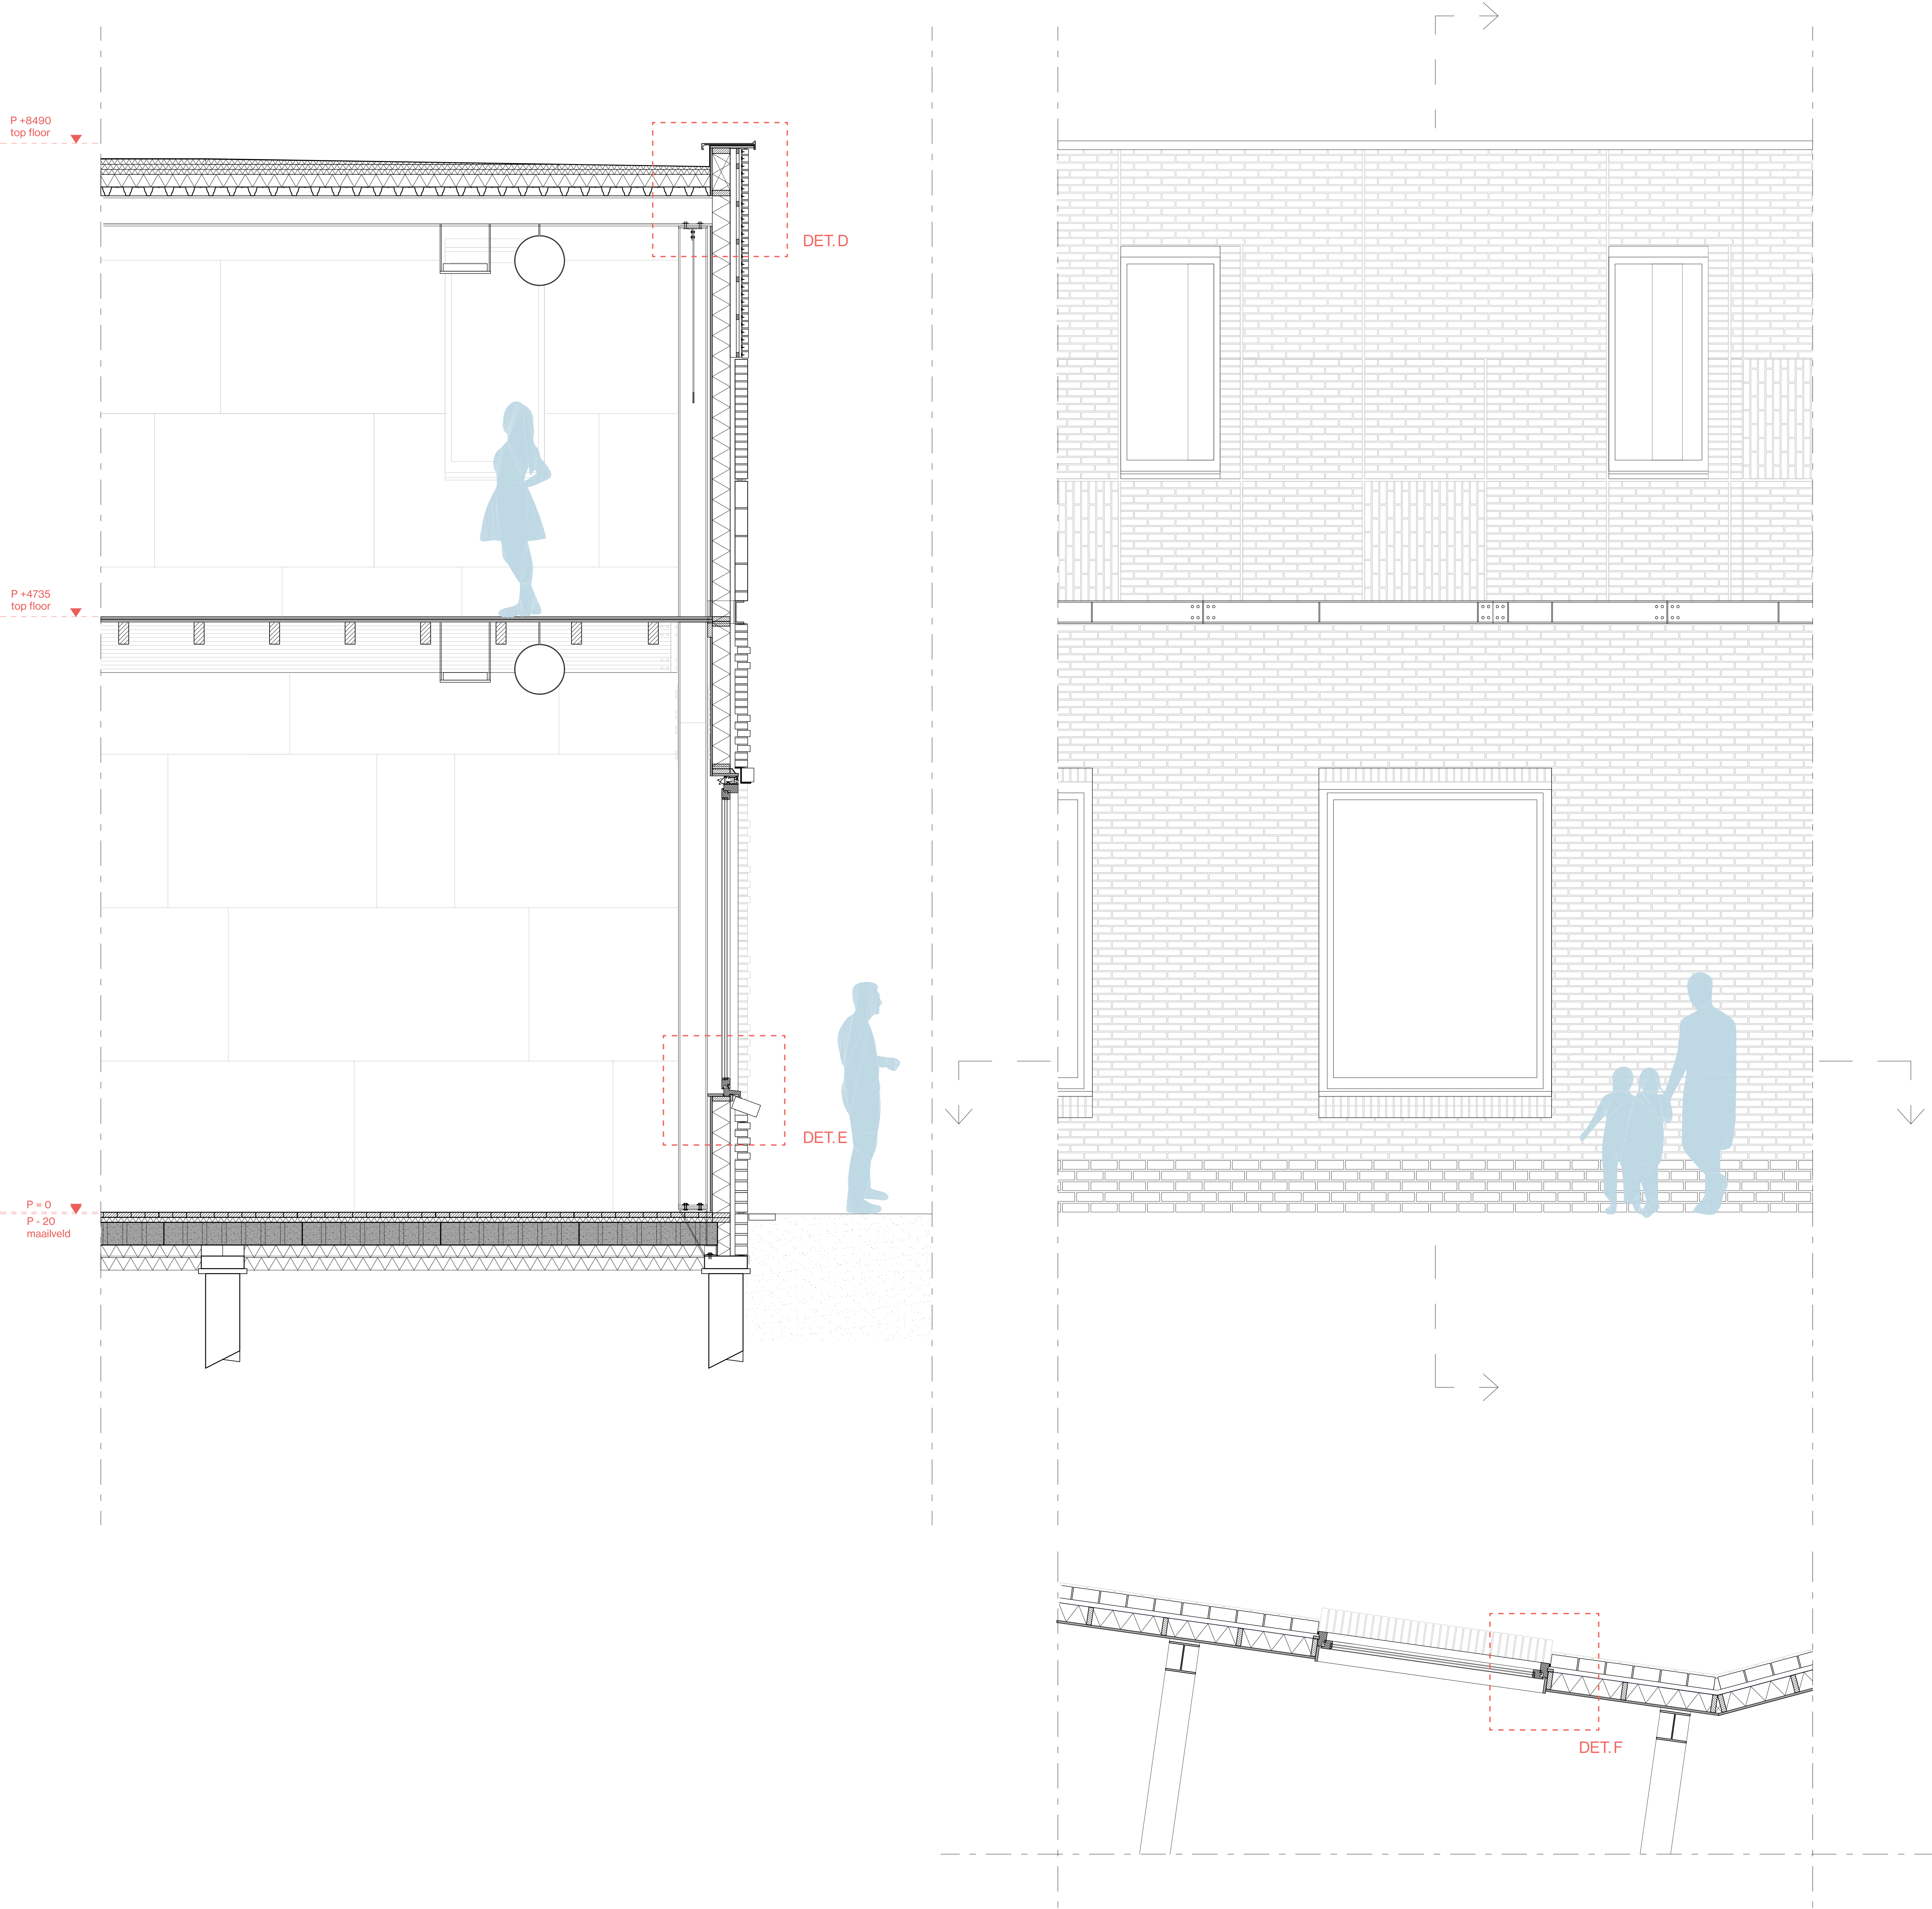


FRAGMENT 1:20 - B

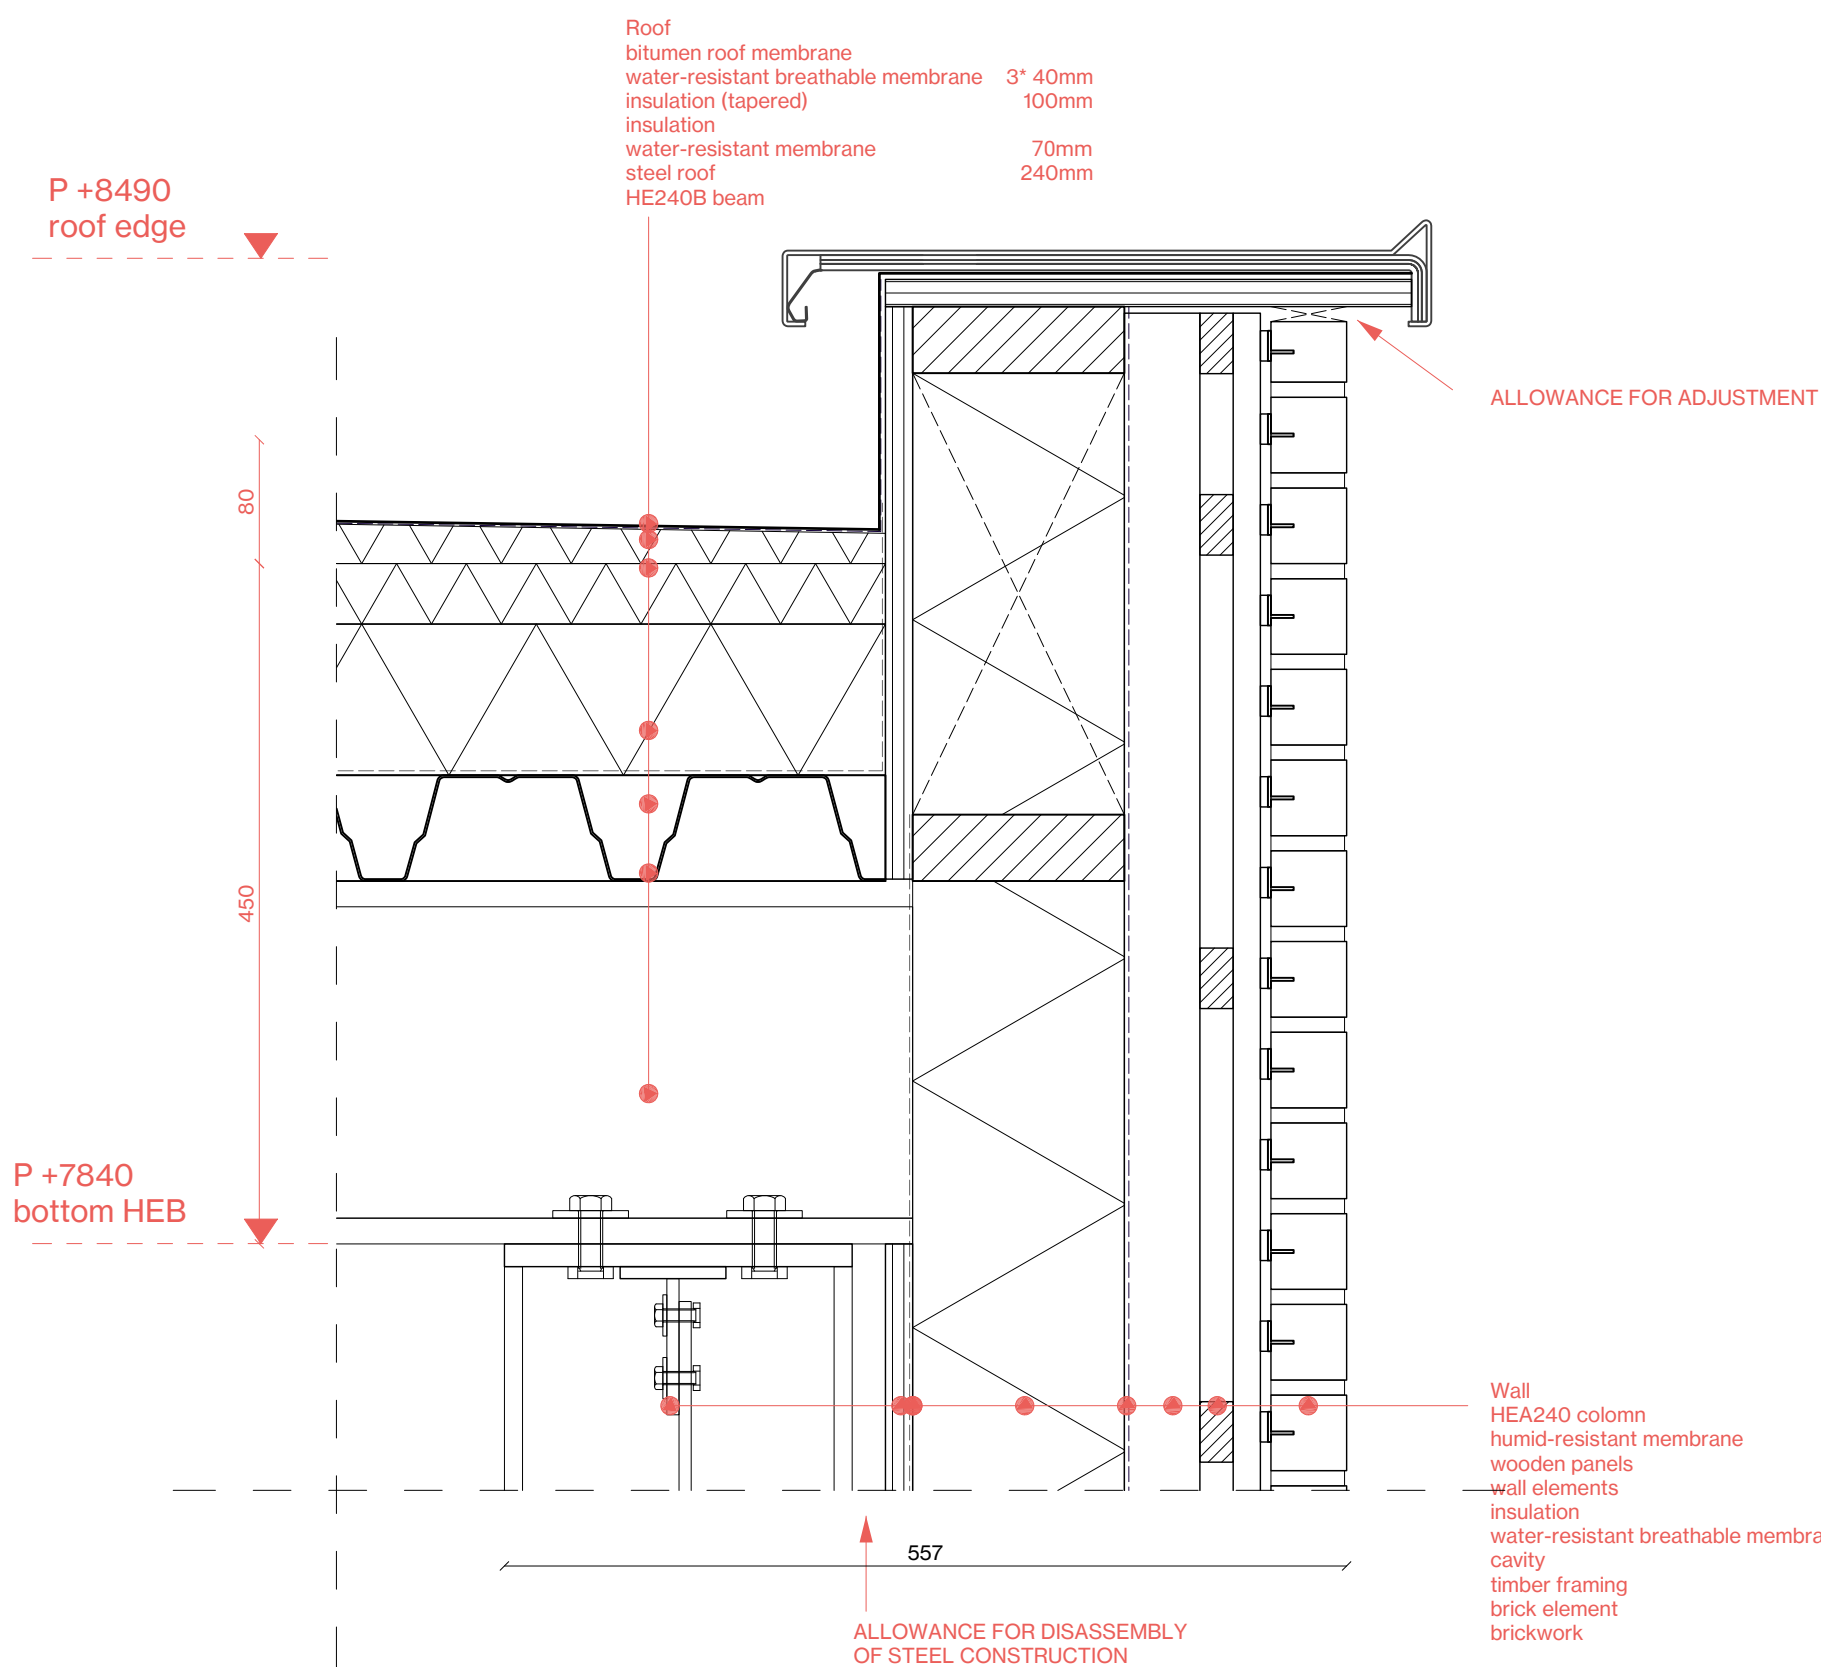

DETAIL 1:5 - D

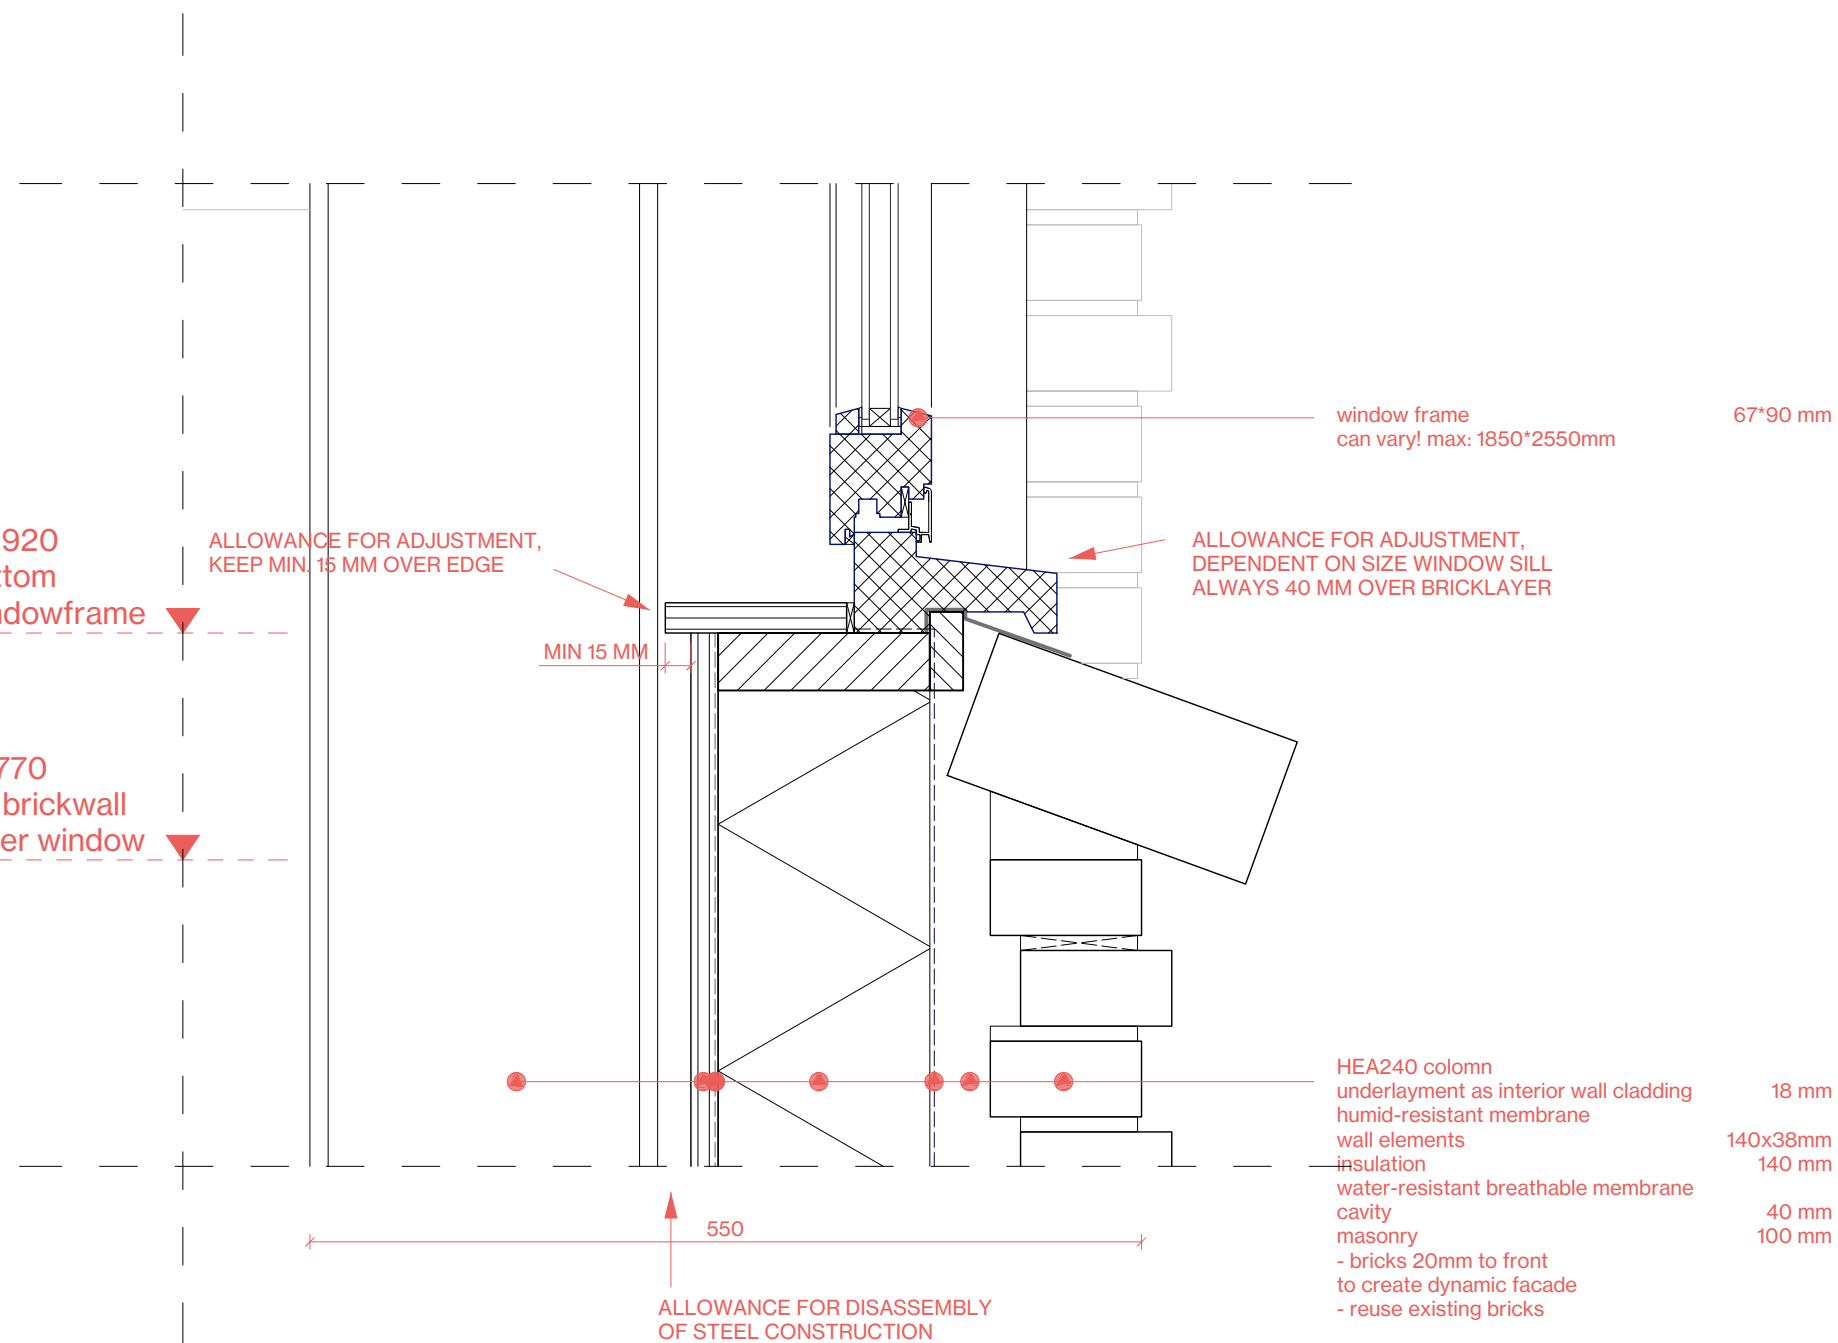

DETAIL 1:5 - E

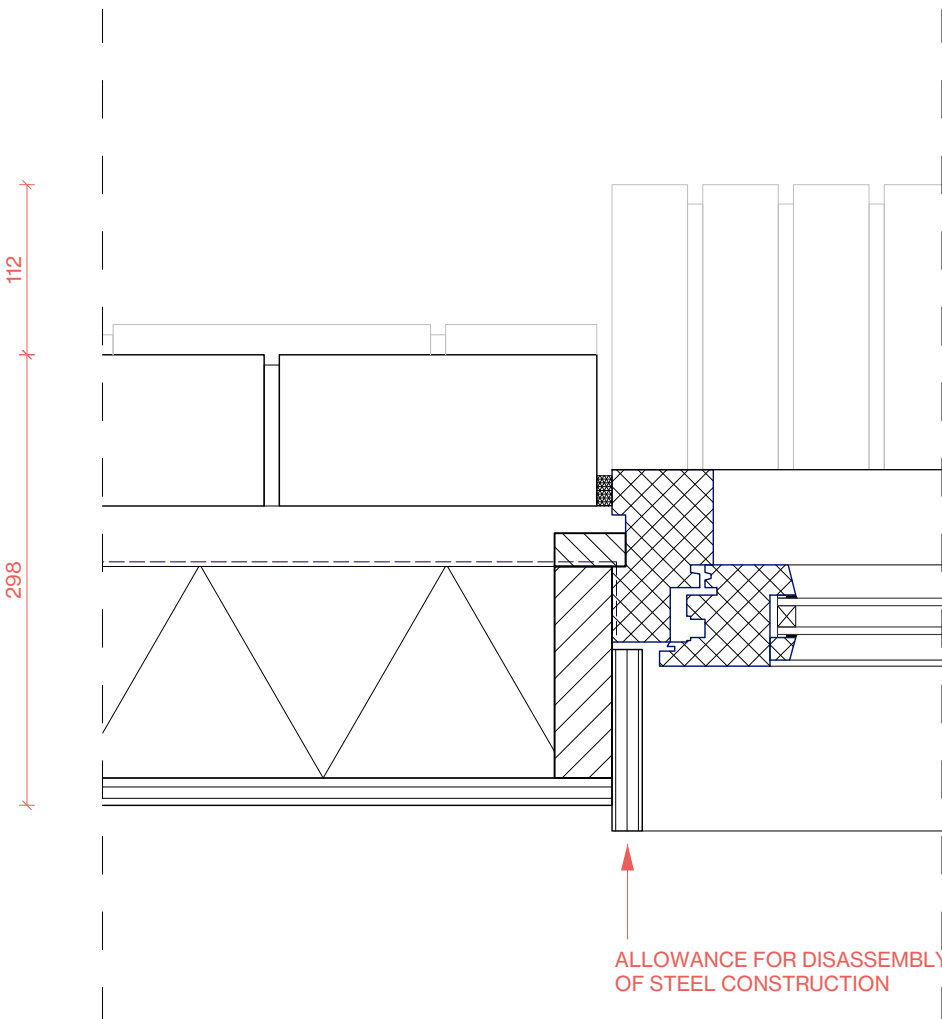

DETAIL 1:5 - F