



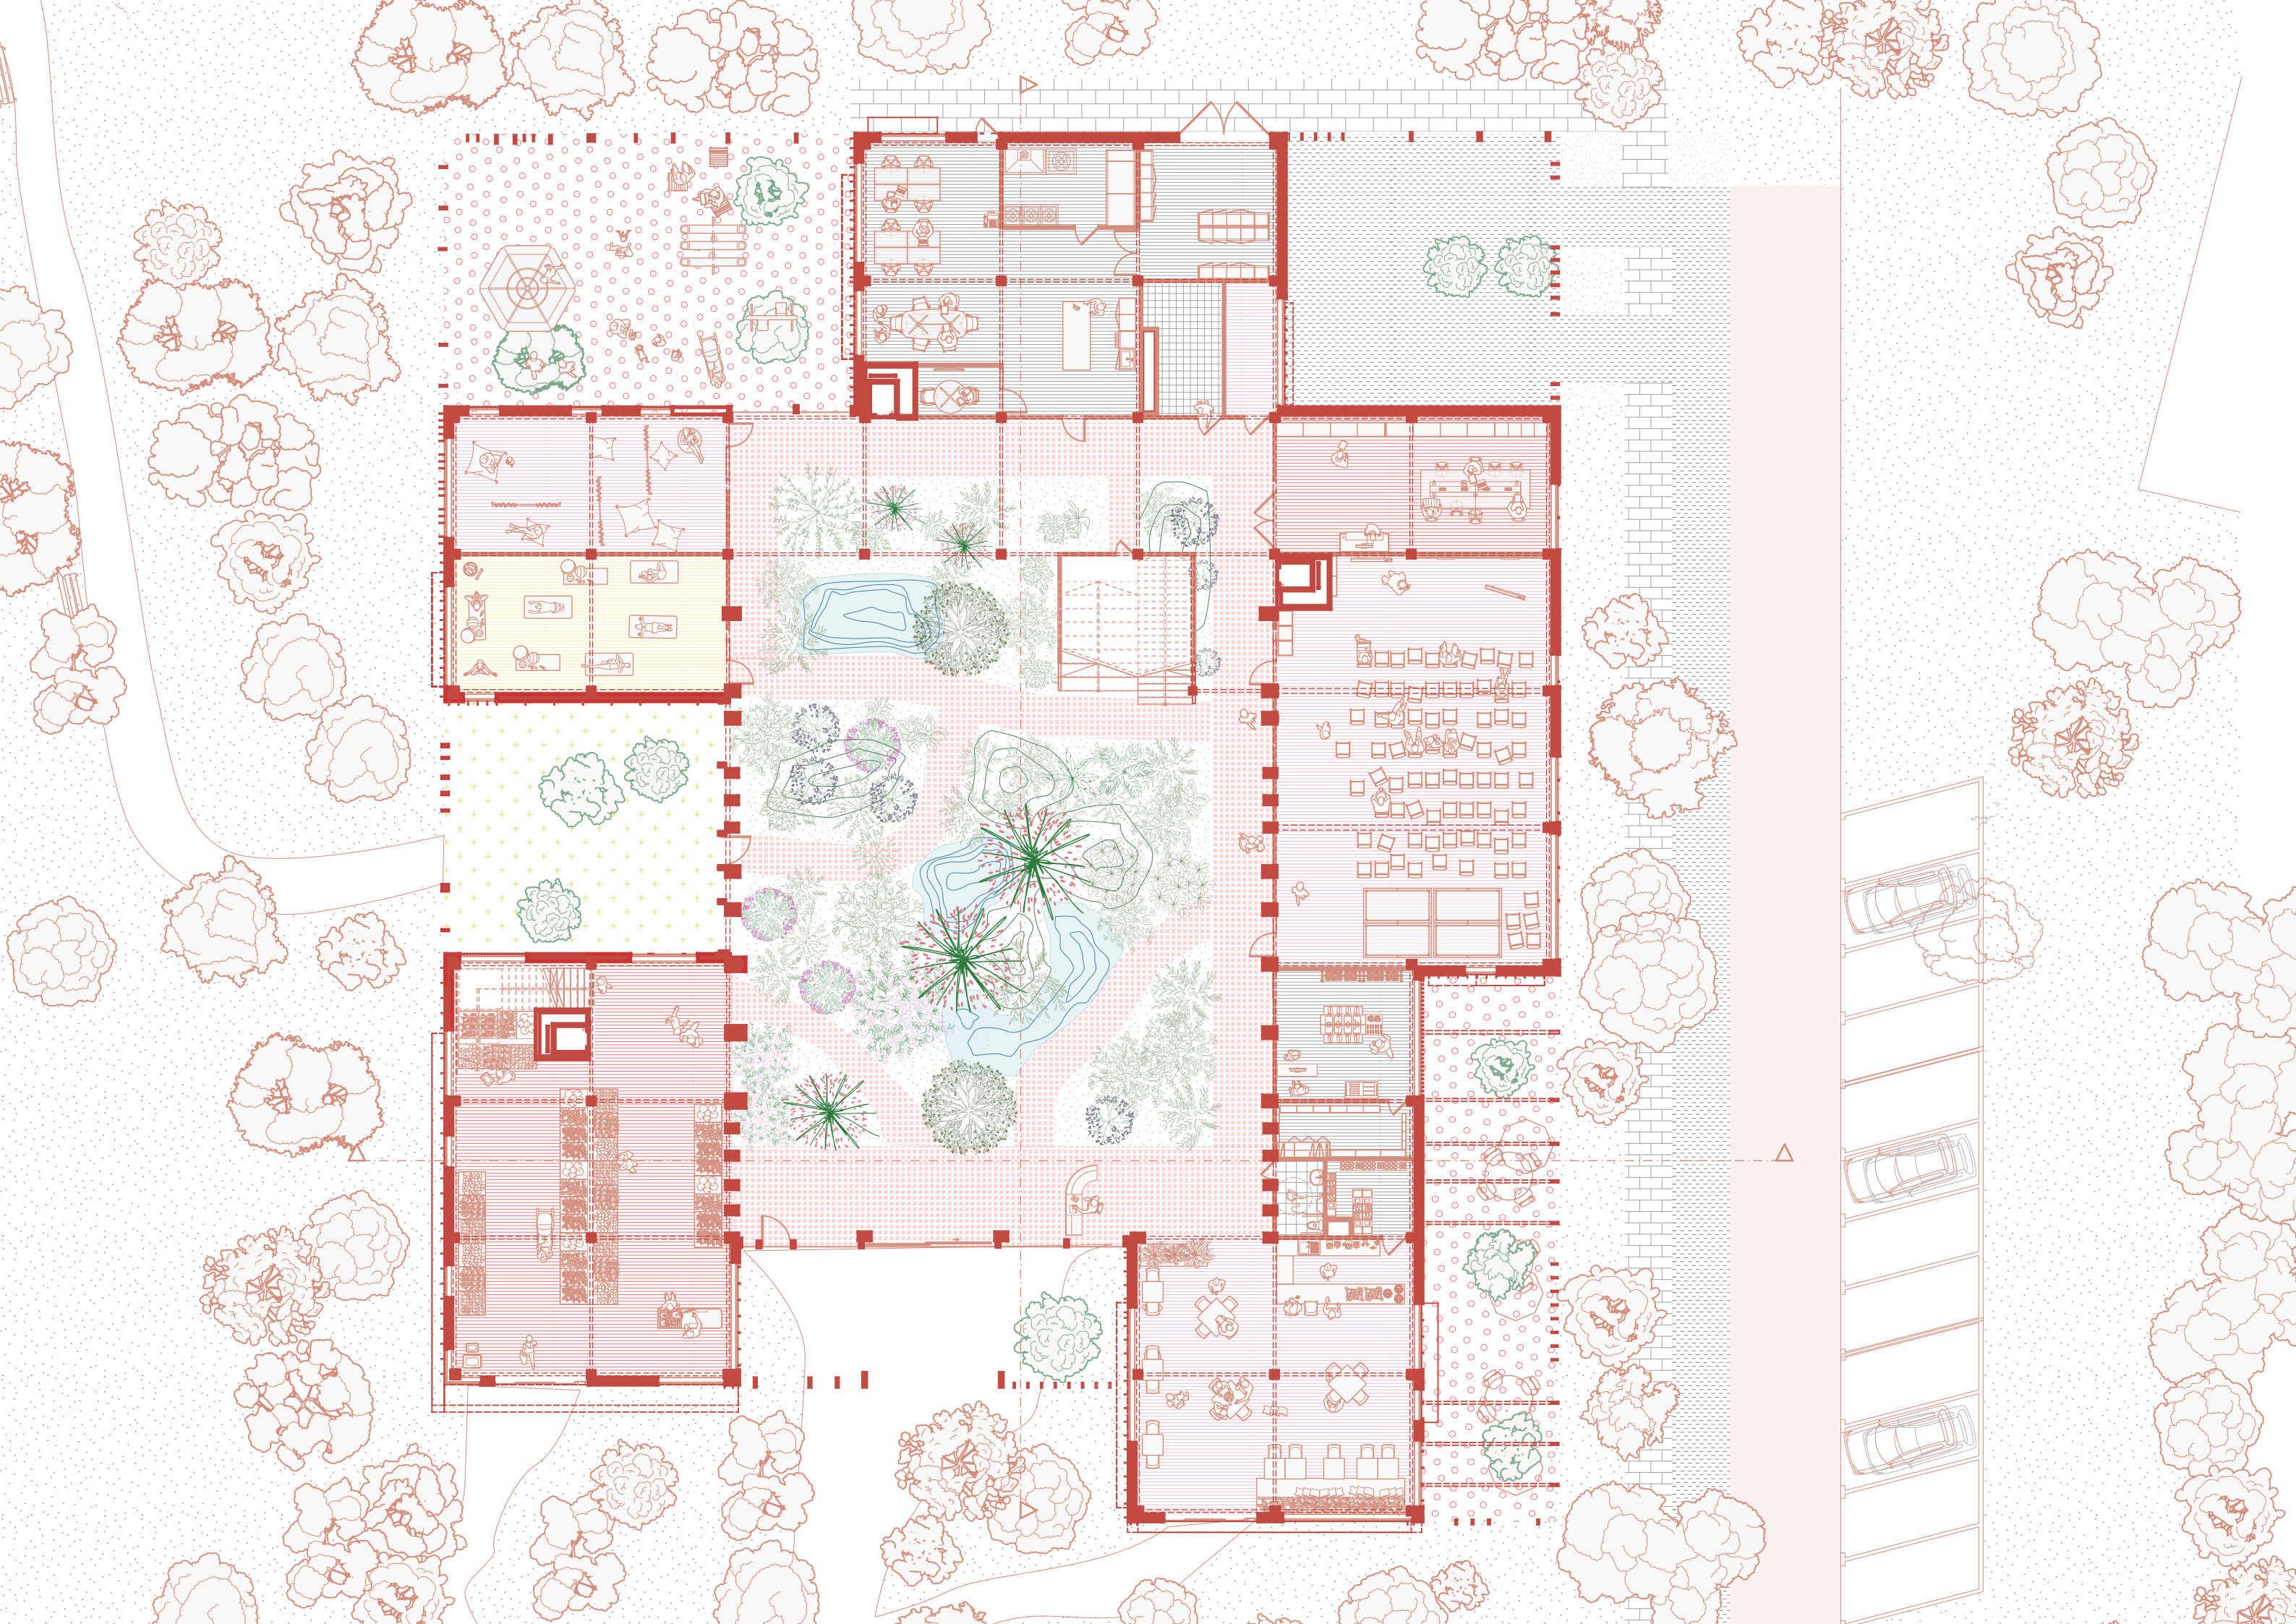

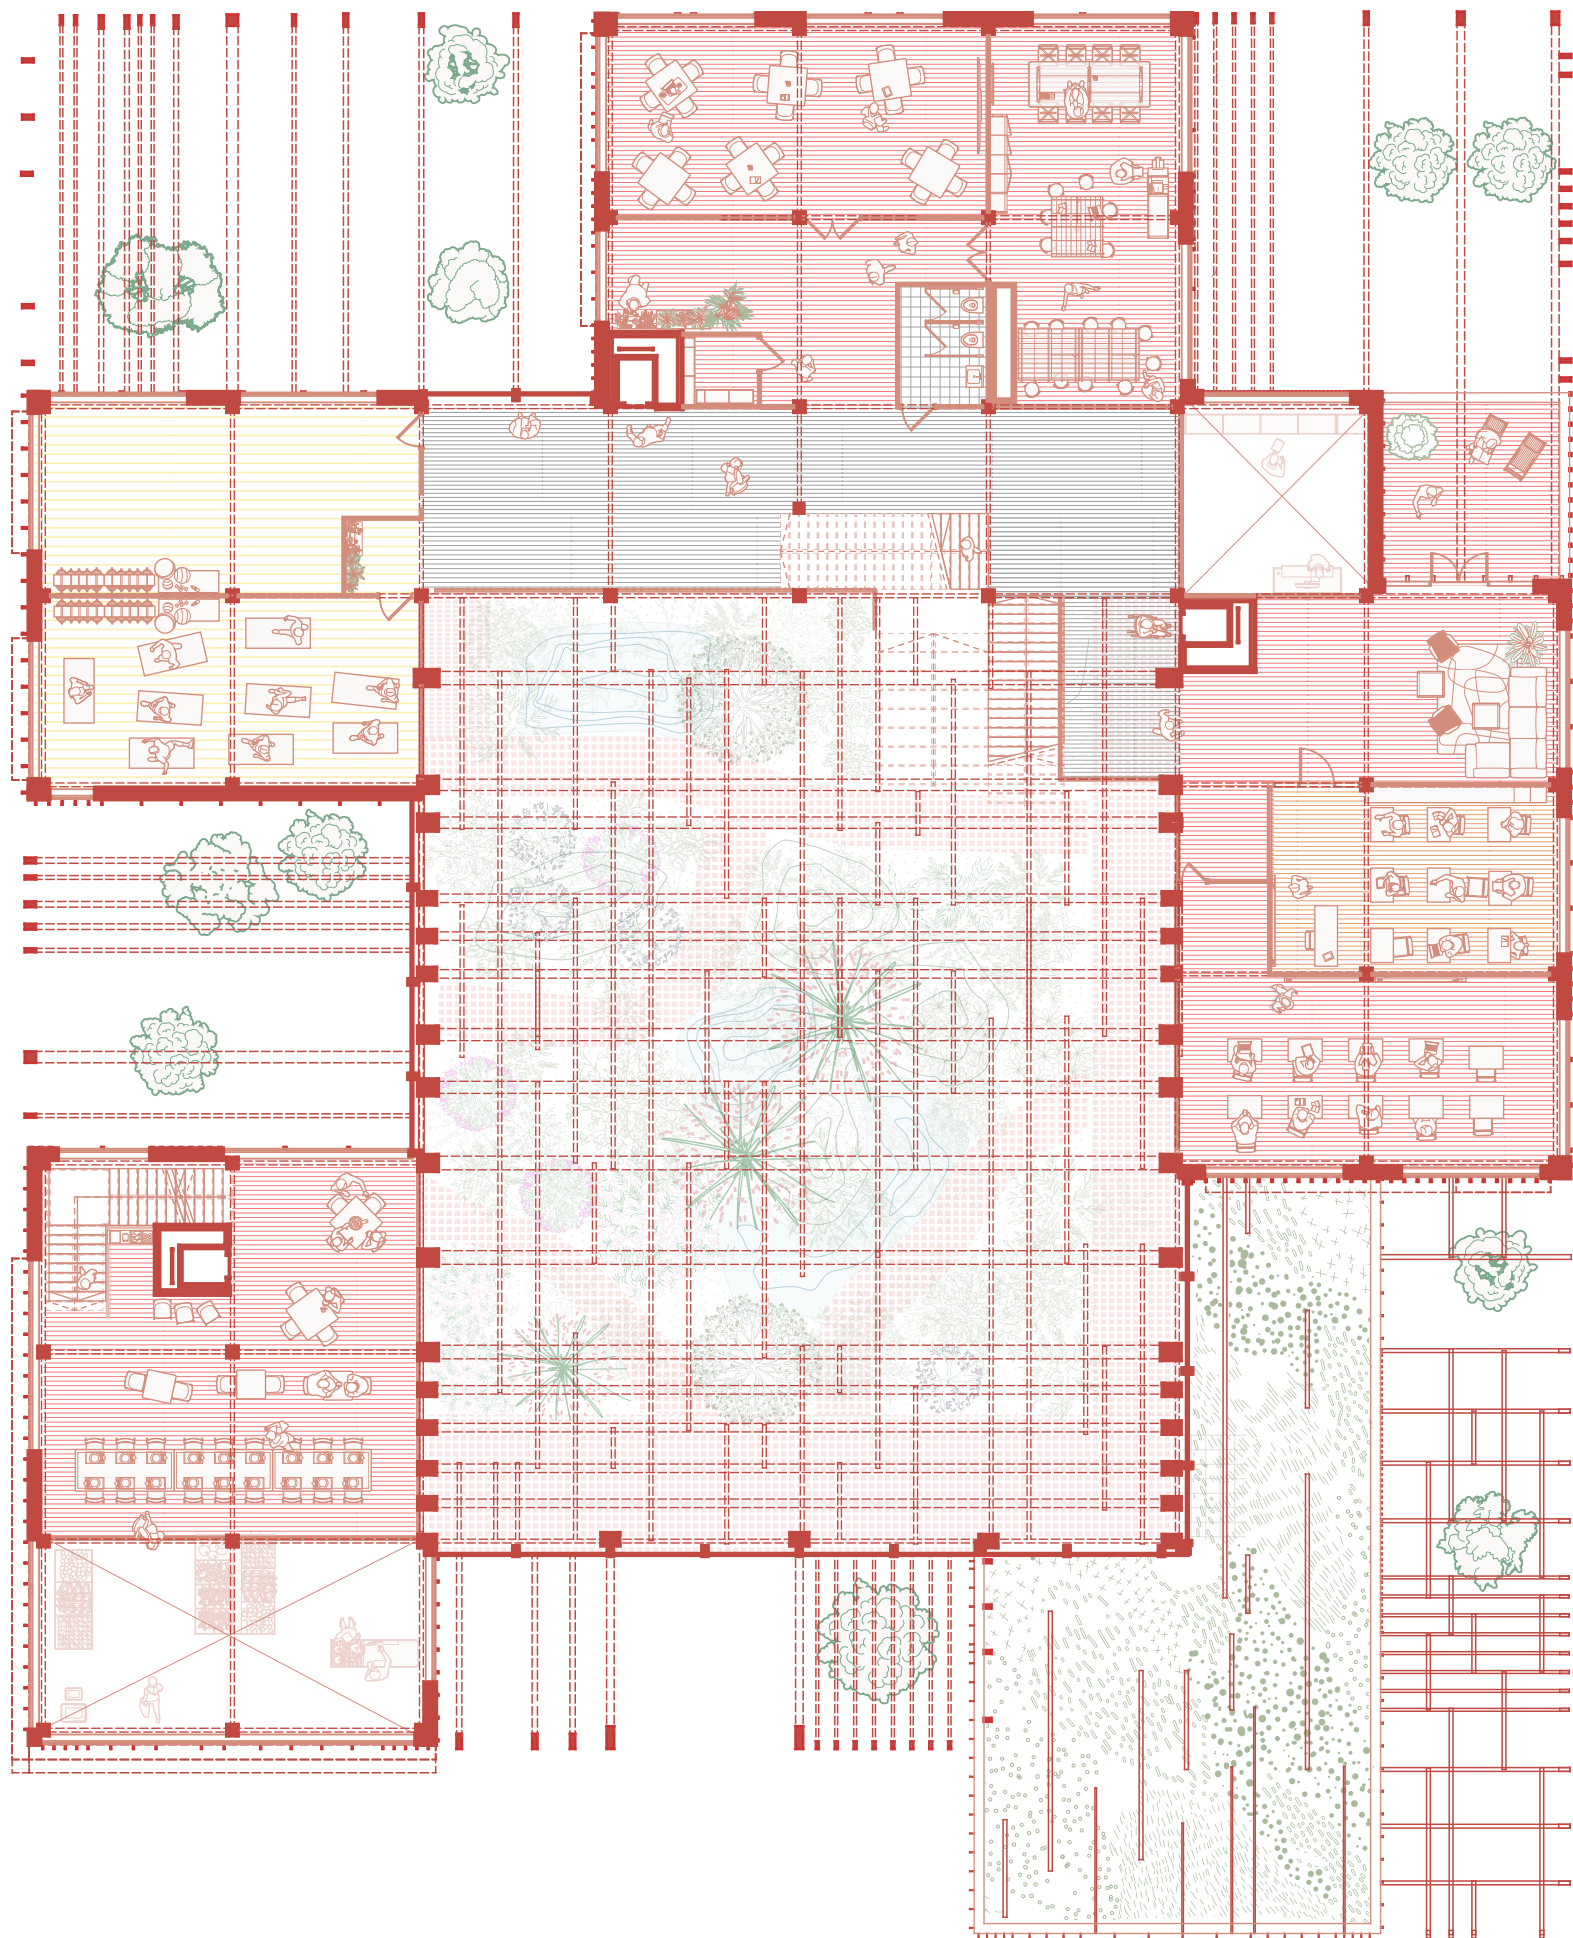












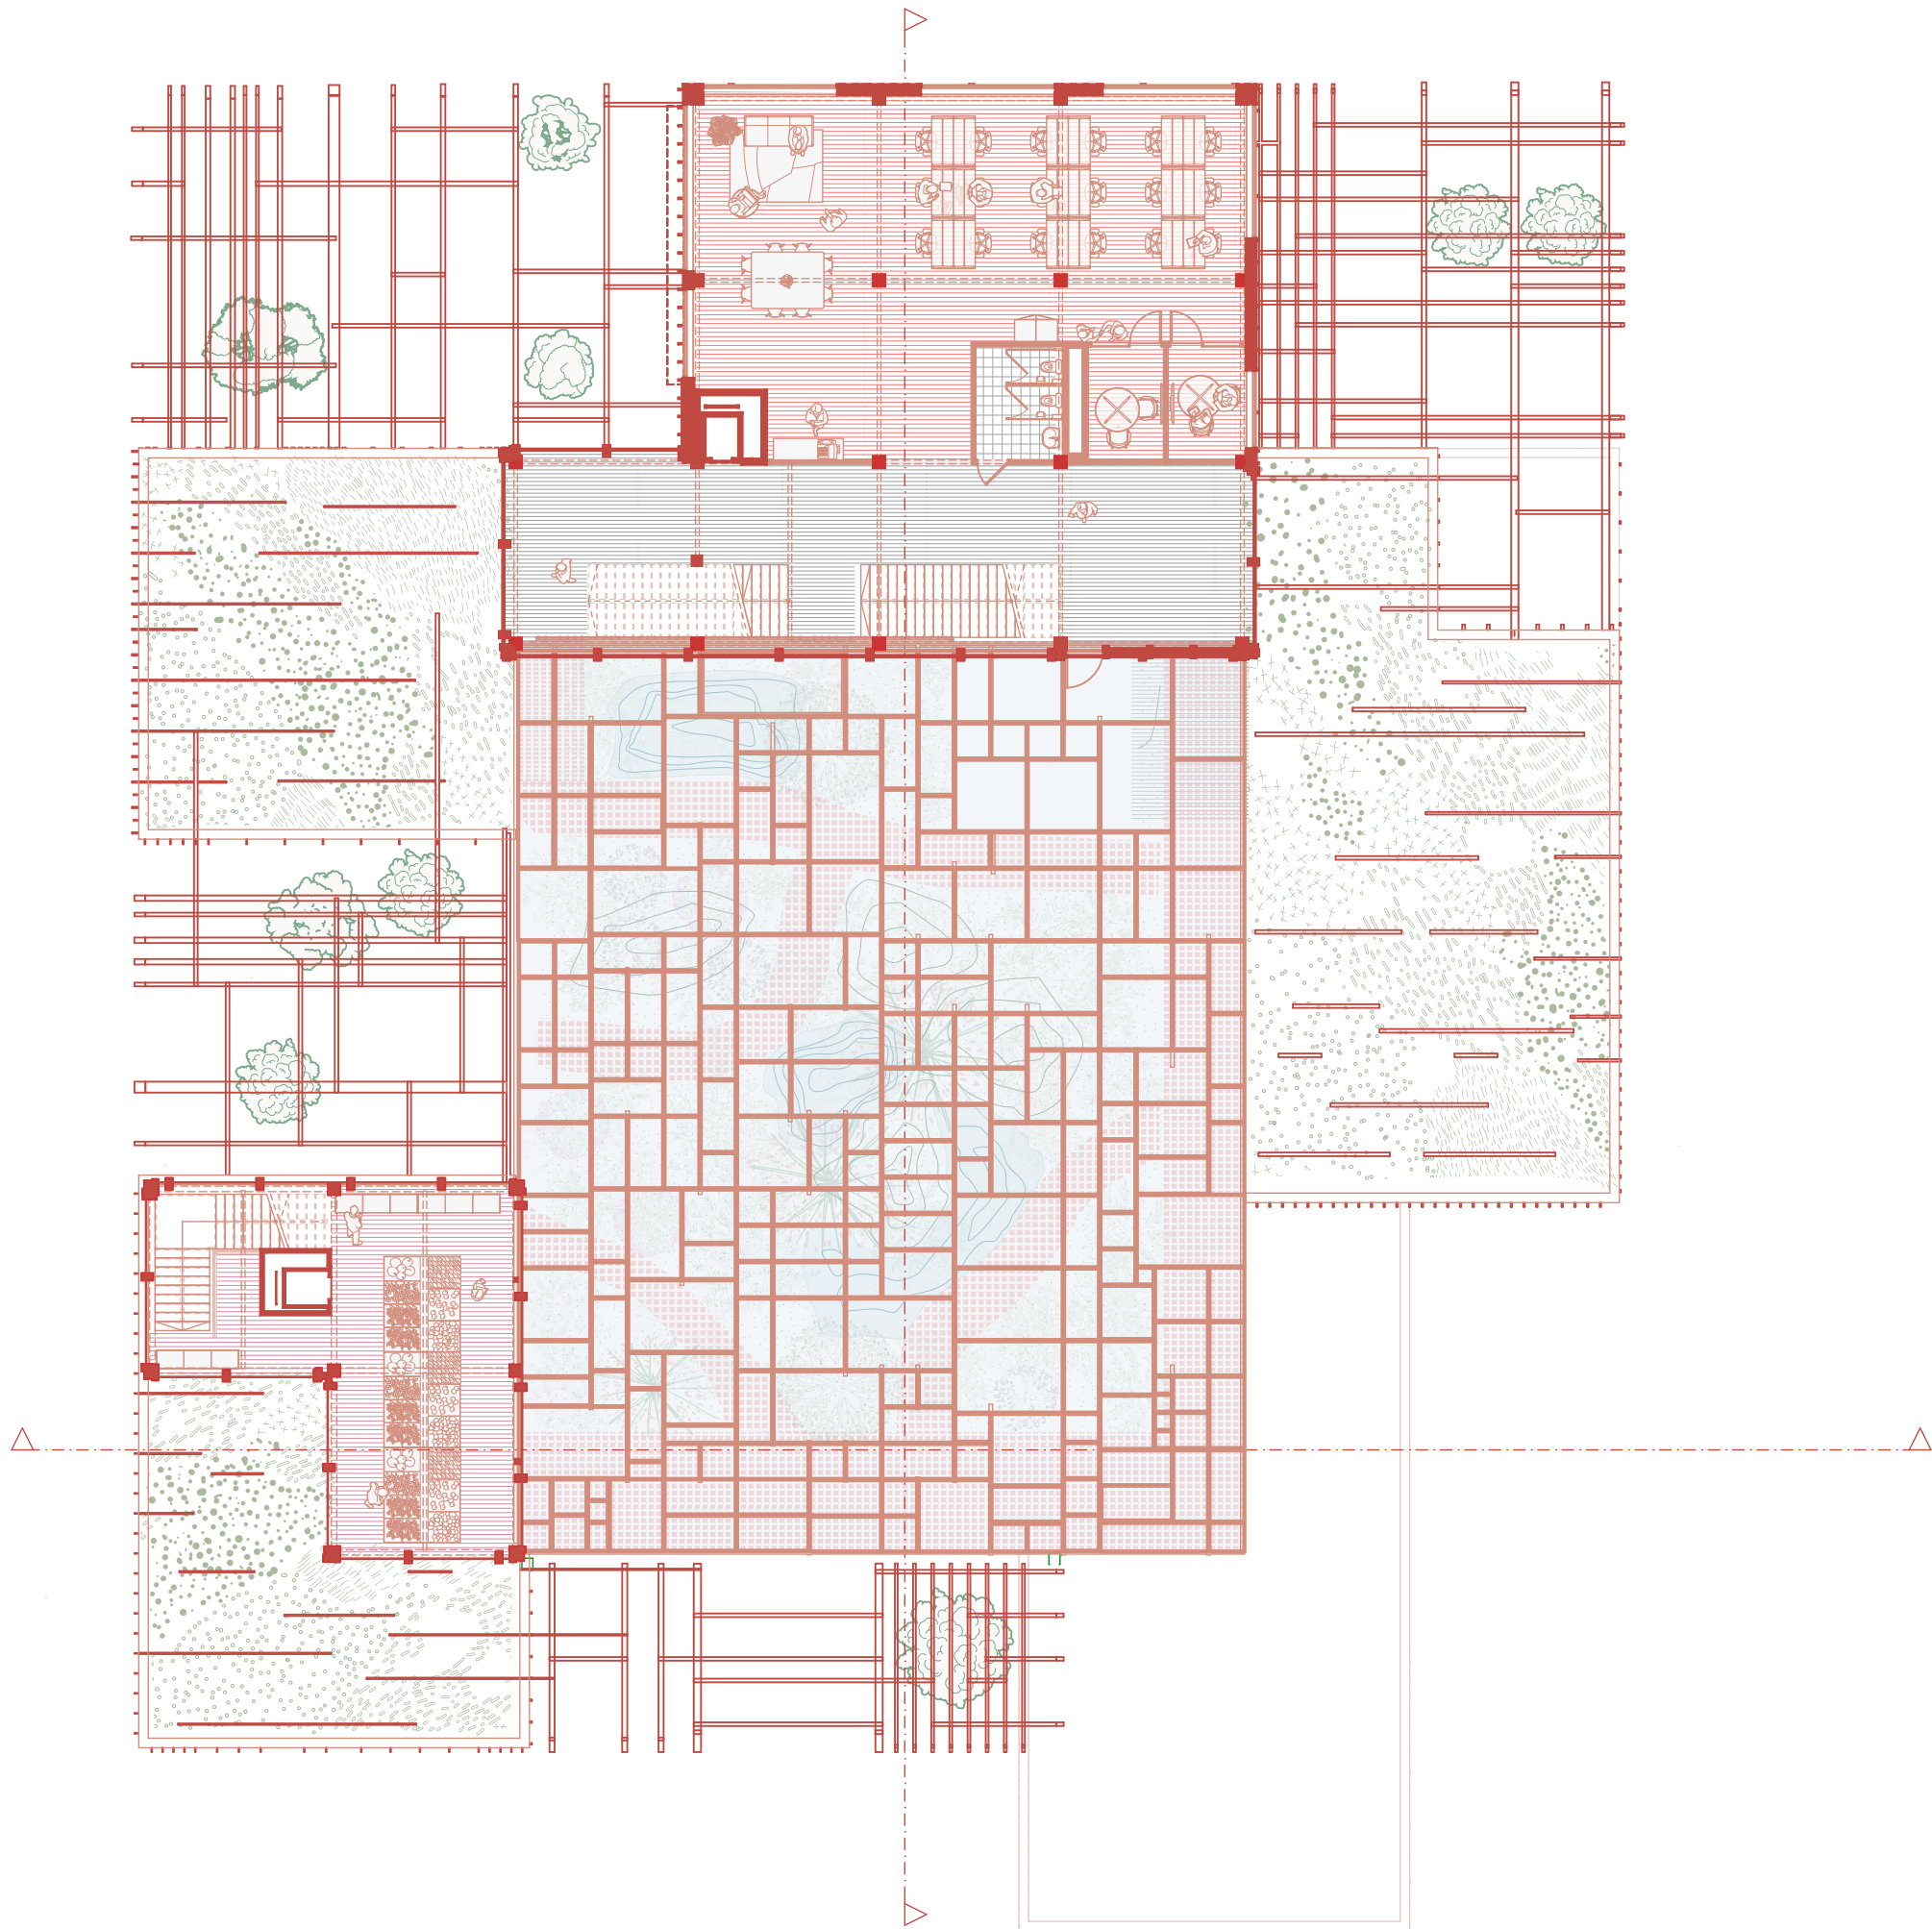




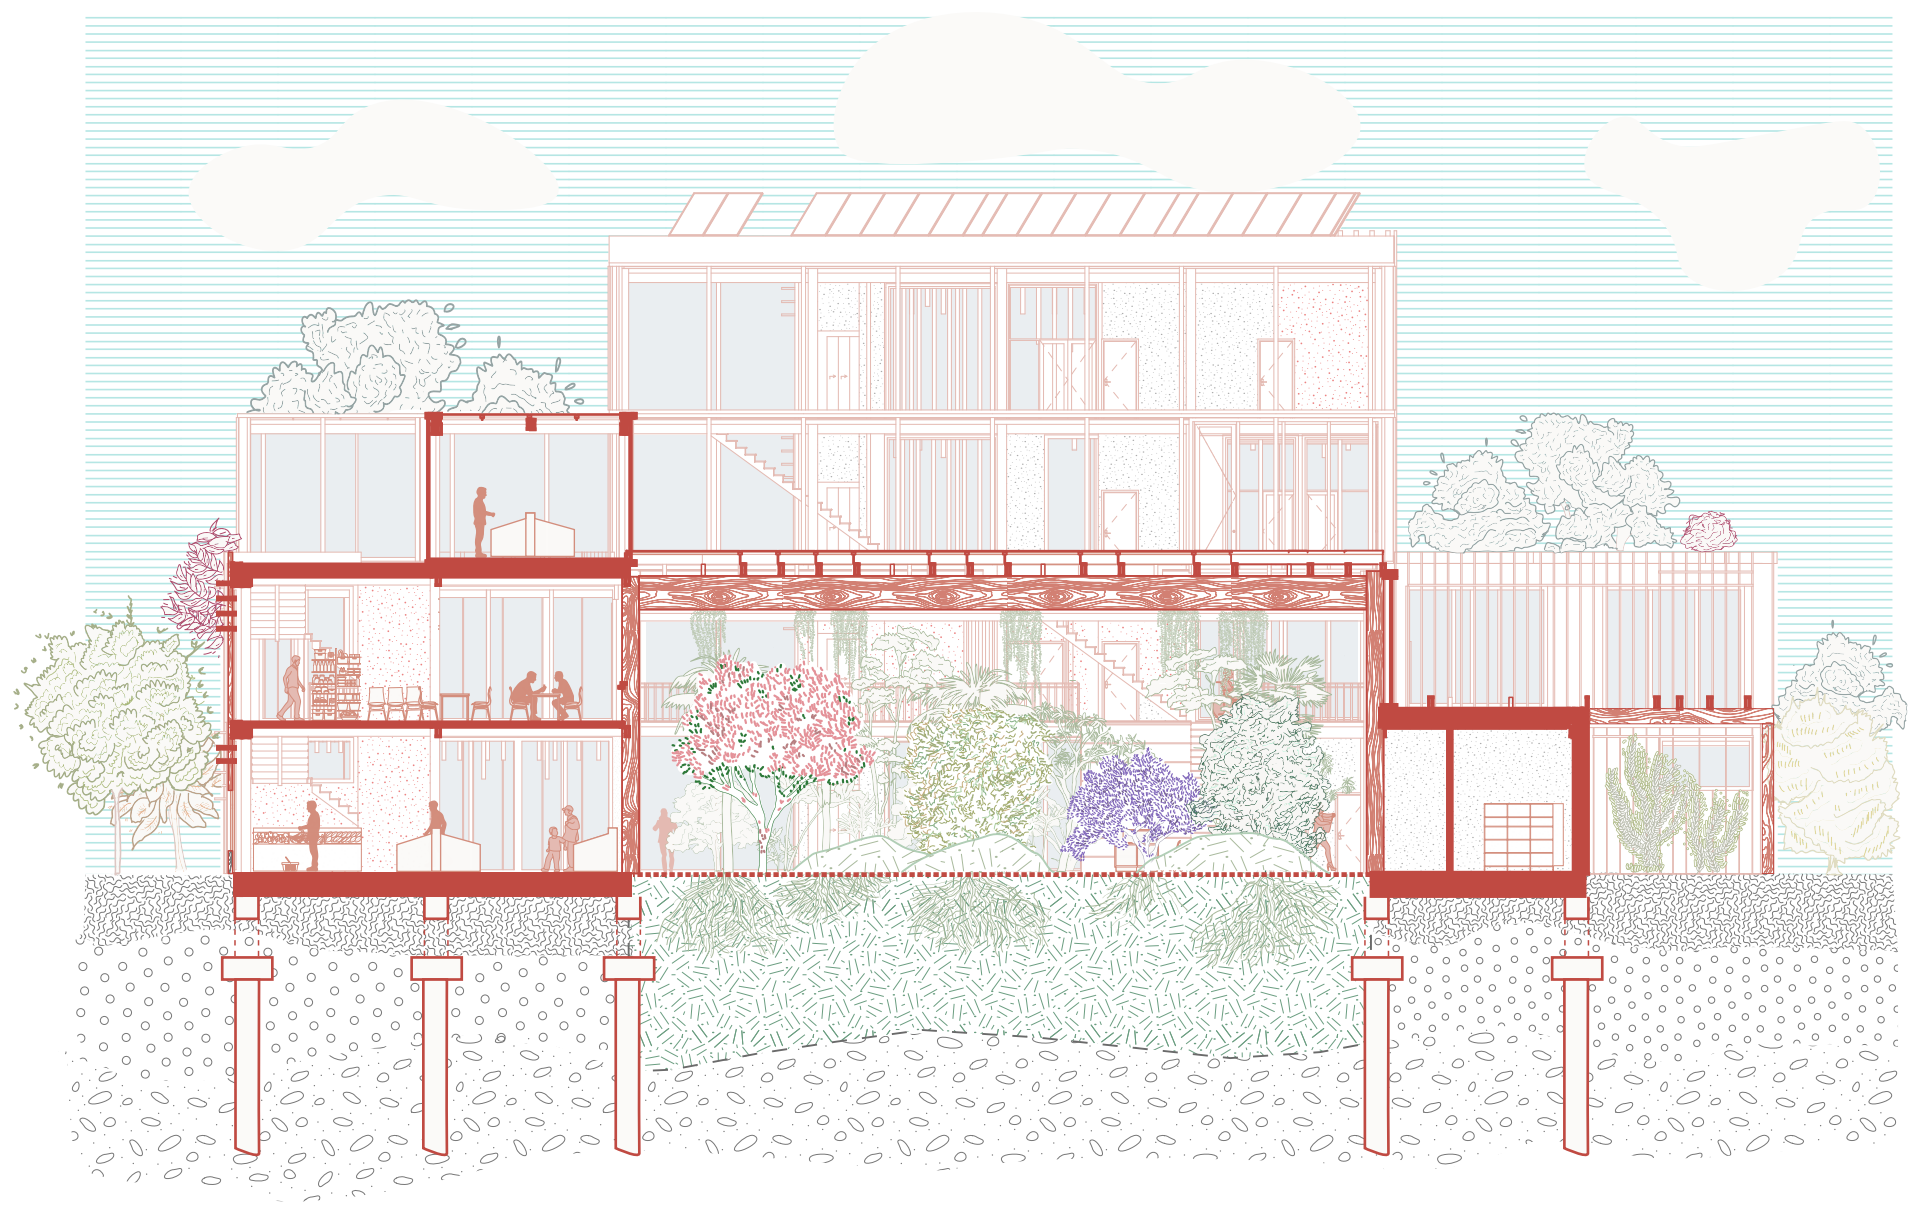



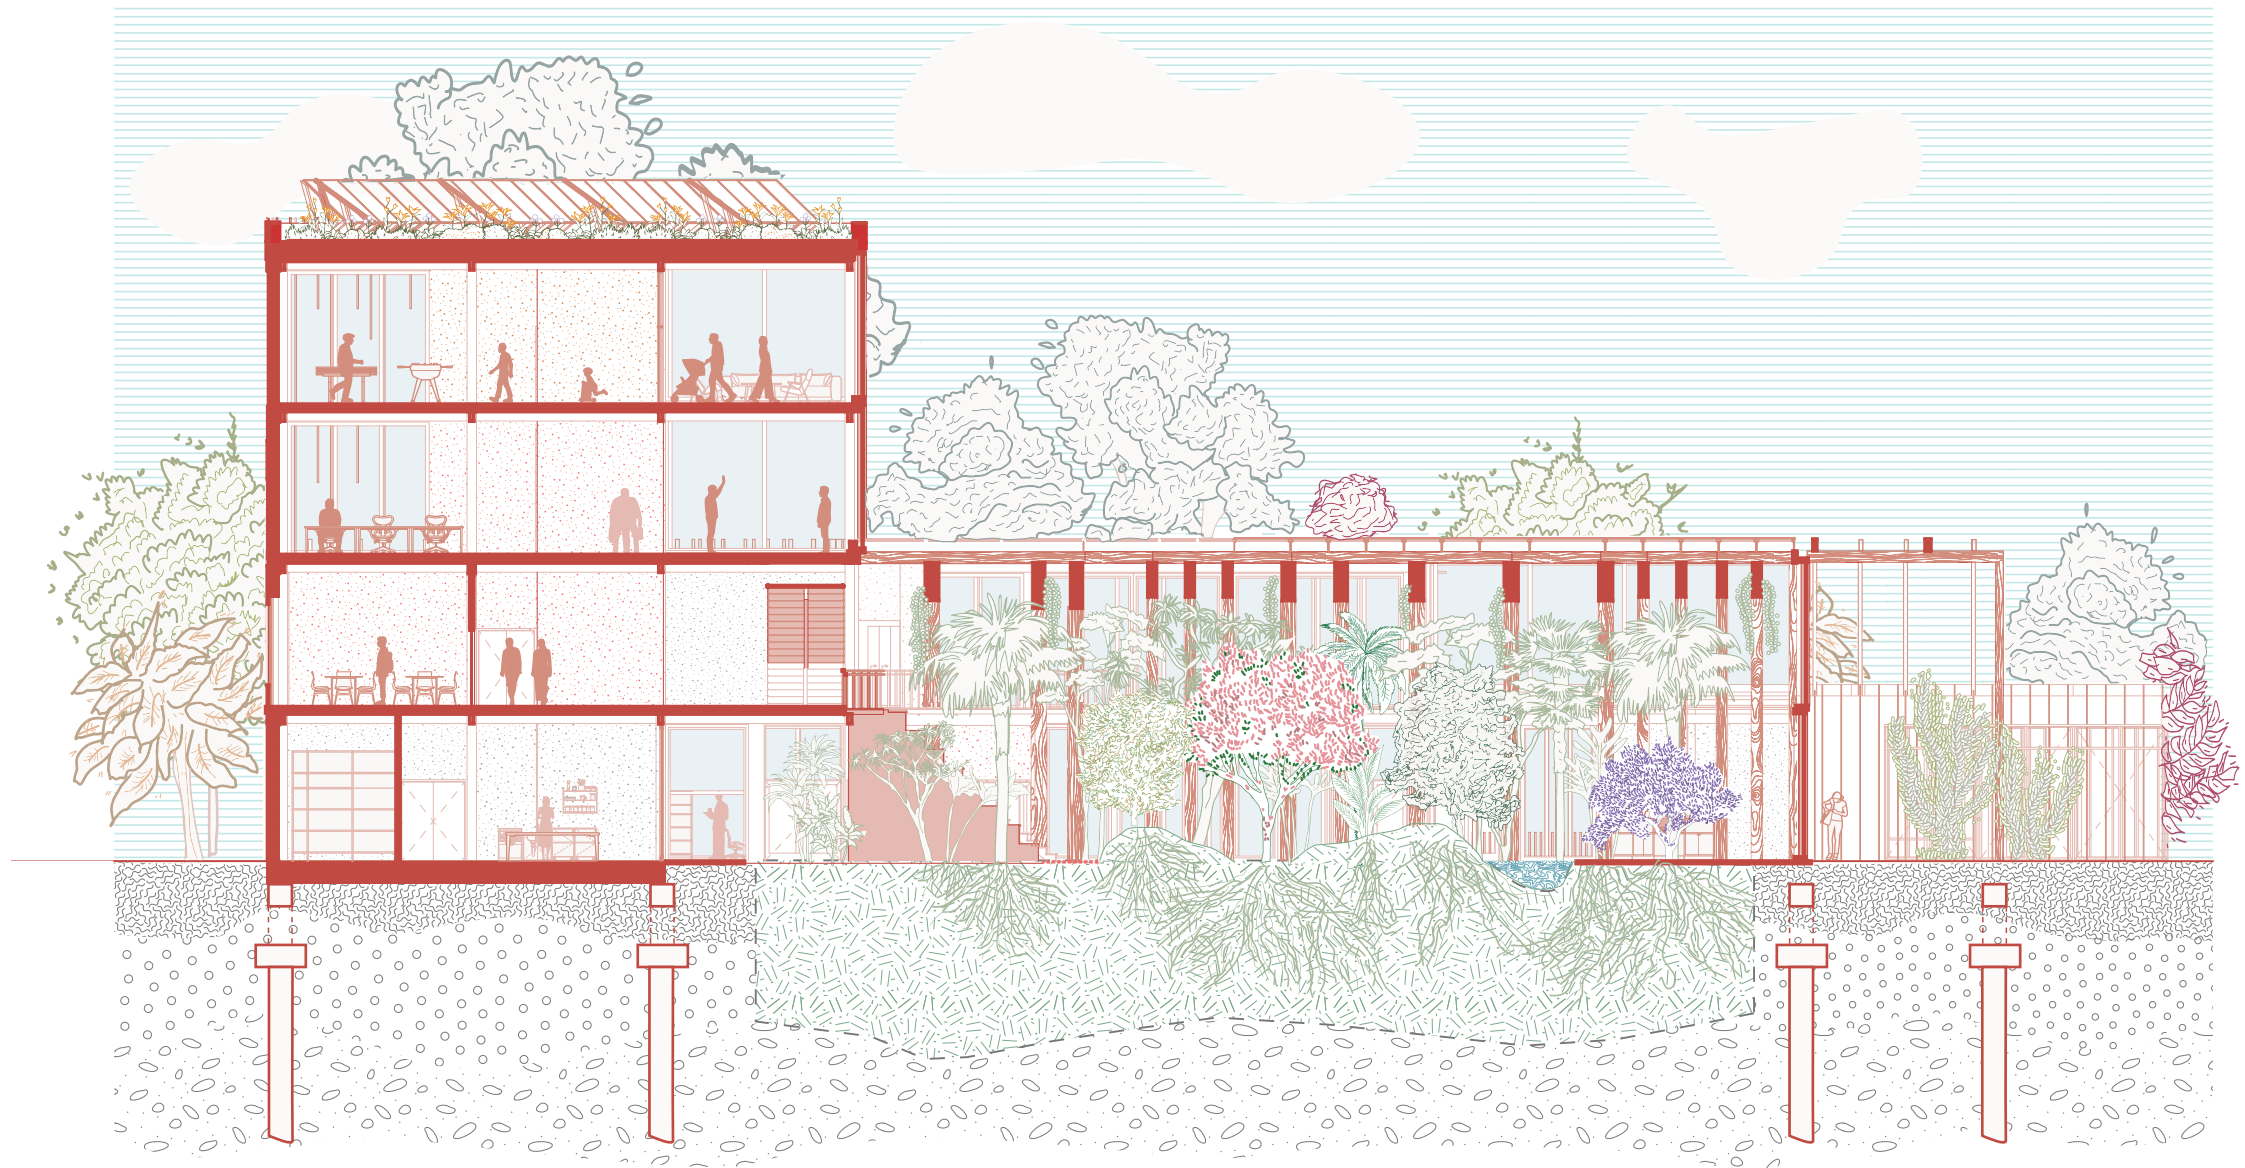



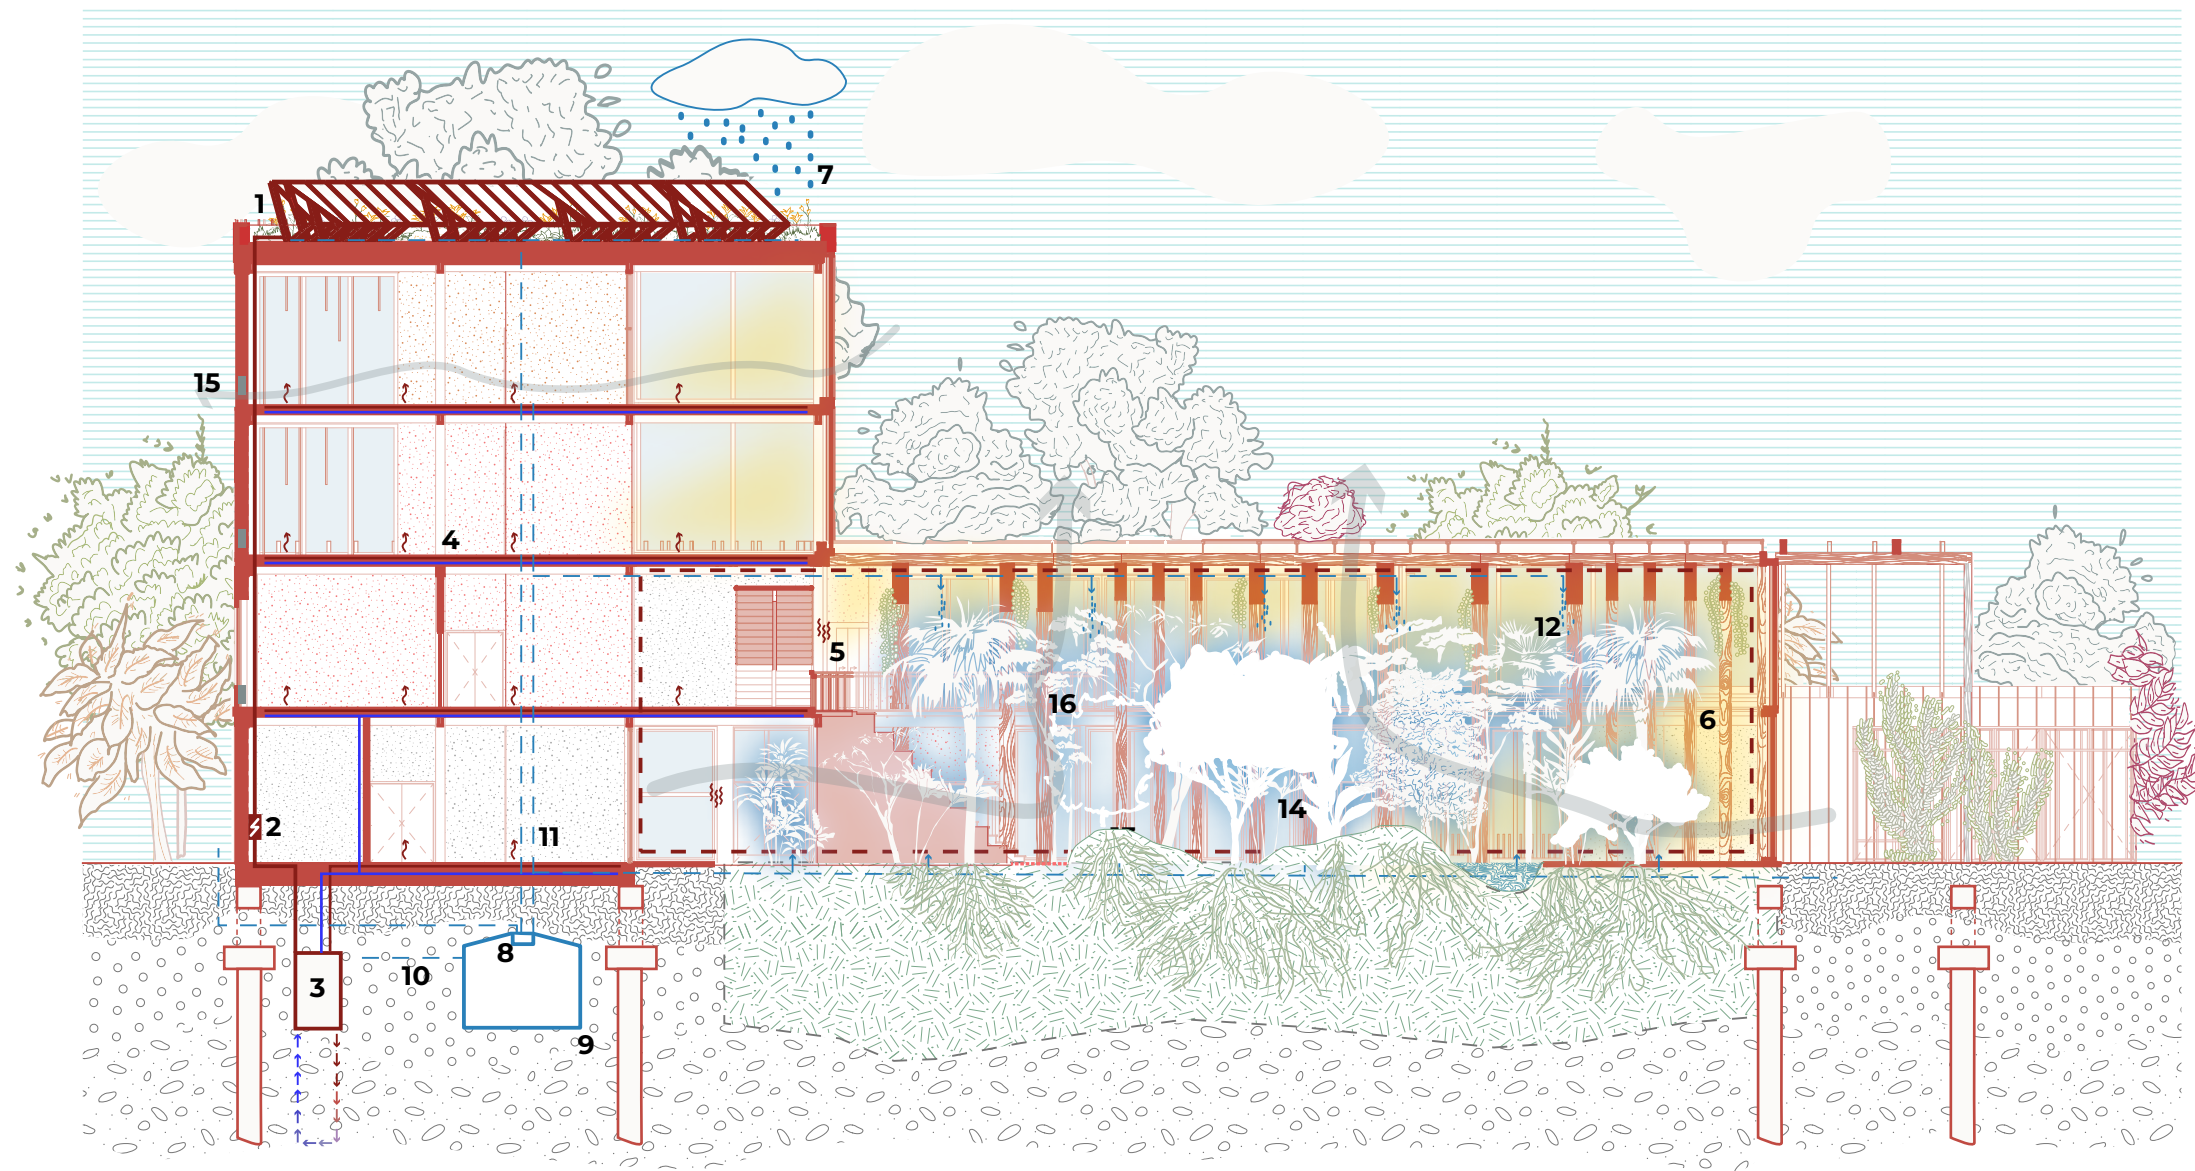

1. BioSolar
2. Tesla Powerwall 2
3. Heat pump
4. LTV 40 floor heating
5. Thermal buffer zone
6. Filtered light summer/ winter
7. Rainwater harvesting
8. Filtration system
9. Rainwater storage reservoir
10. Overflow to sewer system
11. Supply to Toilets
12. Supply to misting system
13. Supply to Garden irrigation
14. Evapotranspiration
15. Climarad ventilation system
16. Stack ventilation



















