


Neuer Gerichtskomplex

Drawing set

Harin Naik
5590914

Judicial District
Ground floor plan 1:500

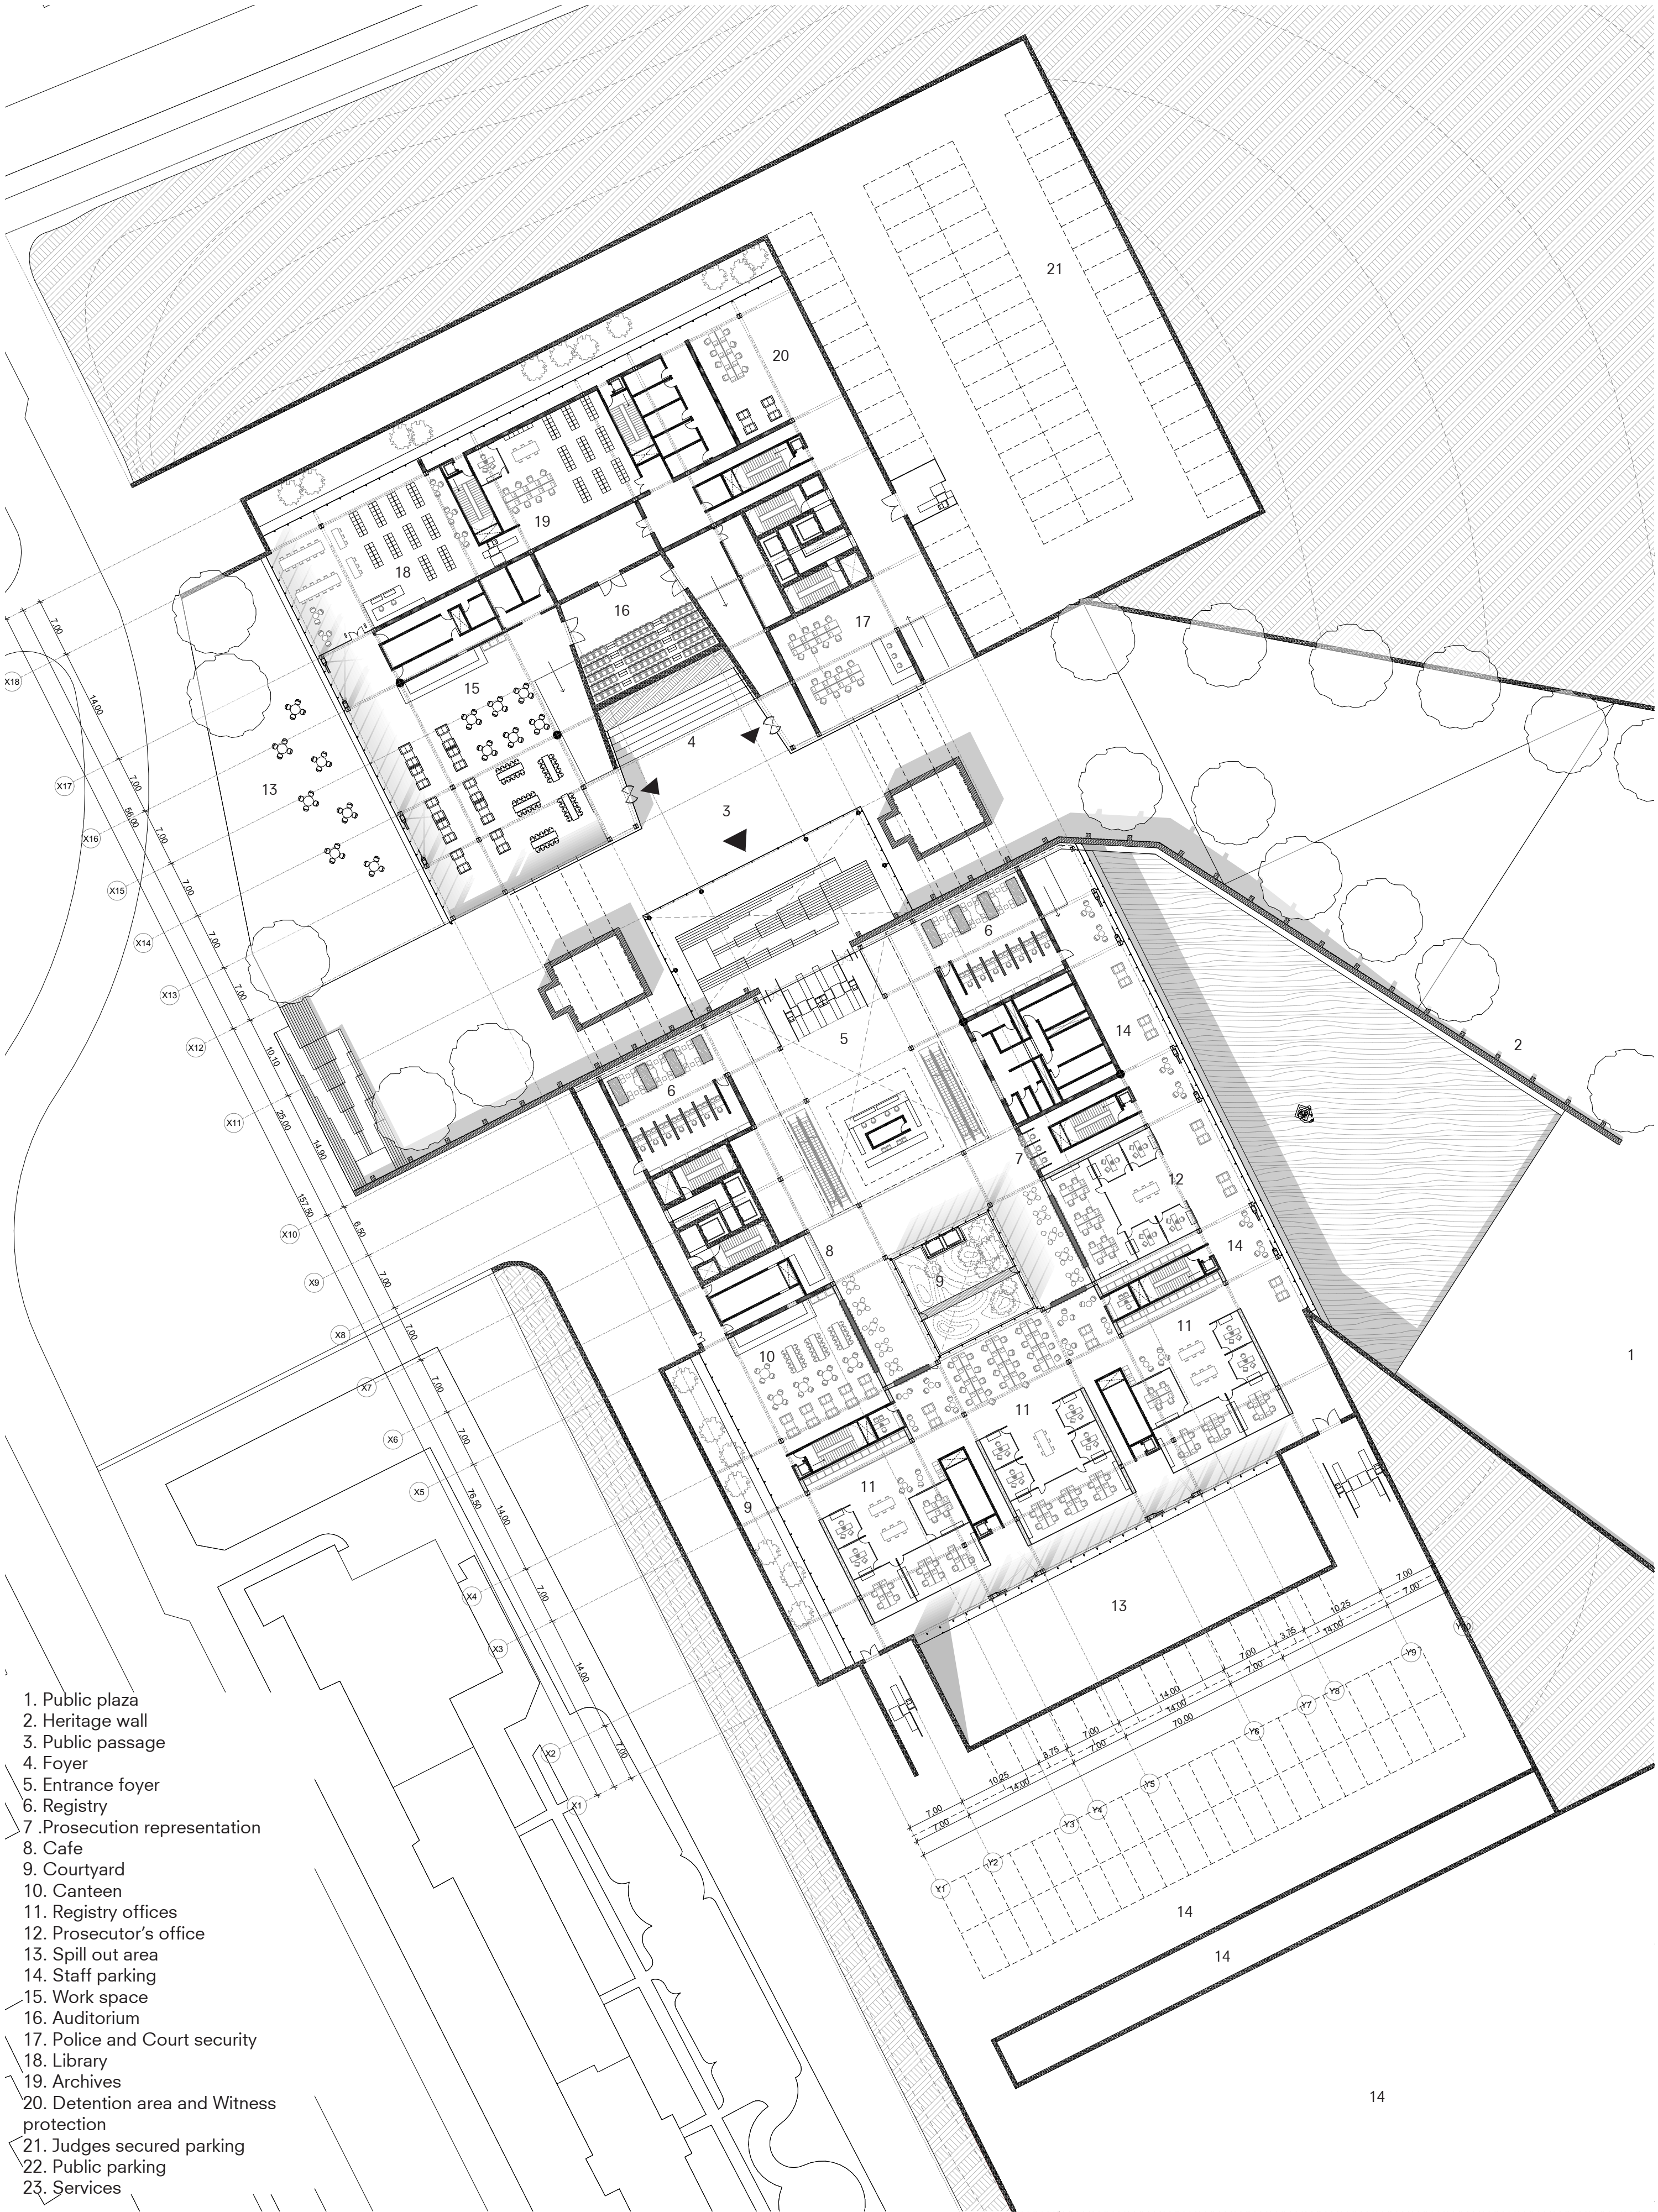

- 1. Public plaza
- 2. Heritage wall
- 3. Public passage
- 4. Foyer
- 5. Entrance foyer
- 6. Registry
- 7. Prosecution representation
- 8. Cafe
- 9. Courtyard
- 10. Canteen
- 11. Registry offices
- 12. Prosecutor's office
- 13. Spill out area
- 14. Staff parking
- 15. Work space
- 16. Auditorium
- 17. Police and Court security
- 18. Library
- 19. Archives
- 20. Detention area and Witness protection
- 21. Judges secured parking
- 22. Public parking
- 23. Services


Judicial District
First floor plan 1:500






Judicial District
Landscape plan 1:500





Judicial District
Third floor plan 1:500

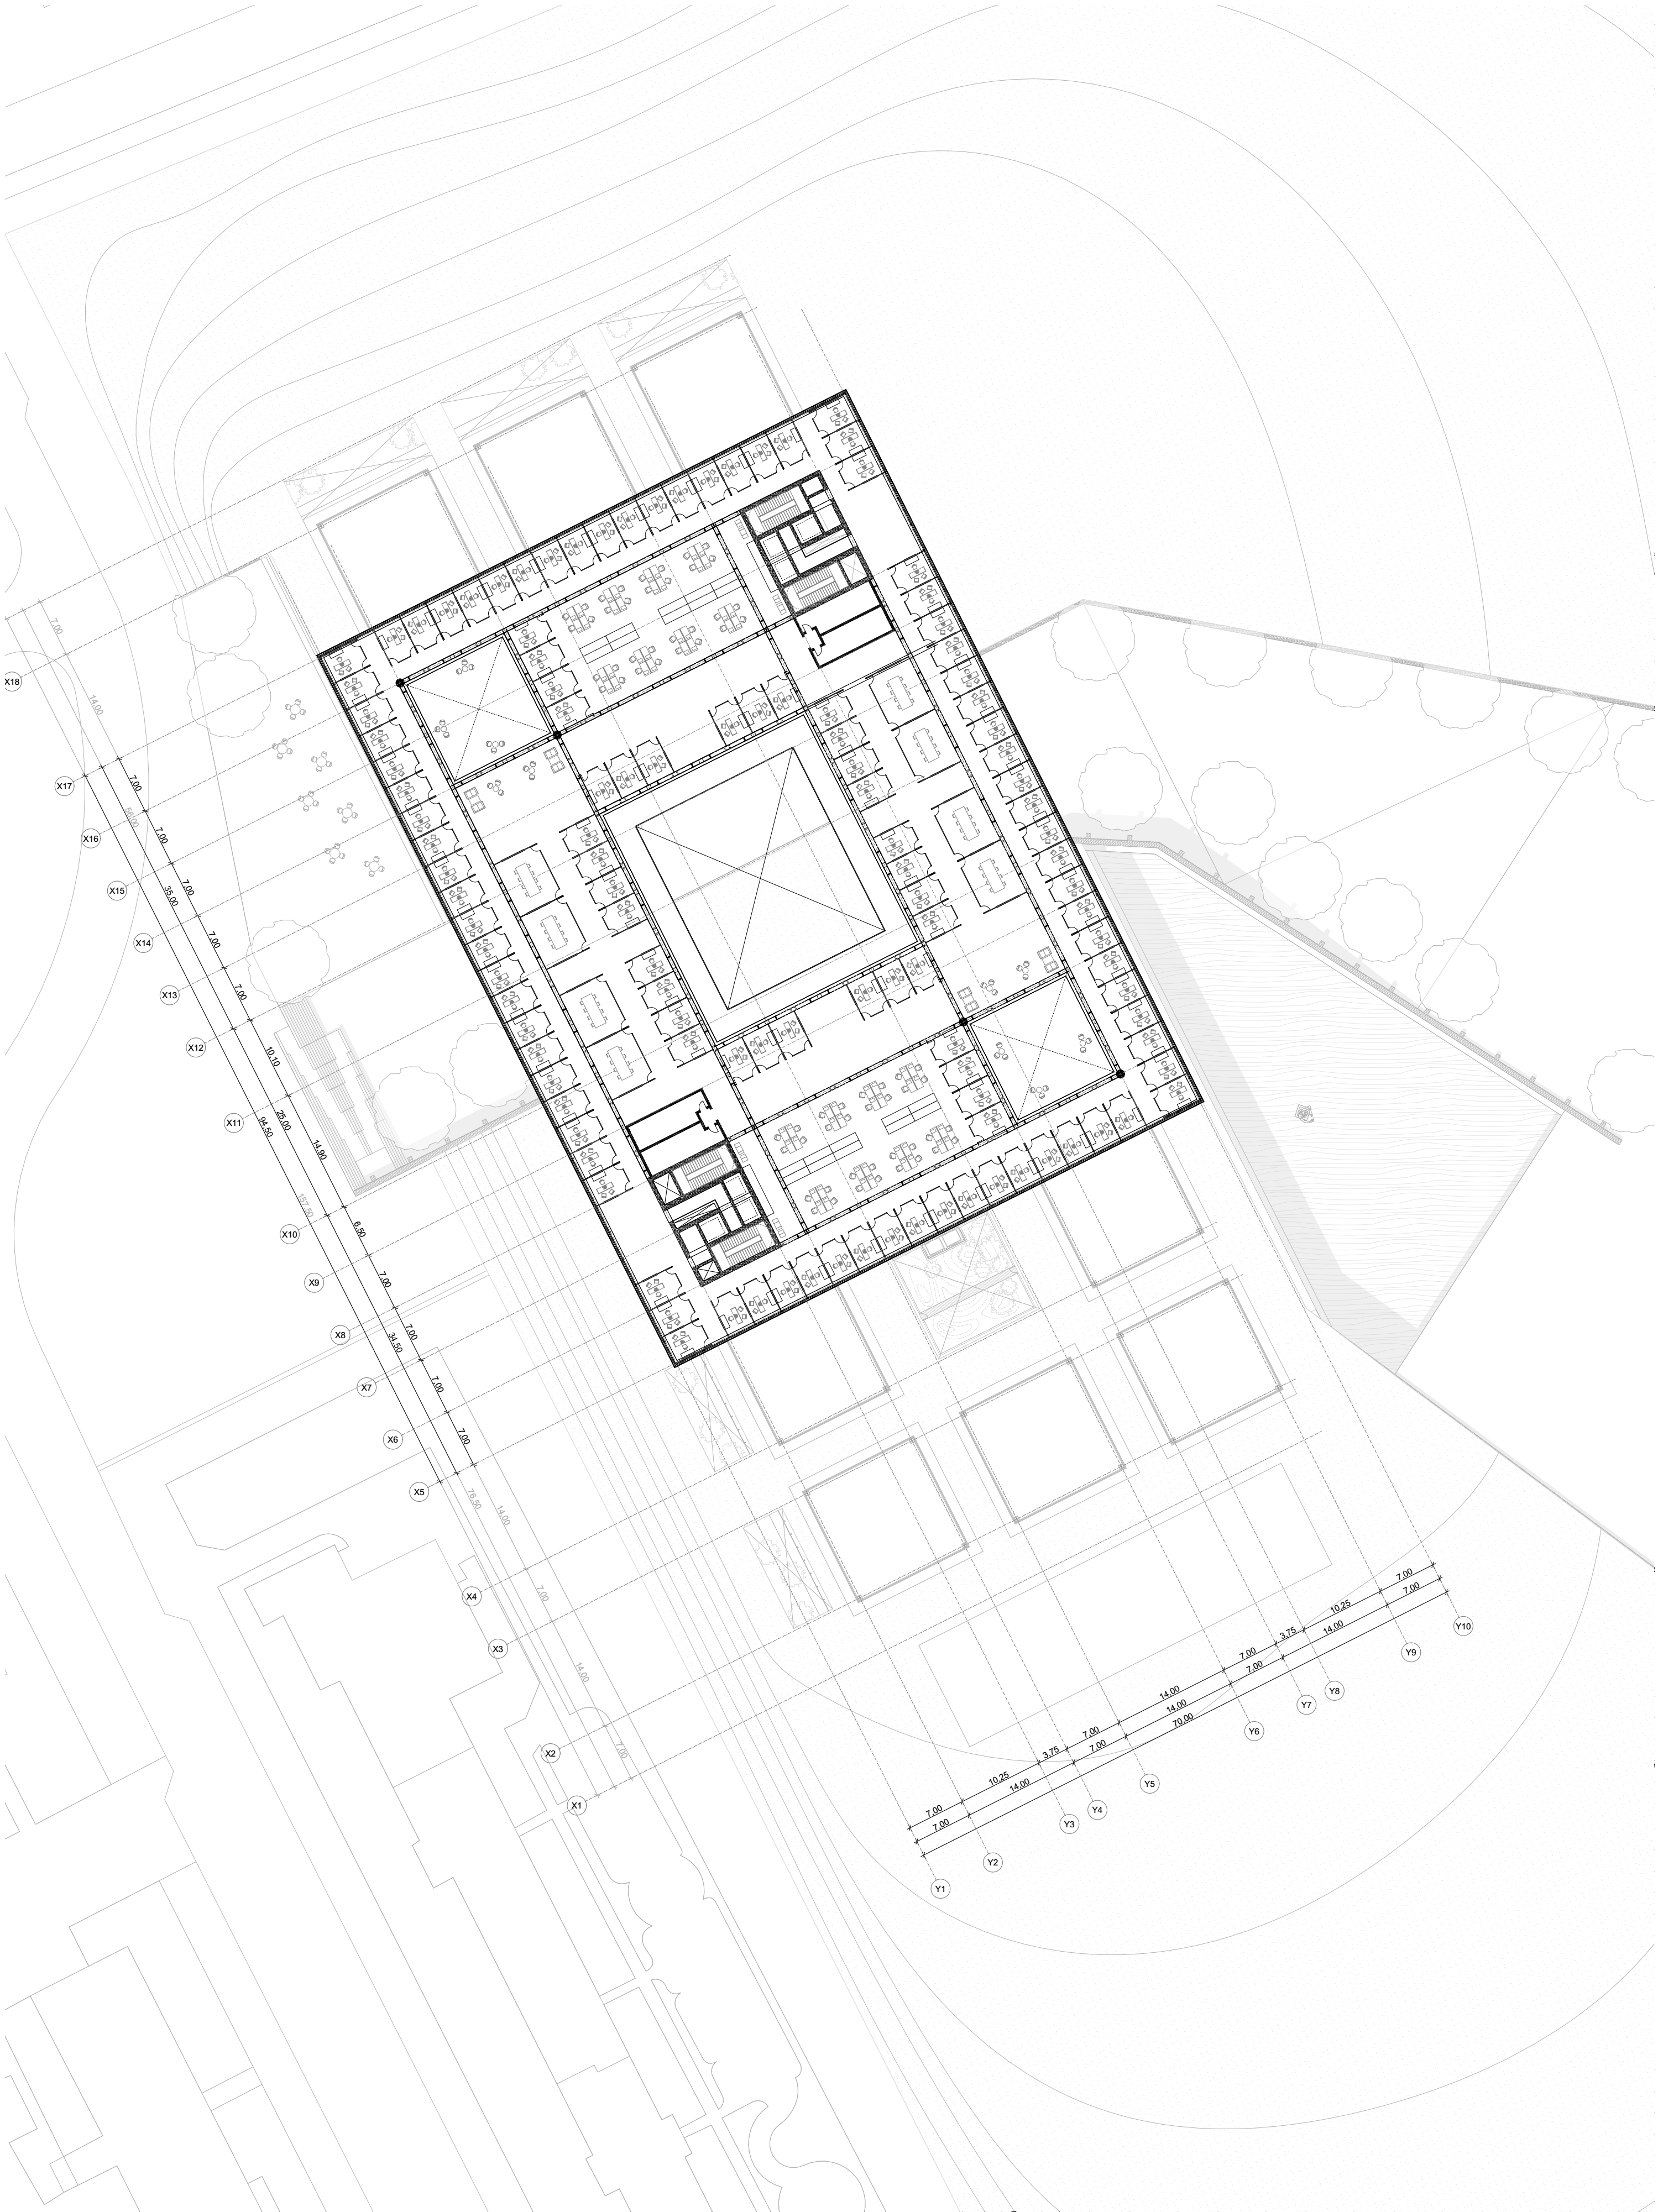


Judicial District
Sections 1:500

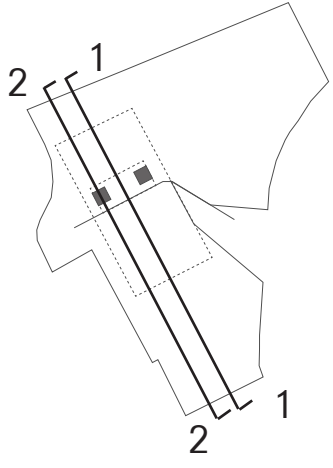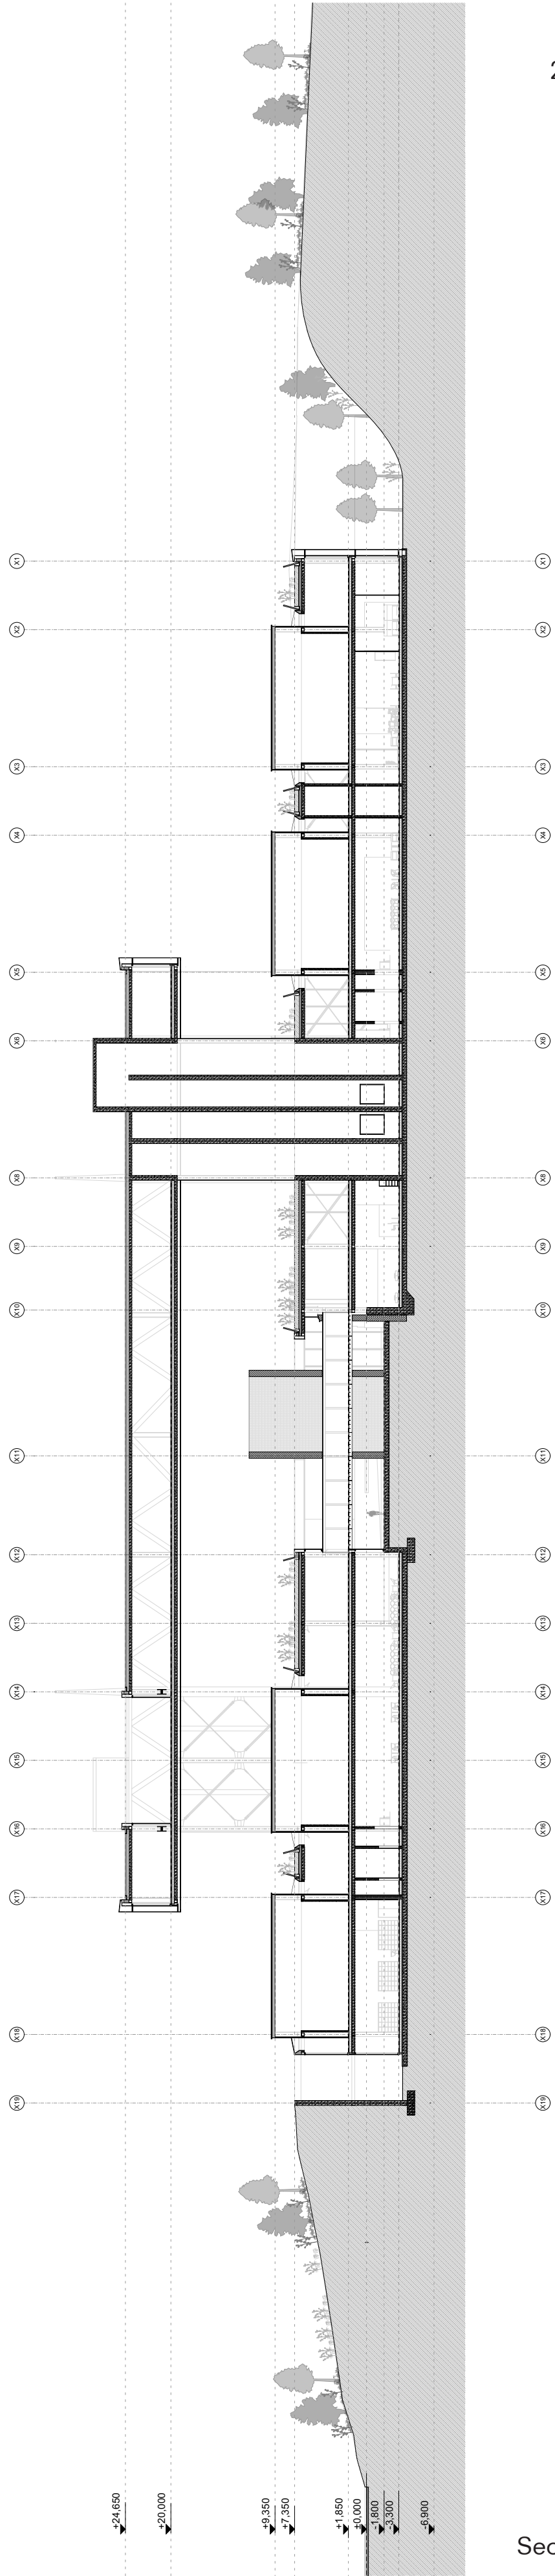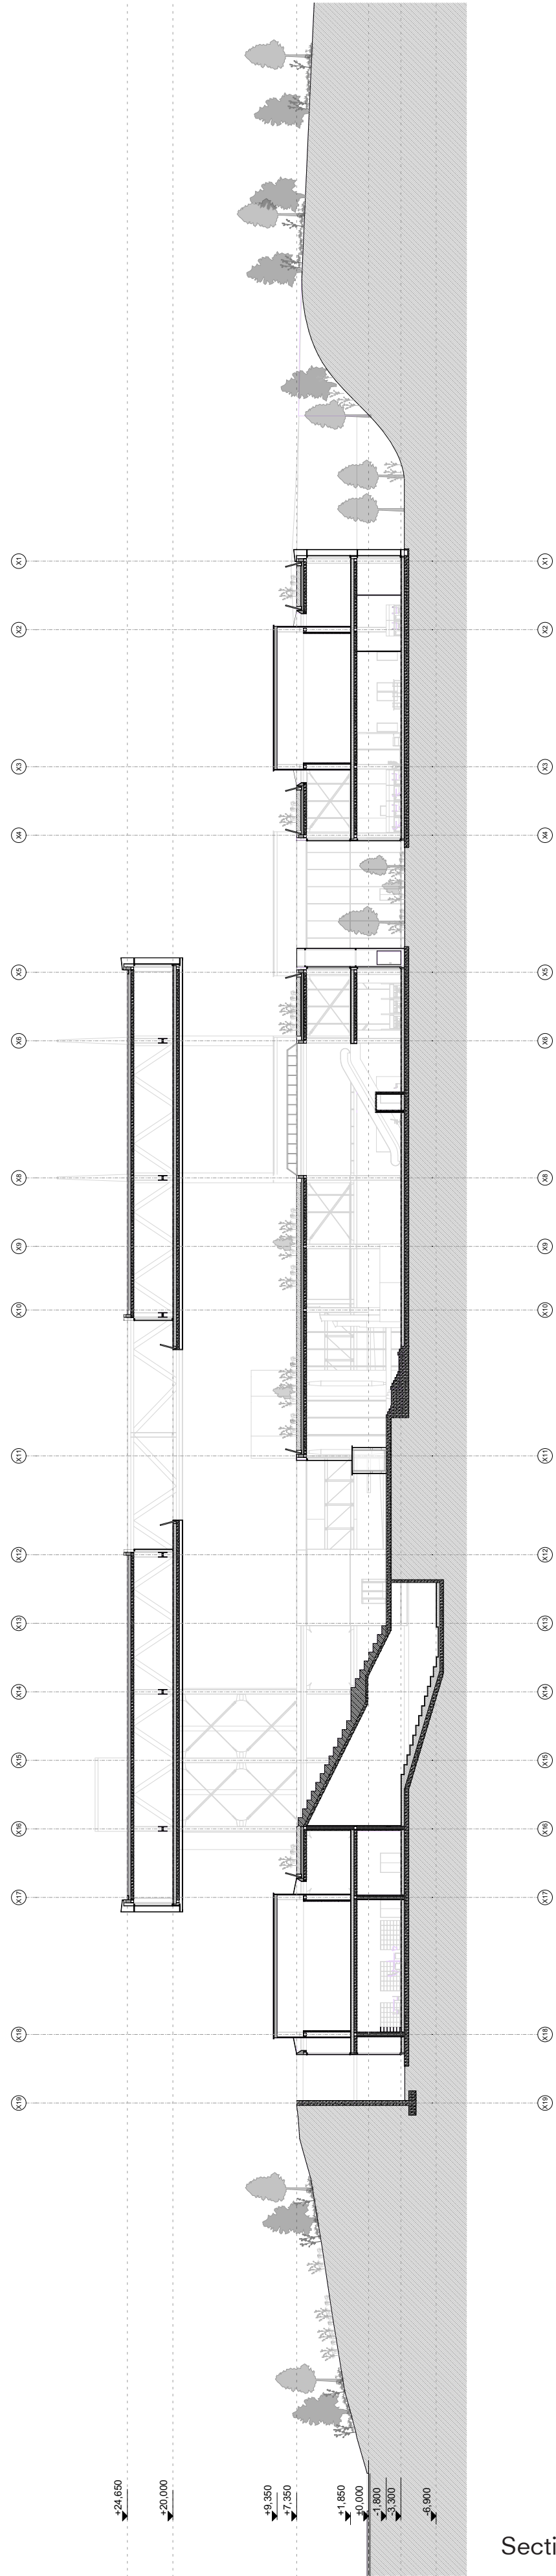

Judicial District
Elevations 1:500



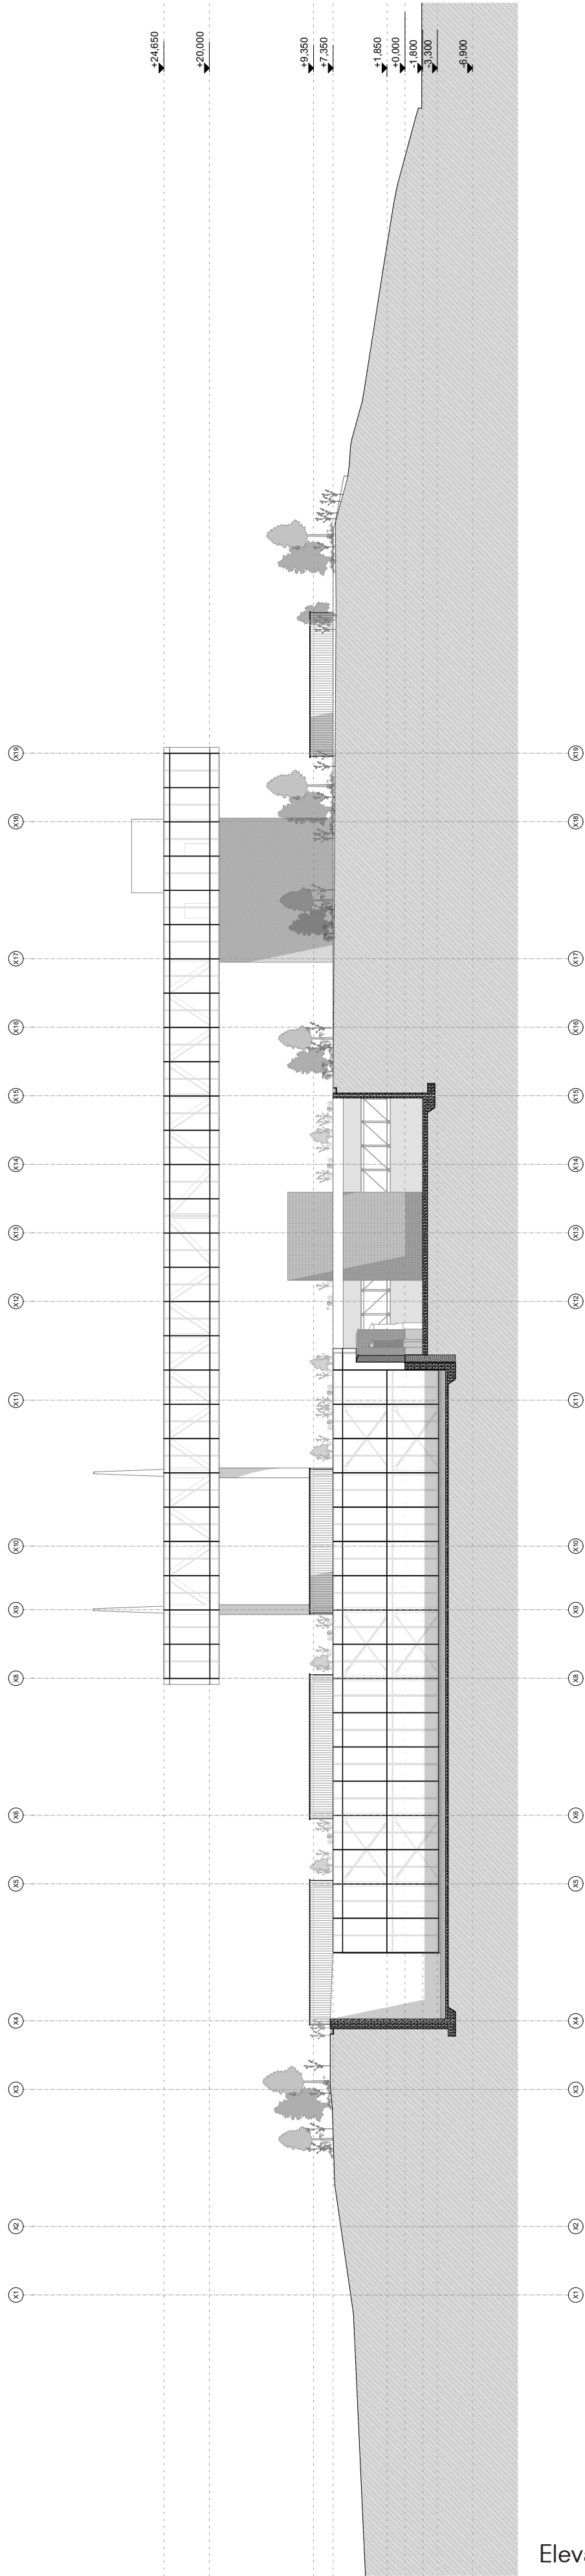
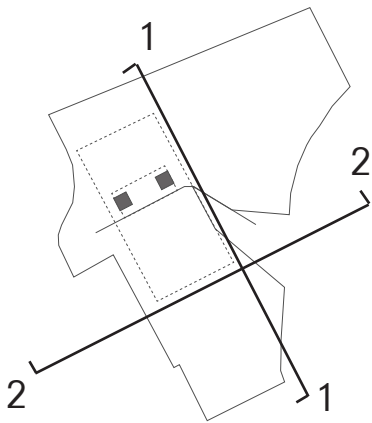


Elevation 1

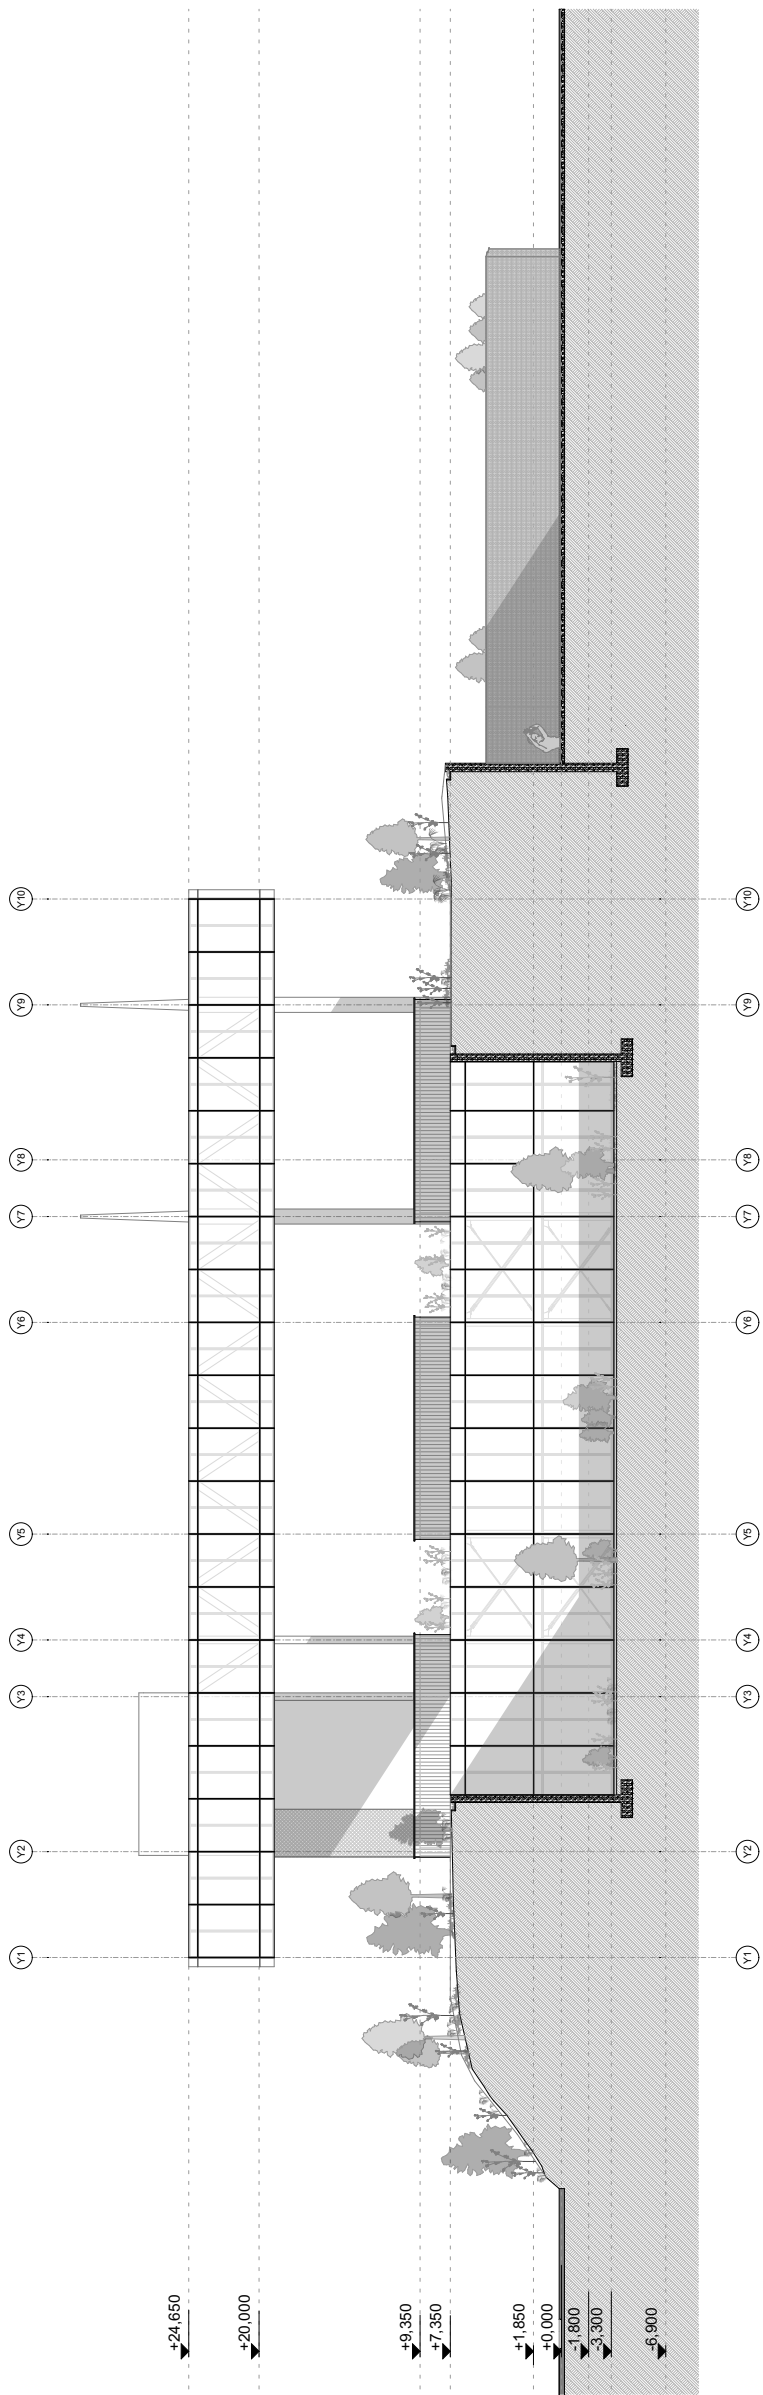


Elevation 2

Judicial District
Fragment 1 , 1:50

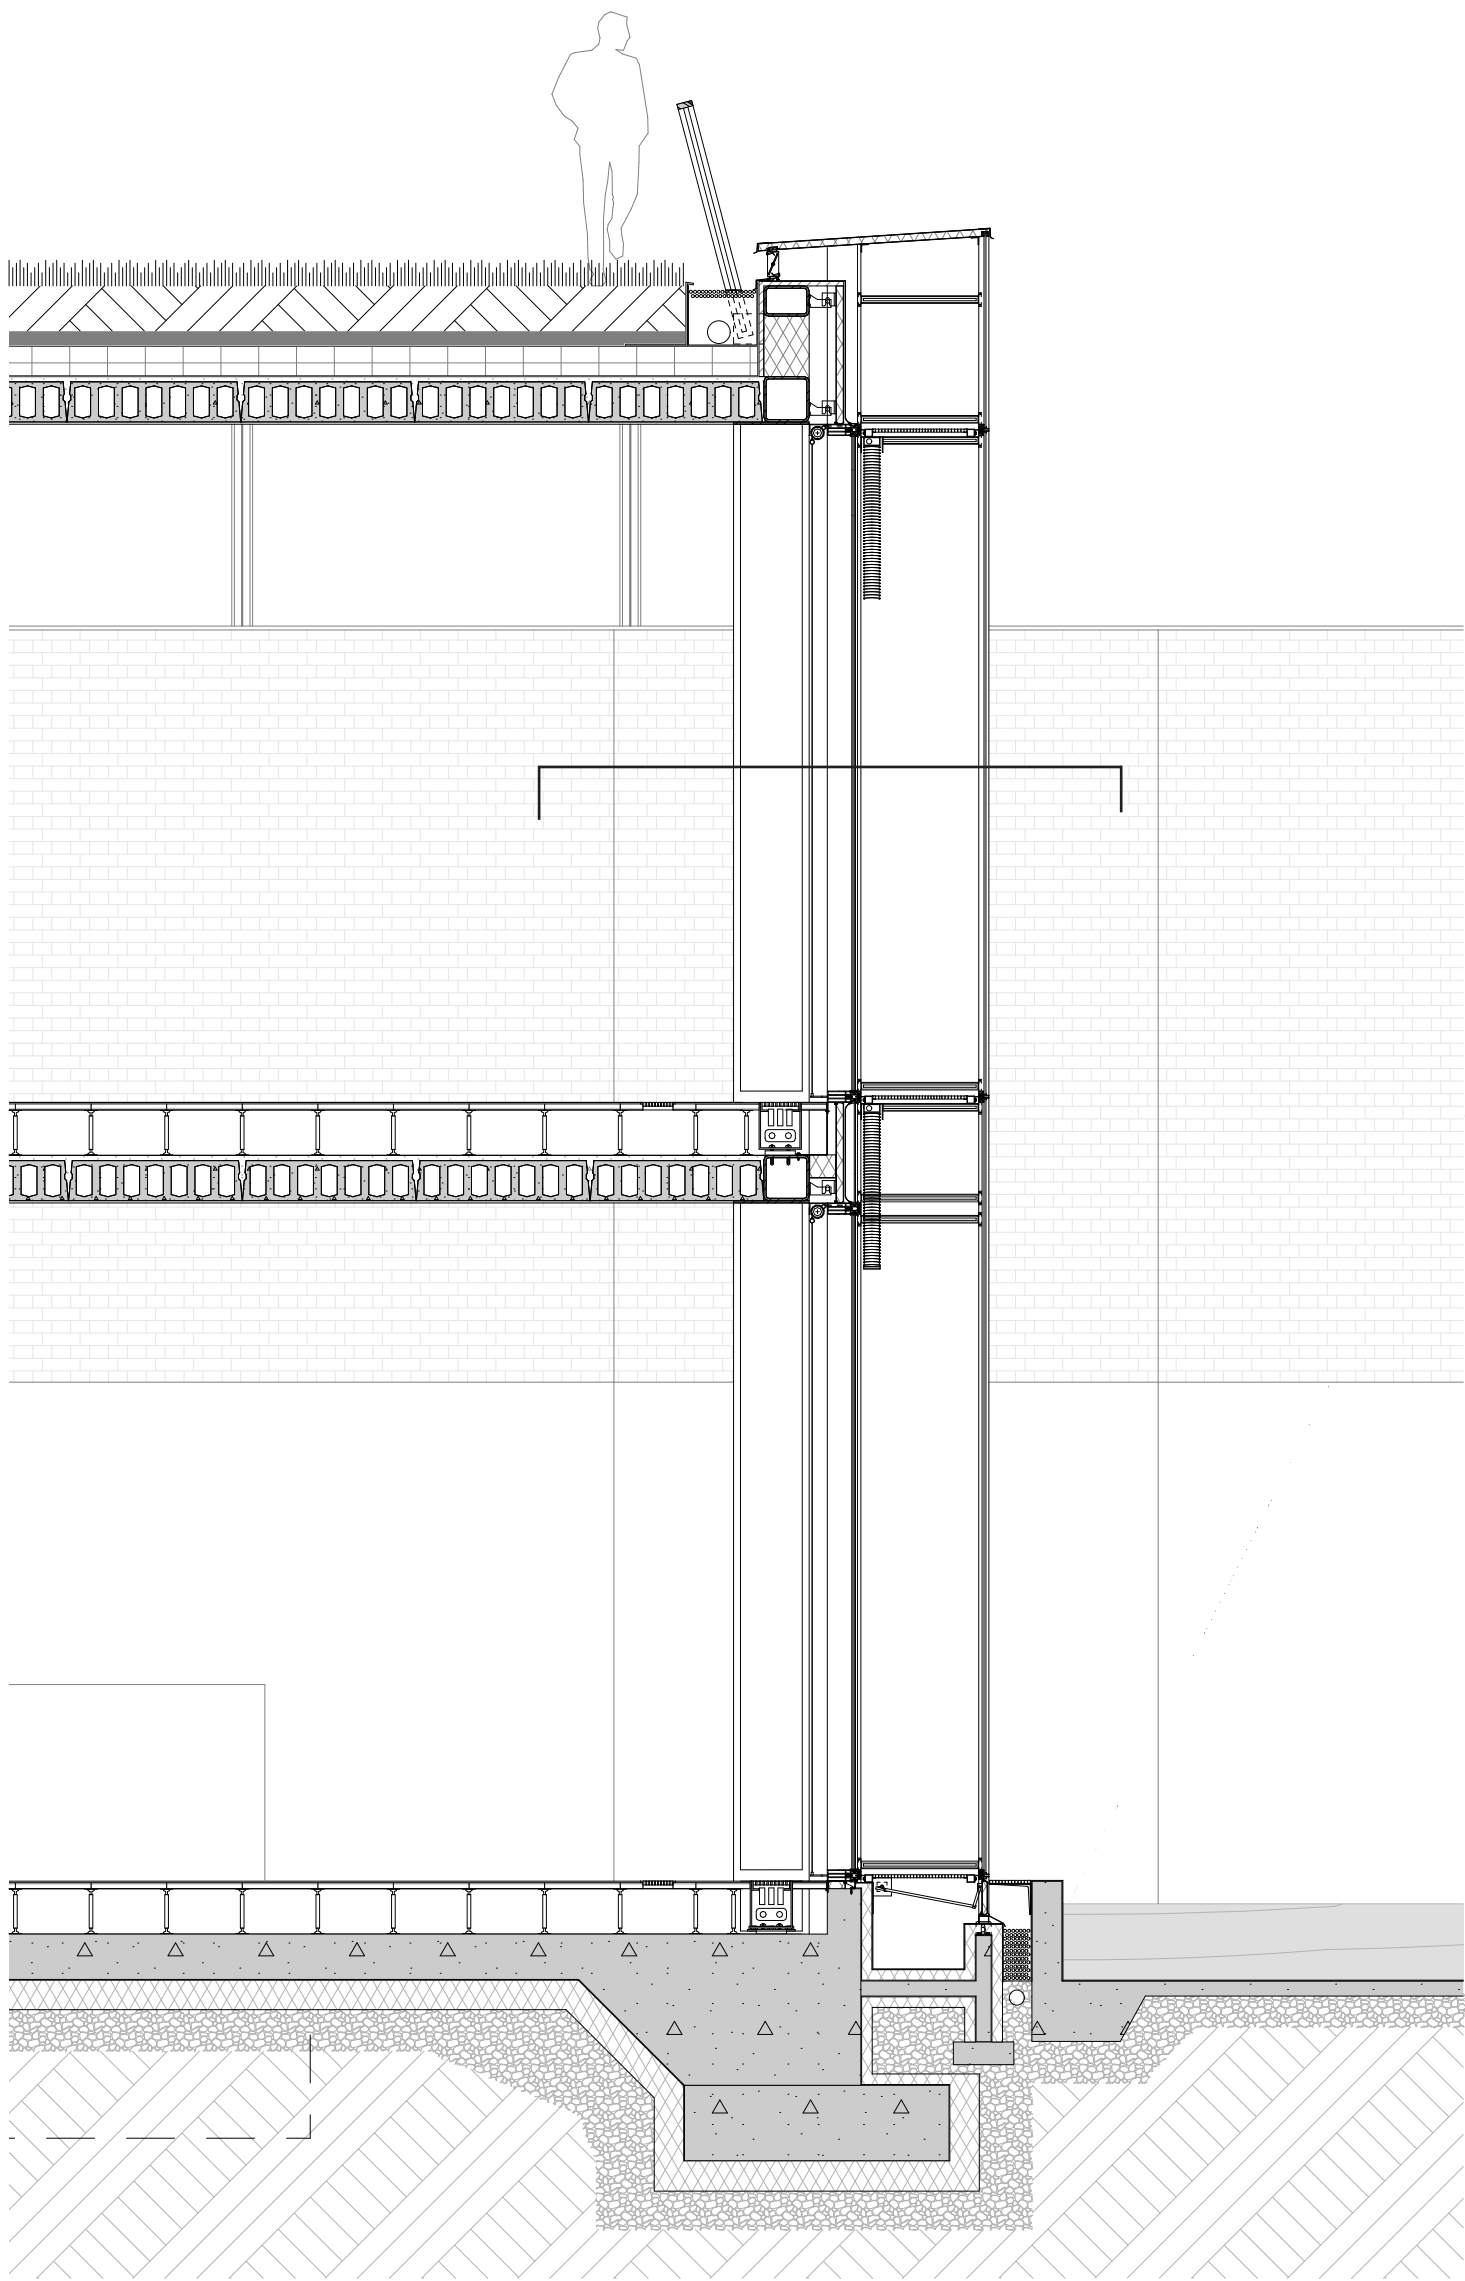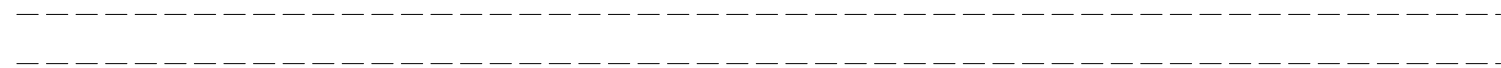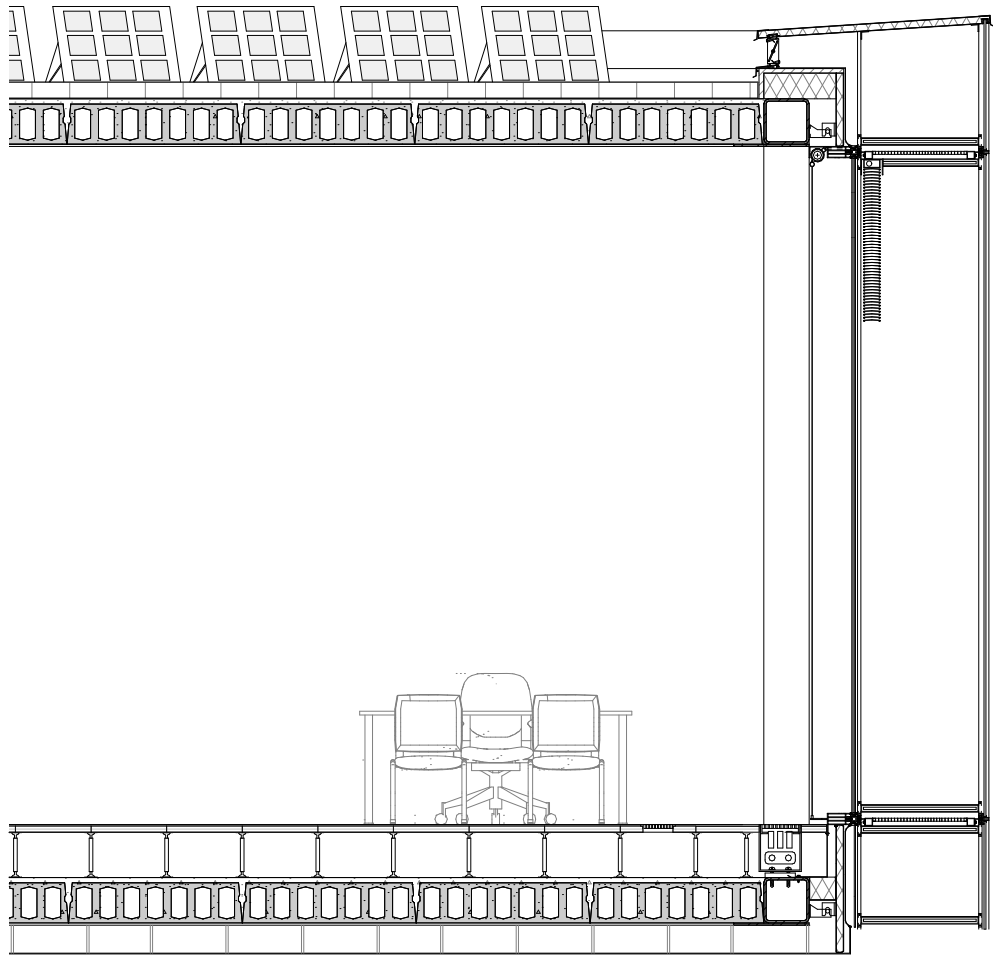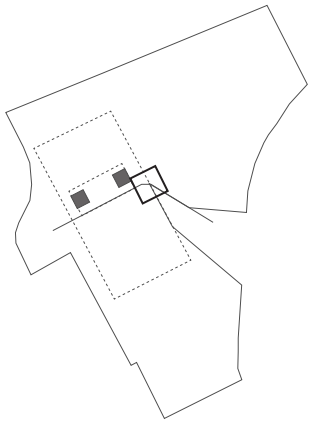




Section

Fragment 1, Entrance passage


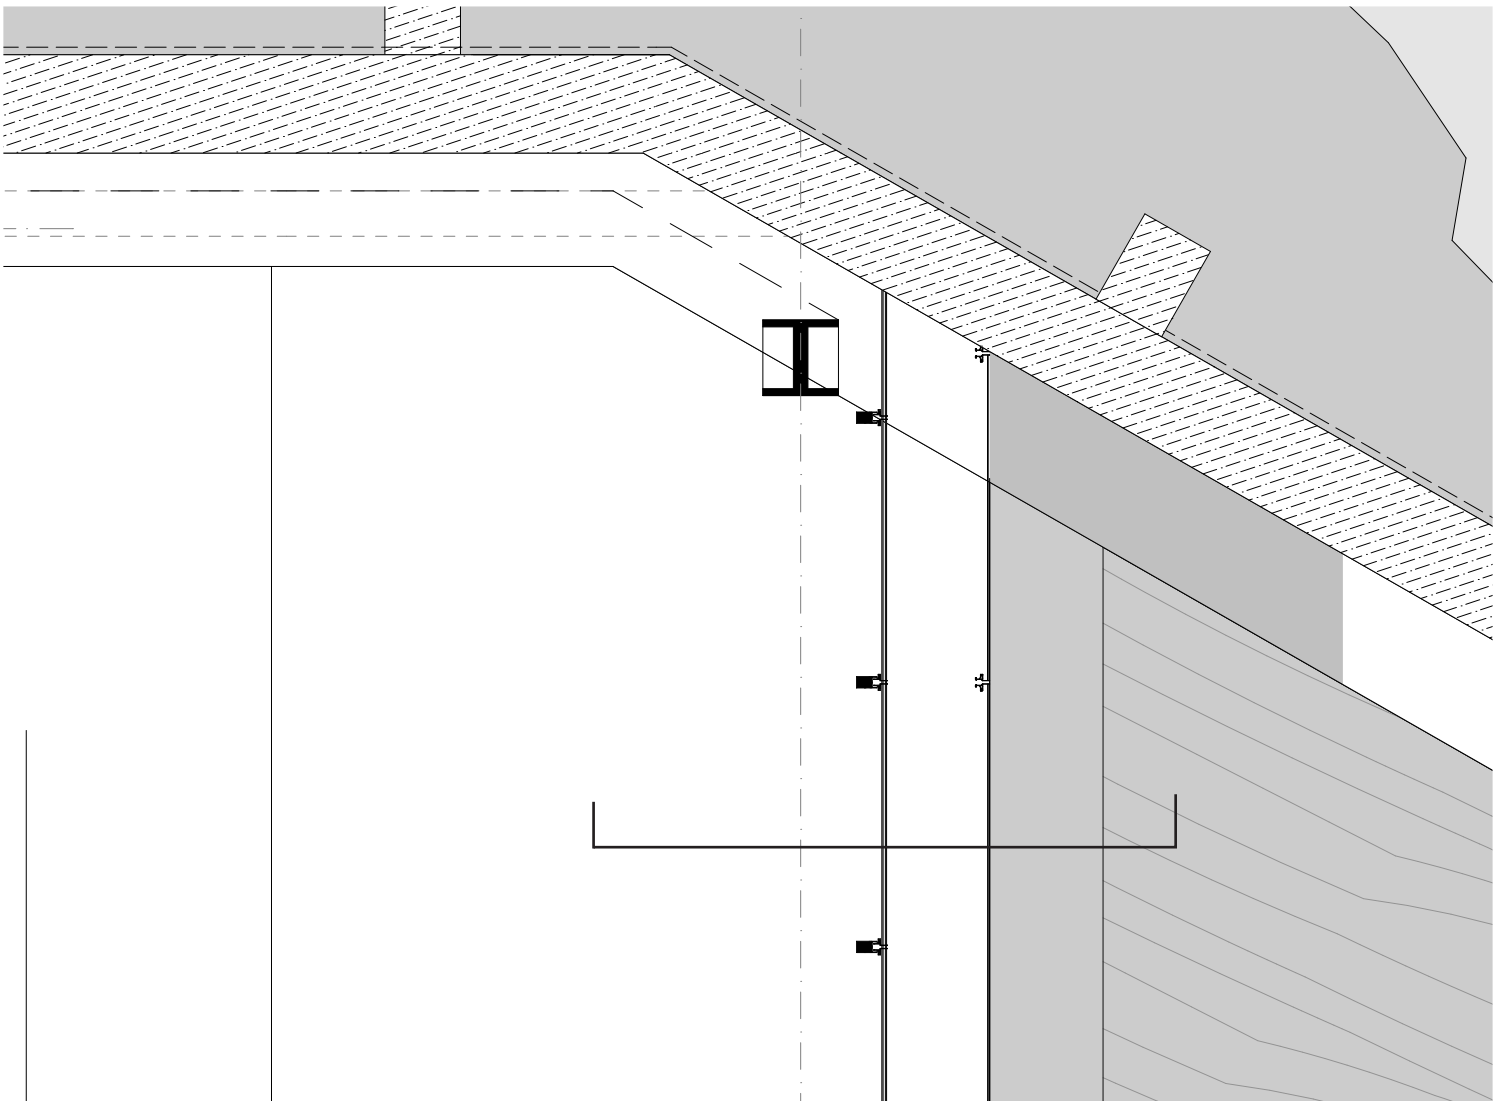


First Floor plan

Judicial District
Detail 1:50, Fragment 2

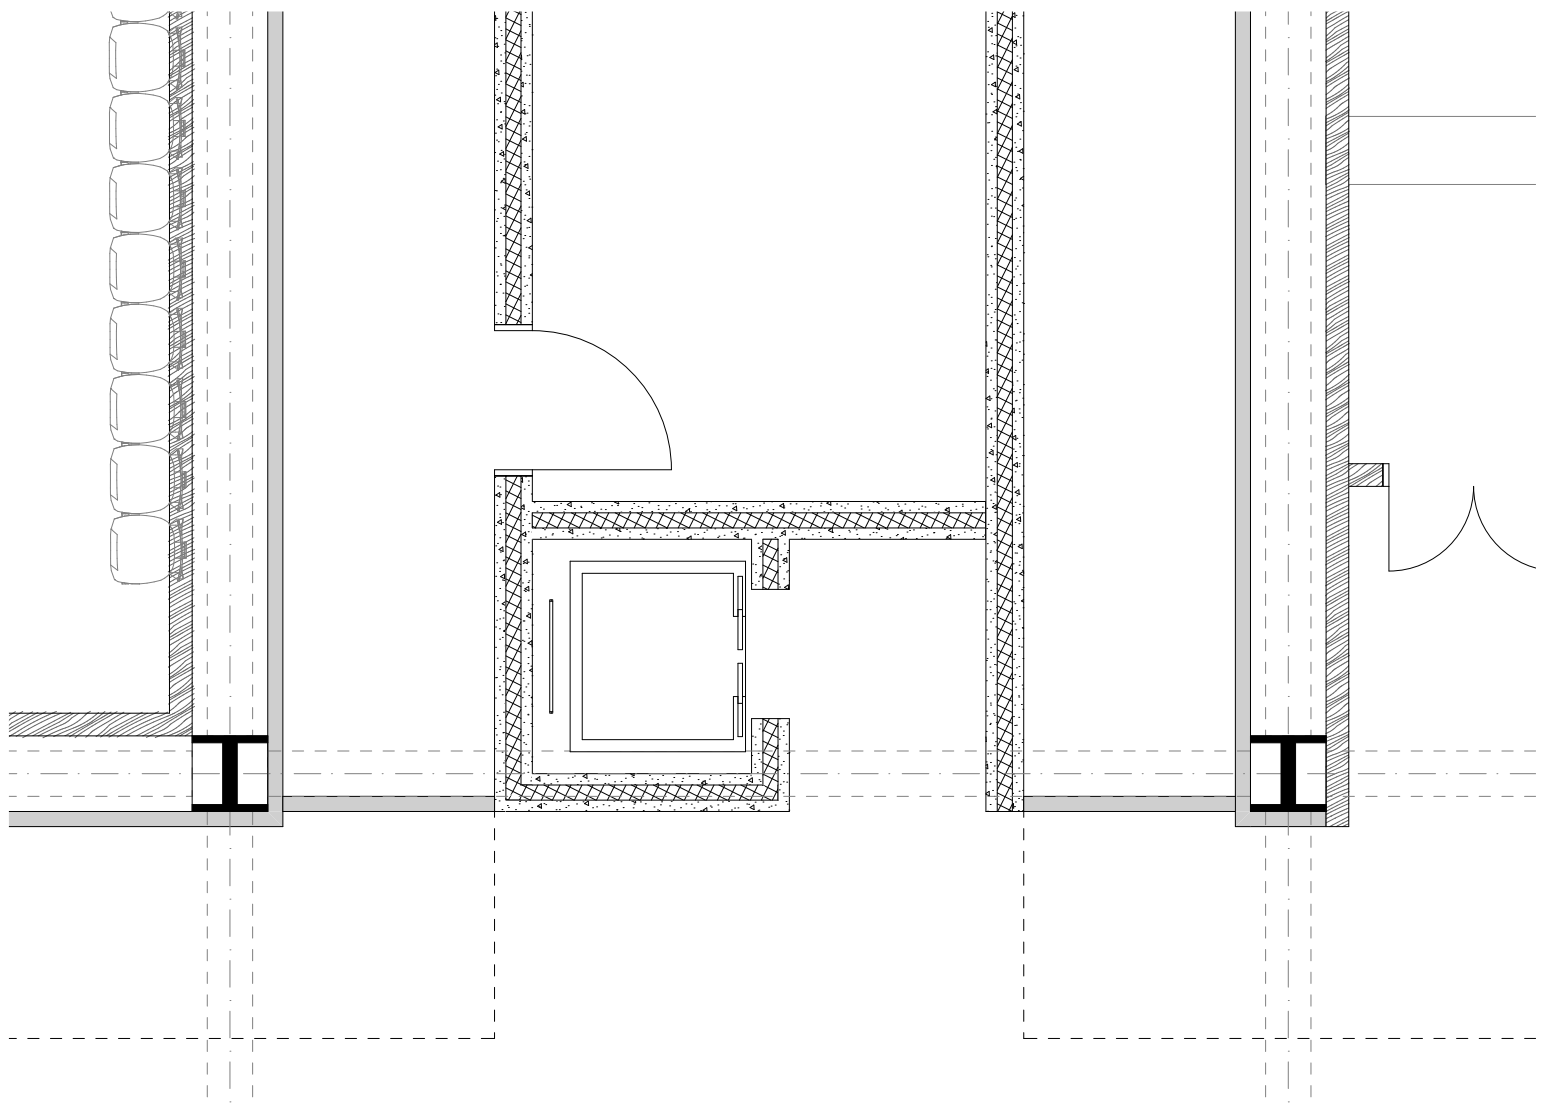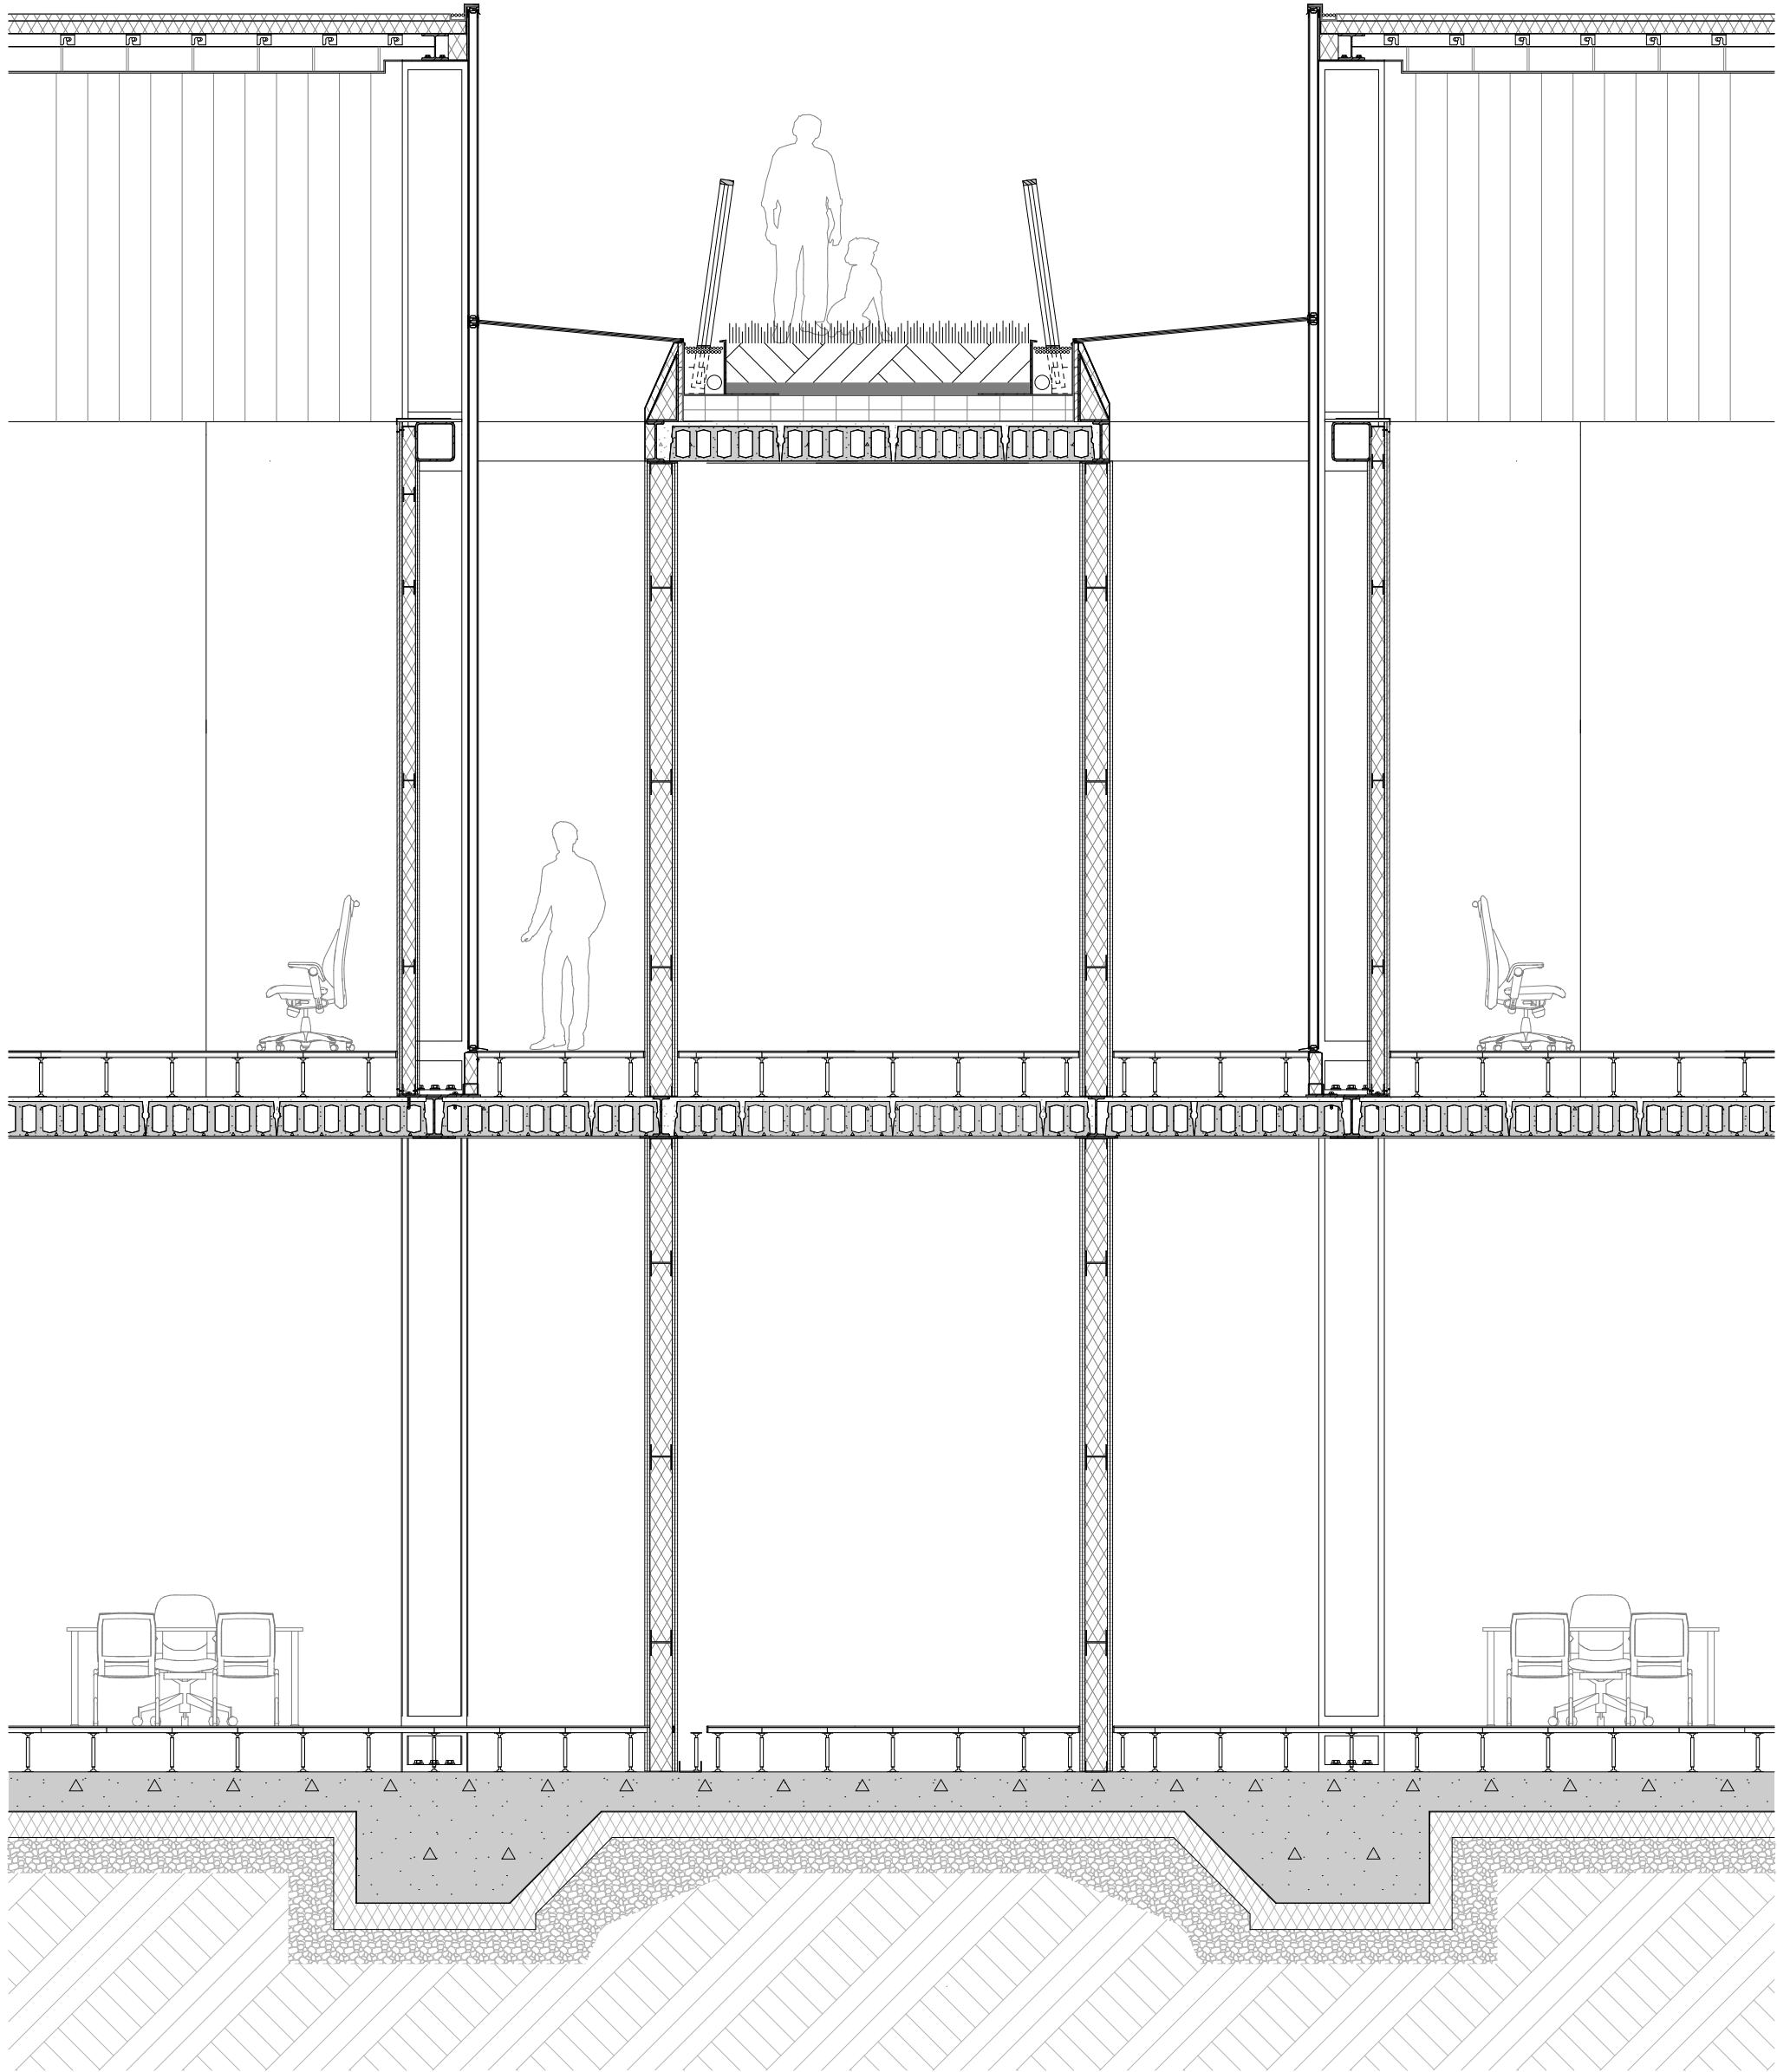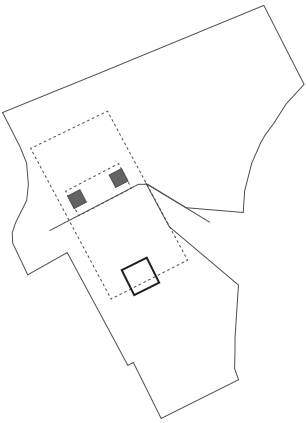


Judicial District
Detail 1:5, Fragment 1, Roof

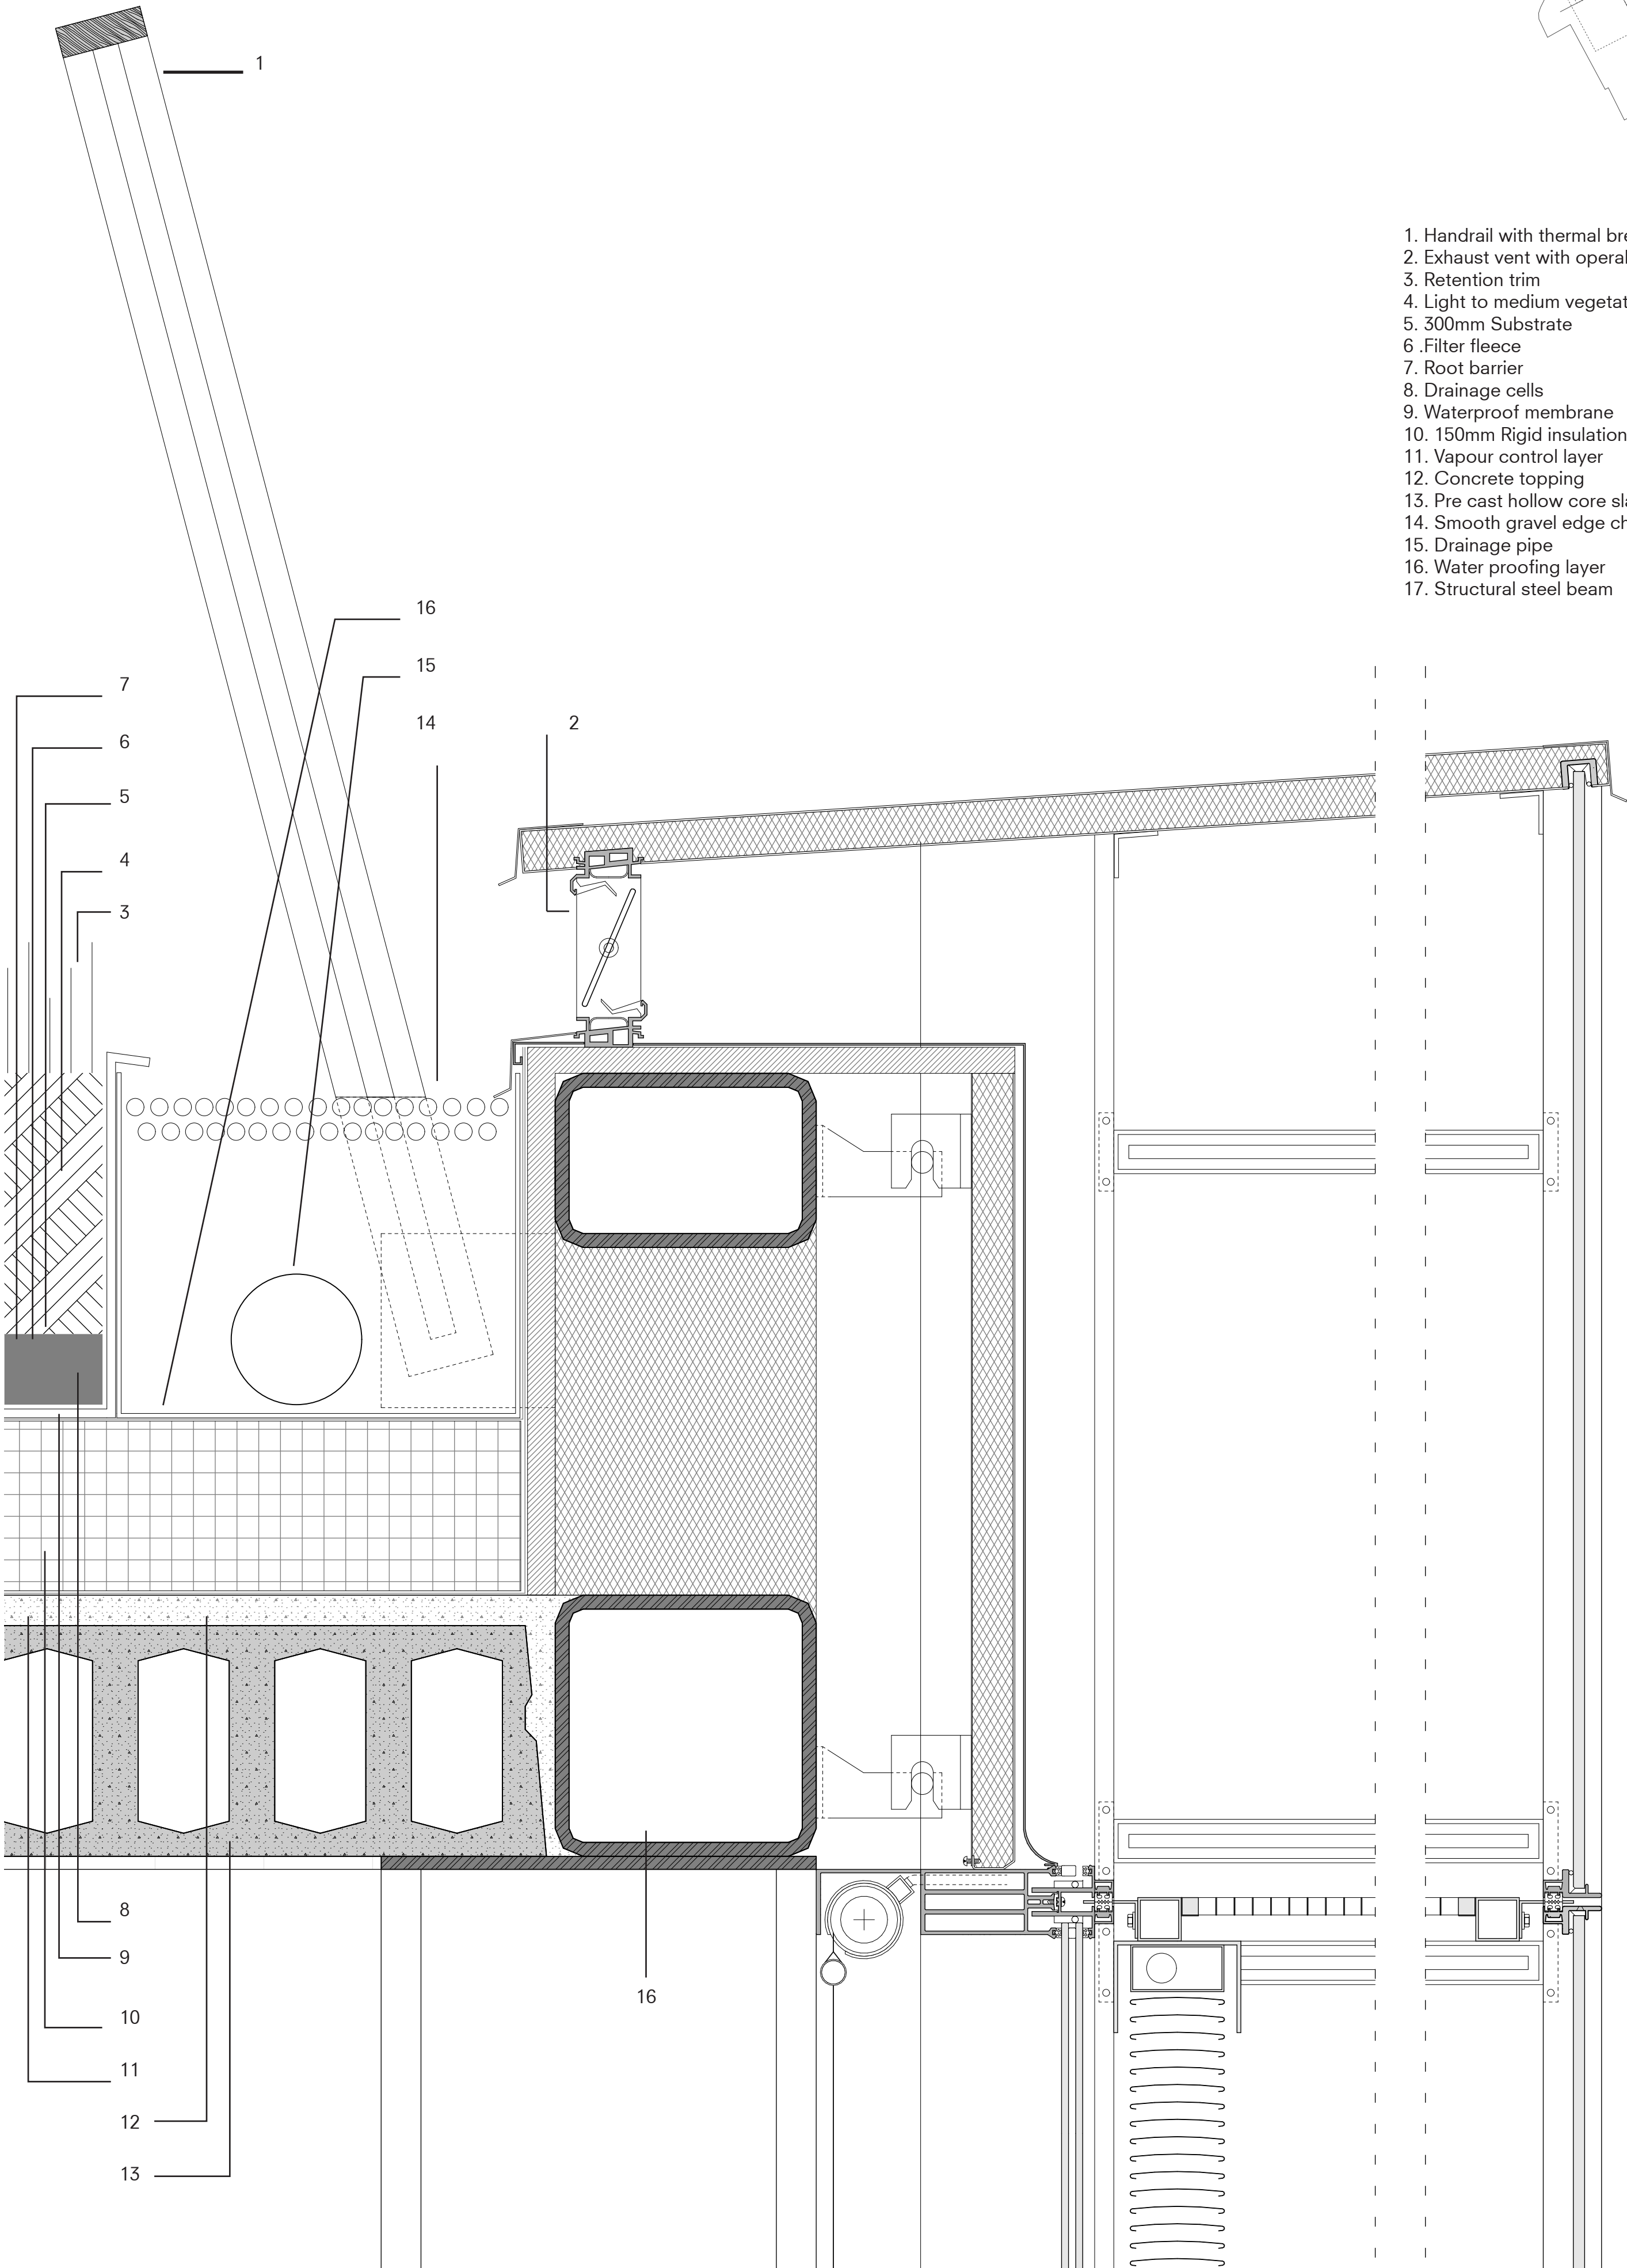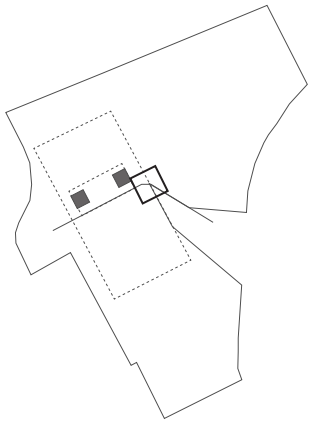


- 1. Handrail with thermal break
- 2. Exhaust vent with operable louvre
- 3. Retention trim
- 4. Light to medium vegetation
- 5. 300mm Substrate
- 6 .Filter fleece
- 7. Root barrier
- 8. Drainage cells
- 9. Waterproof membrane
- 10. 150mm Rigid insulation
- 11. Vapour control layer
- 12. Concrete topping
- 13. Pre cast hollow core slab
- 14. Smooth gravel edge channel
- 15. Drainage pipe
- 16. Water proofing layer
- 17. Structural steel beam



Judicial District
Detail 1:5, Fragment 1, Floor

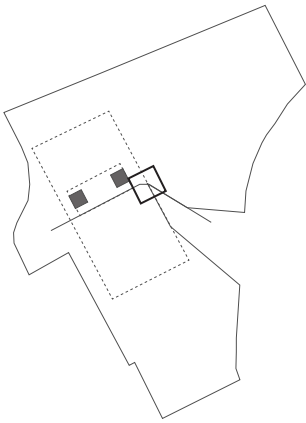

- 1. Outer facade glazing : laminated safety glass
- 2. Blind with perforated lightweight metal louvres
- 3. Inner facade : double glazing insulated glass
- 4. Interior blinds
- 5. Monolithic spandrels glass
- 6. Back pan with insulation
- 7. Extruded bracket
- 8. Carpet tile floor finish
- 9. Raised access floor as Plenum
- 10. Concrete topping
- 11. Pre cast hollow core slab
- 12. Perimeter heating trough with grill
- 13. Service catwalk - grating

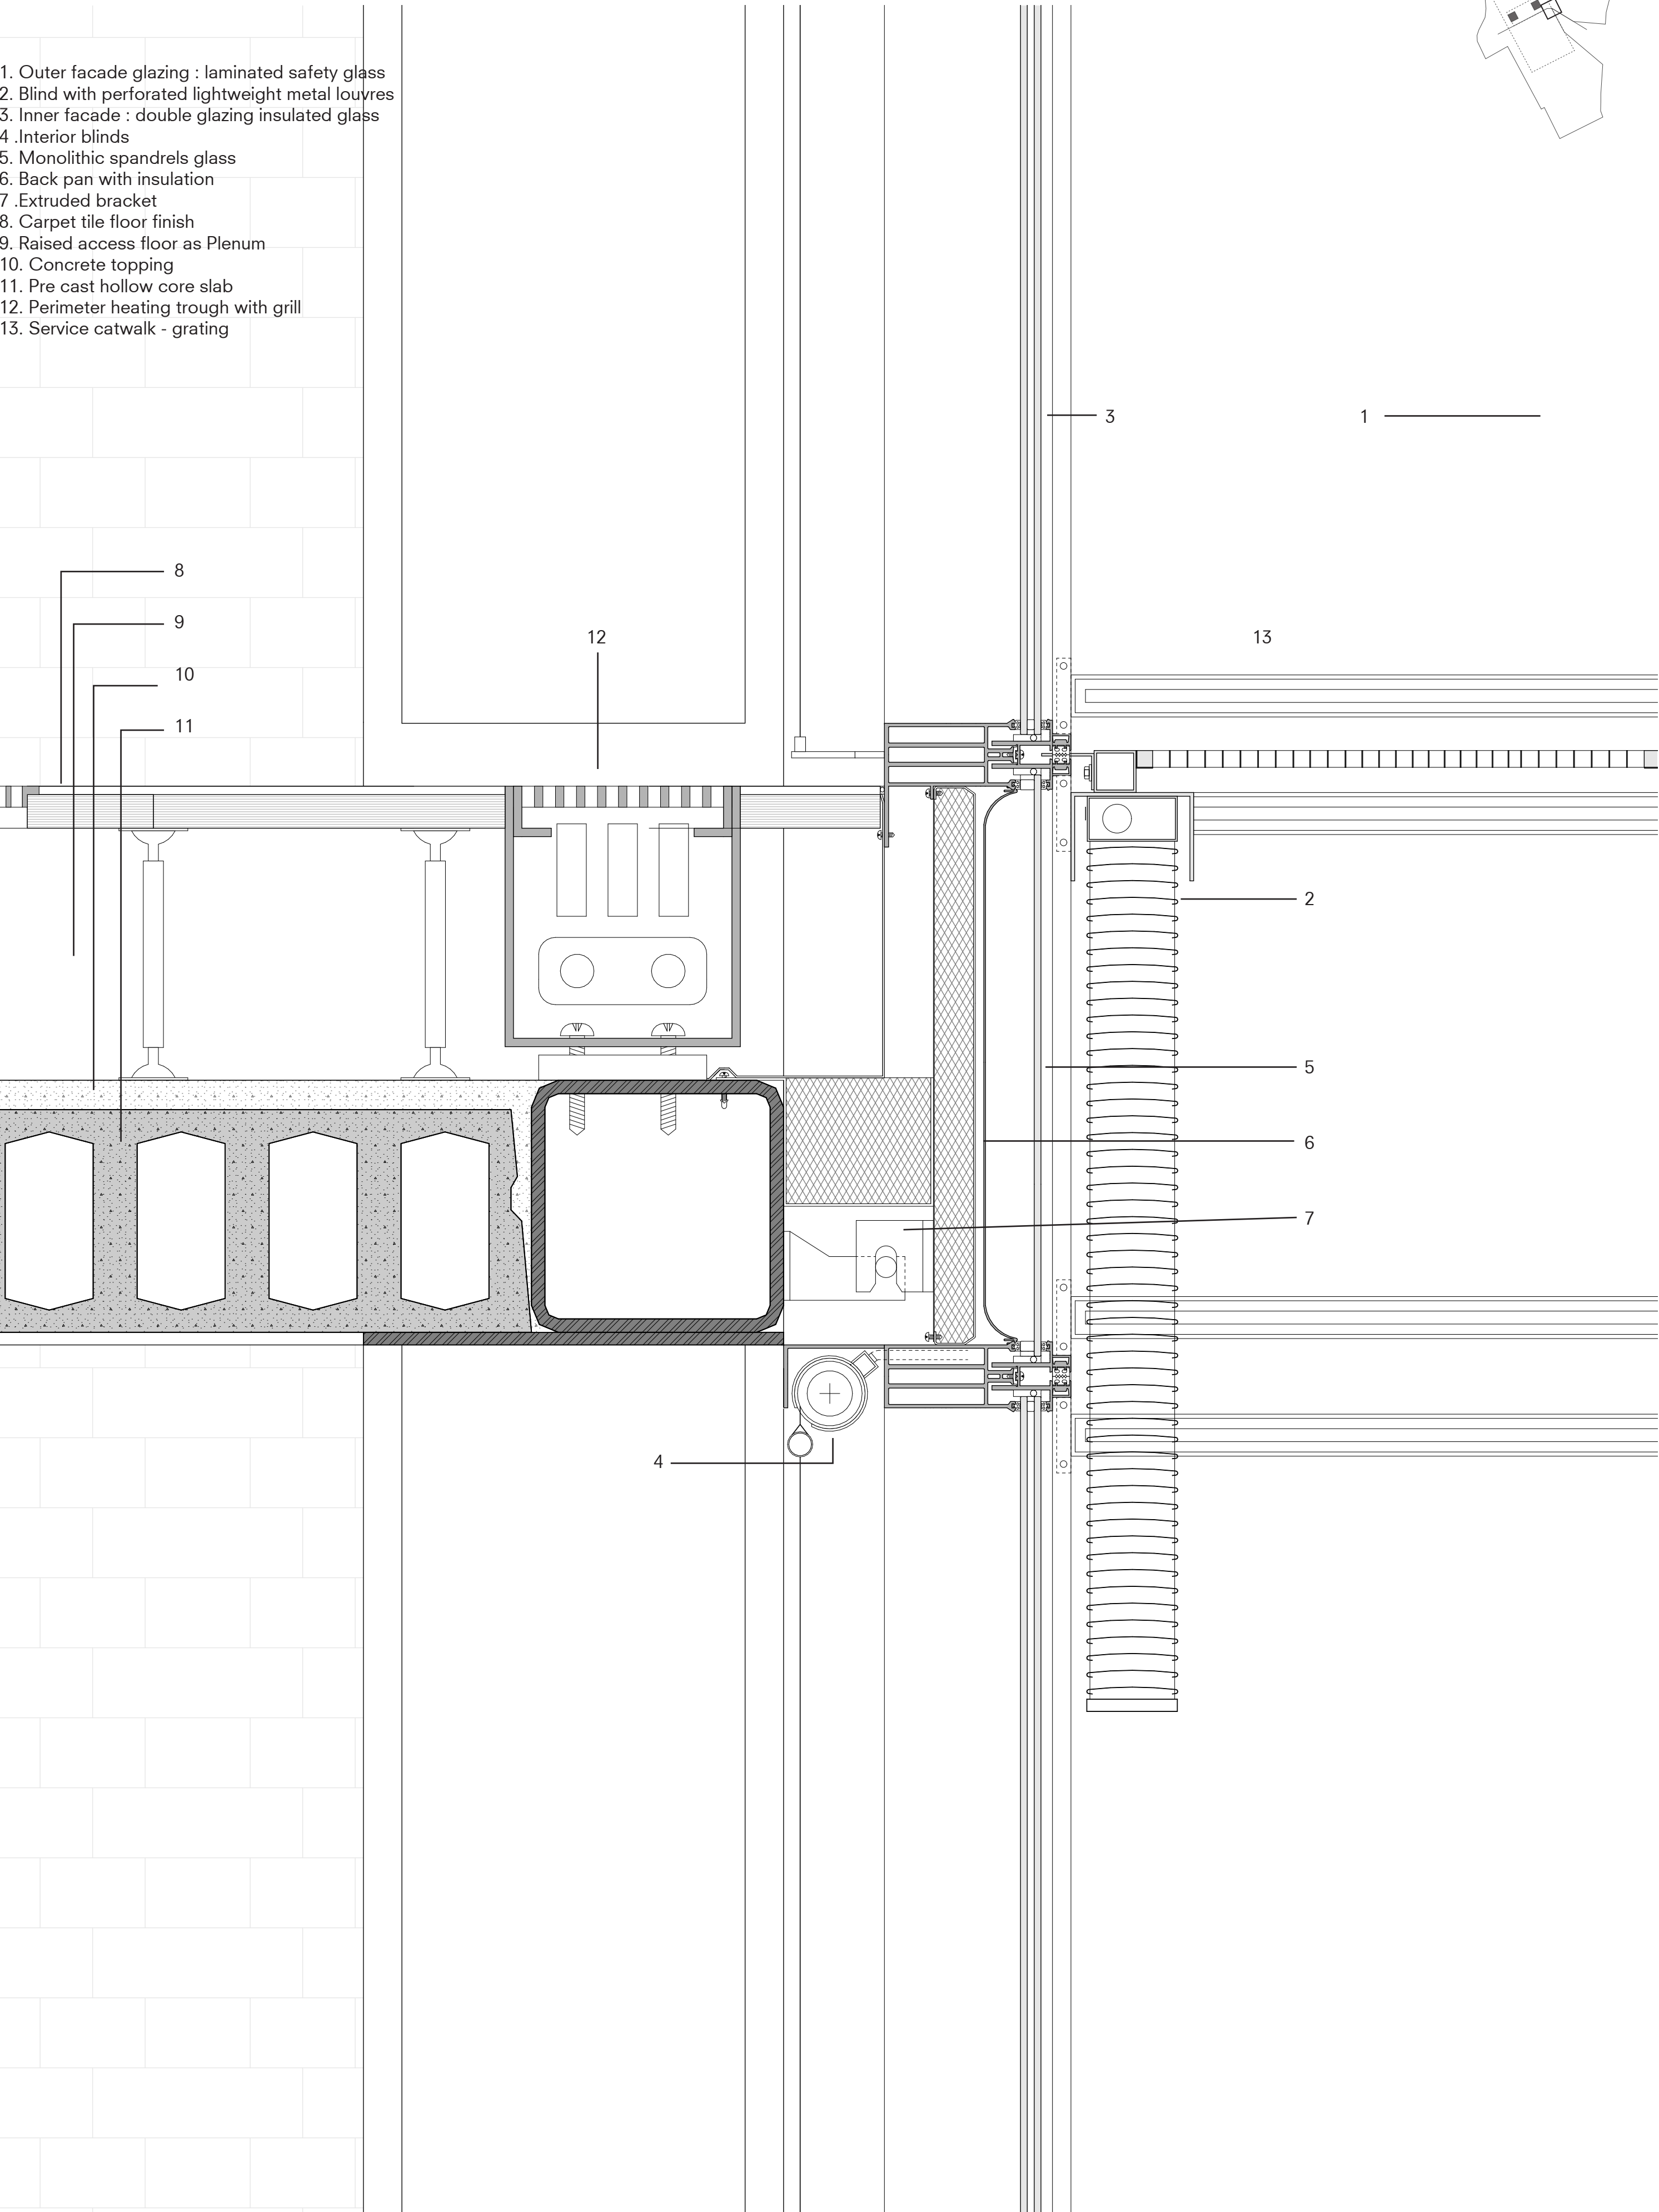


Judicial District
Detail 1:5, Fragment 1, Ground

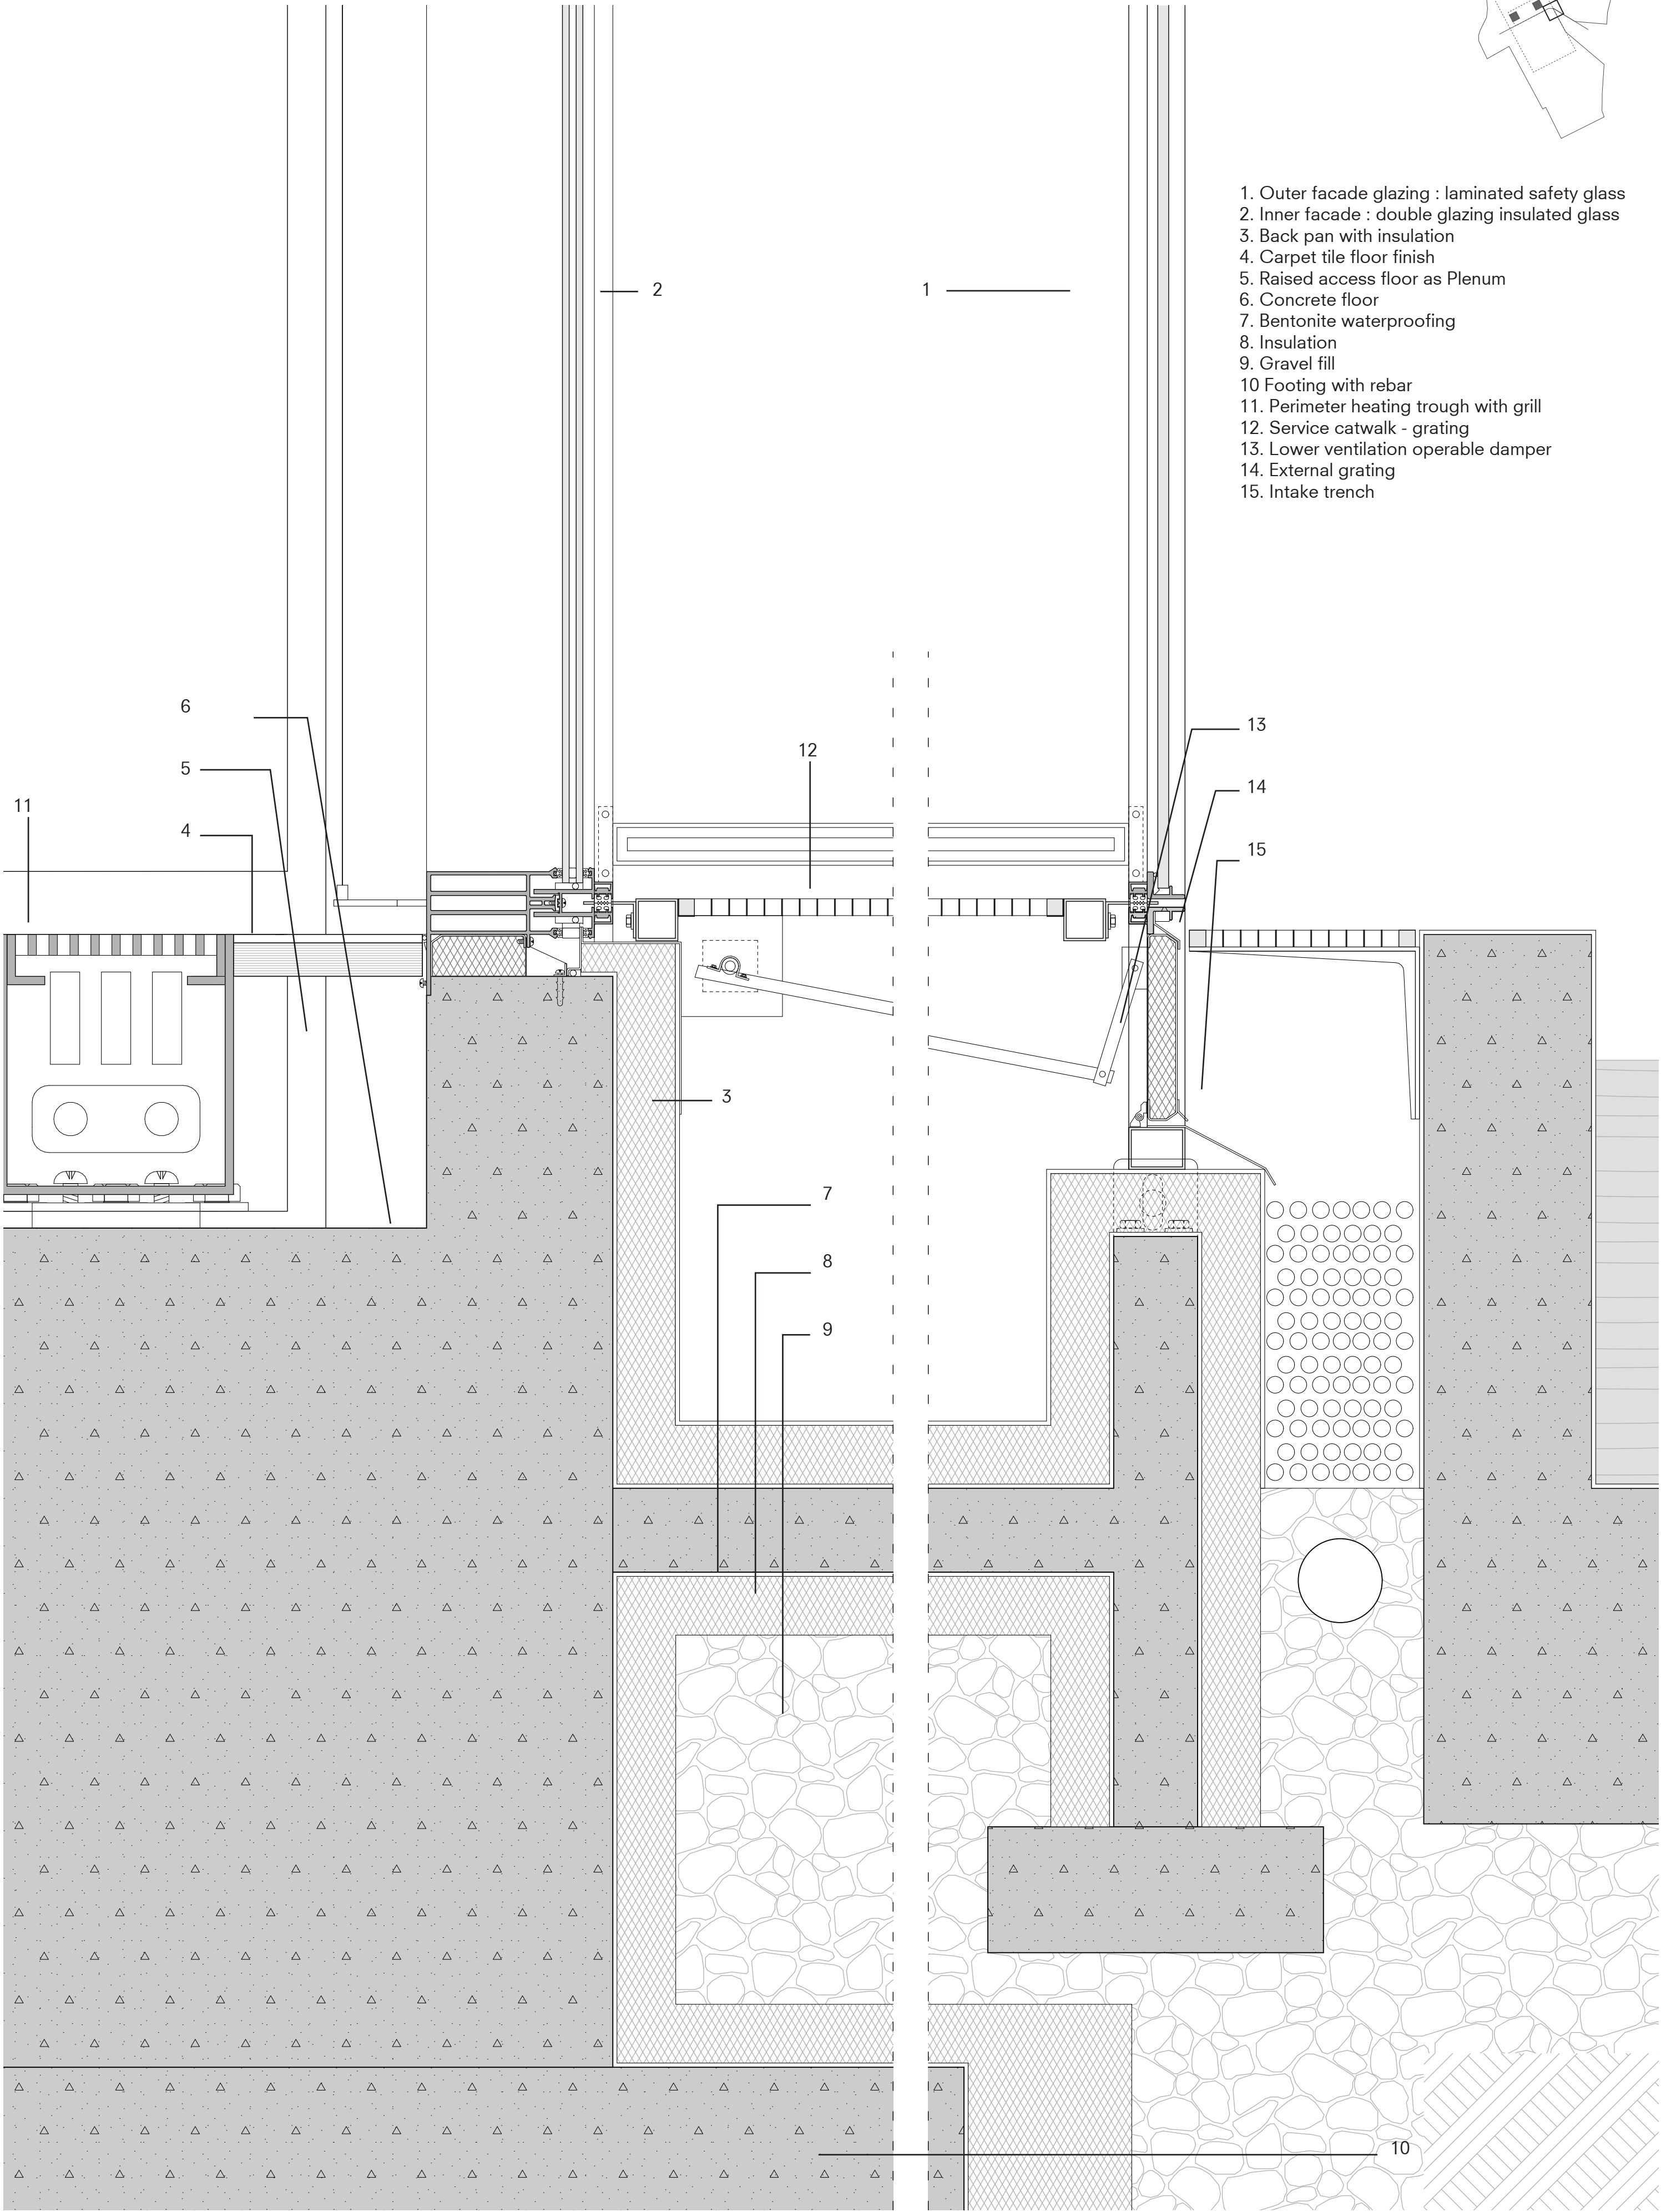
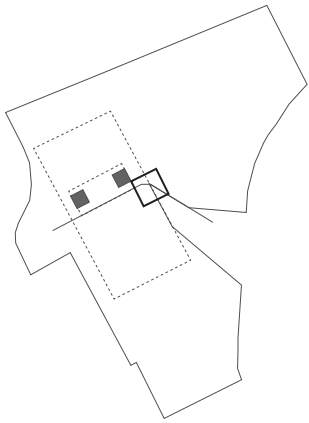


Judicial District
Detail 1:5, Fragment 2, Roof

- 1. Thermally insulated rooflight support
- 2. Insulated rooflight - 12mm toughened glass + 8 mm laminated glass
- 3. Steel angle with cover sheet
- 4. Retention trim
- 5. Light to medium vegetation
- 6. 300mm Substrate
- 7. Filter fleece
- 8. Root barrier
- 9. Drainage cells
- 10. Waterproof membrane
- 11. 150mm Rigid insulation
- 12. Vapour control layer
- 13. Concrete topping
- 14. Precast hollow core slab

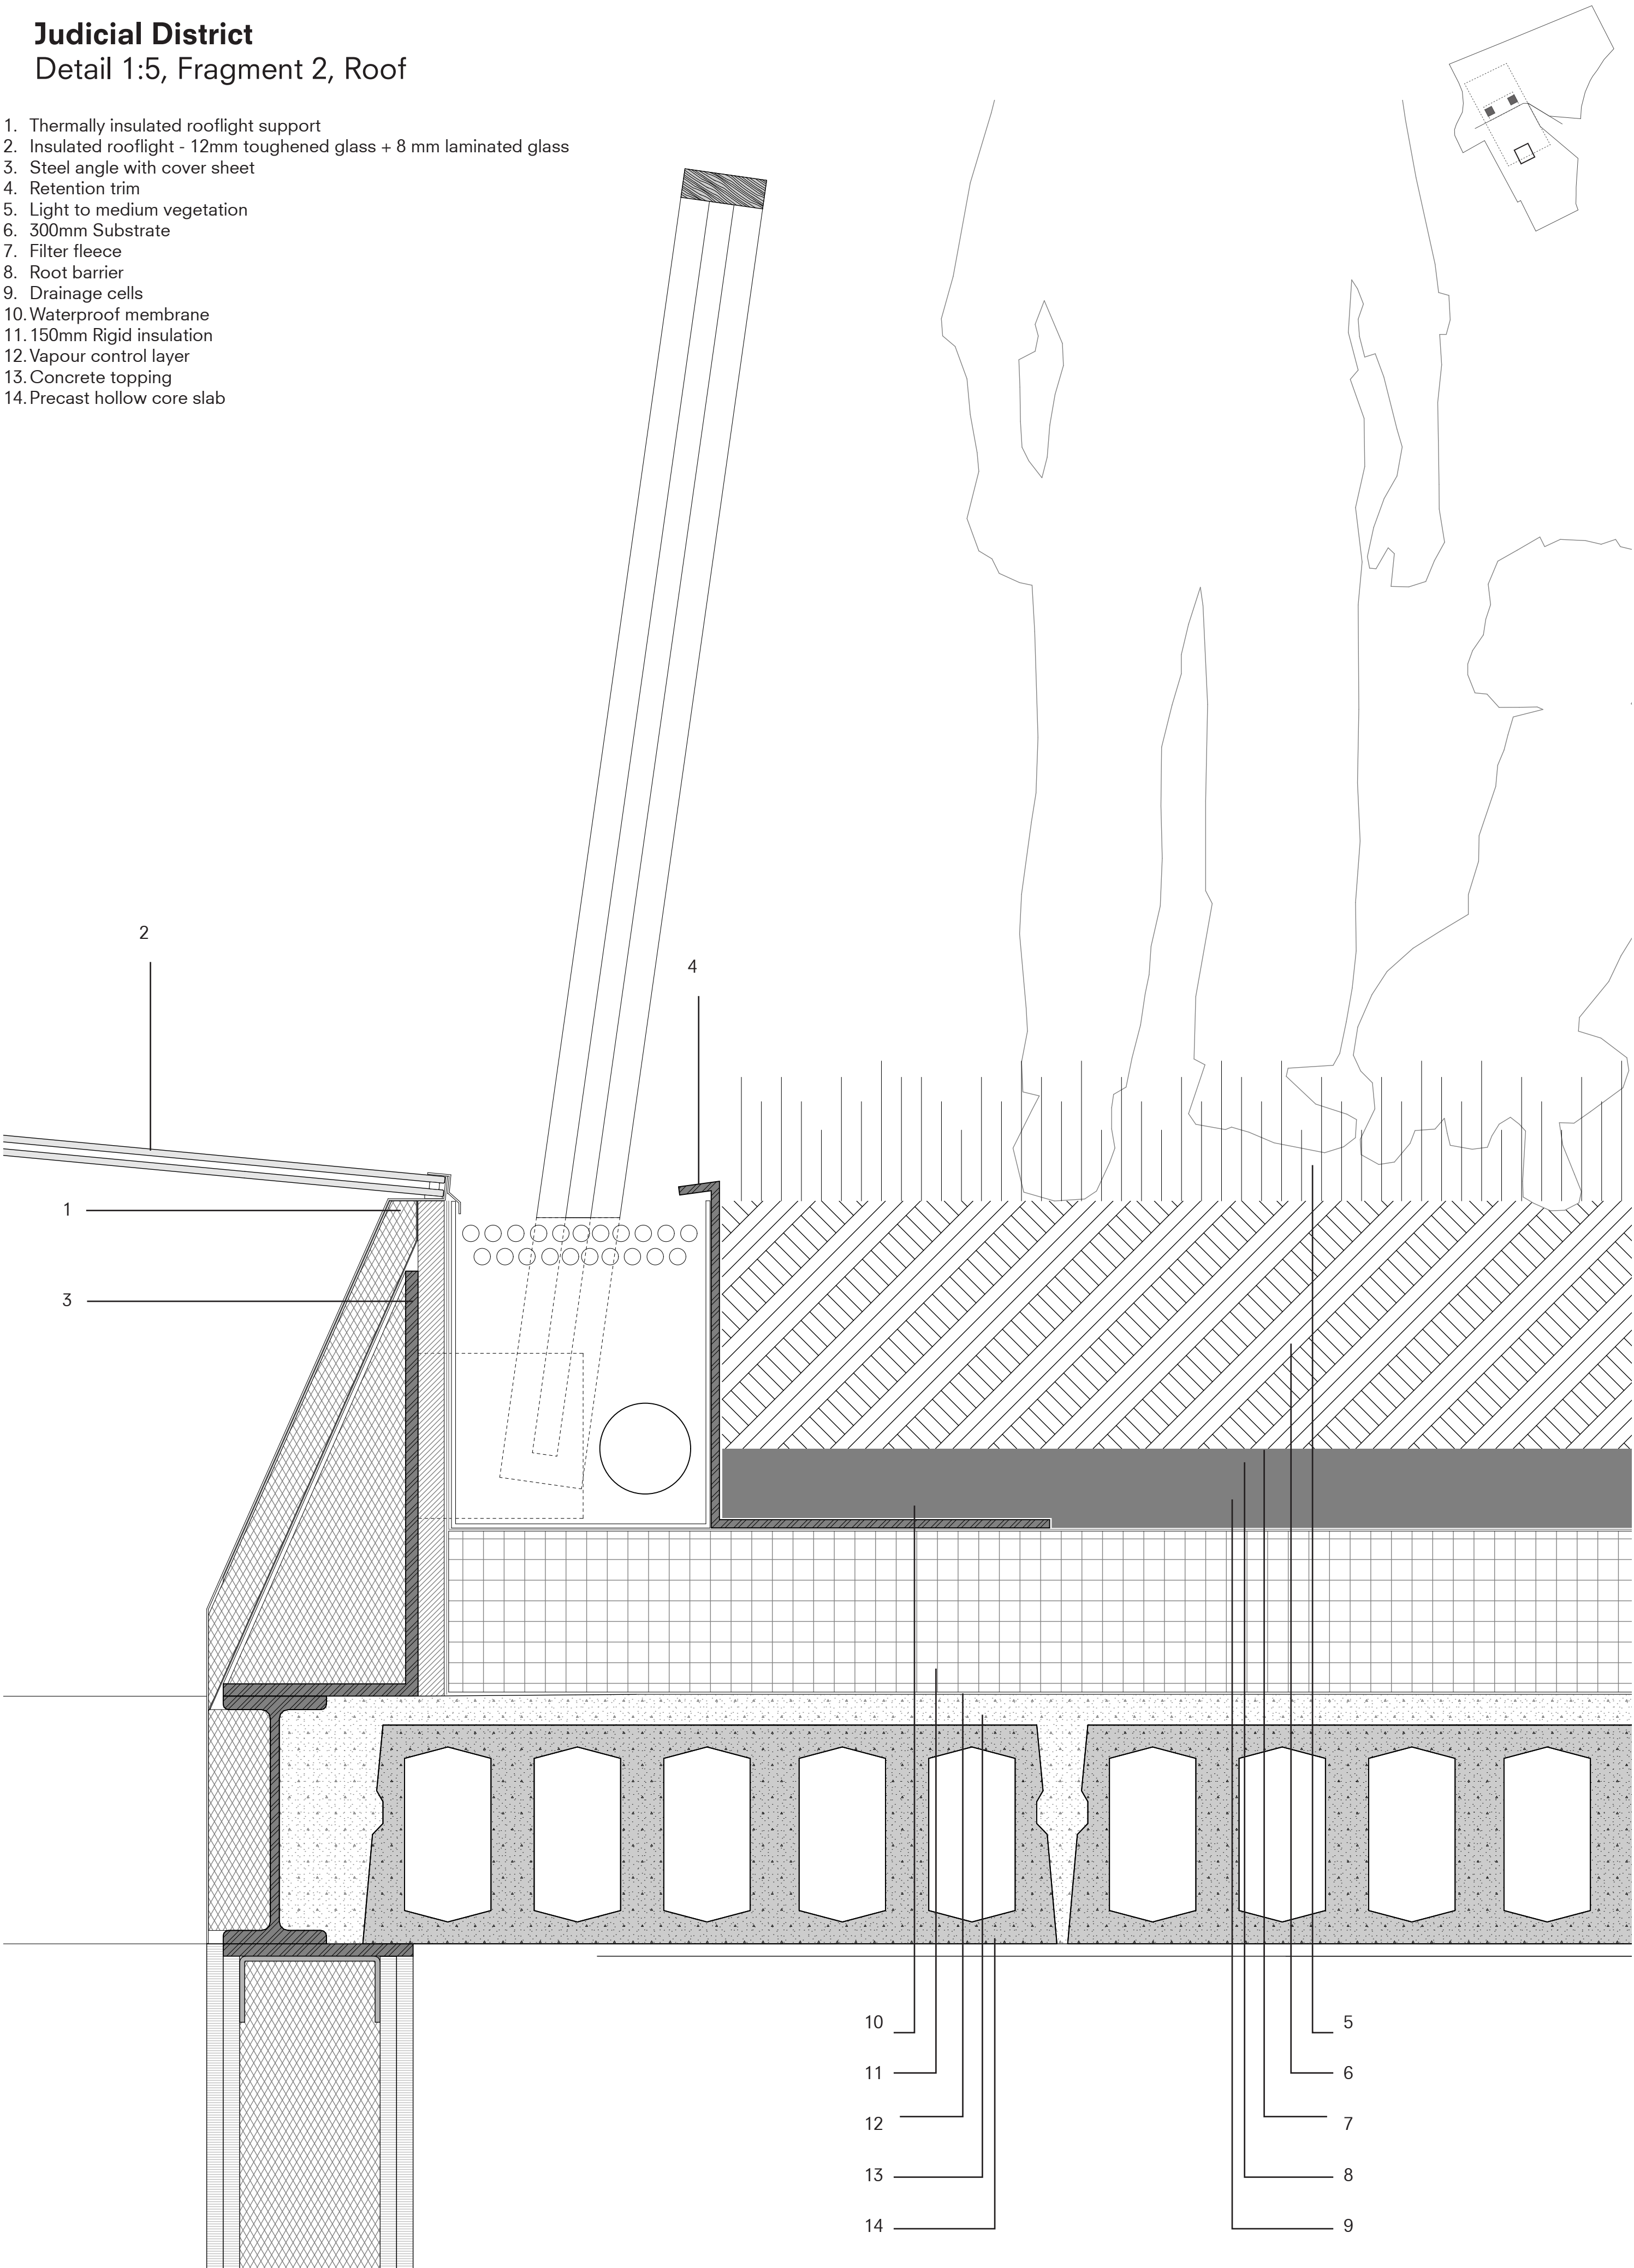

Judicial District
Detail 1:5, Fragment 2, Roof

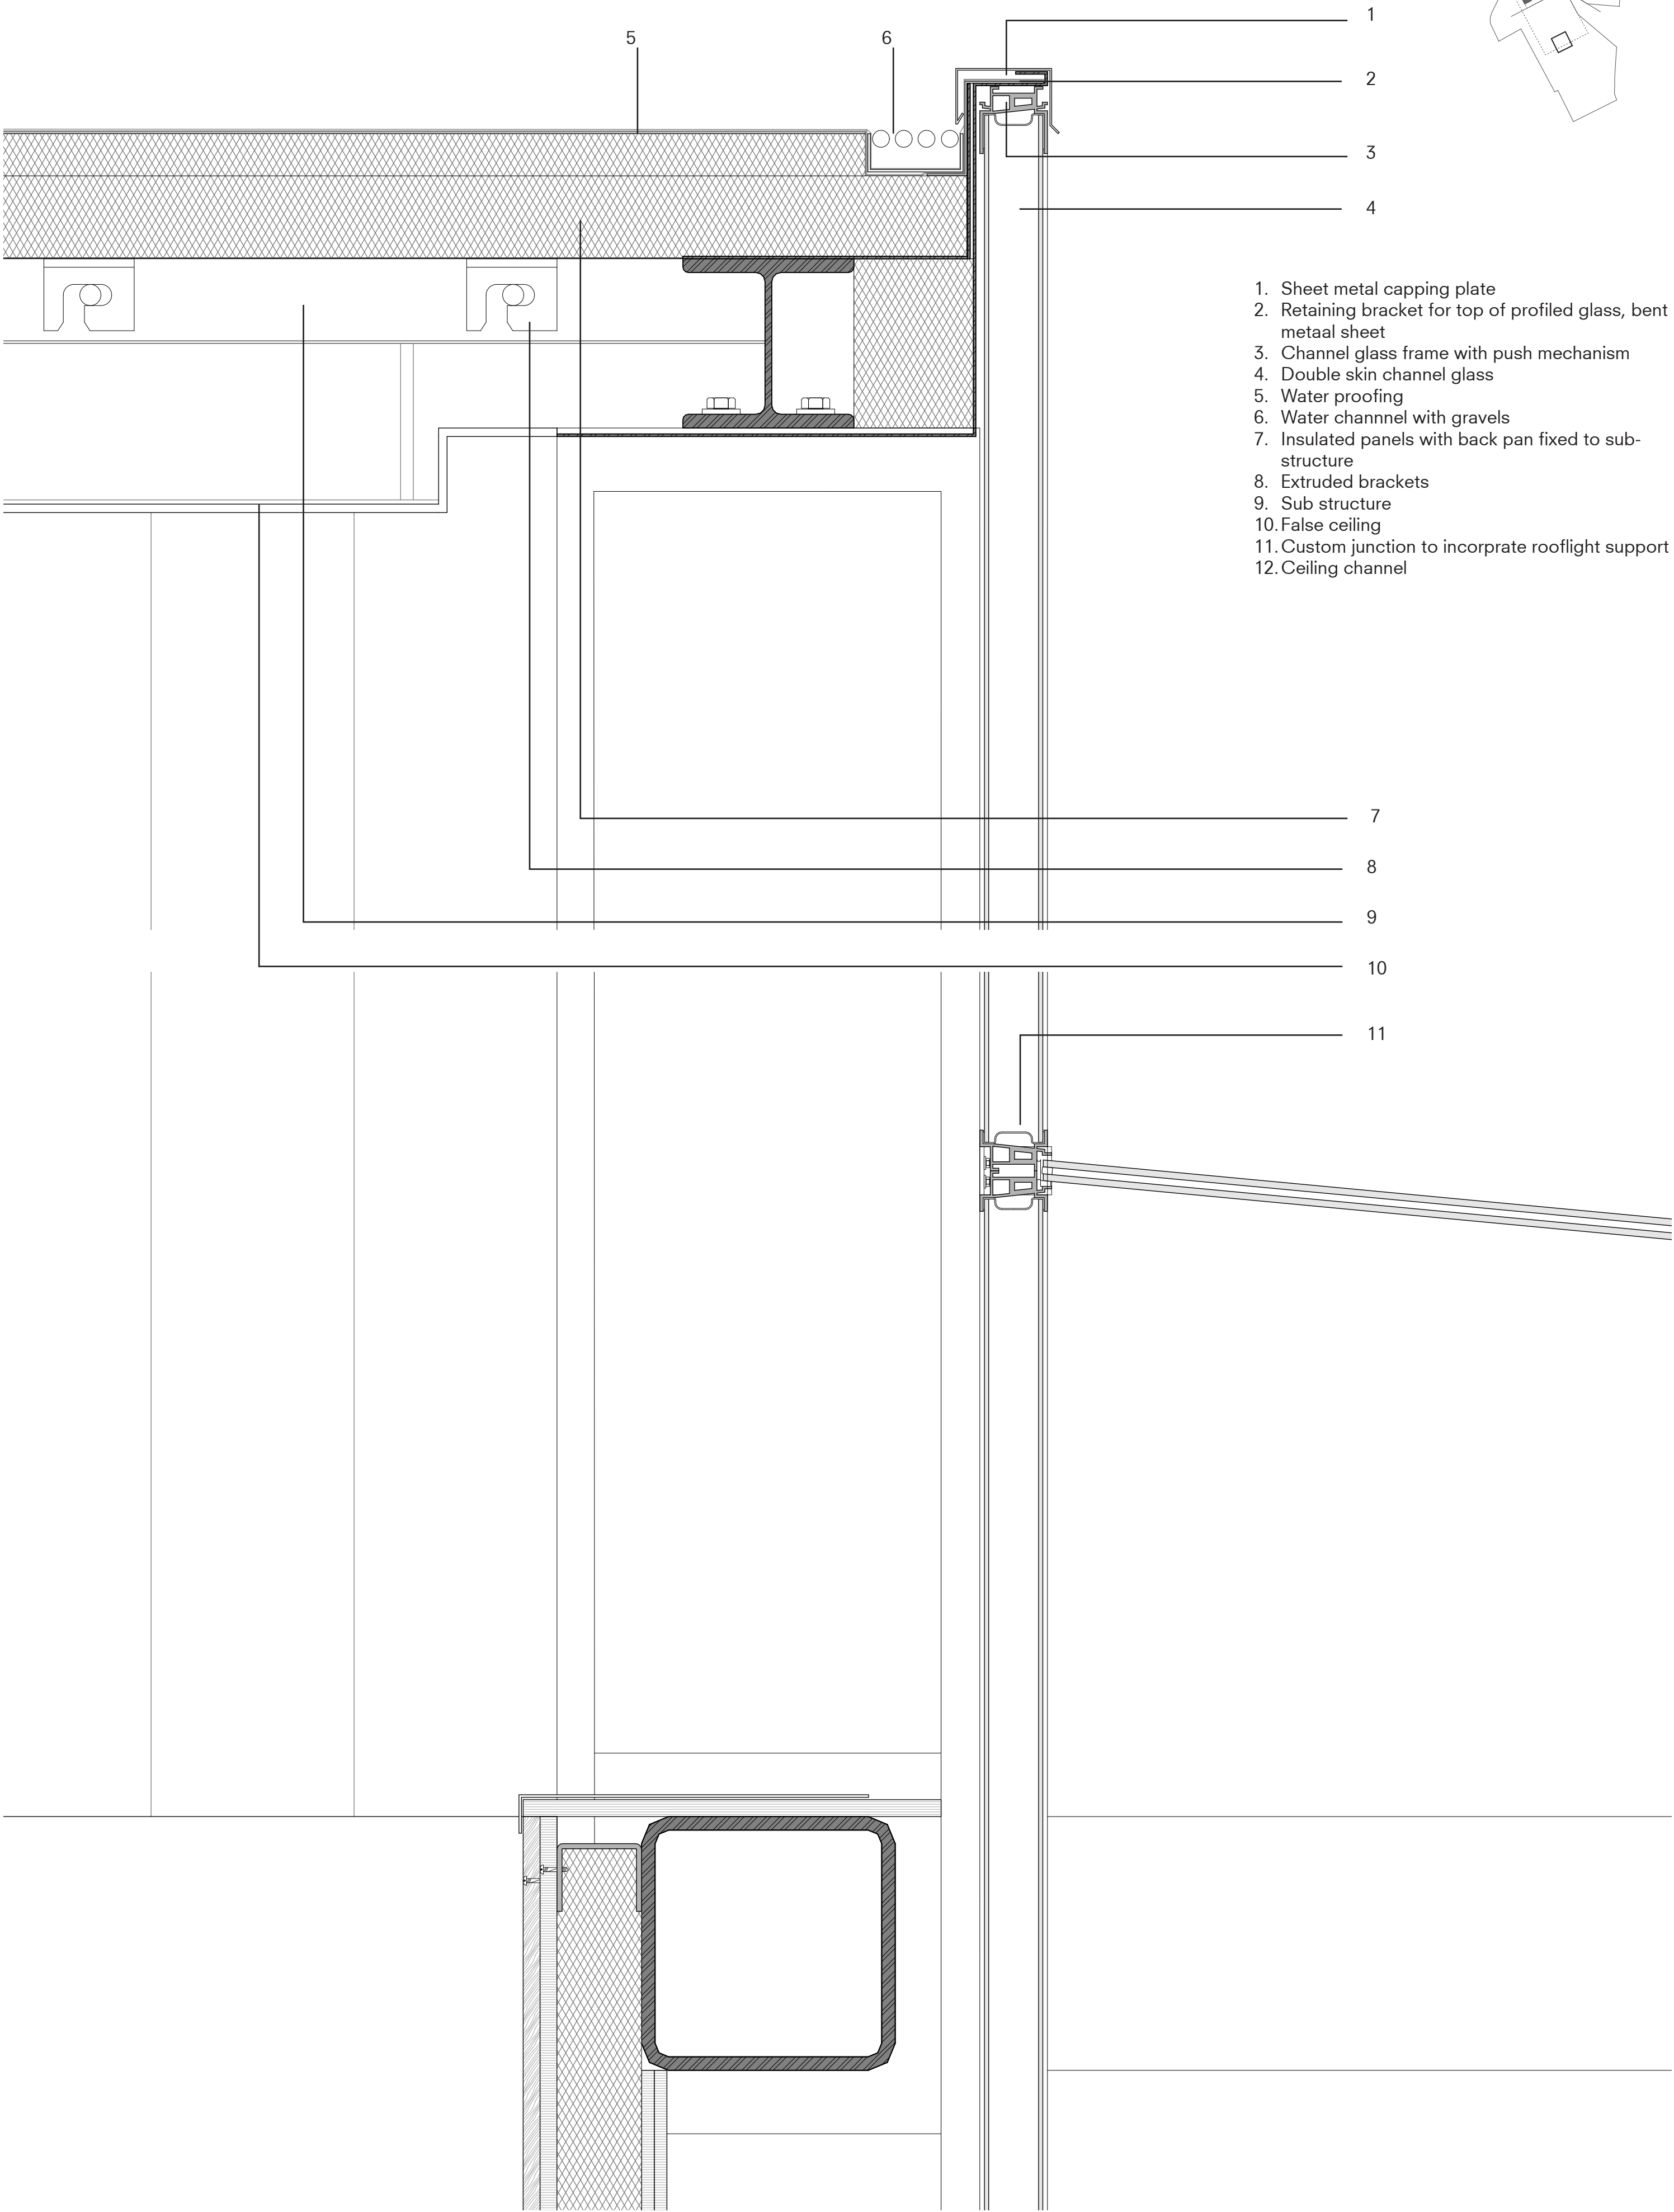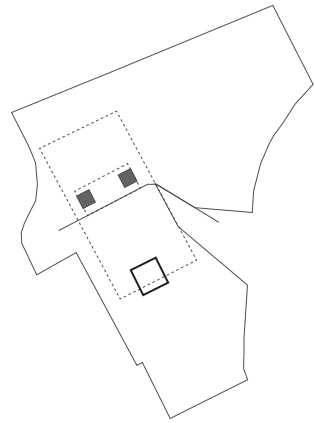

Judicial District
Detail 1:5, Fragment 2, Floor

- 1. Dry wall assembly: Plaster board
- 2. Fireline board
- 3. Insulation
- 4. Intermediate studs
- 5. Floor channel wrapped with moisture barrier
- 6. Dry wall assembly with internal wooden panel in courtrooms
- 7. Carpet tile floor finish
- 8. Raised access floor as Plenum
- 9. Concrete topping
- 10. Precast hollow core slab

