















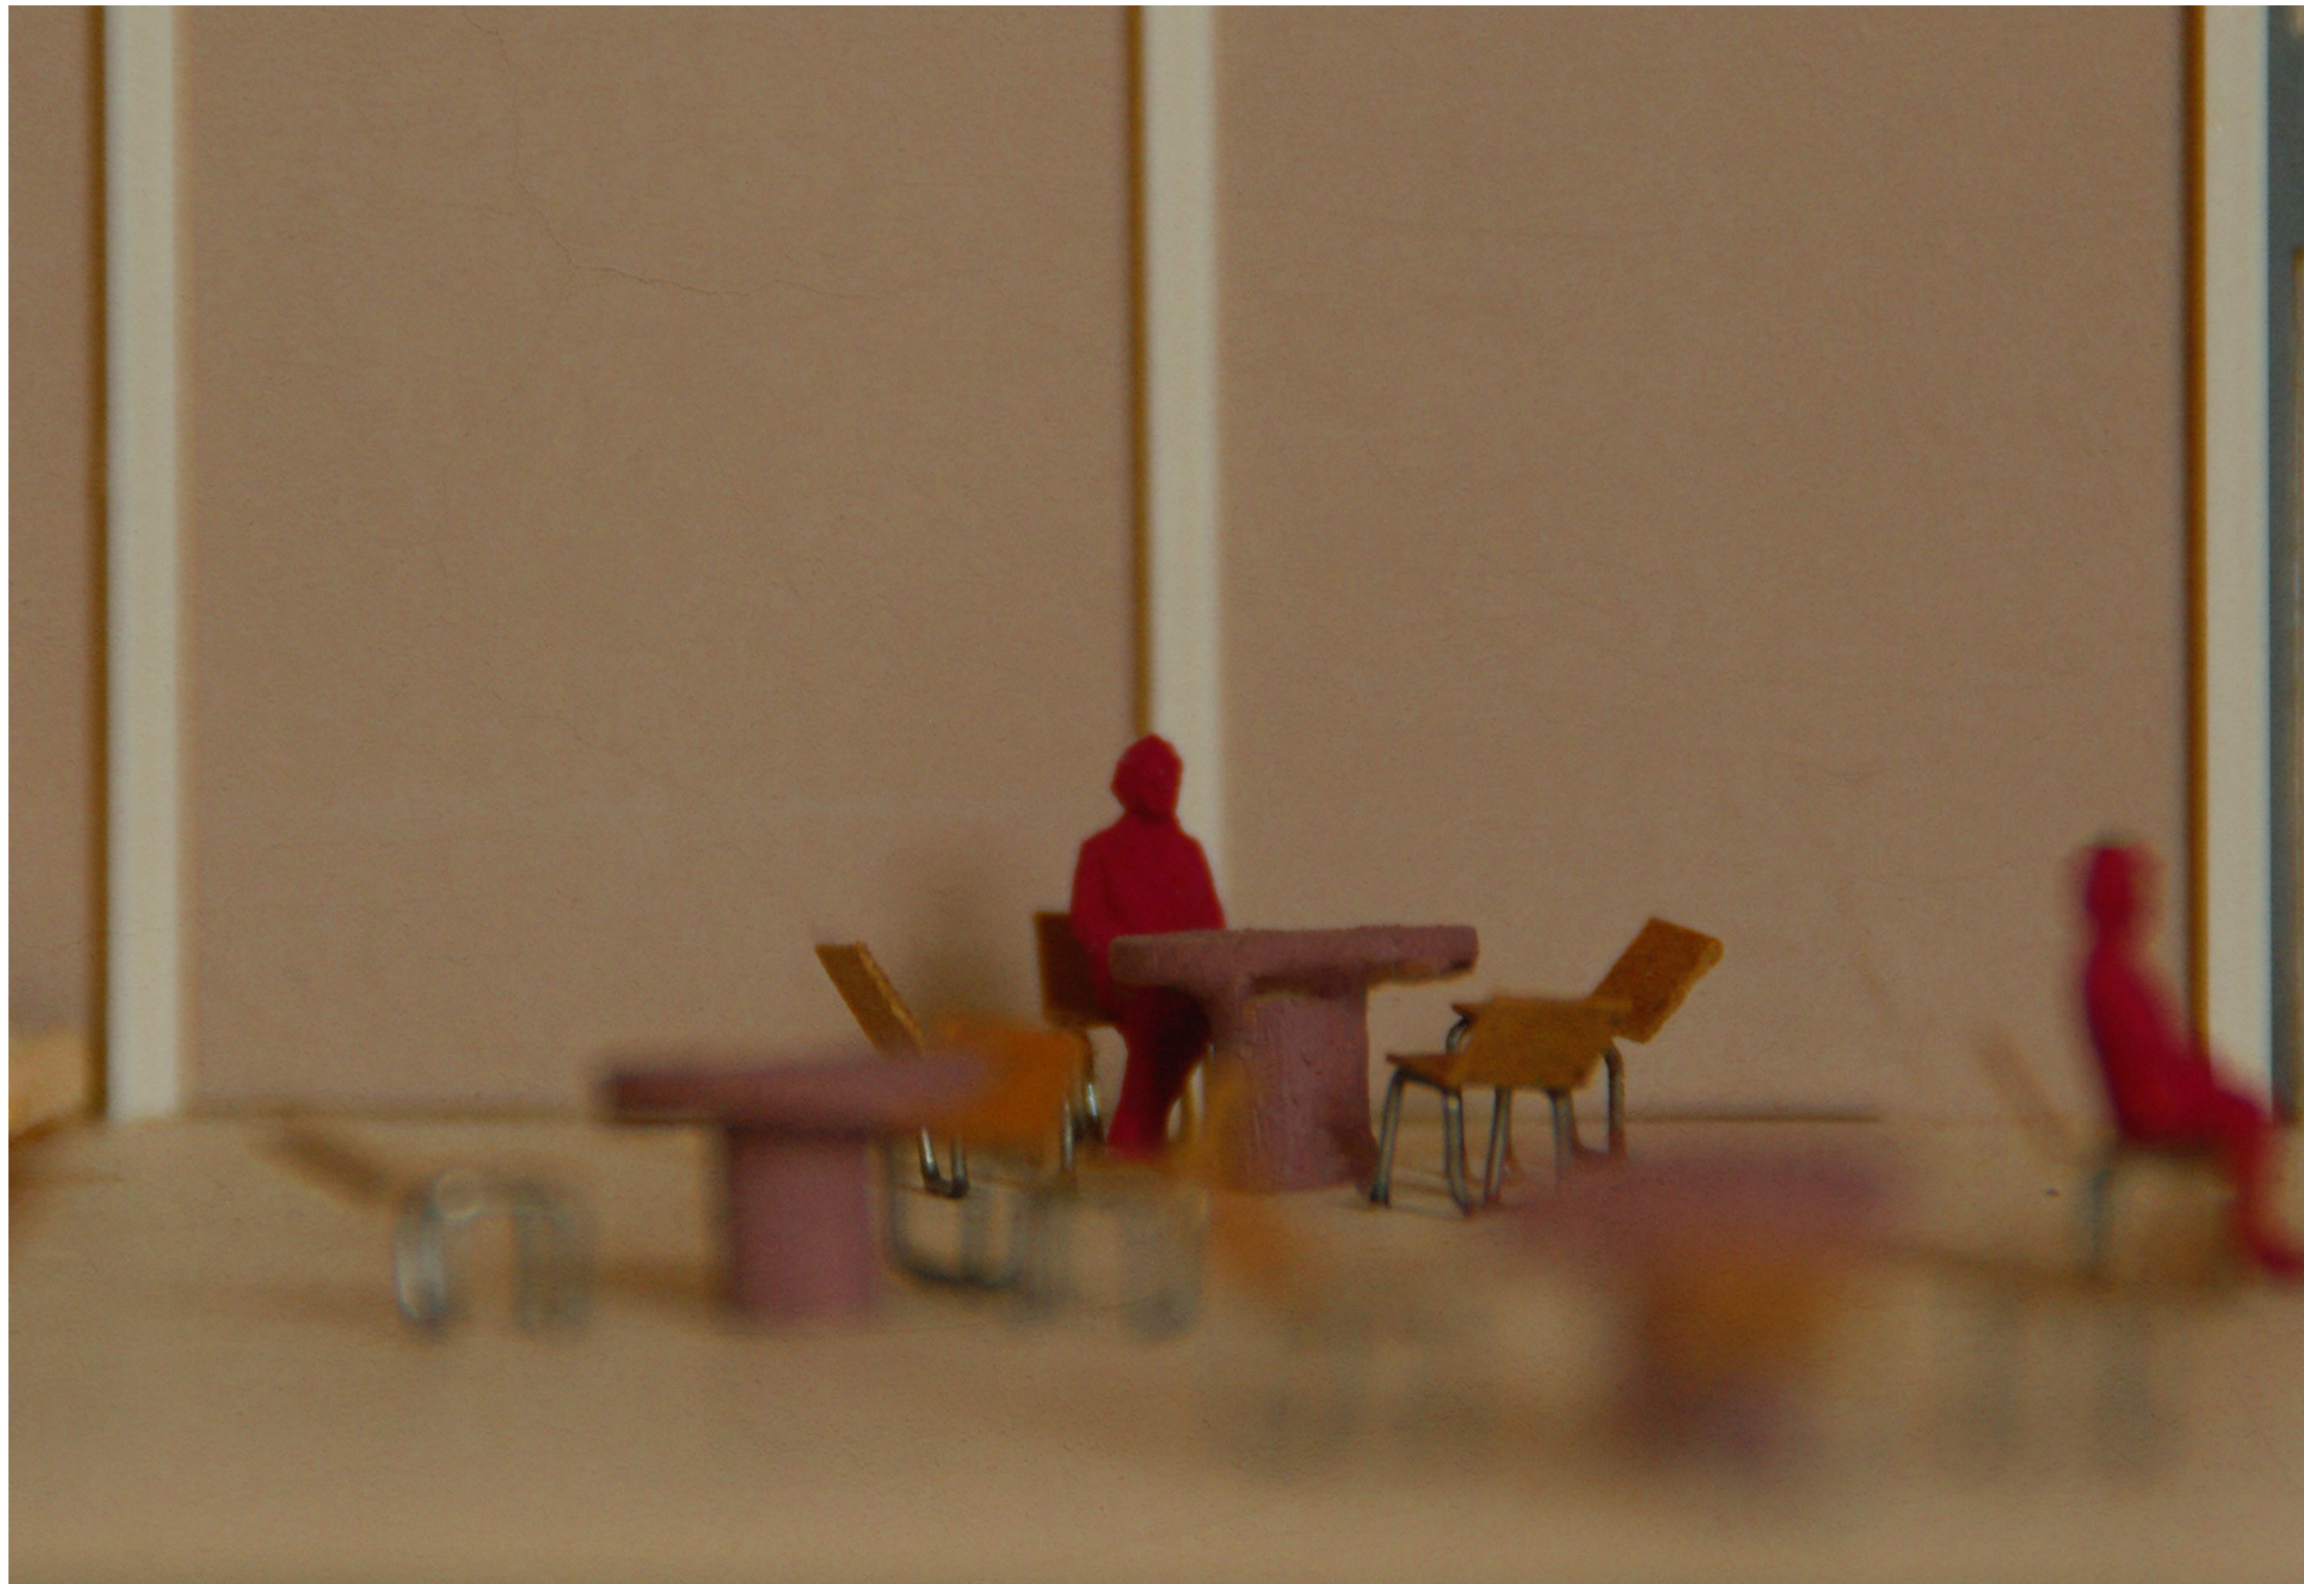







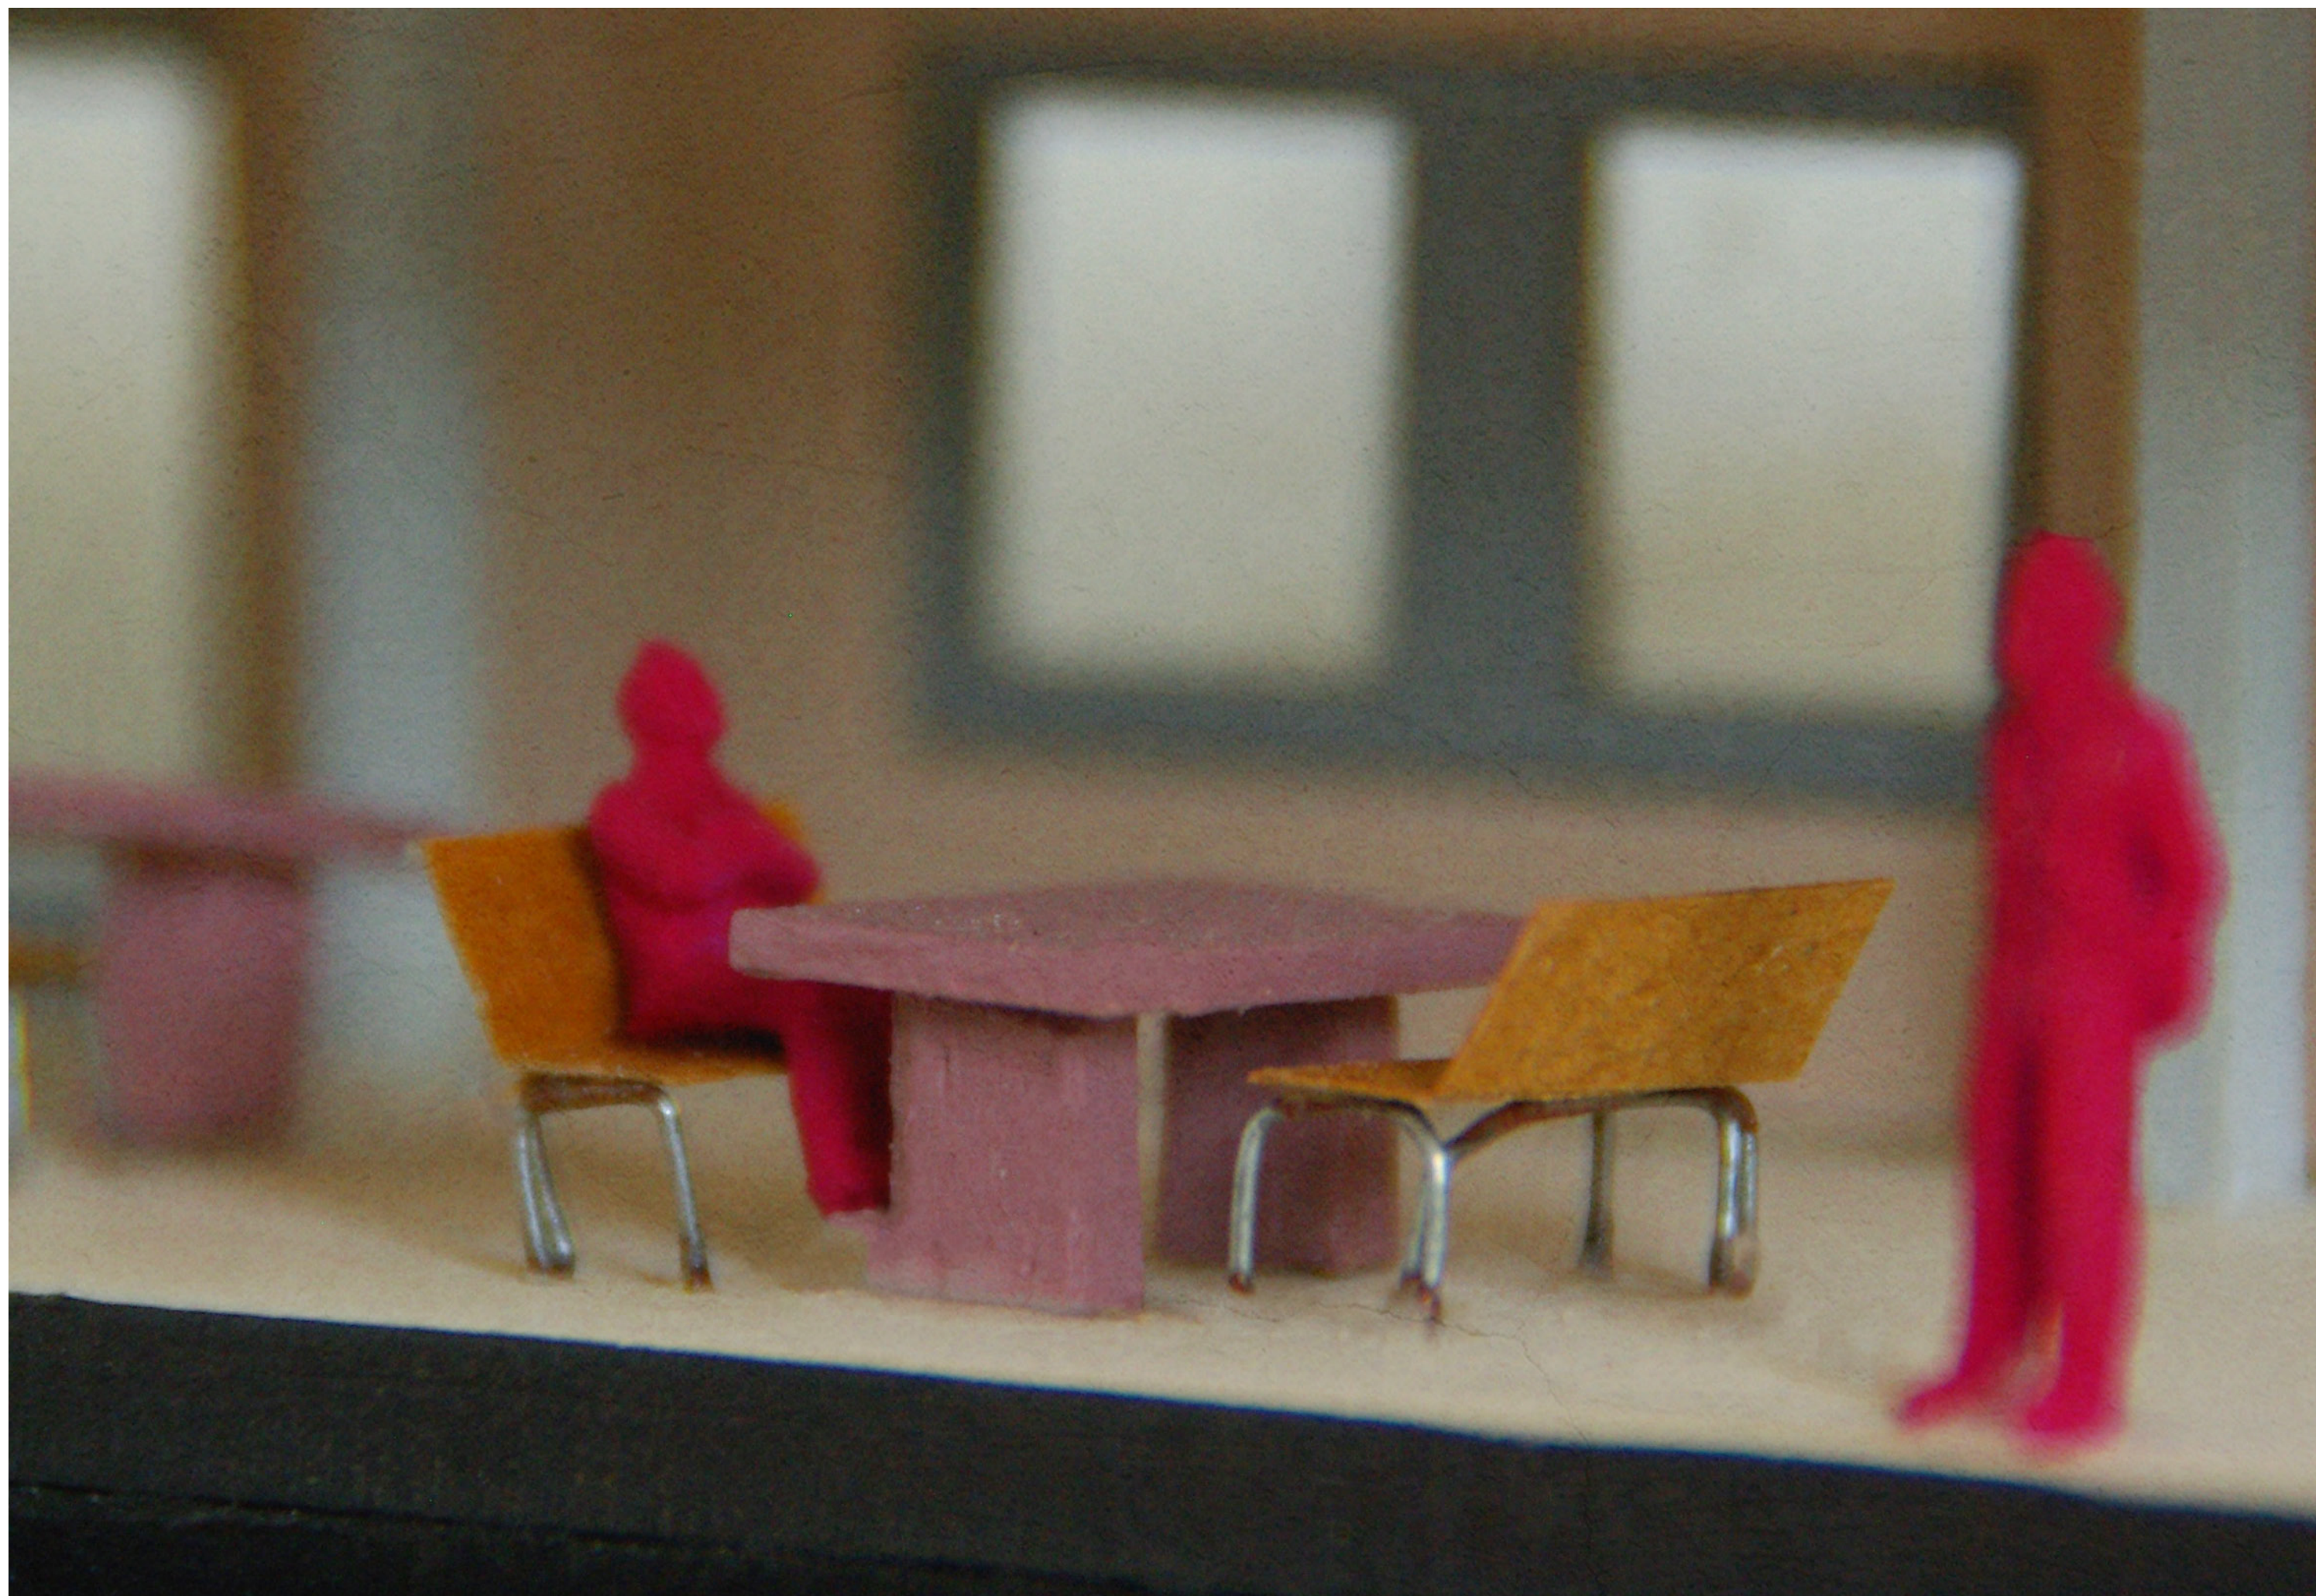









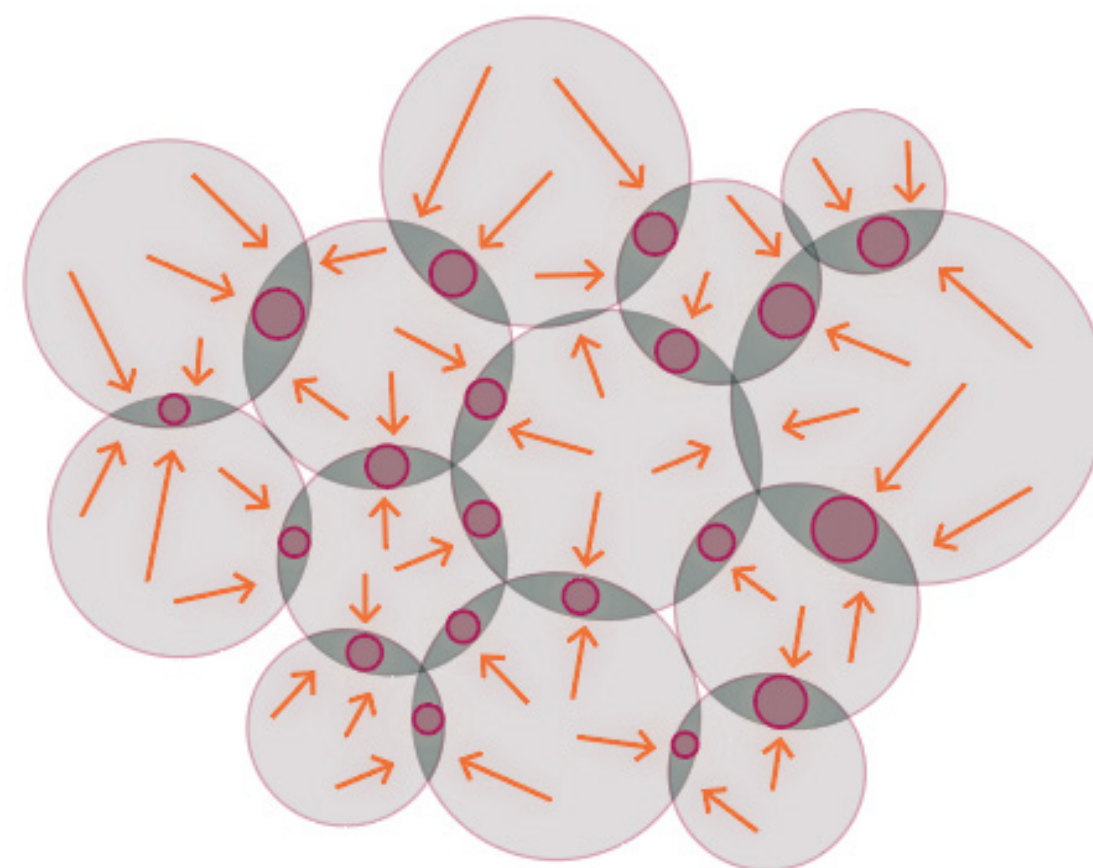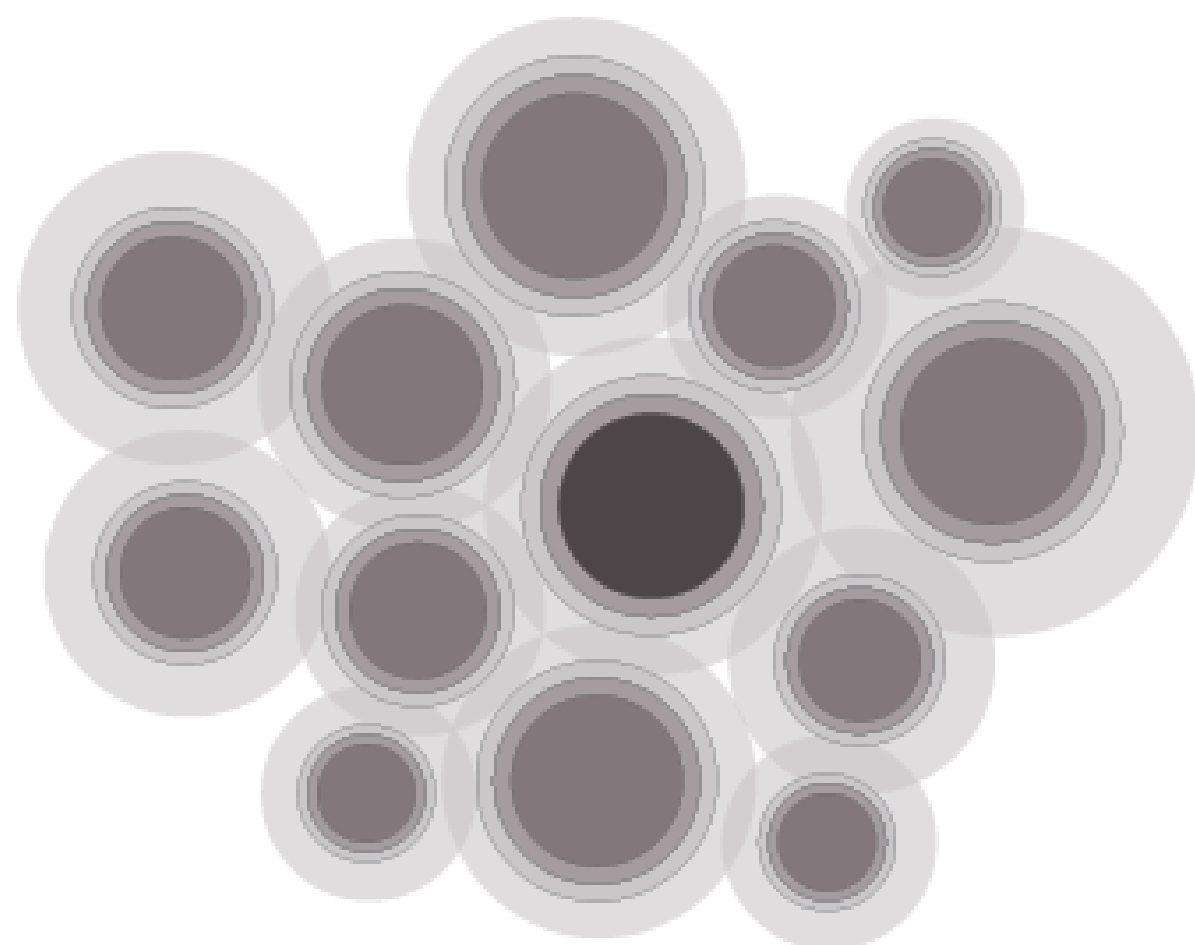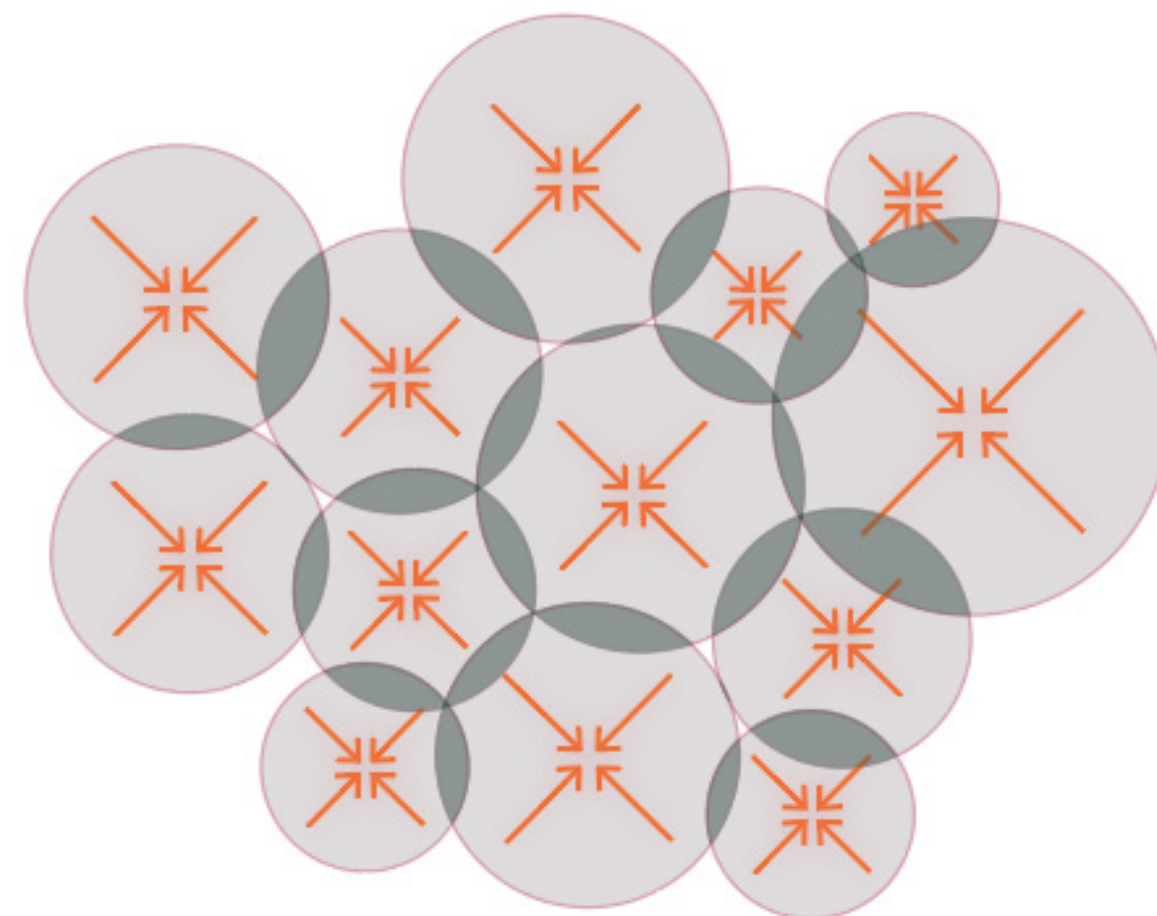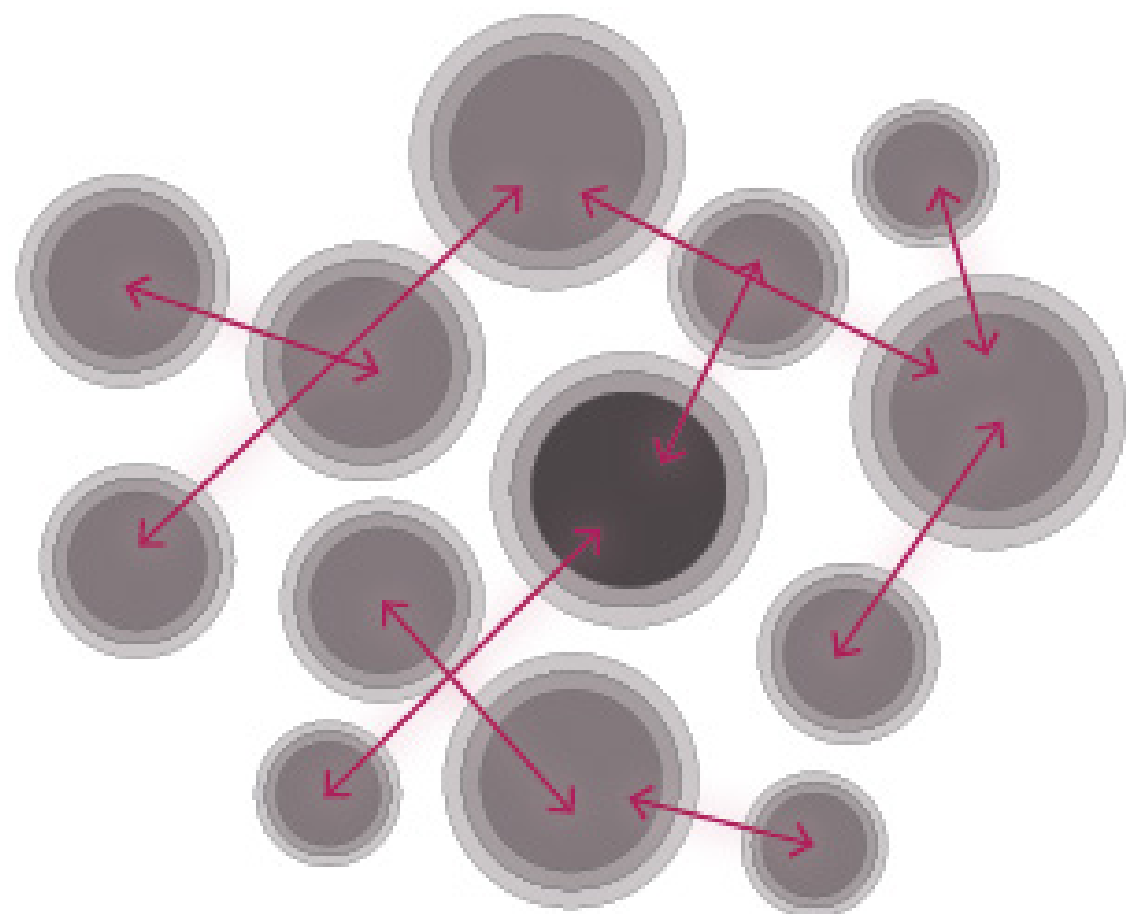




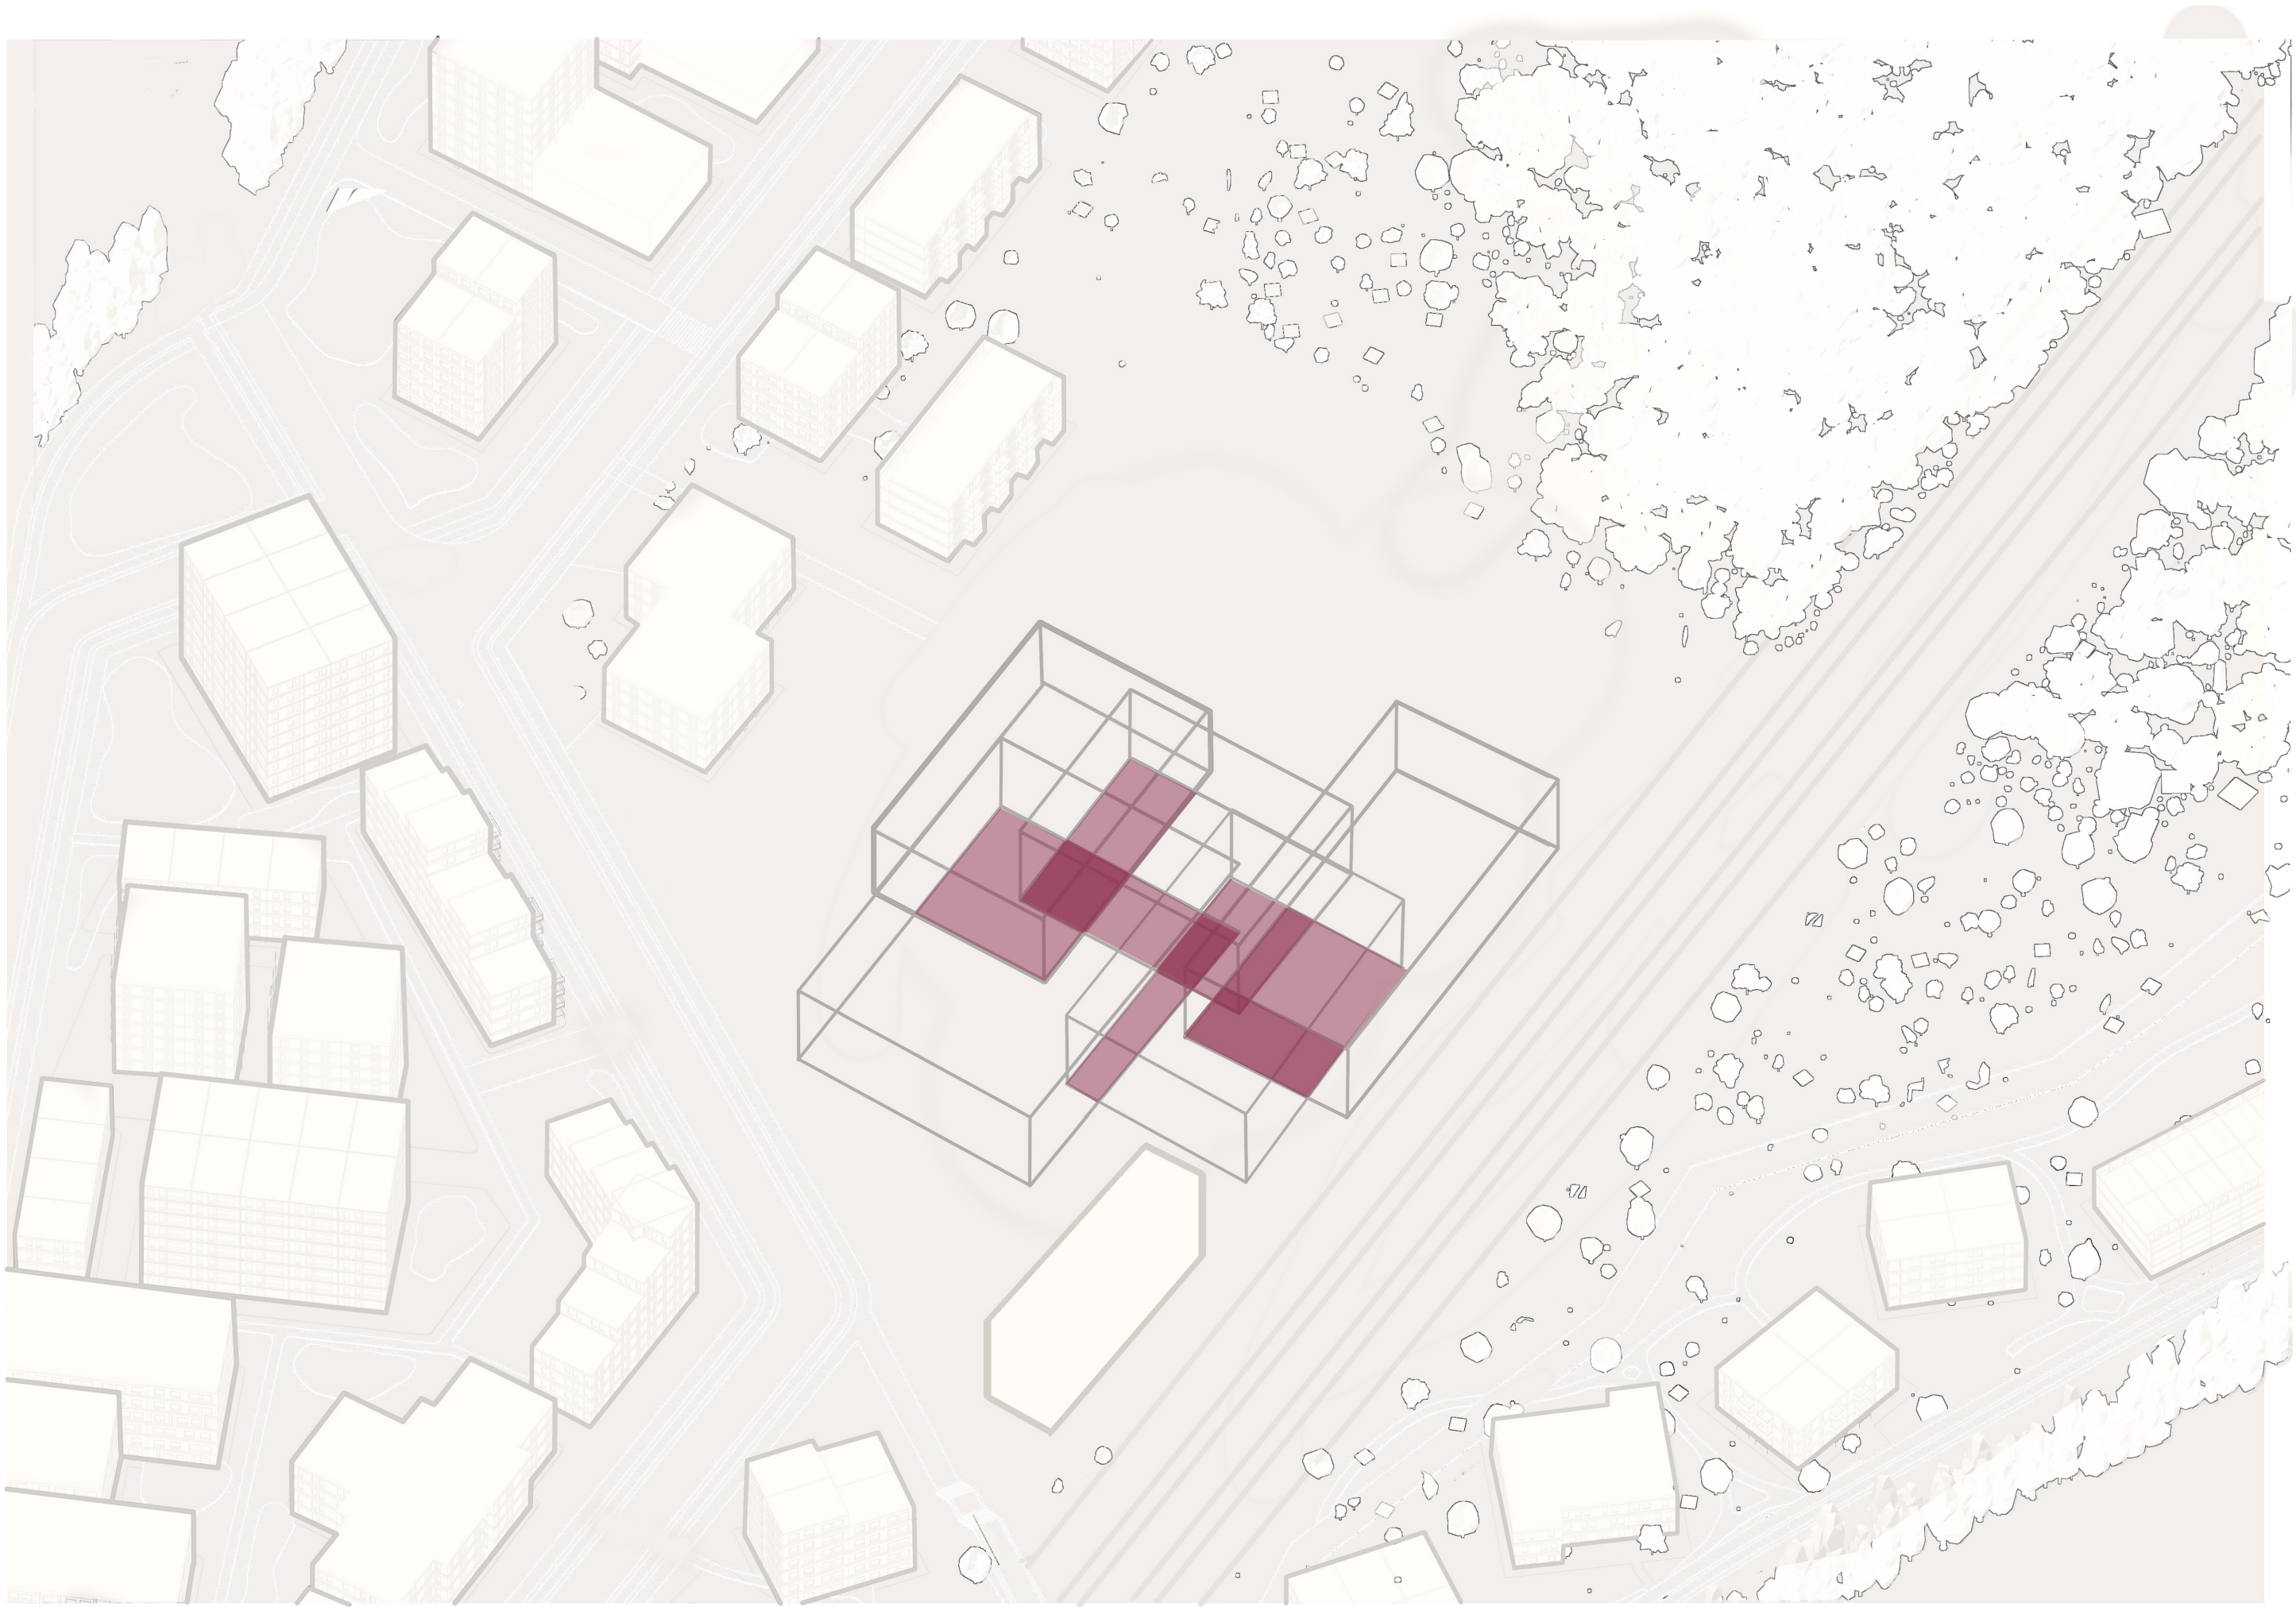



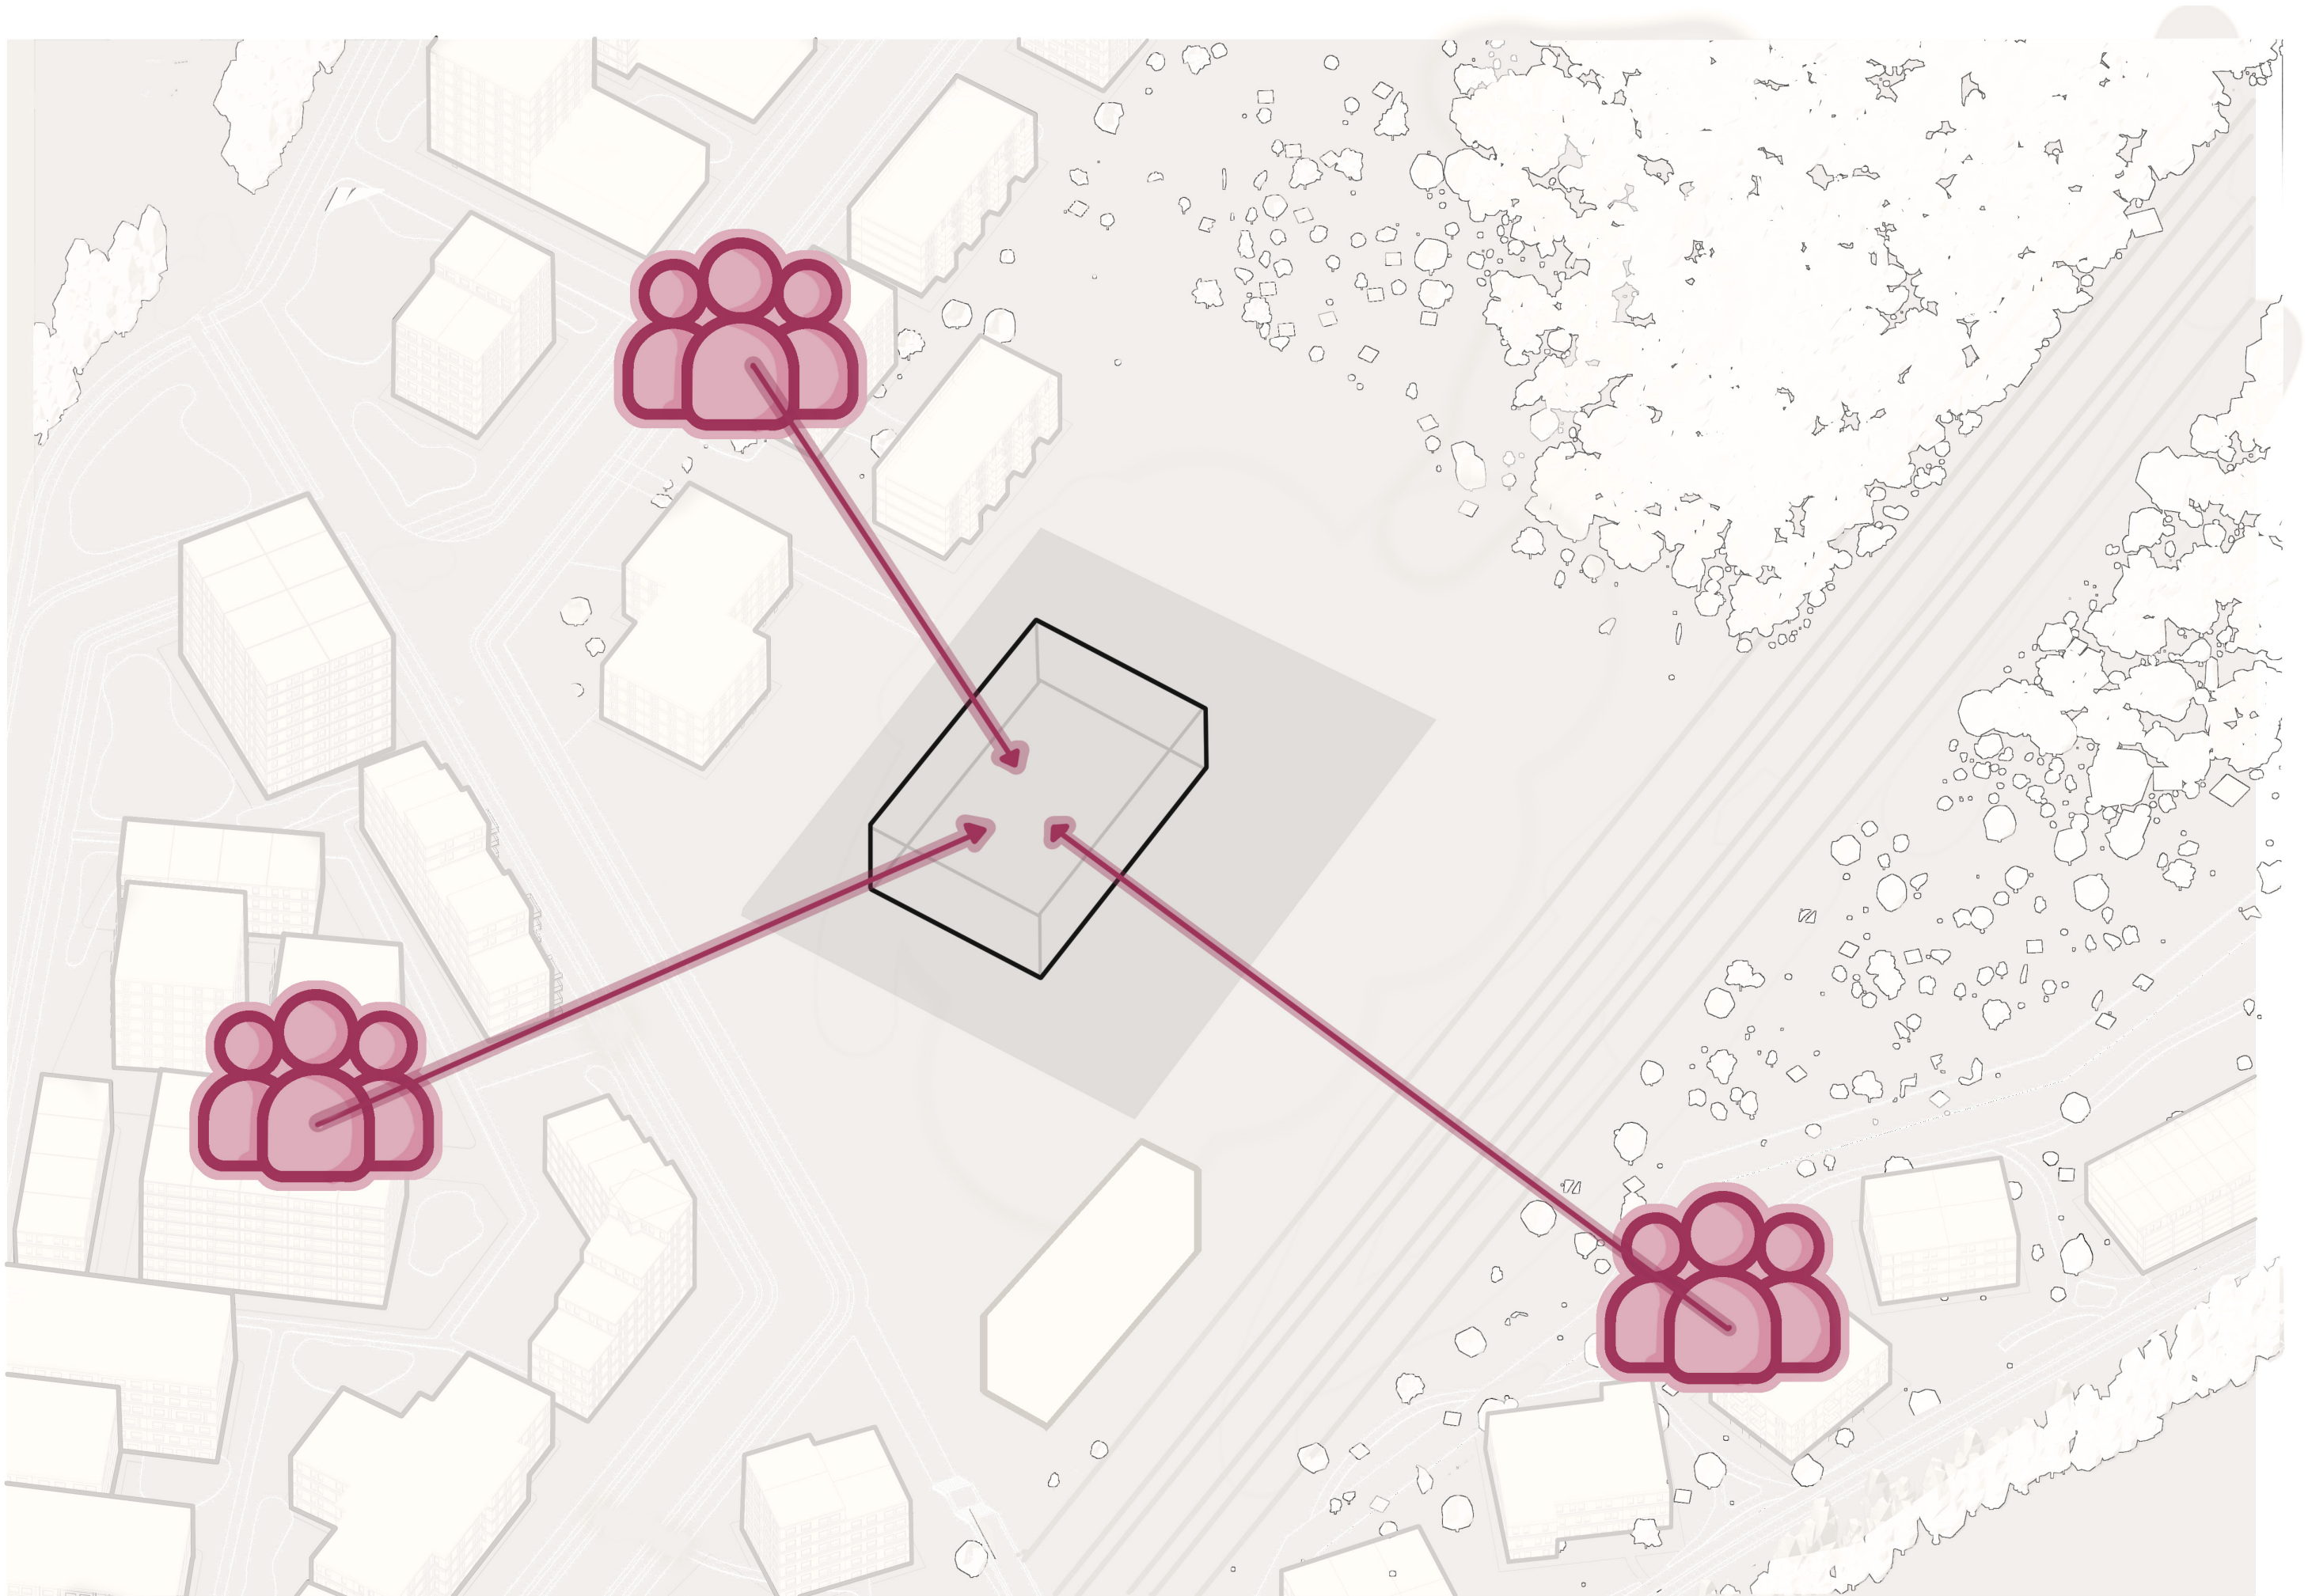




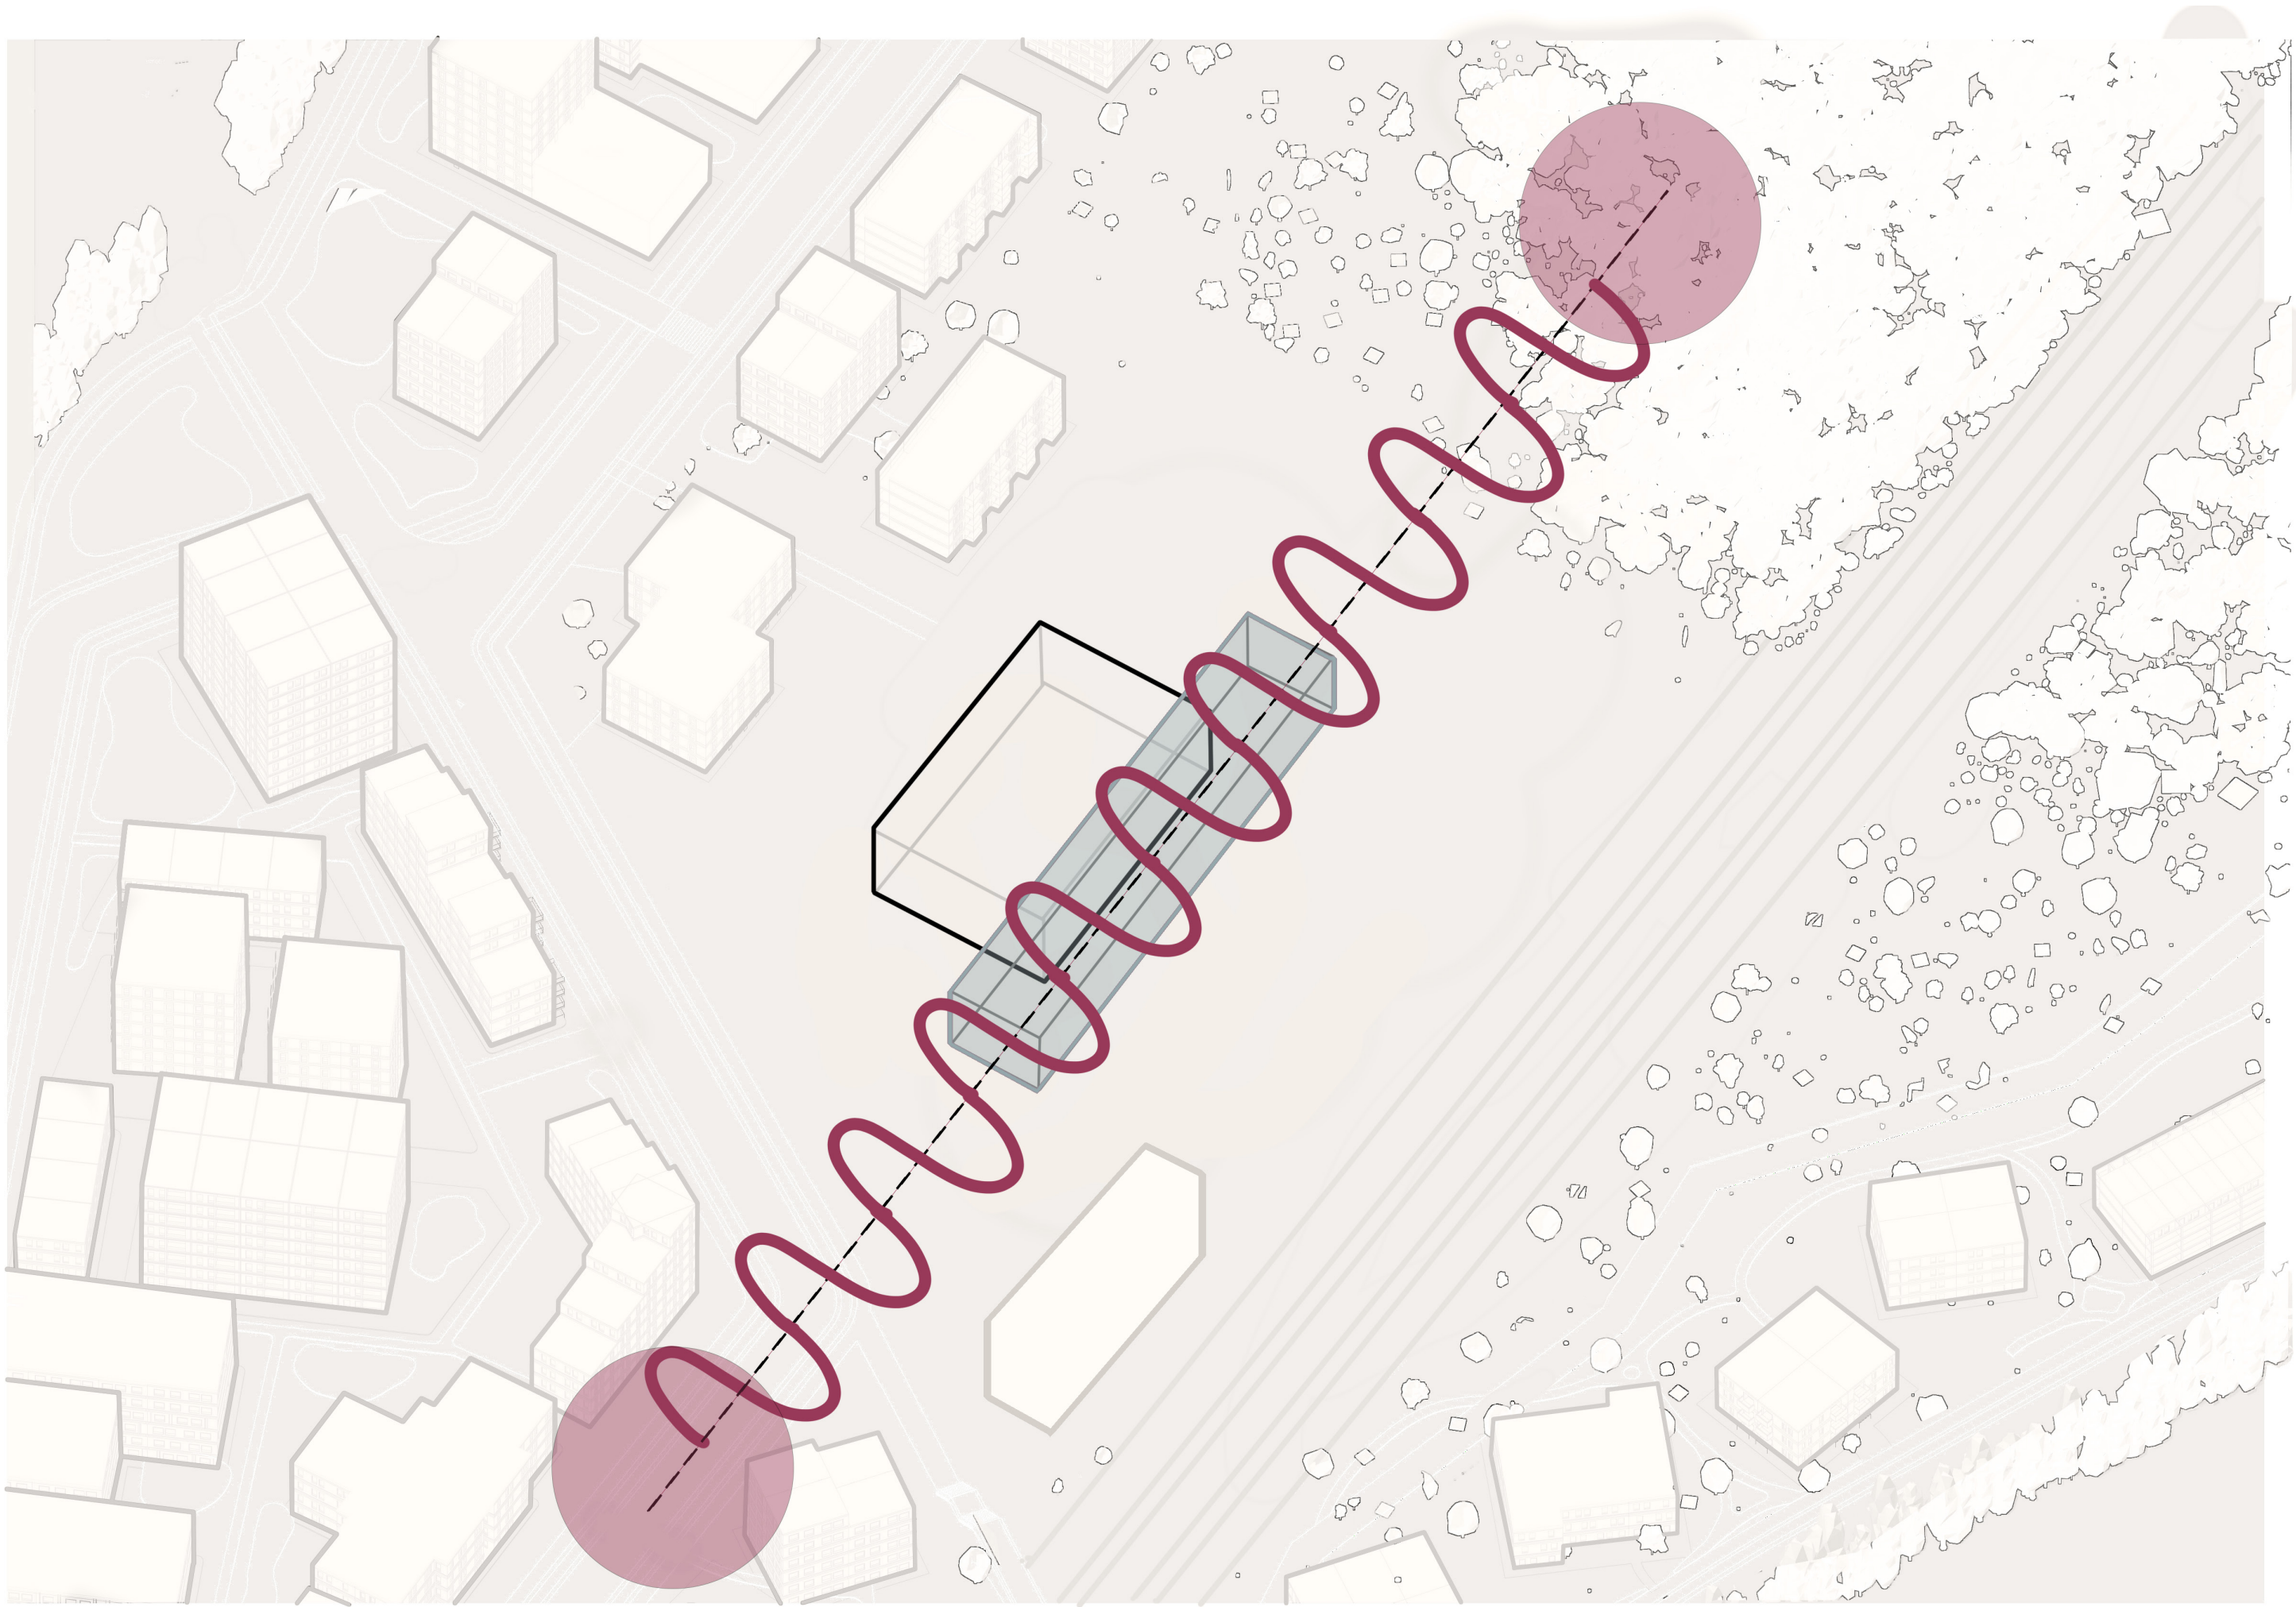




# FLOOR PLAN




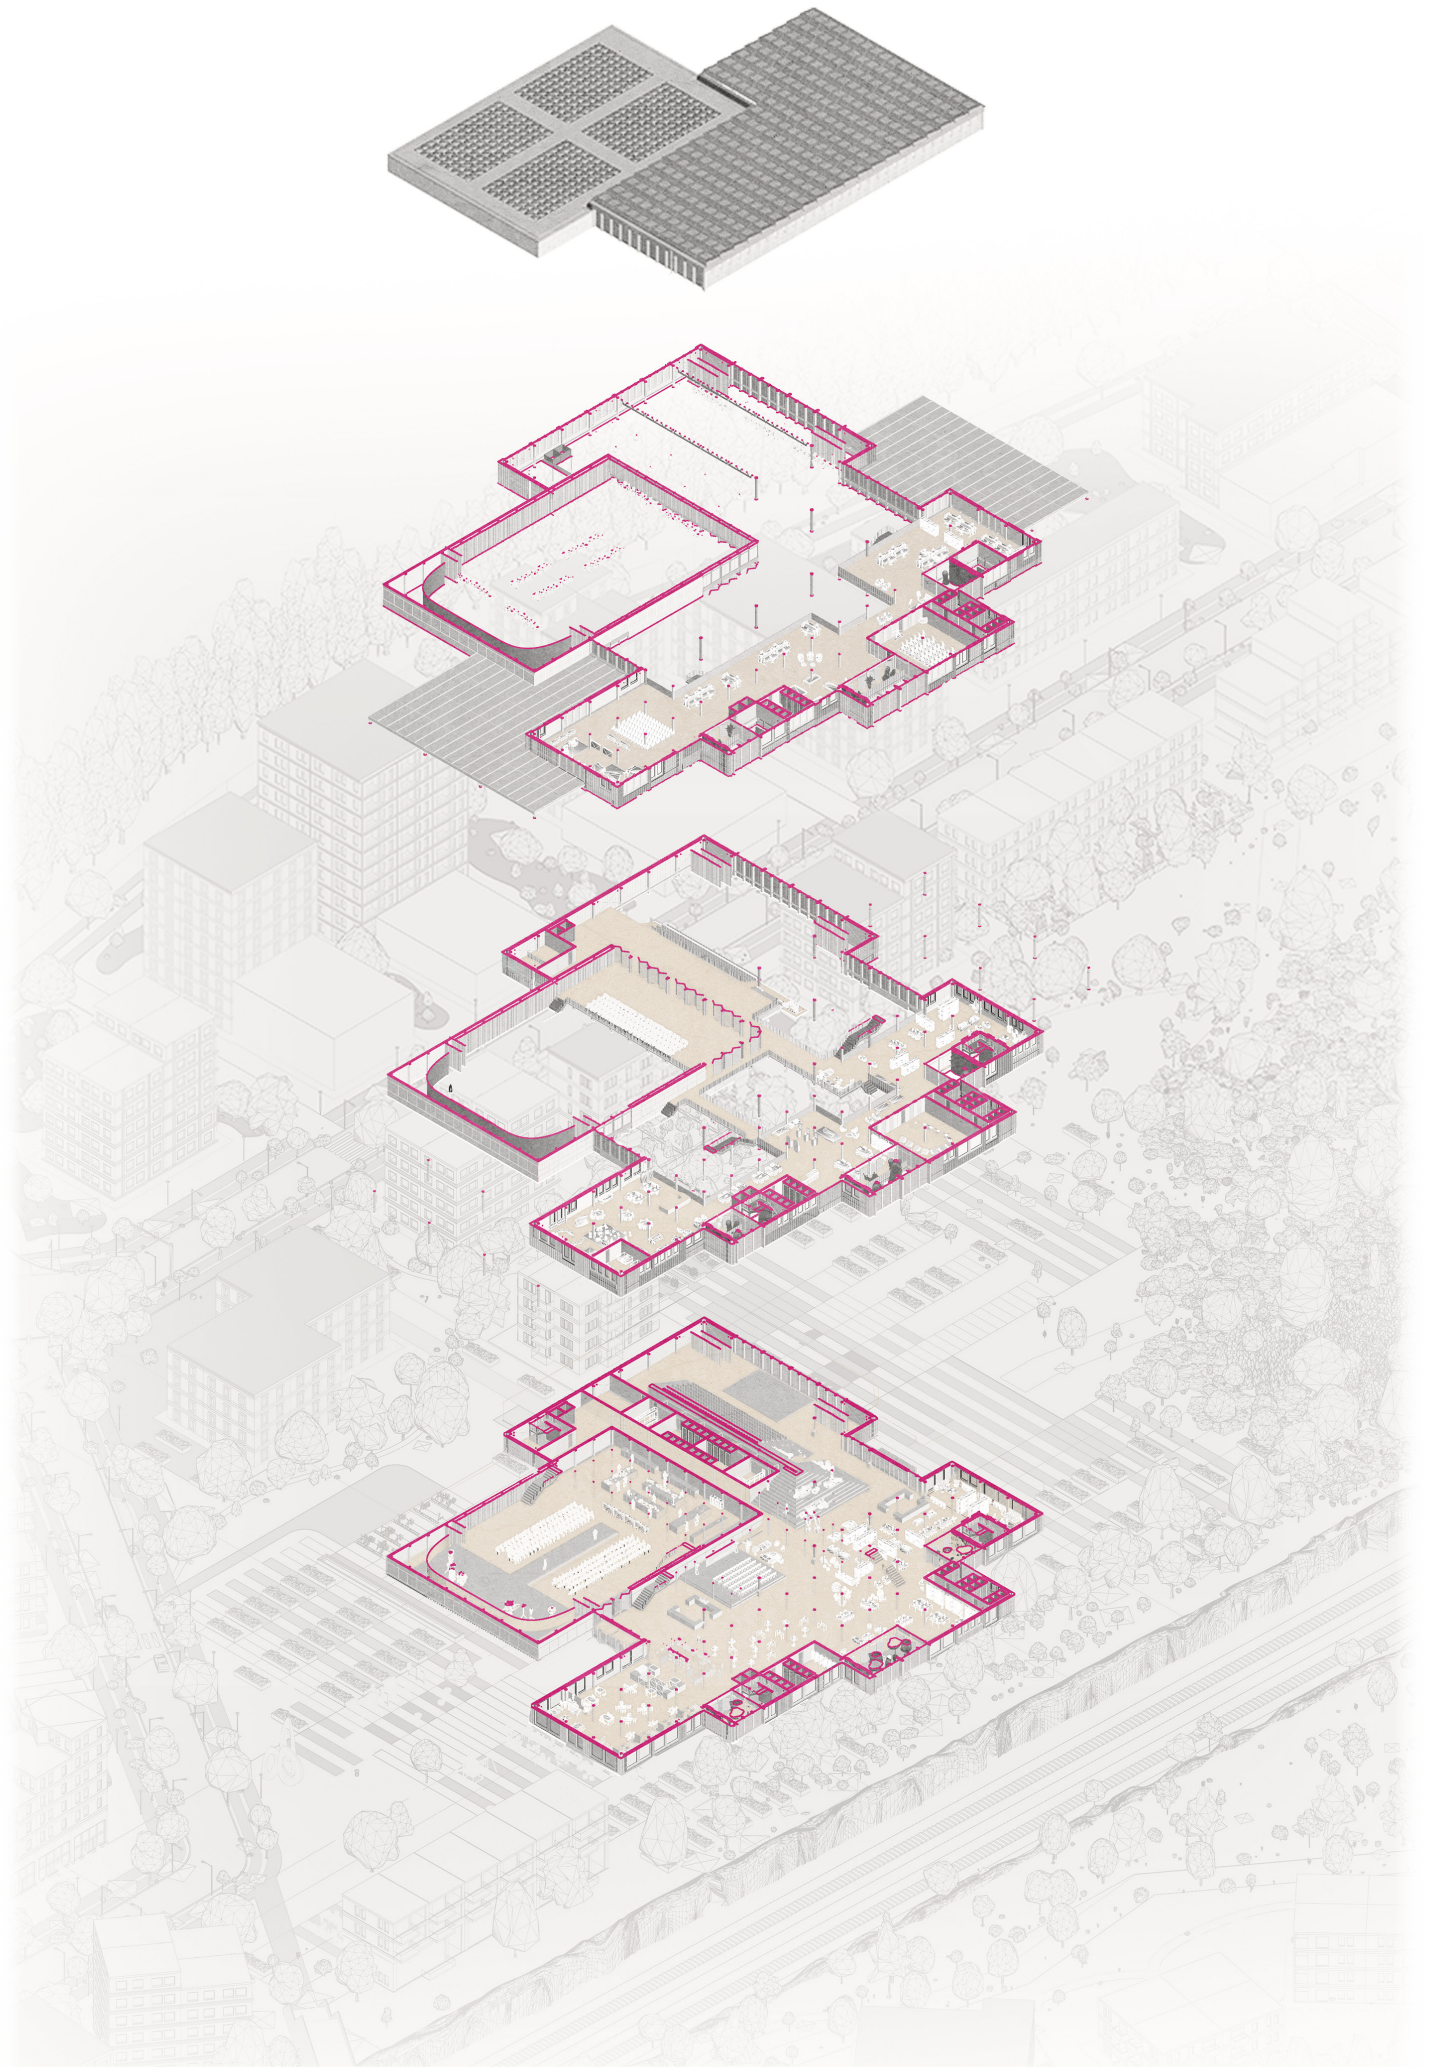




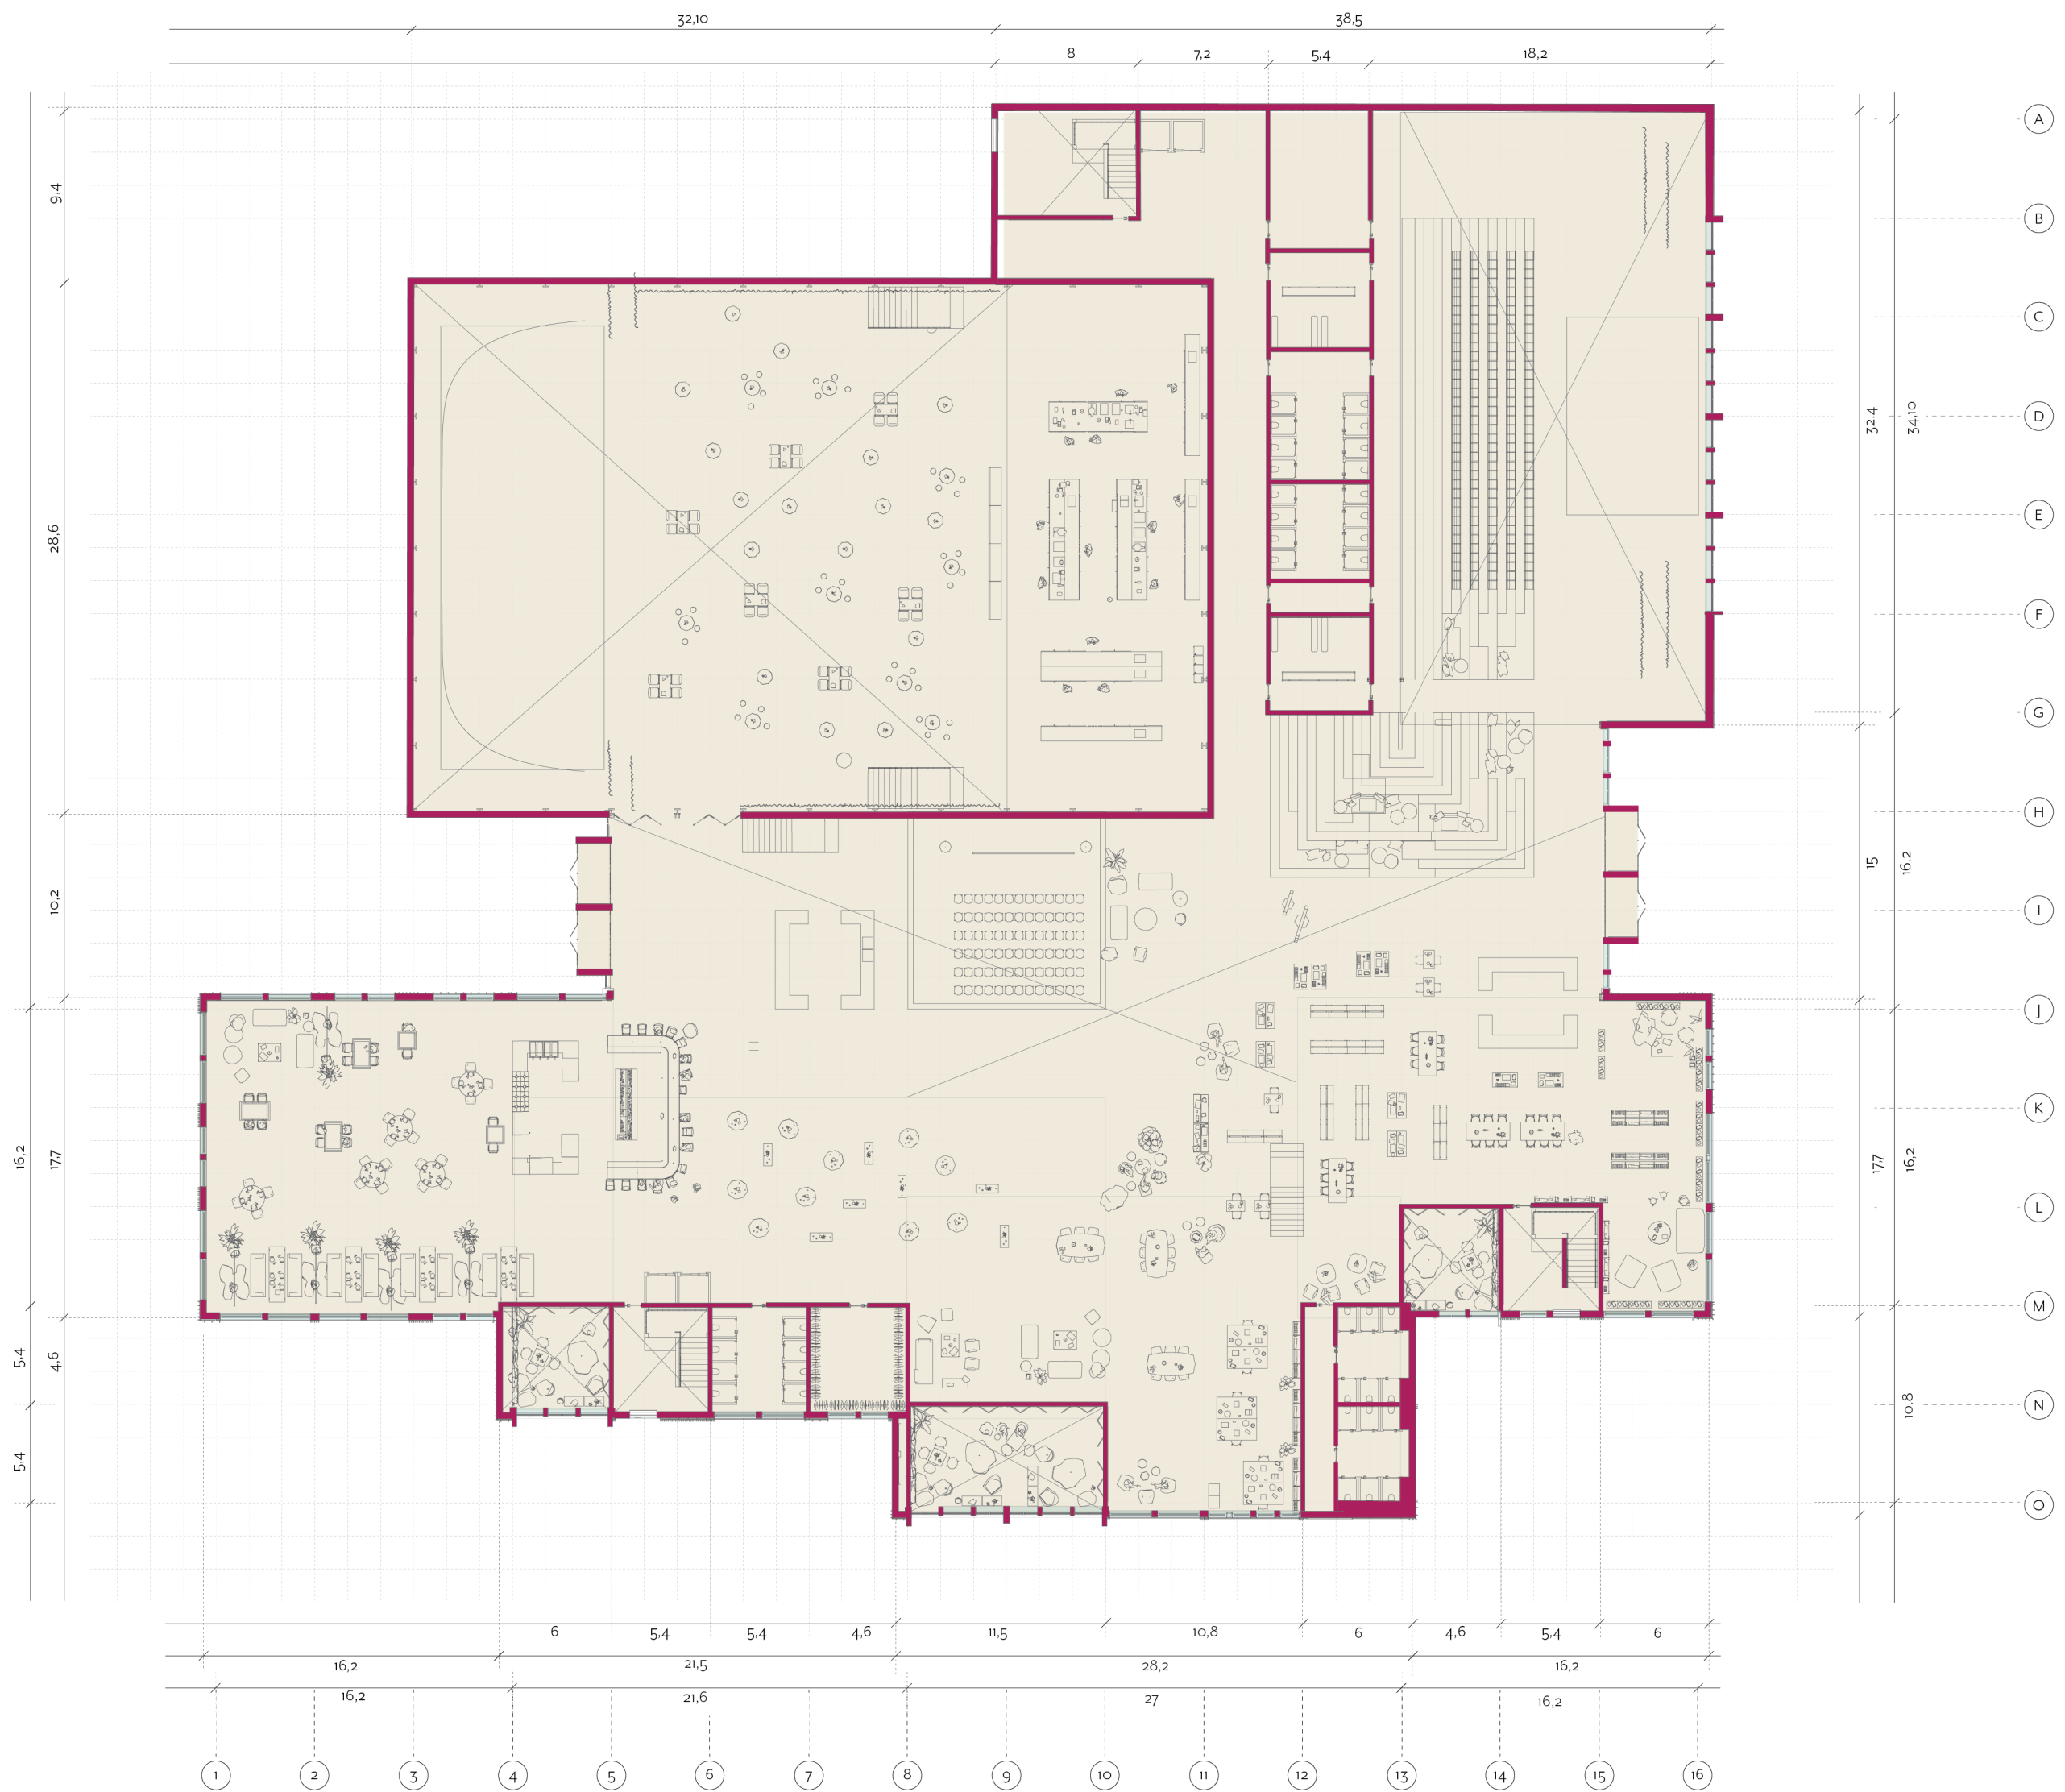





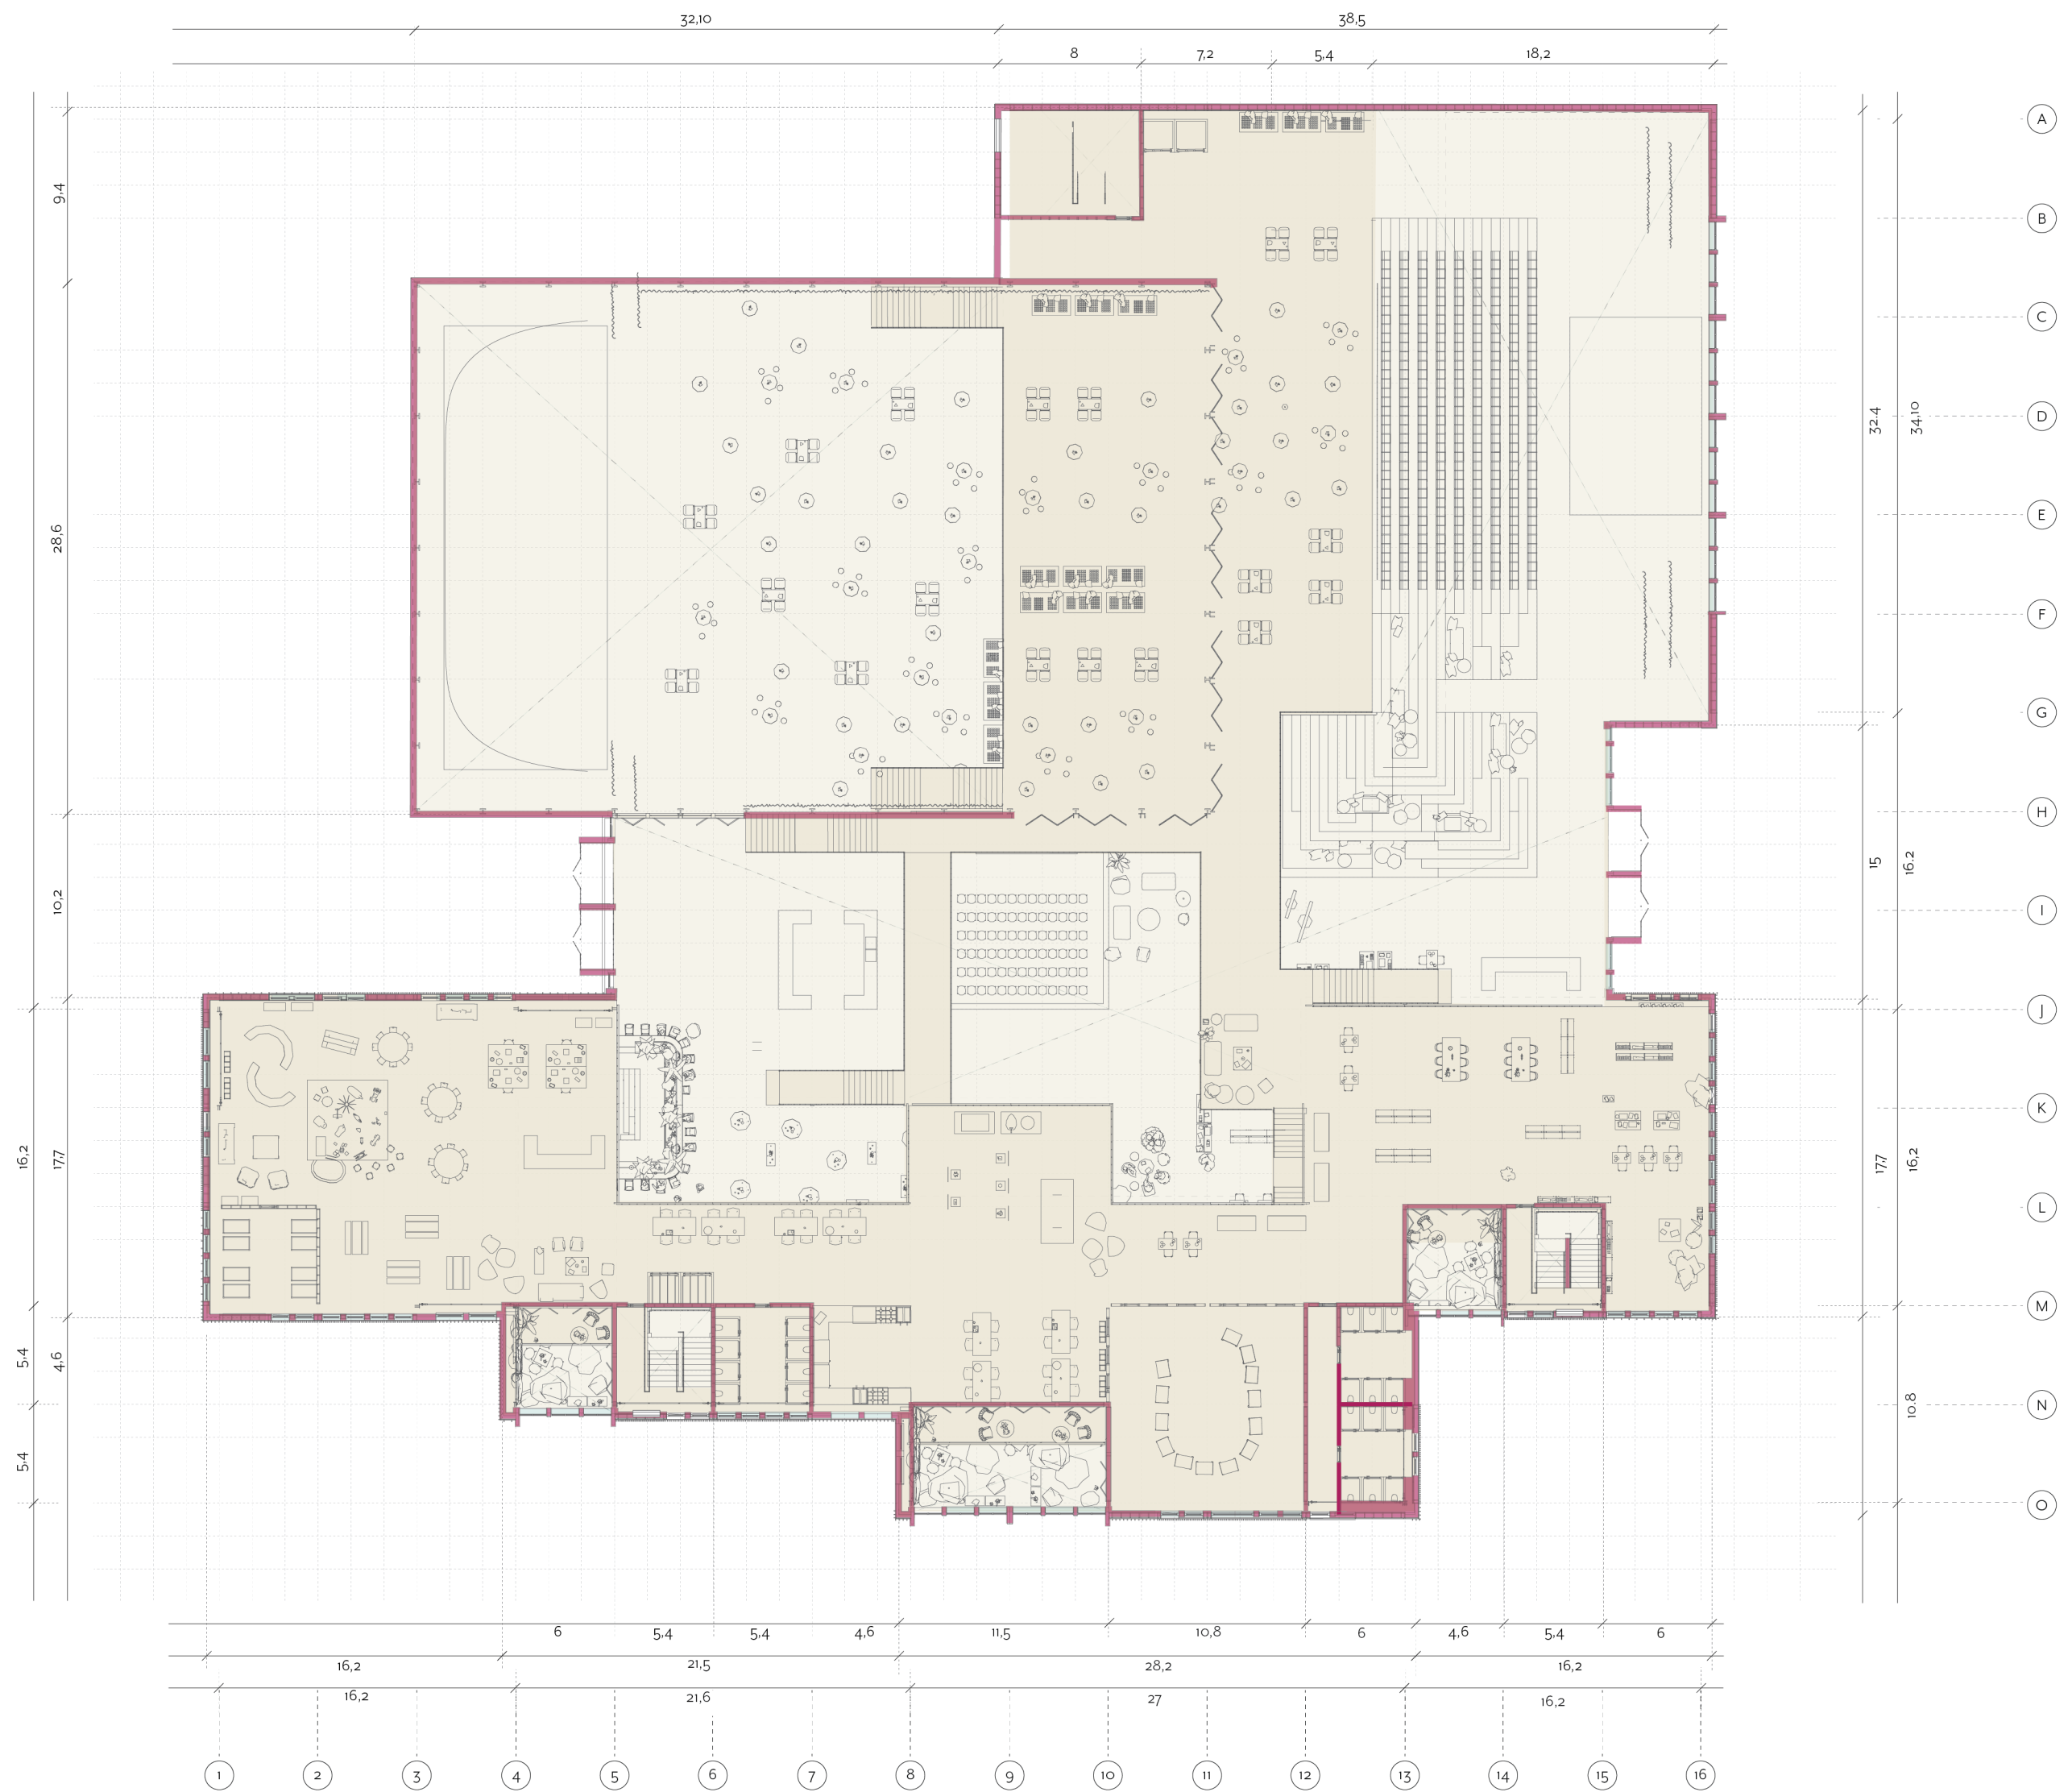





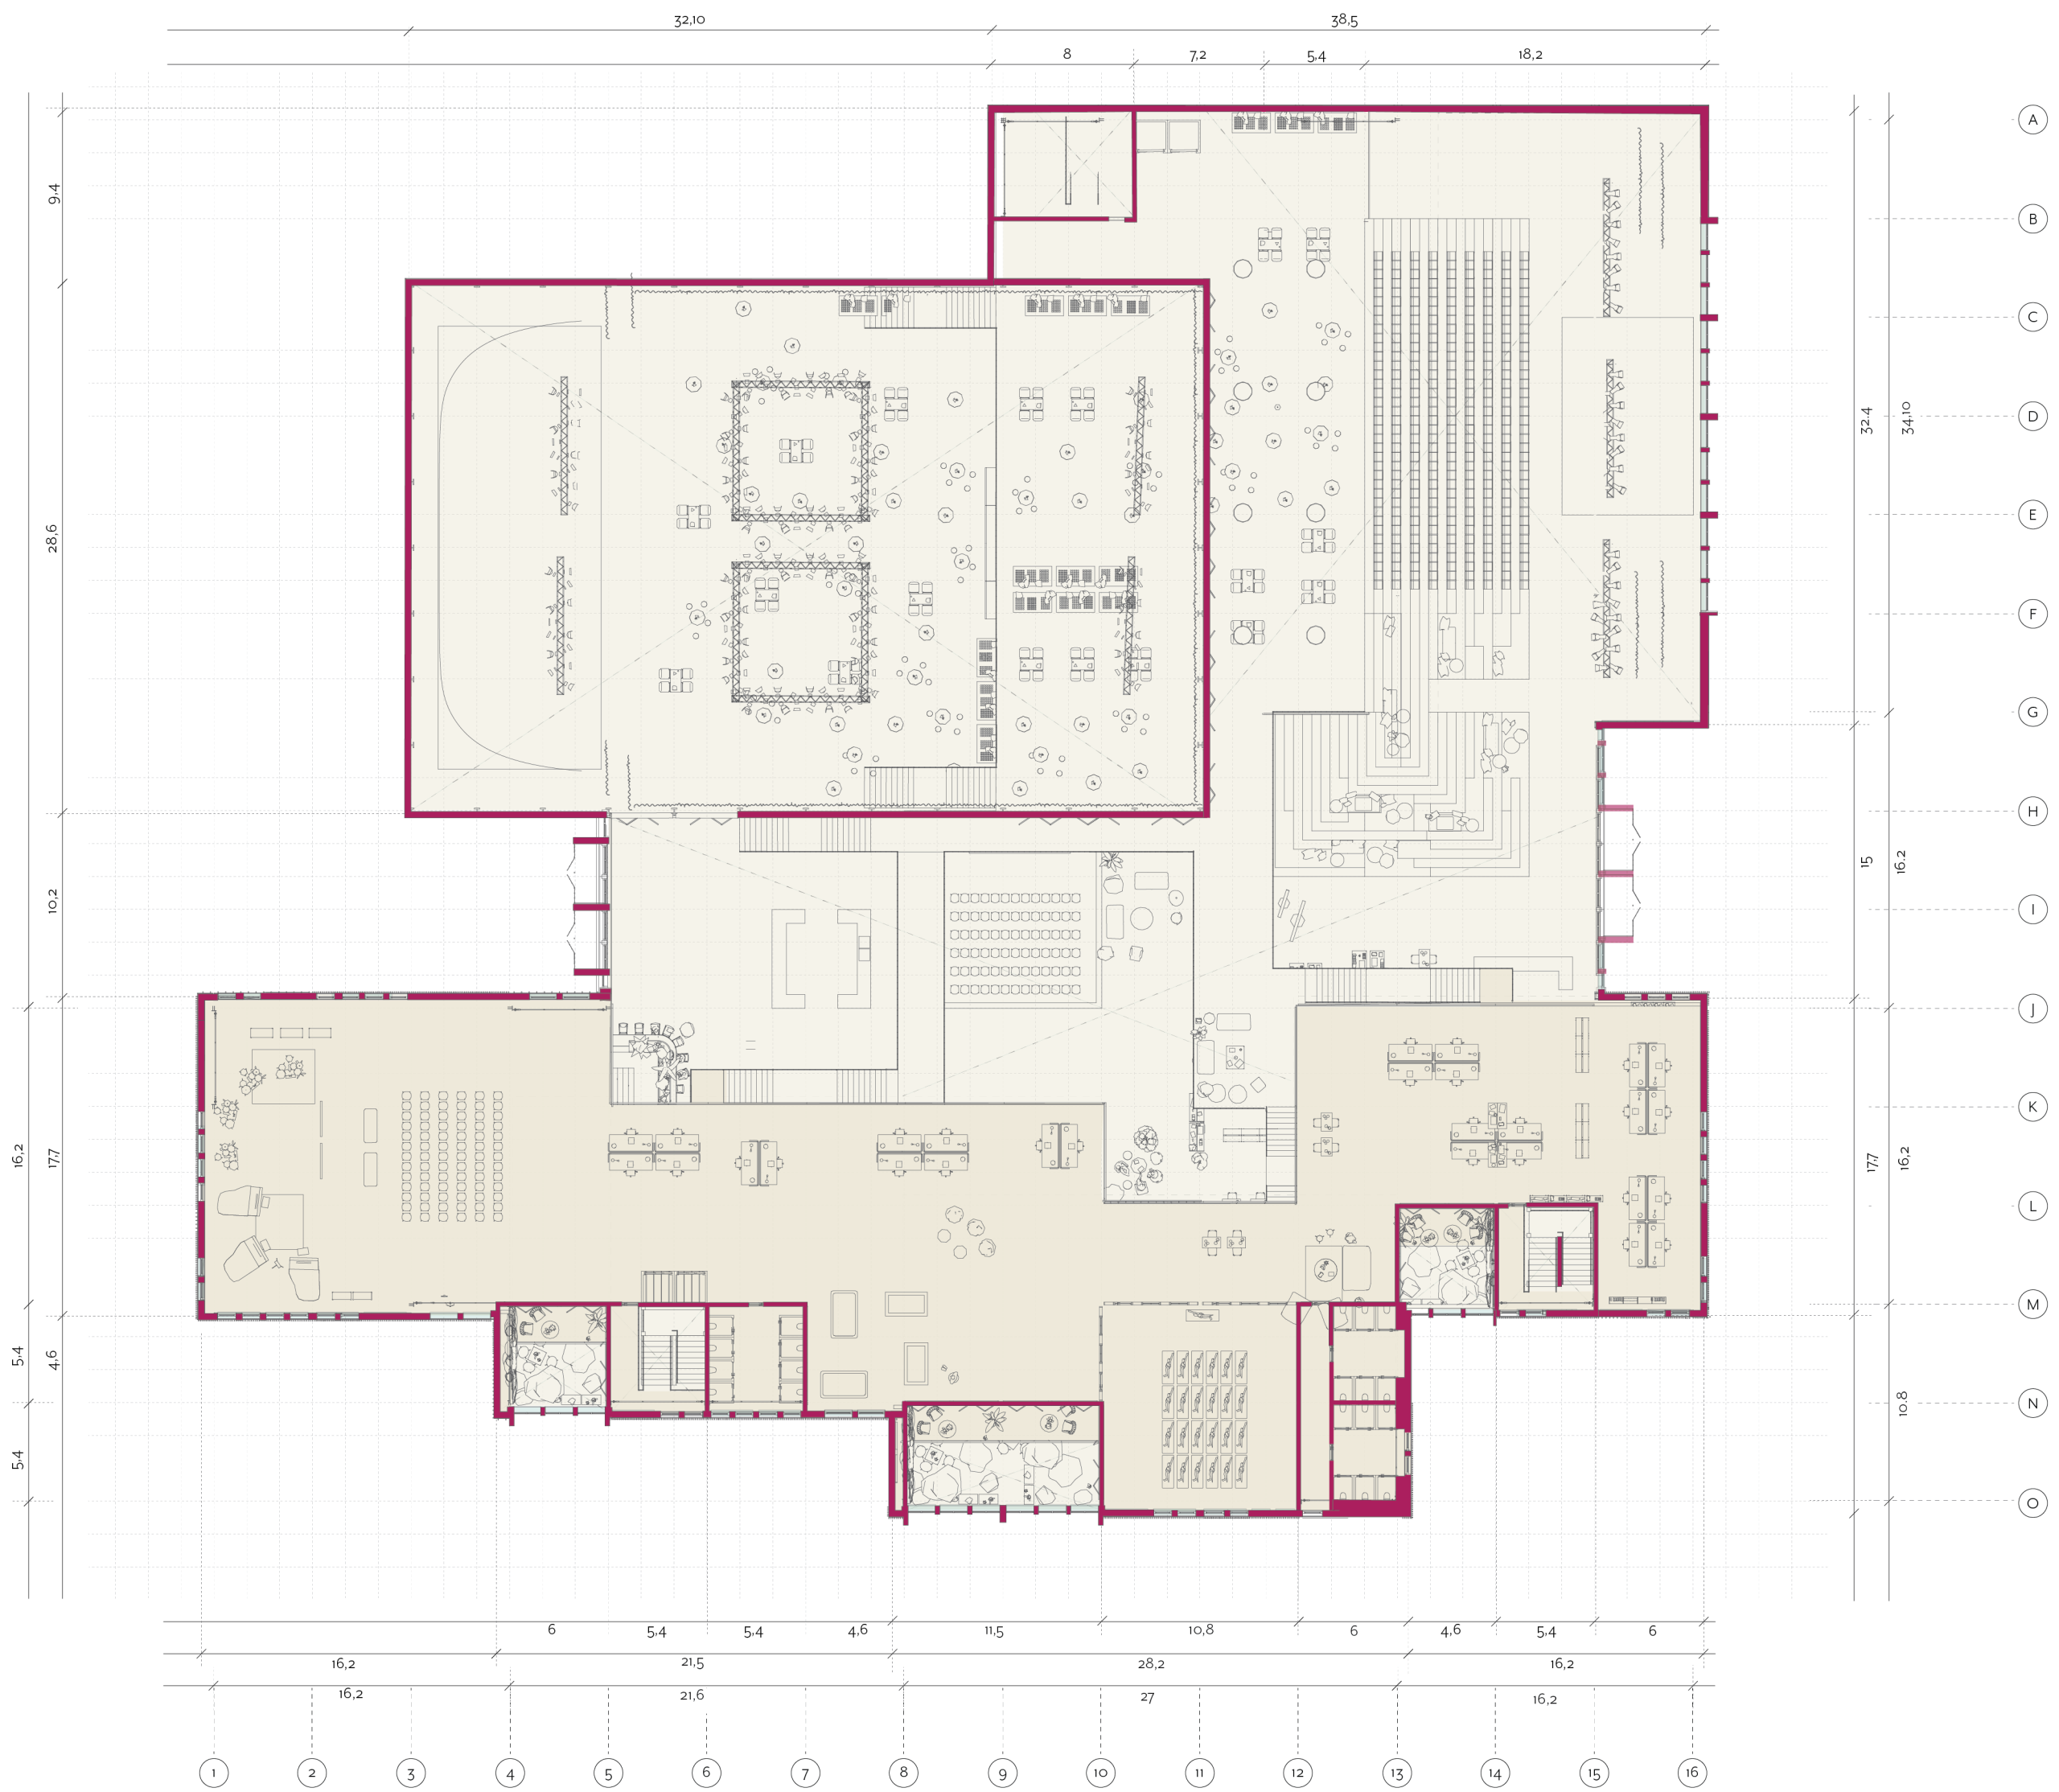



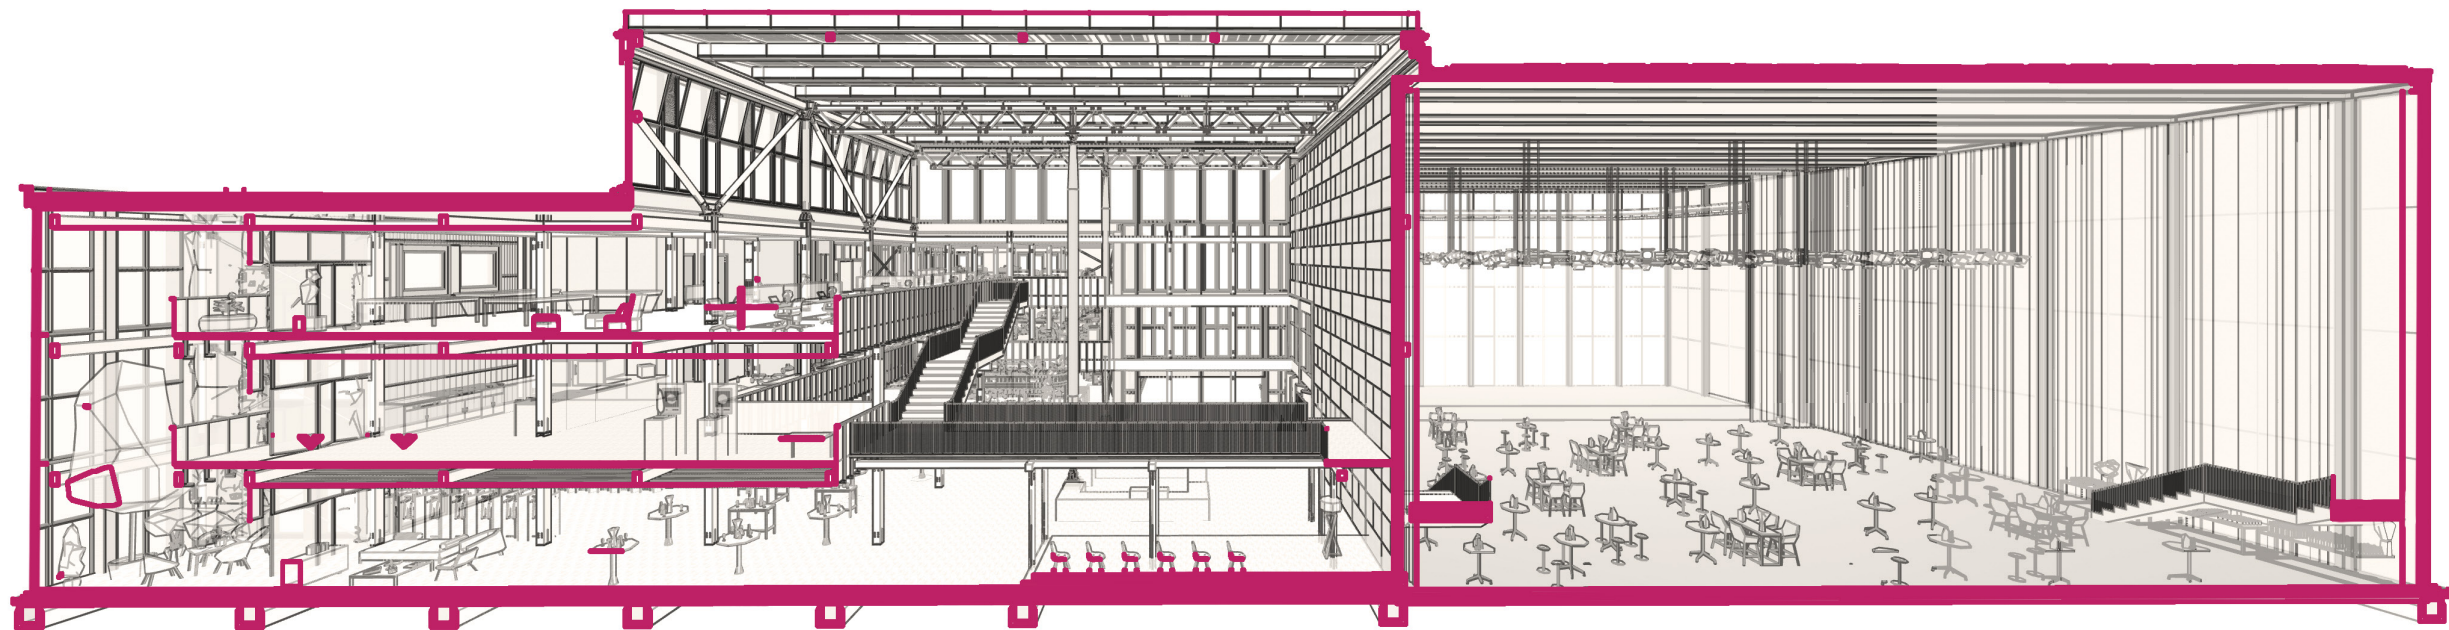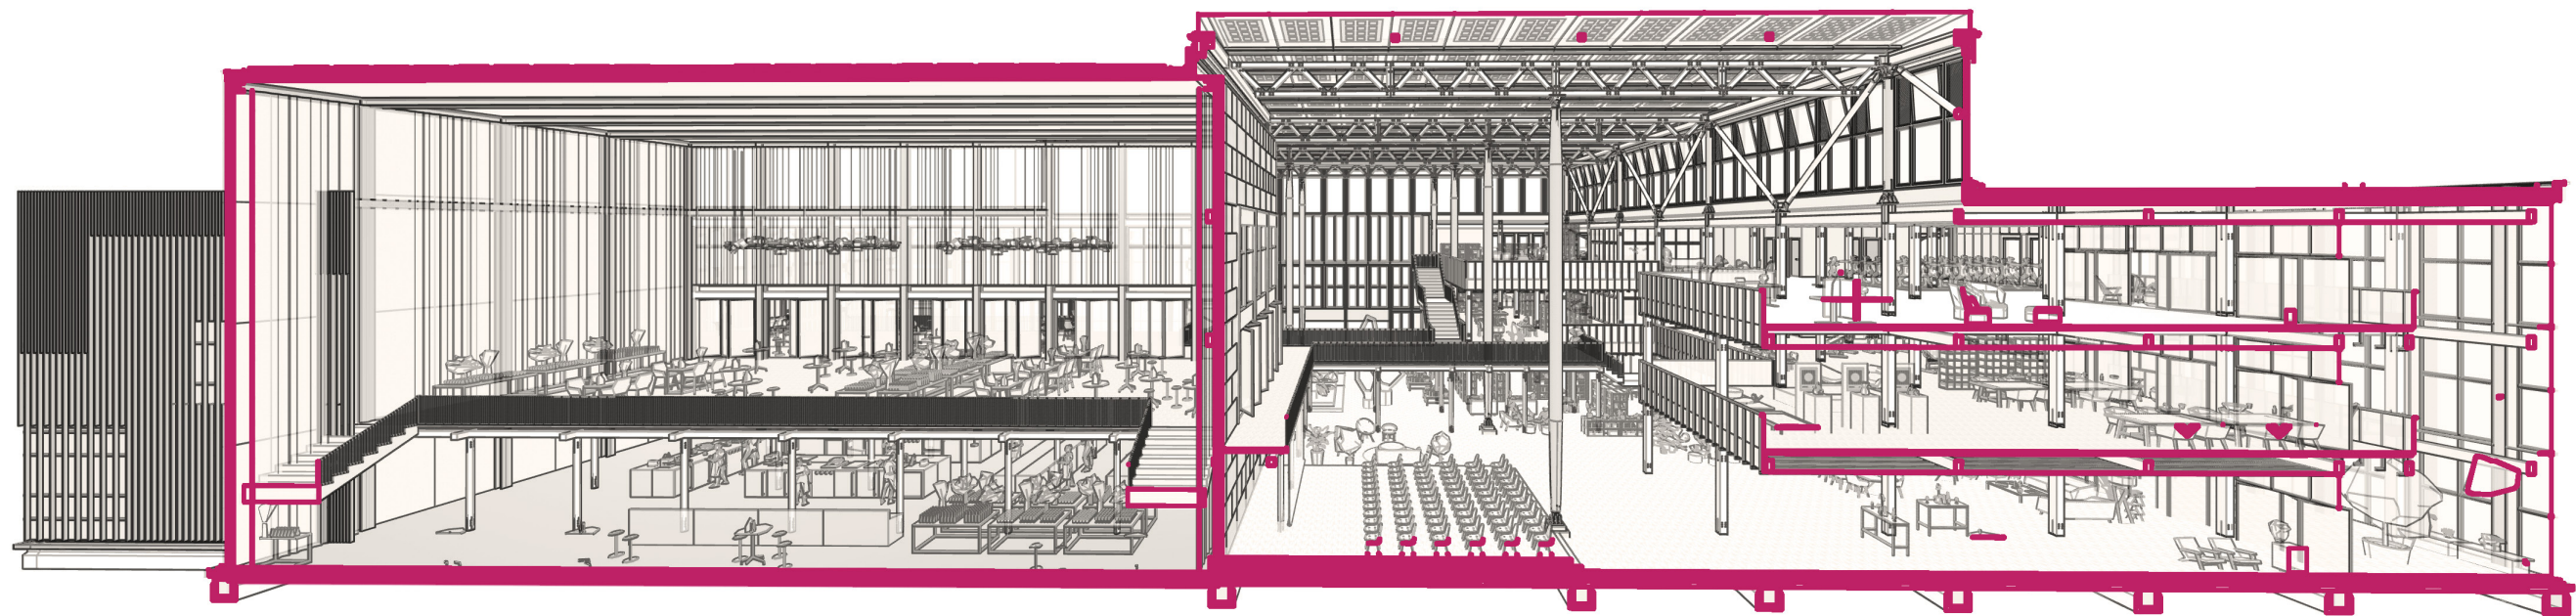





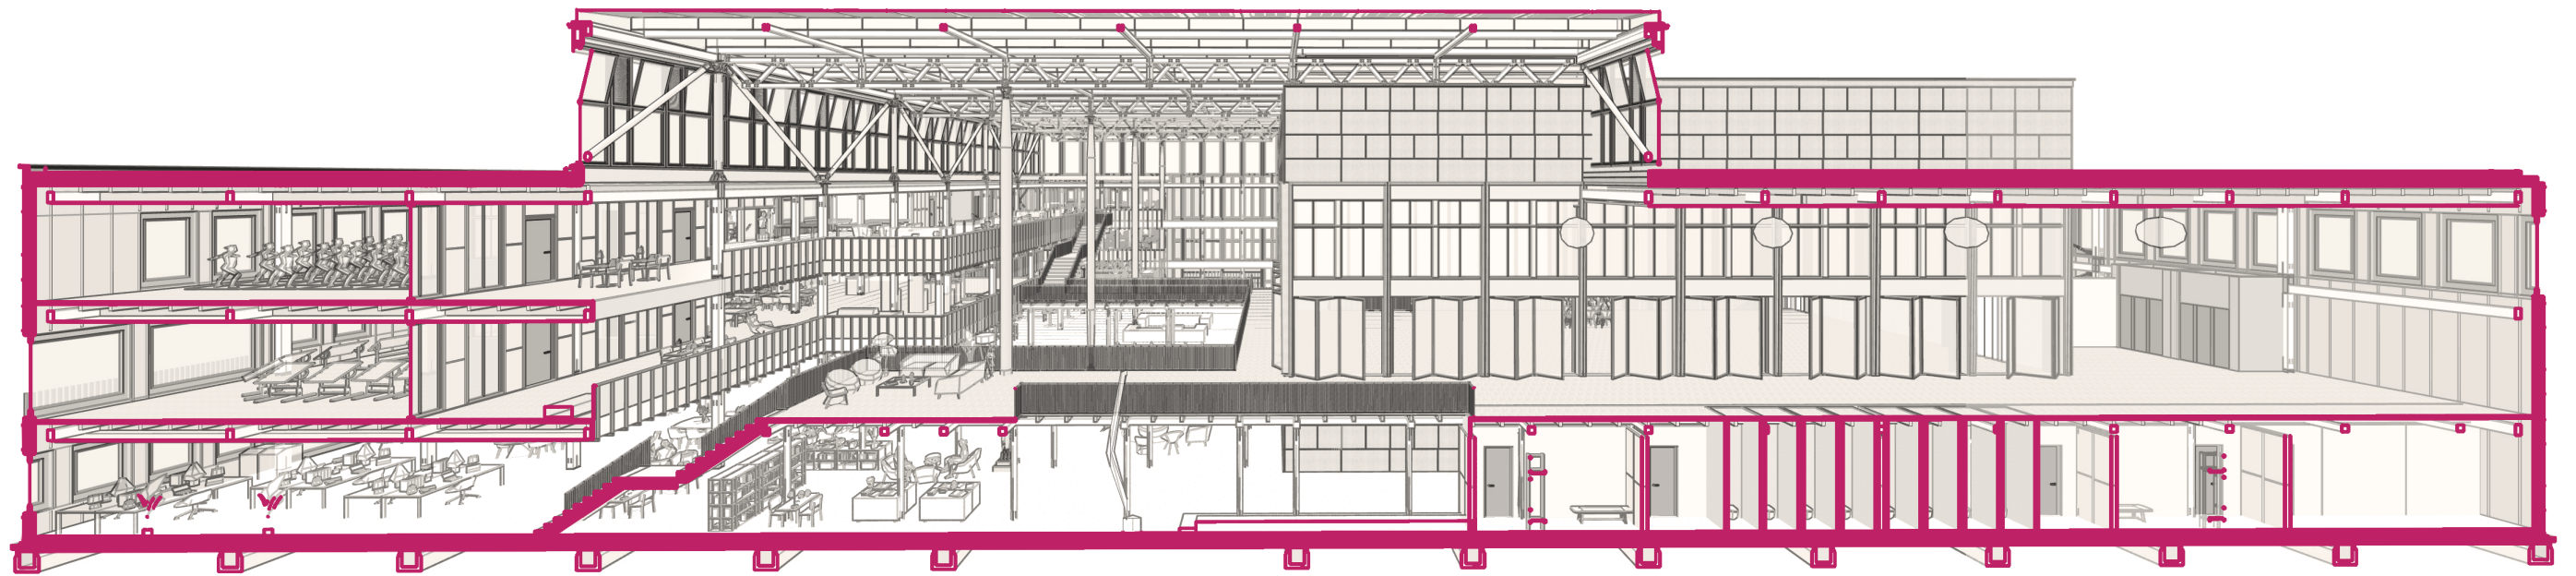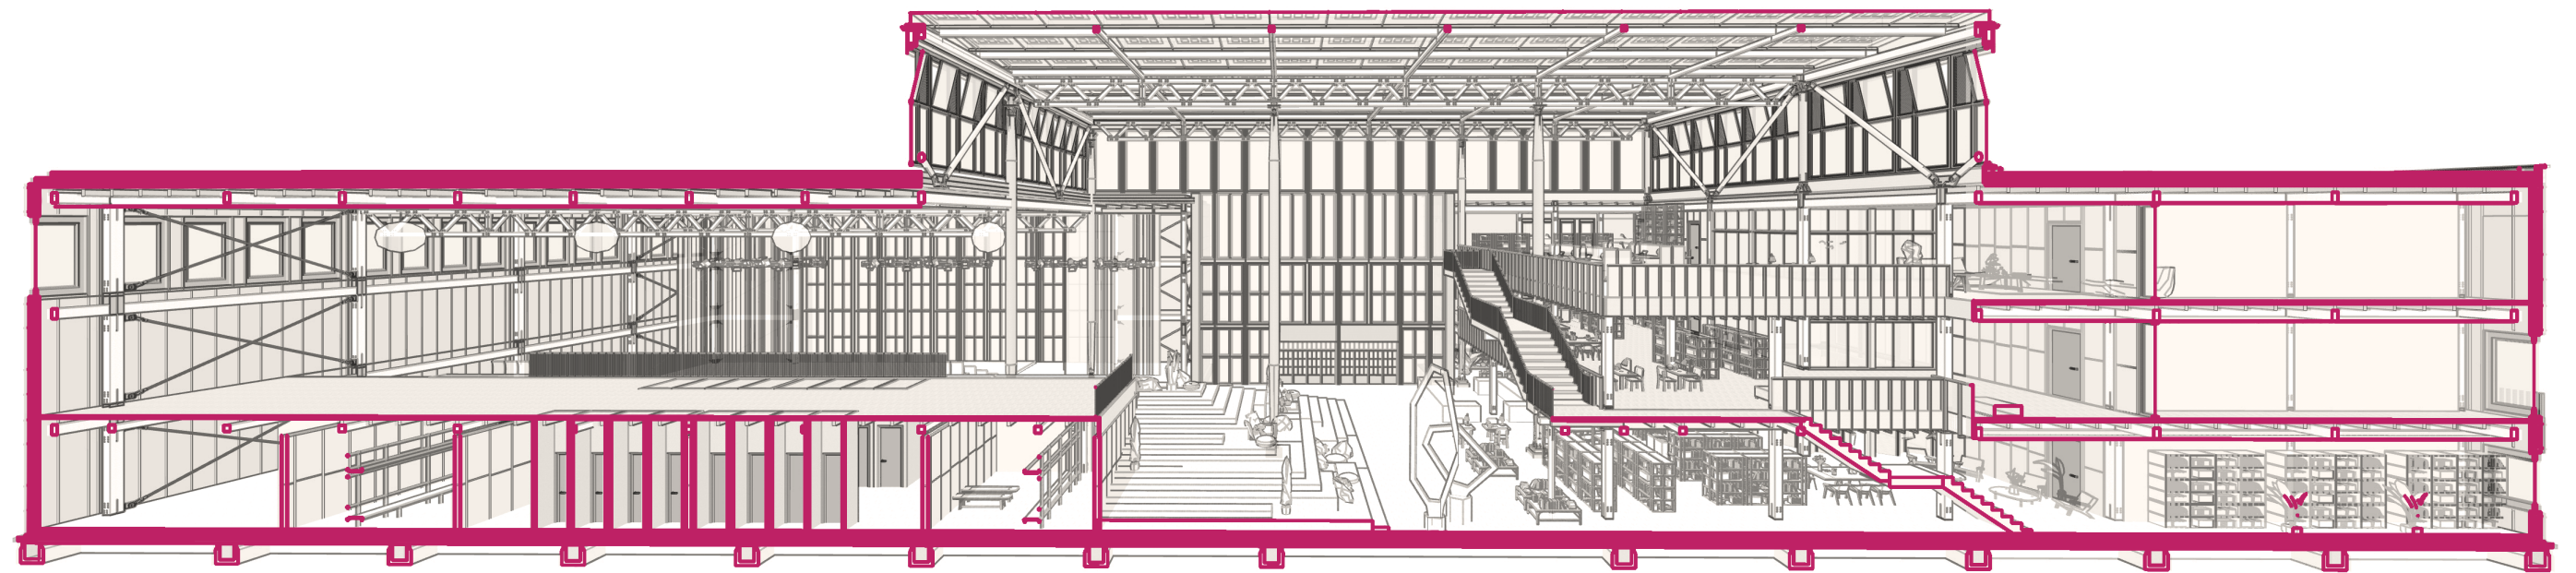




**FA-**  
**CADE**




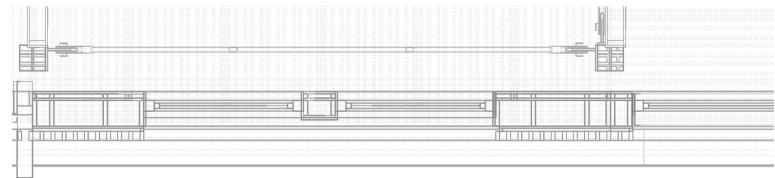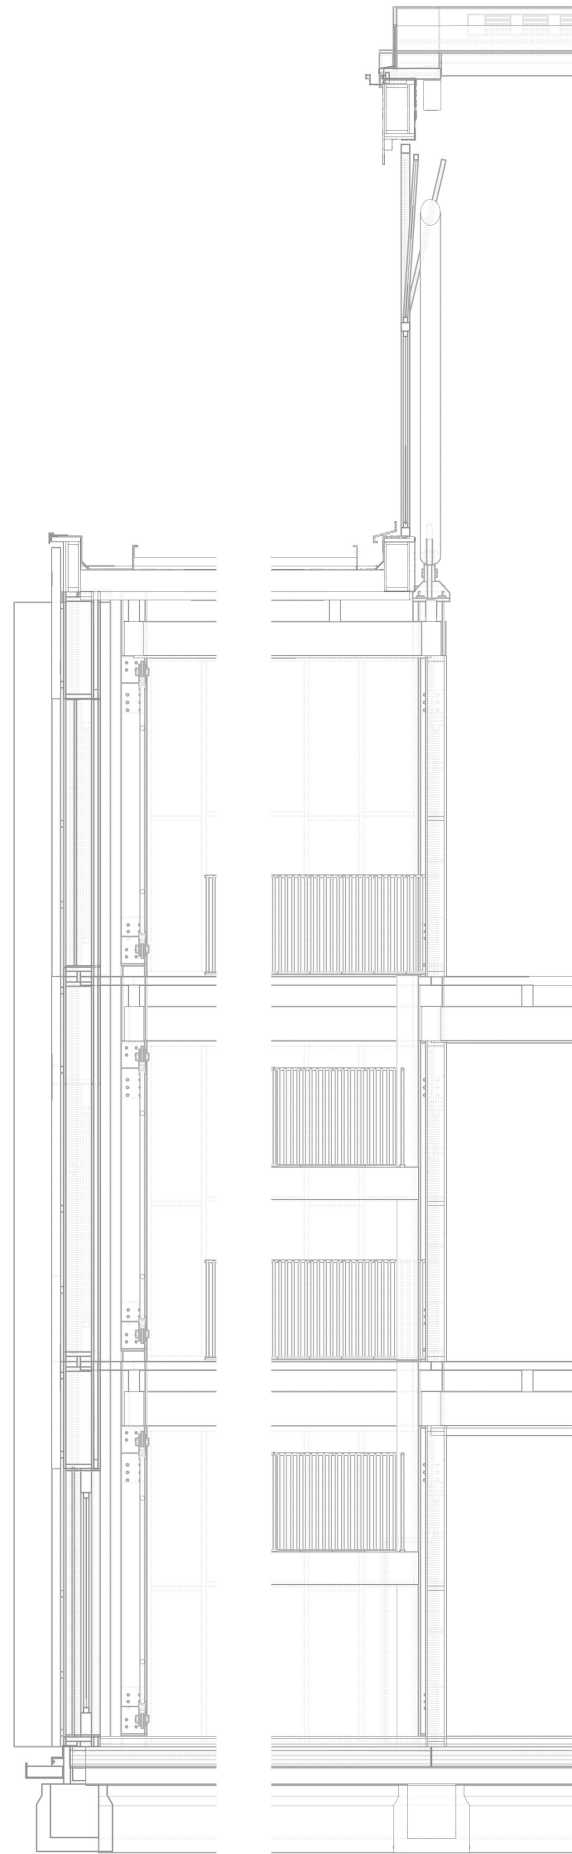




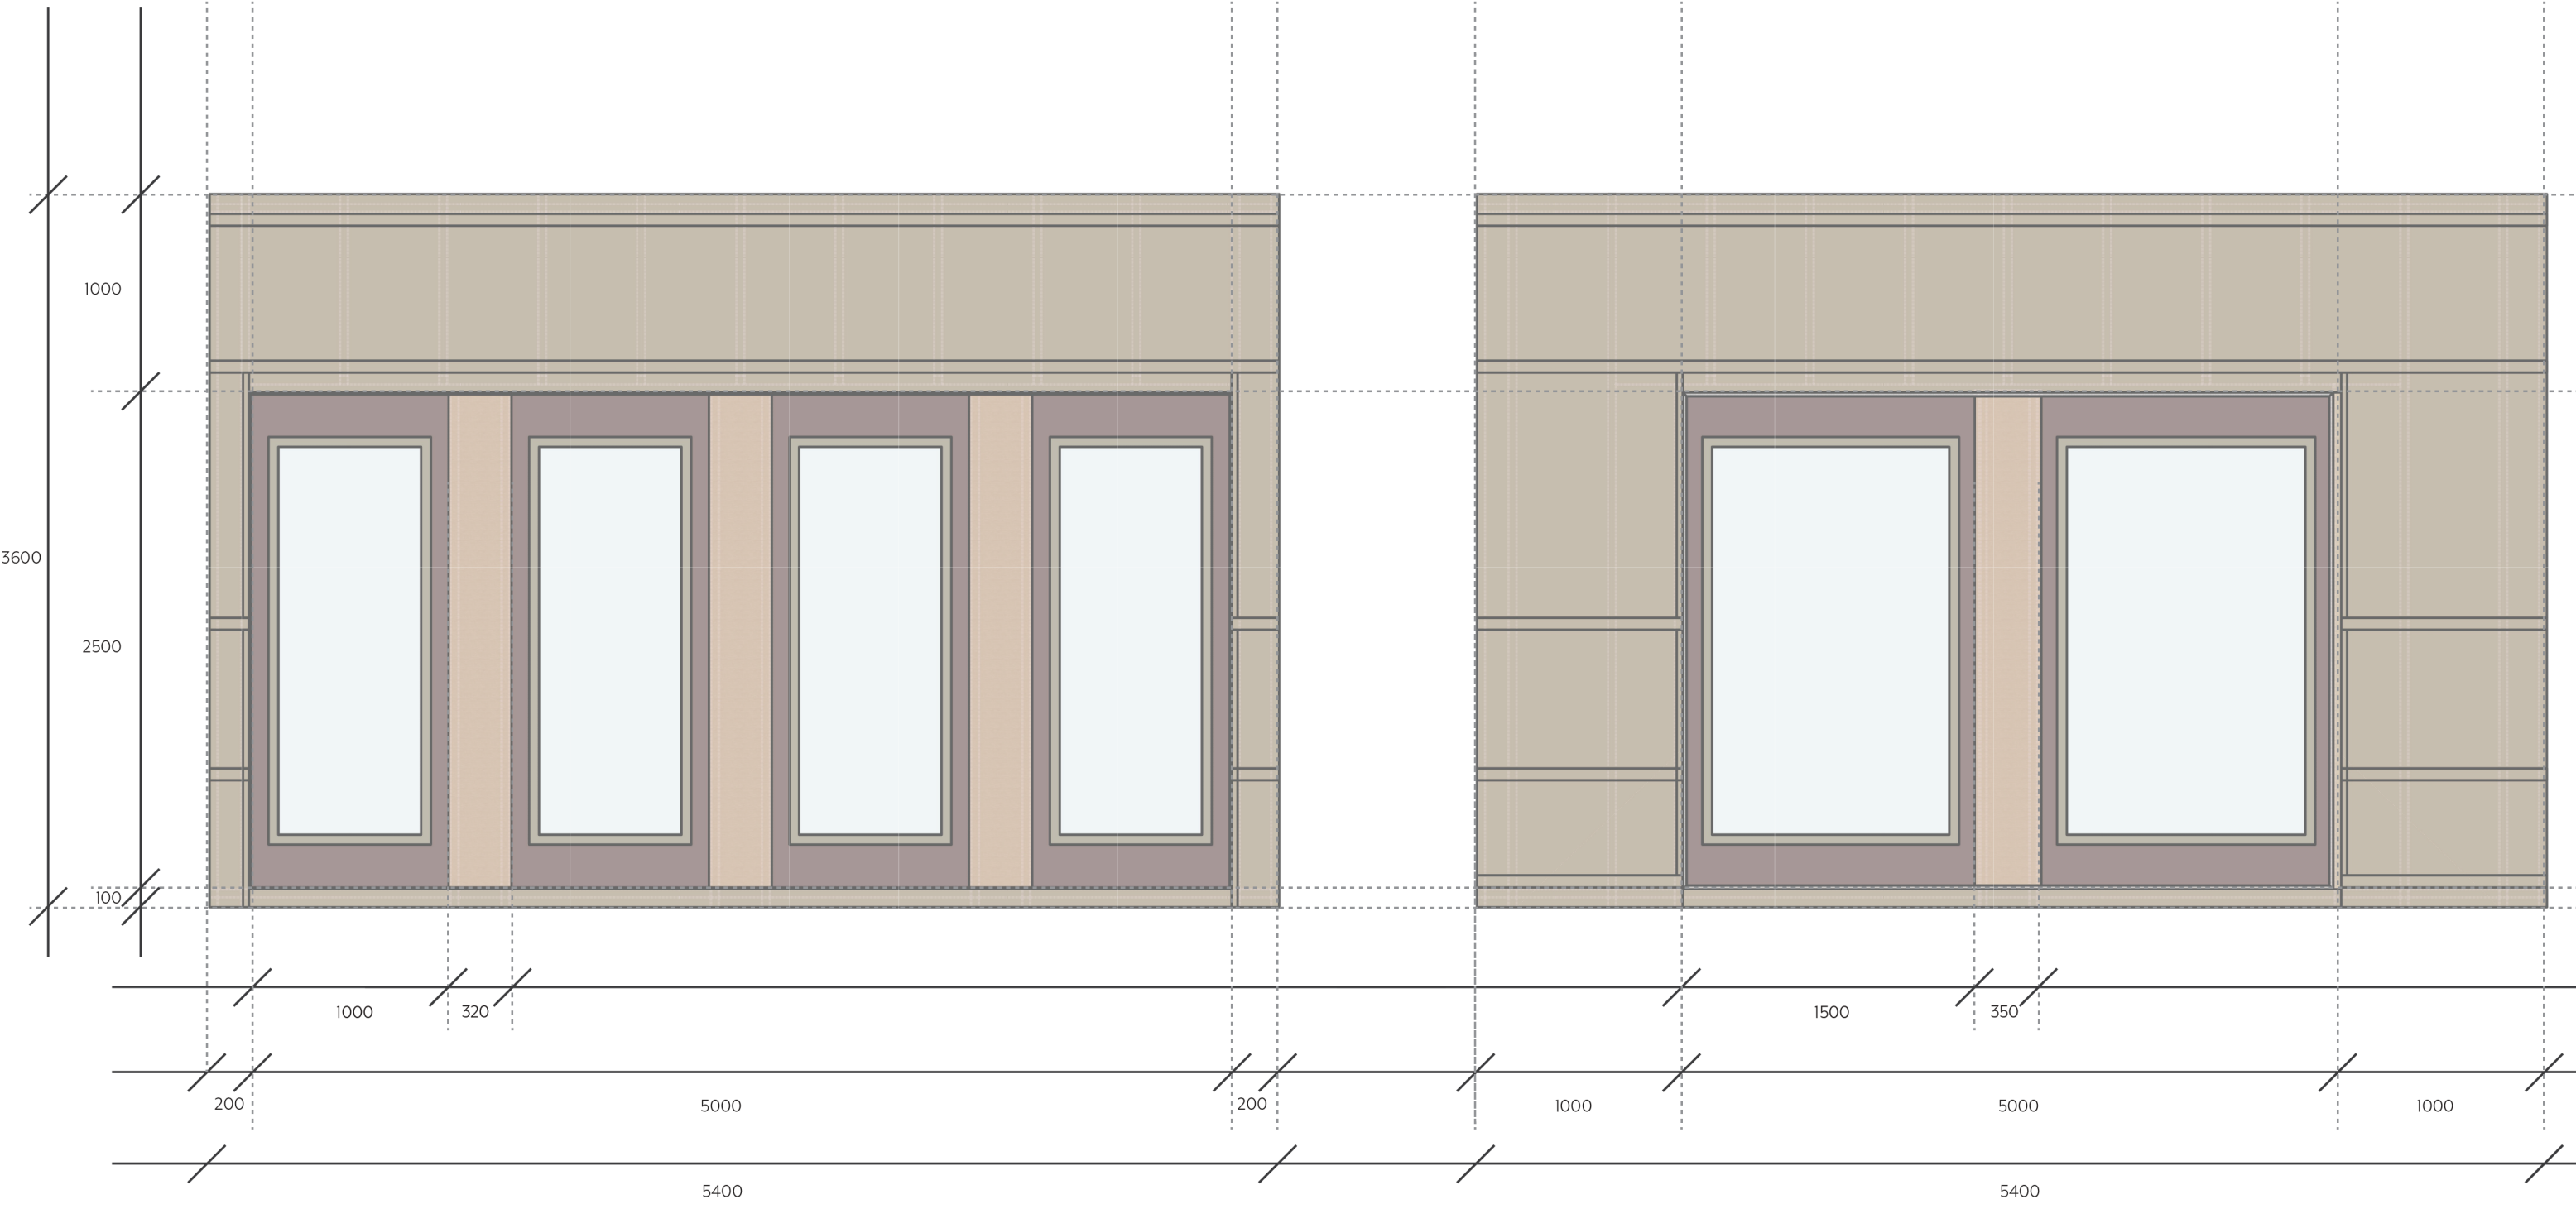




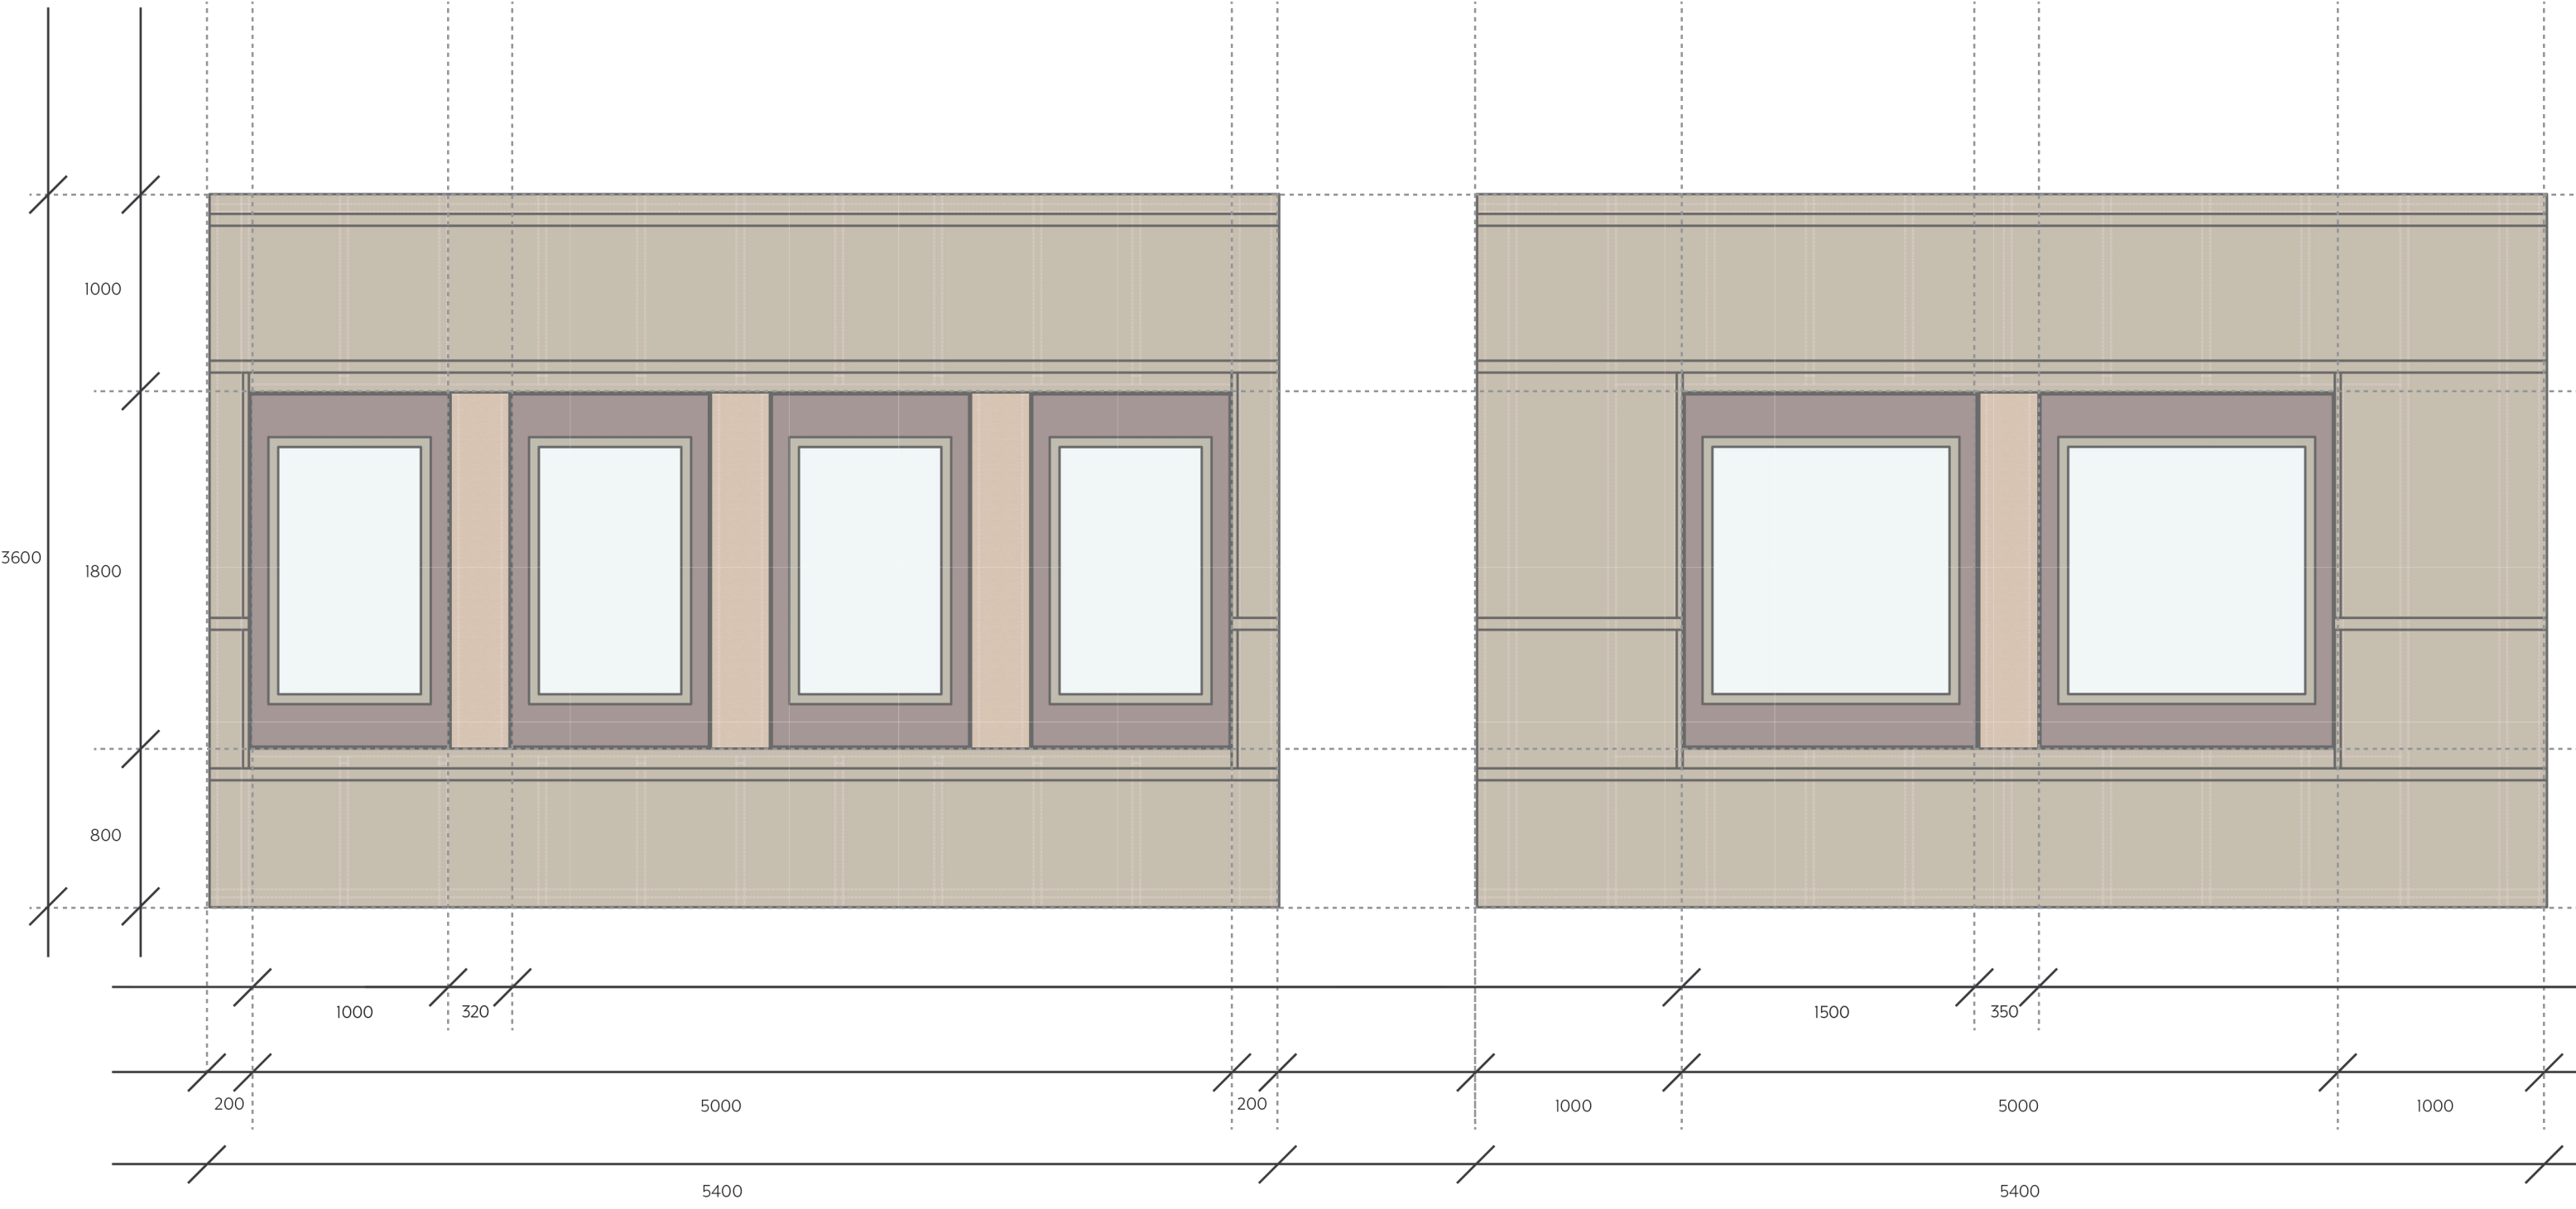




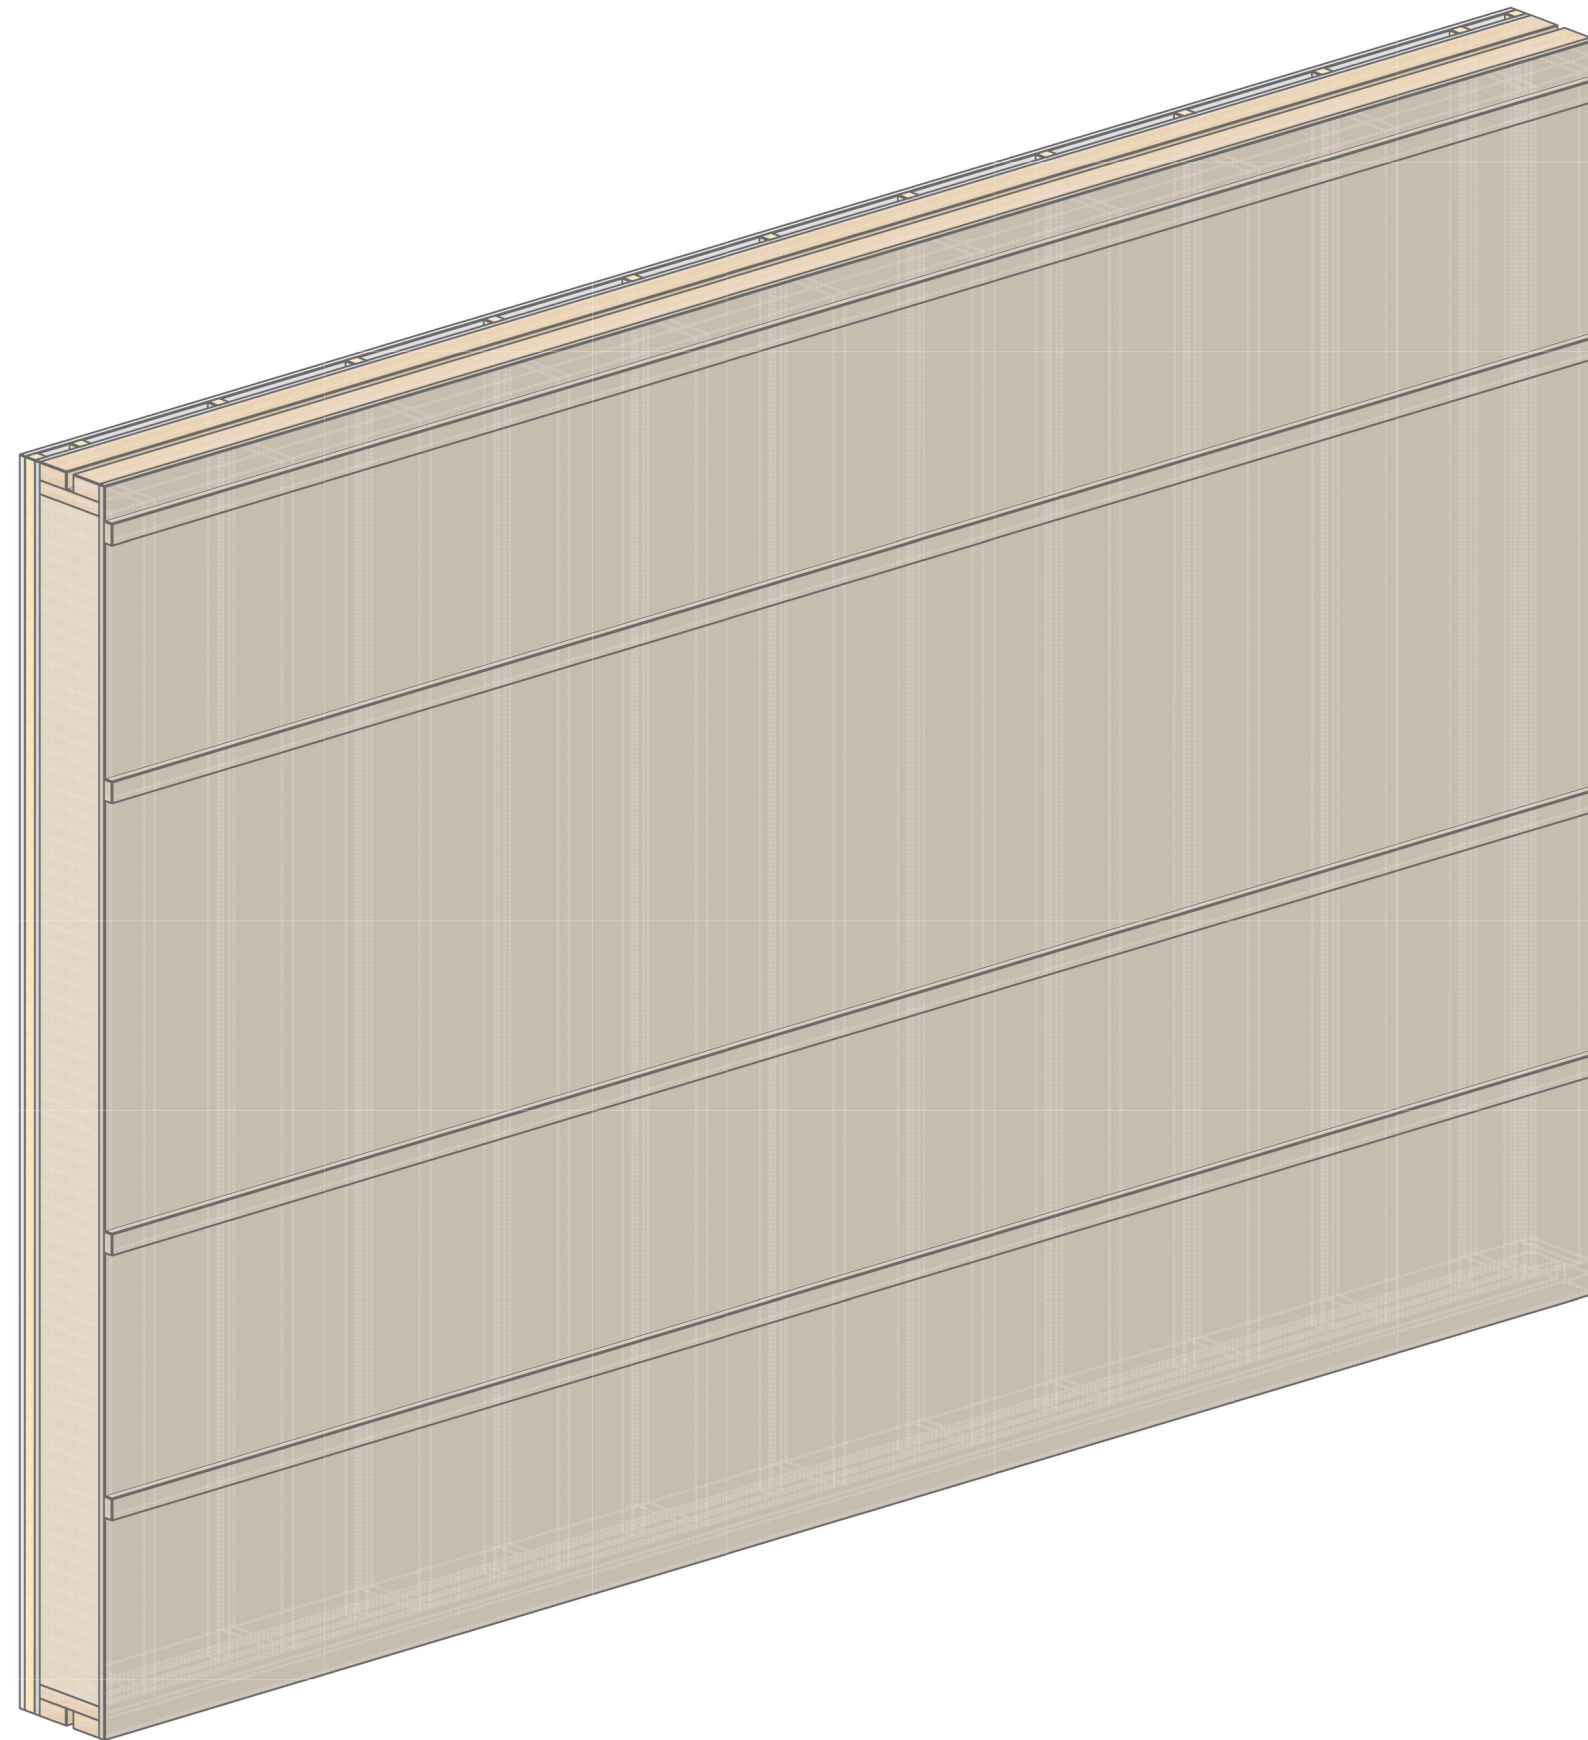



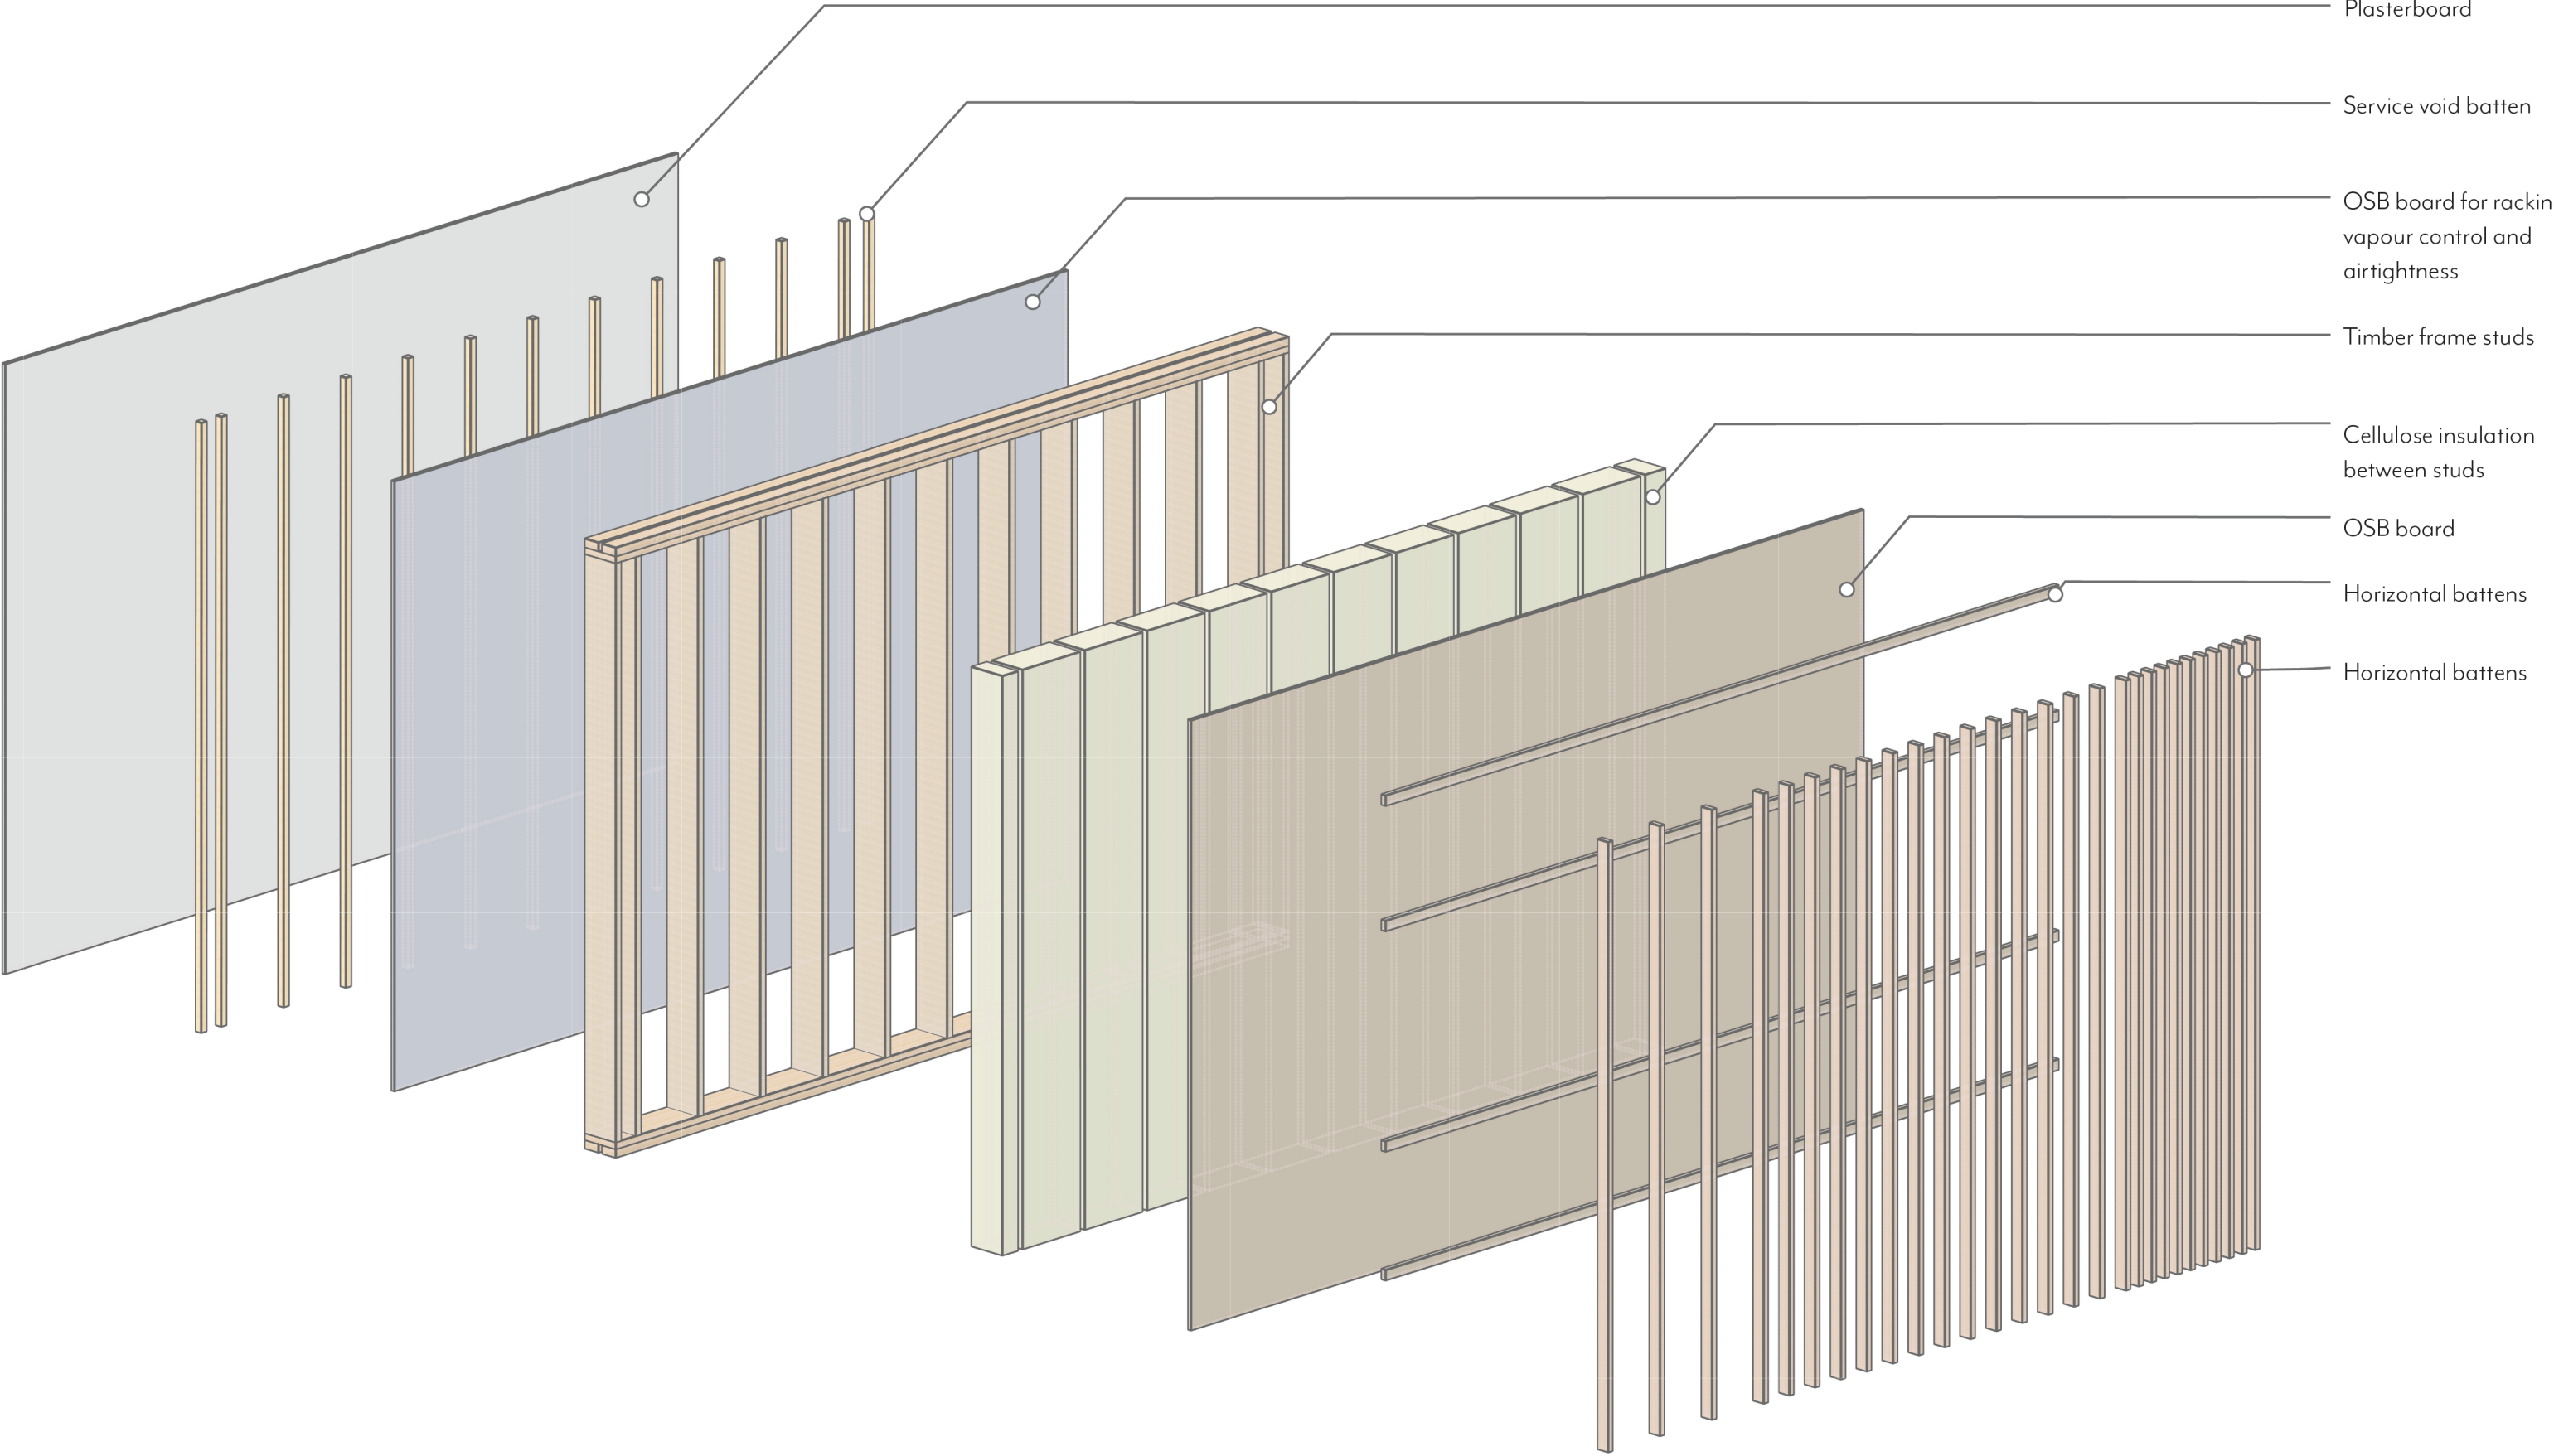



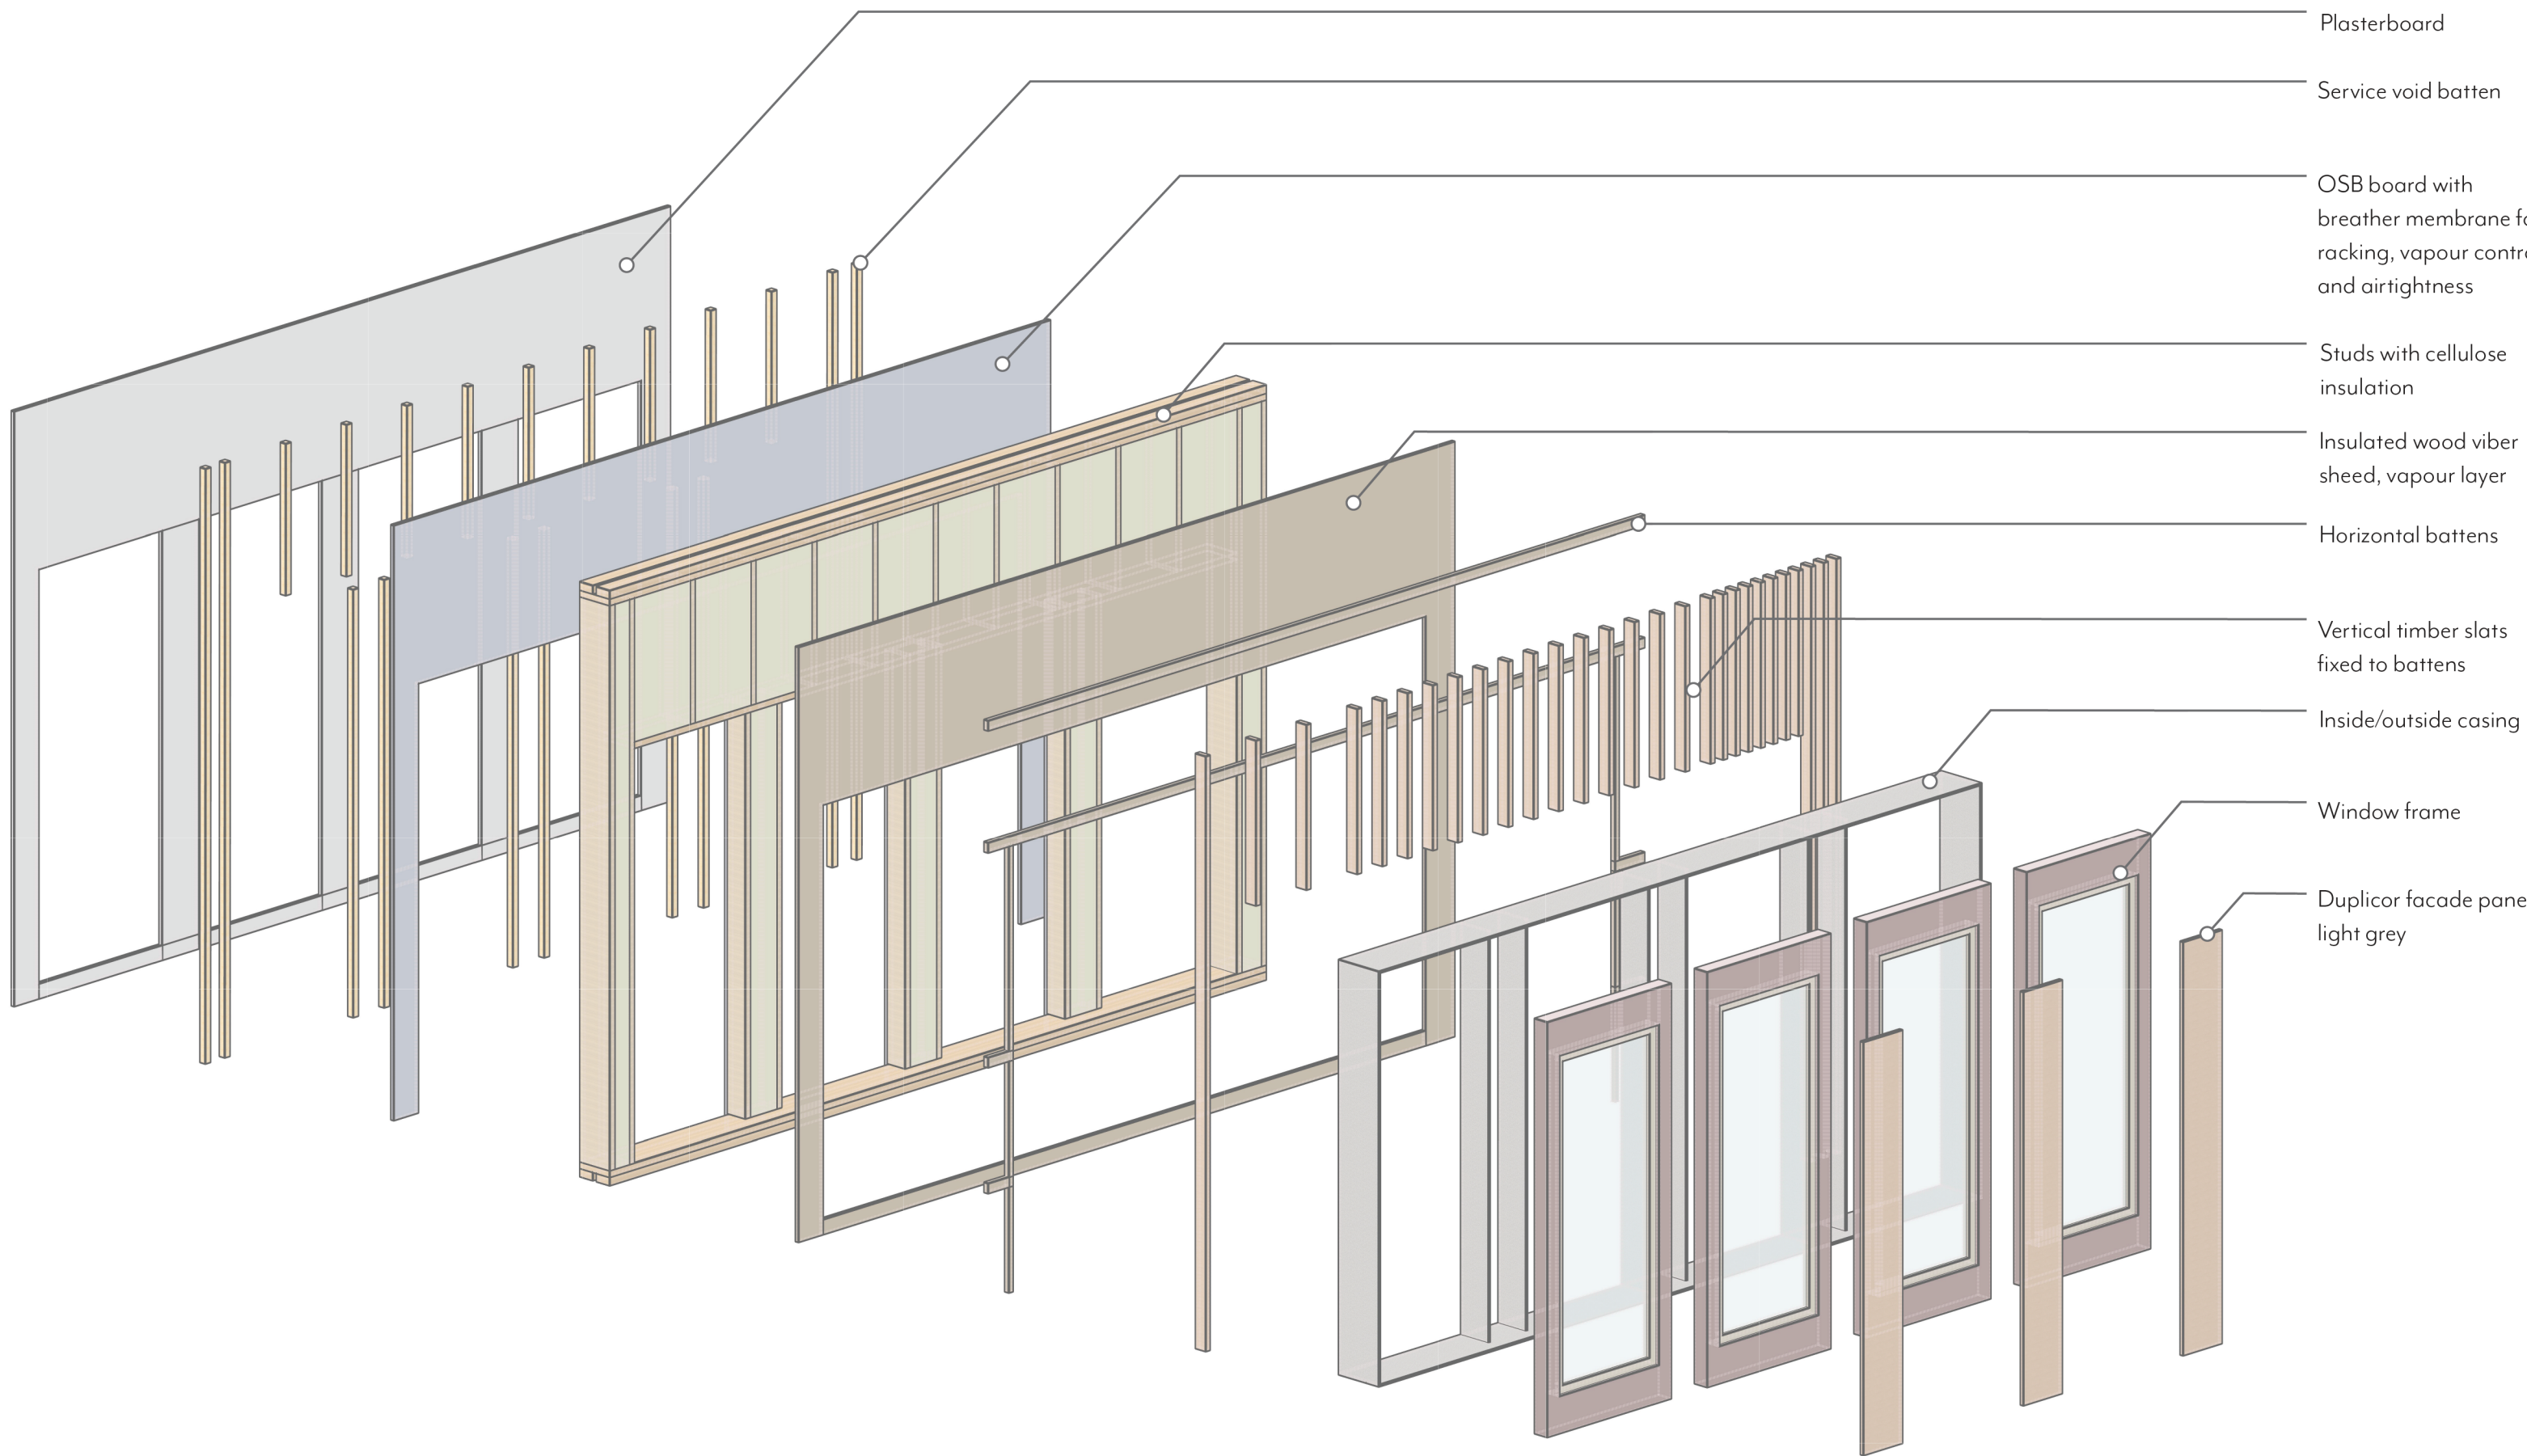













COM-  
POSI-  
TION






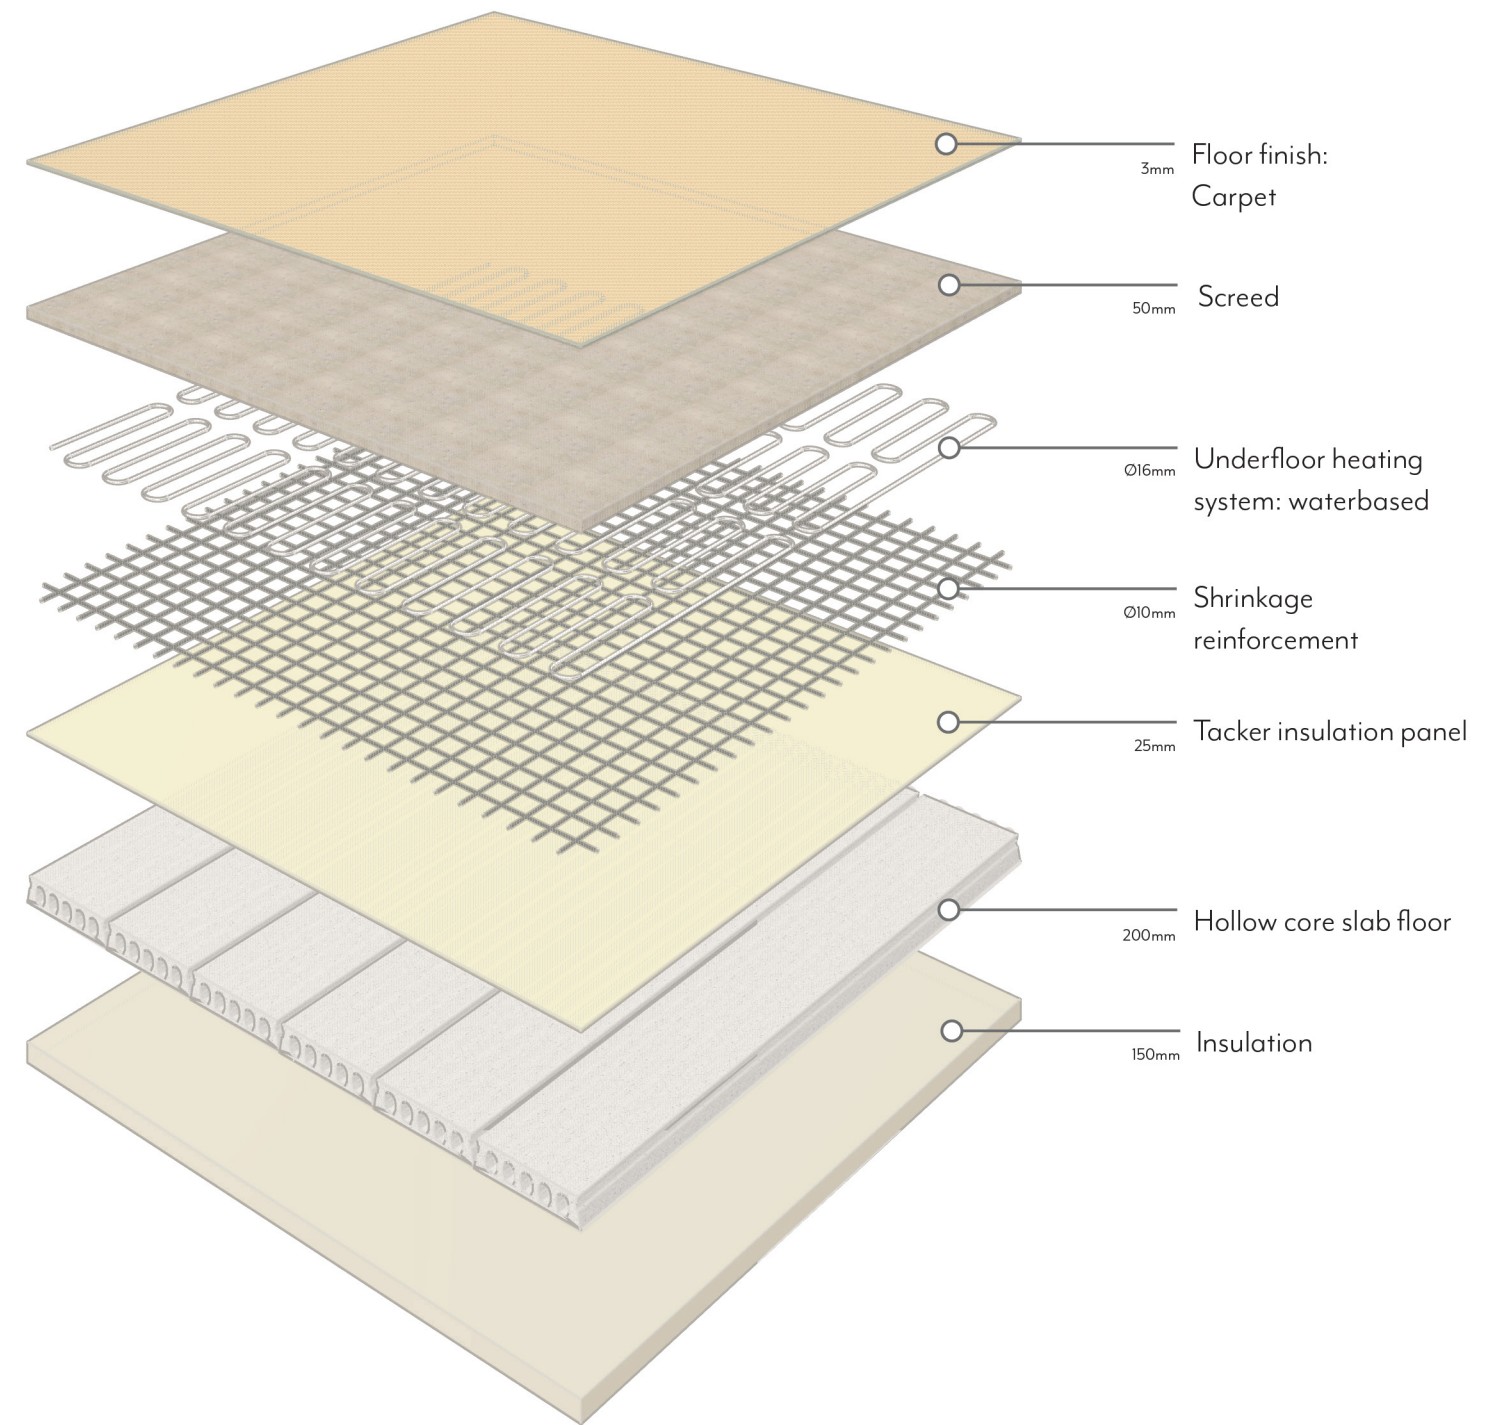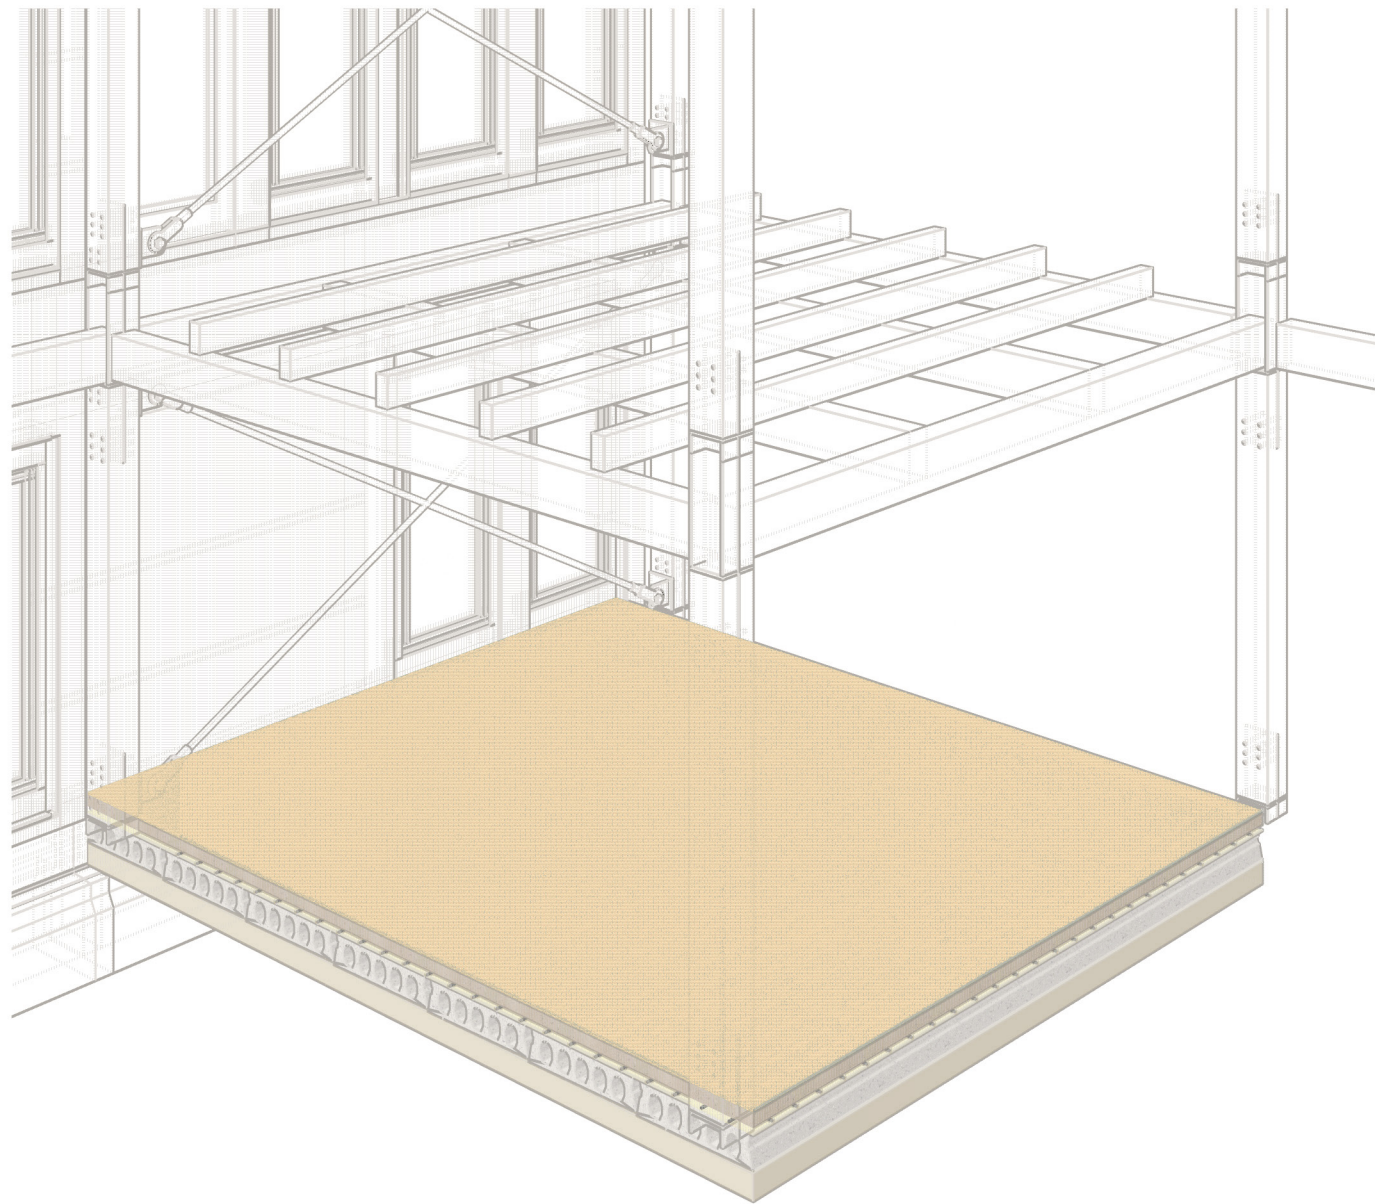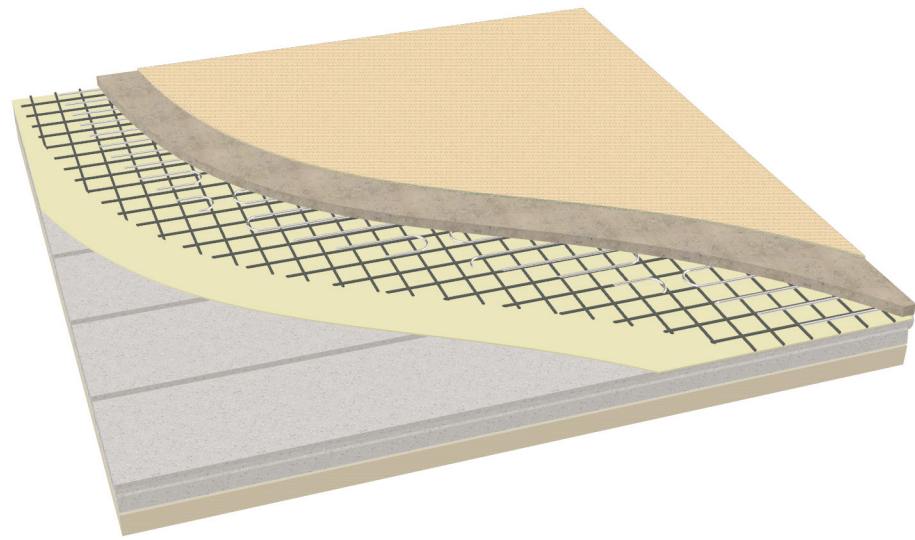



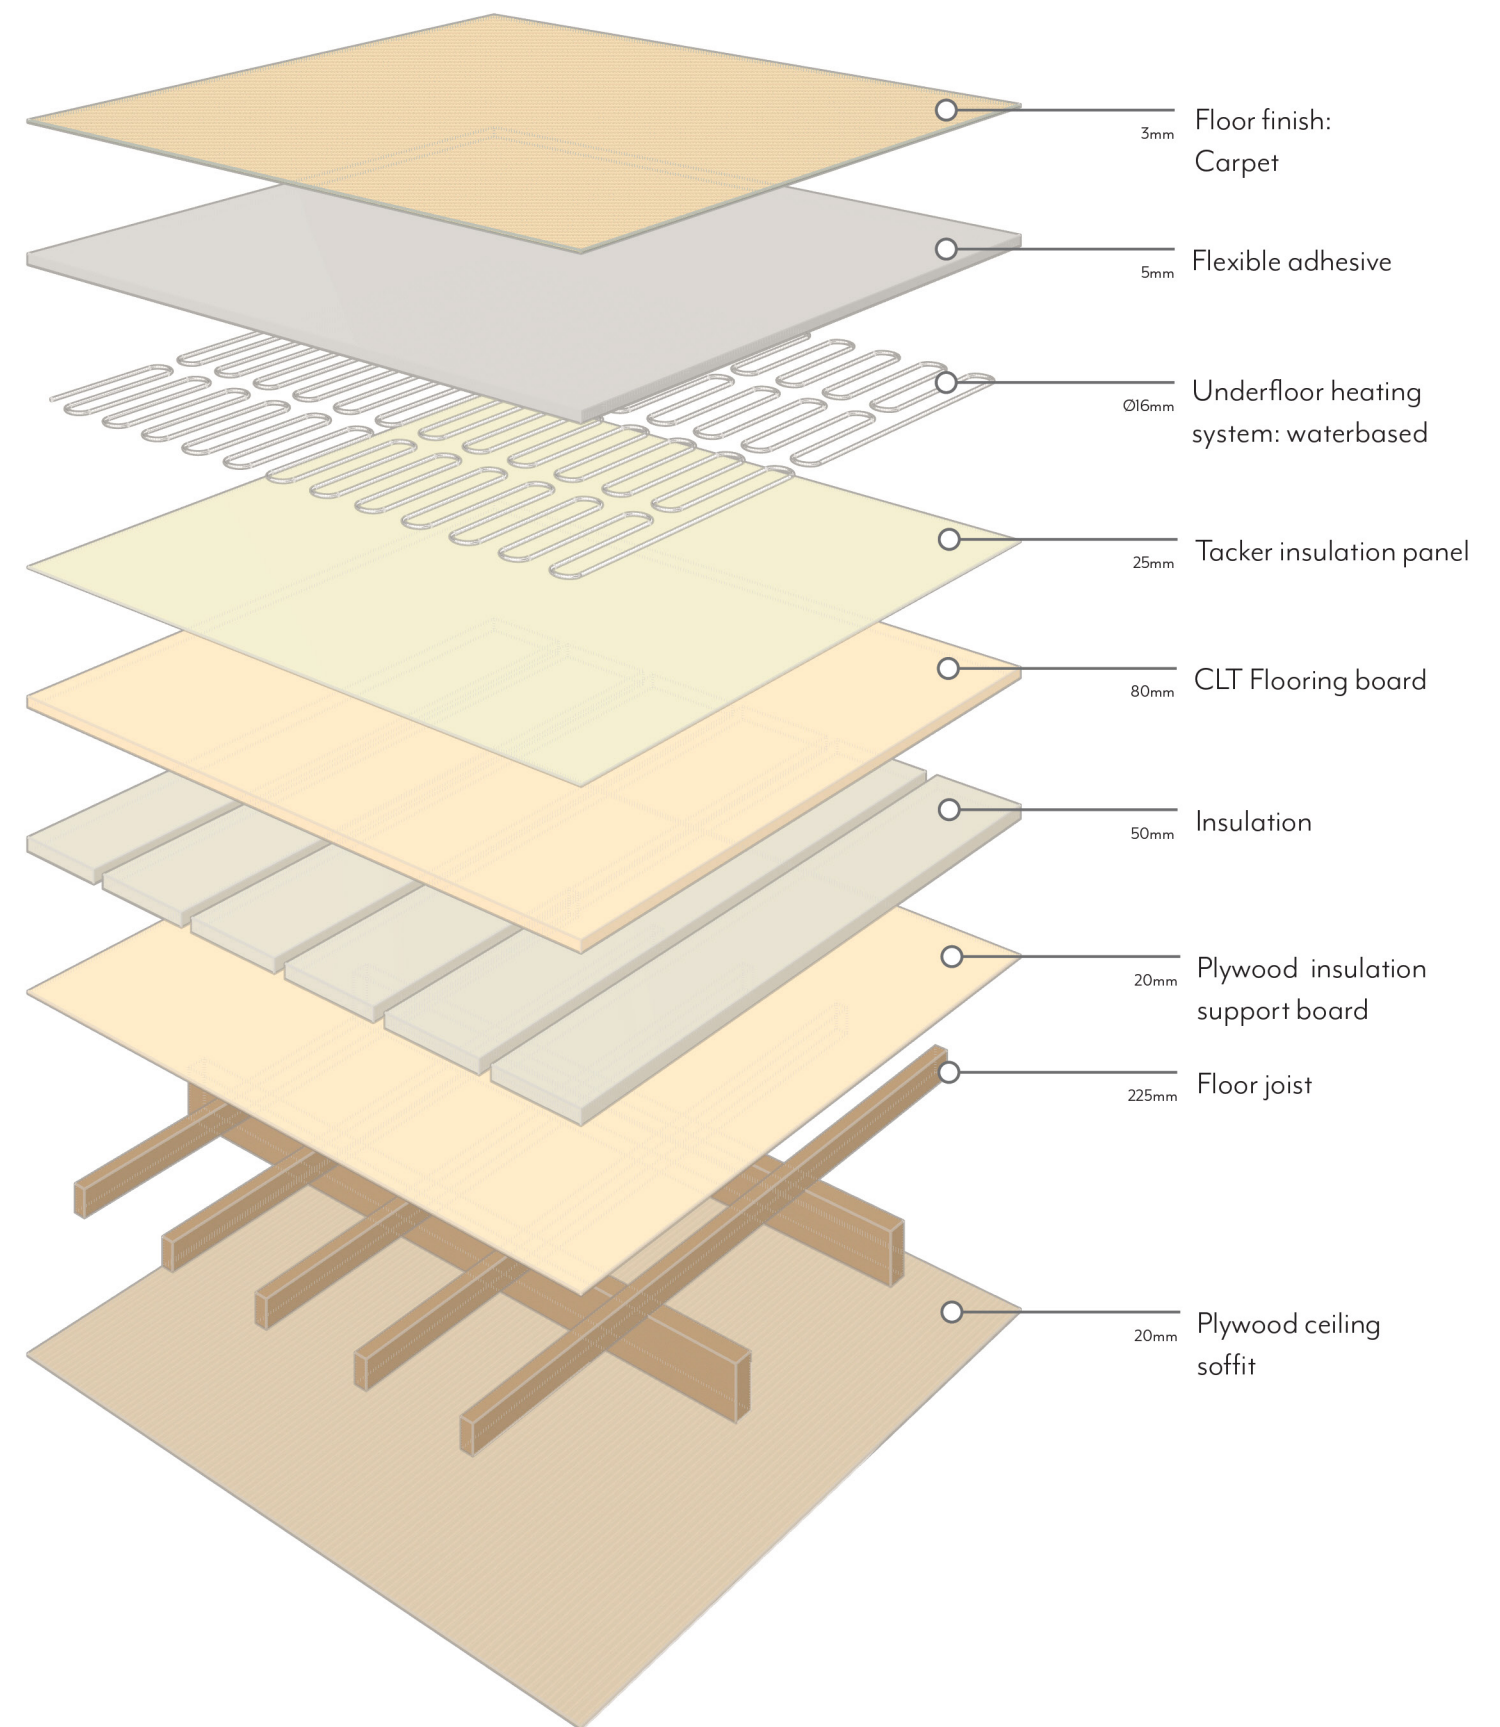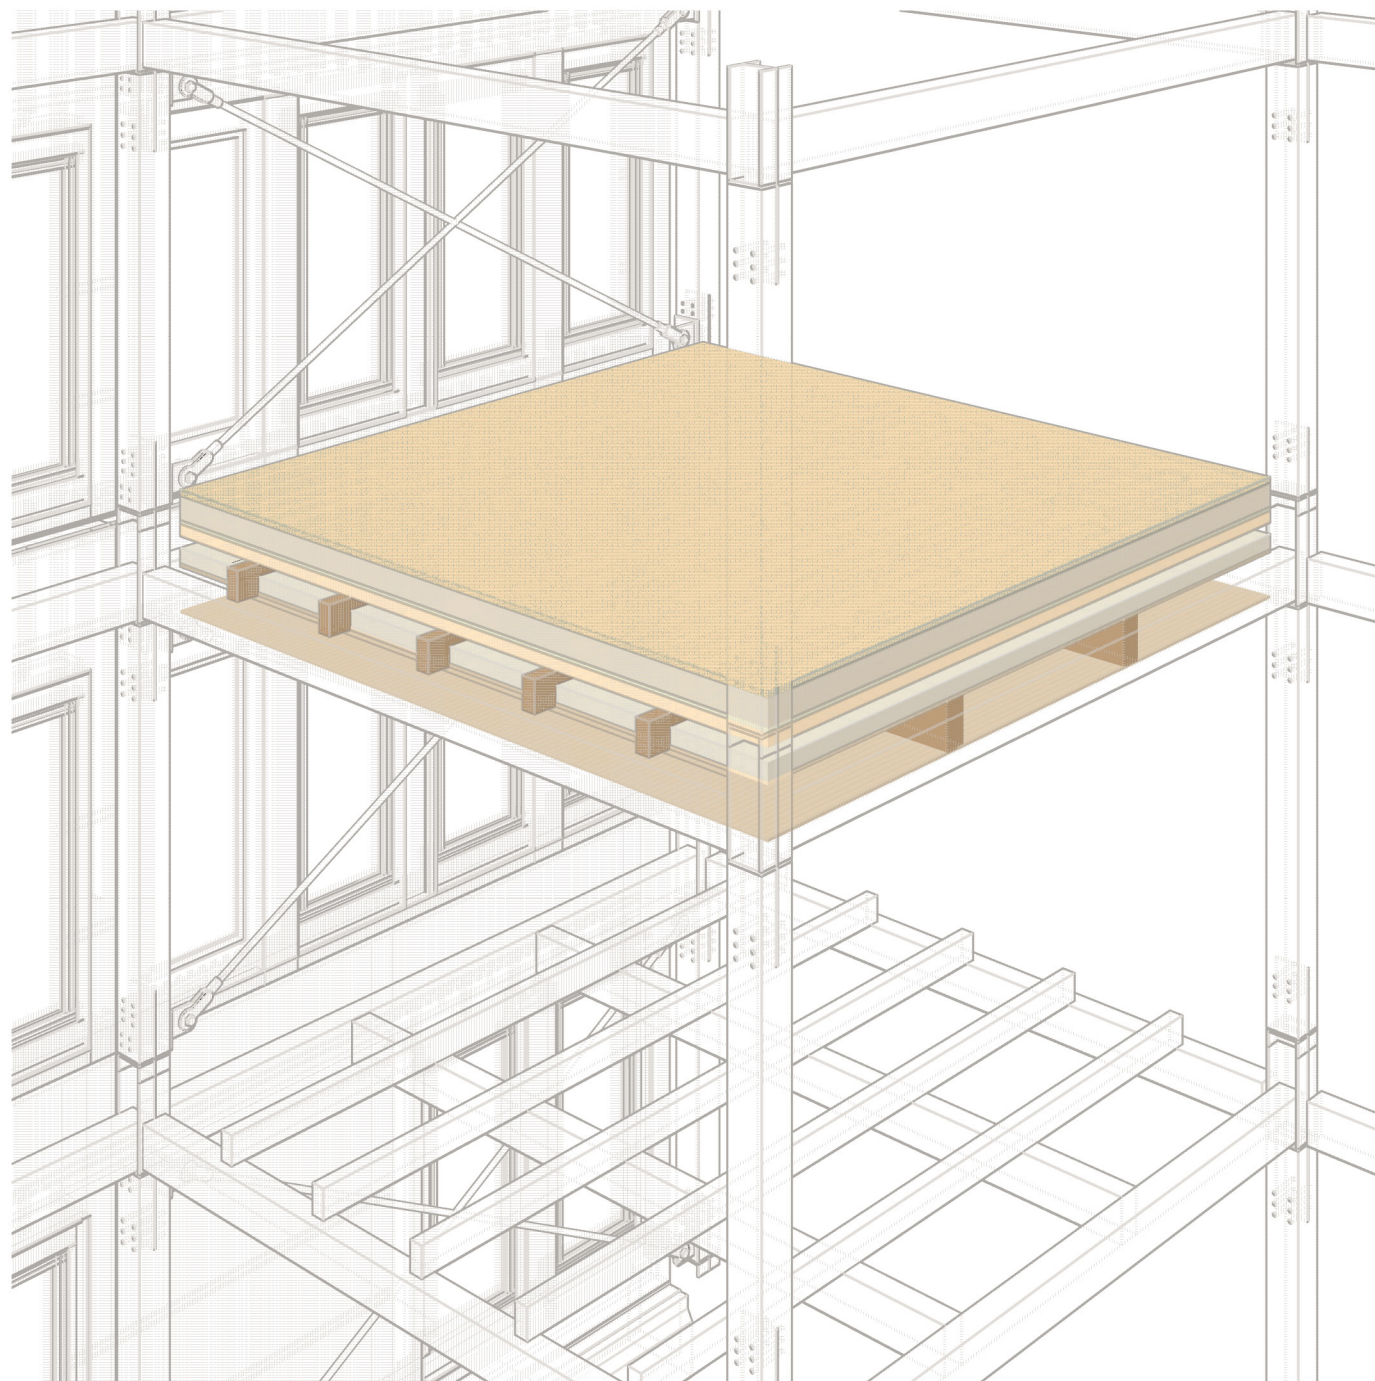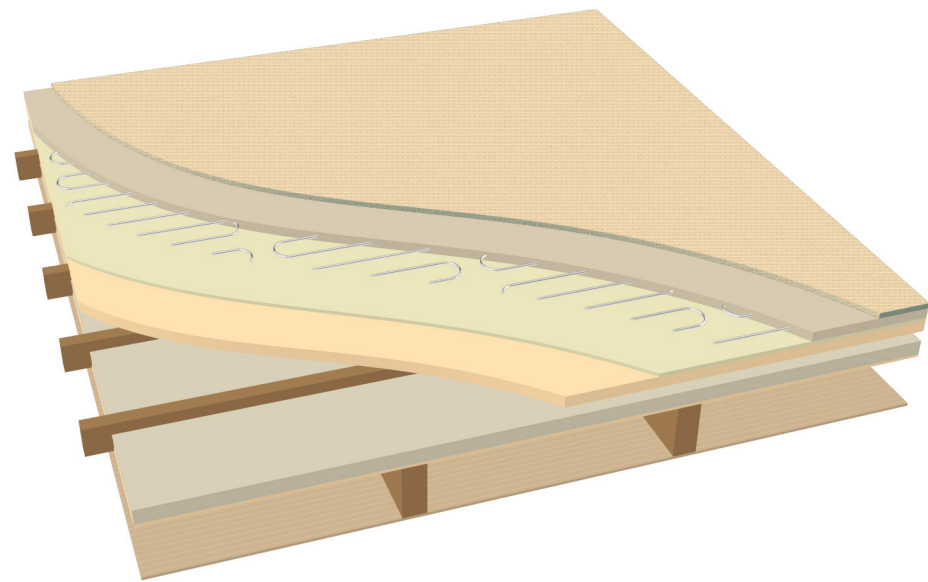




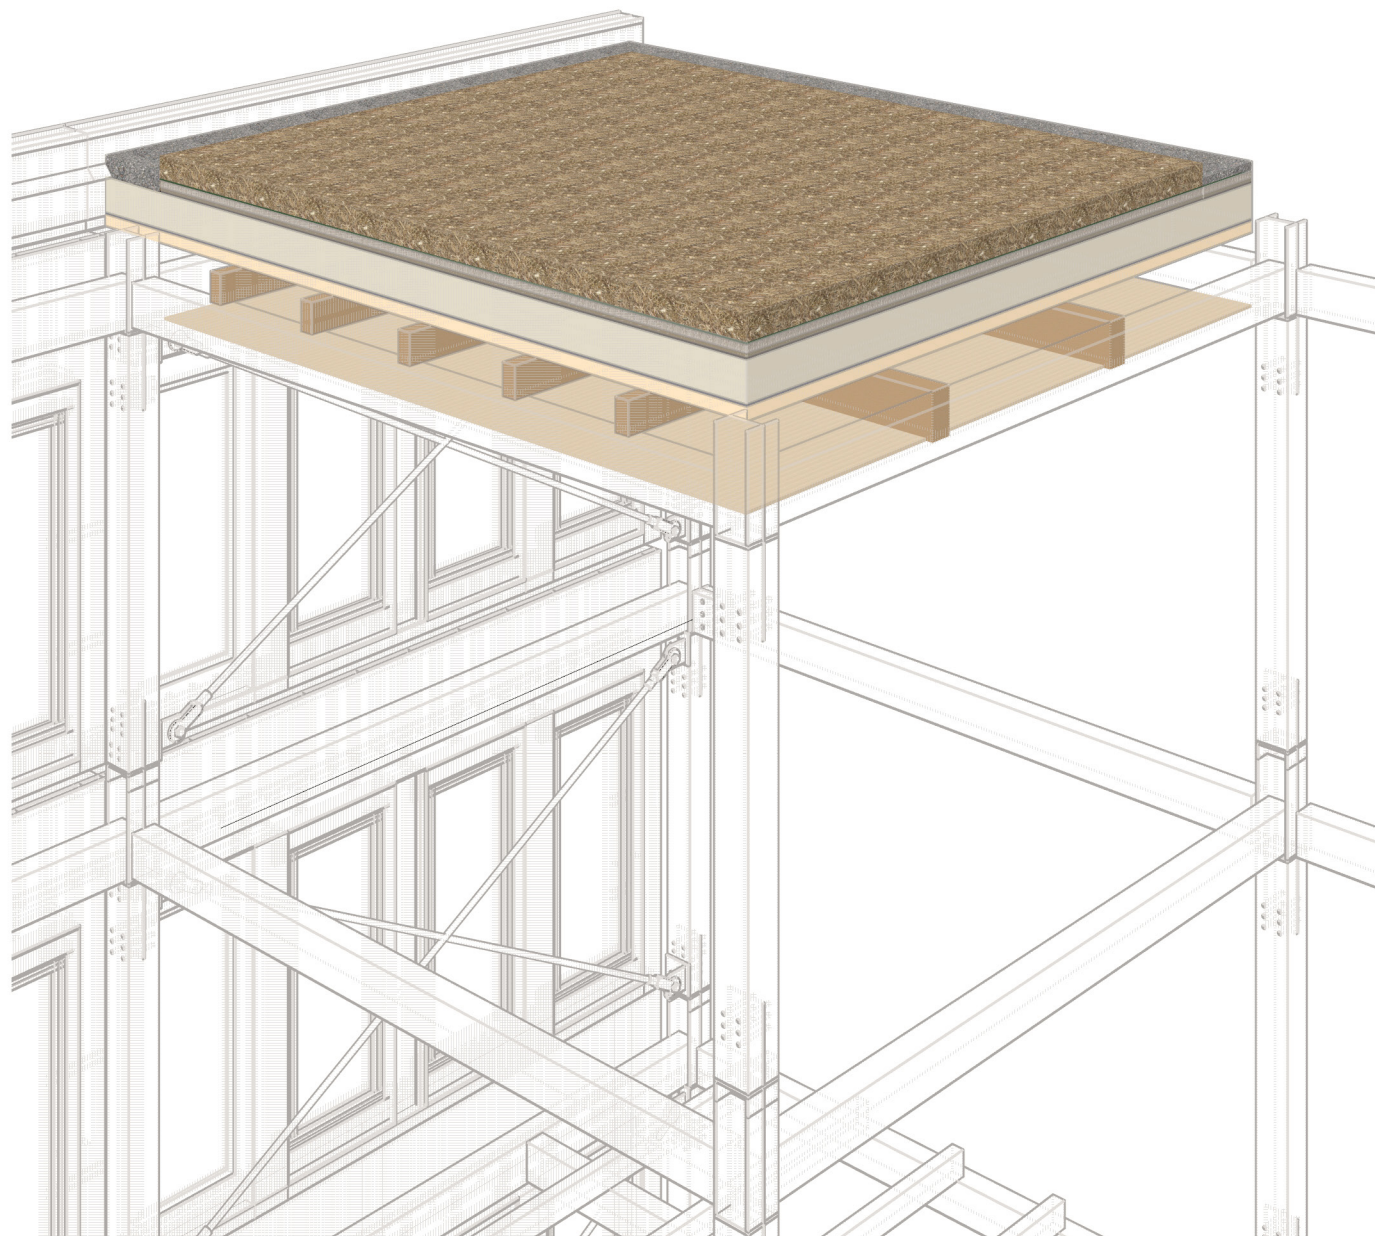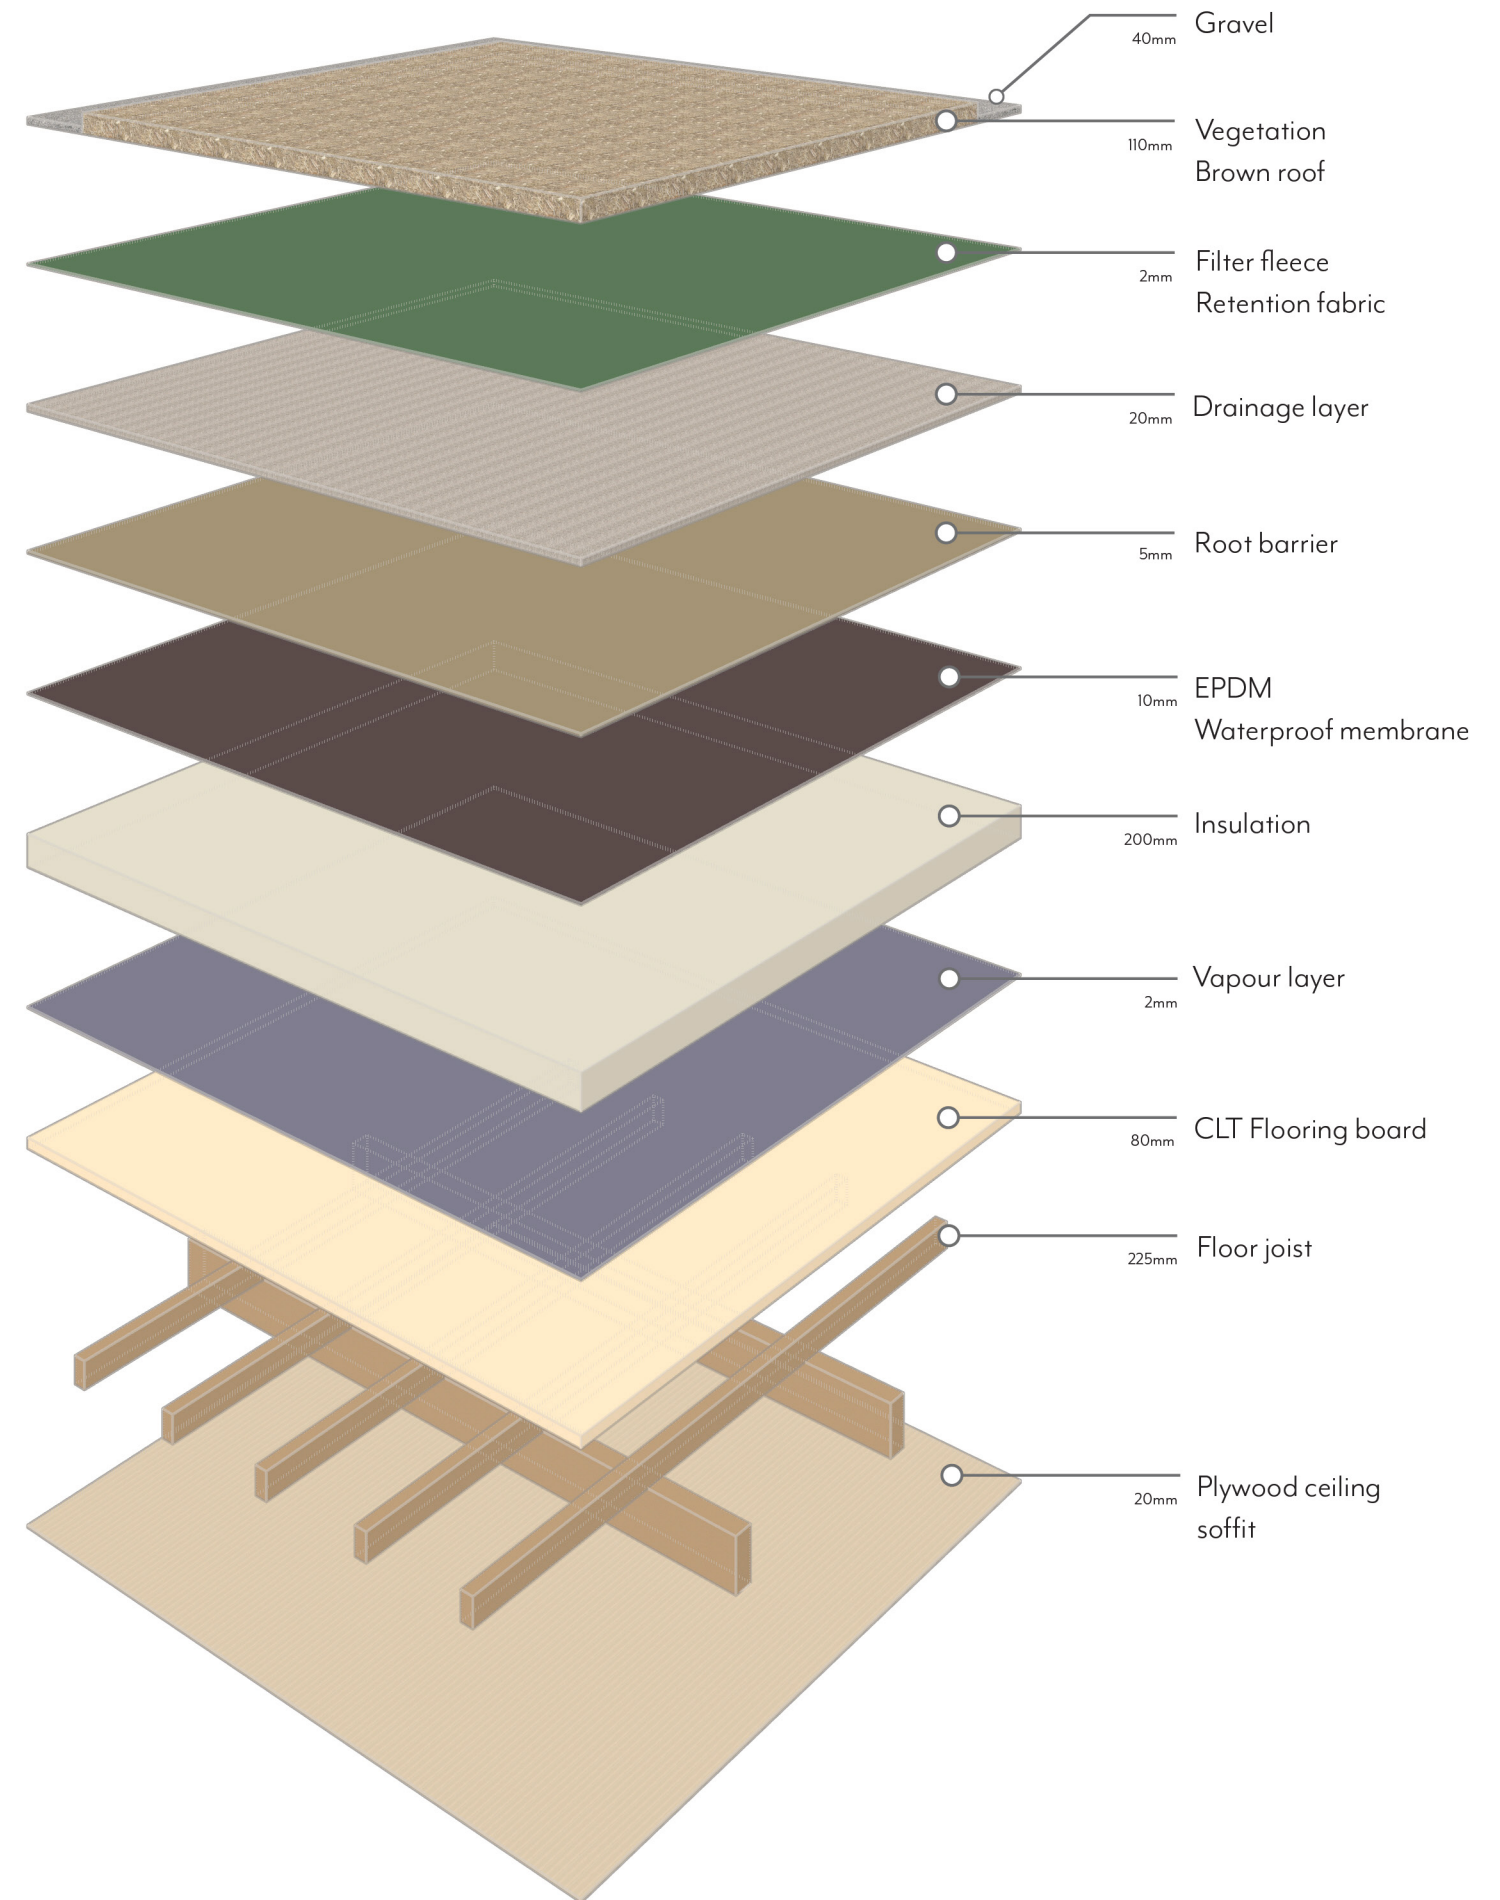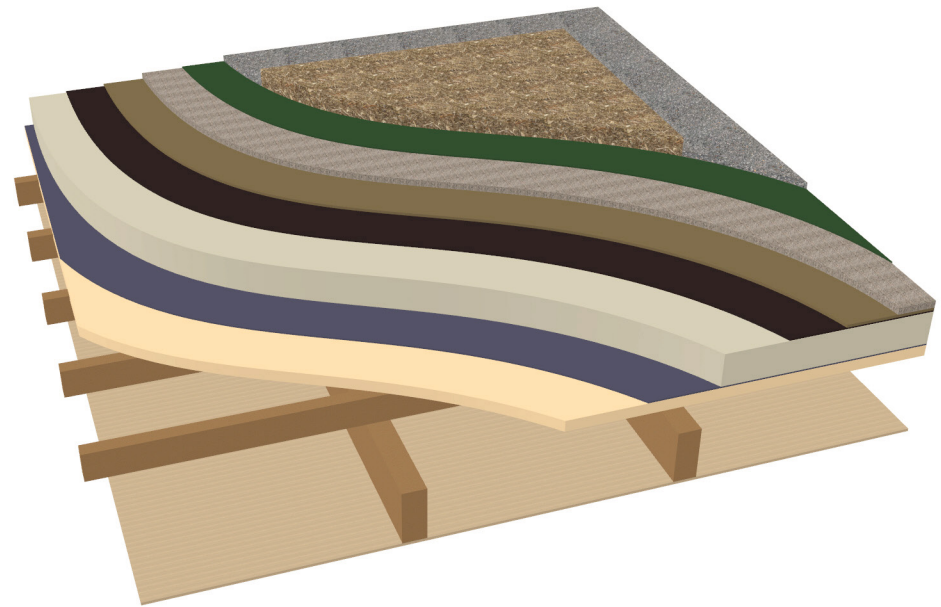




DE-  
TAILS




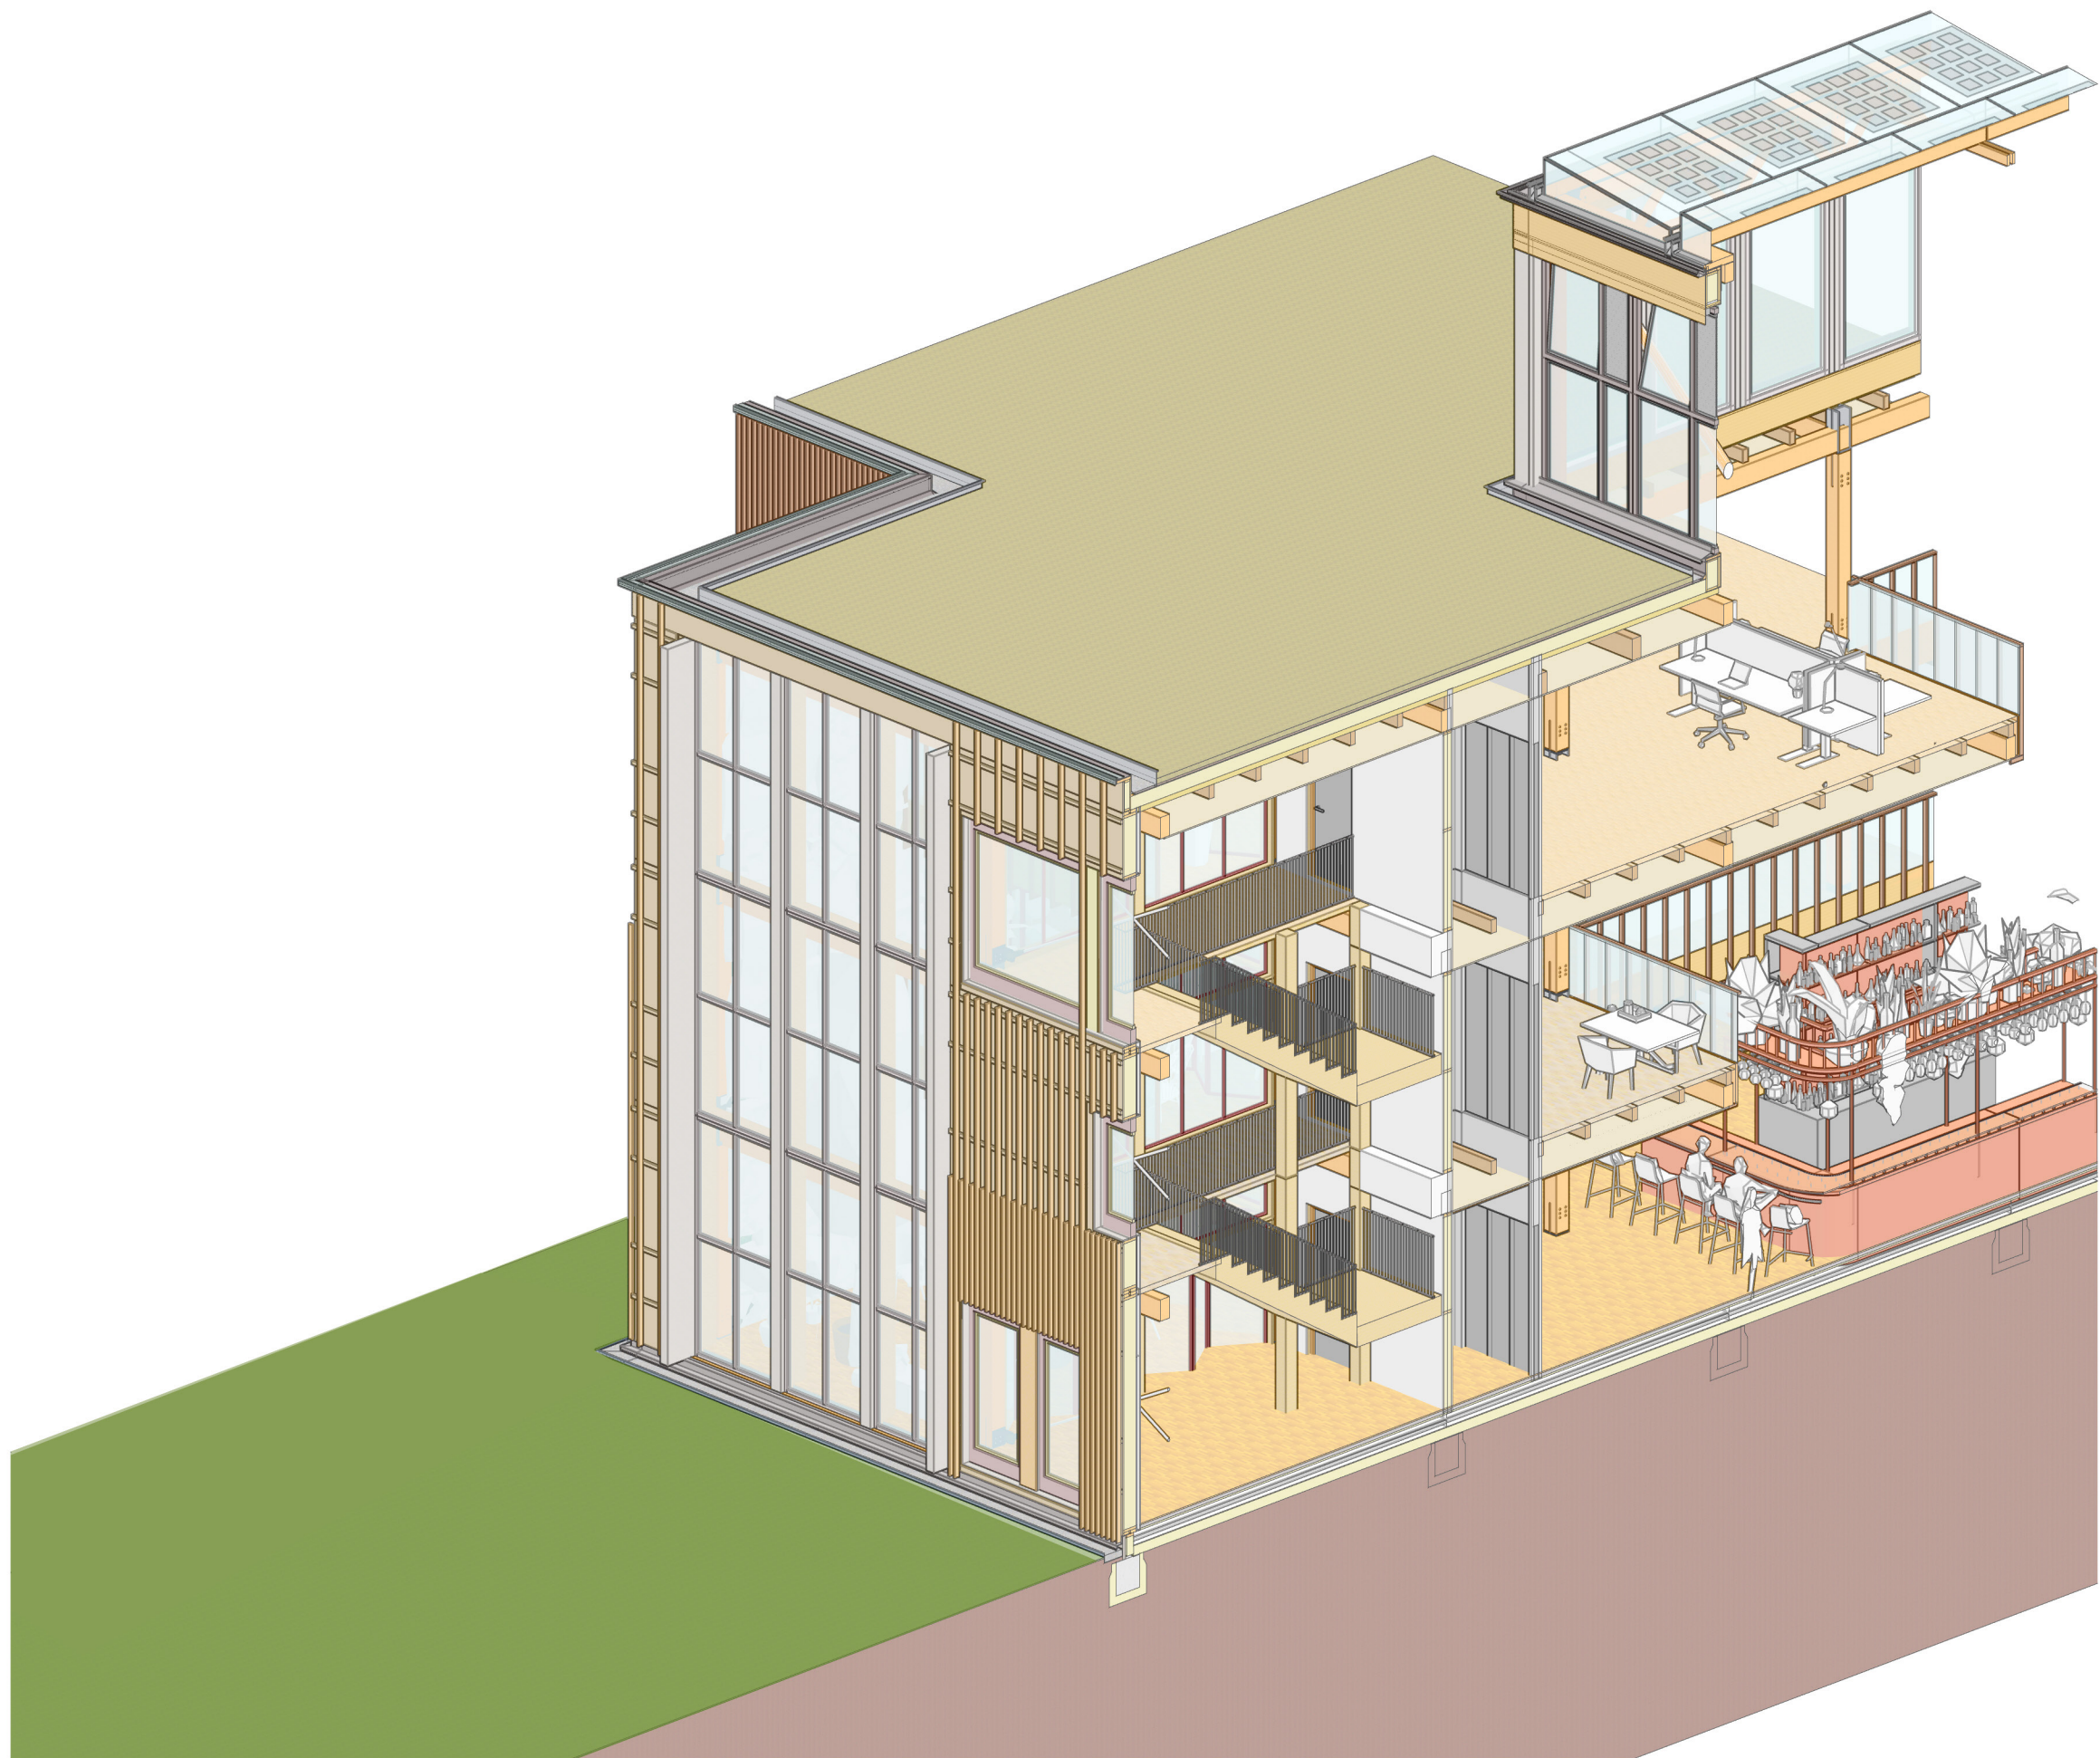



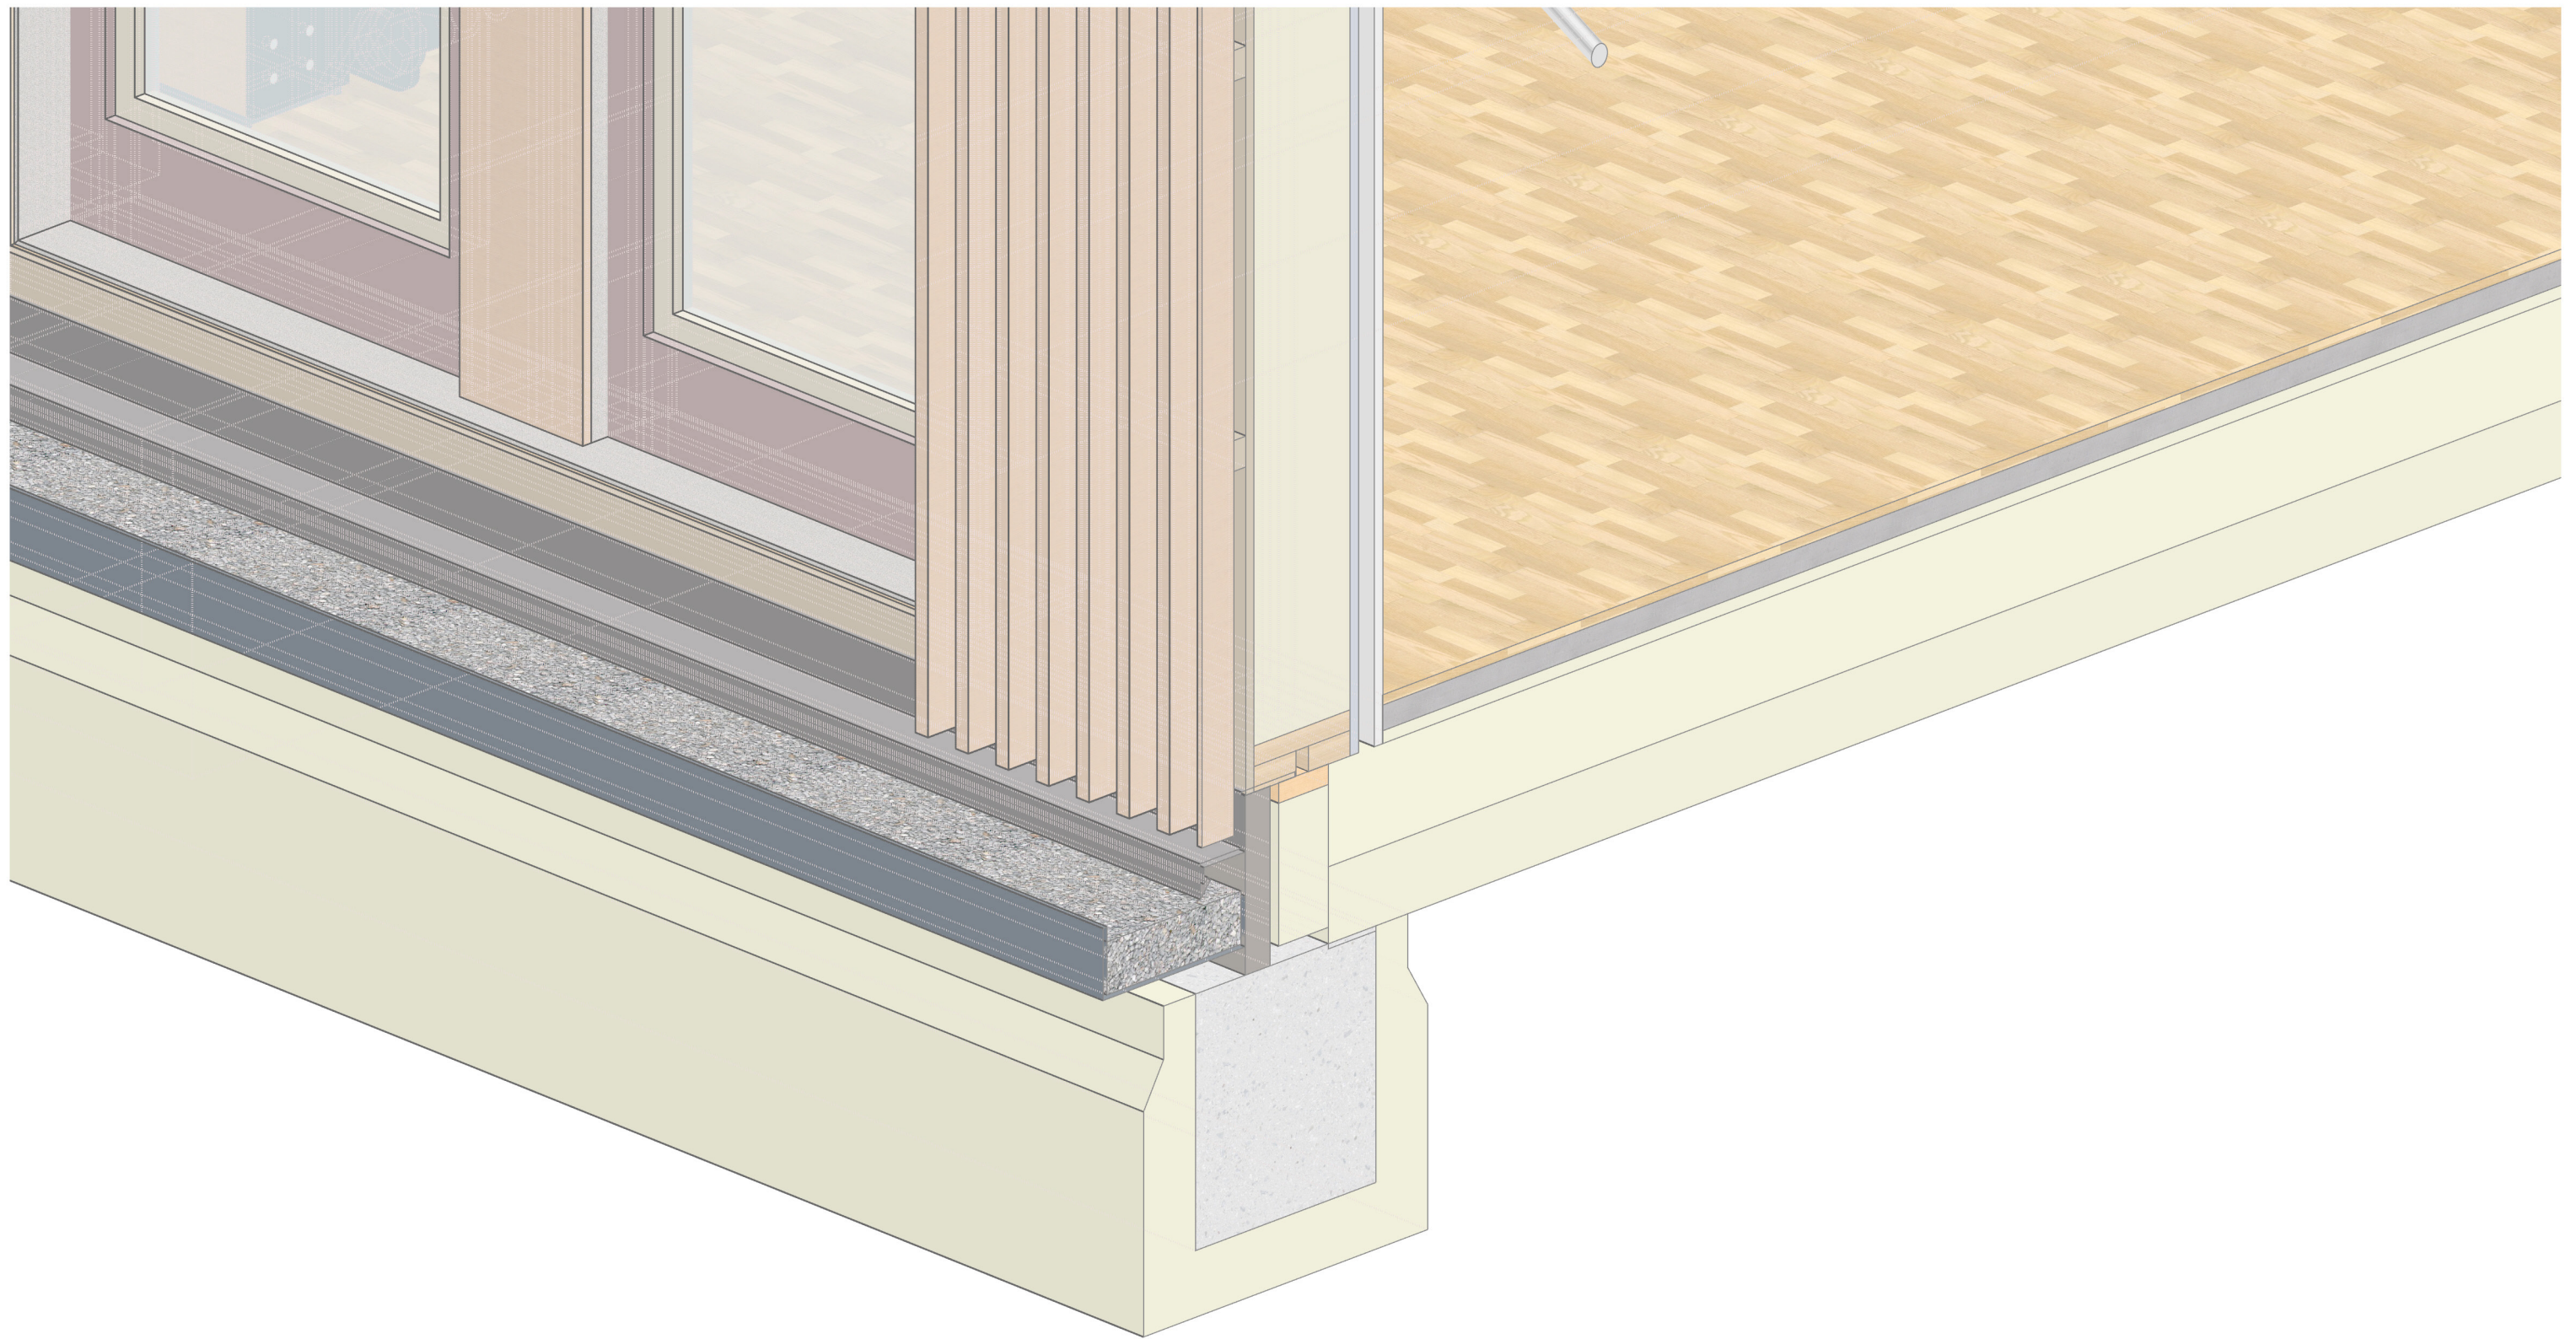




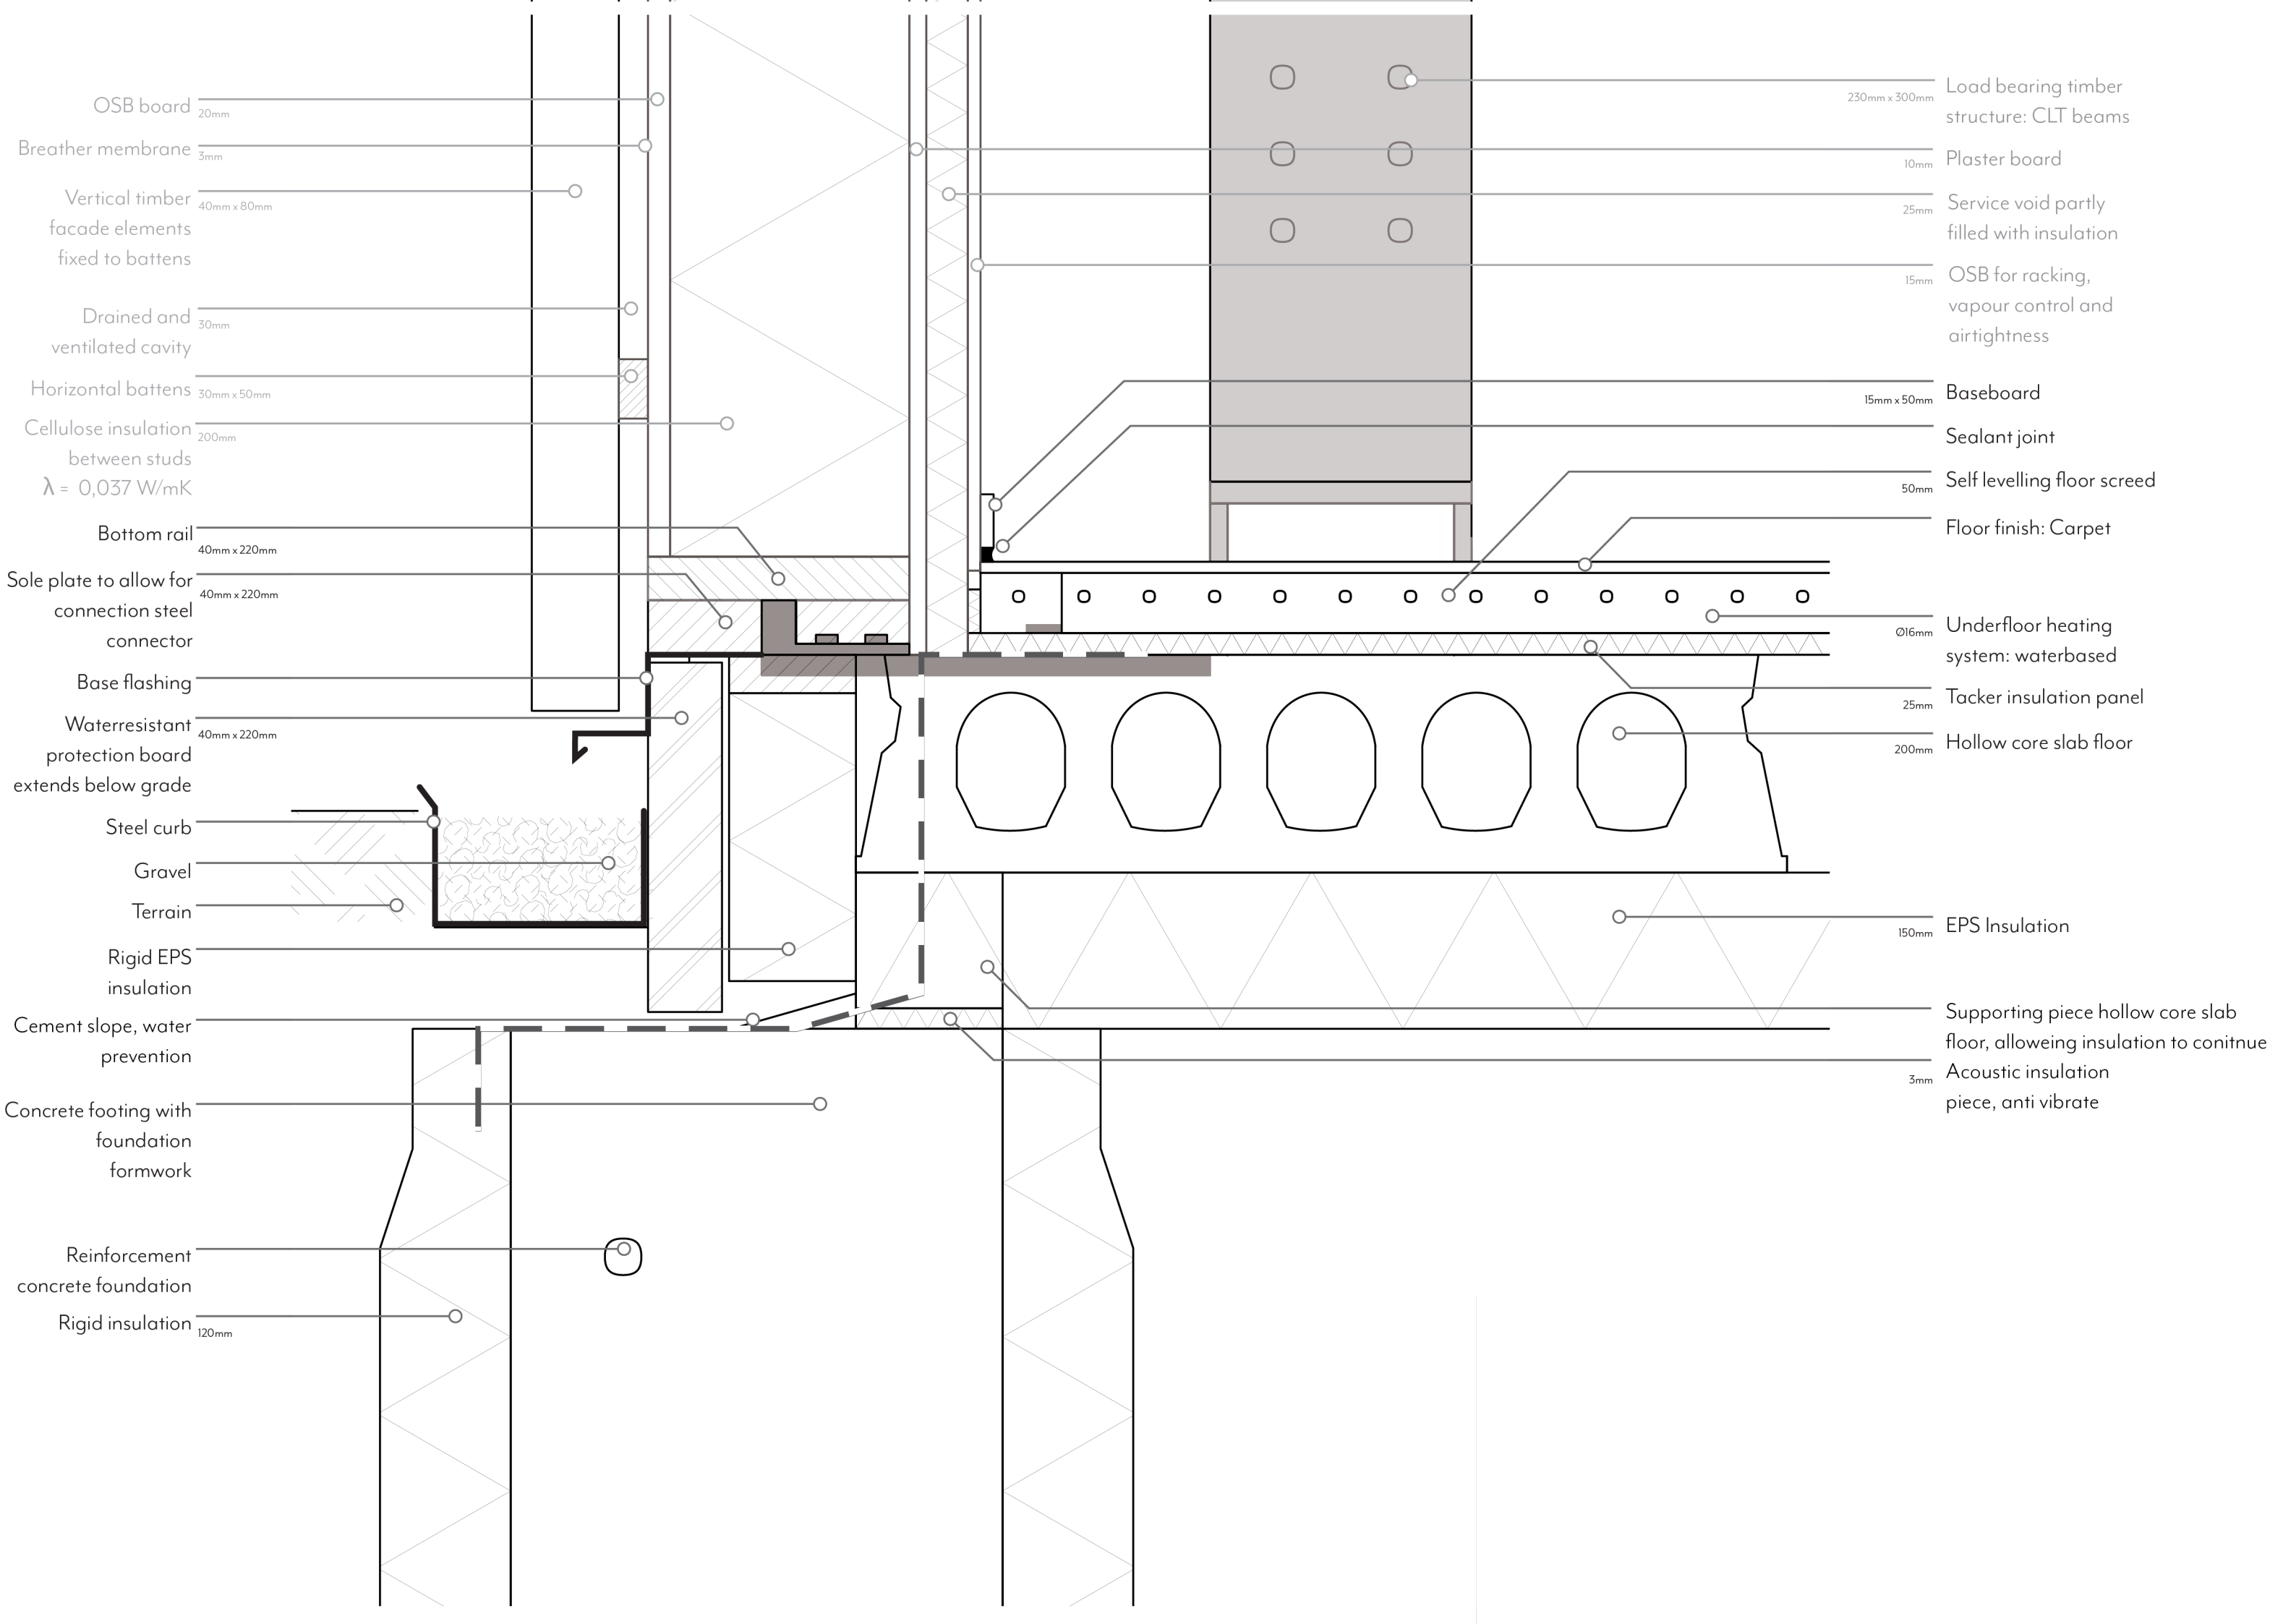









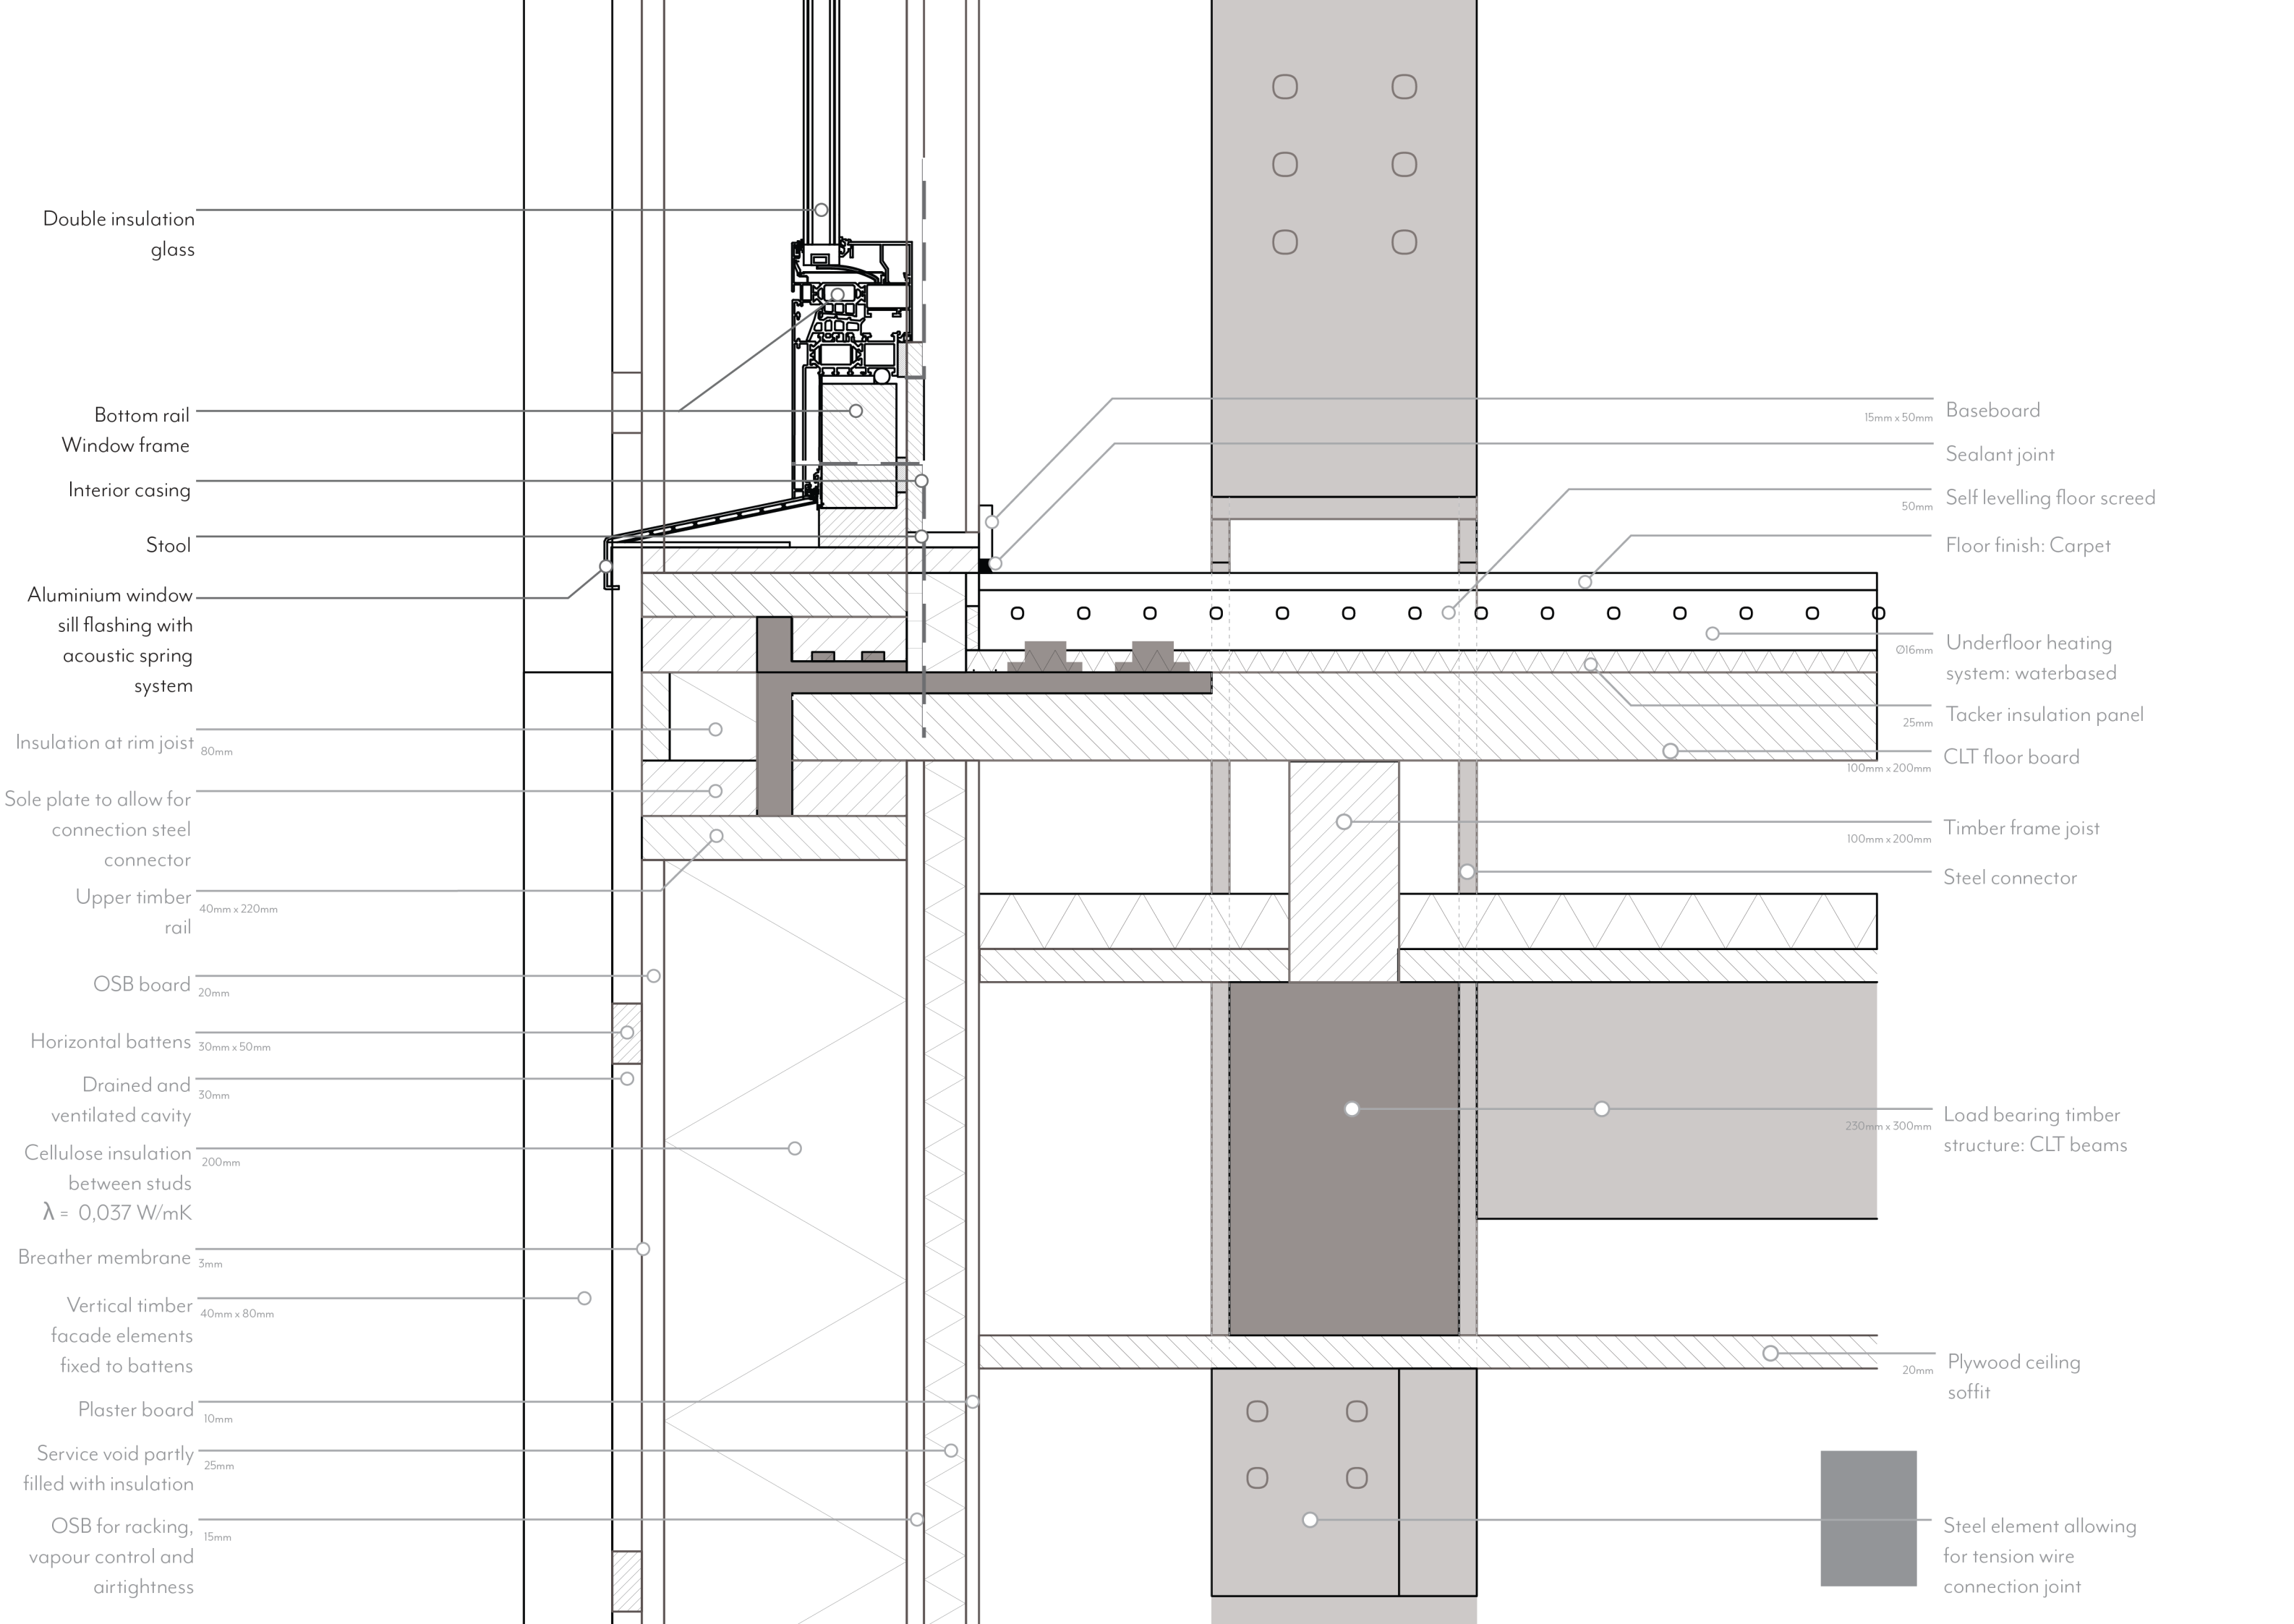




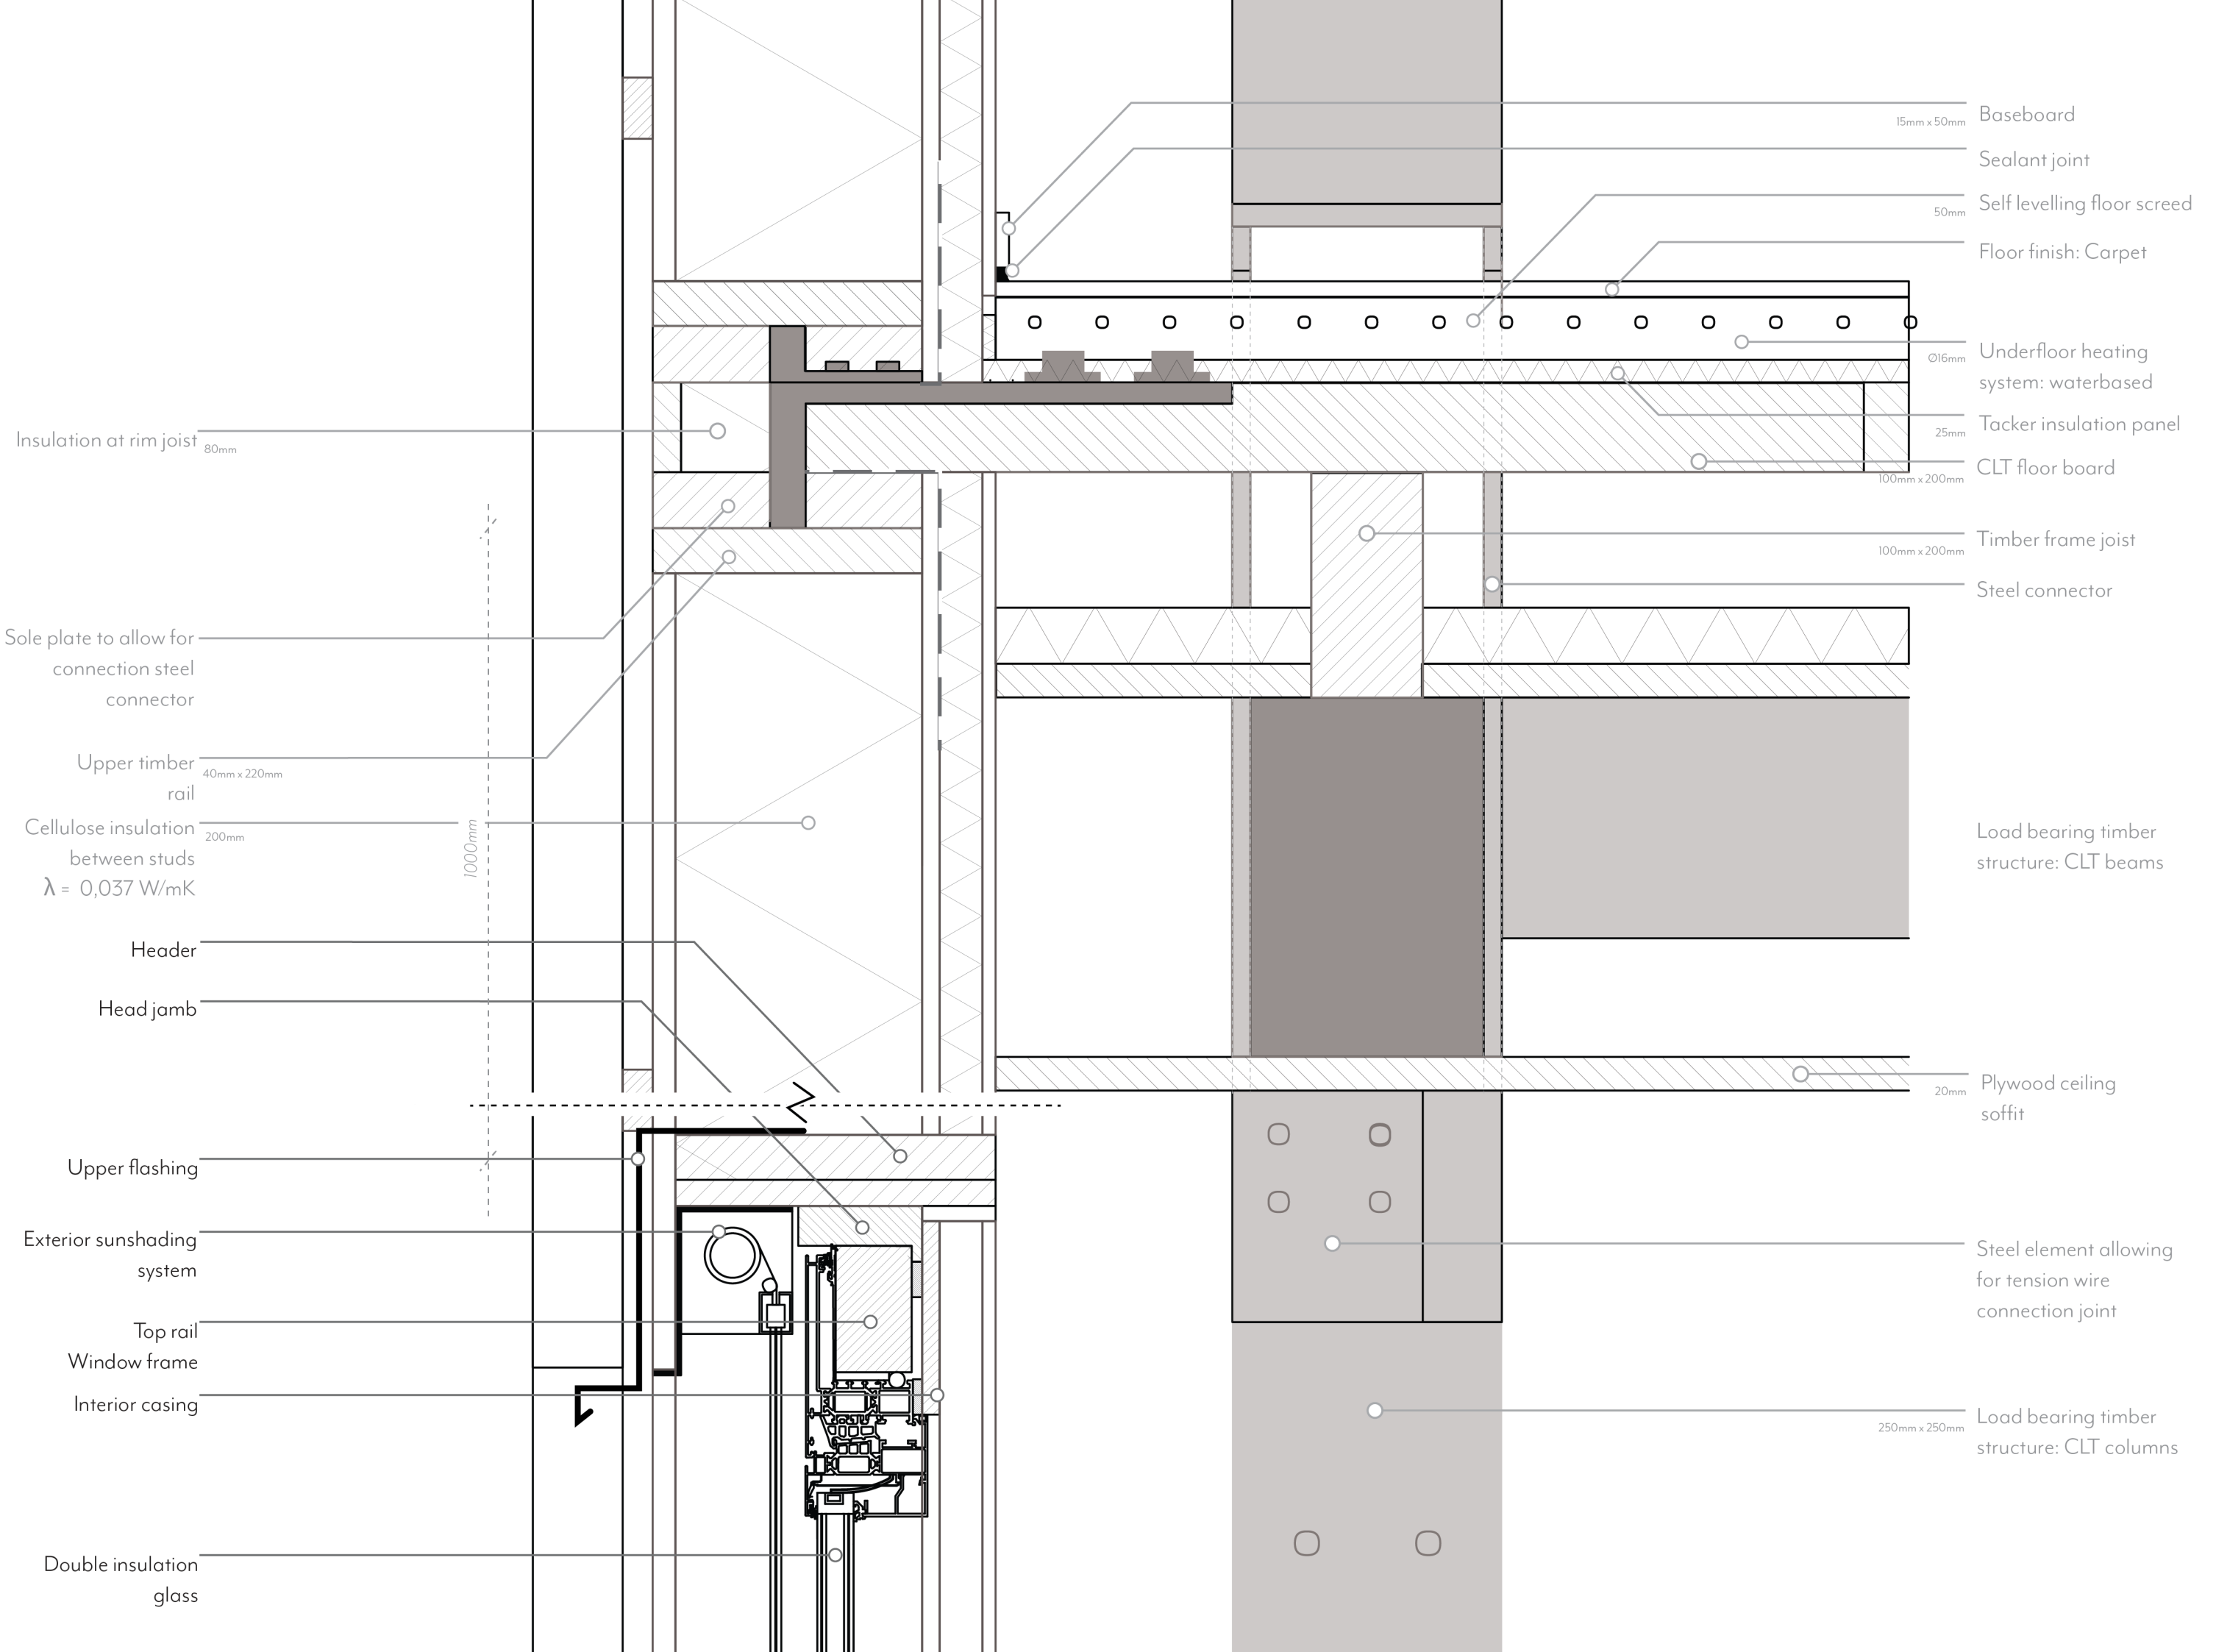




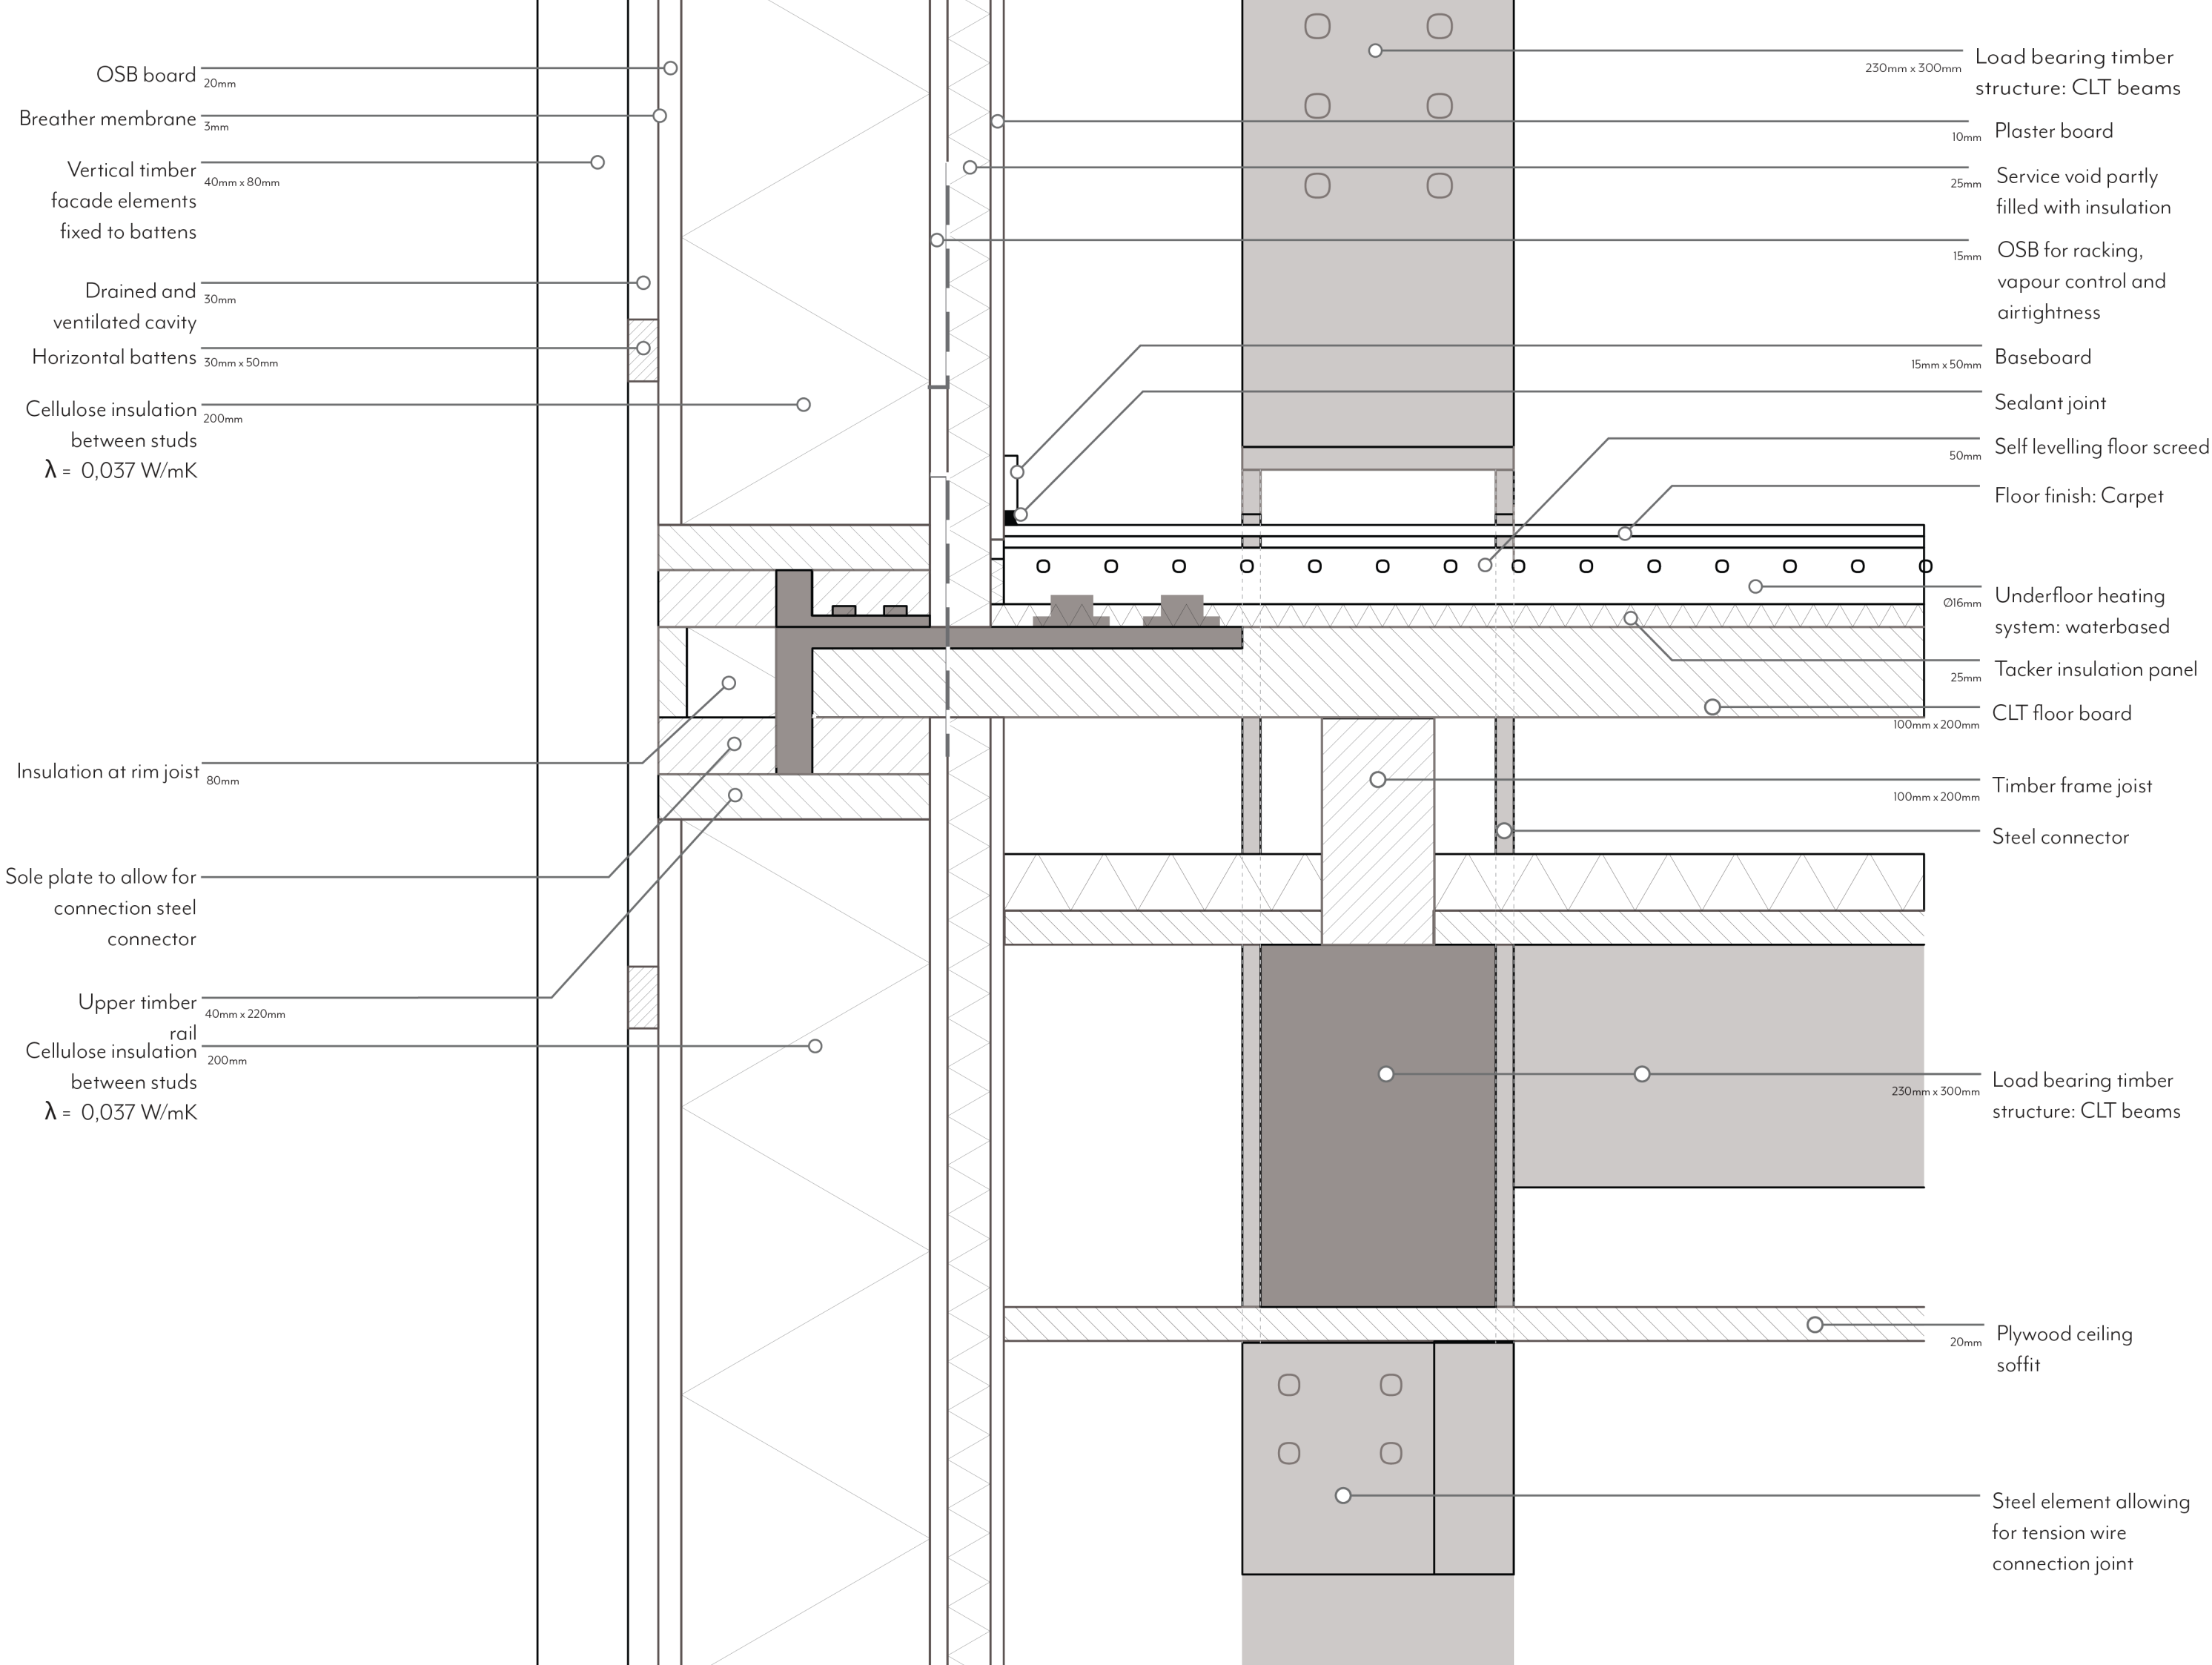




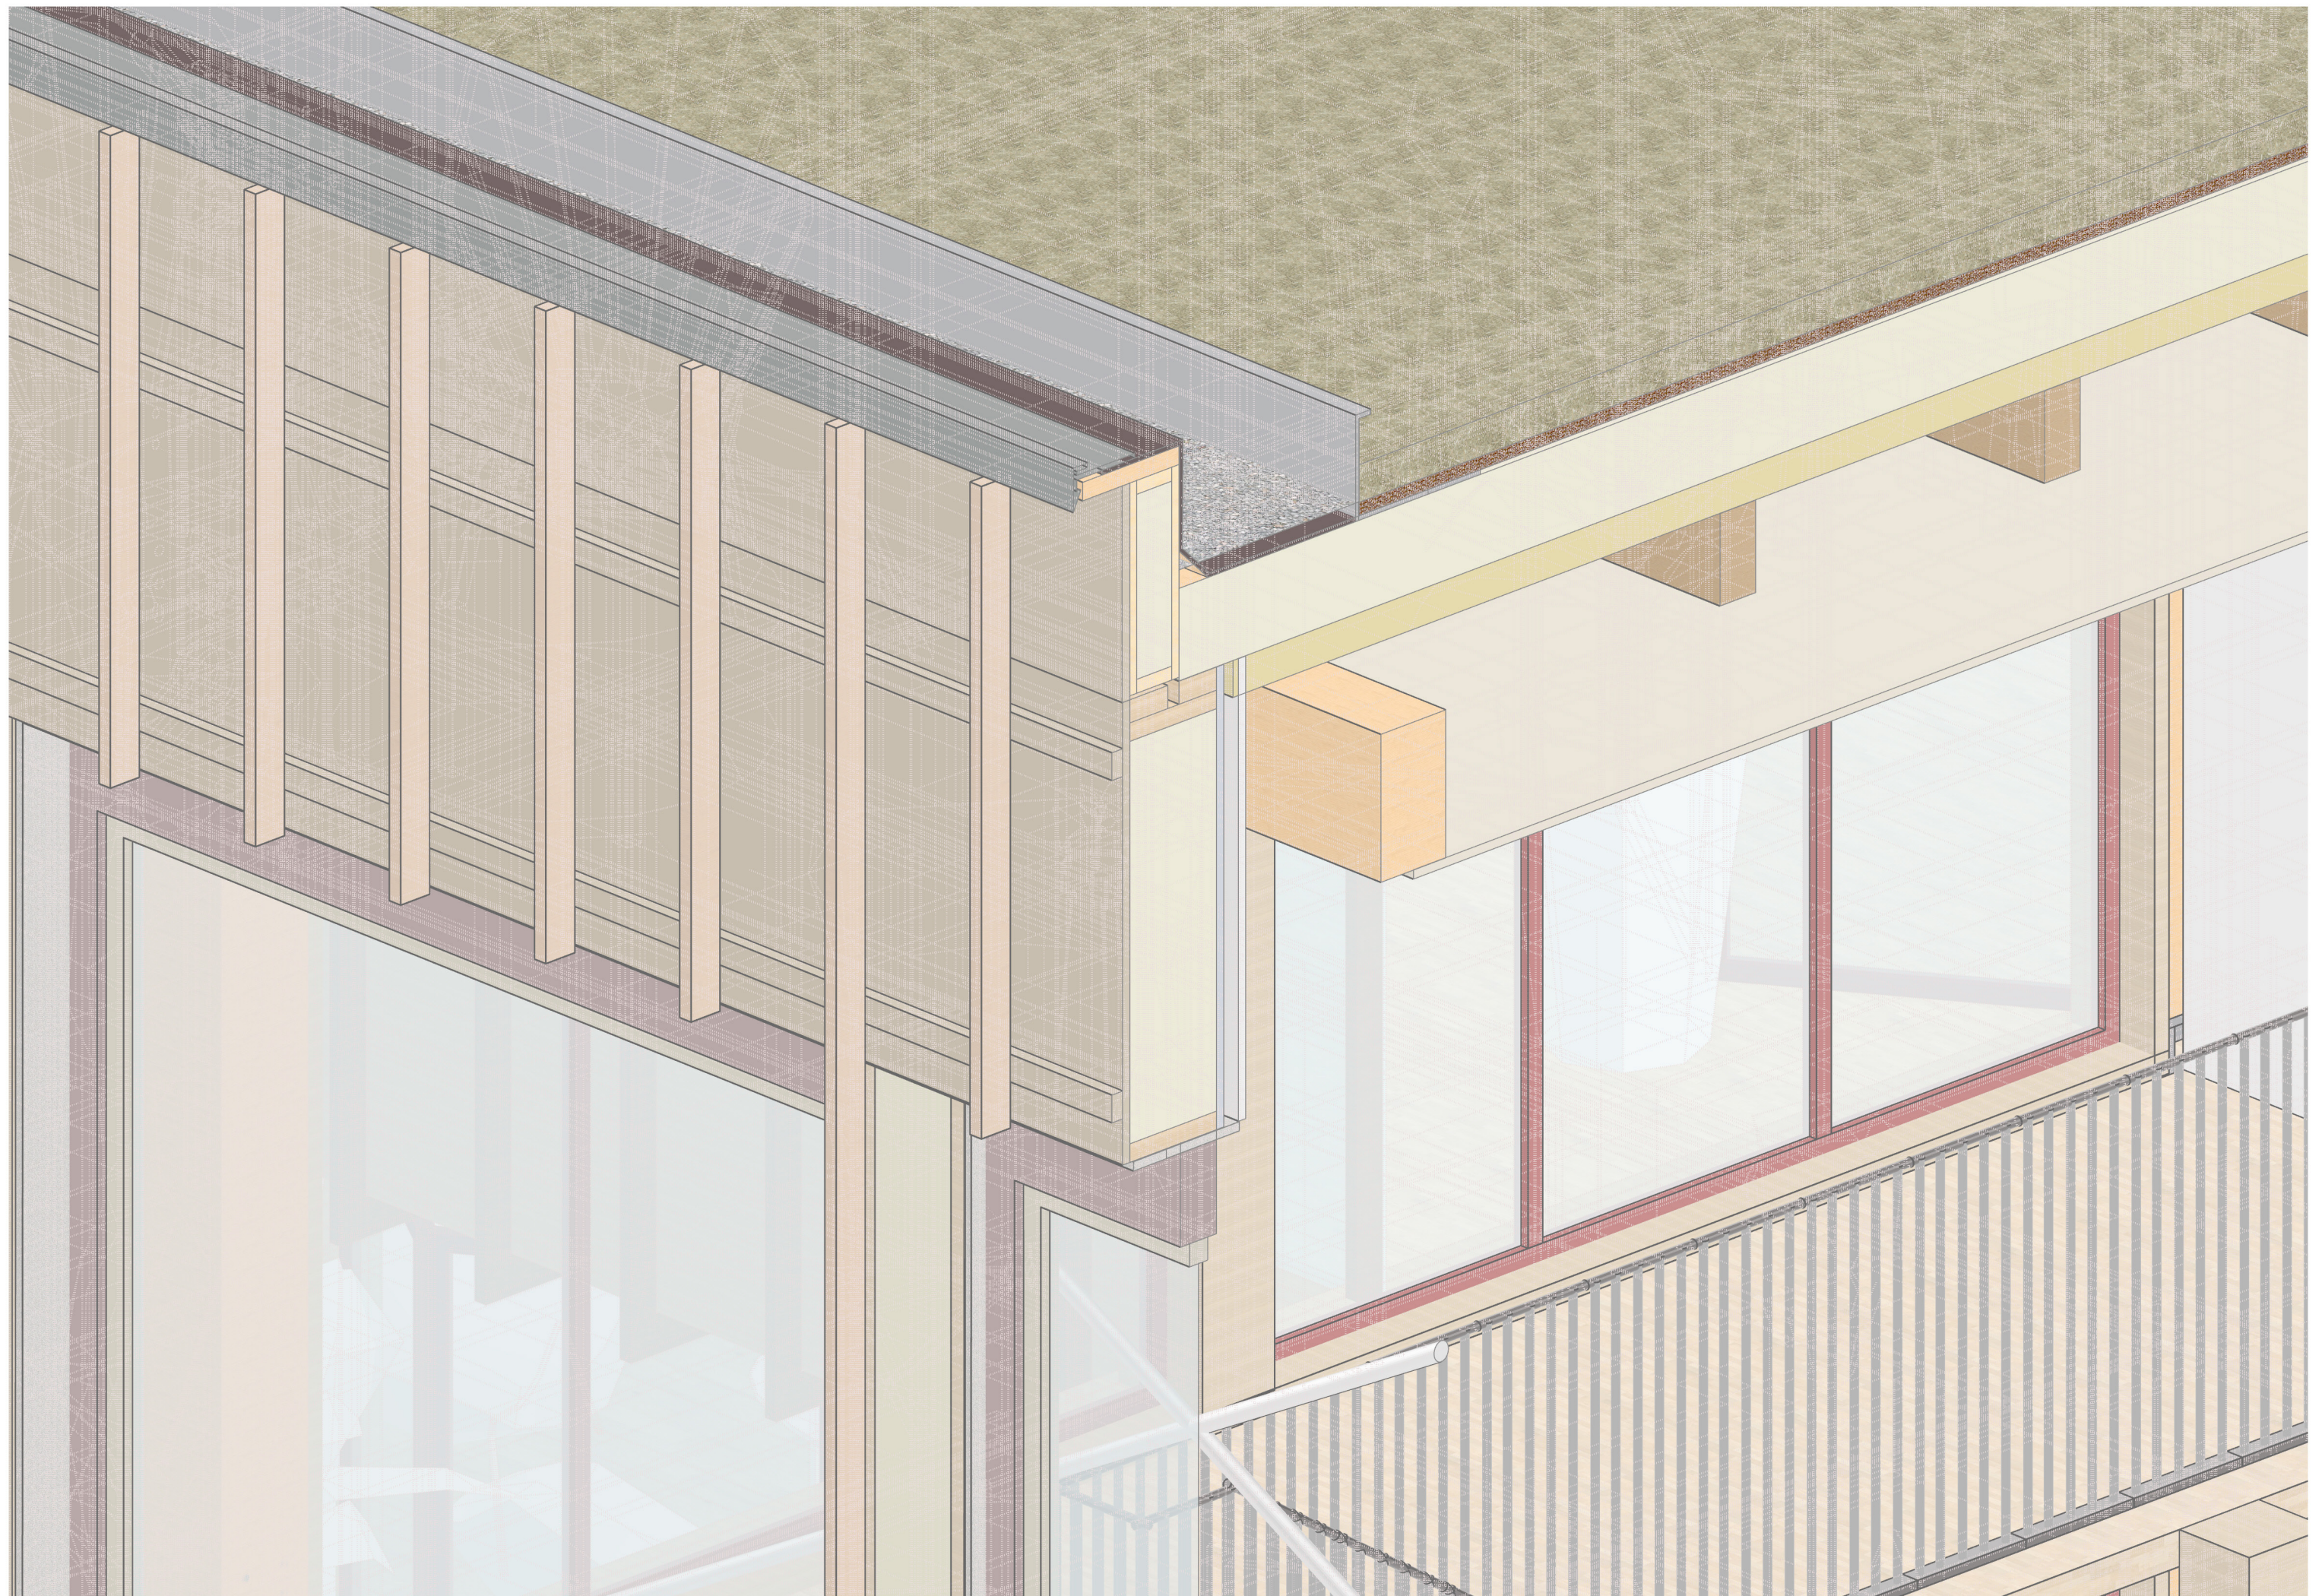




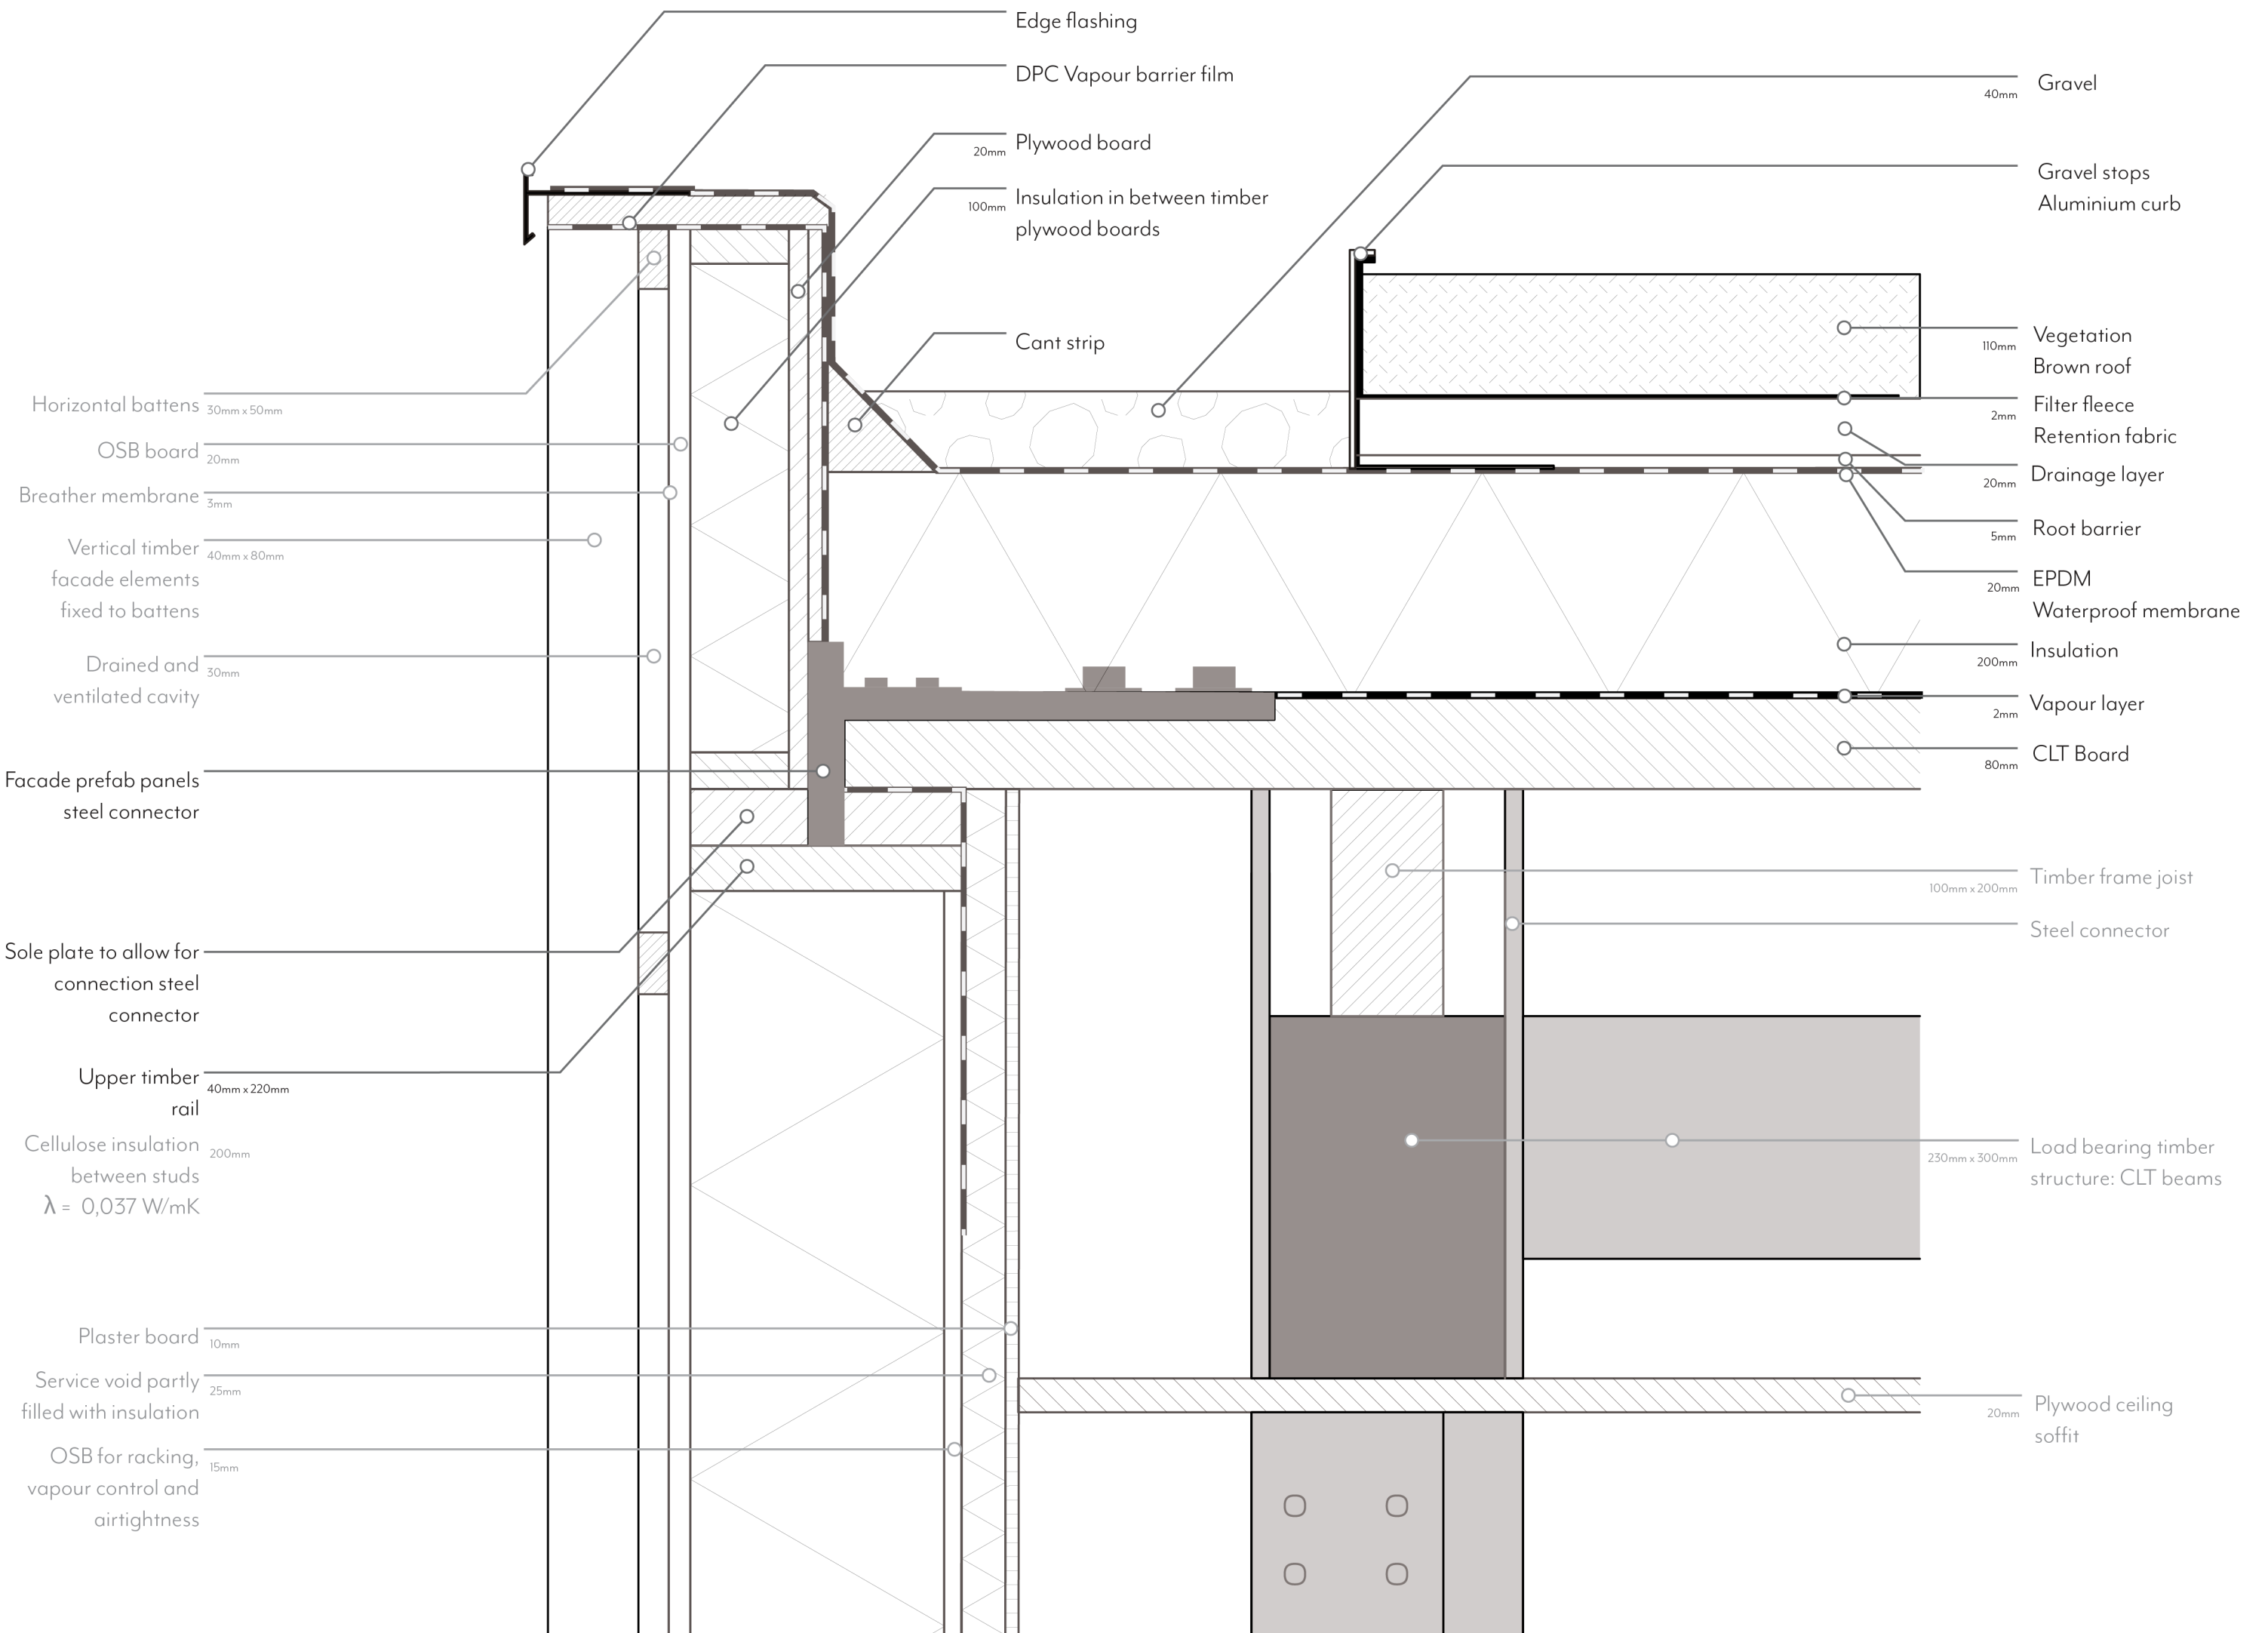




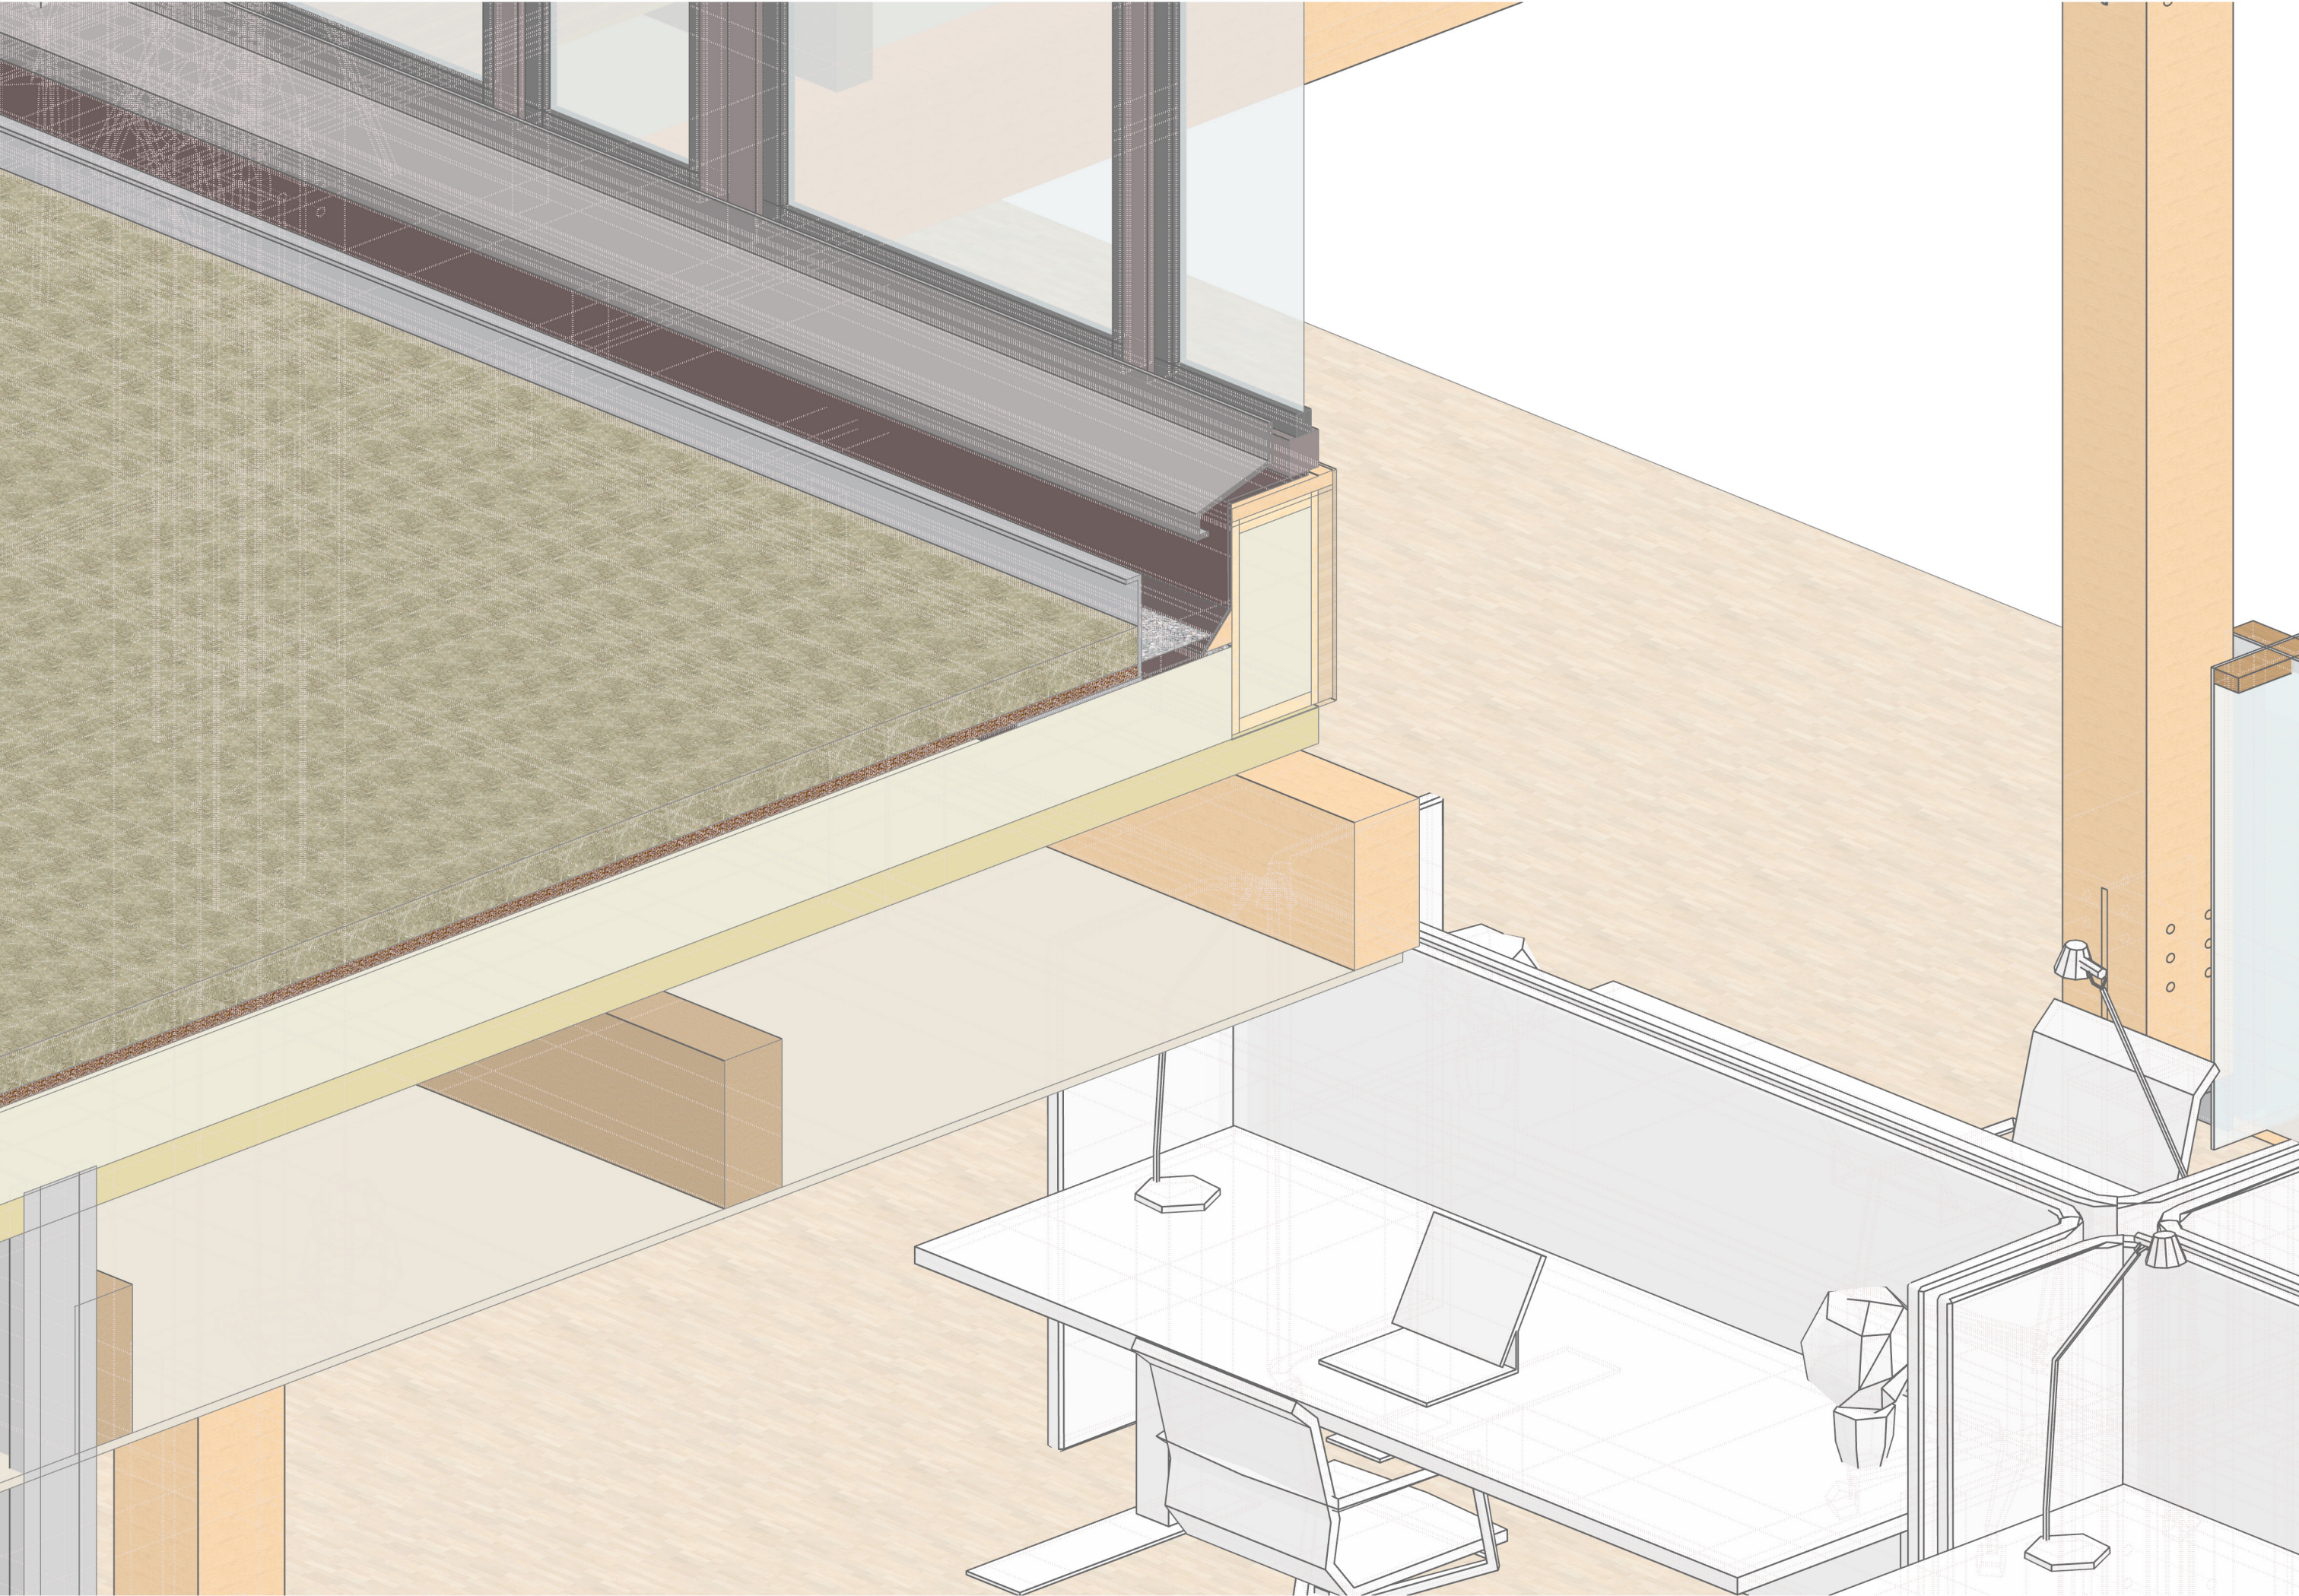




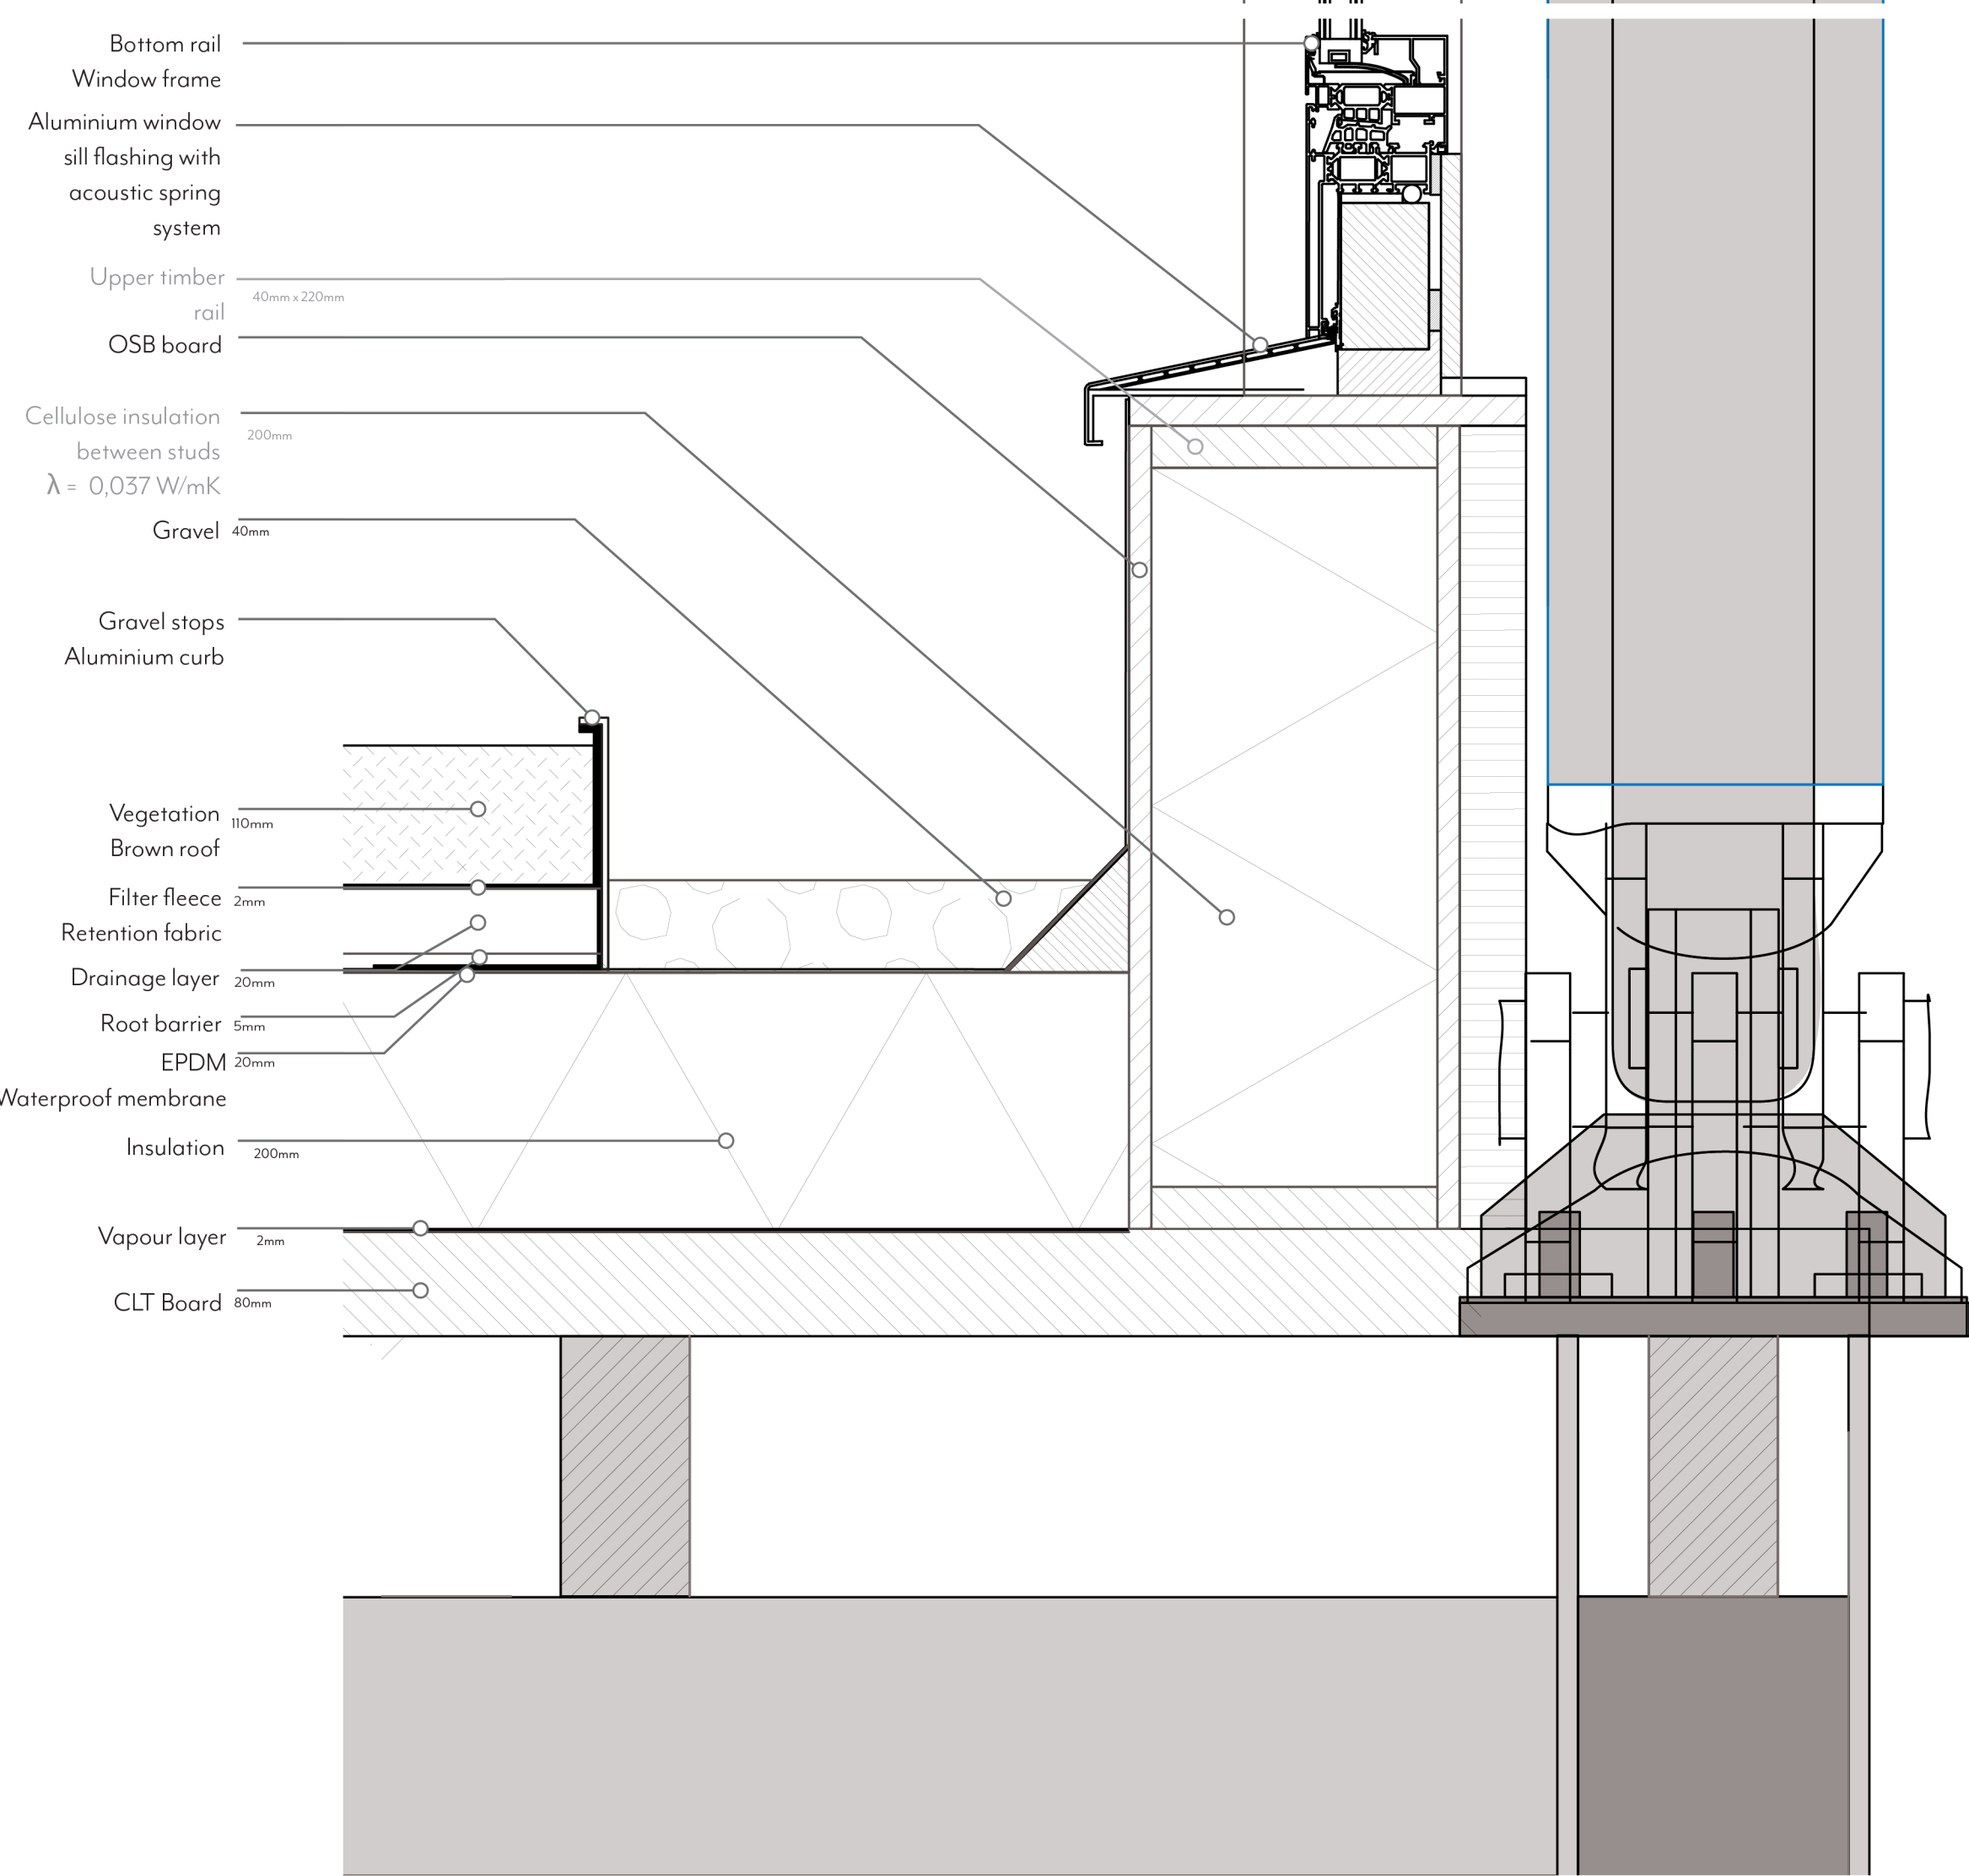



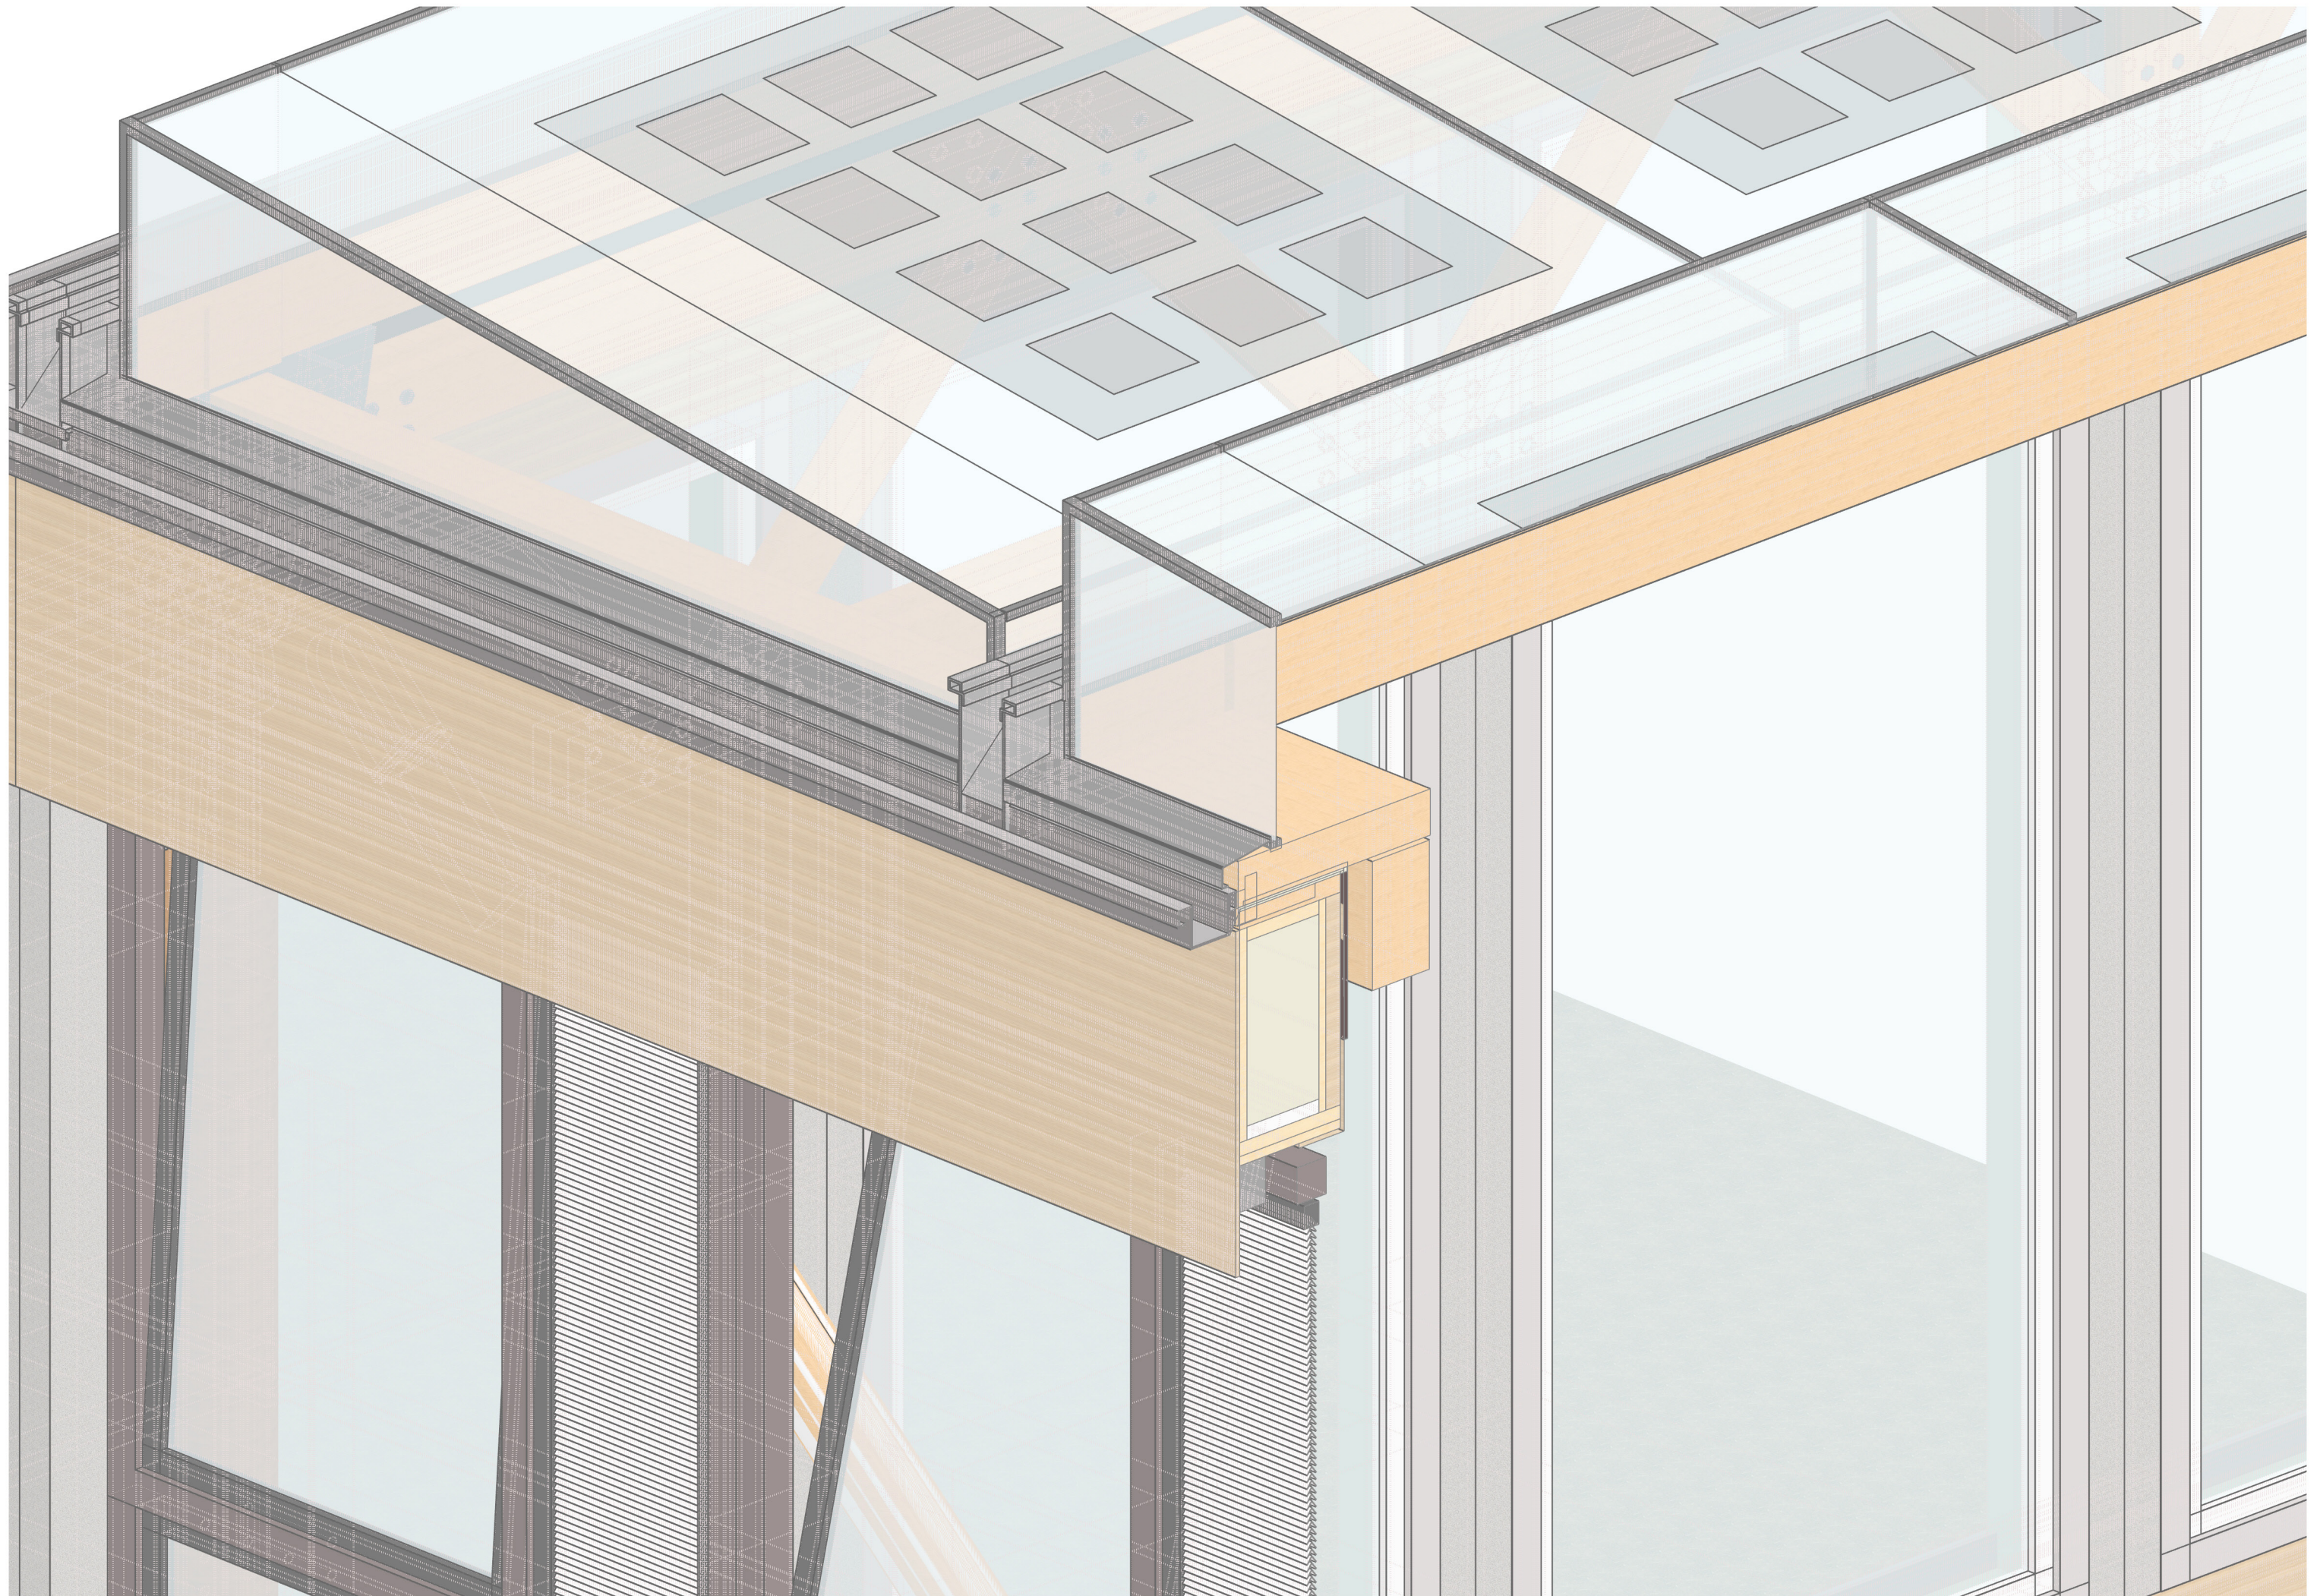



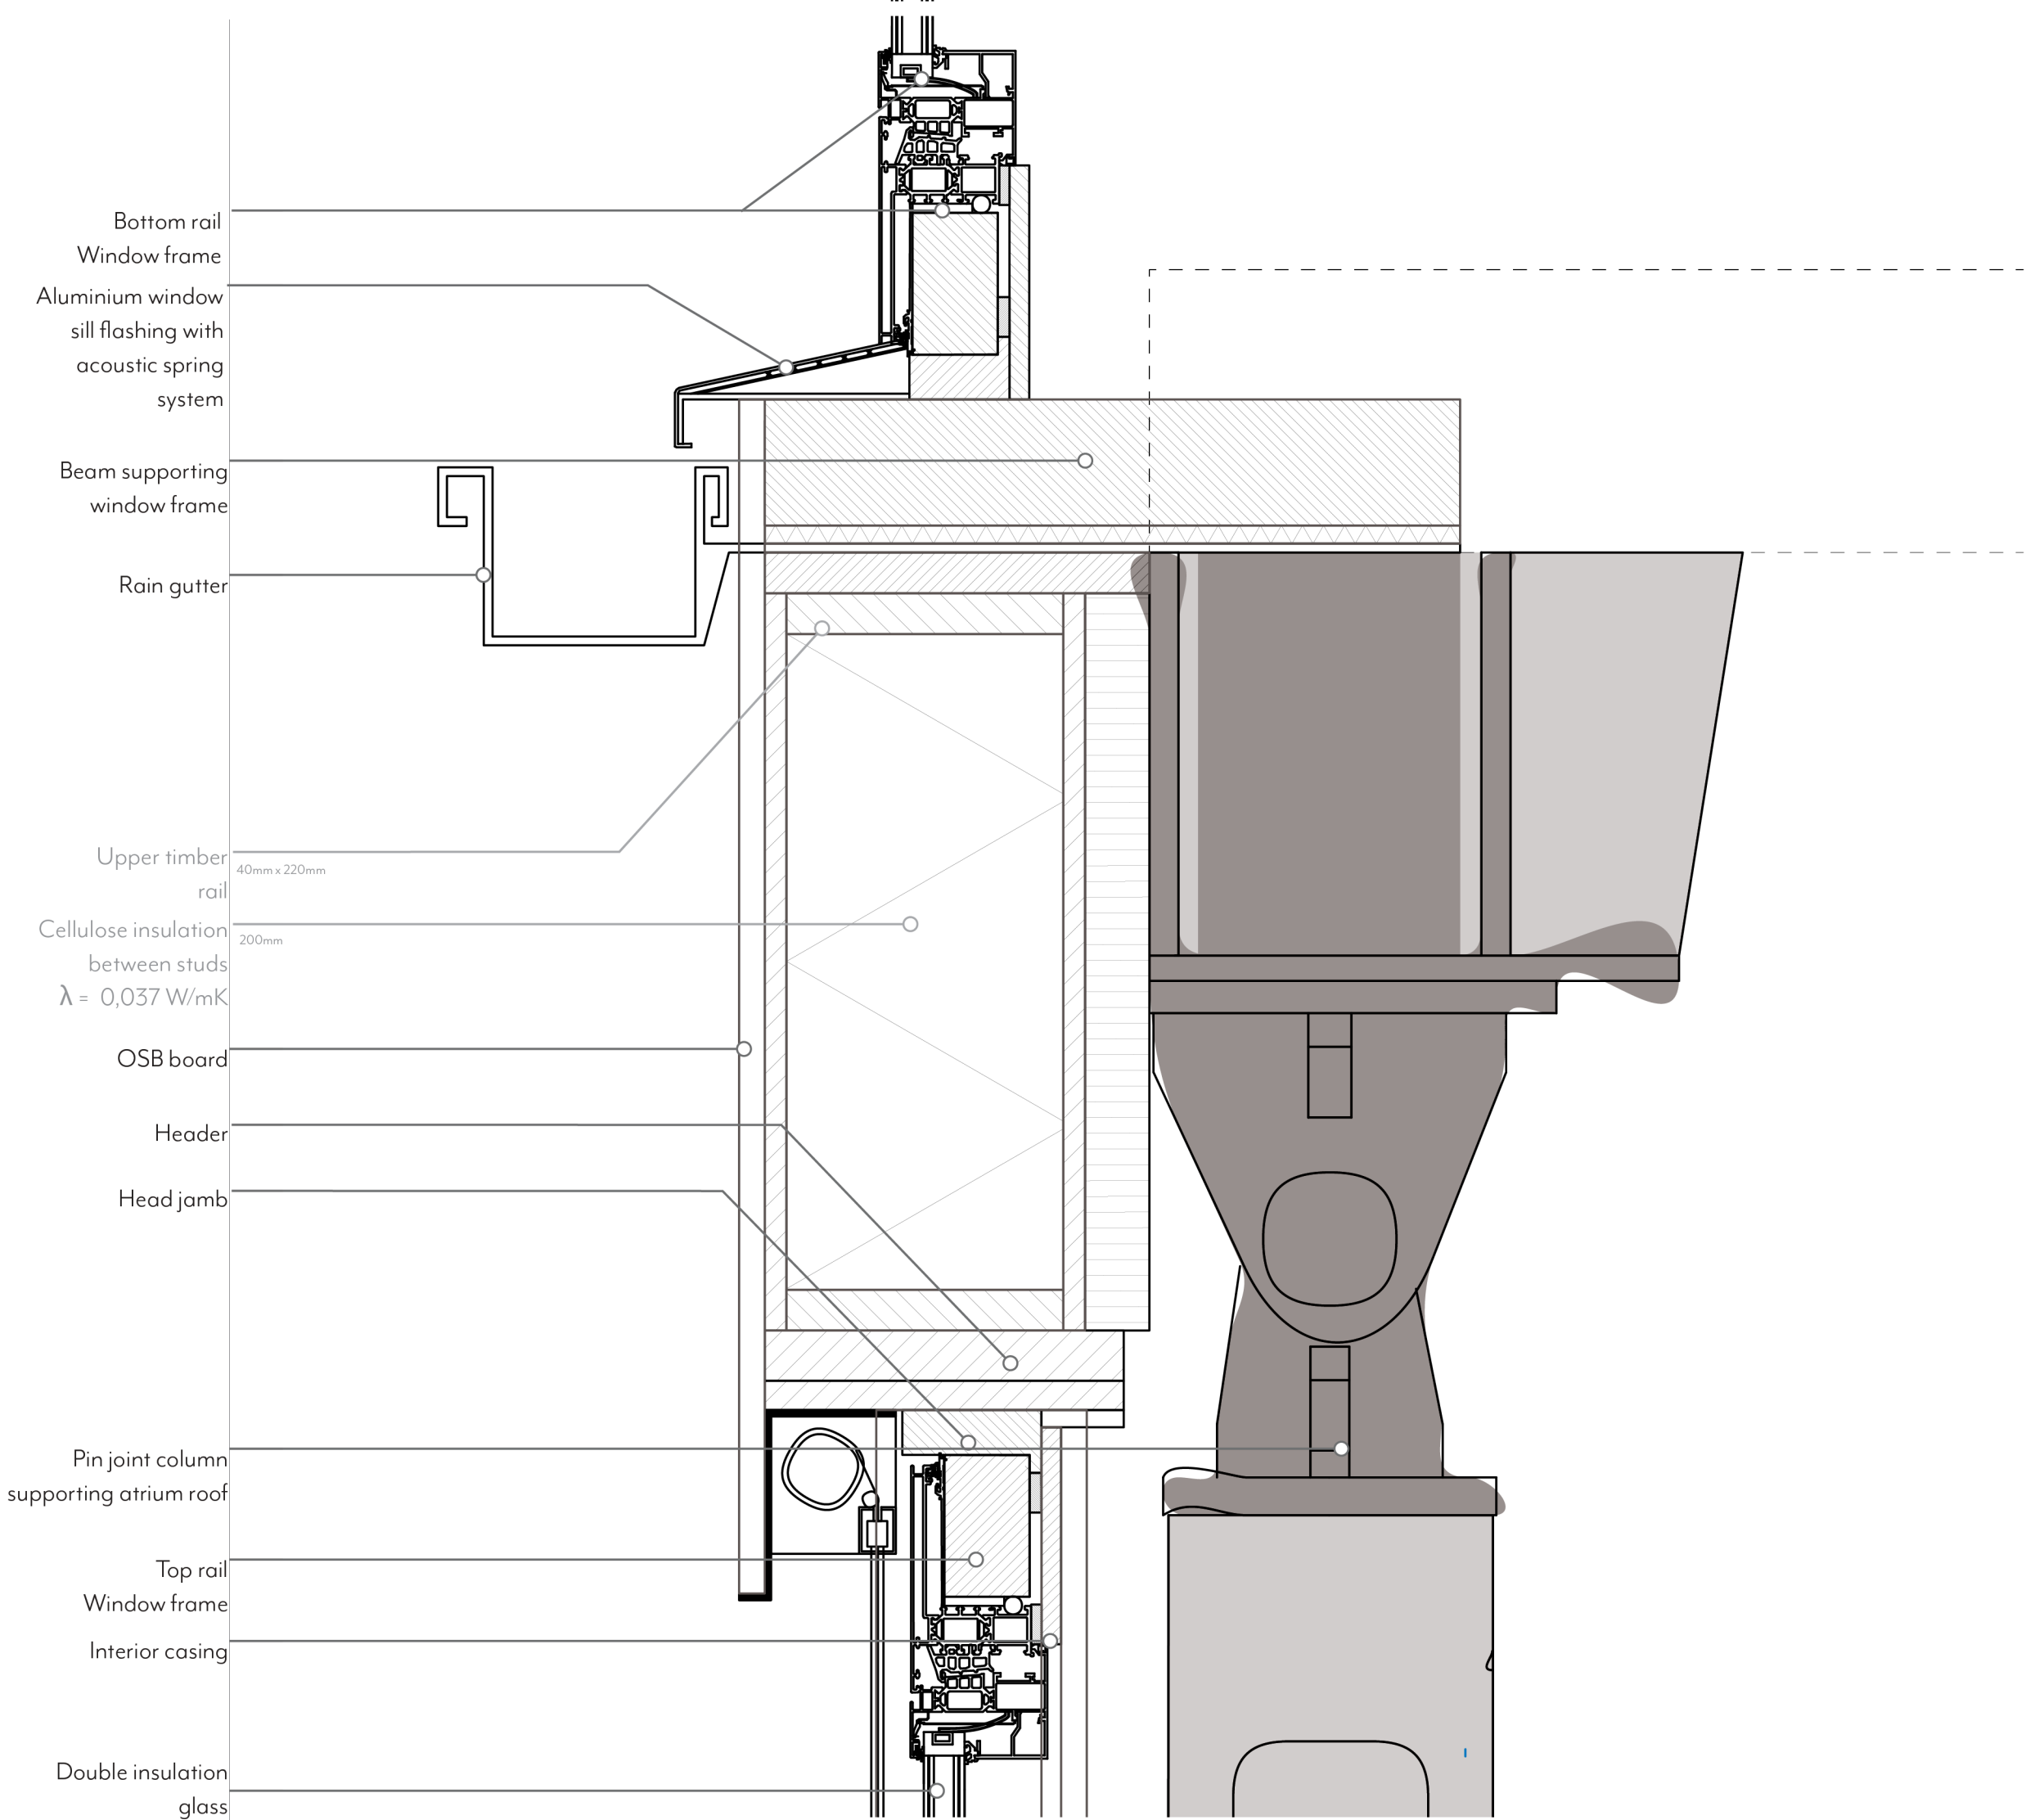




**CON  
STRUC  
TION**








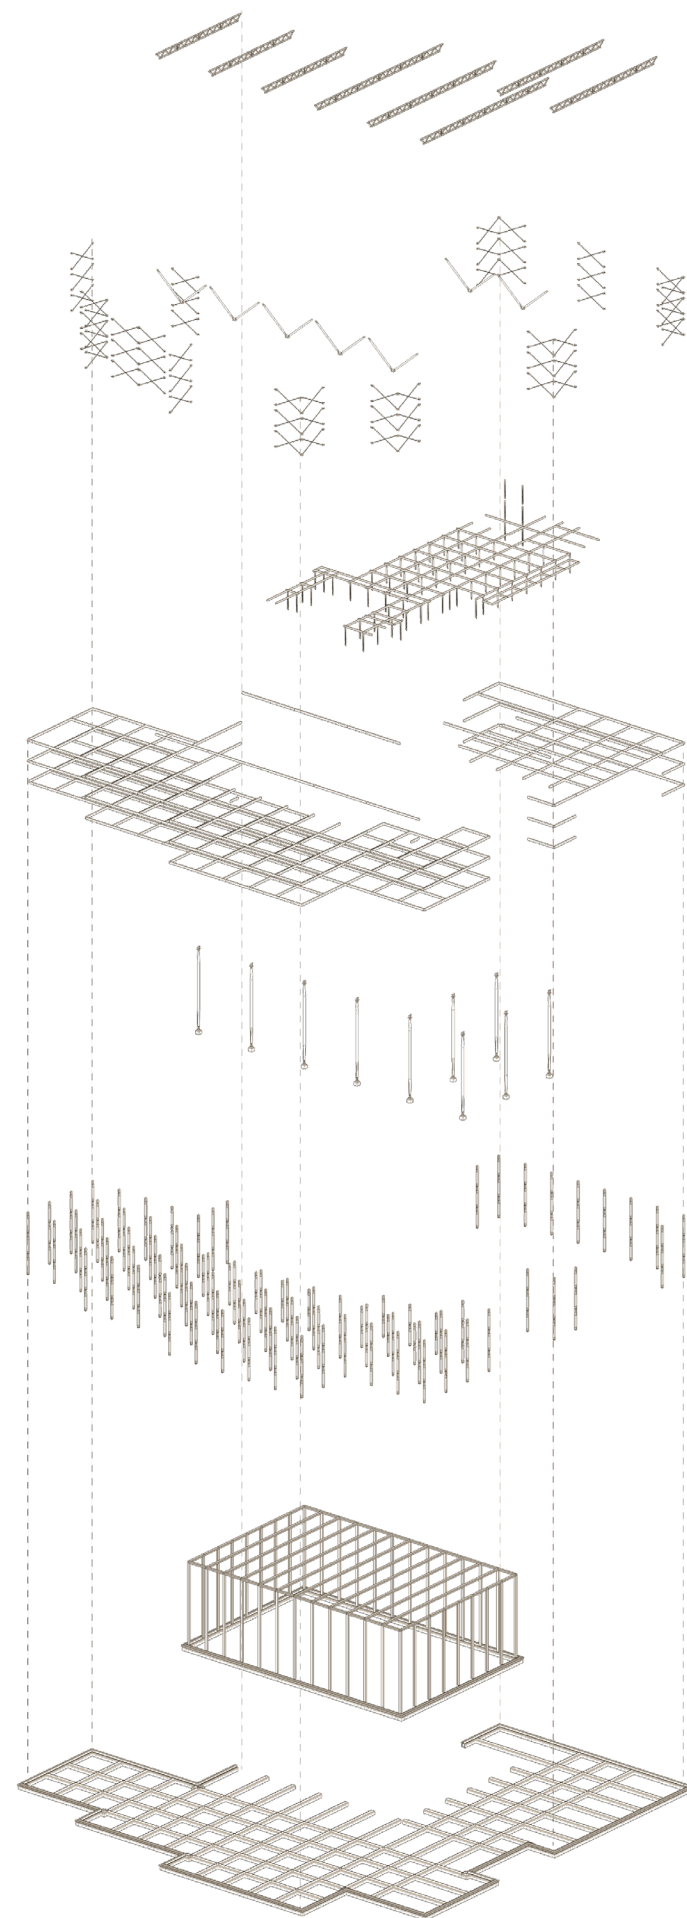



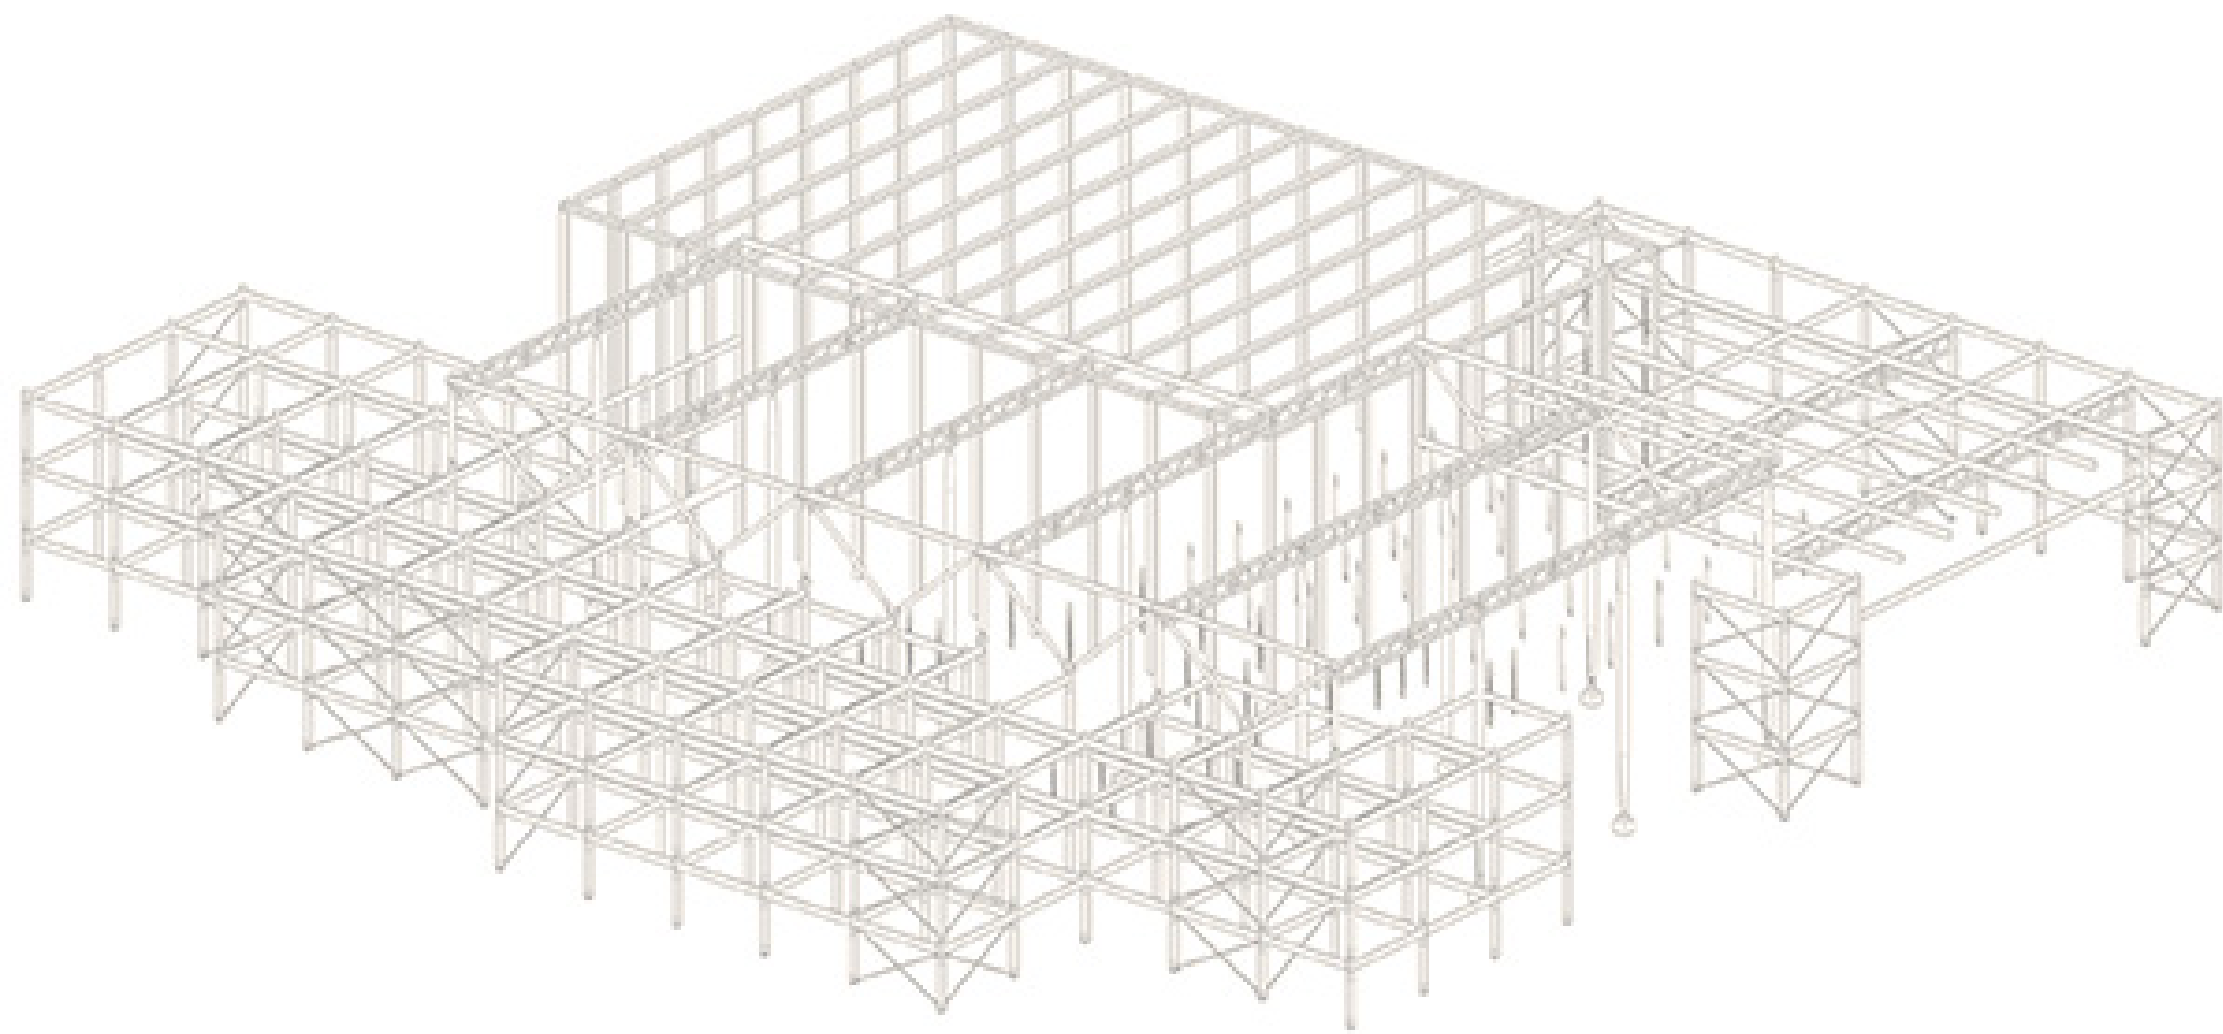




Roof structure







Second floor

First floor




Ground floor

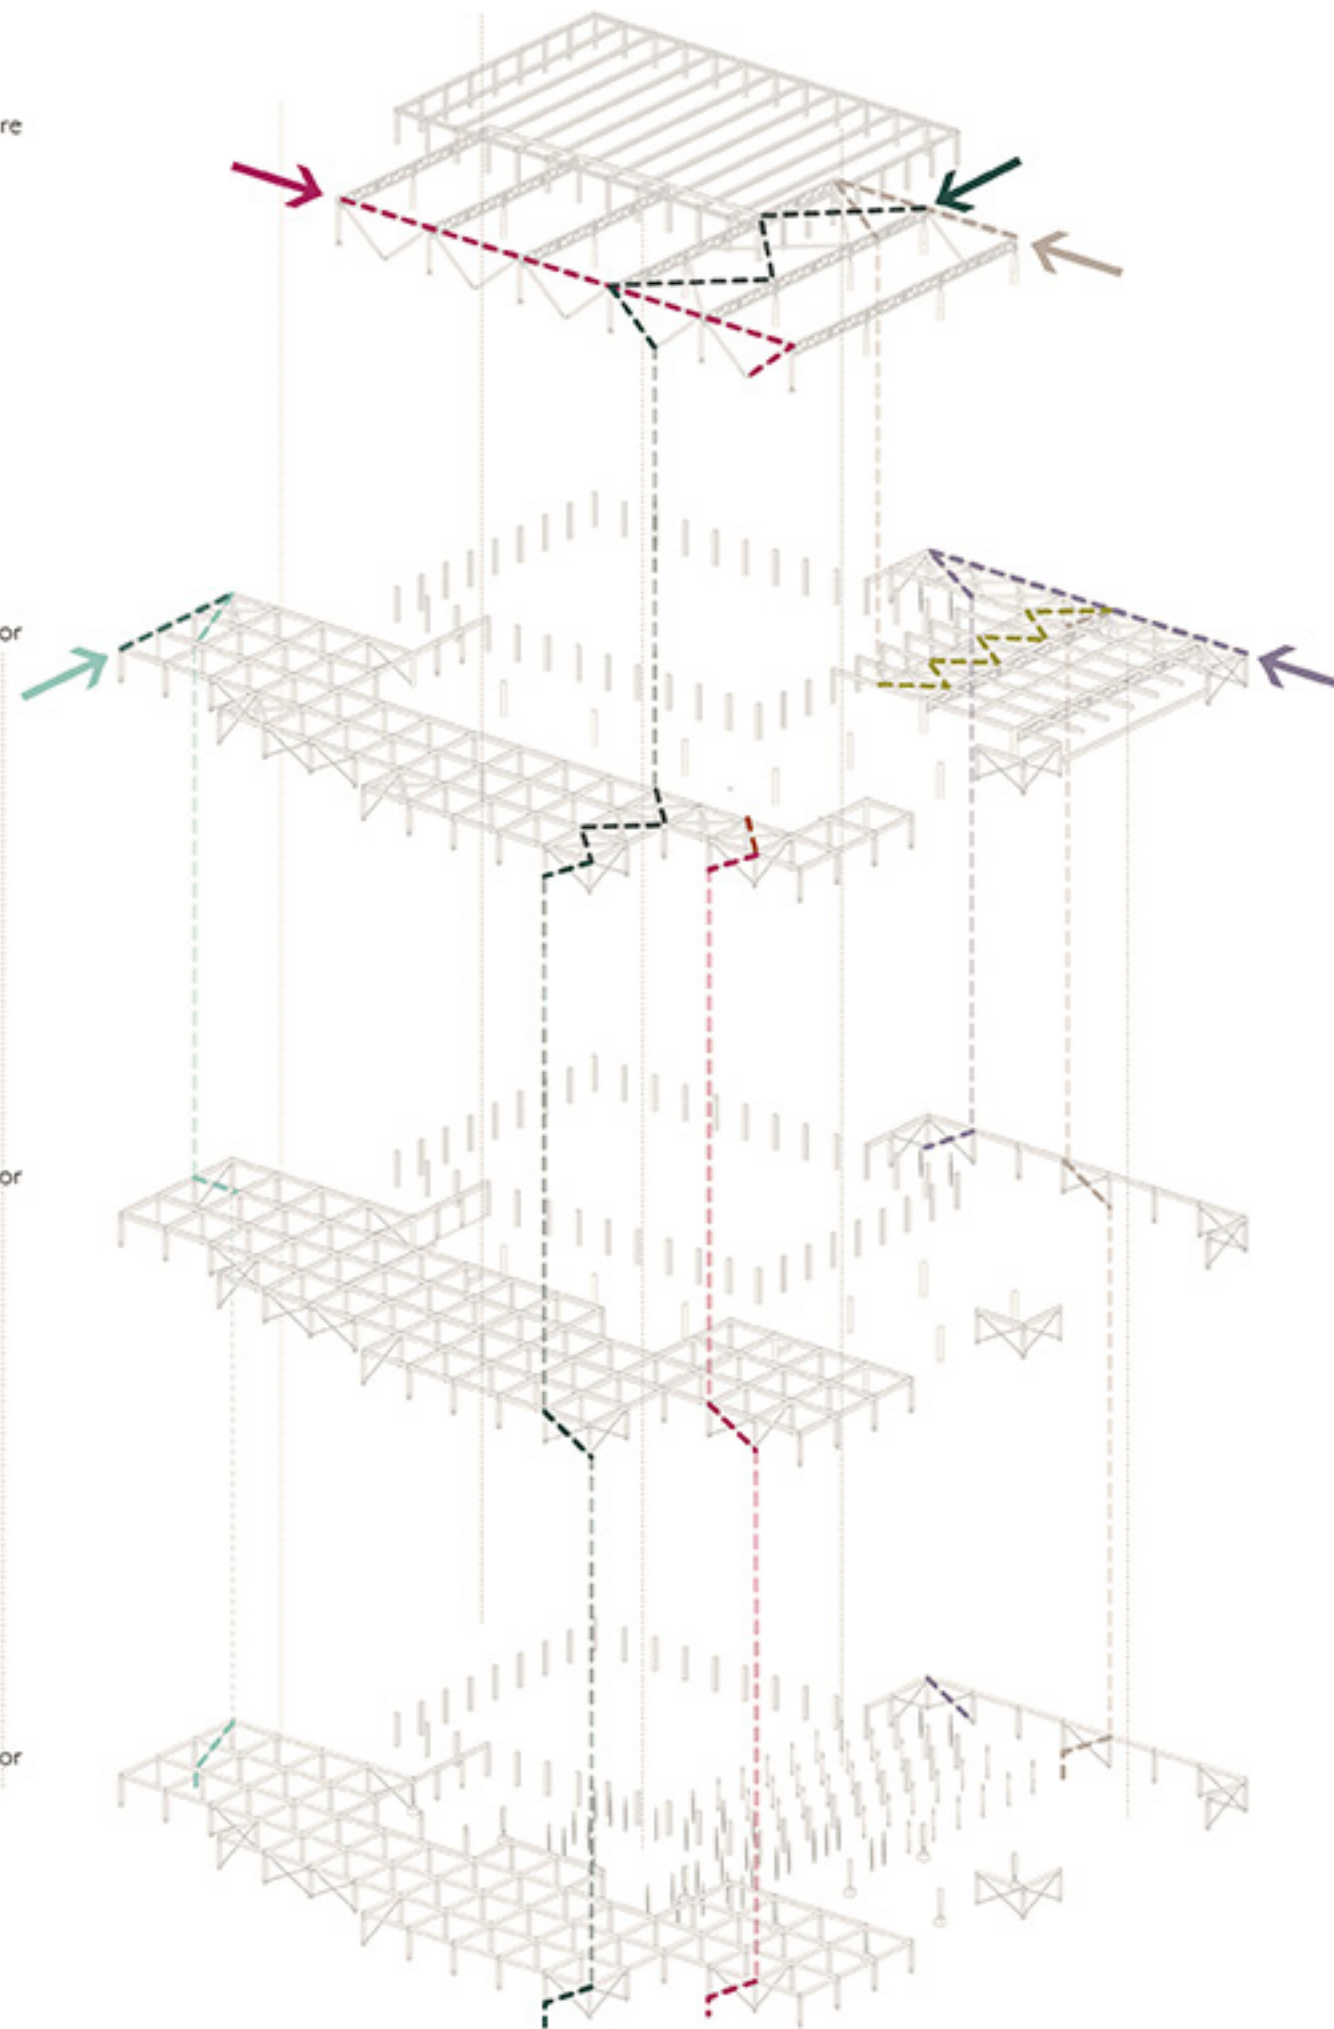








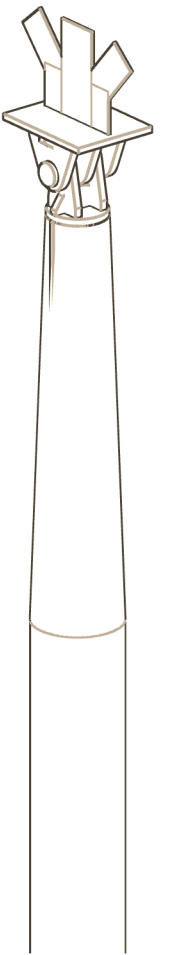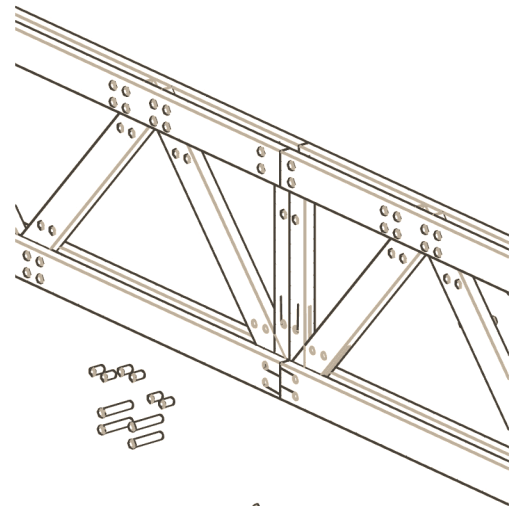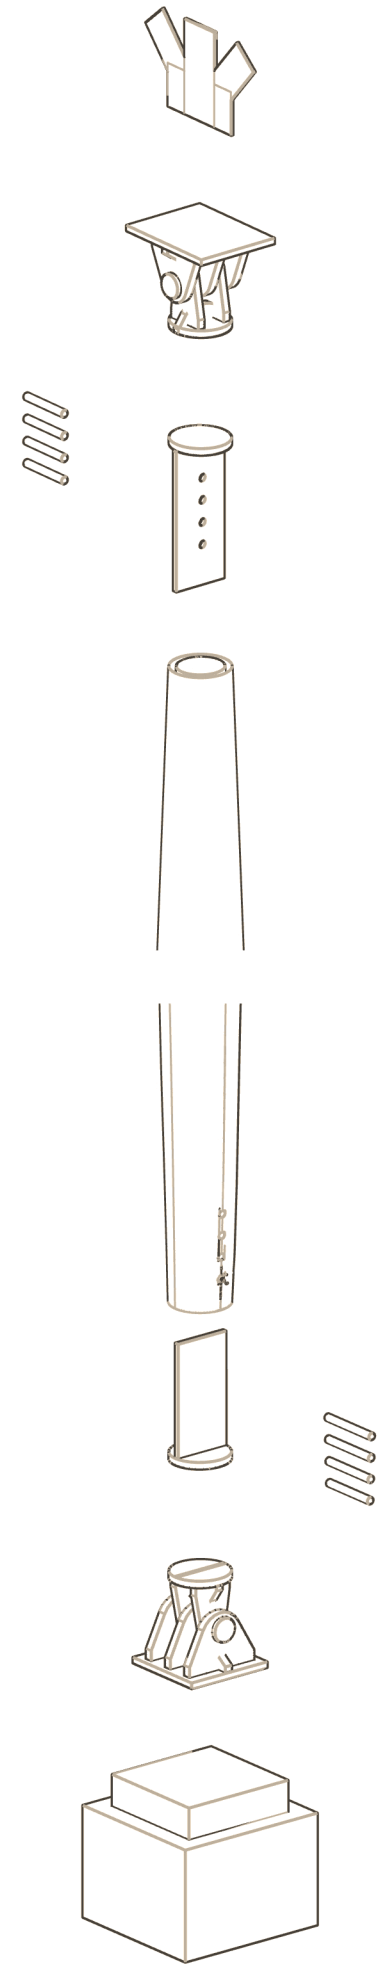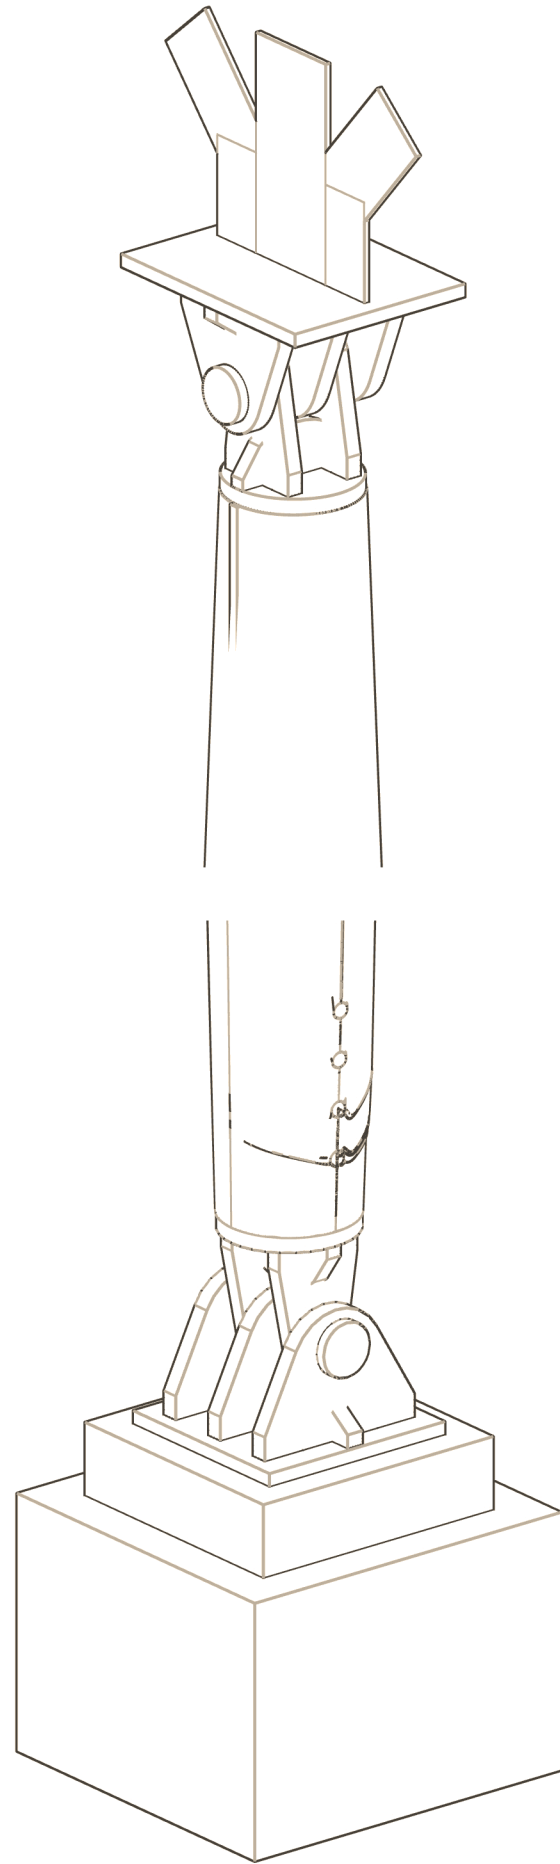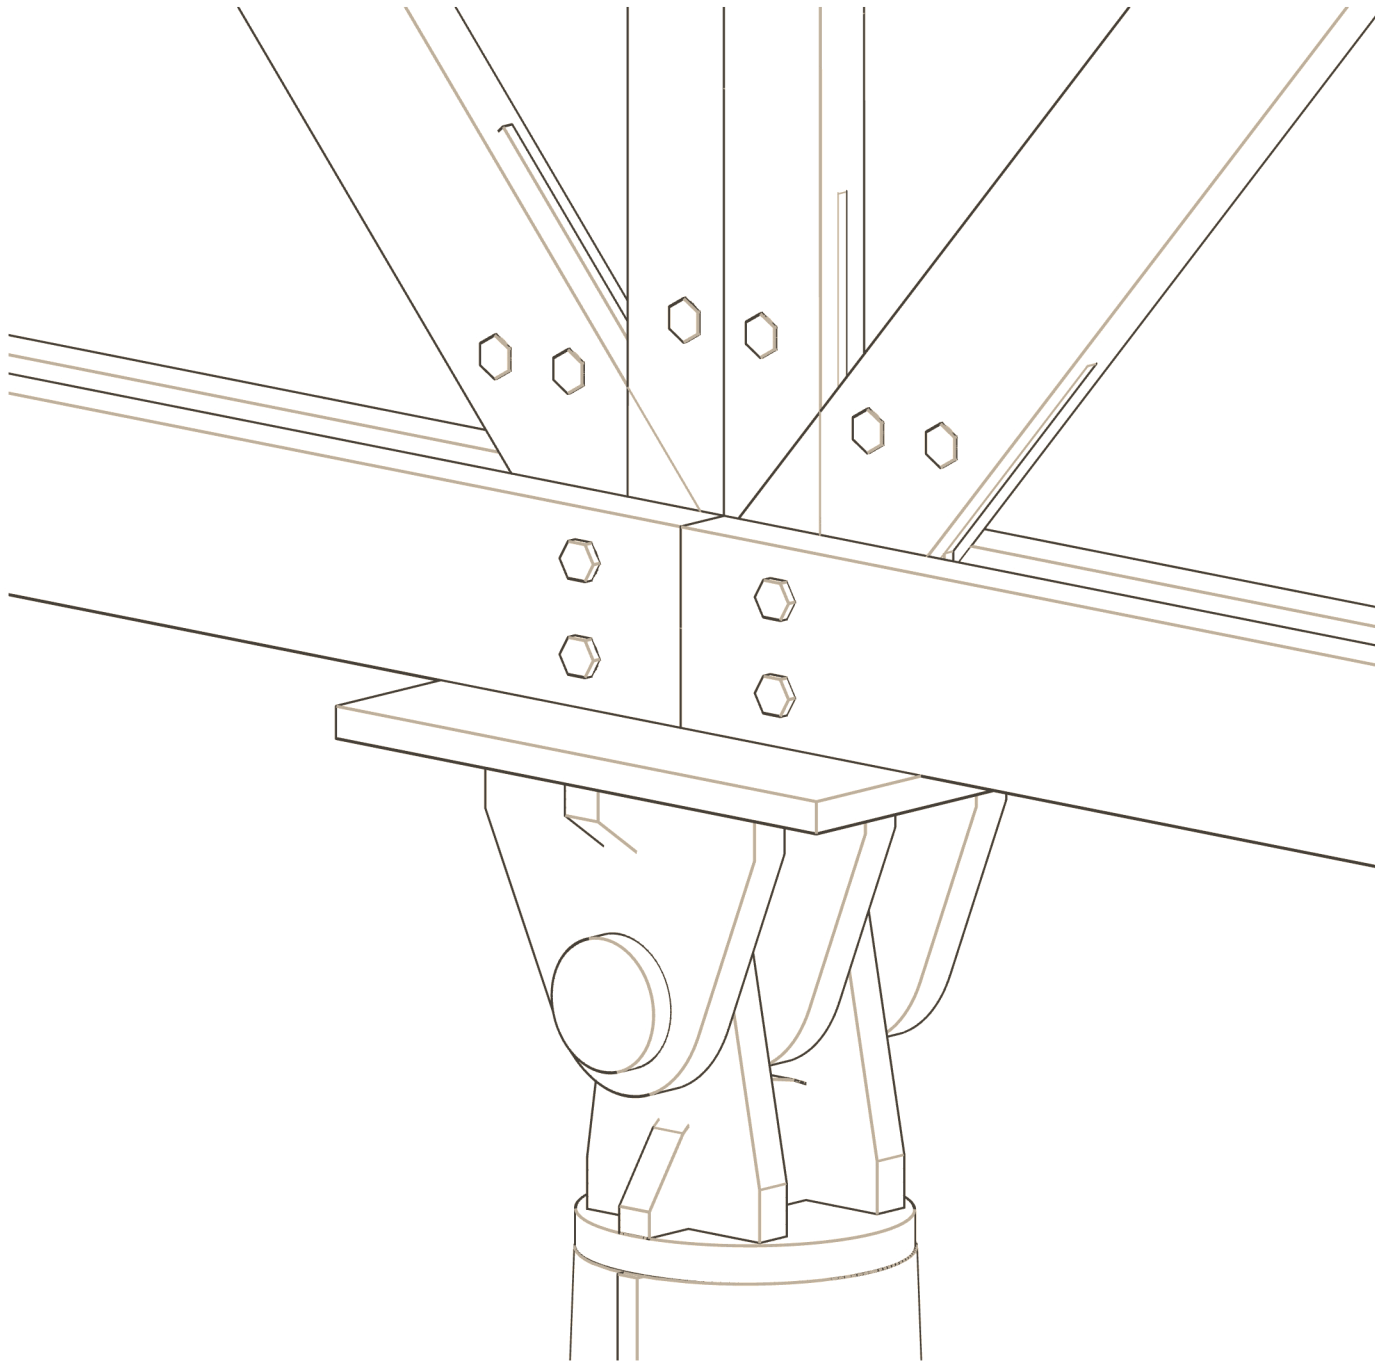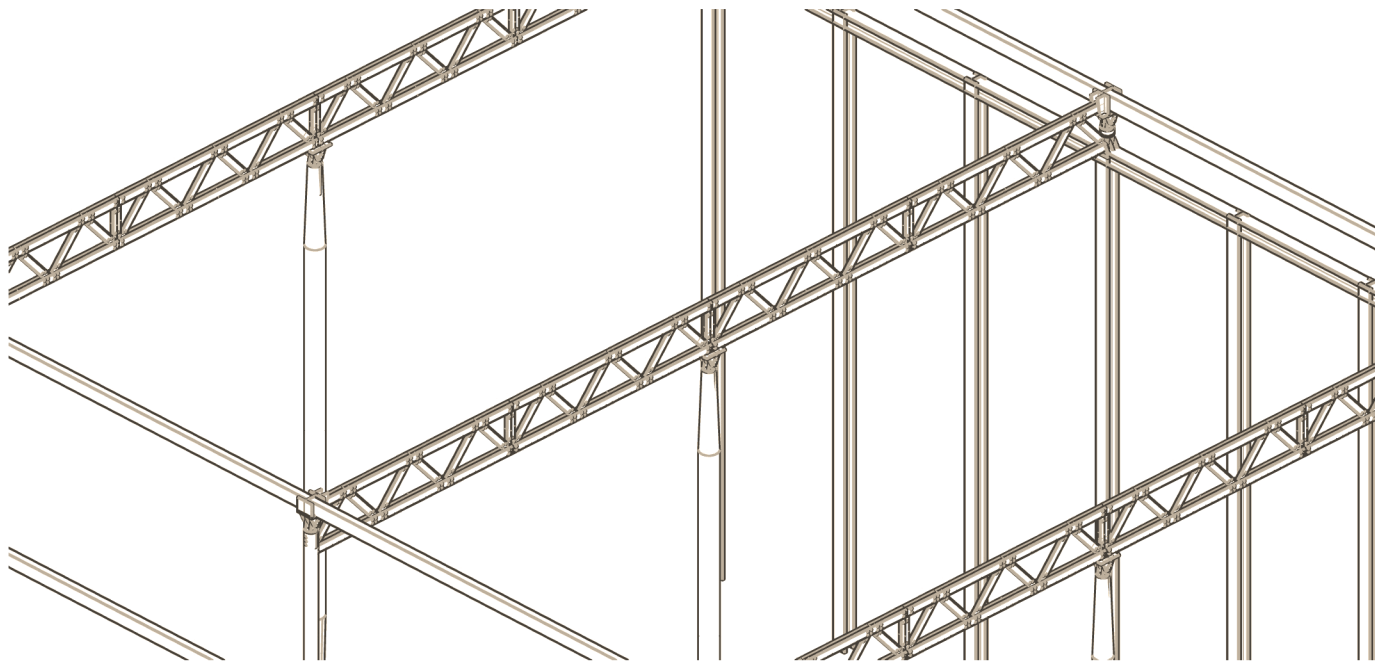







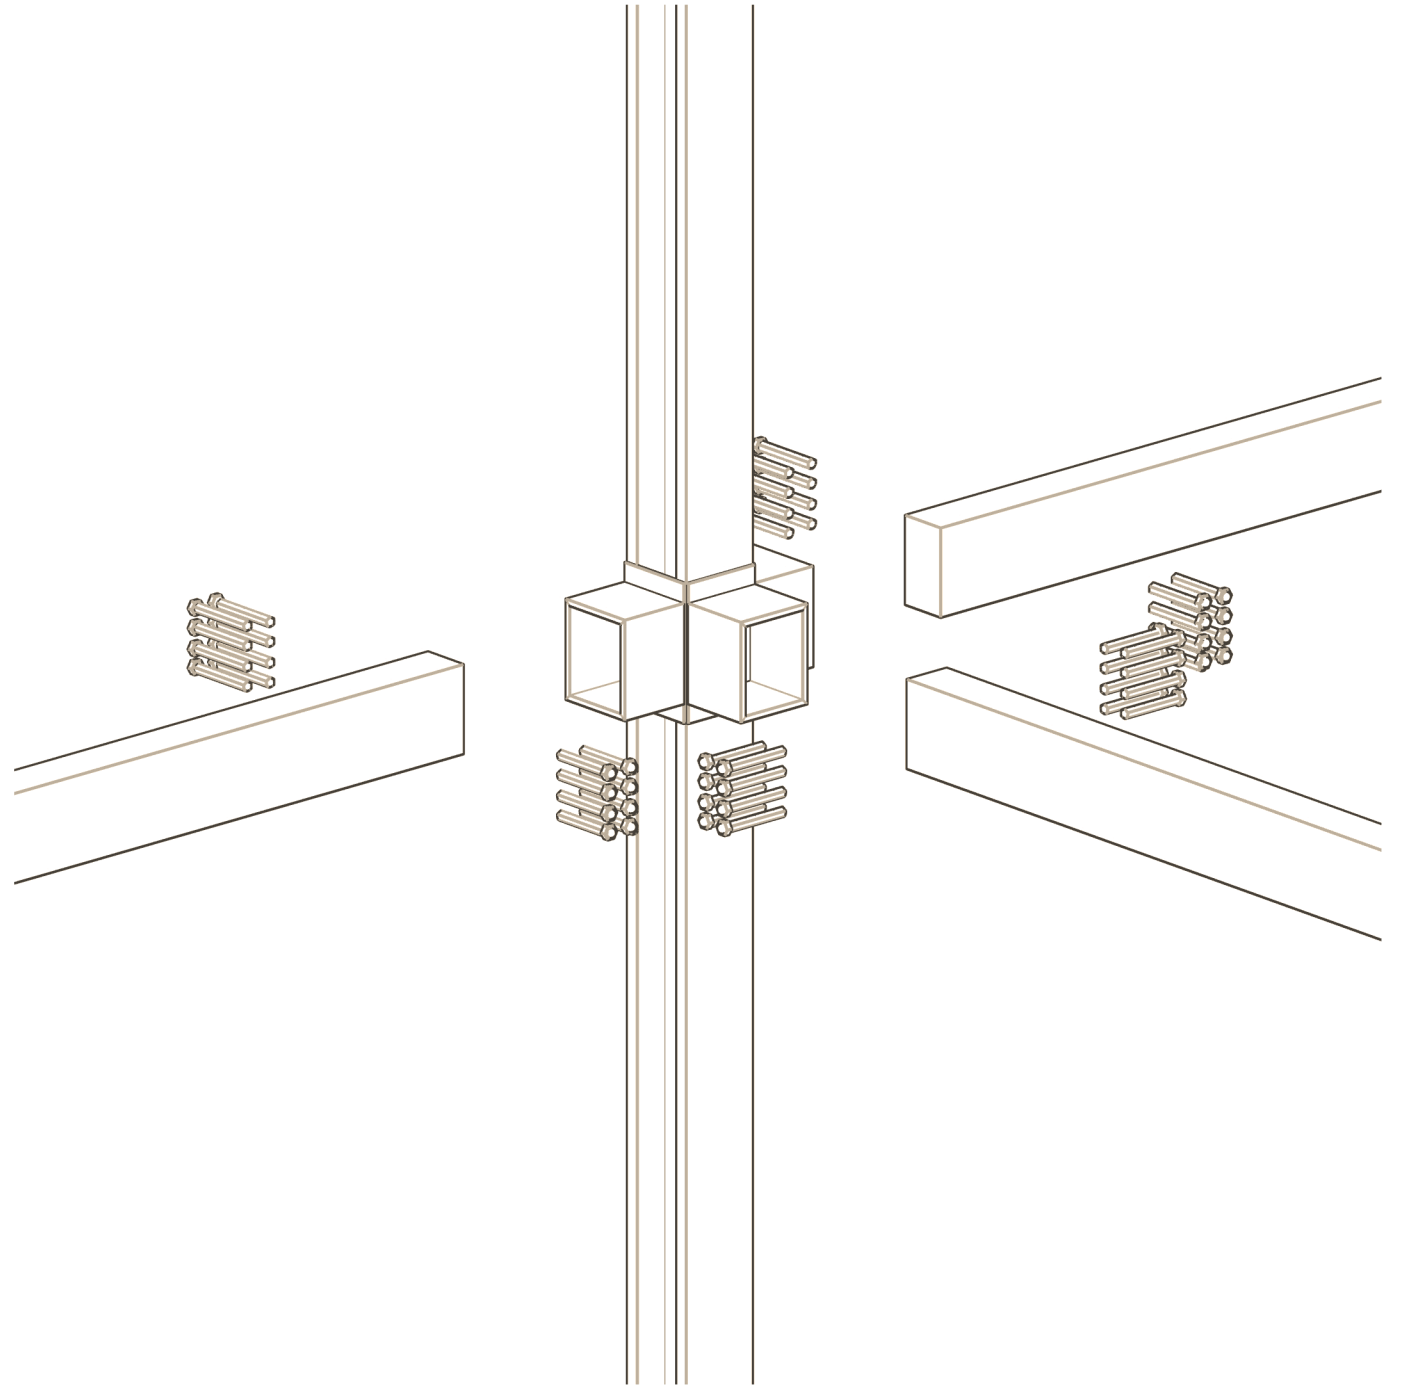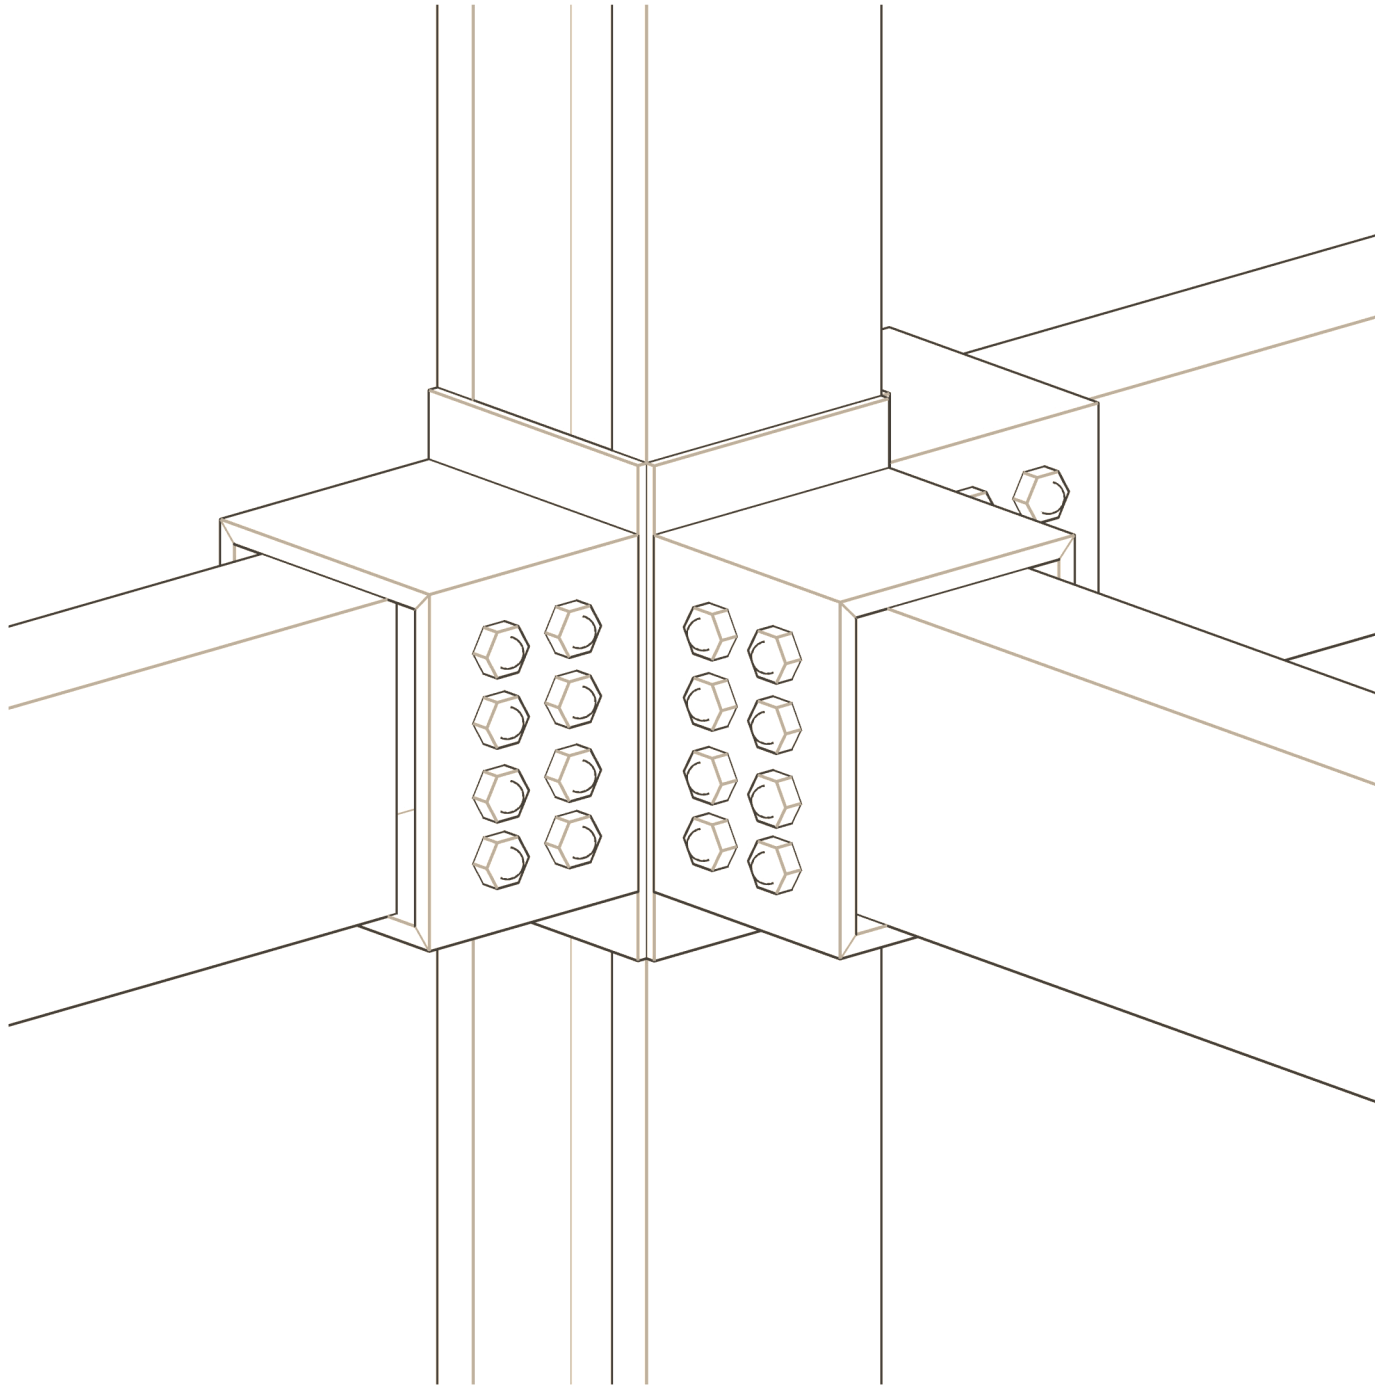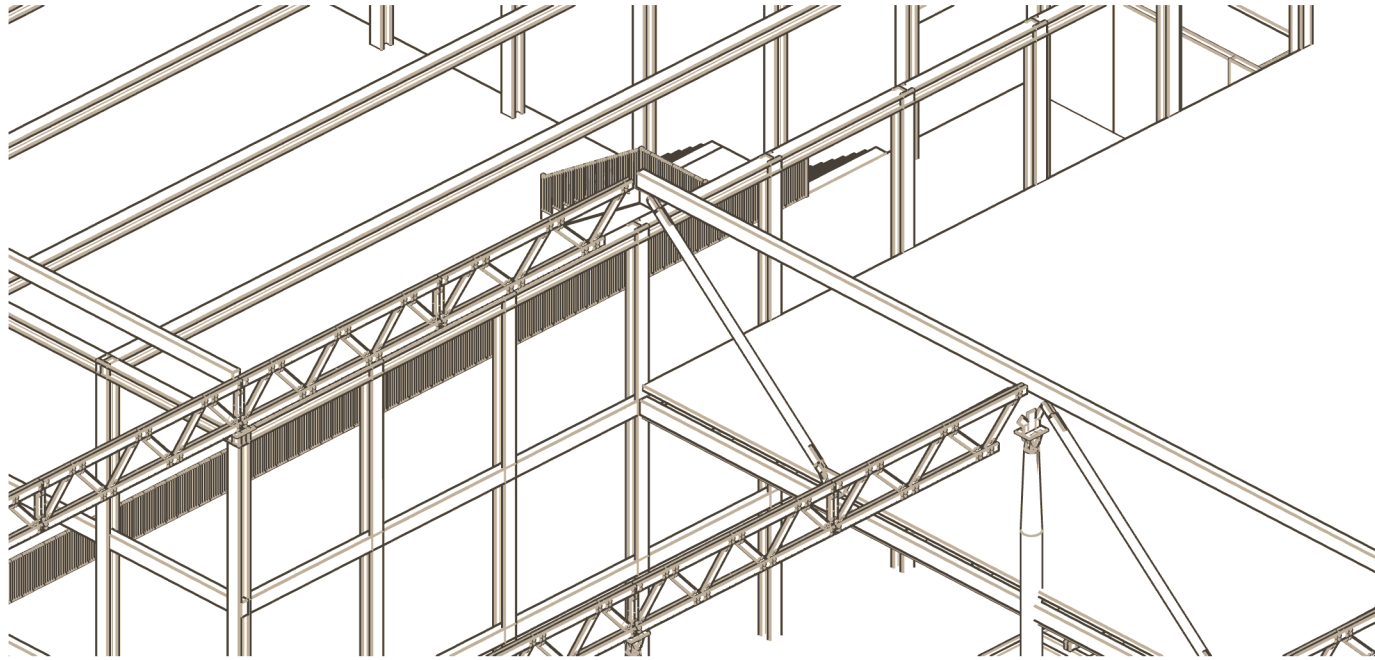





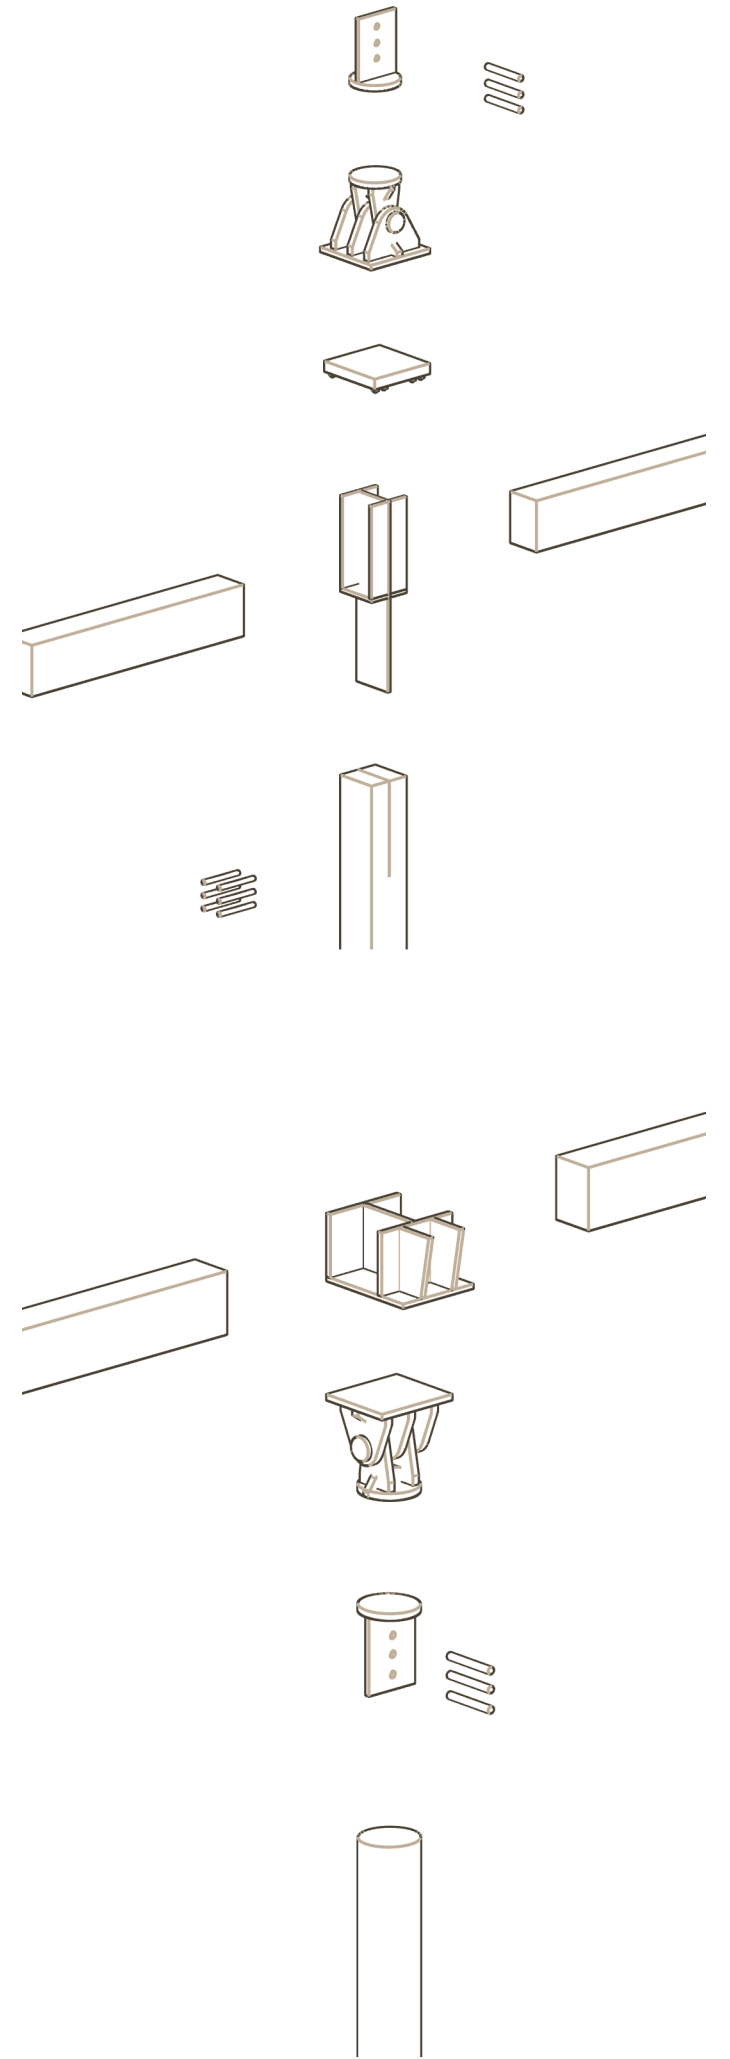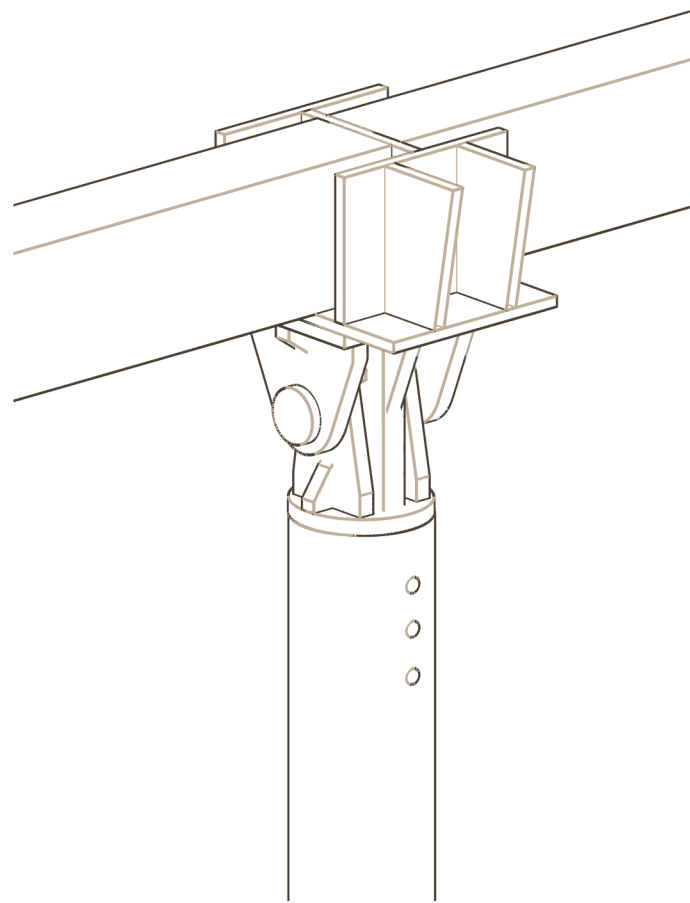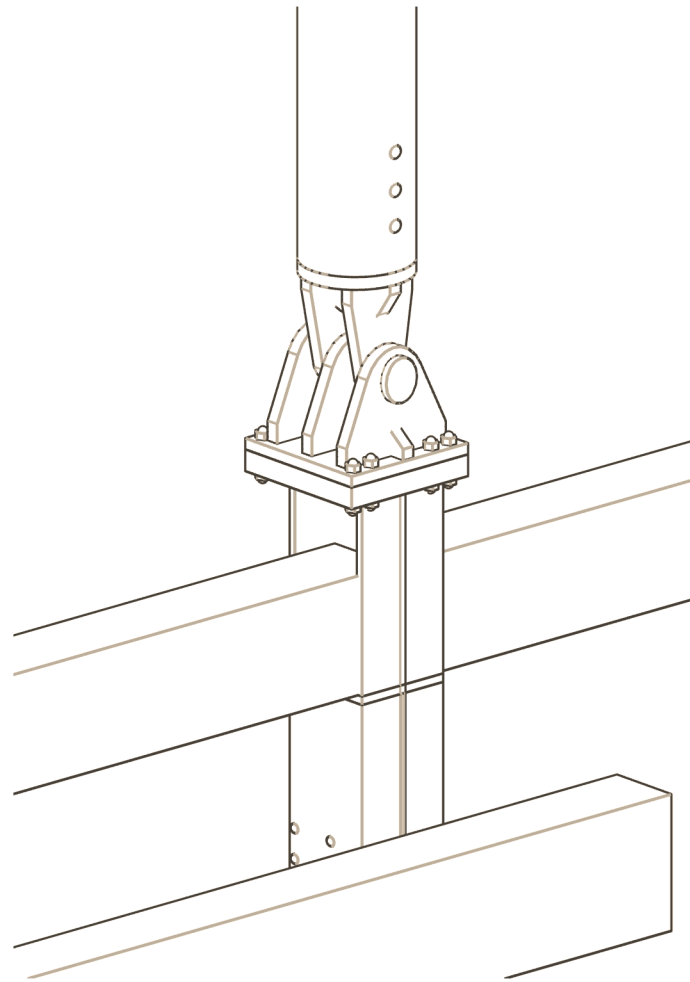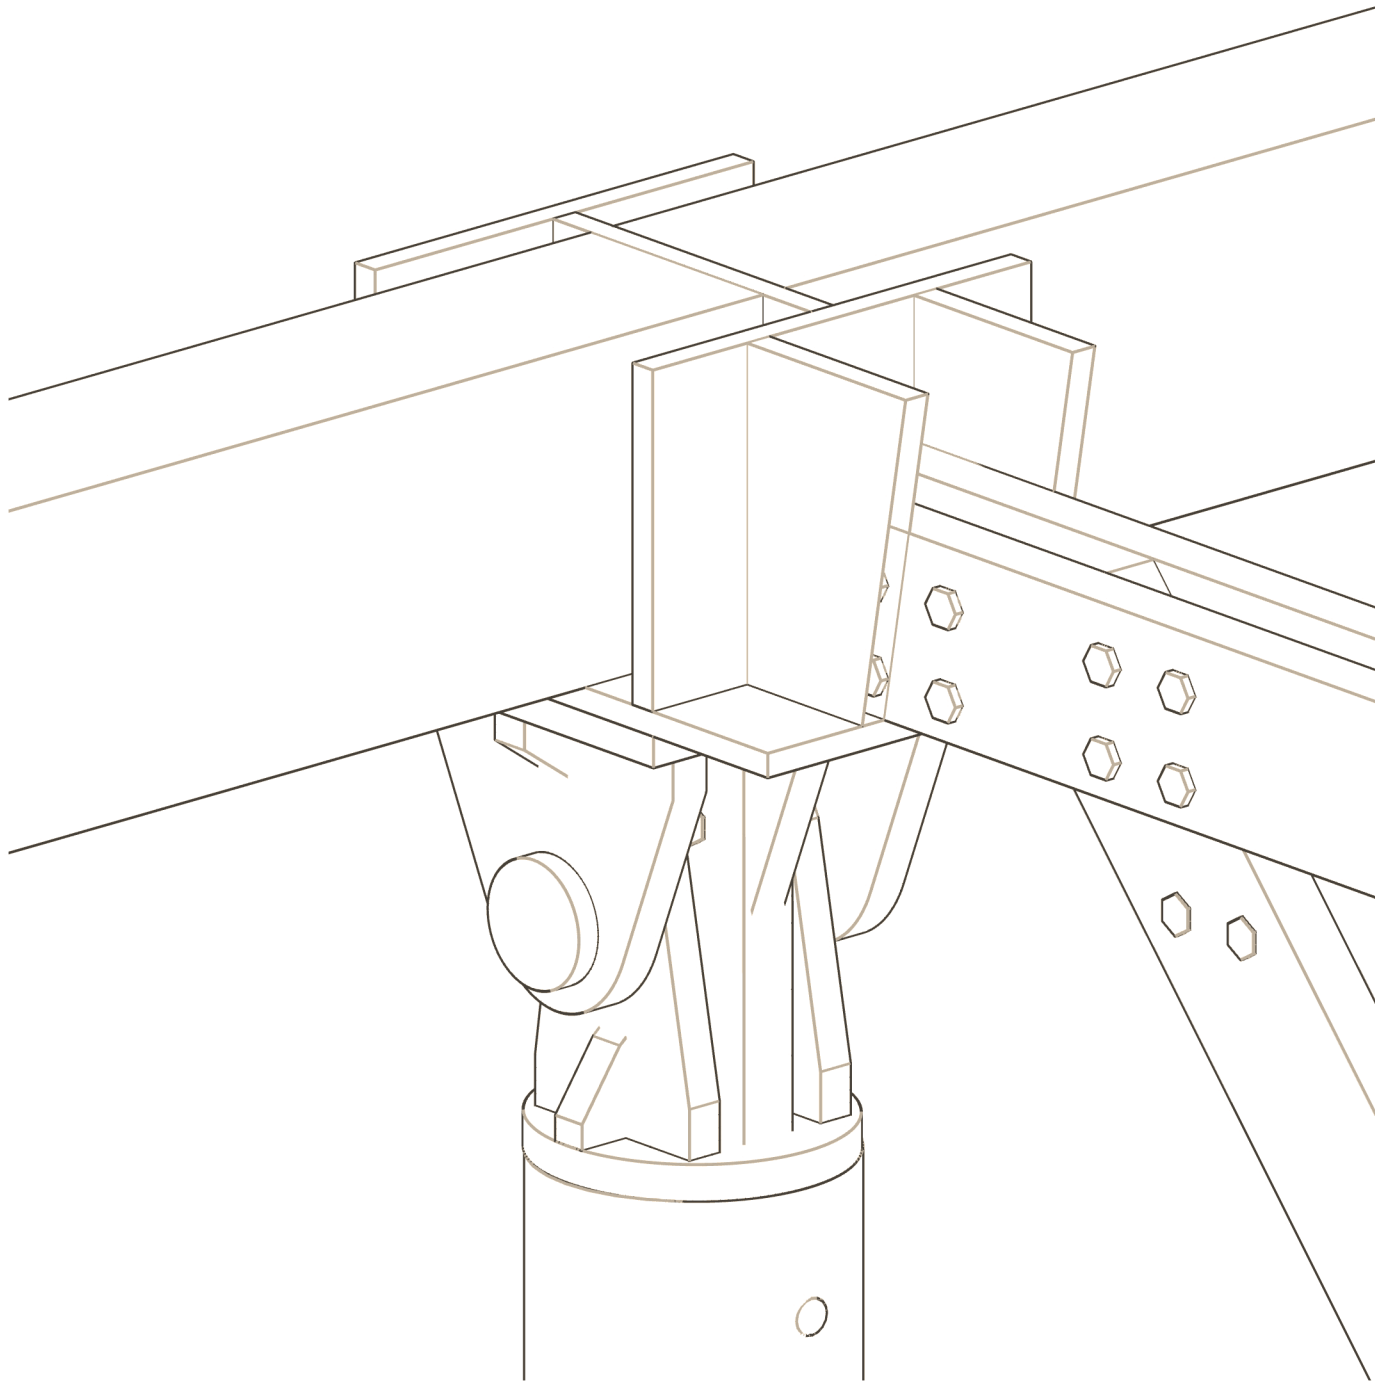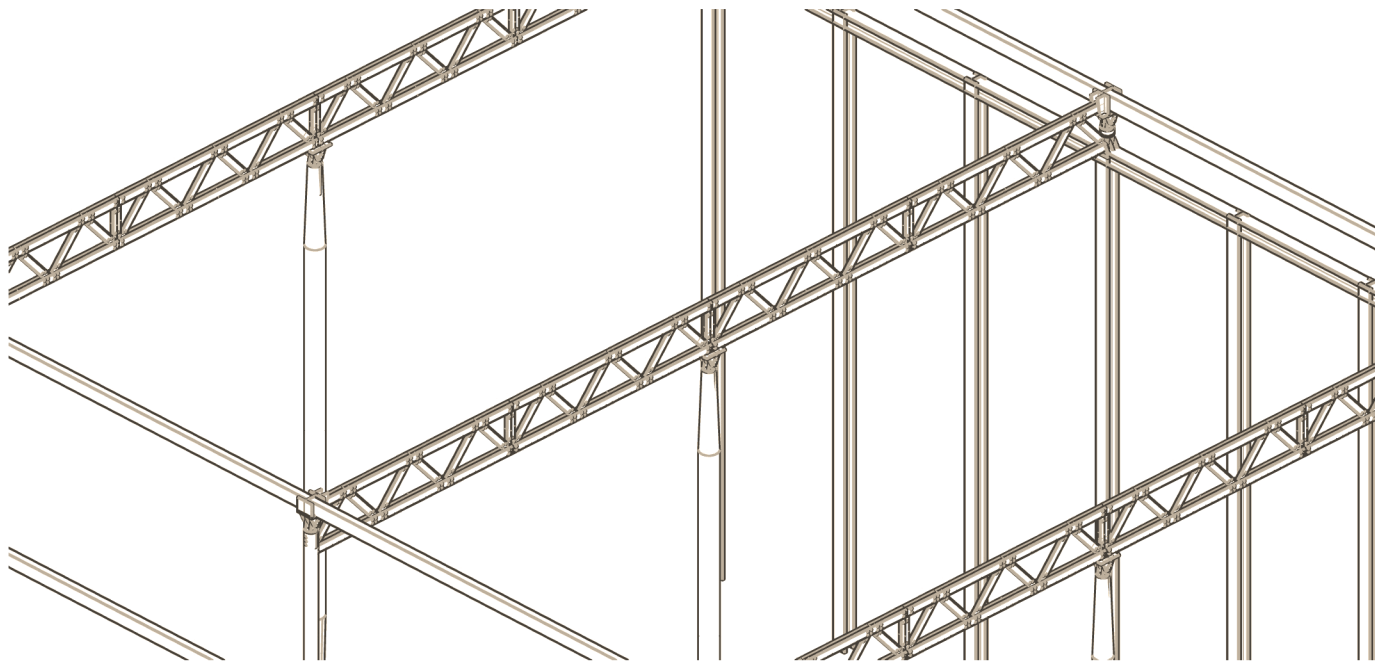





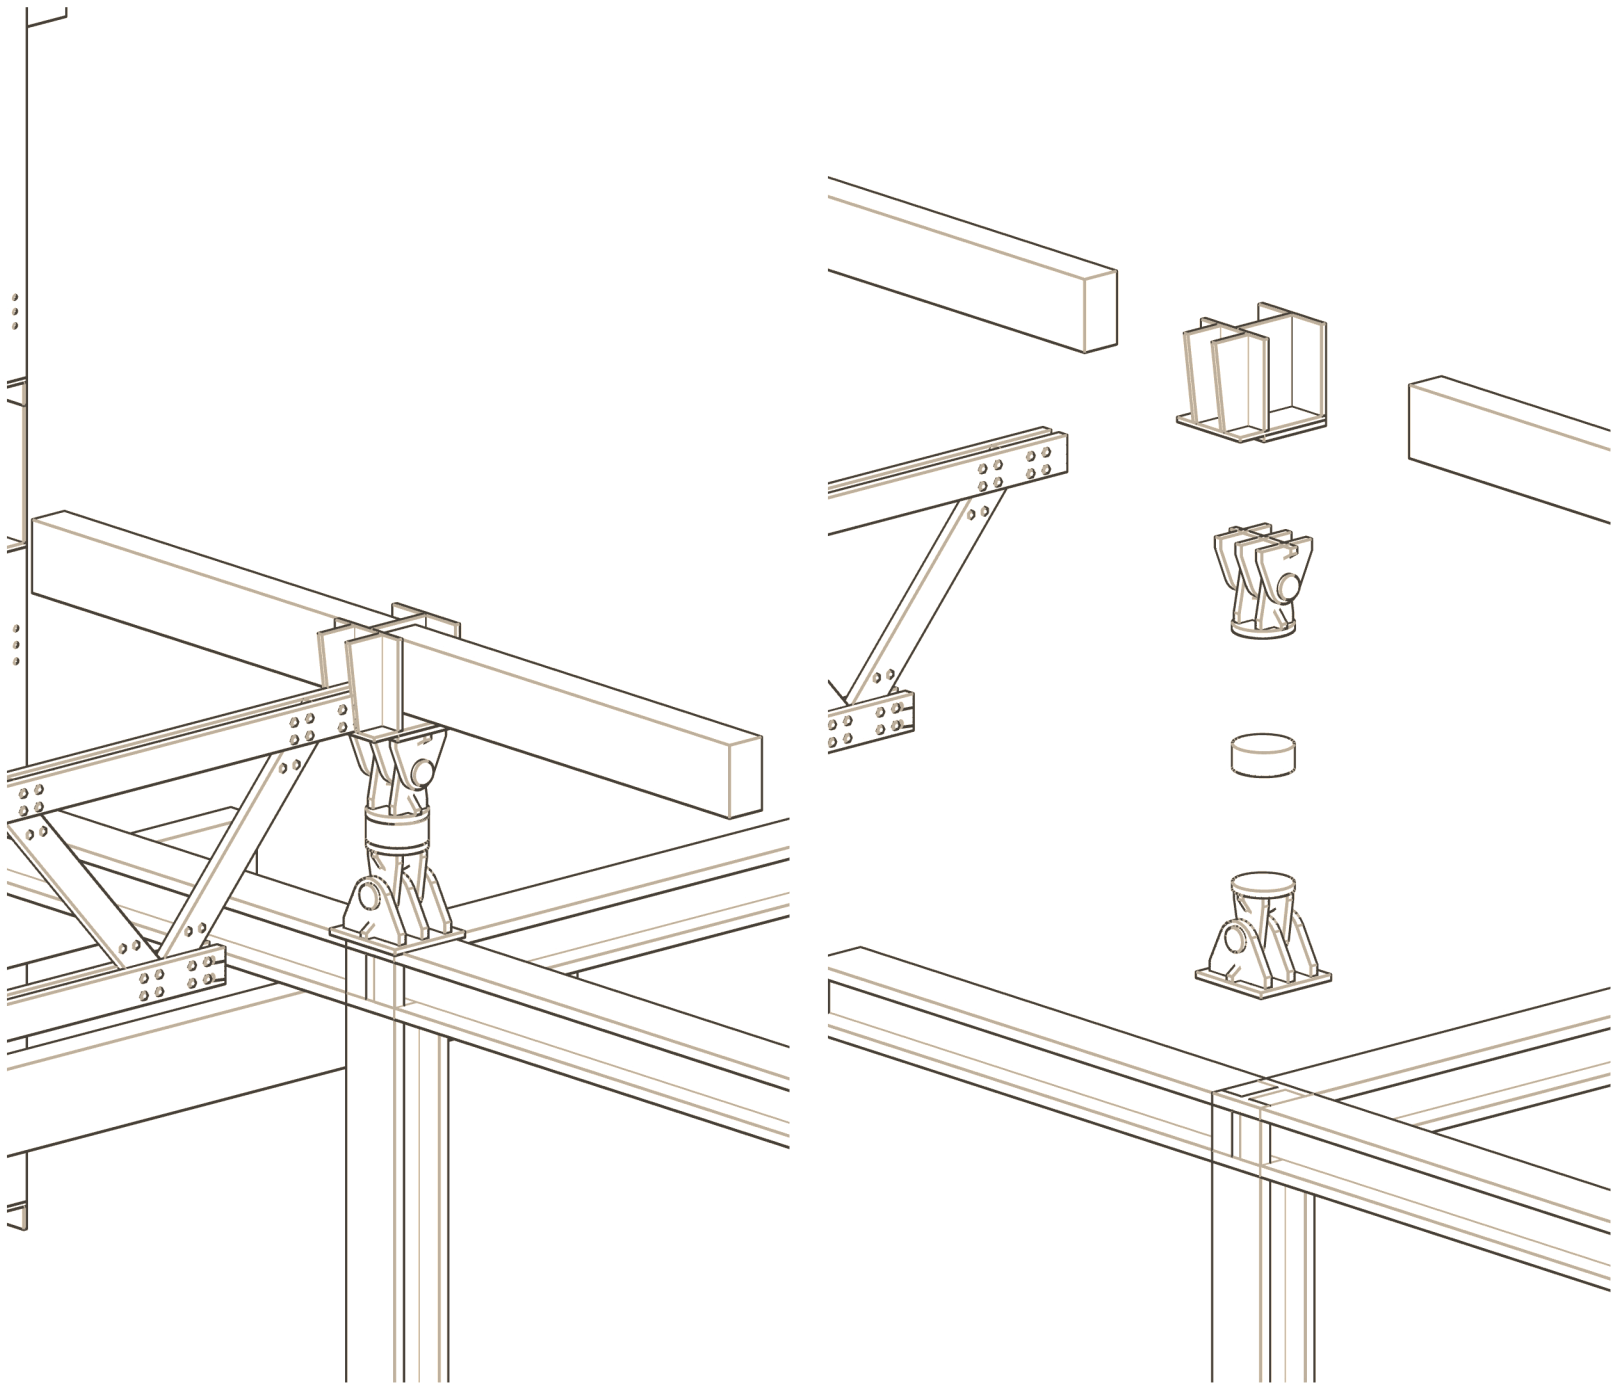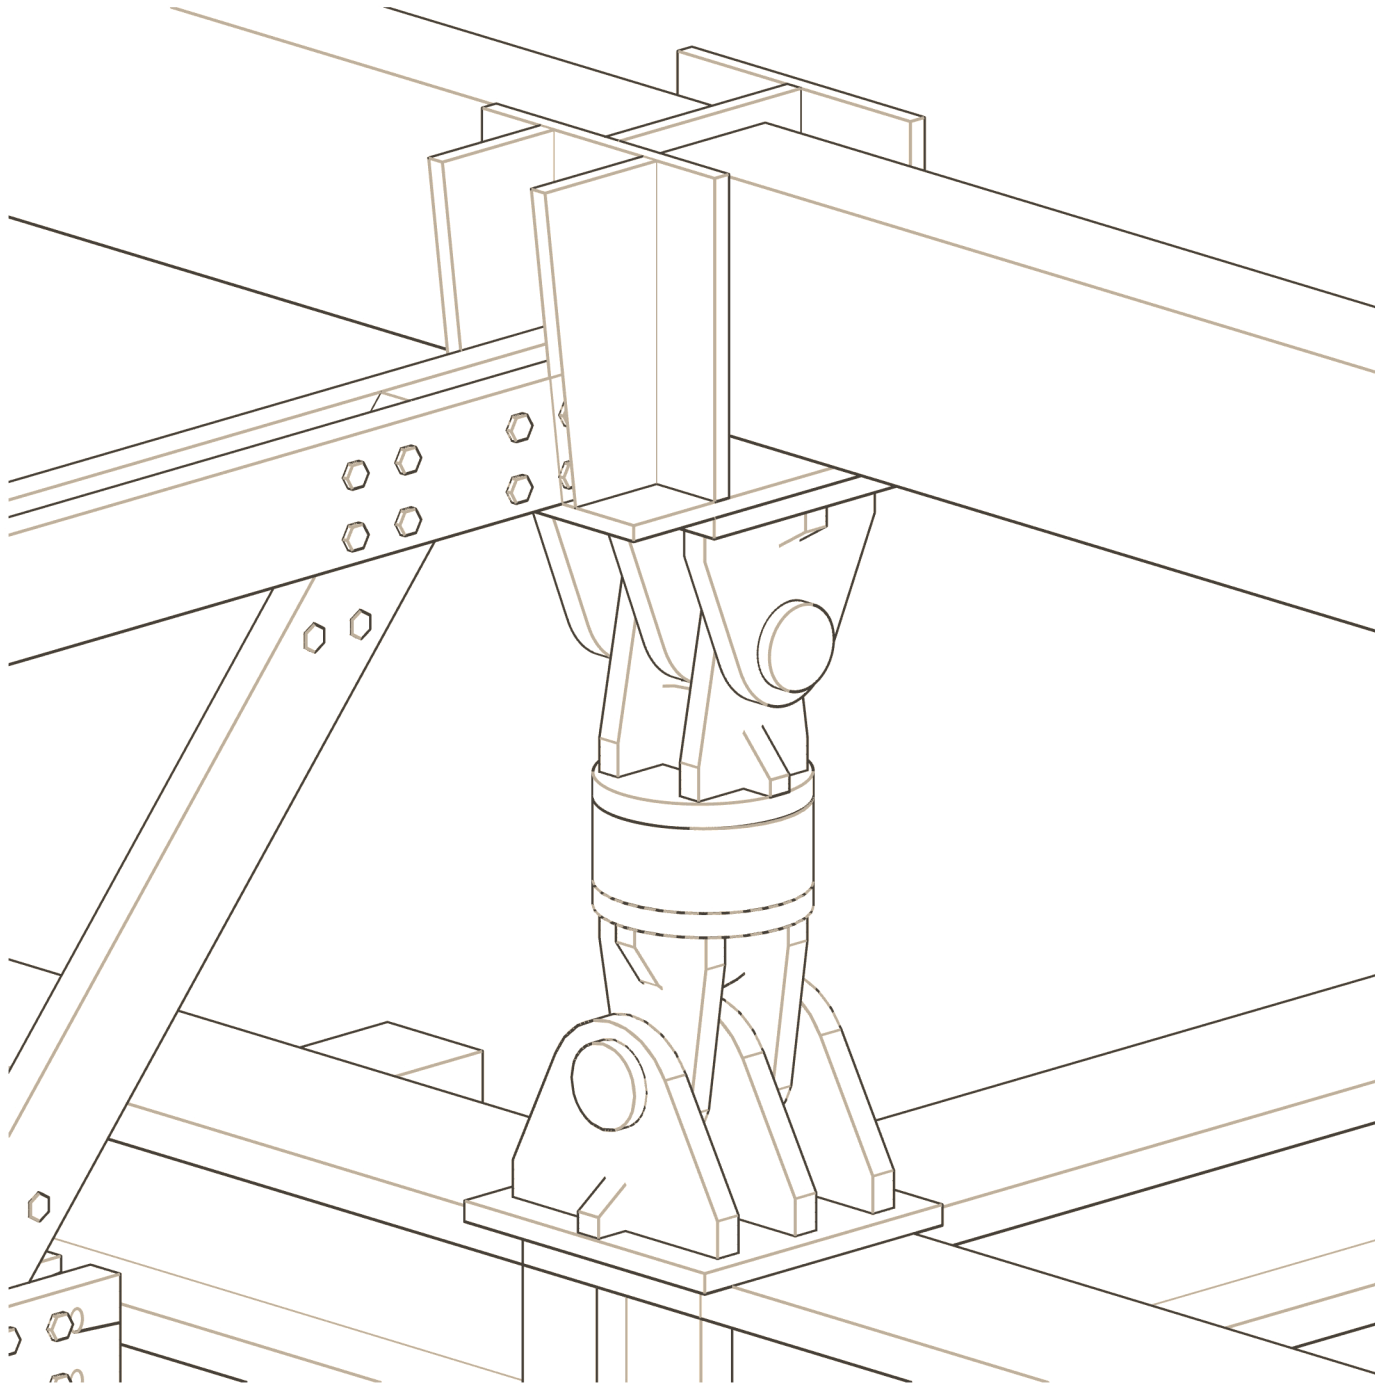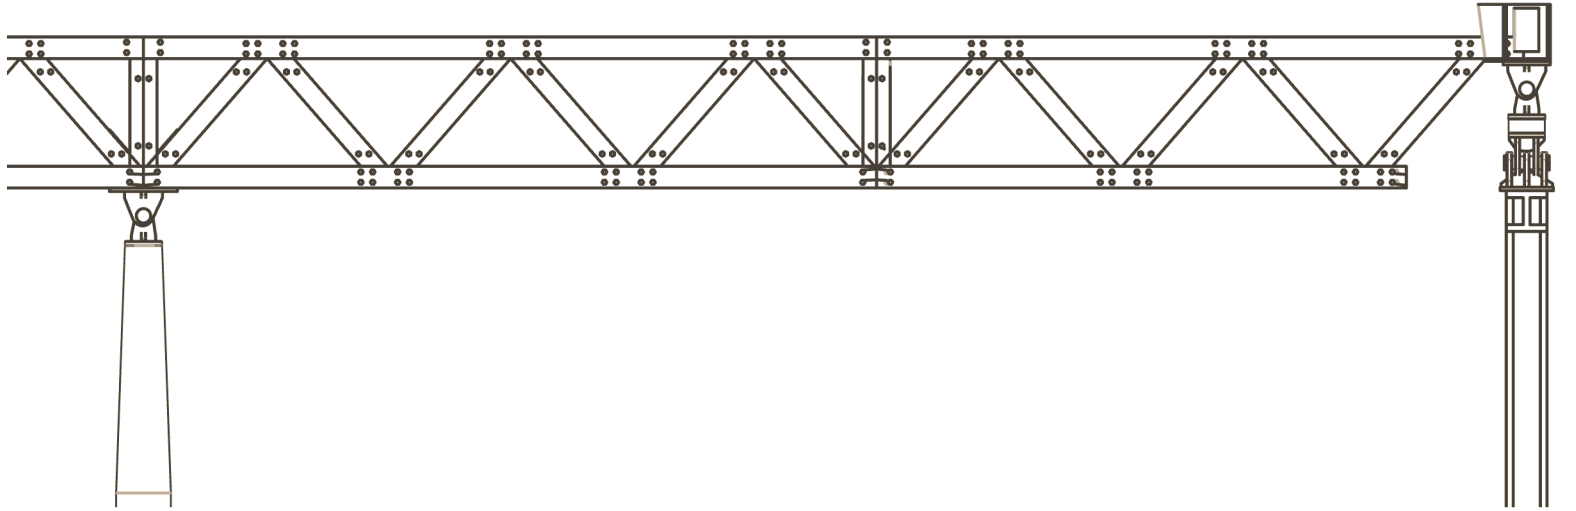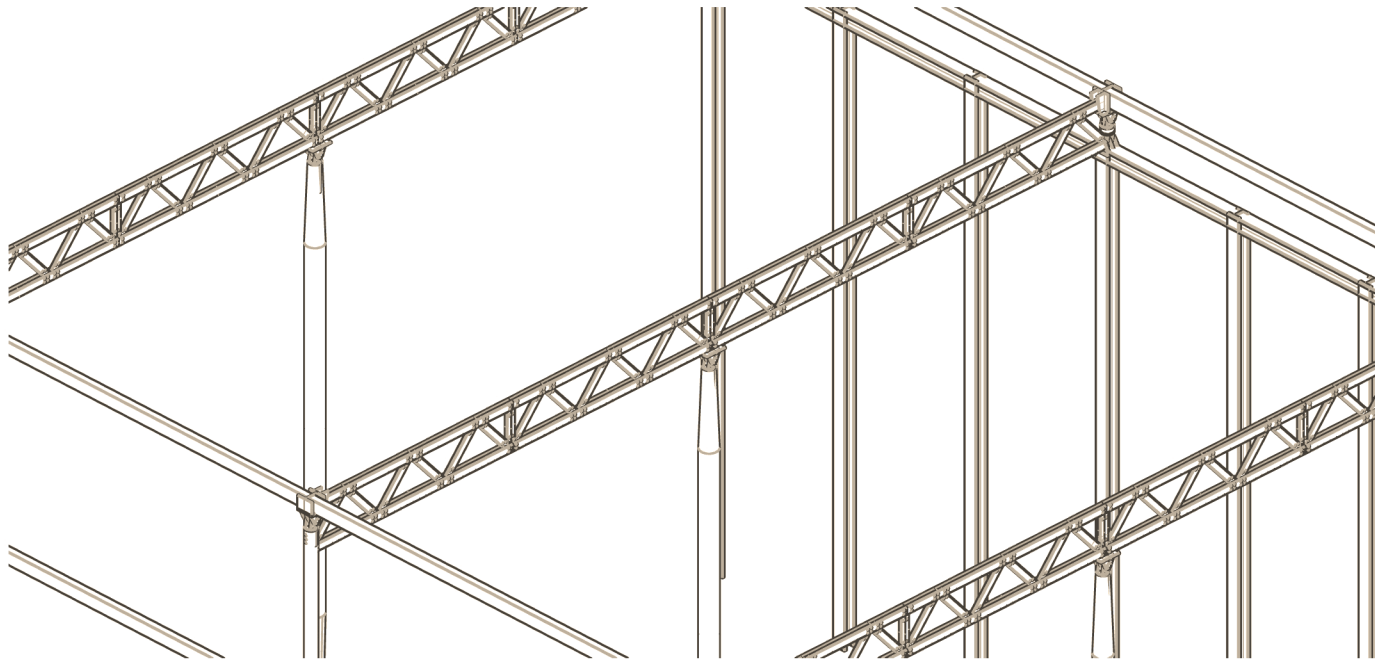



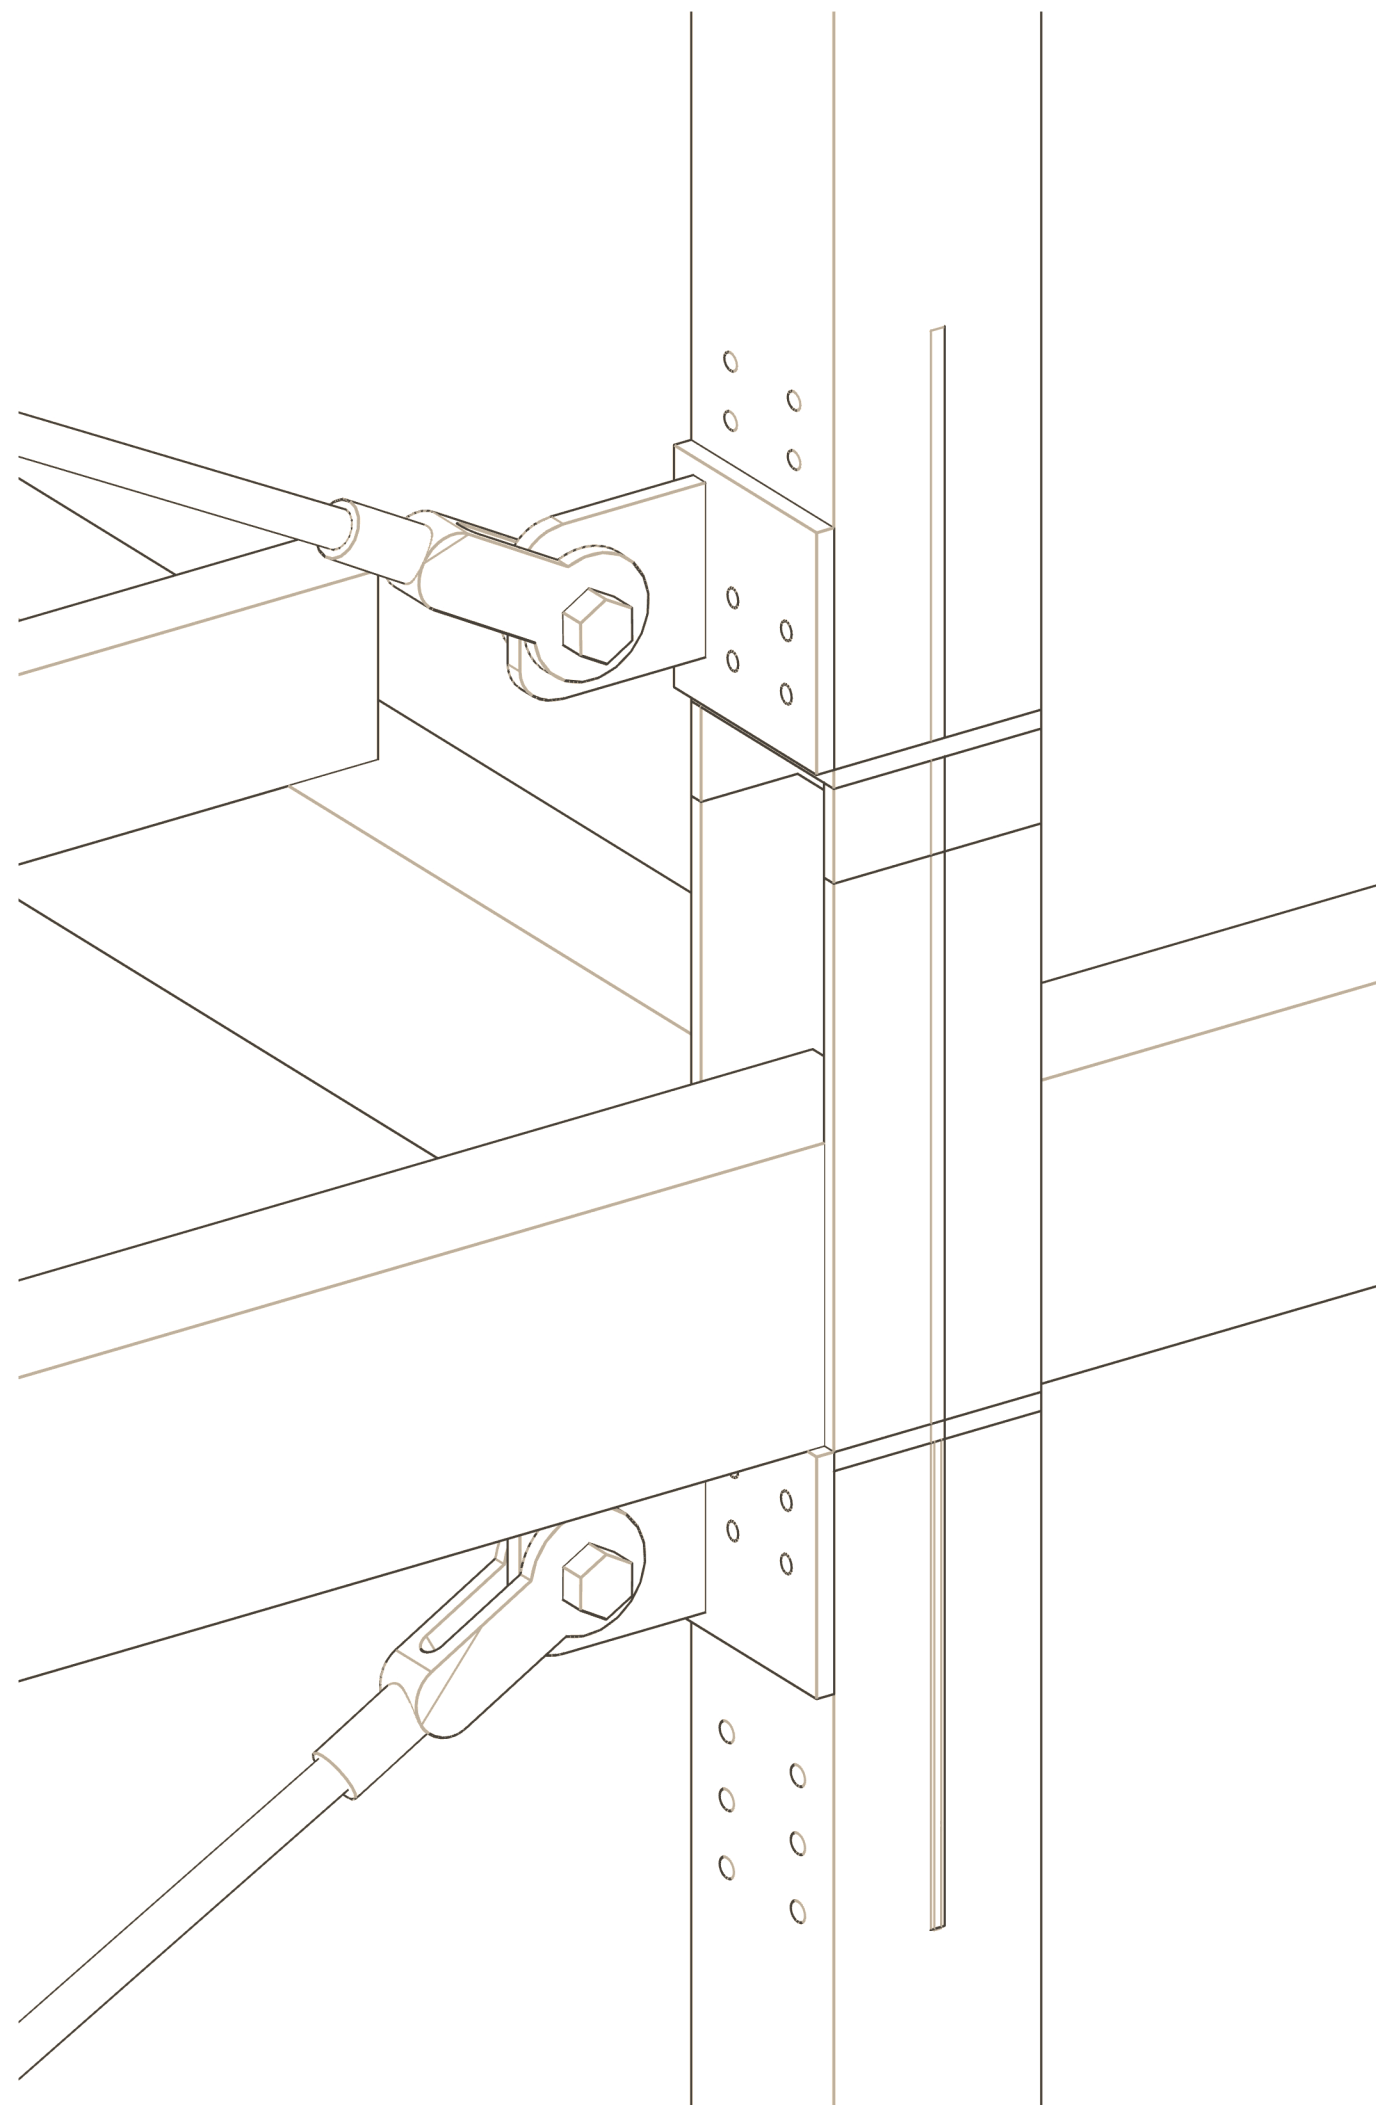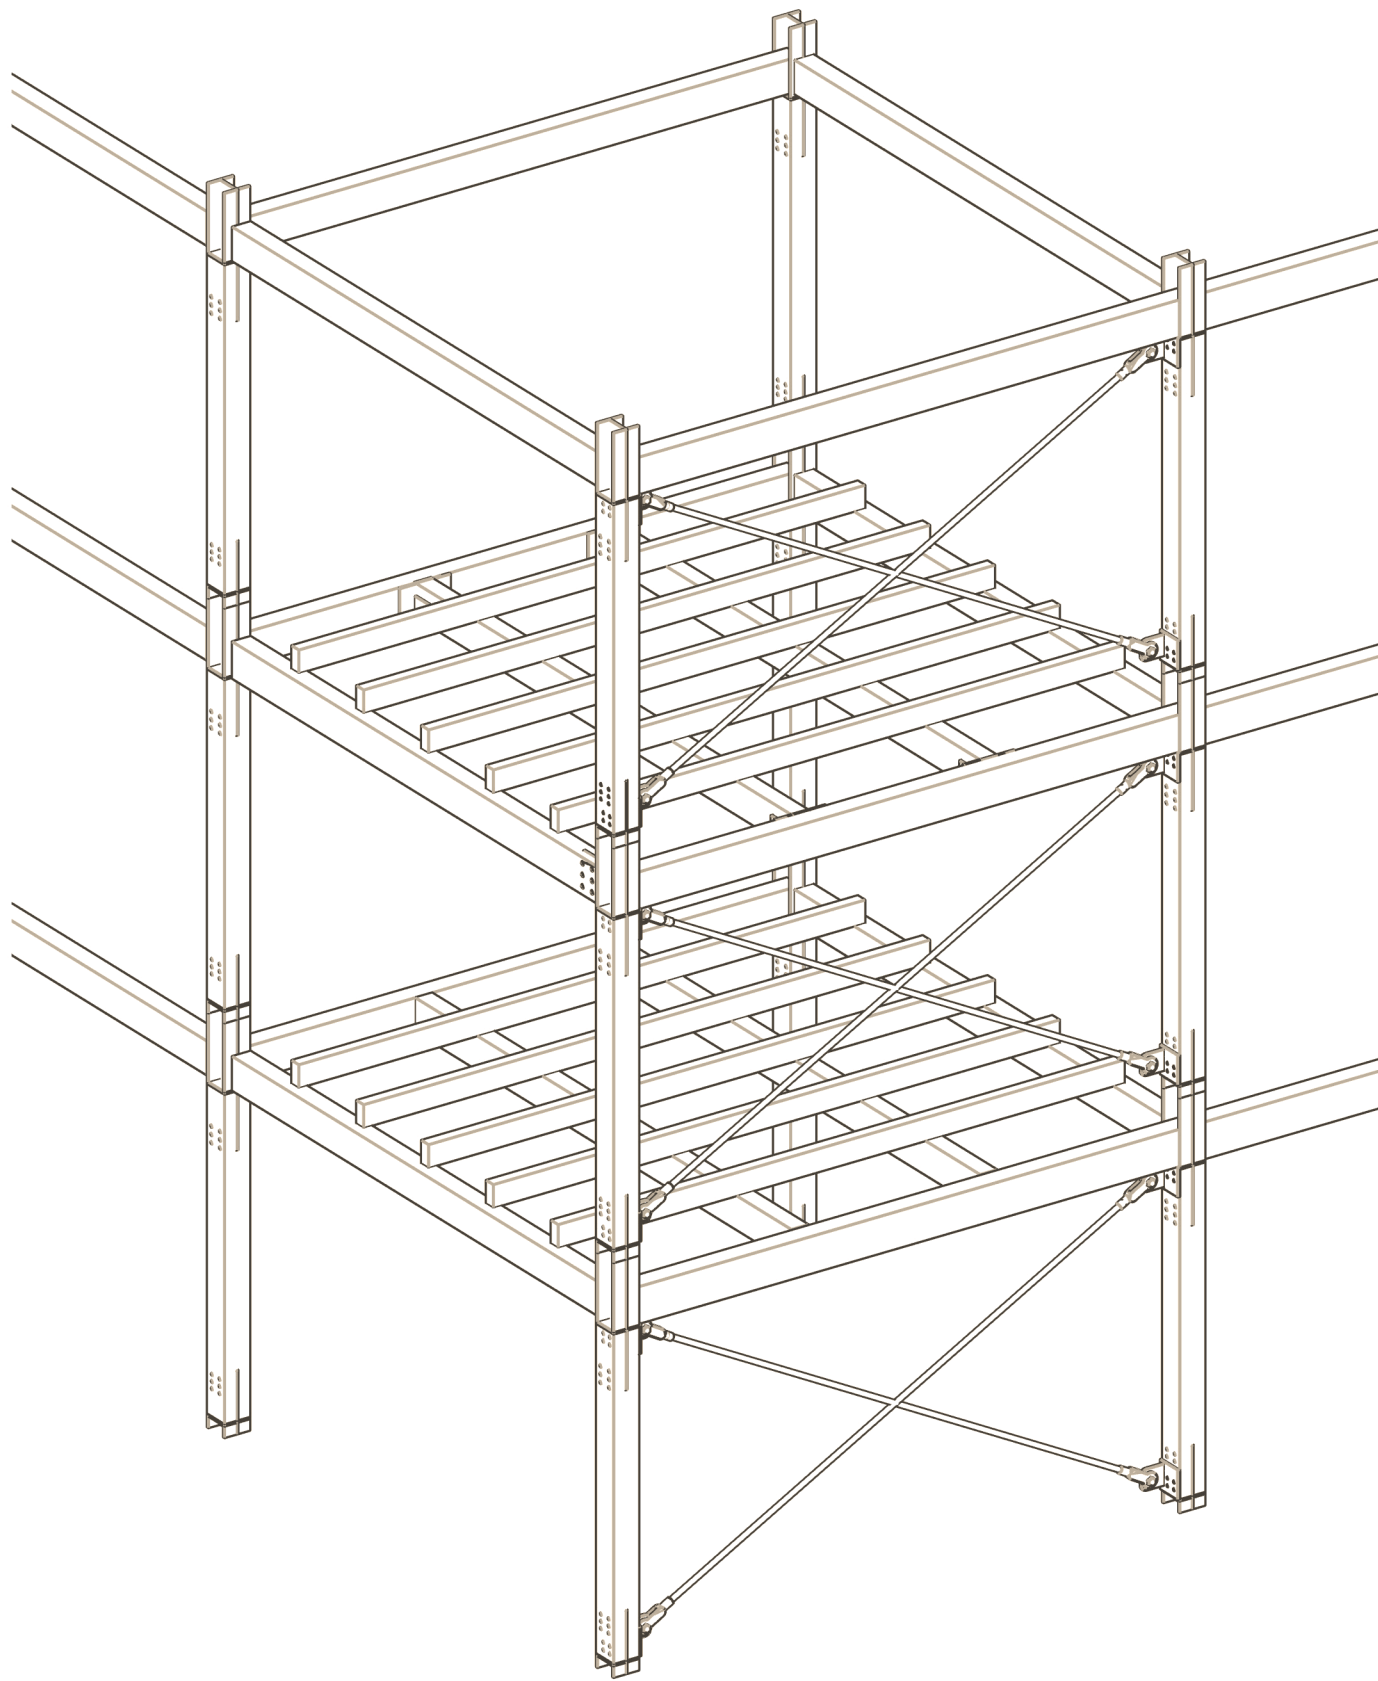



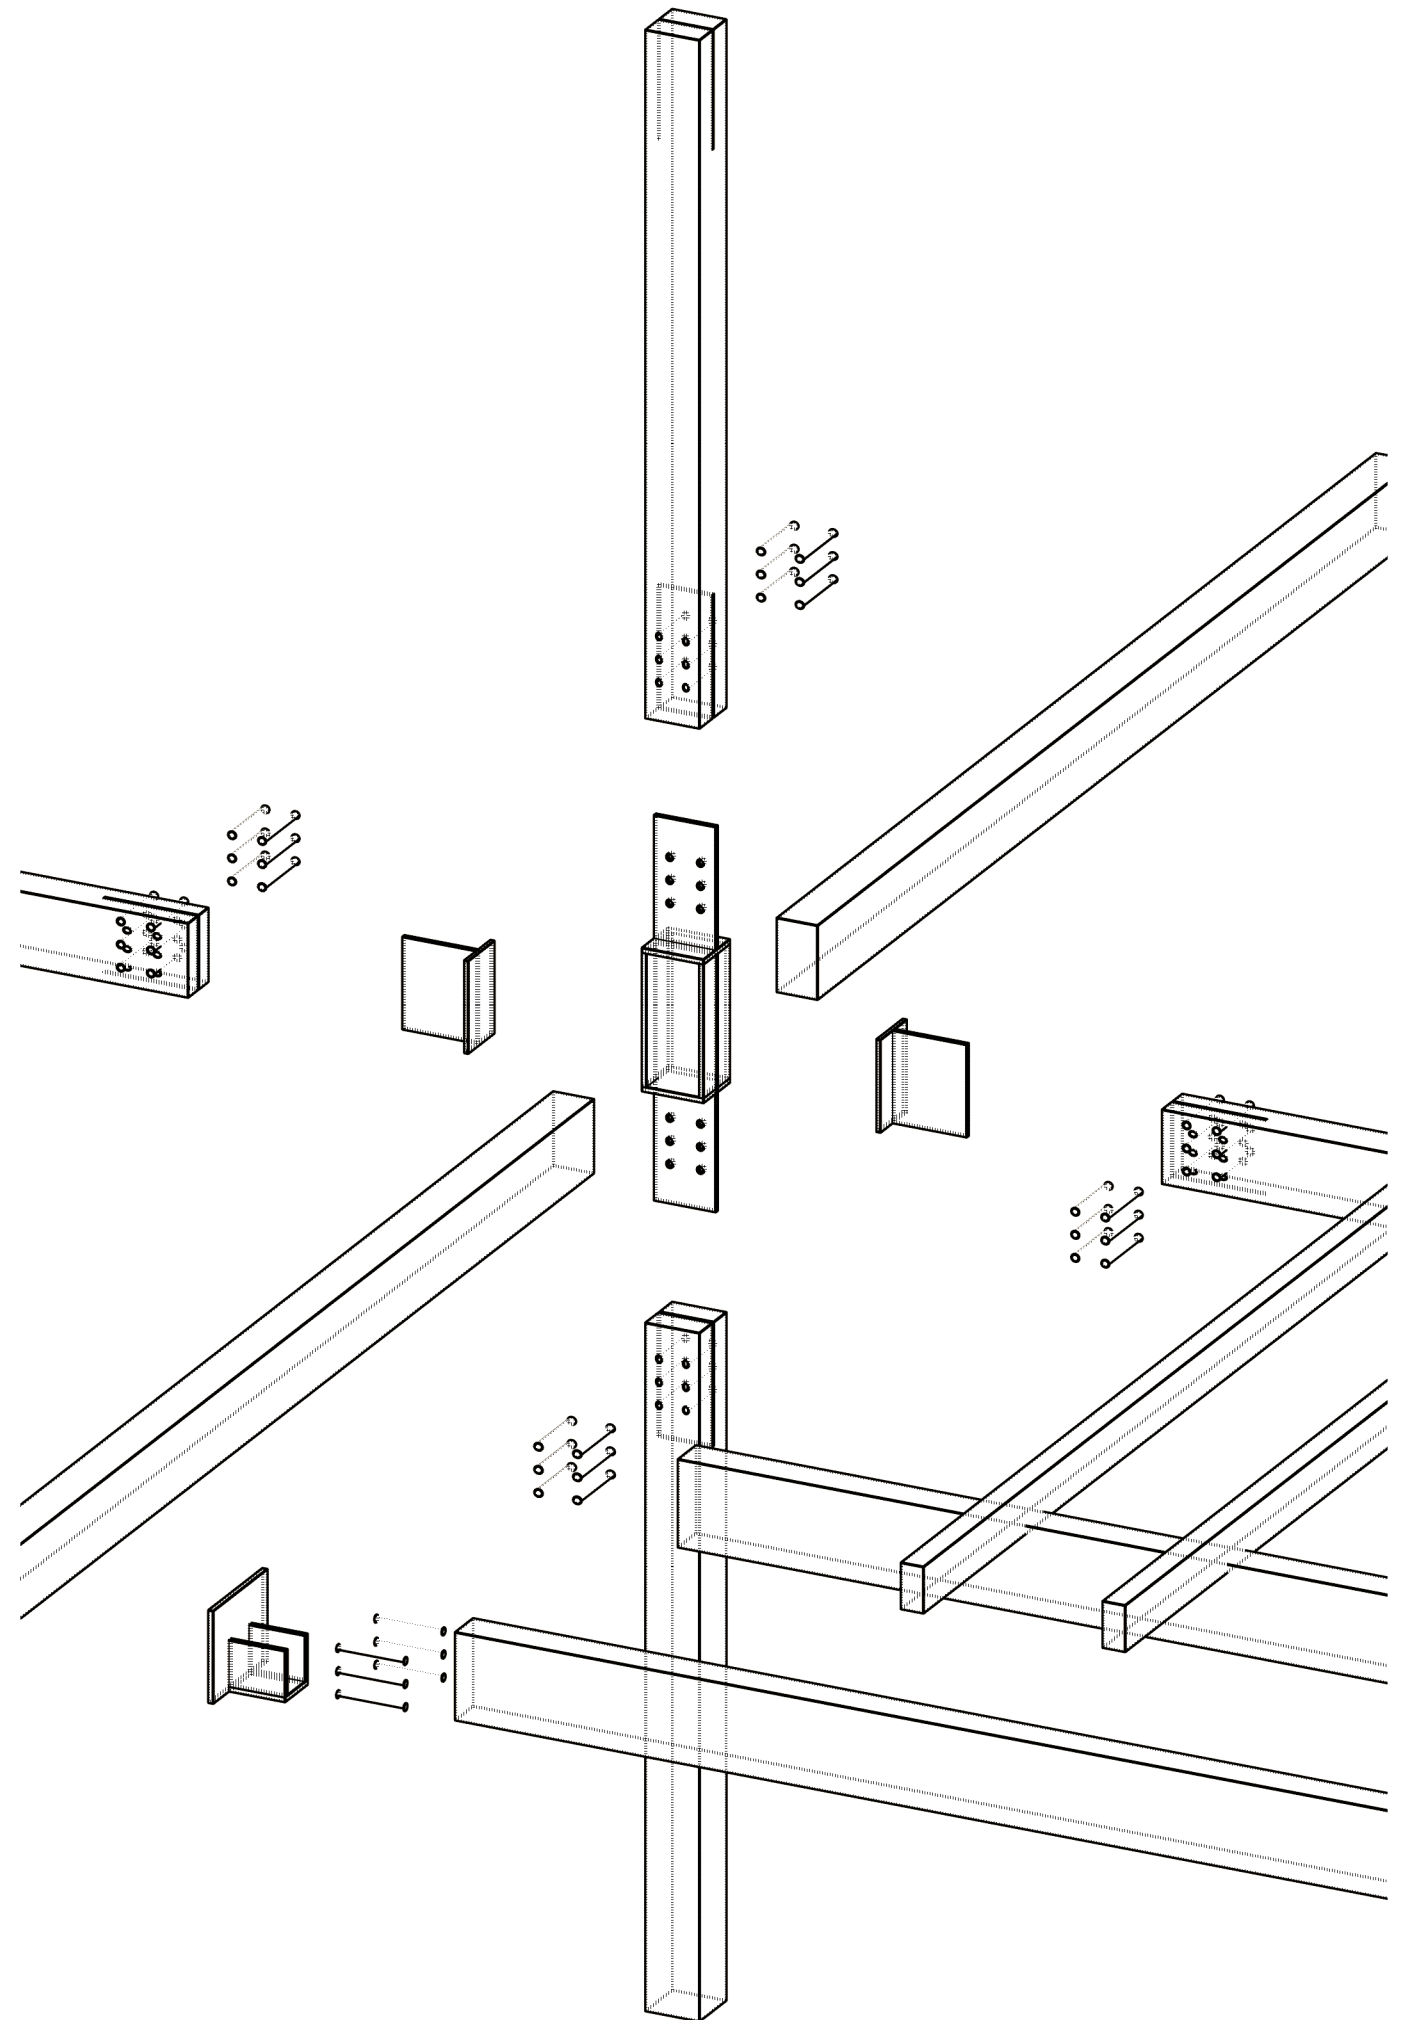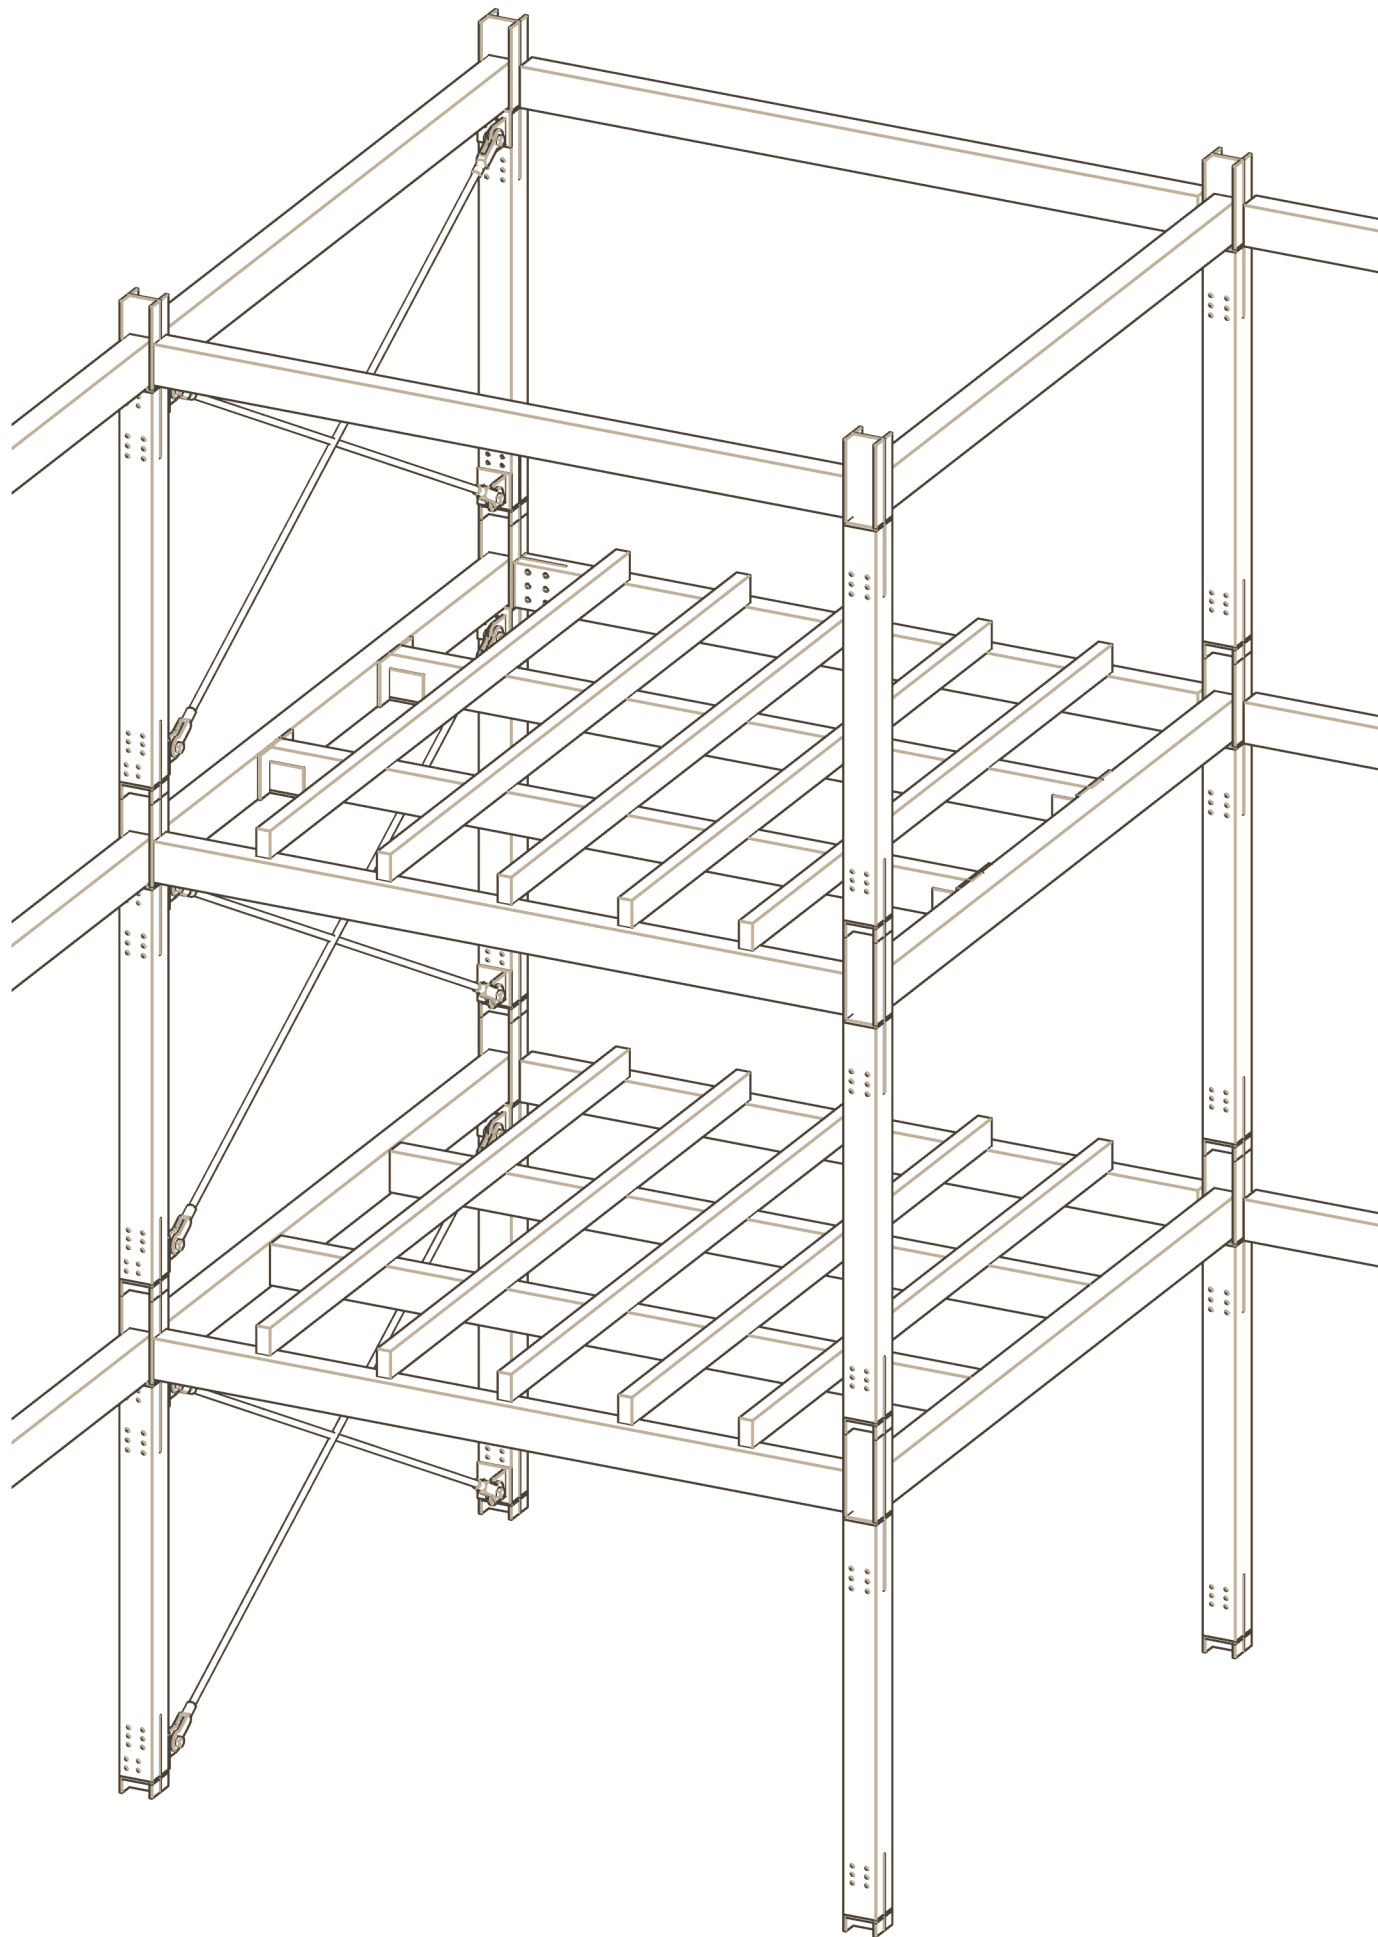



**CLI-  
MATE**



