



Patroon.

Museum of contemporary fashion.

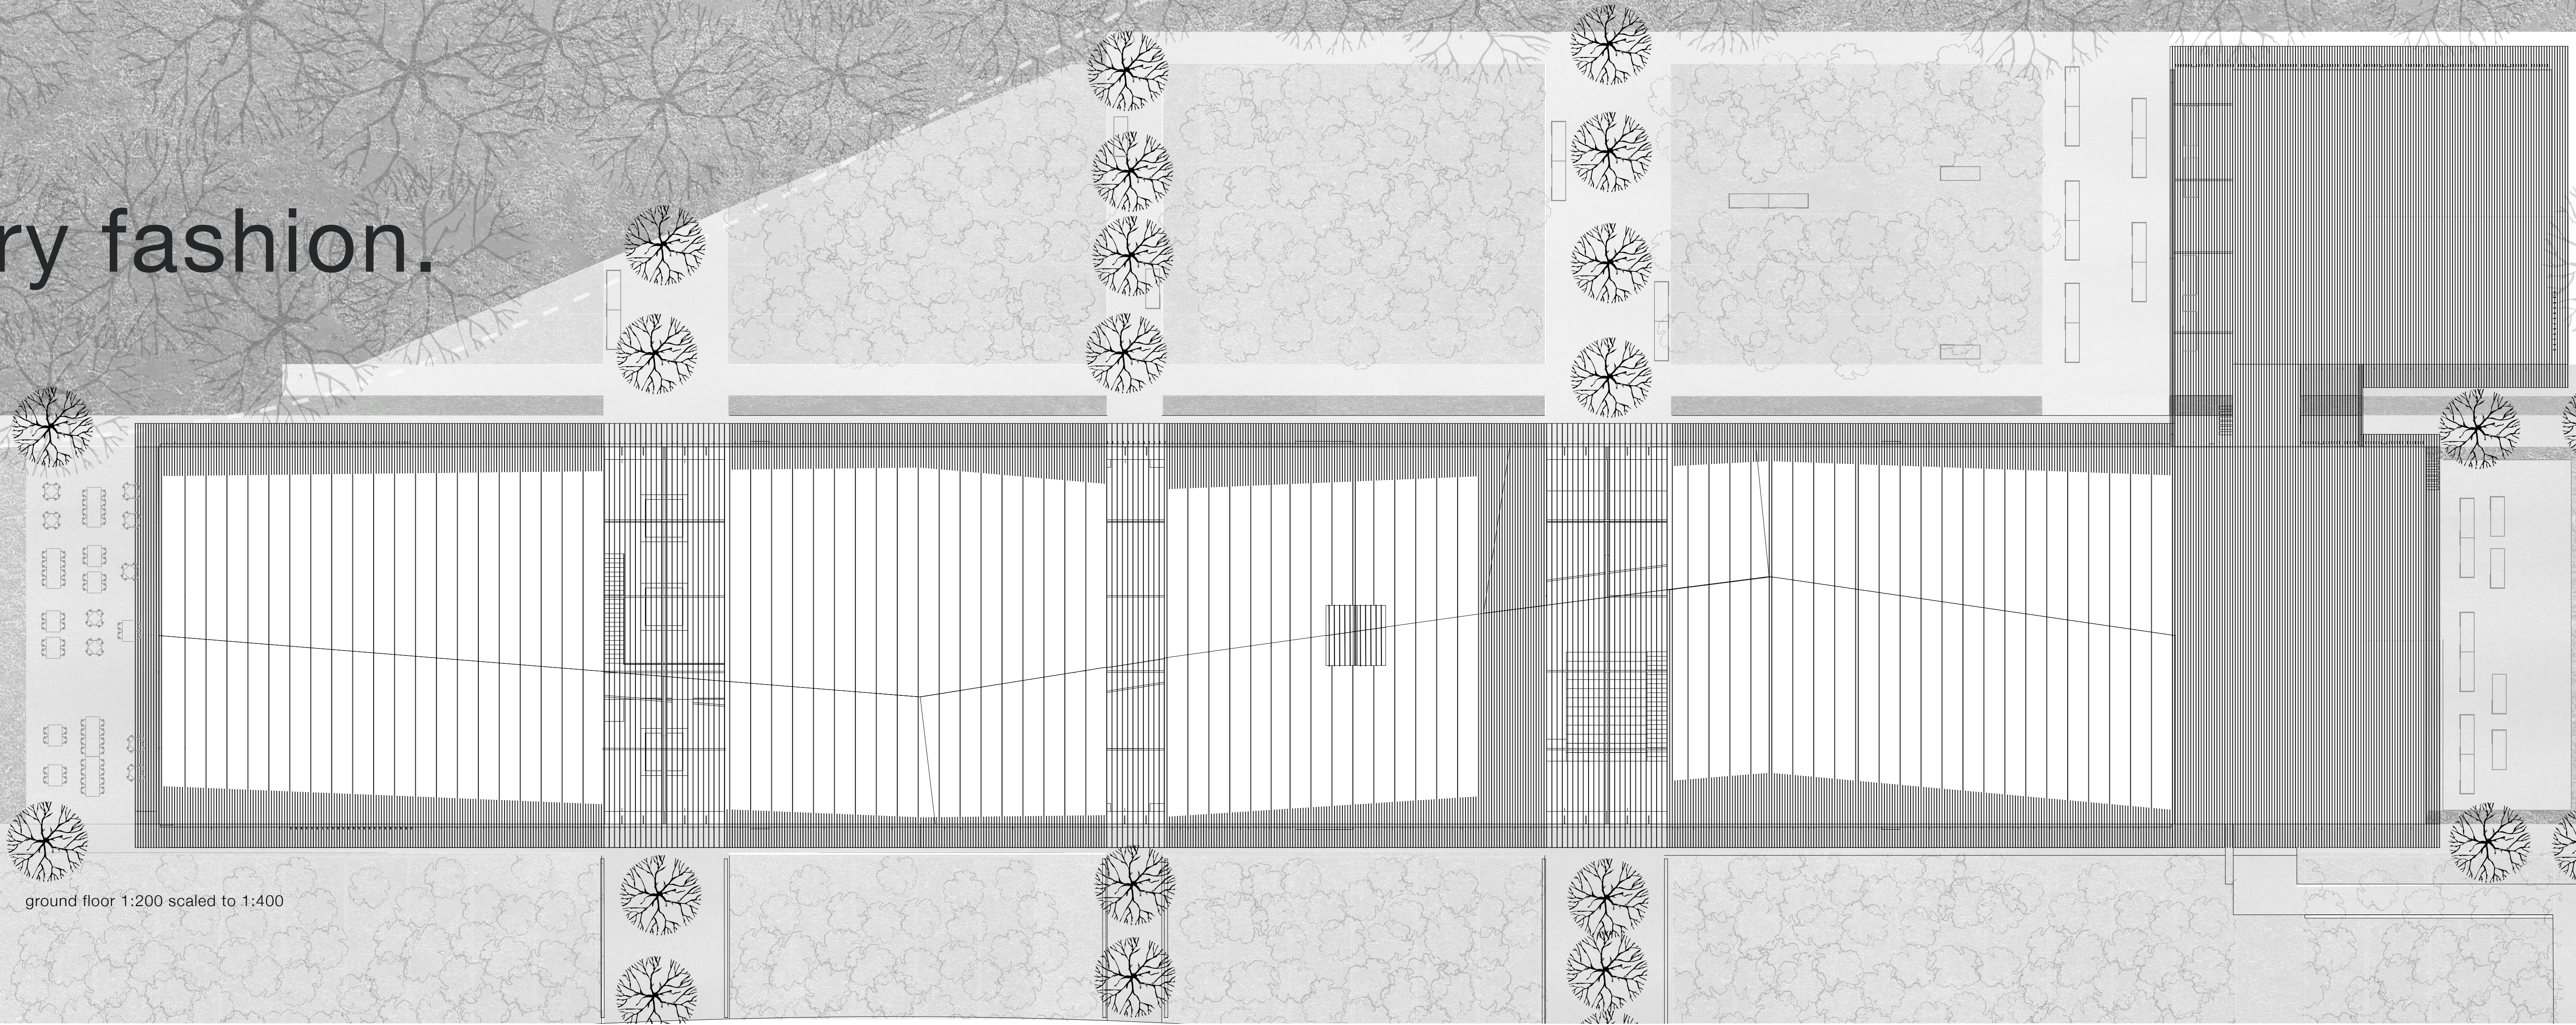

garden & roof plan
1:200






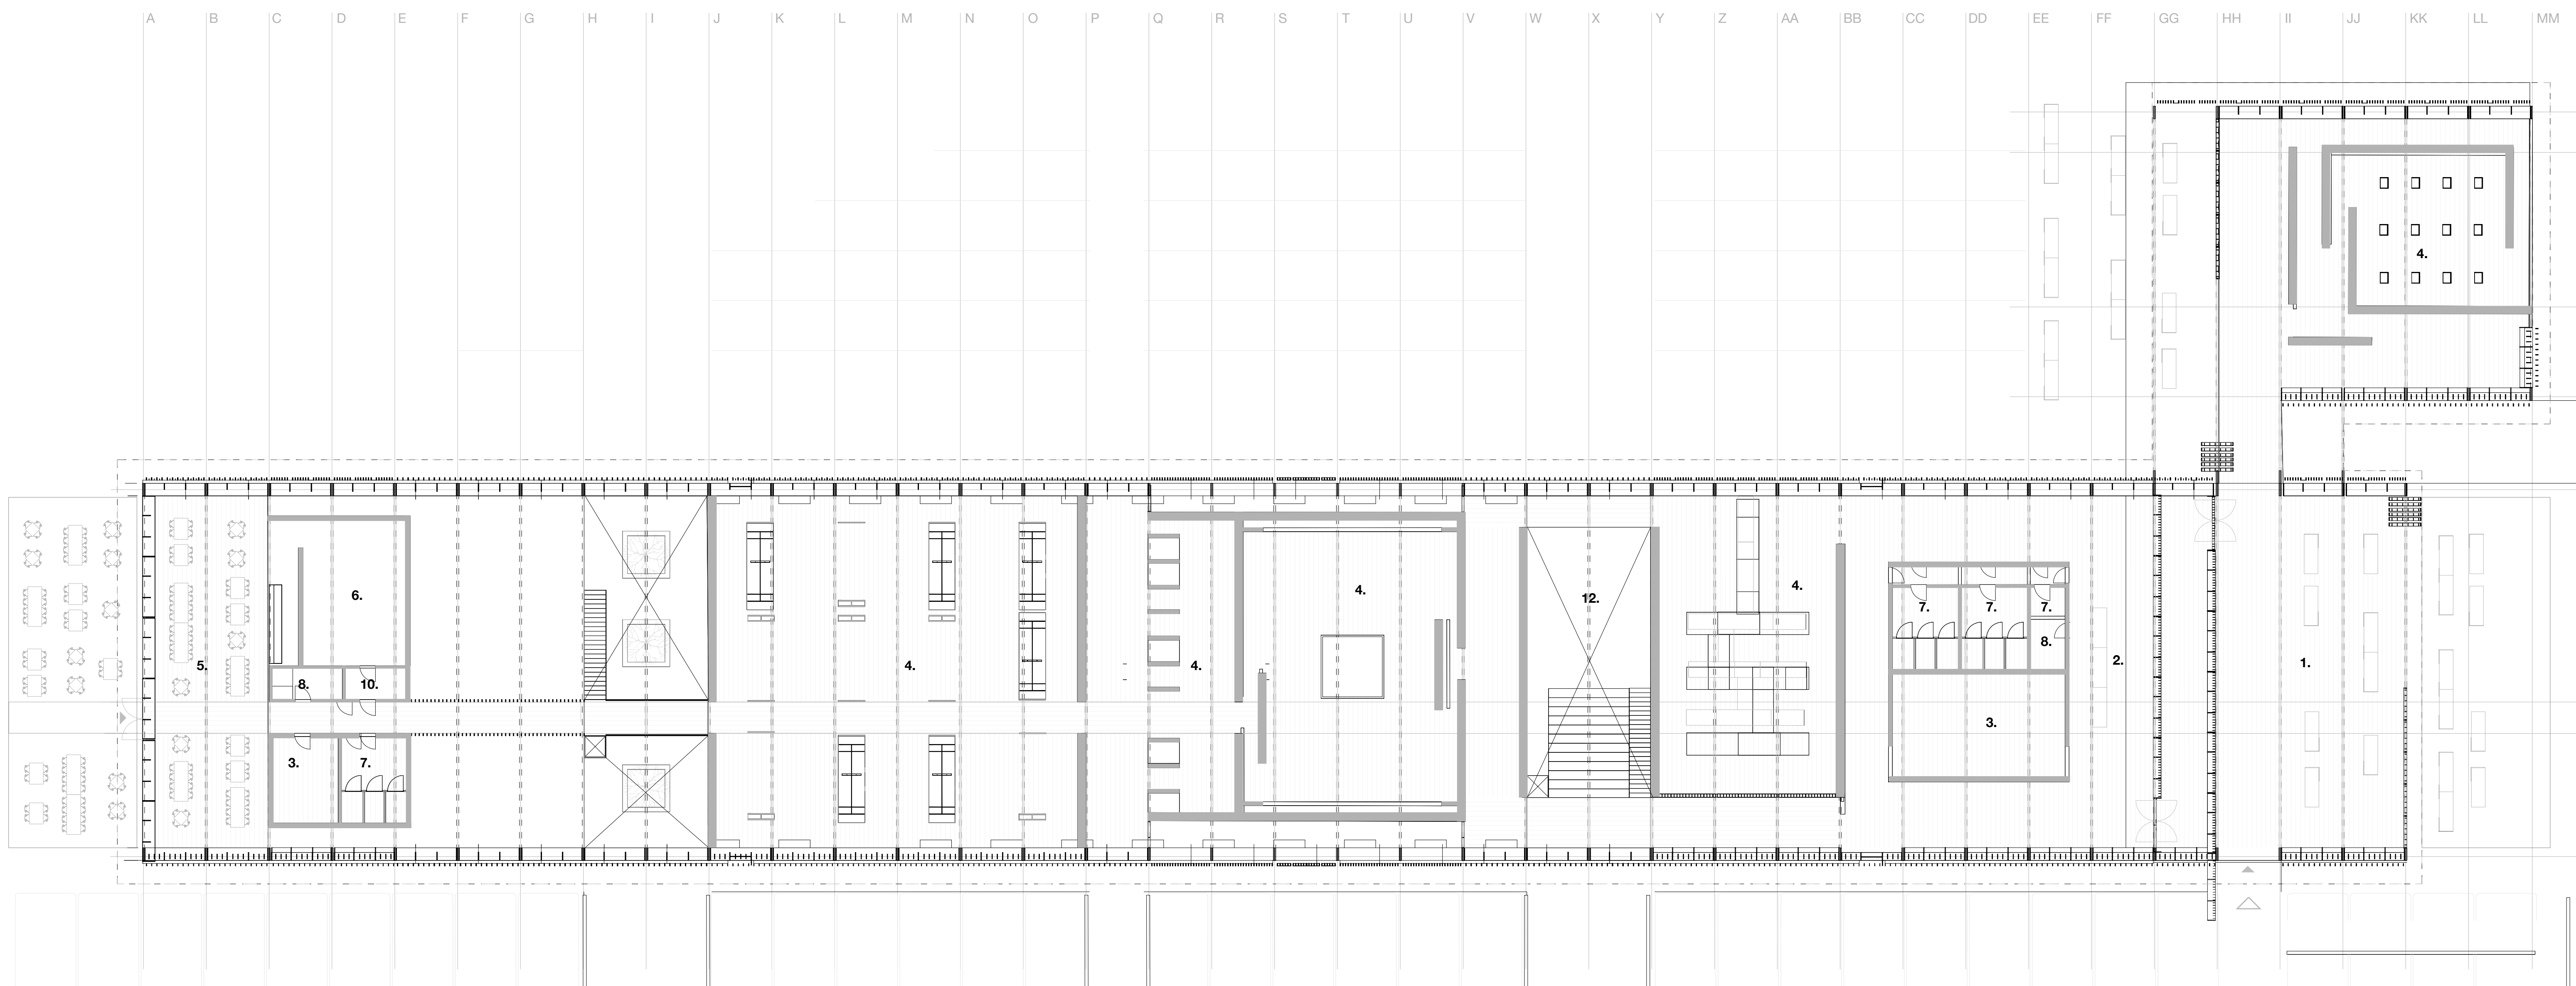


ground floor
1:200




basement
1:200


- Legend**
- 1. entrance
 - 2. ticket desk
 - 3. cloak room
 - 4. exhibition hall
 - 5. restaurant
 - 6. kitchen
 - 7. toilet
 - 8. technical room
 - 9. archive
 - 10. storage
 - 11. offices
 - 12. lecture hall

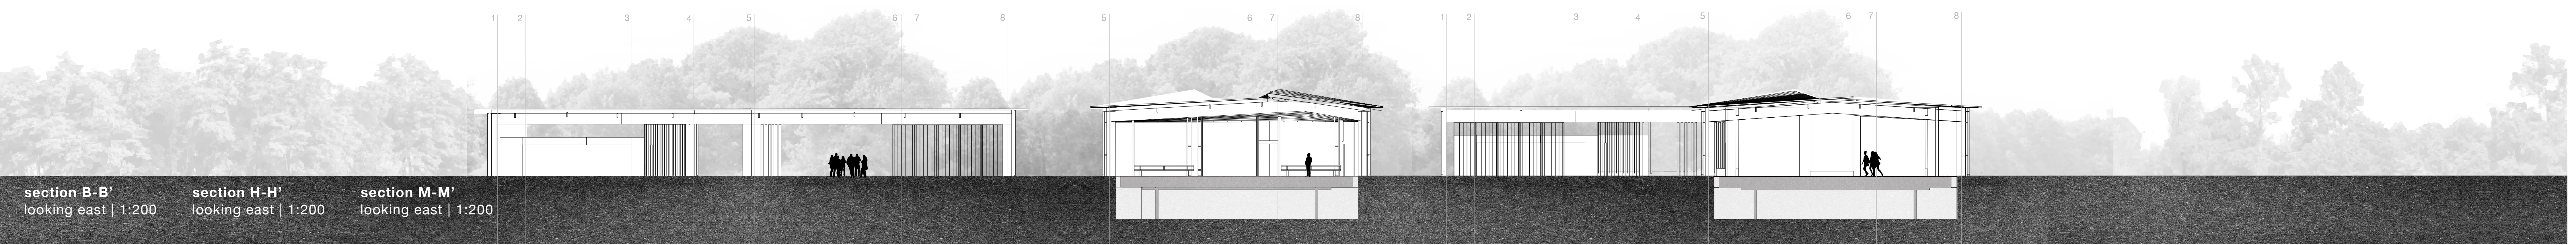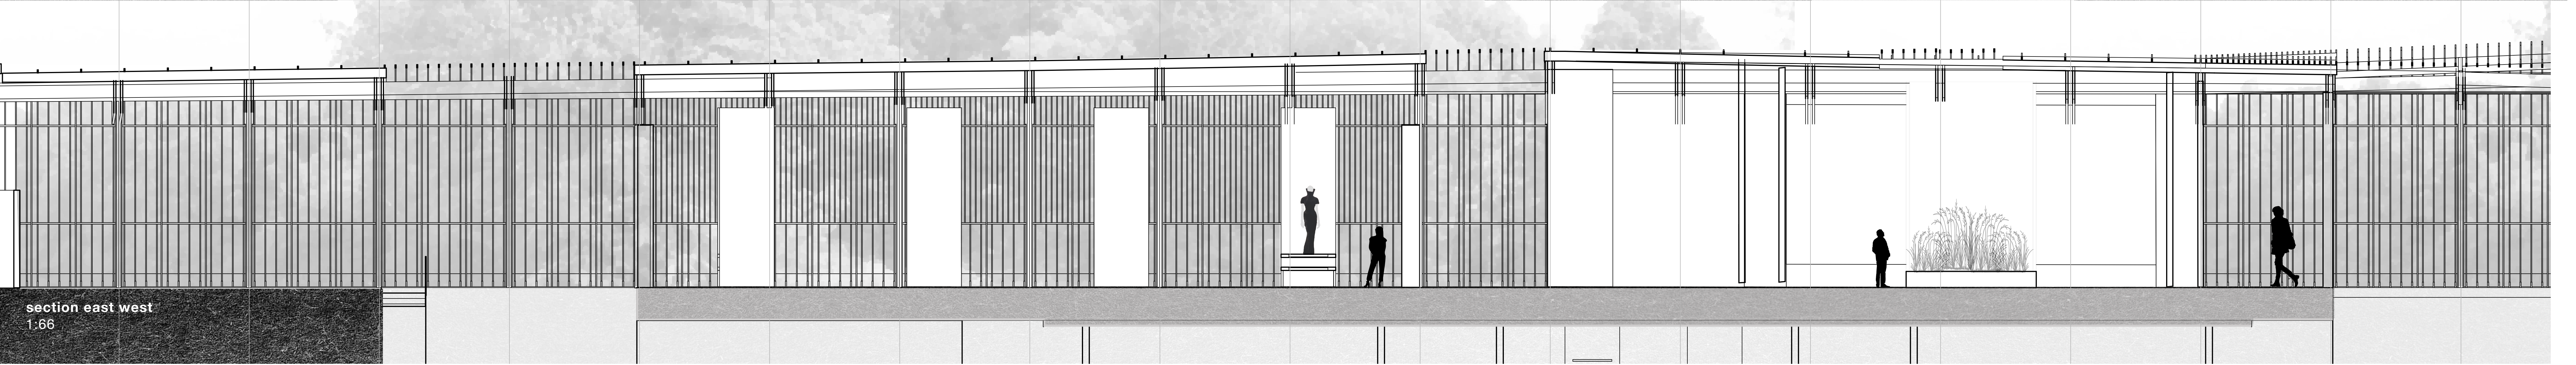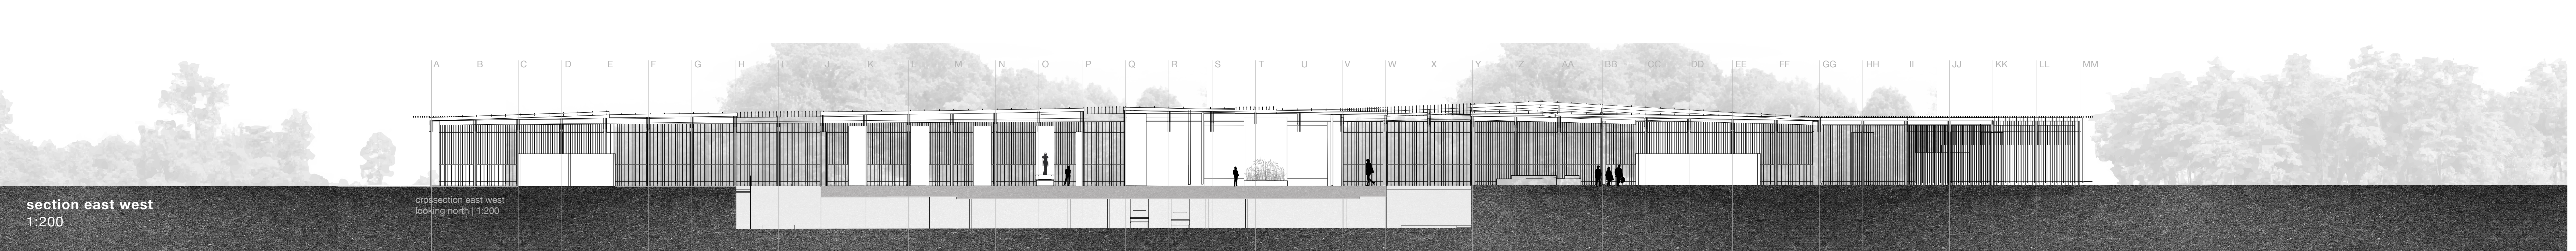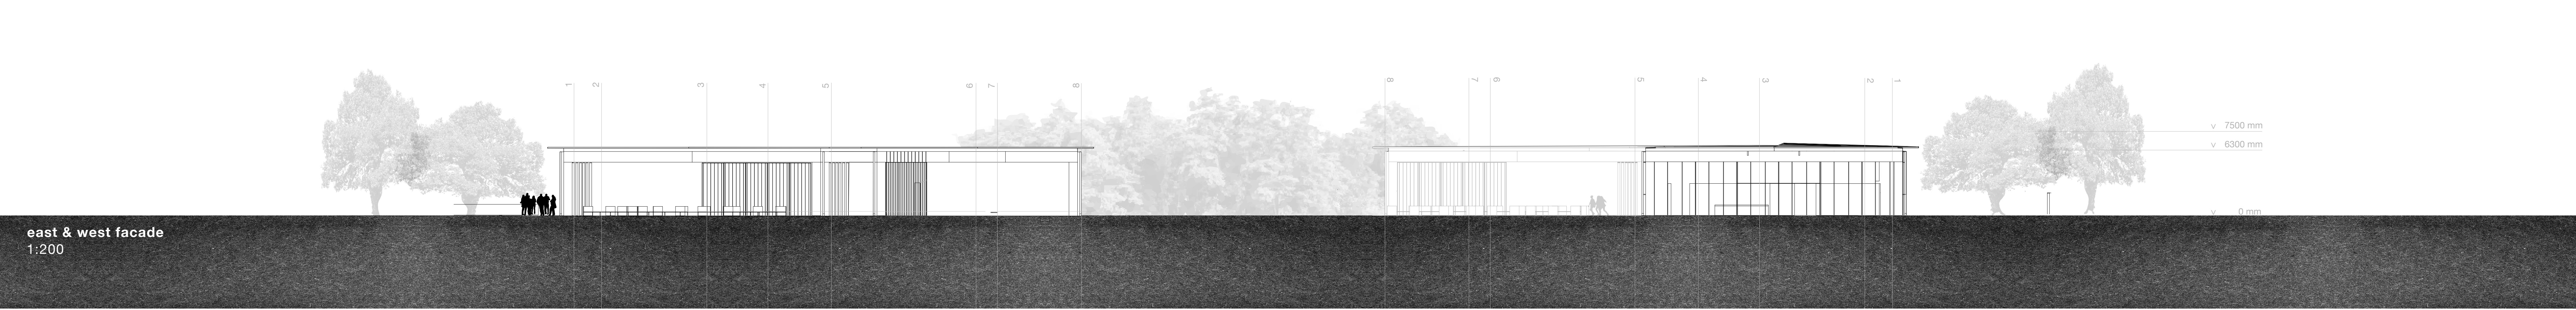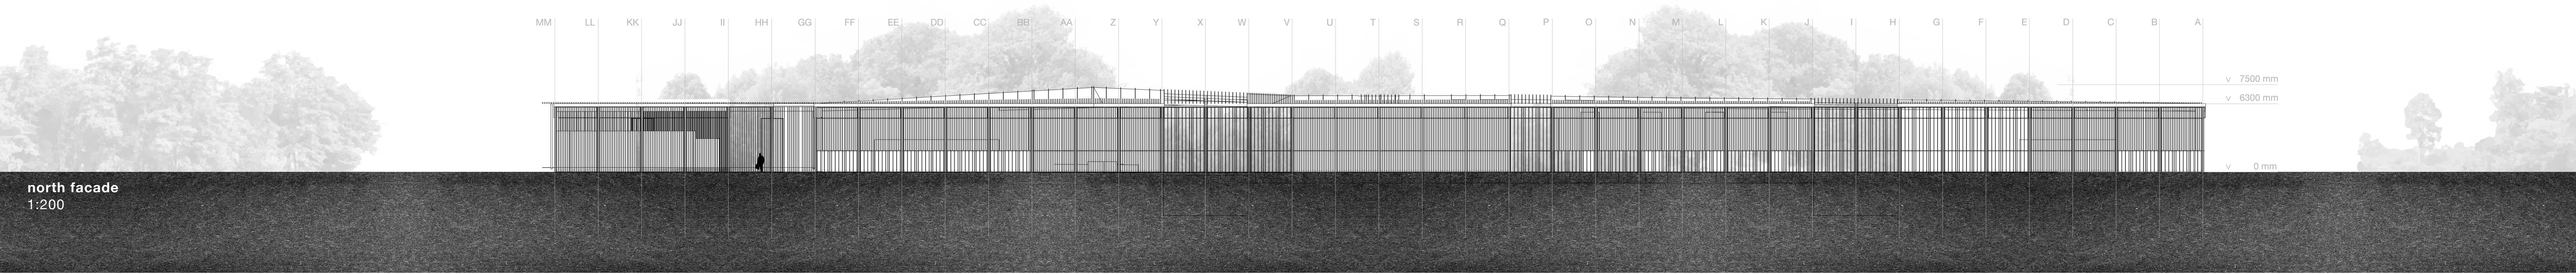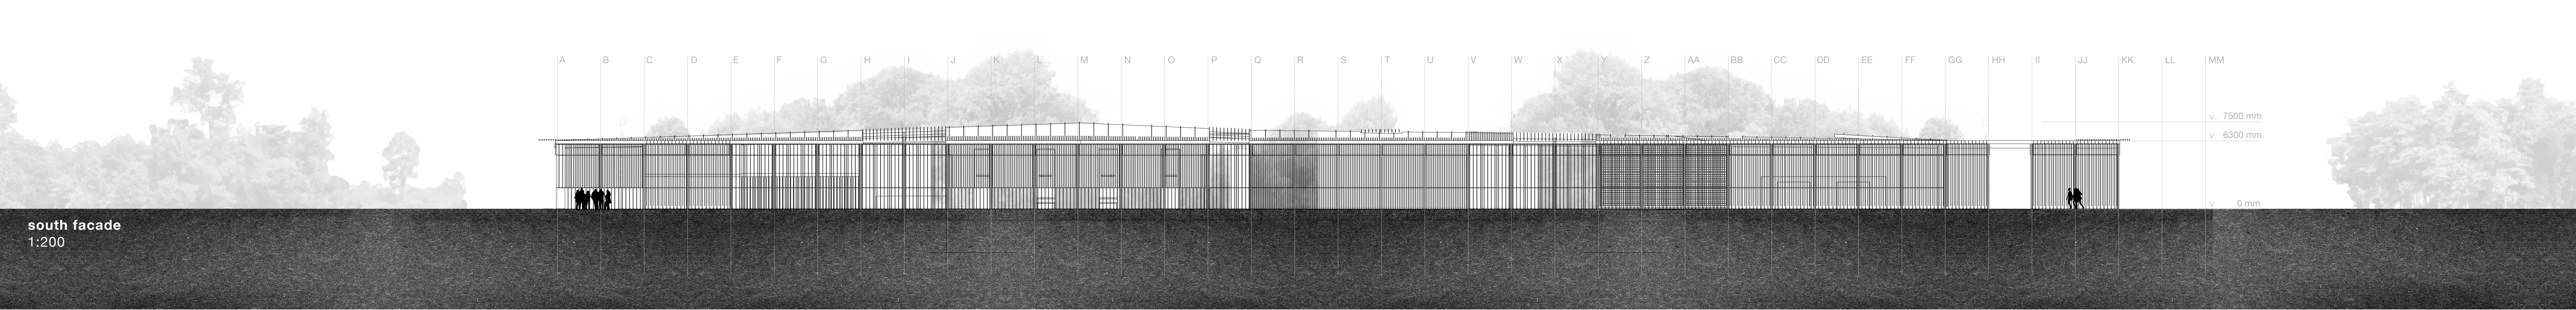


facade construction

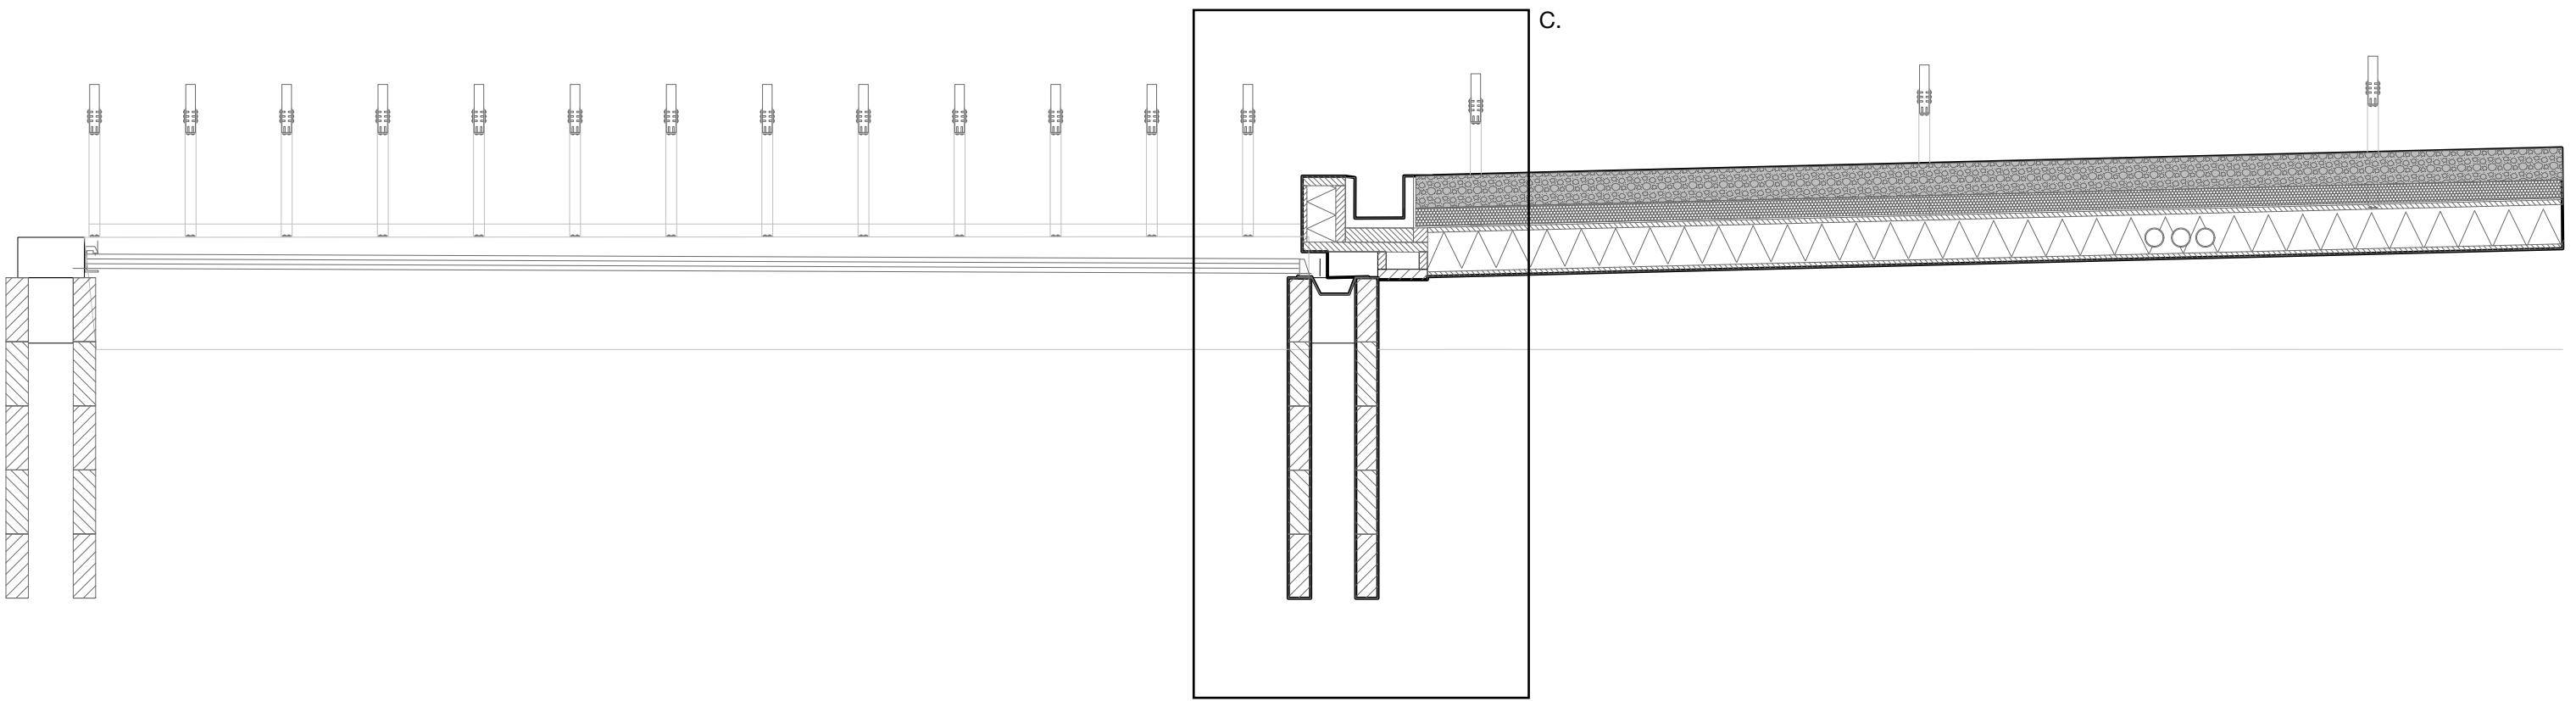


1:20 section south facade glass facade gridline I

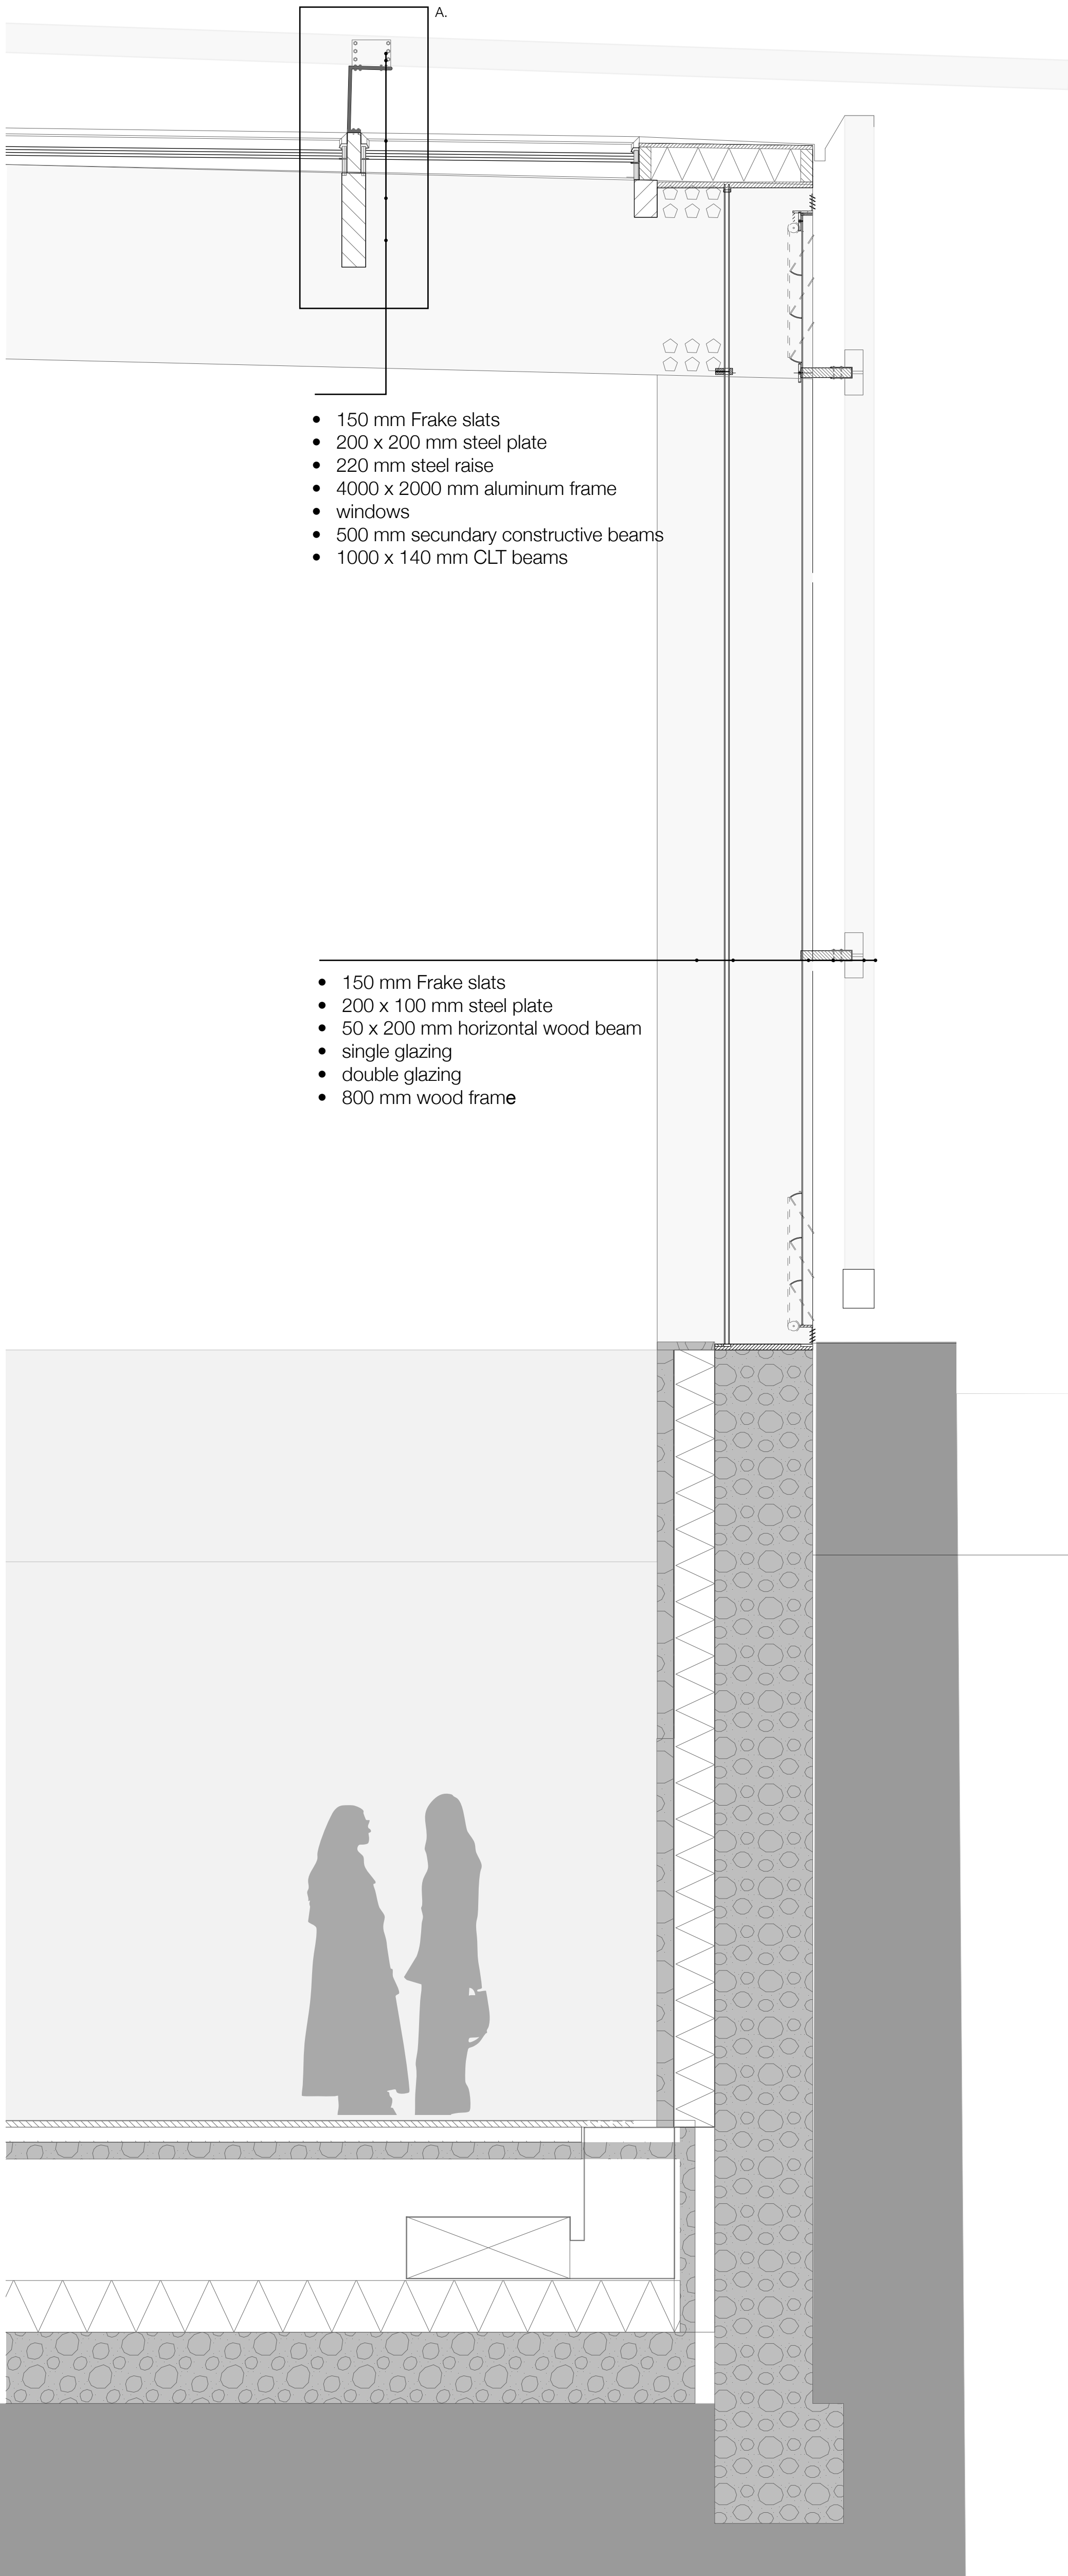


1:20 facade between I and H

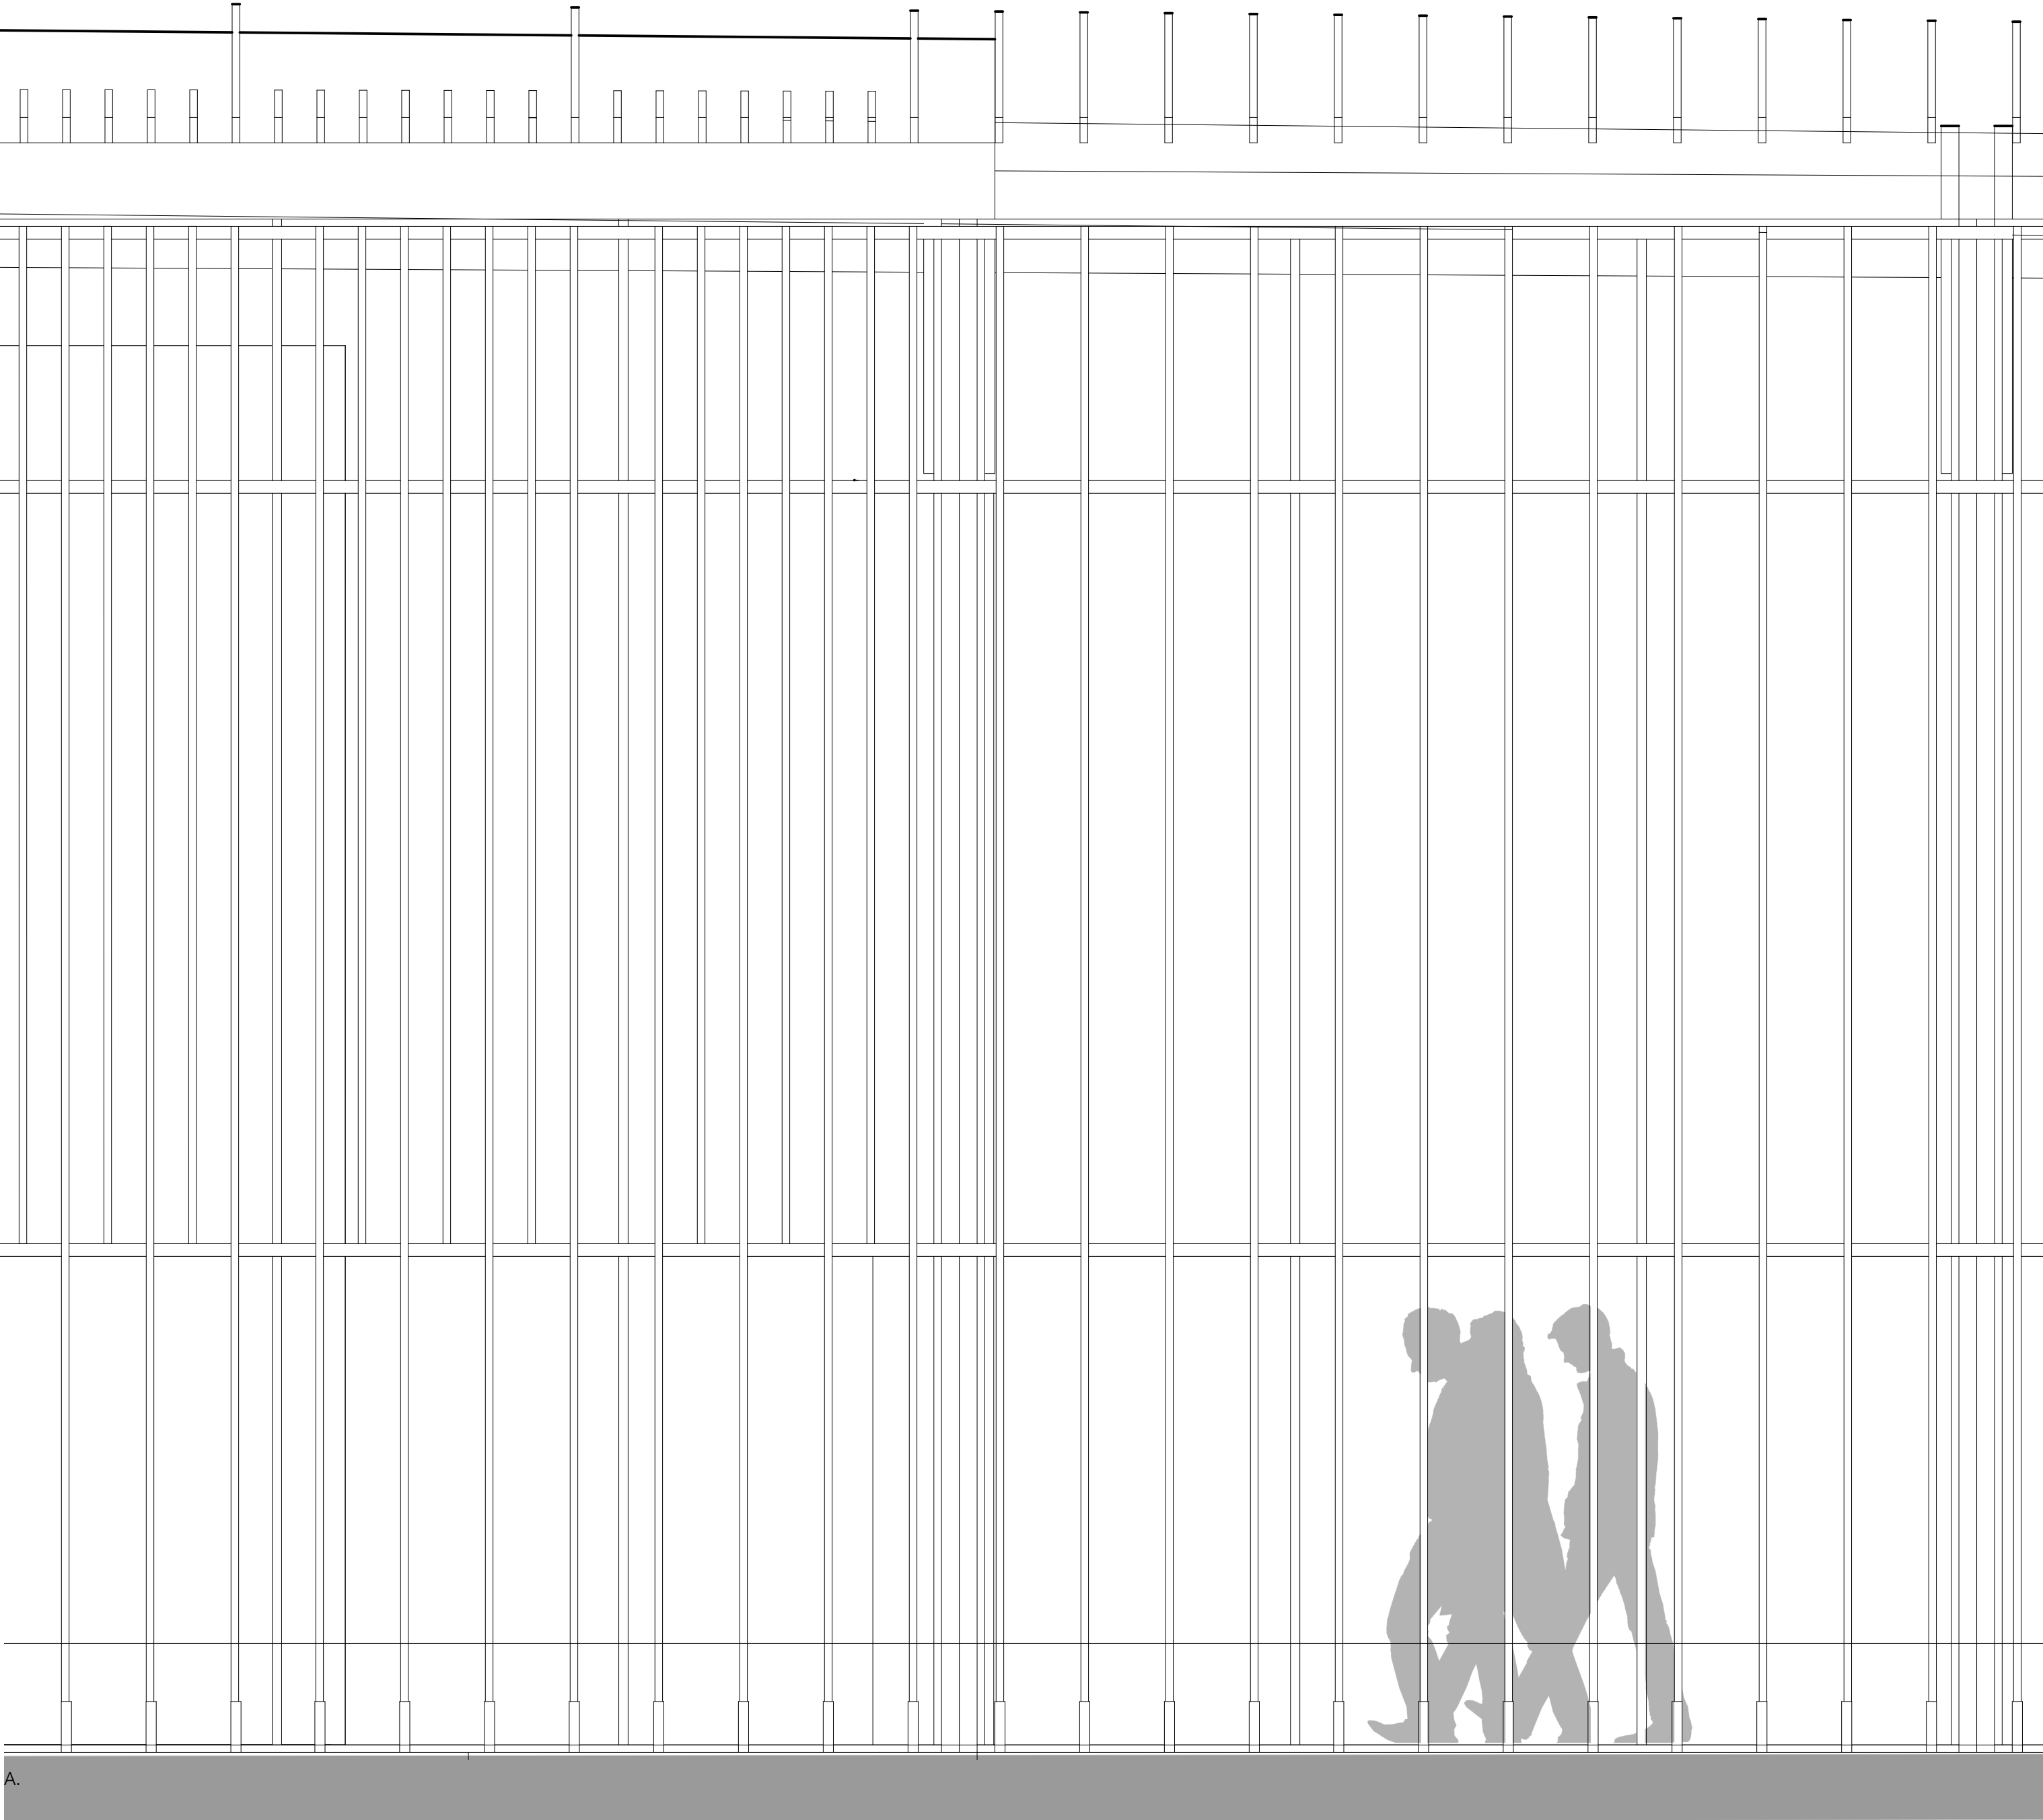


1:5 Detail A: Roof connection to glass ceiling

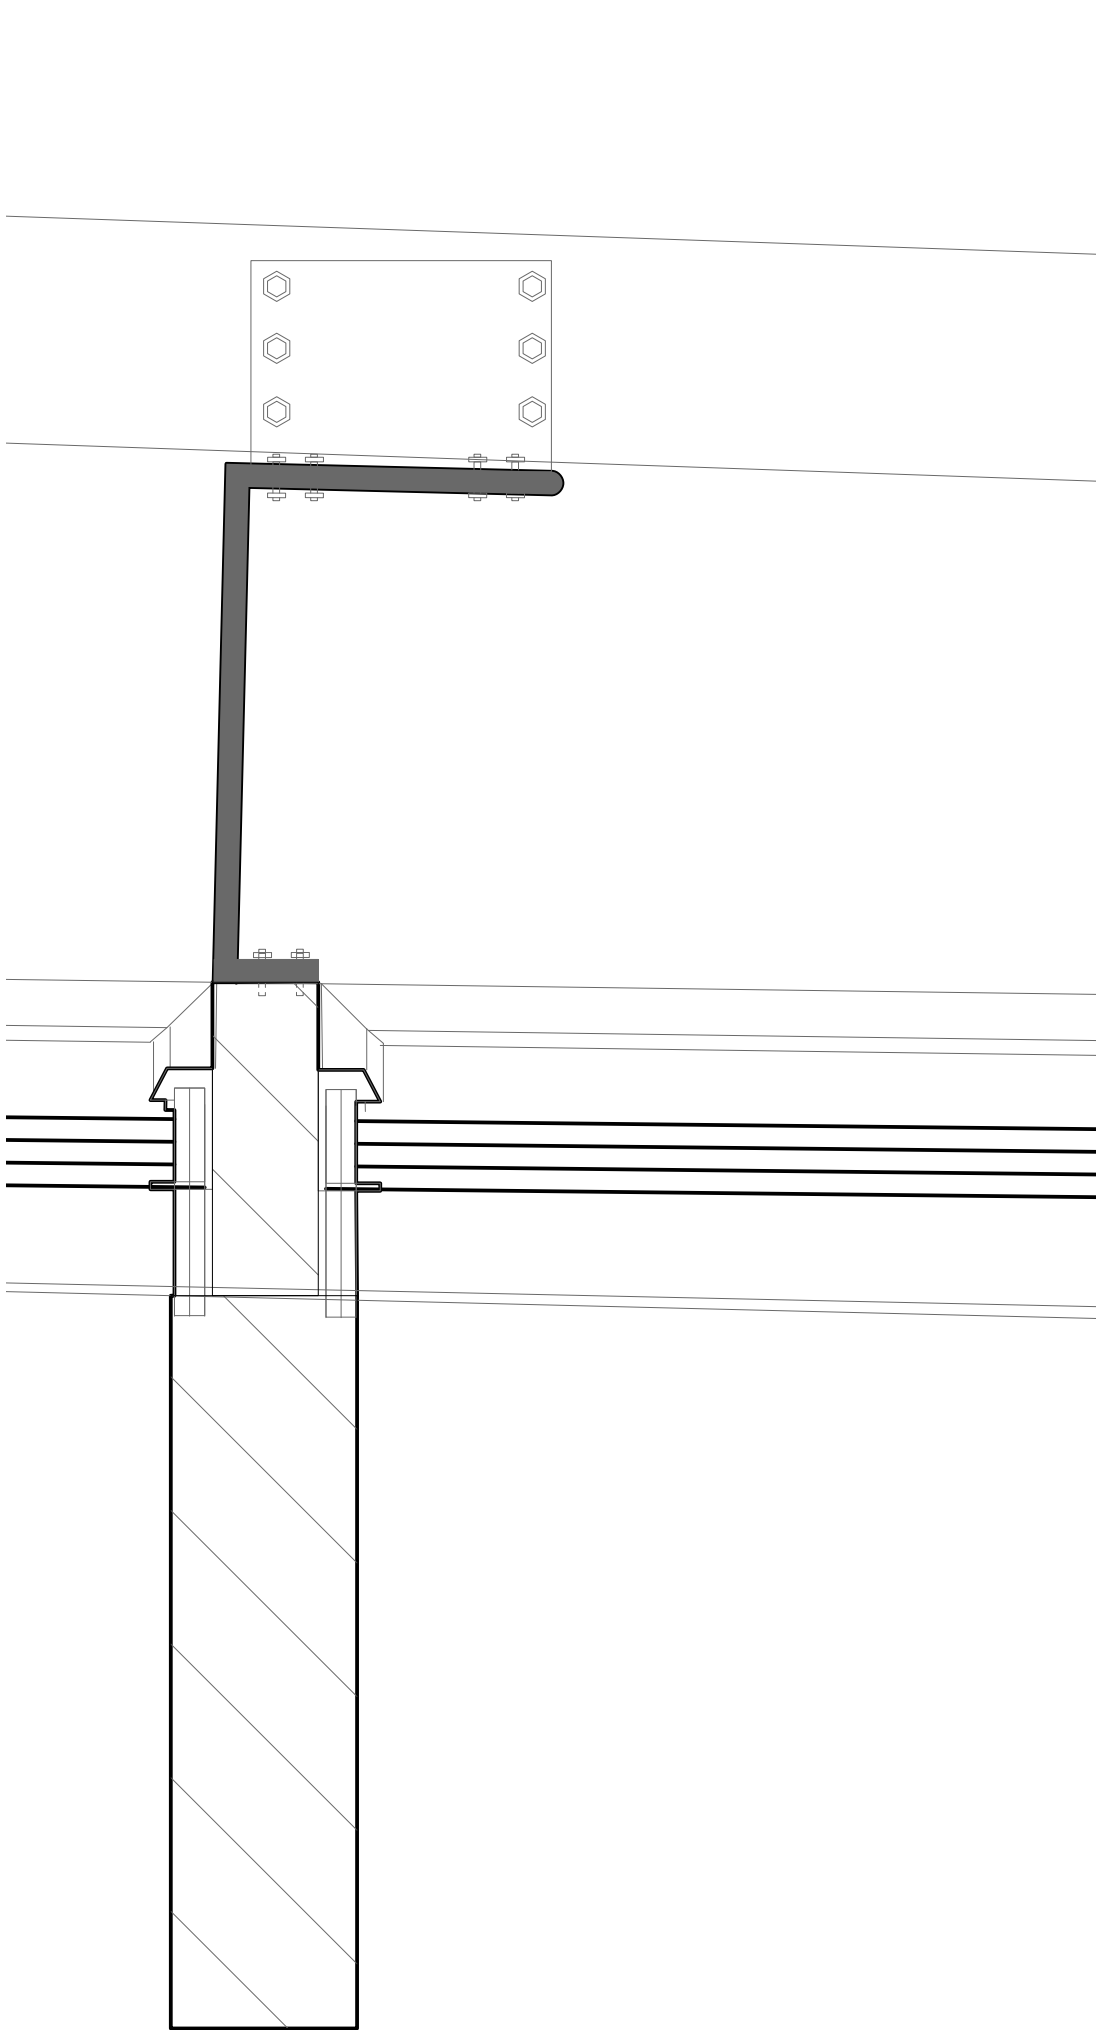


1:5 Detail B: gutter & glass vent detail

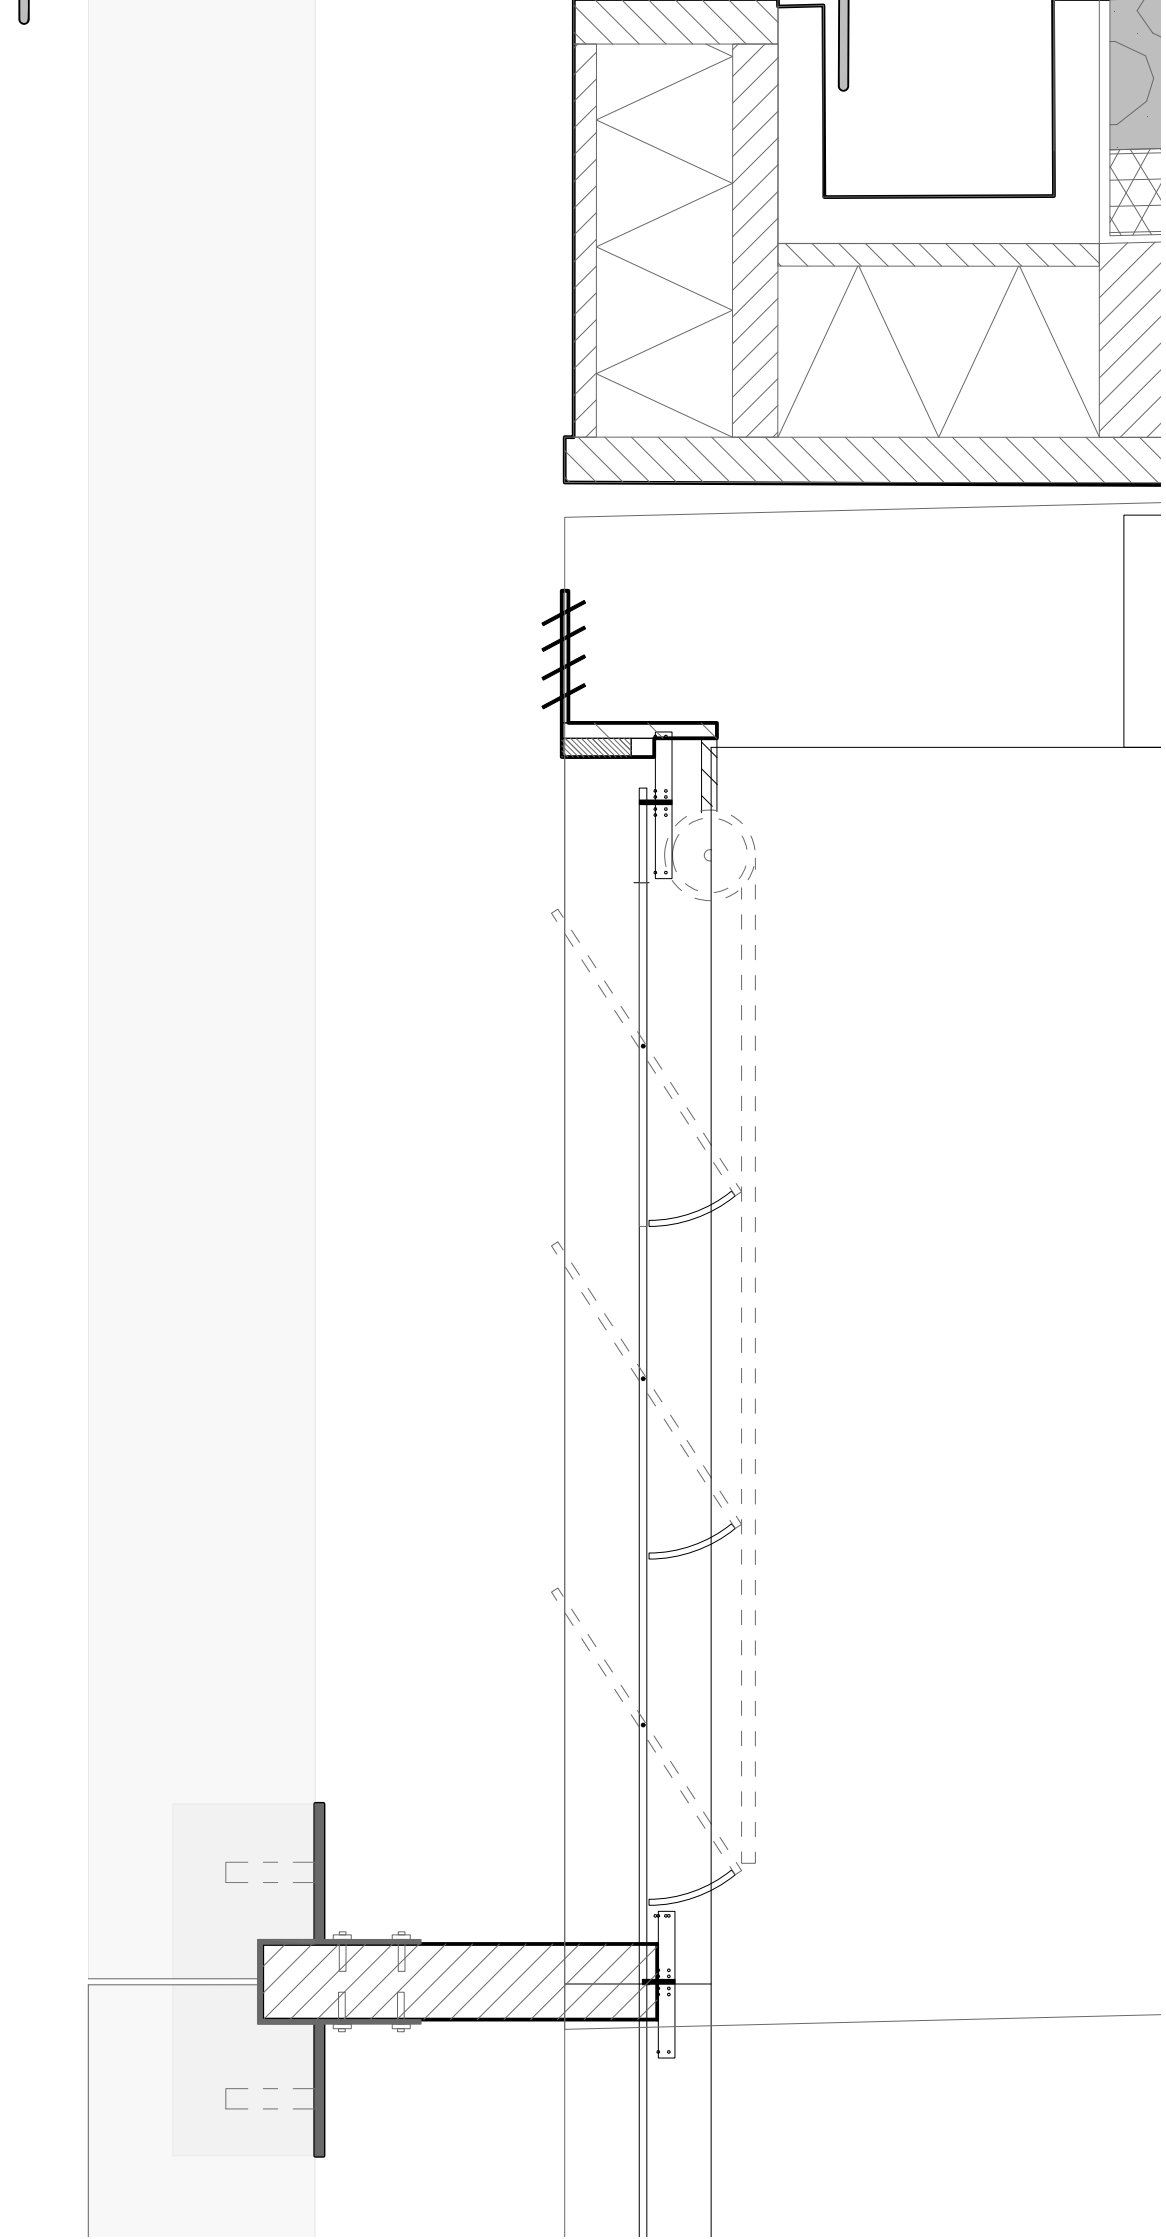

1:20 section south facade gridline H

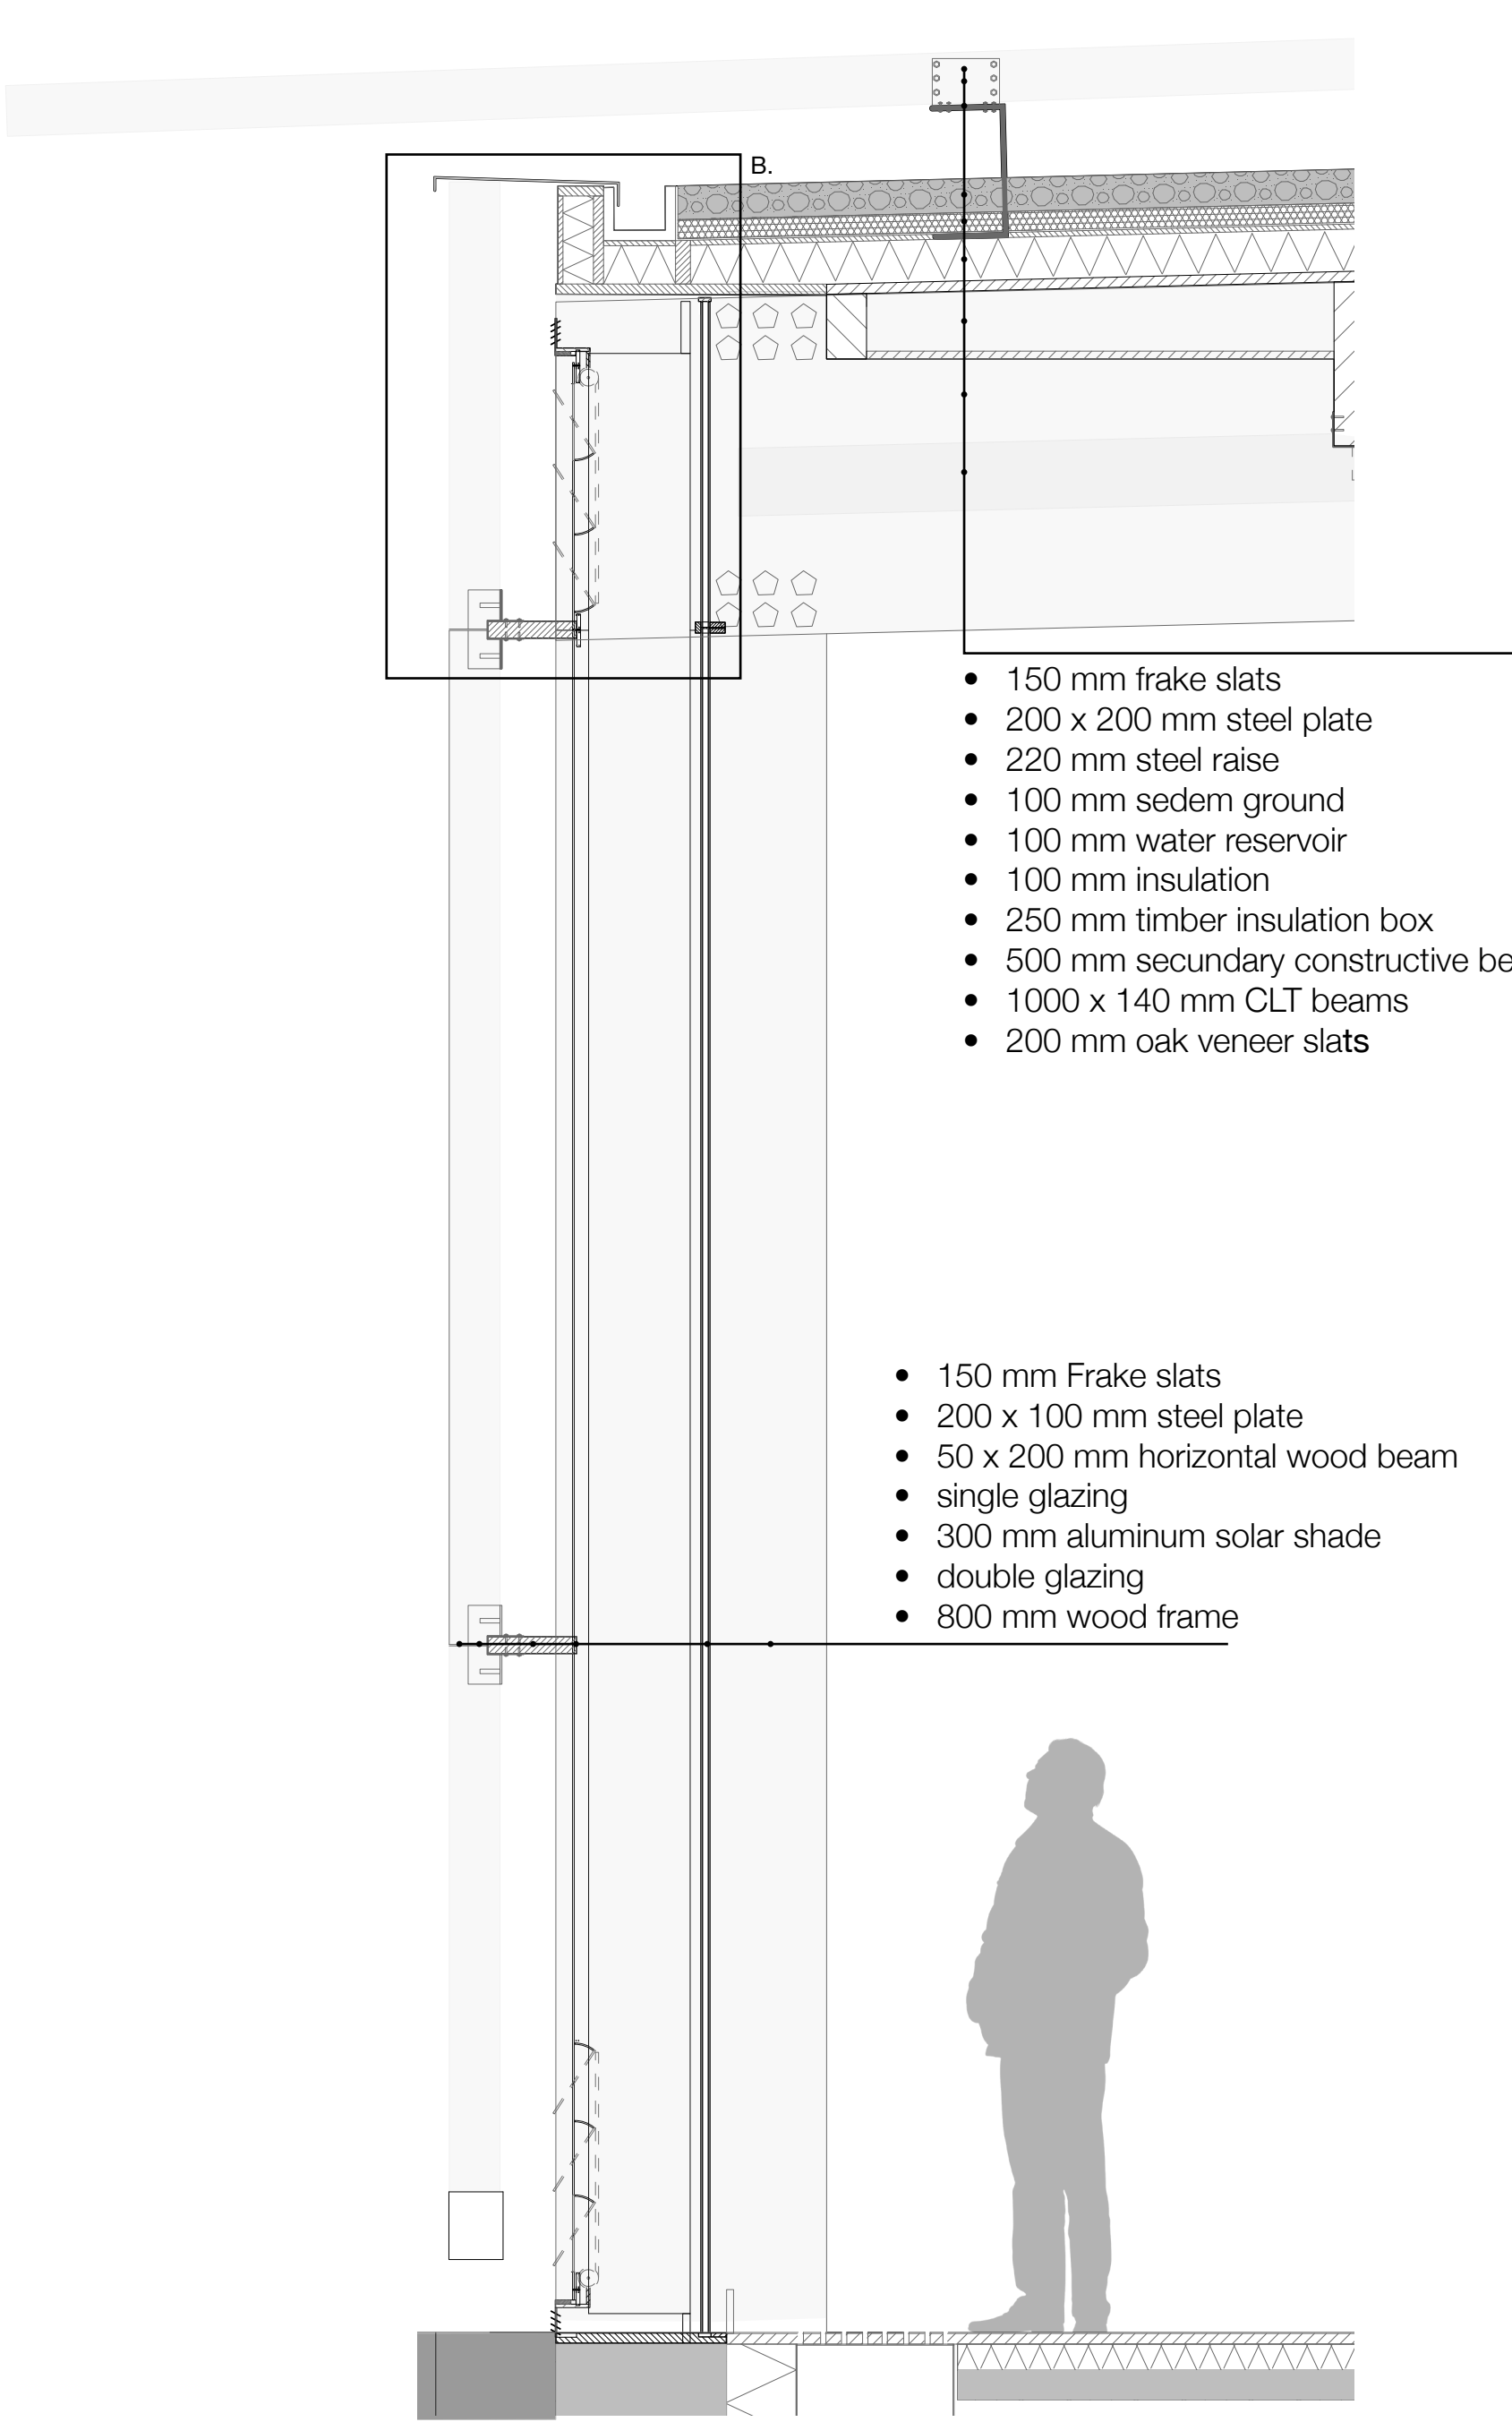


1:10 detail C: connection between glass ceiling & sedem roof

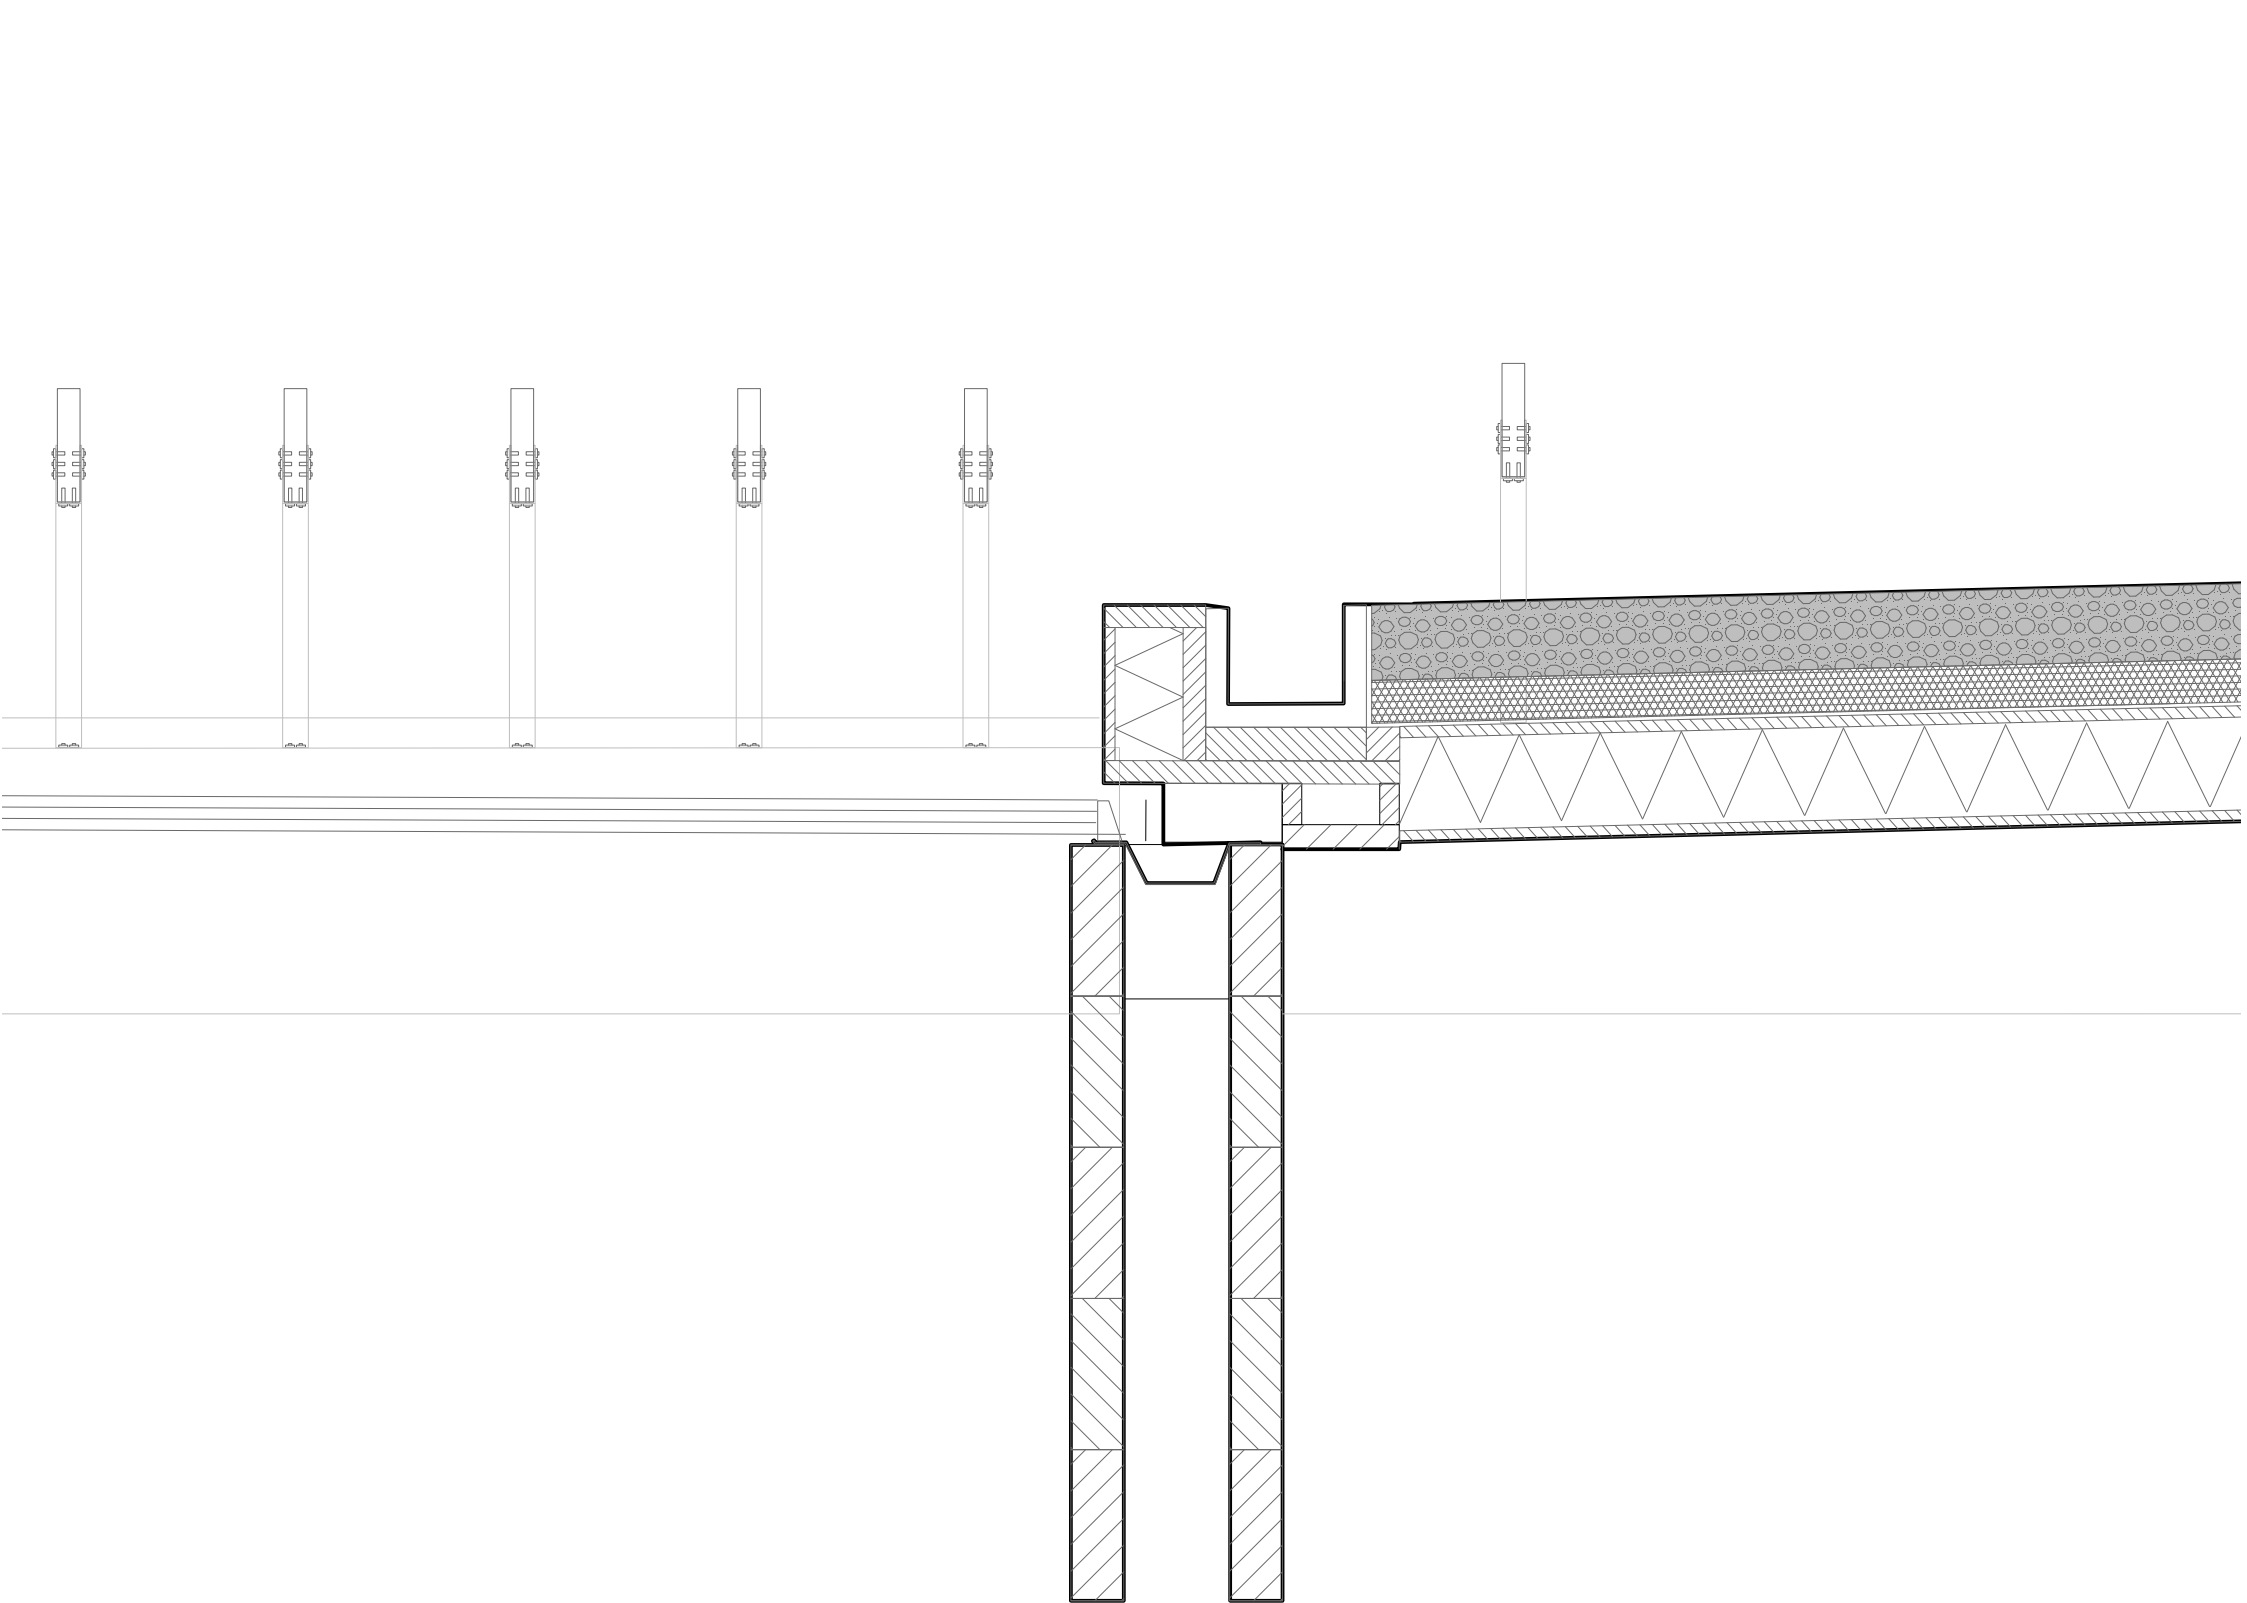


sunlight | double facade



rainwater retainment & disposal

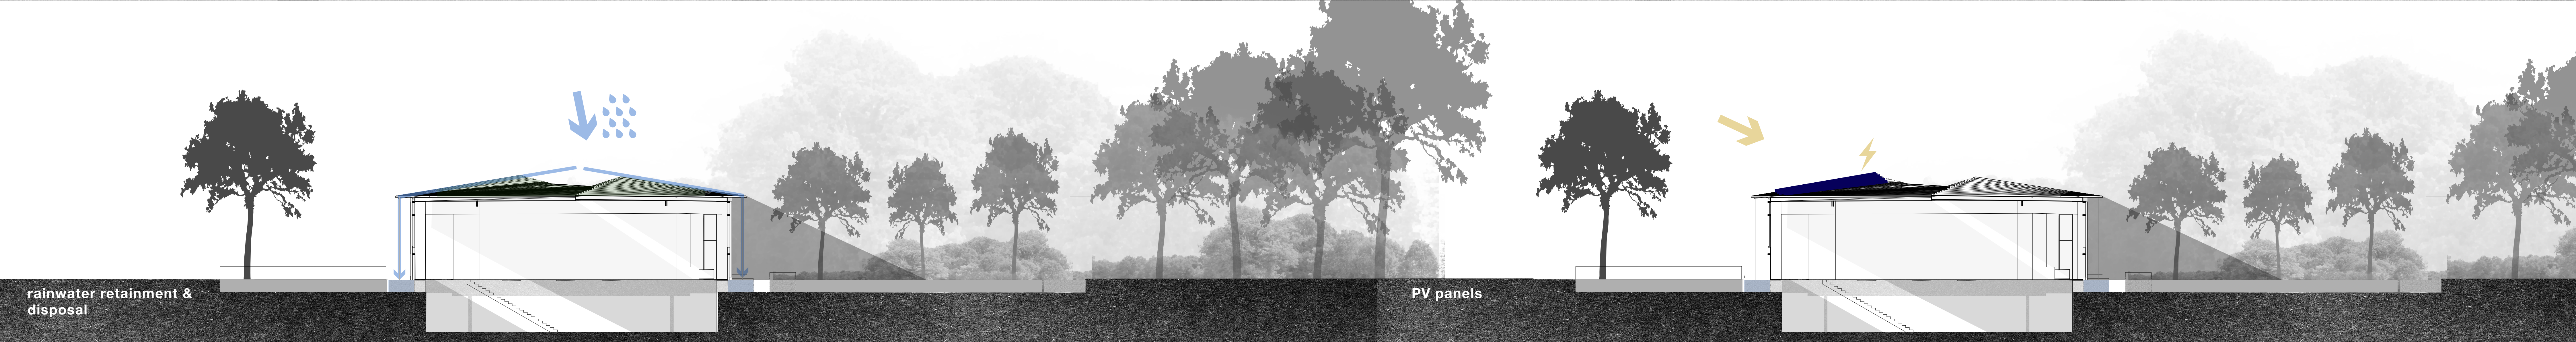

PV panels

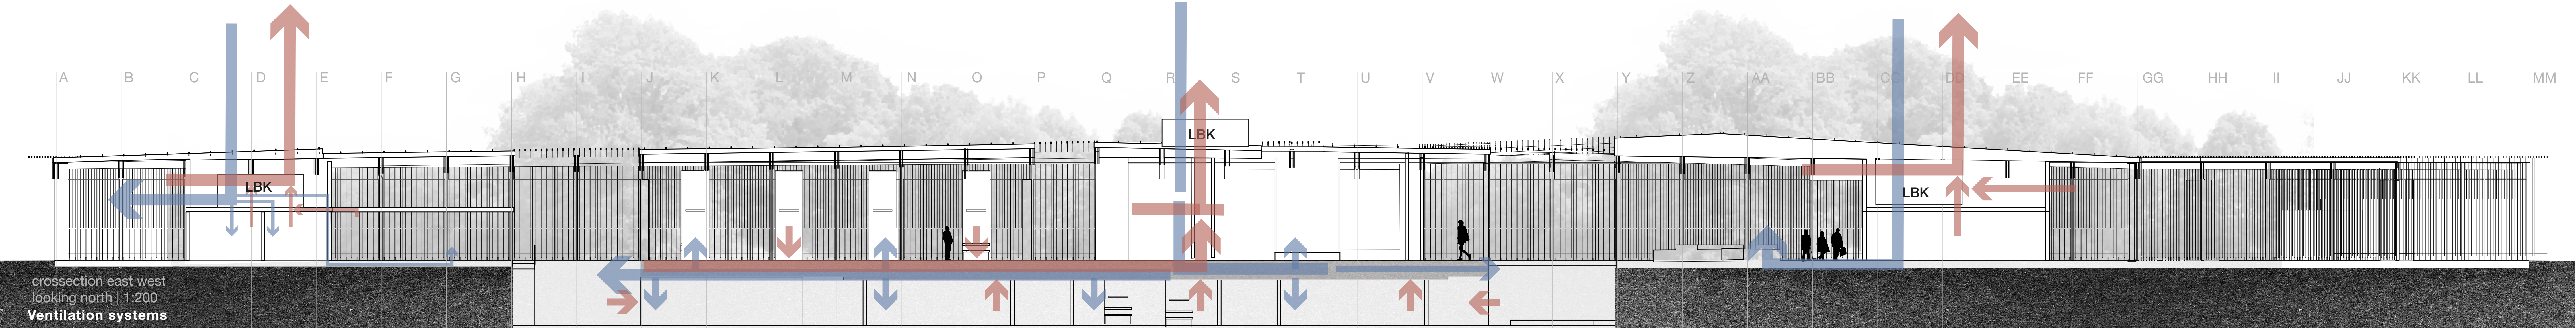

construction

