

DRAWING SET



SALAM
Emergency Station

2021 - 2022

COMPLEX PROJECTS
Beirut studio
AR3CP100

STUDENT

Rik Sijbrandij
5227331
R.Sijbrandij@student.tudelft.nl

TUTORS

Hrvoje Smidihen
Hubert van der Meel
Eline Blom

INDEX

GROUP SITE PLAN

(1:10.000)

SITE PLAN

(1:1000)

URBAN IMPLEMENTATION

(1:500)

AXONOMETRY

(perspective)

FLOOR PLANS

(1:200)

CROSS SECTIONS

(1:200)

FACADES

(1:200)

INTERIOR FRAGMENT

(1:50)

ENVELOPE FRAGMENT

(1:20)

DETAILS

(1:5)

GROUP SITE PLAN

Detail level: 1:10.000




SITE PLAN

Detail level: 1:1000




URBAN IMPLEMENTATION

Detail level: 1:500

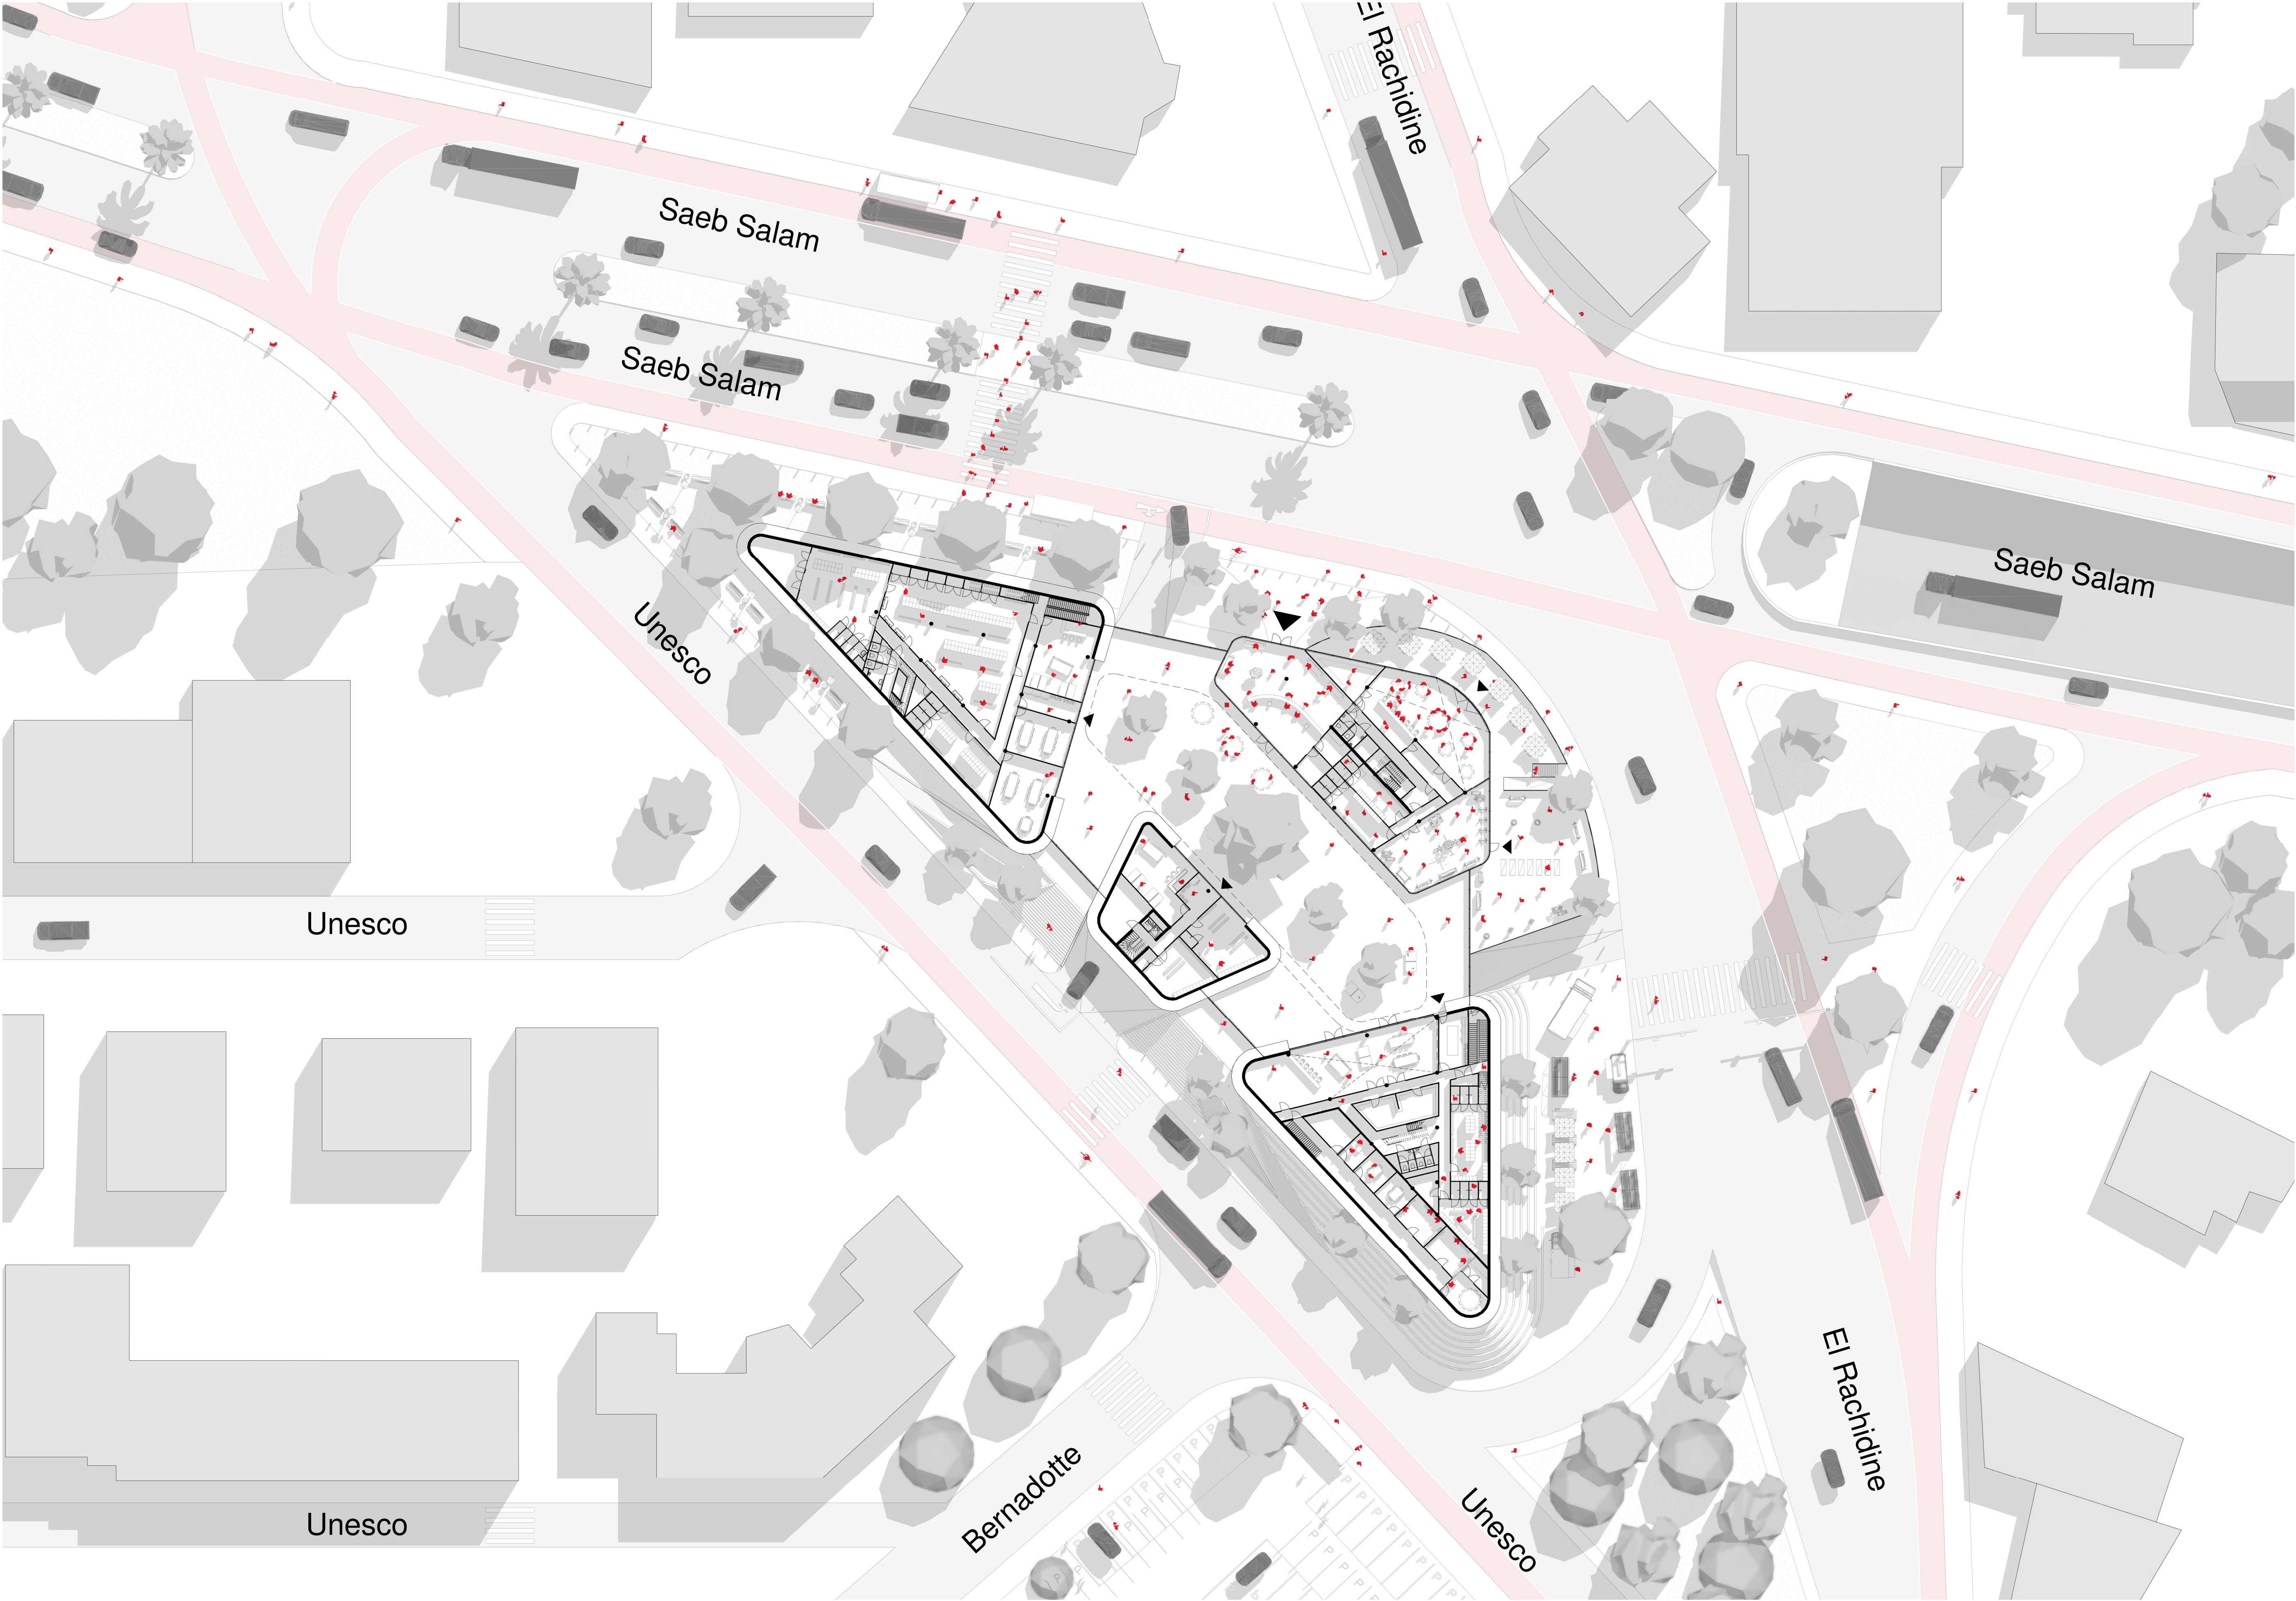


AXONOMETRY

Perspective

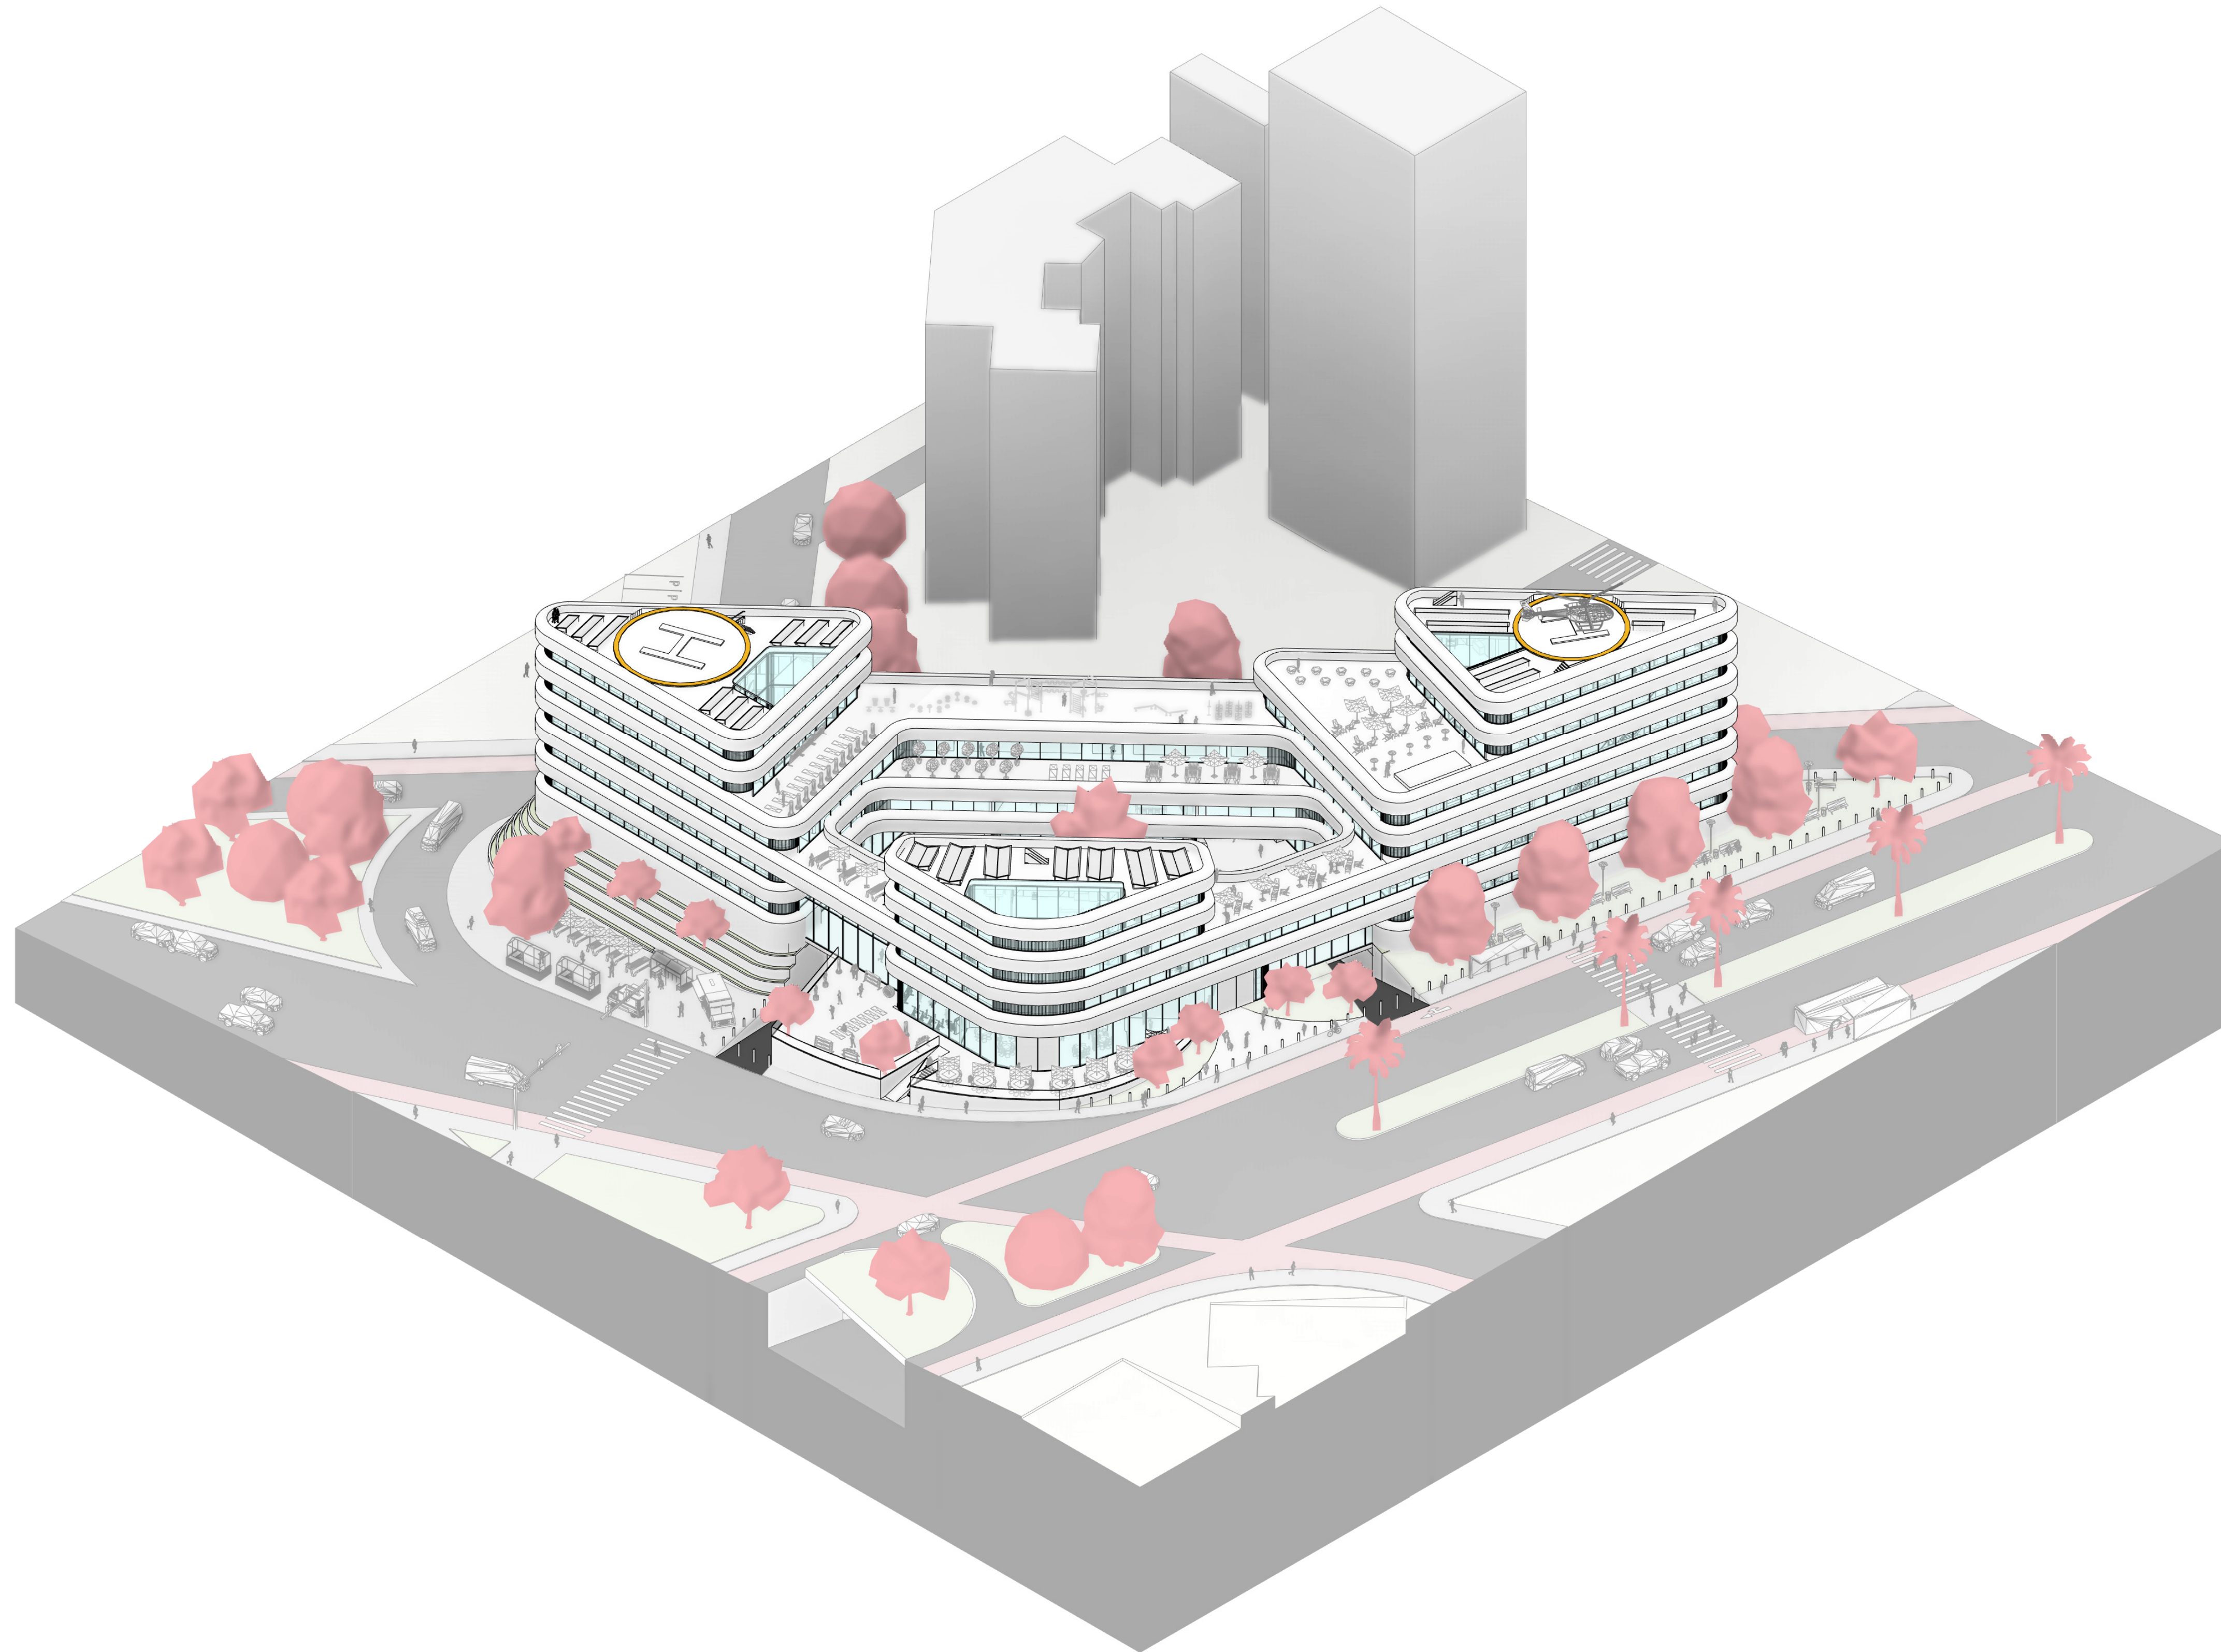

FLOOR PLANS | GARAGE FLOOR

Detail level: 1:200

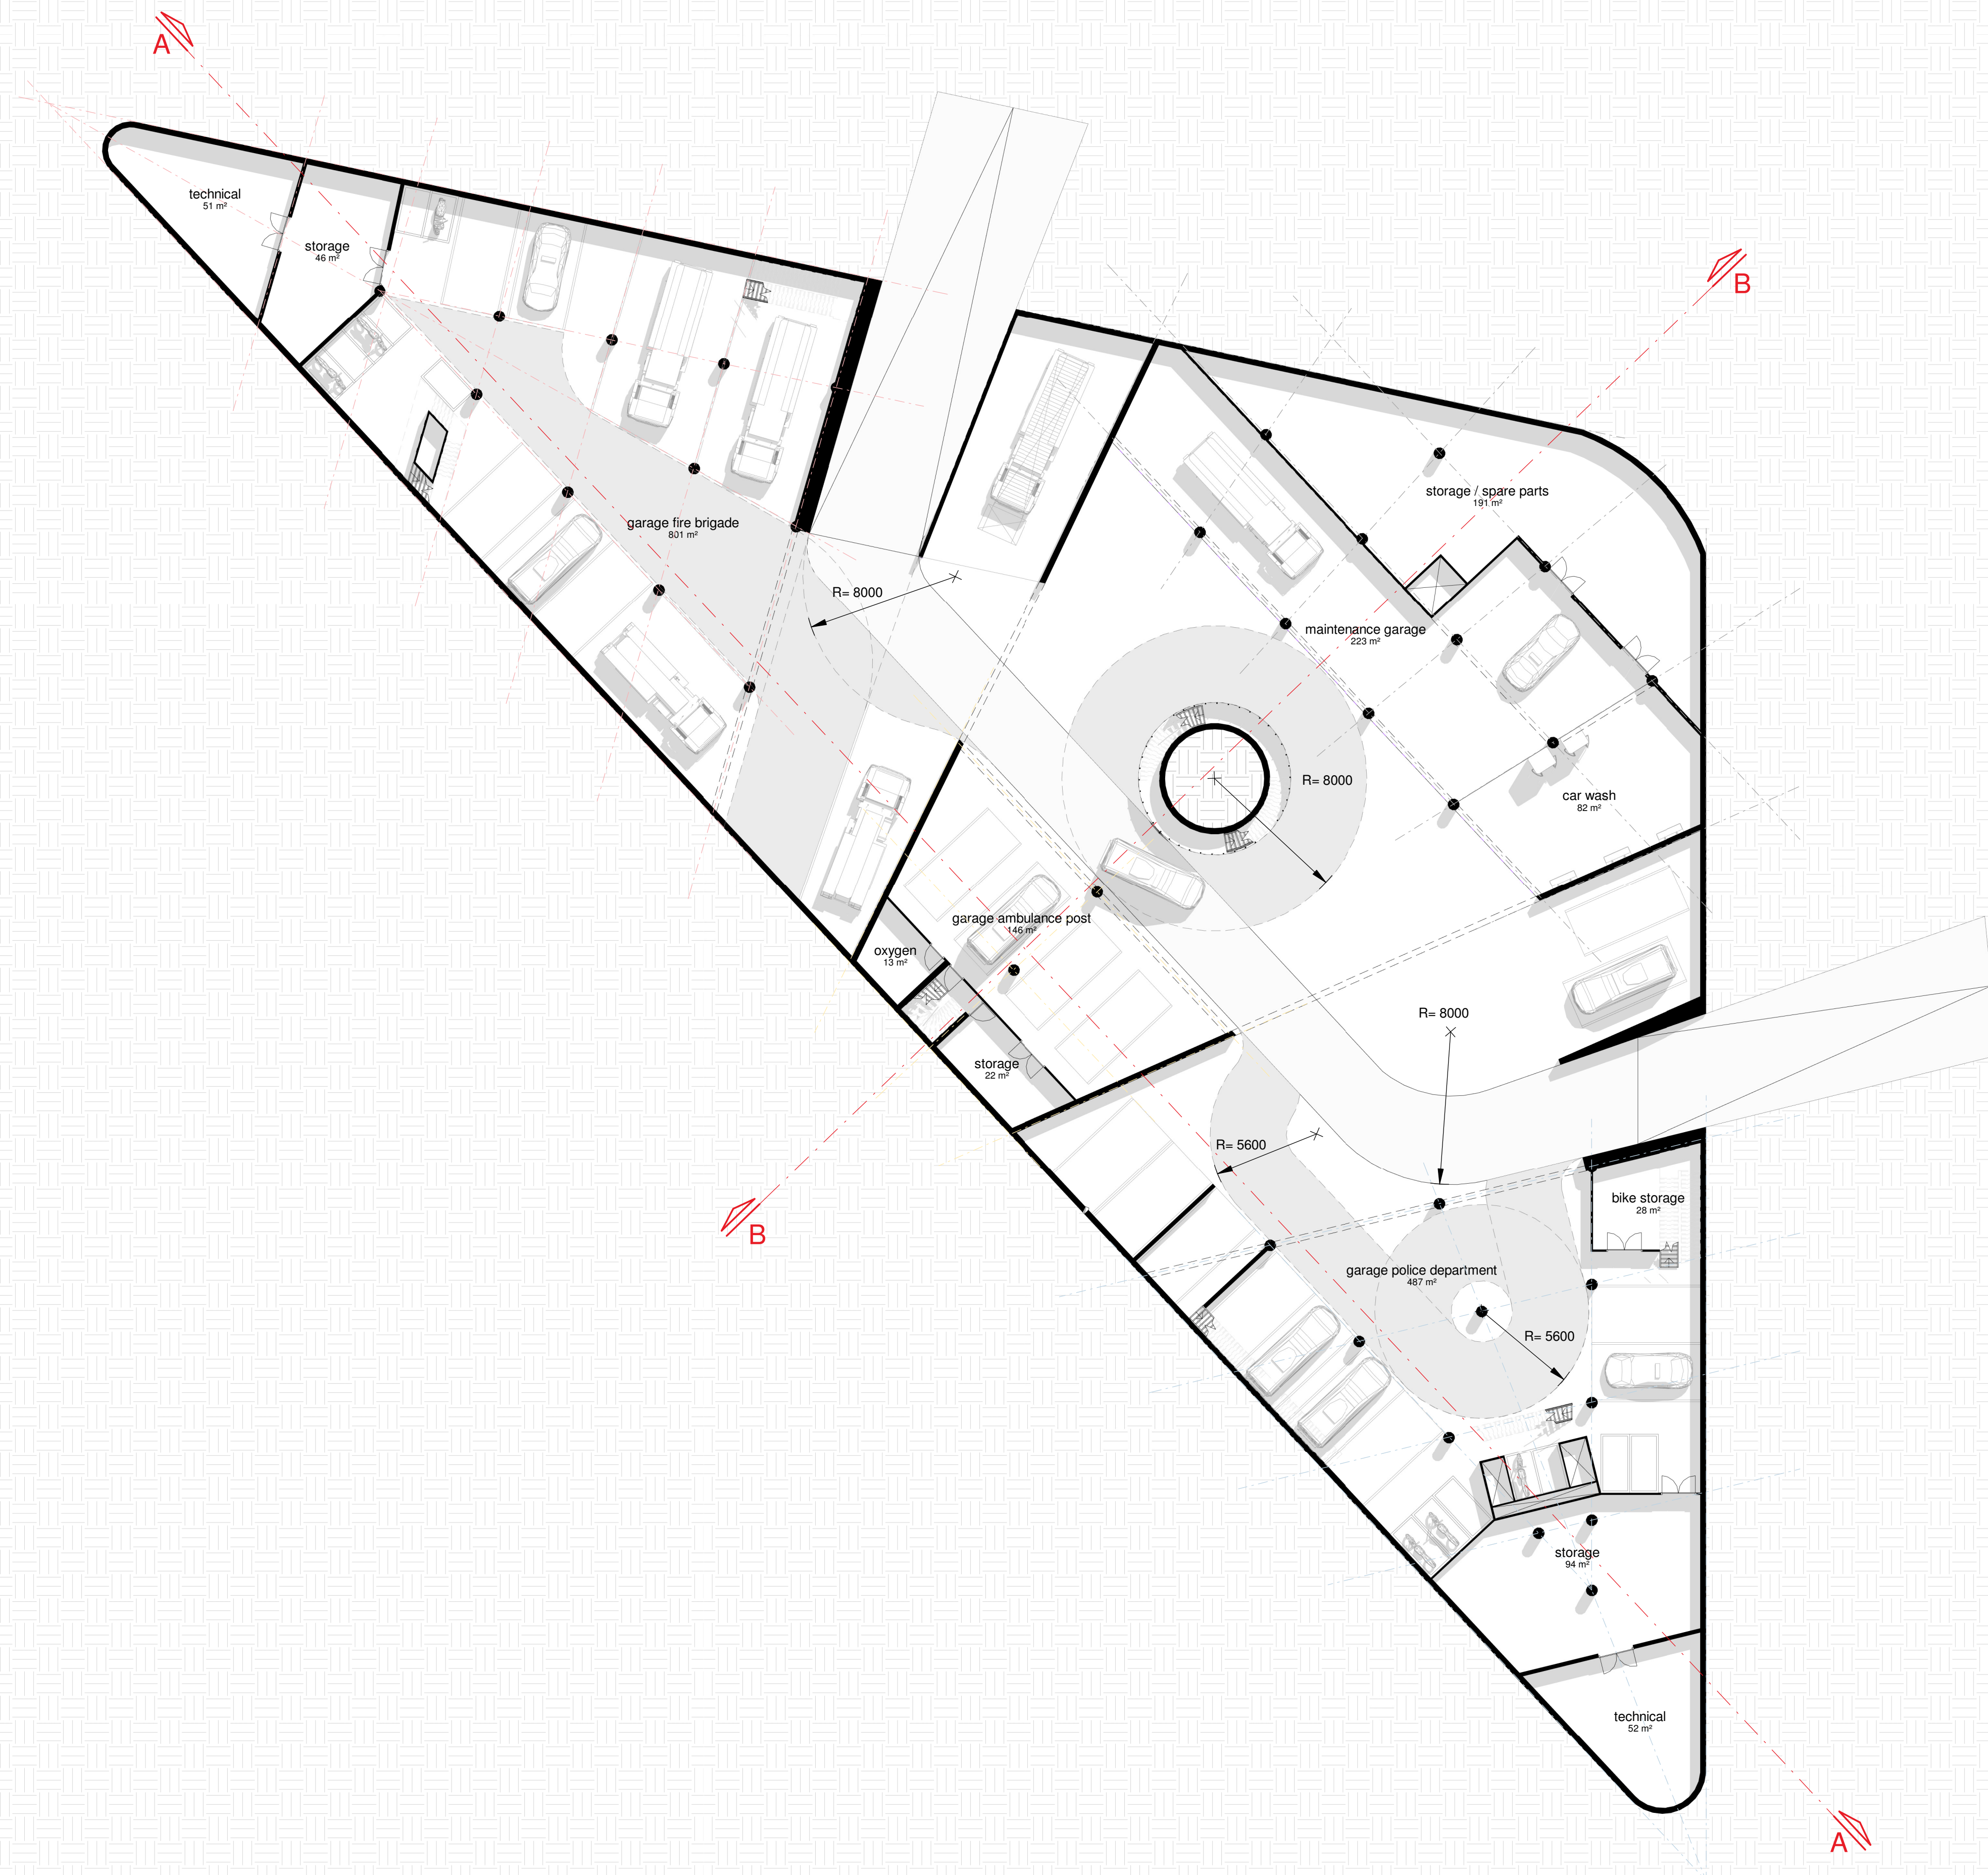


FLOOR PLANS | GROUND FLOOR

Detail level: 1:200




FLOOR PLANS | FIRST FLOOR

Detail level: 1:200

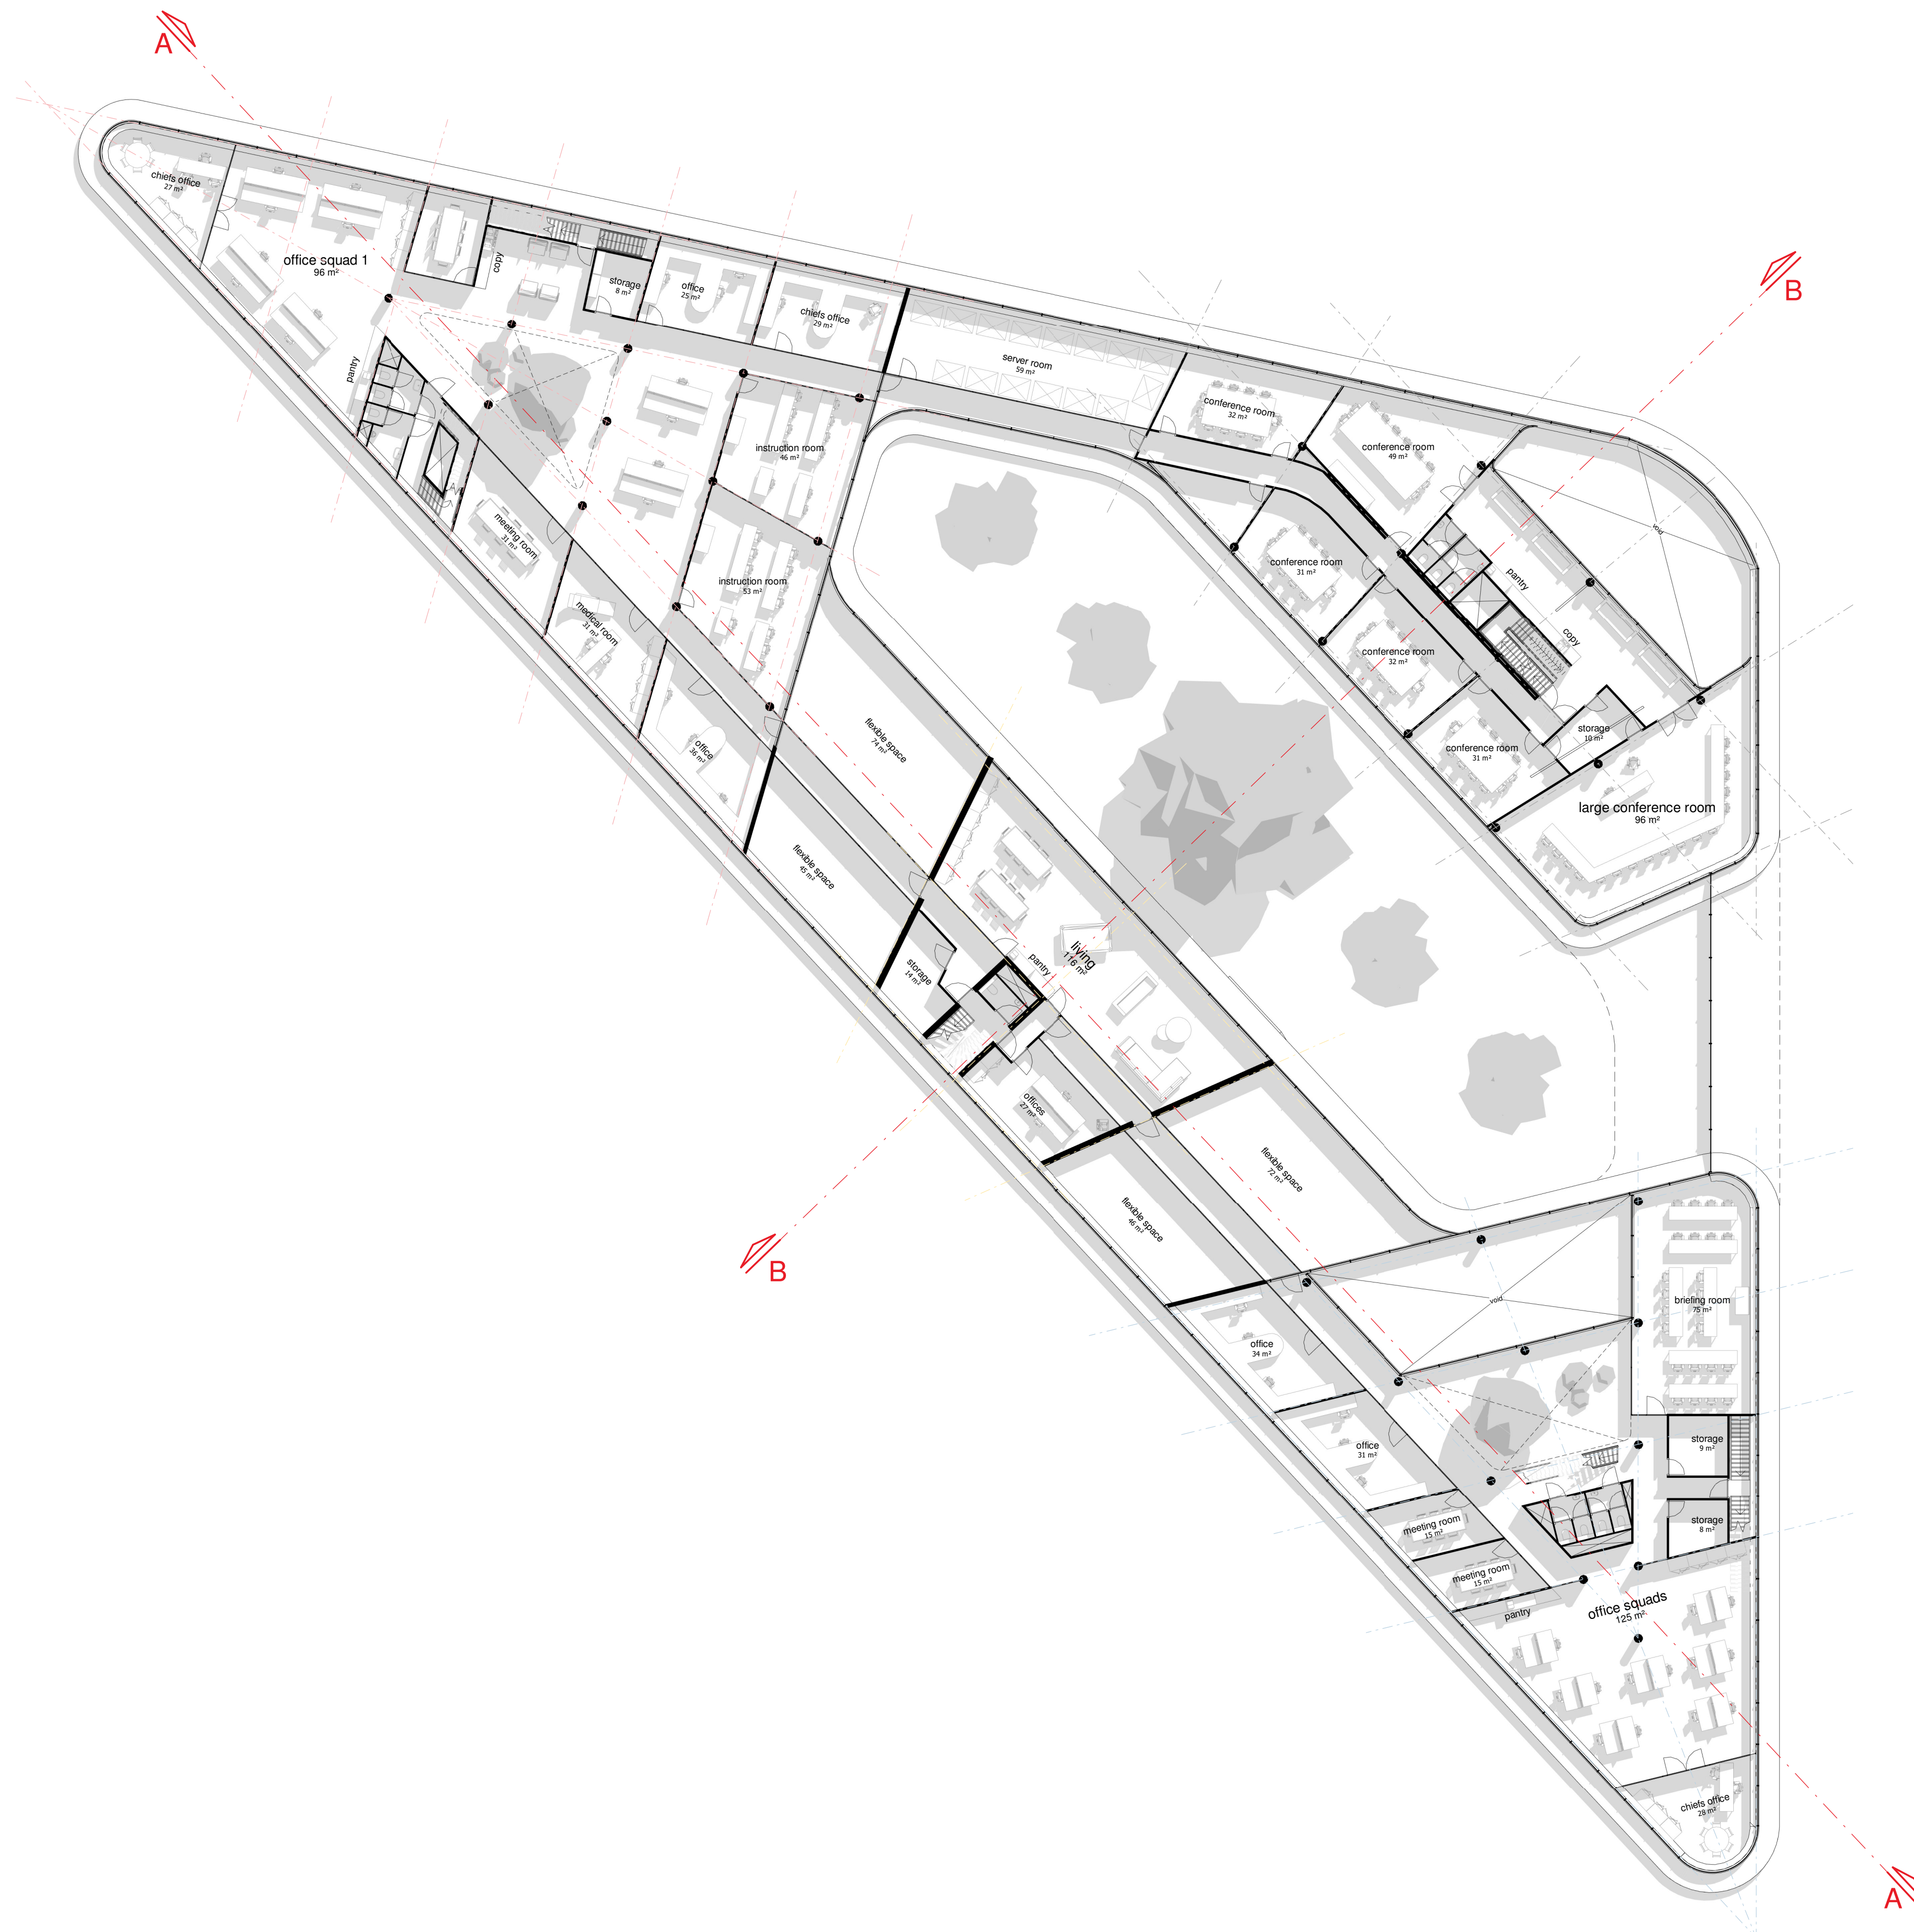


FLOOR PLANS | SECOND FLOOR

Detail level: 1:200

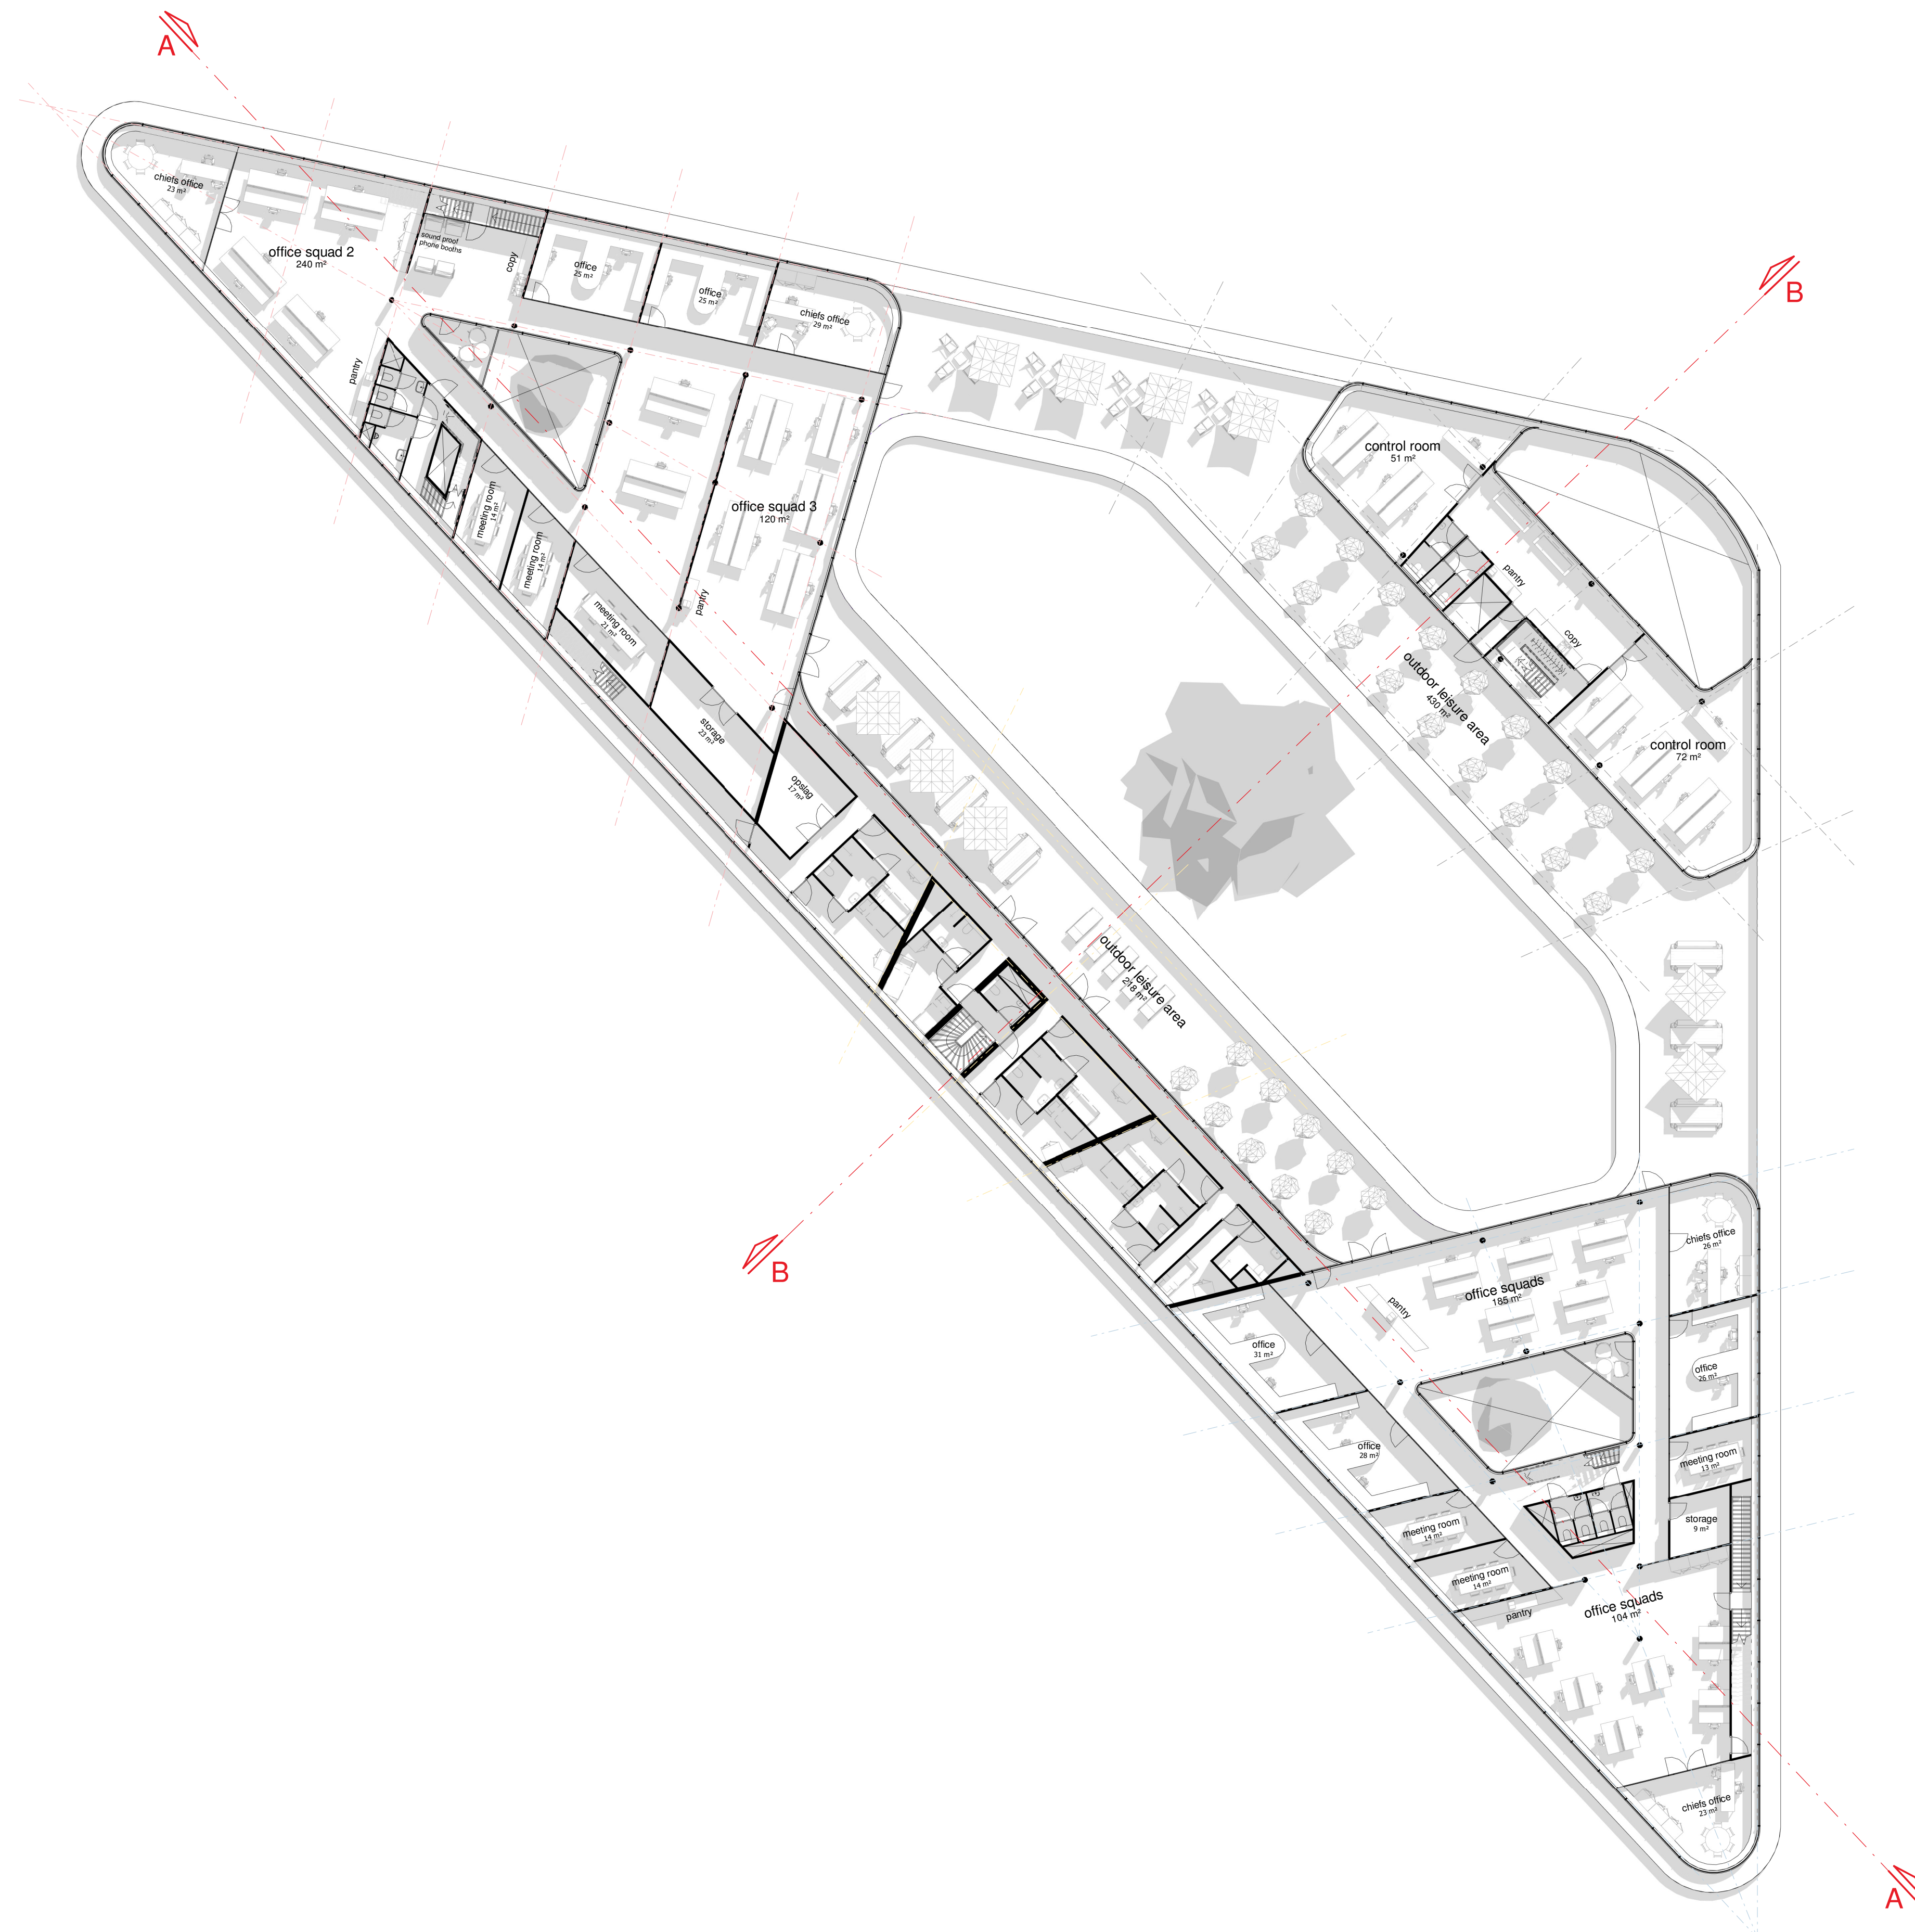


FLOOR PLANS | THIRD FLOOR

Detail level: 1:200

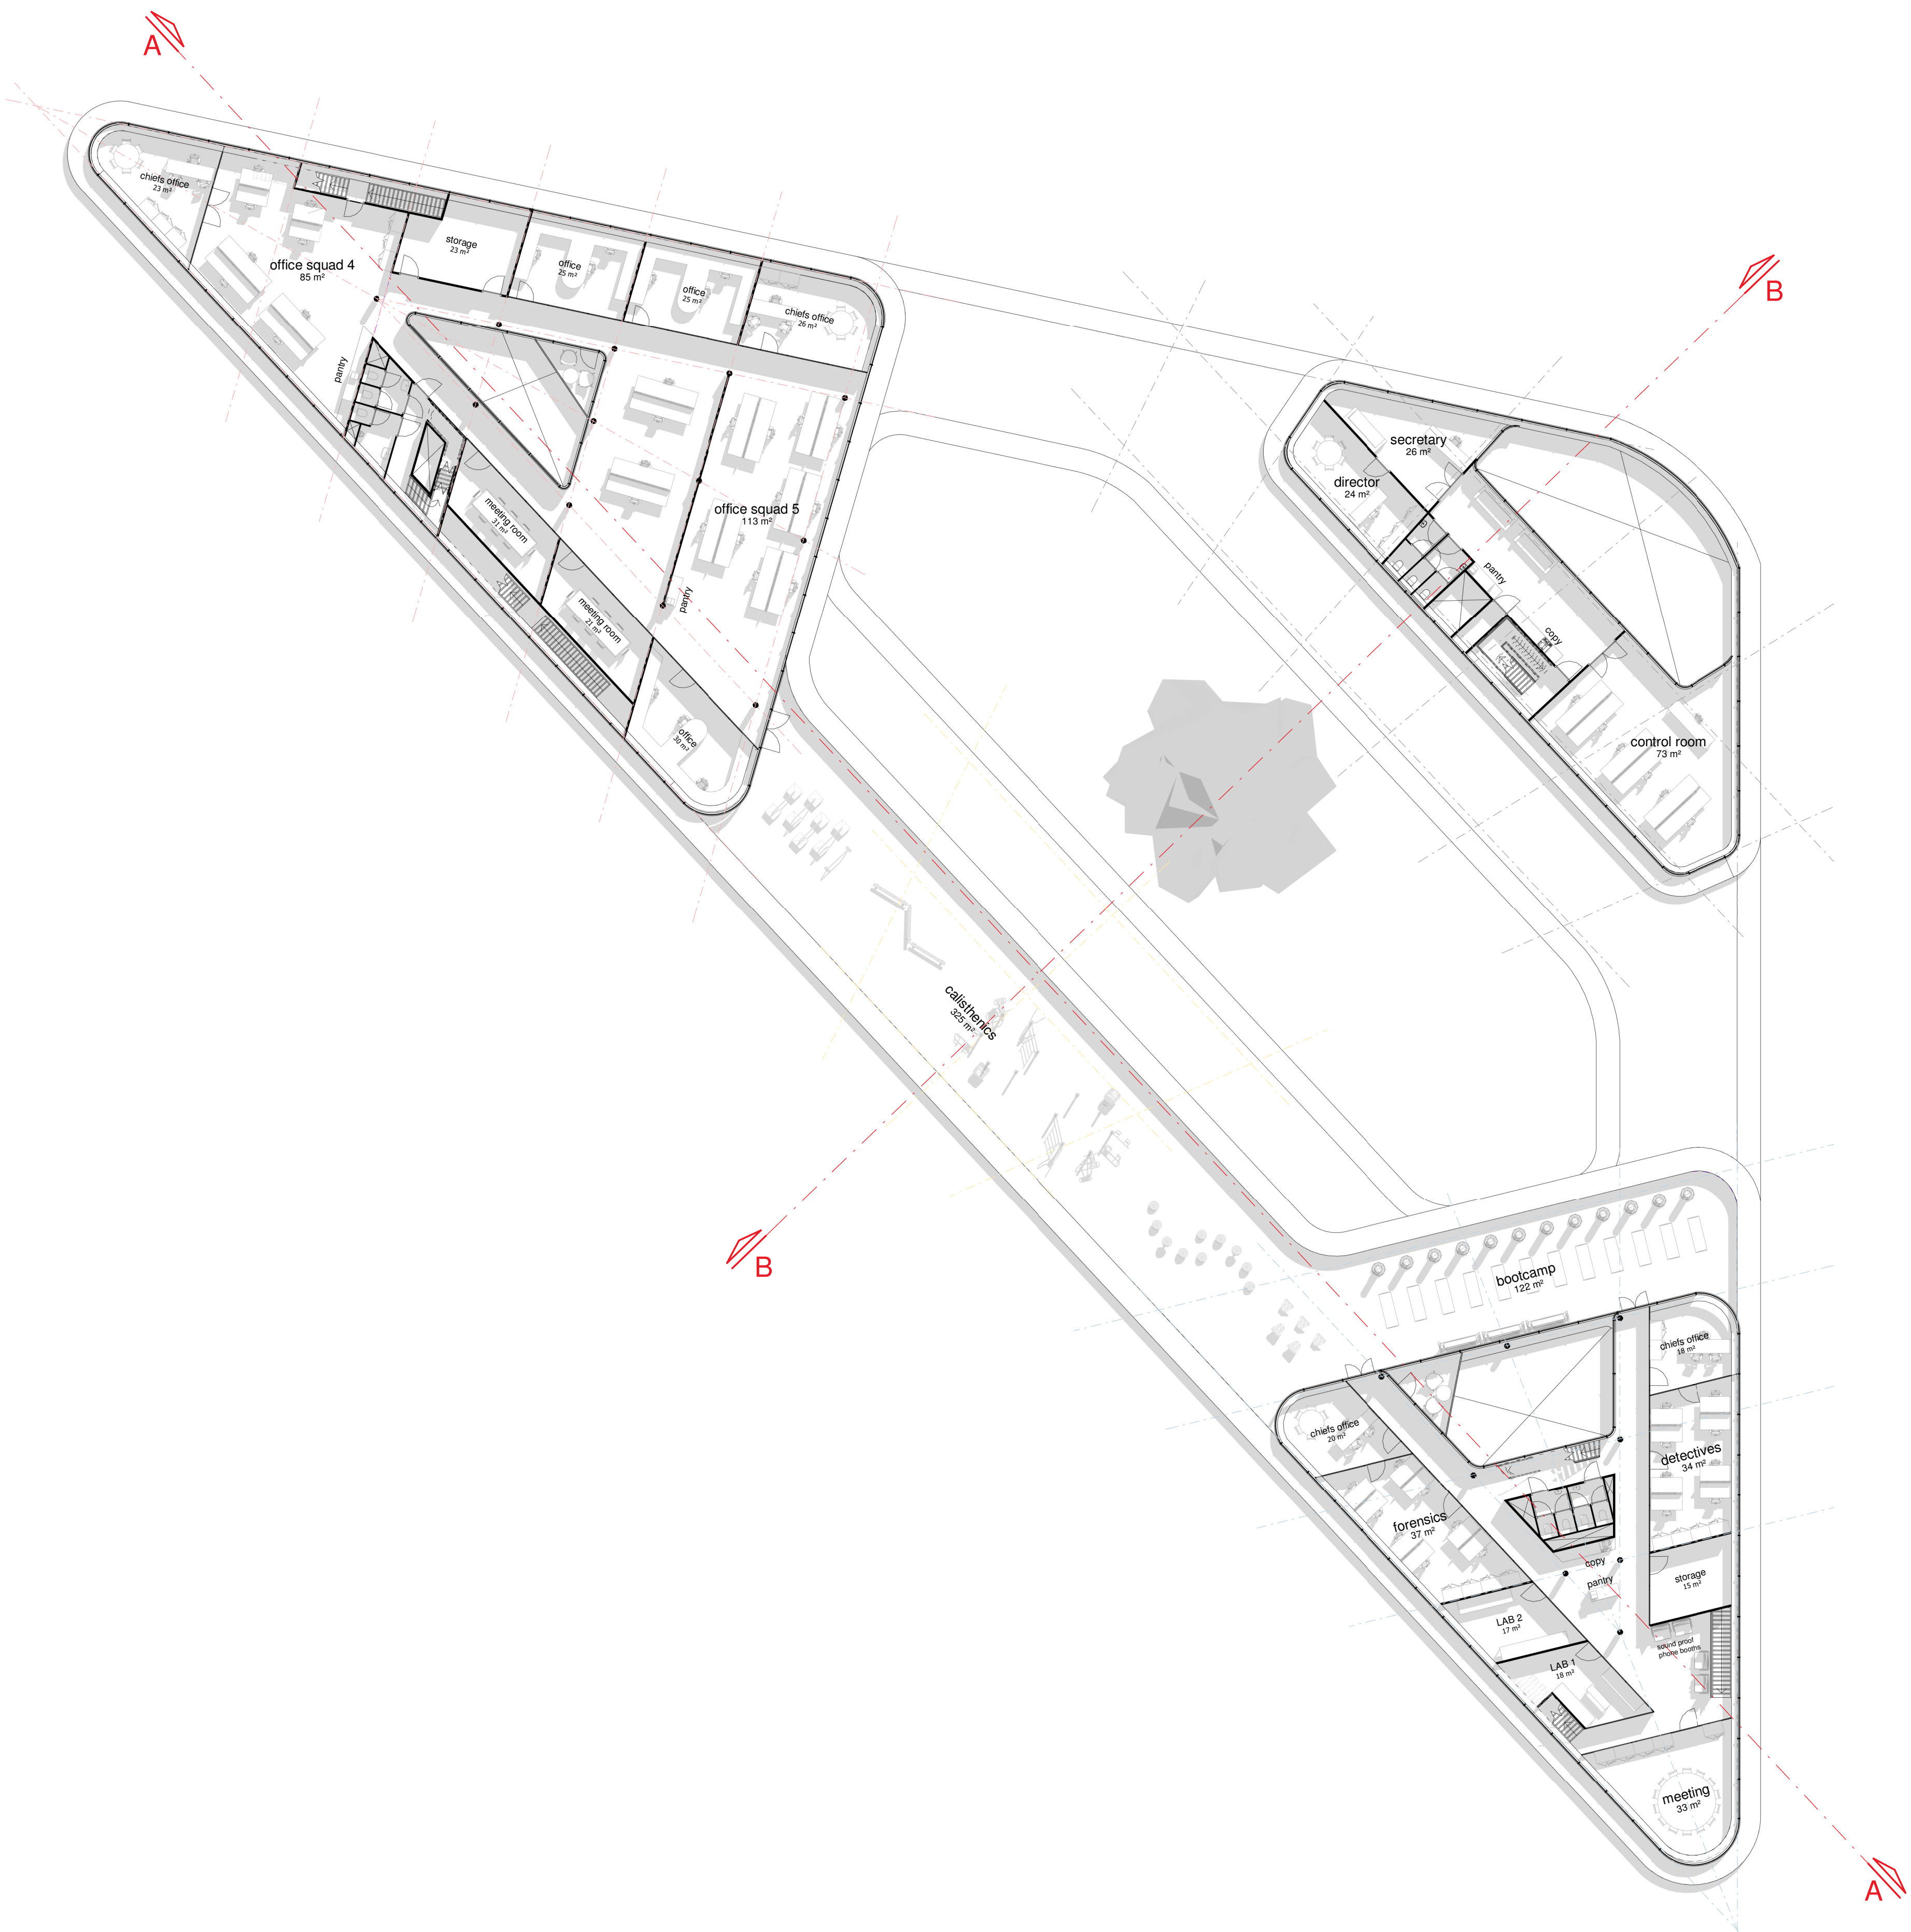


FLOOR PLANS | FOURTH FLOOR

Detail level: 1:200

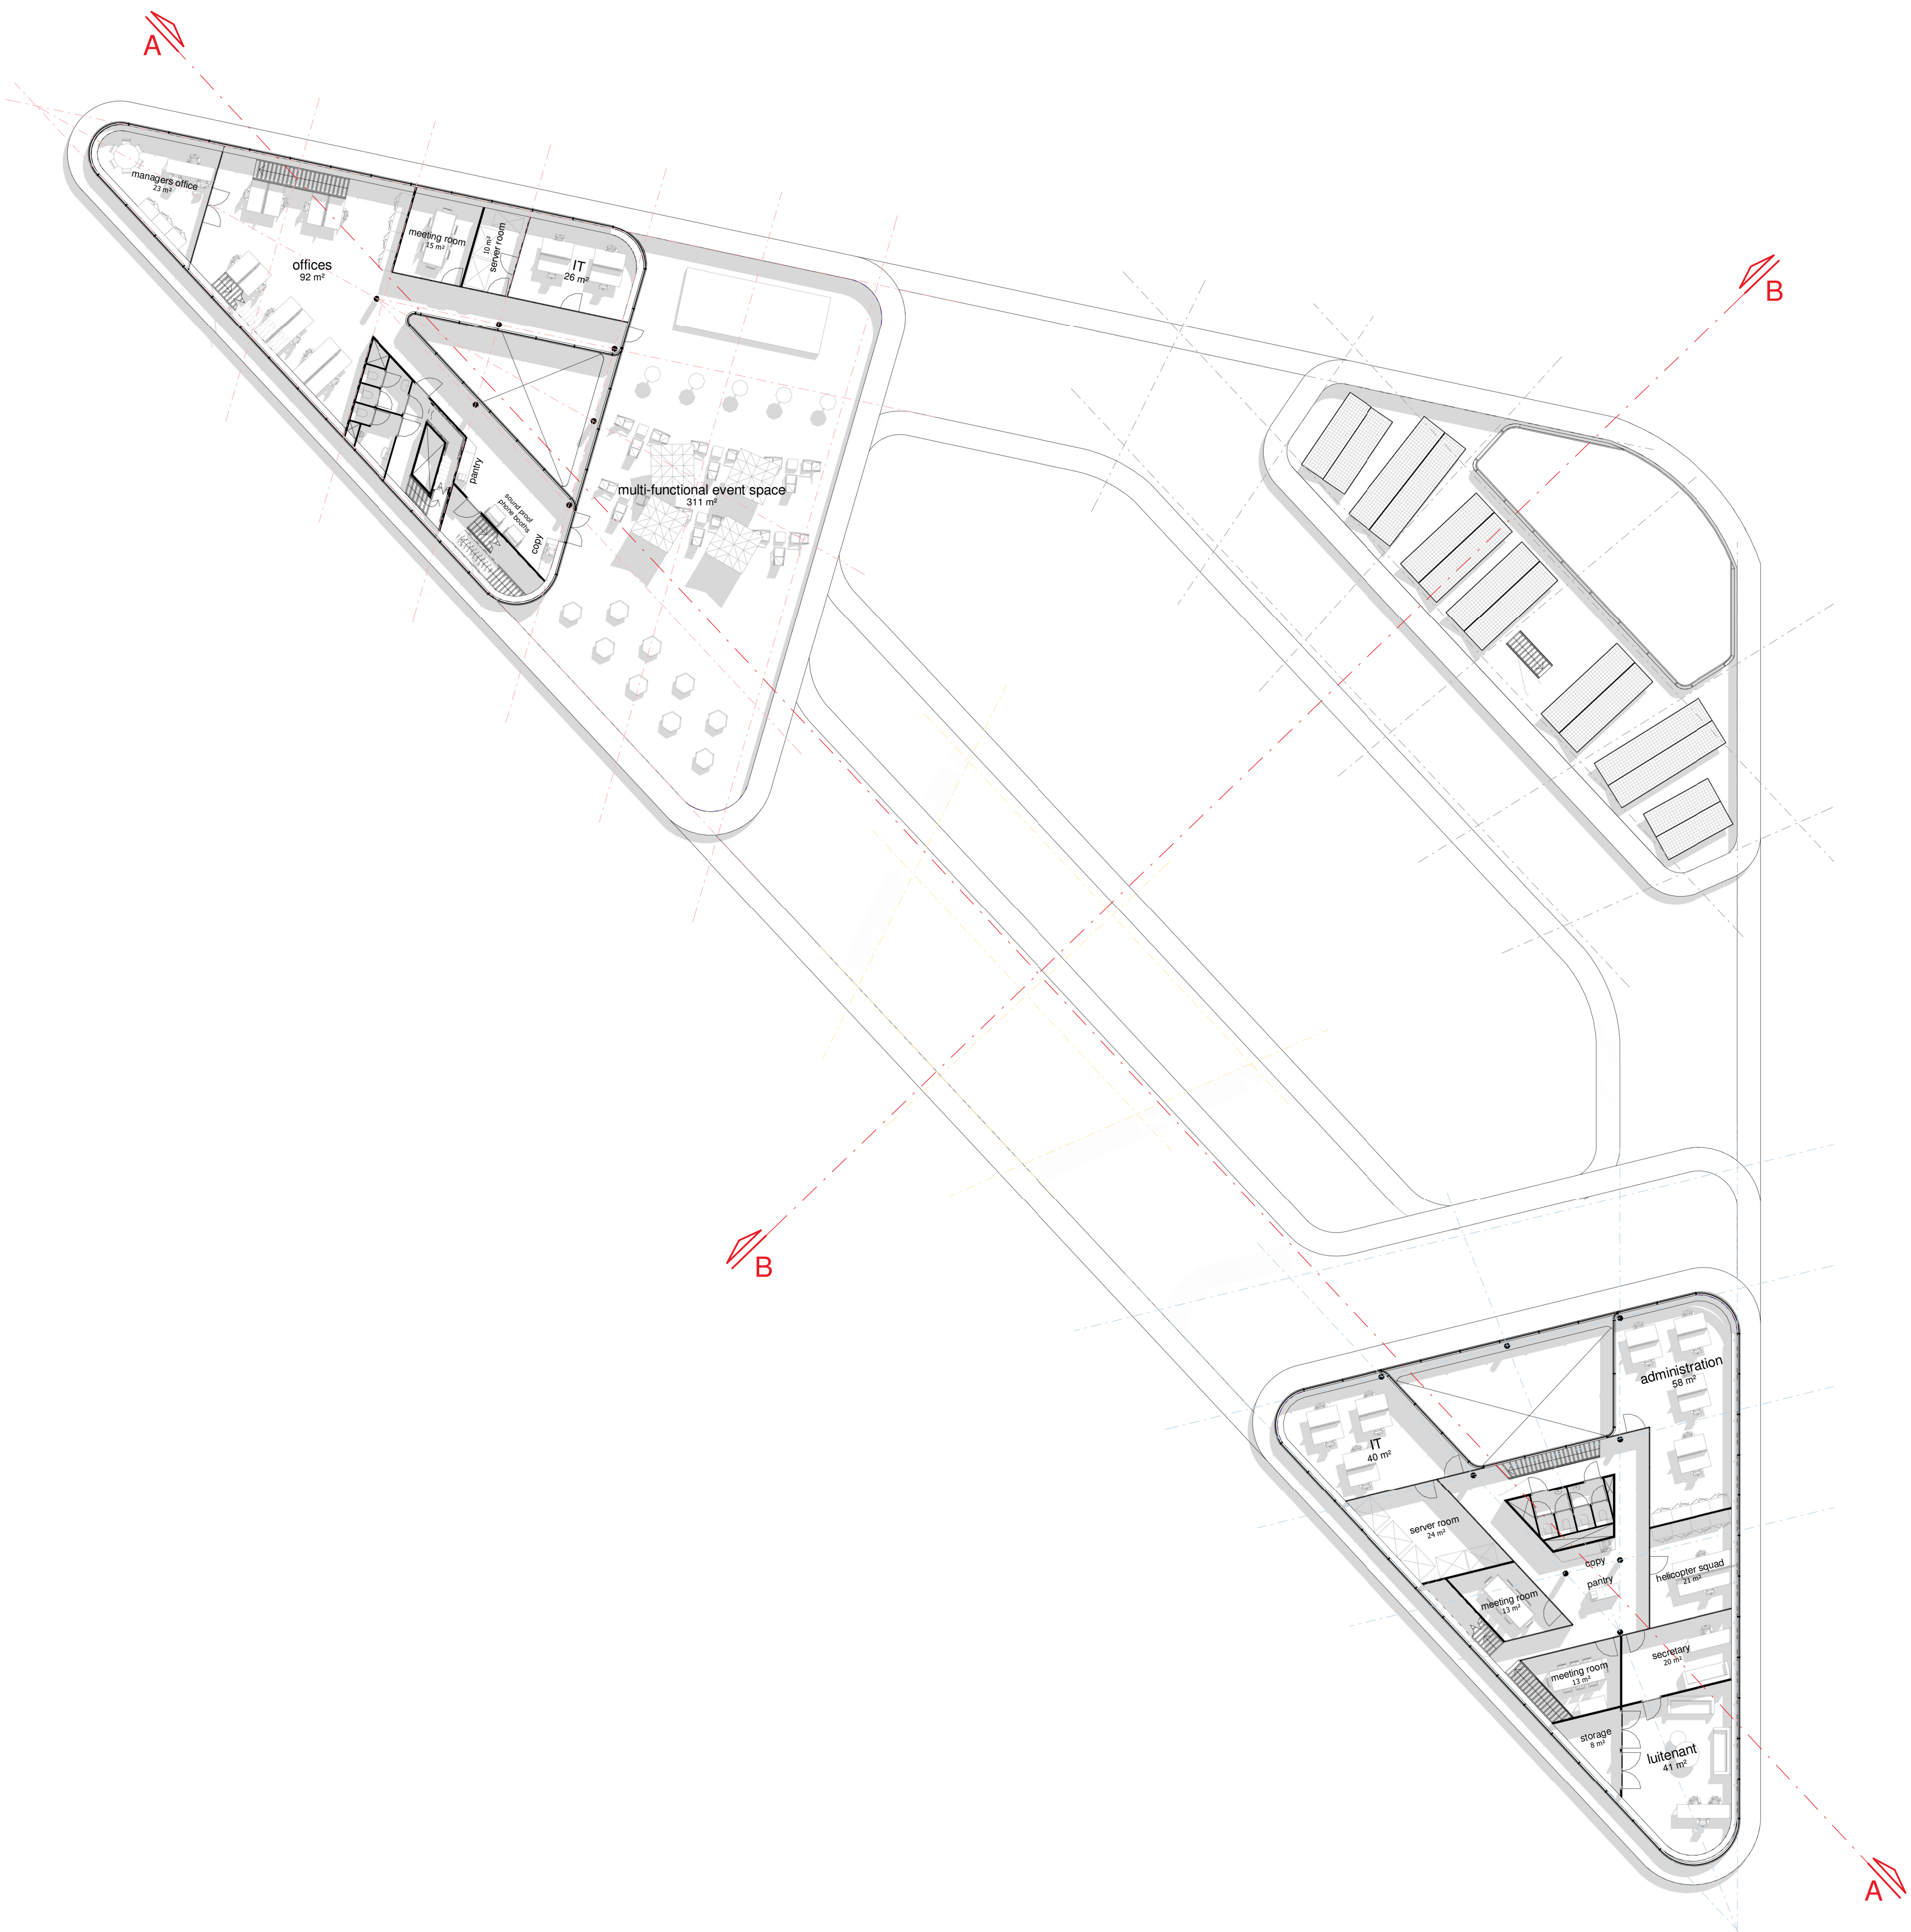


FLOOR PLANS | FIFTH FLOOR

Detail level: 1:200

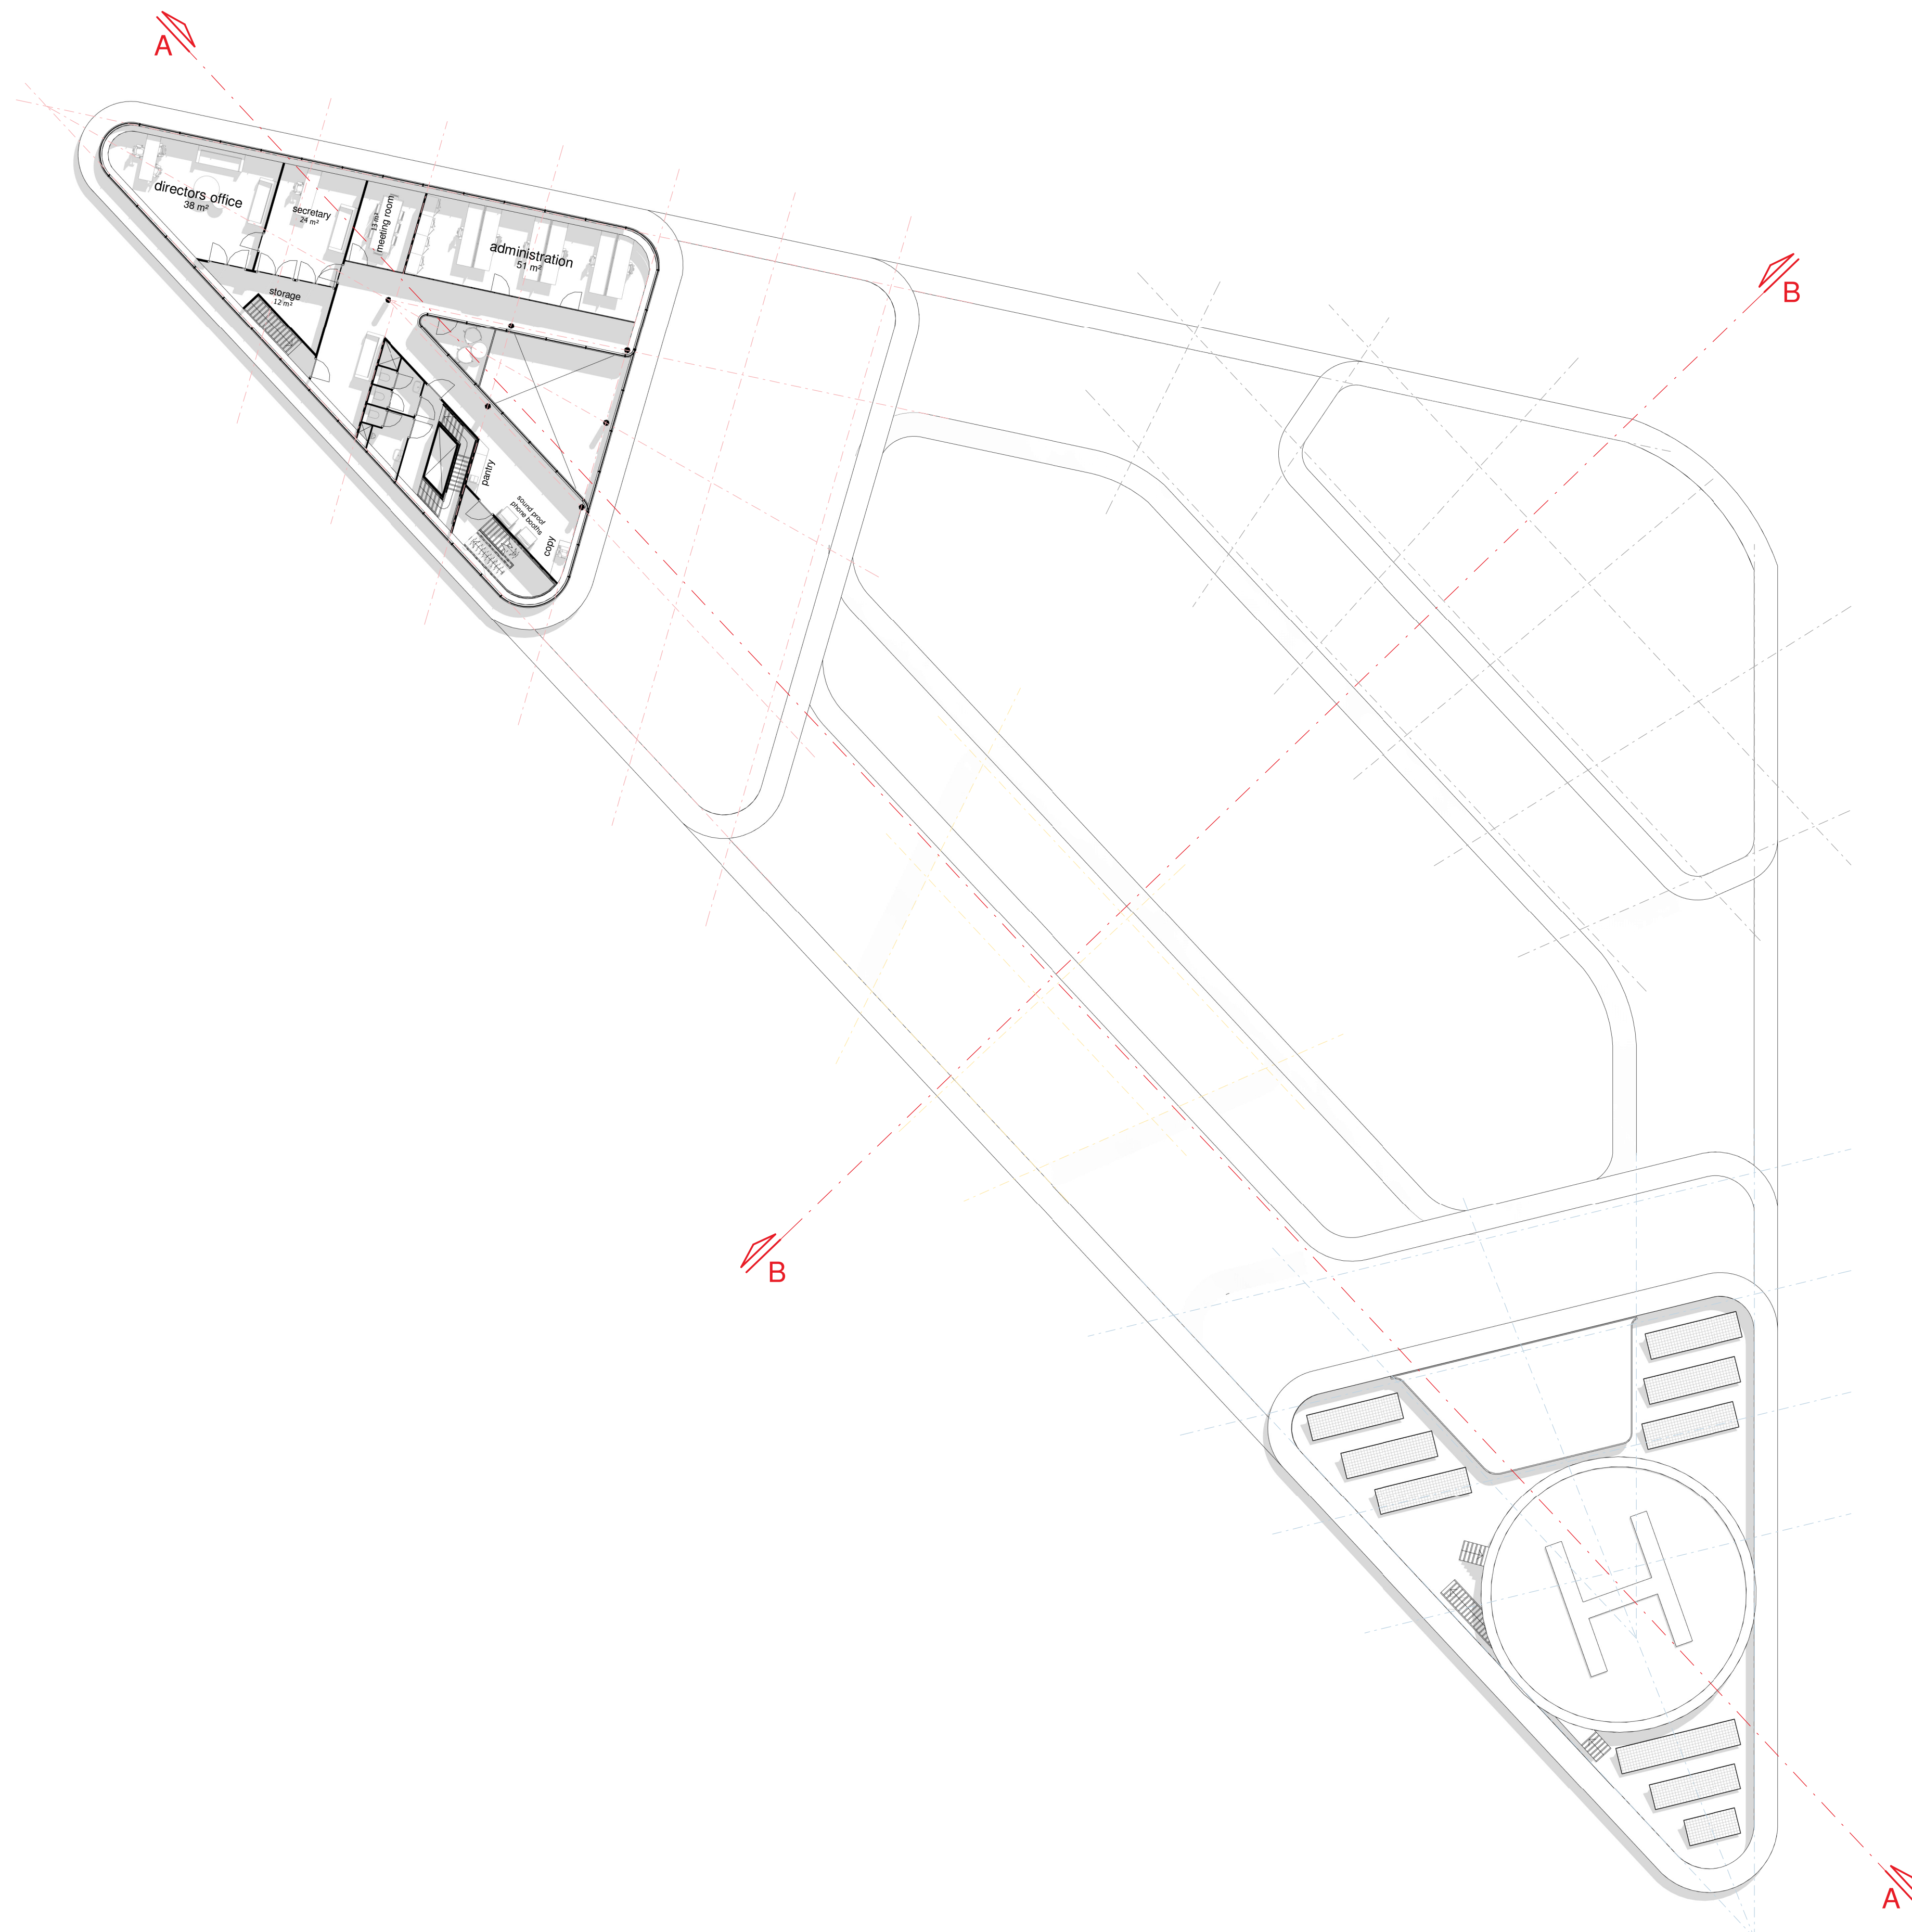


FLOOR PLANS | ROOFTOP

Detail level: 1:200

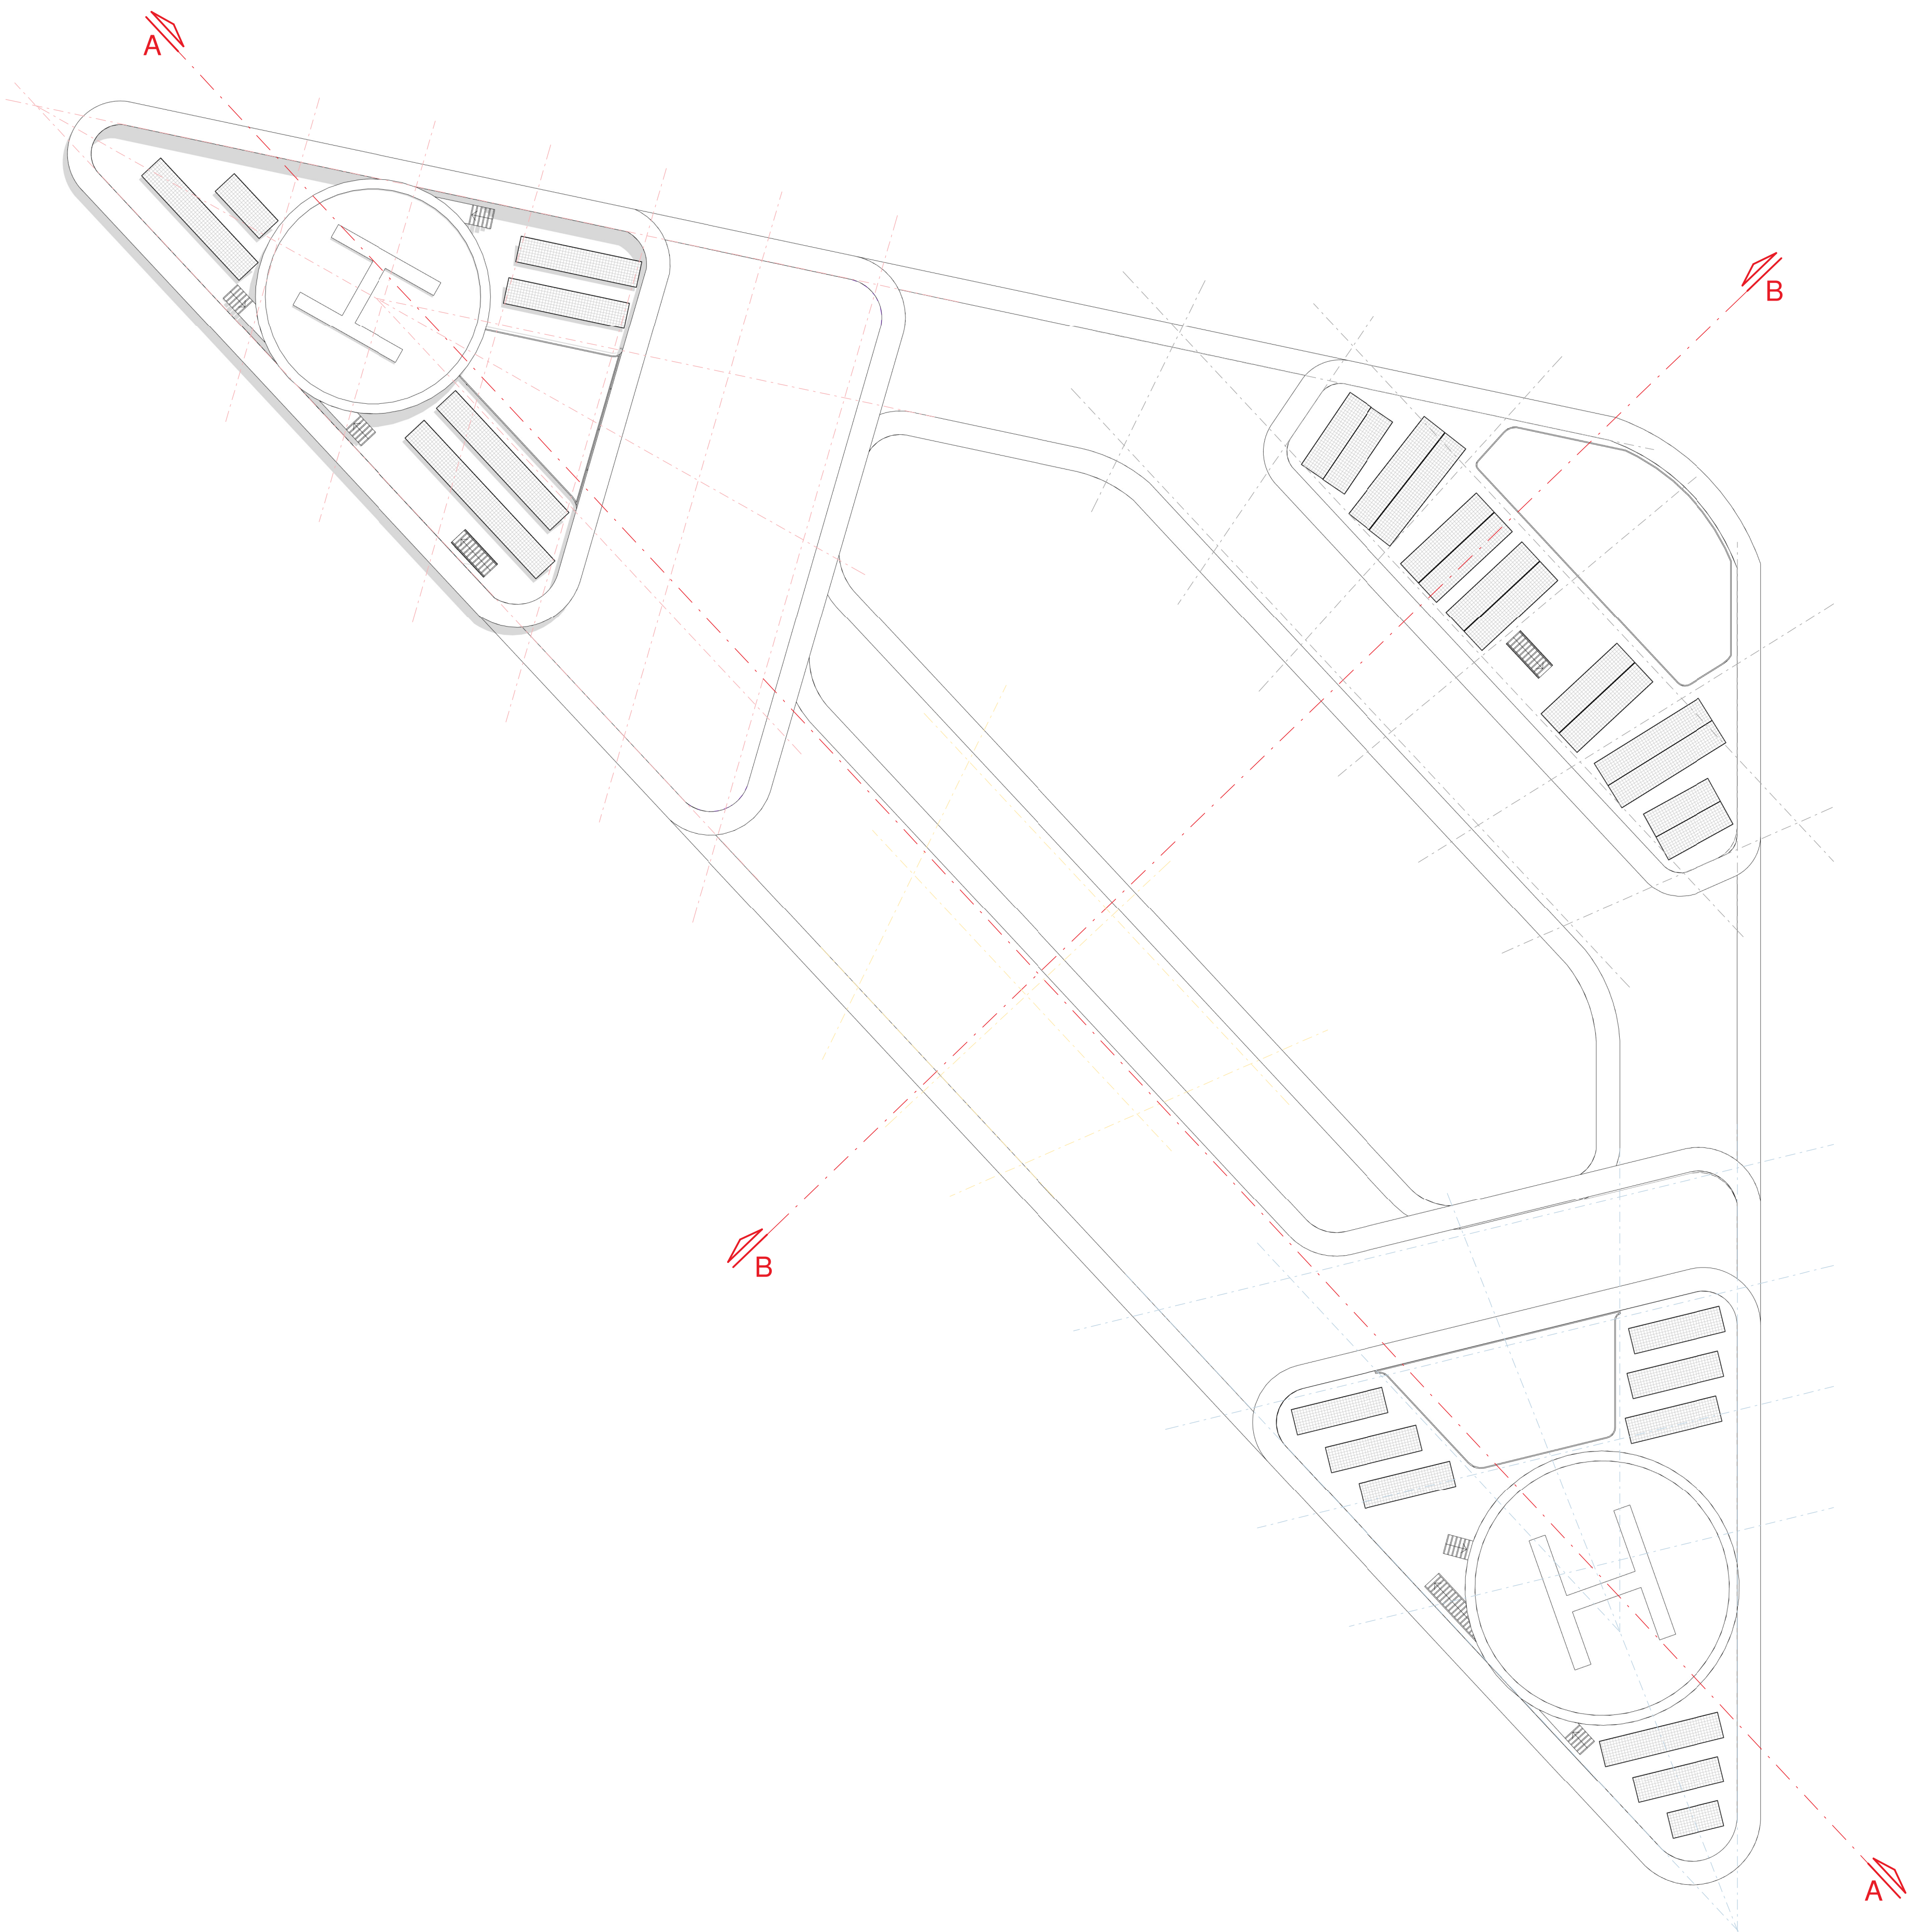


SECTIONS | LONGITUDINAL A-A

Detail level: 1:200

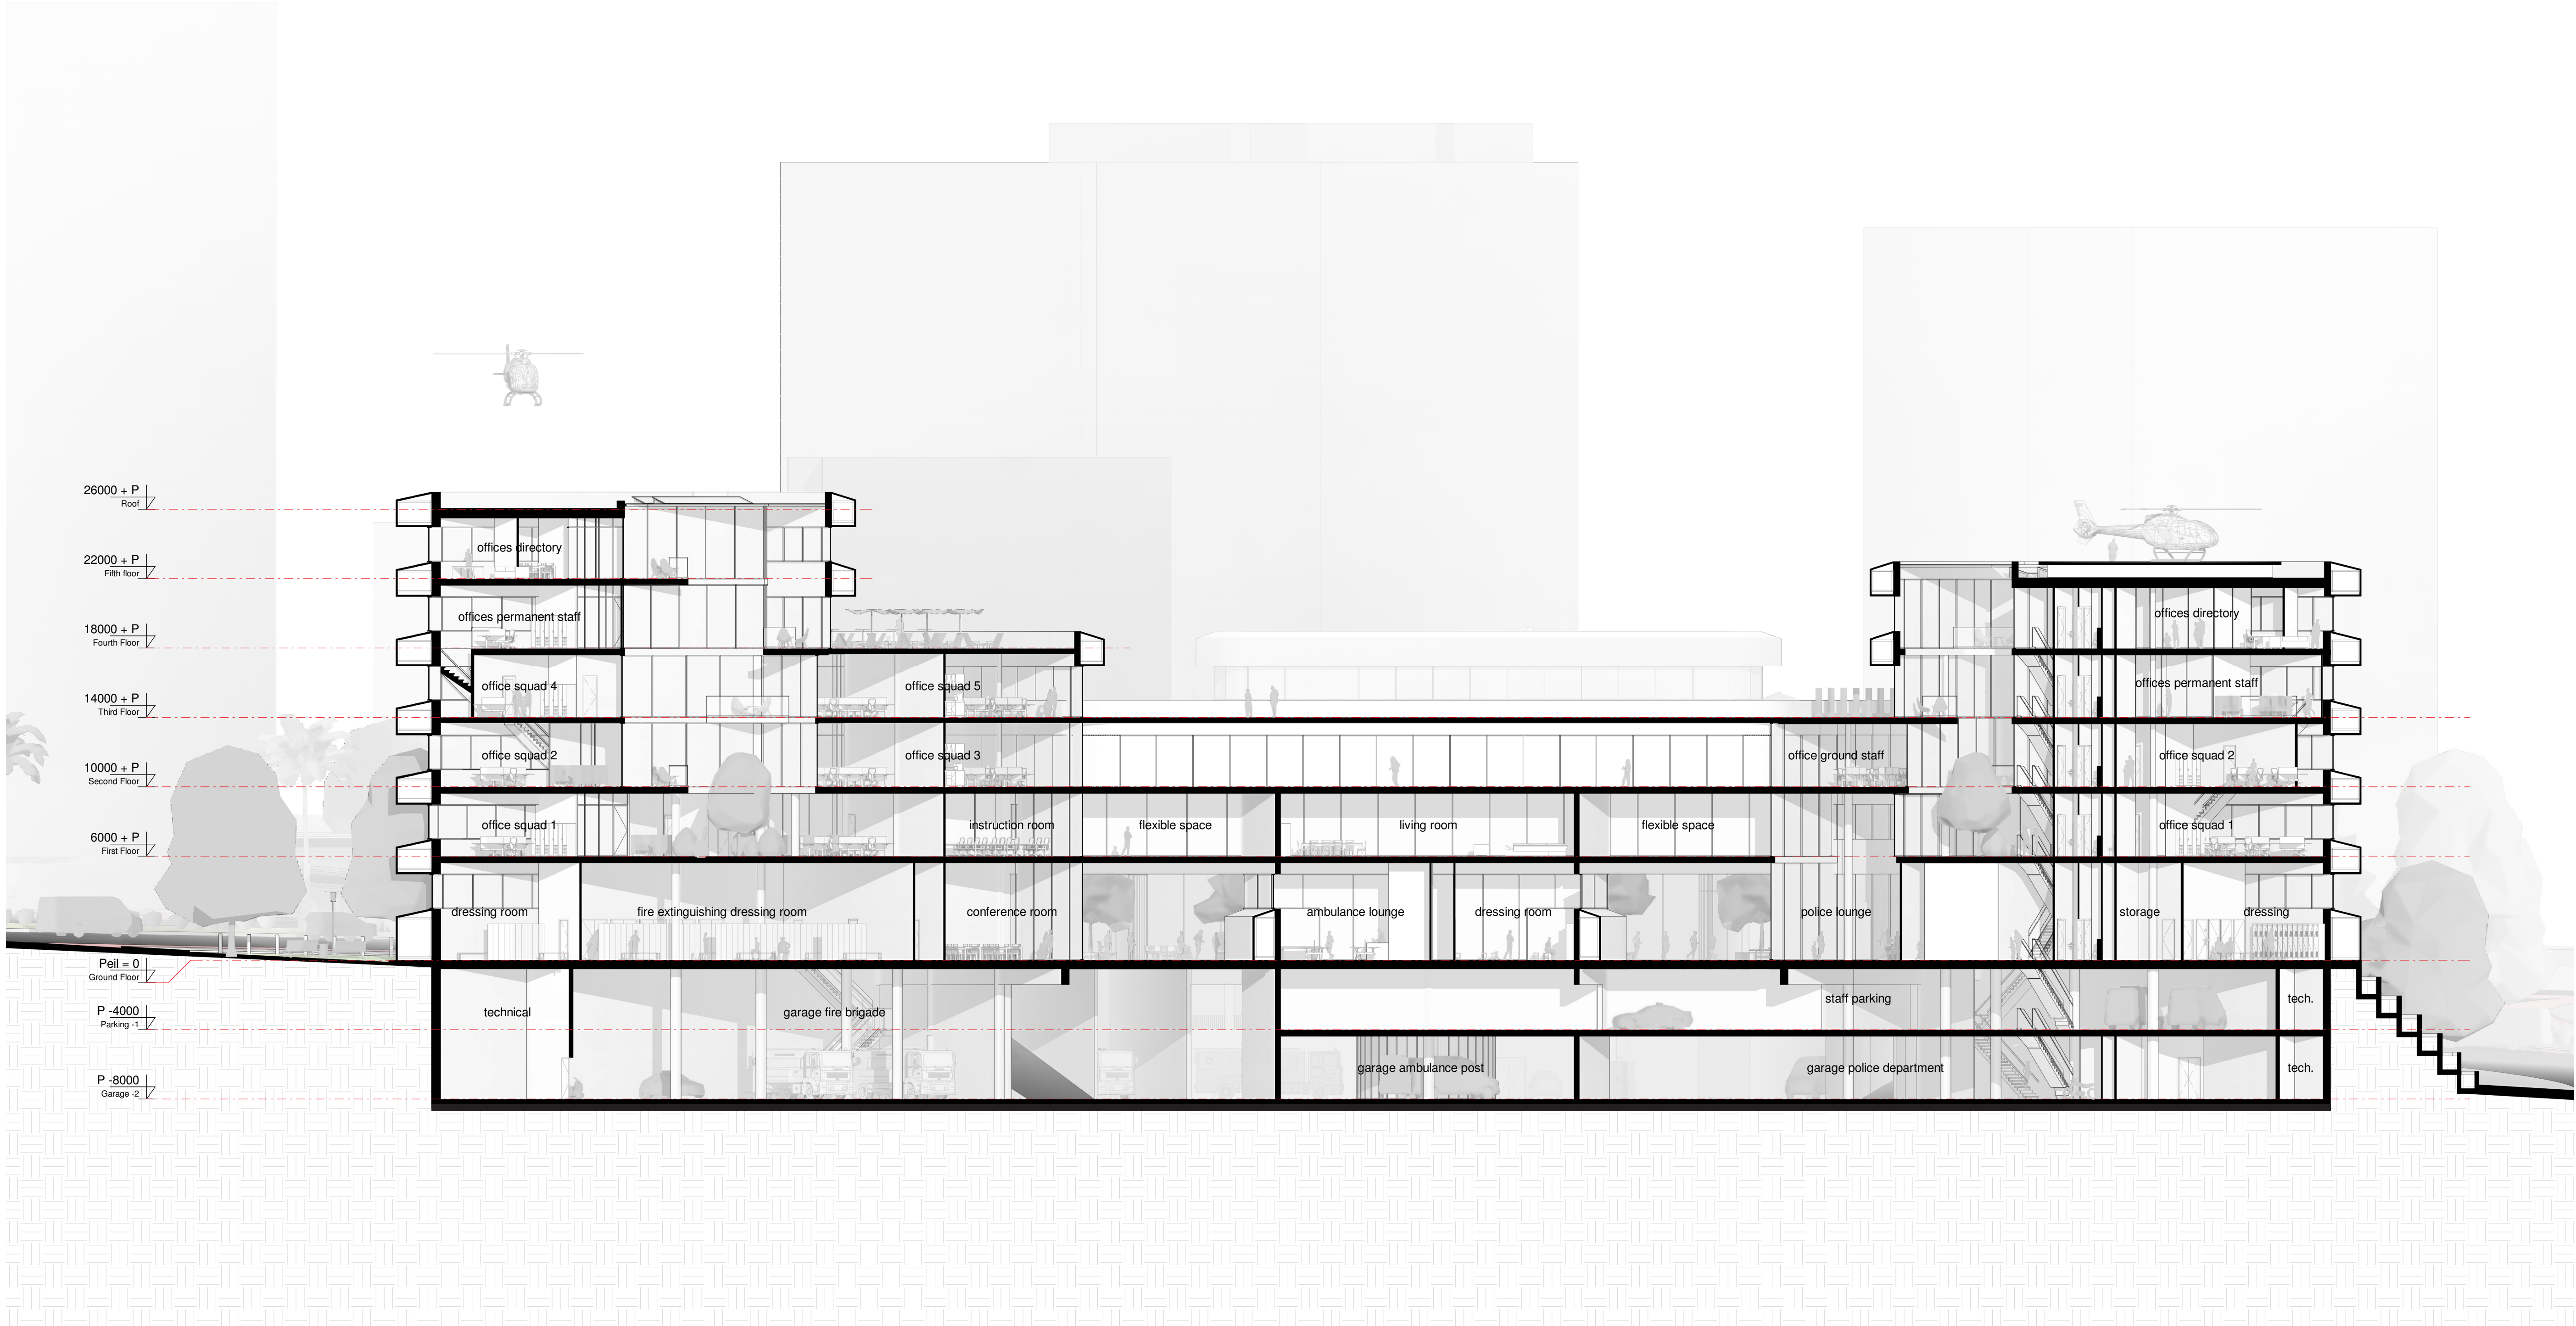


SECTIONS | CROSS B-B

Detail level: 1:200

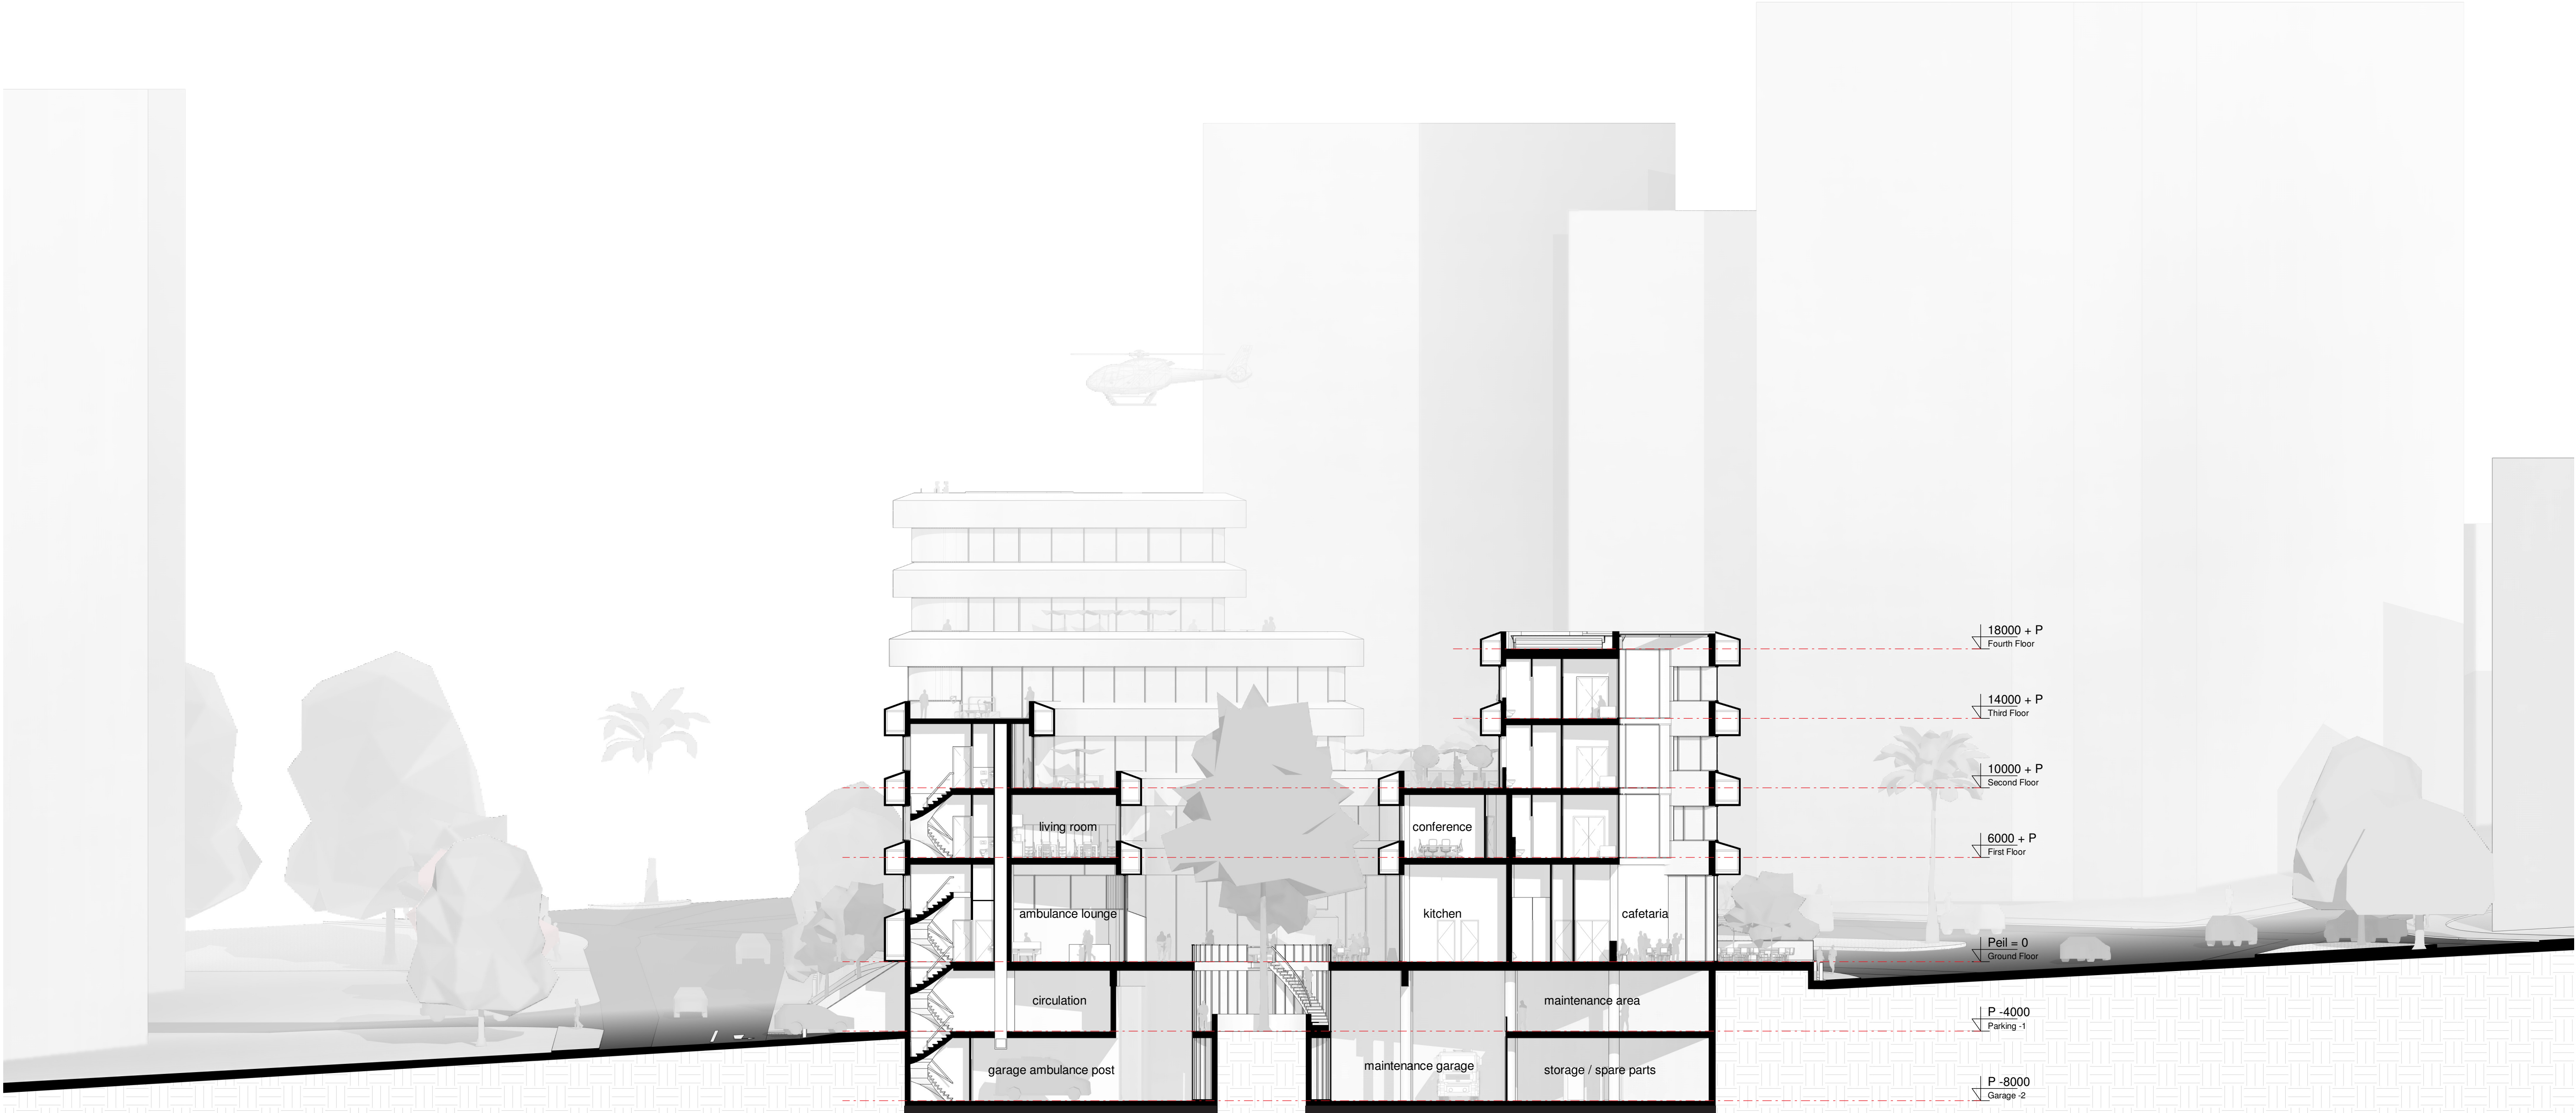


FACADES | NORTH-EAST

Detail level: 1:200

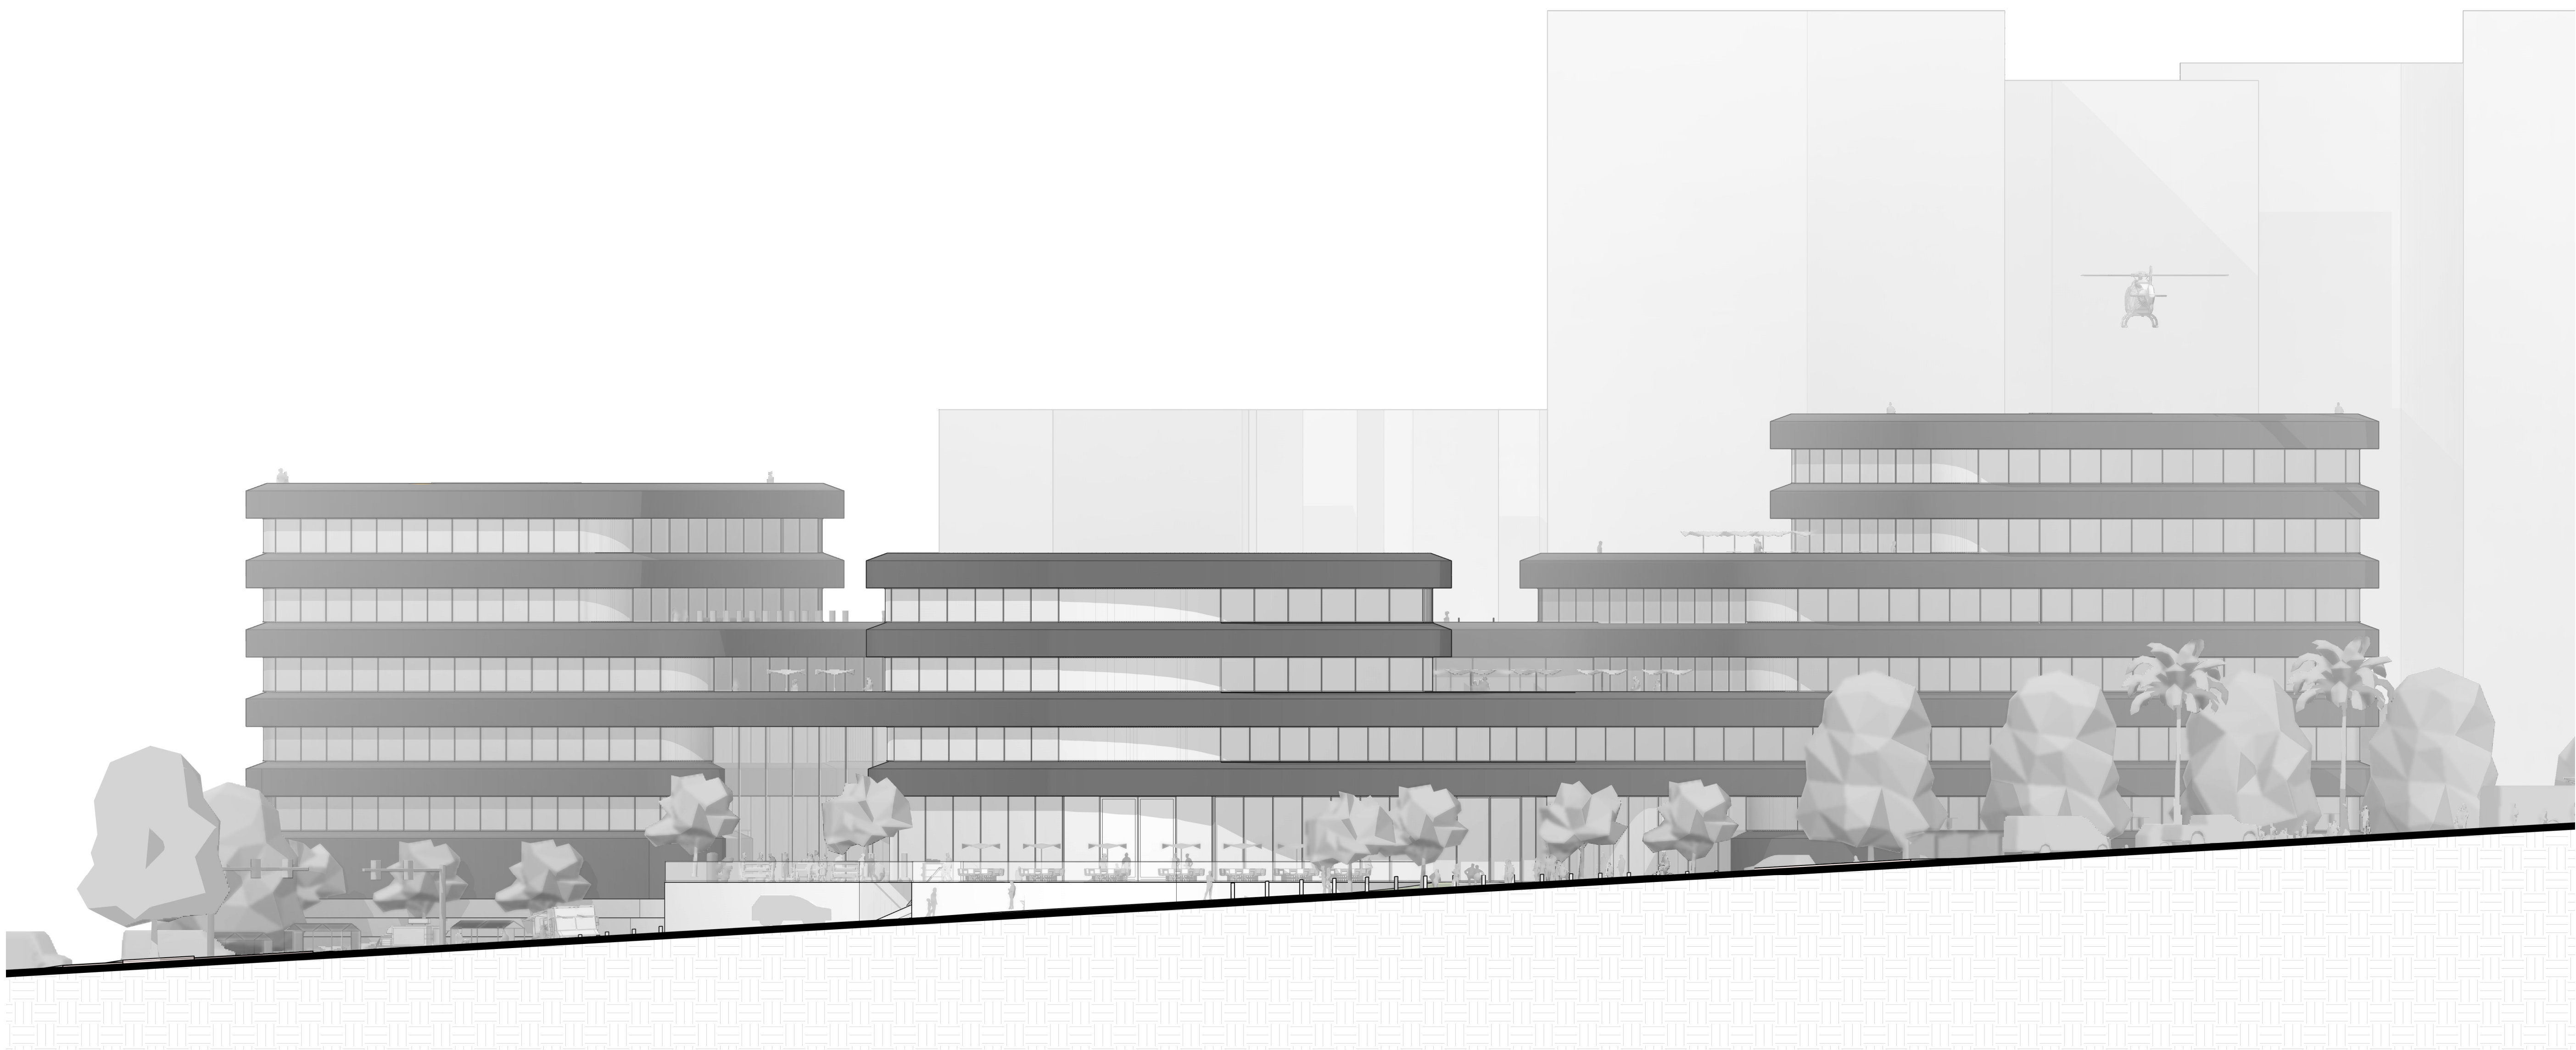



FACADES | SOUTH-WEST

Detail level: 1:200

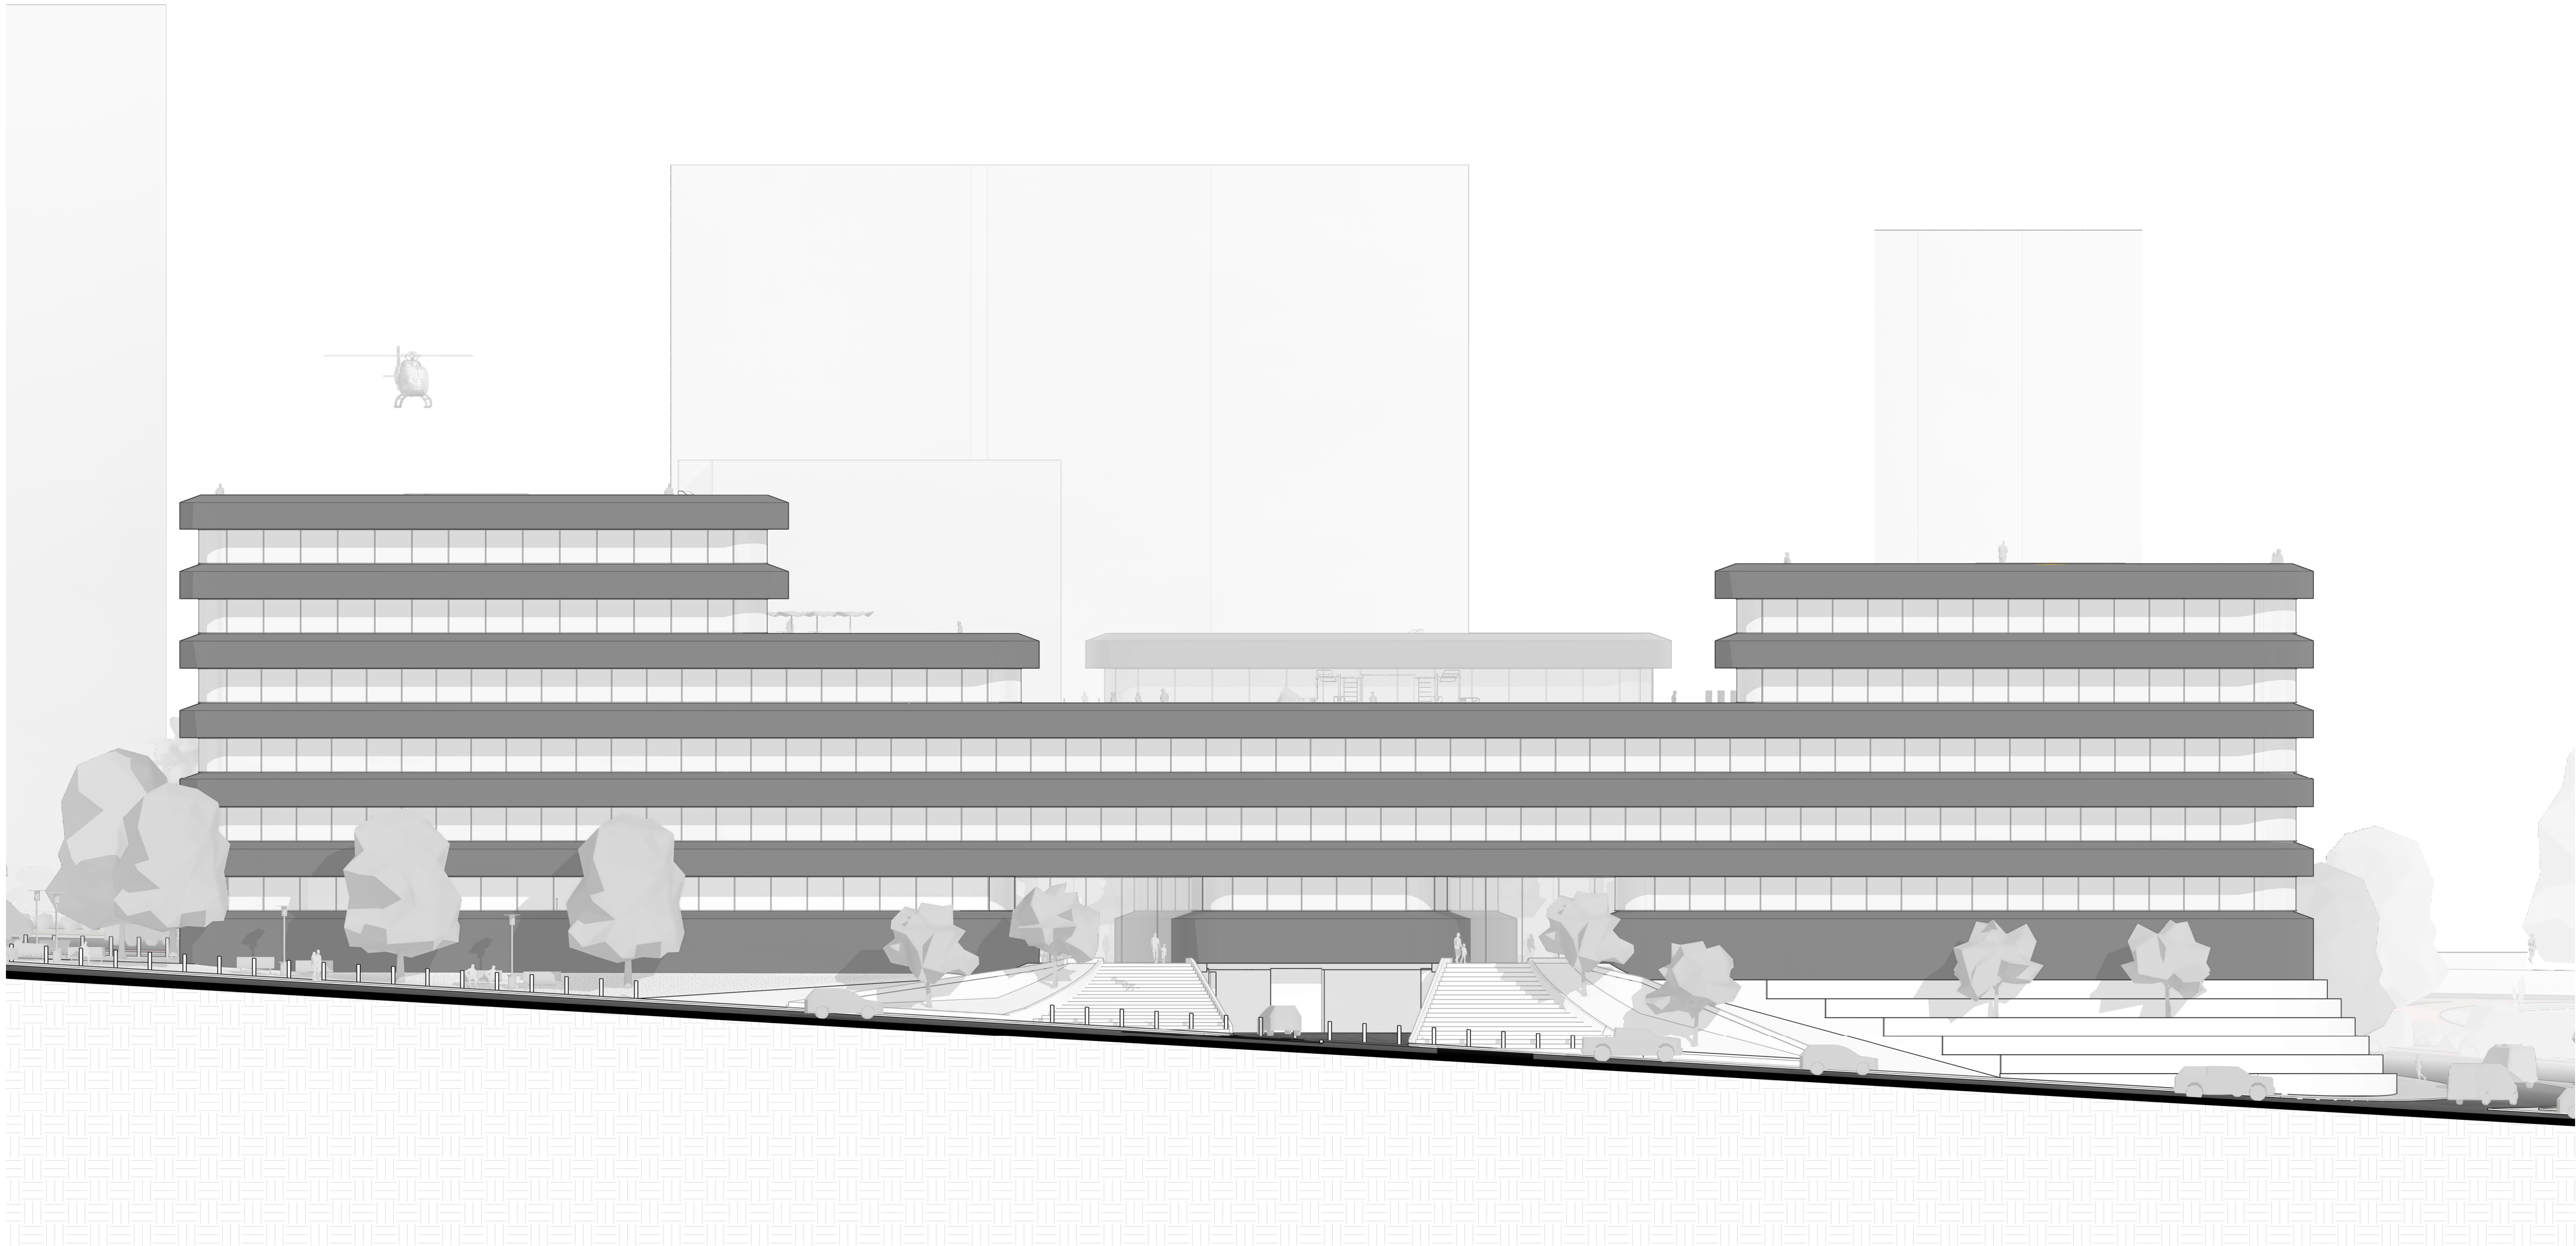


INTERIOR FRAGMENT | OFFICES DEPARTMENTS

Detail level: 1:50

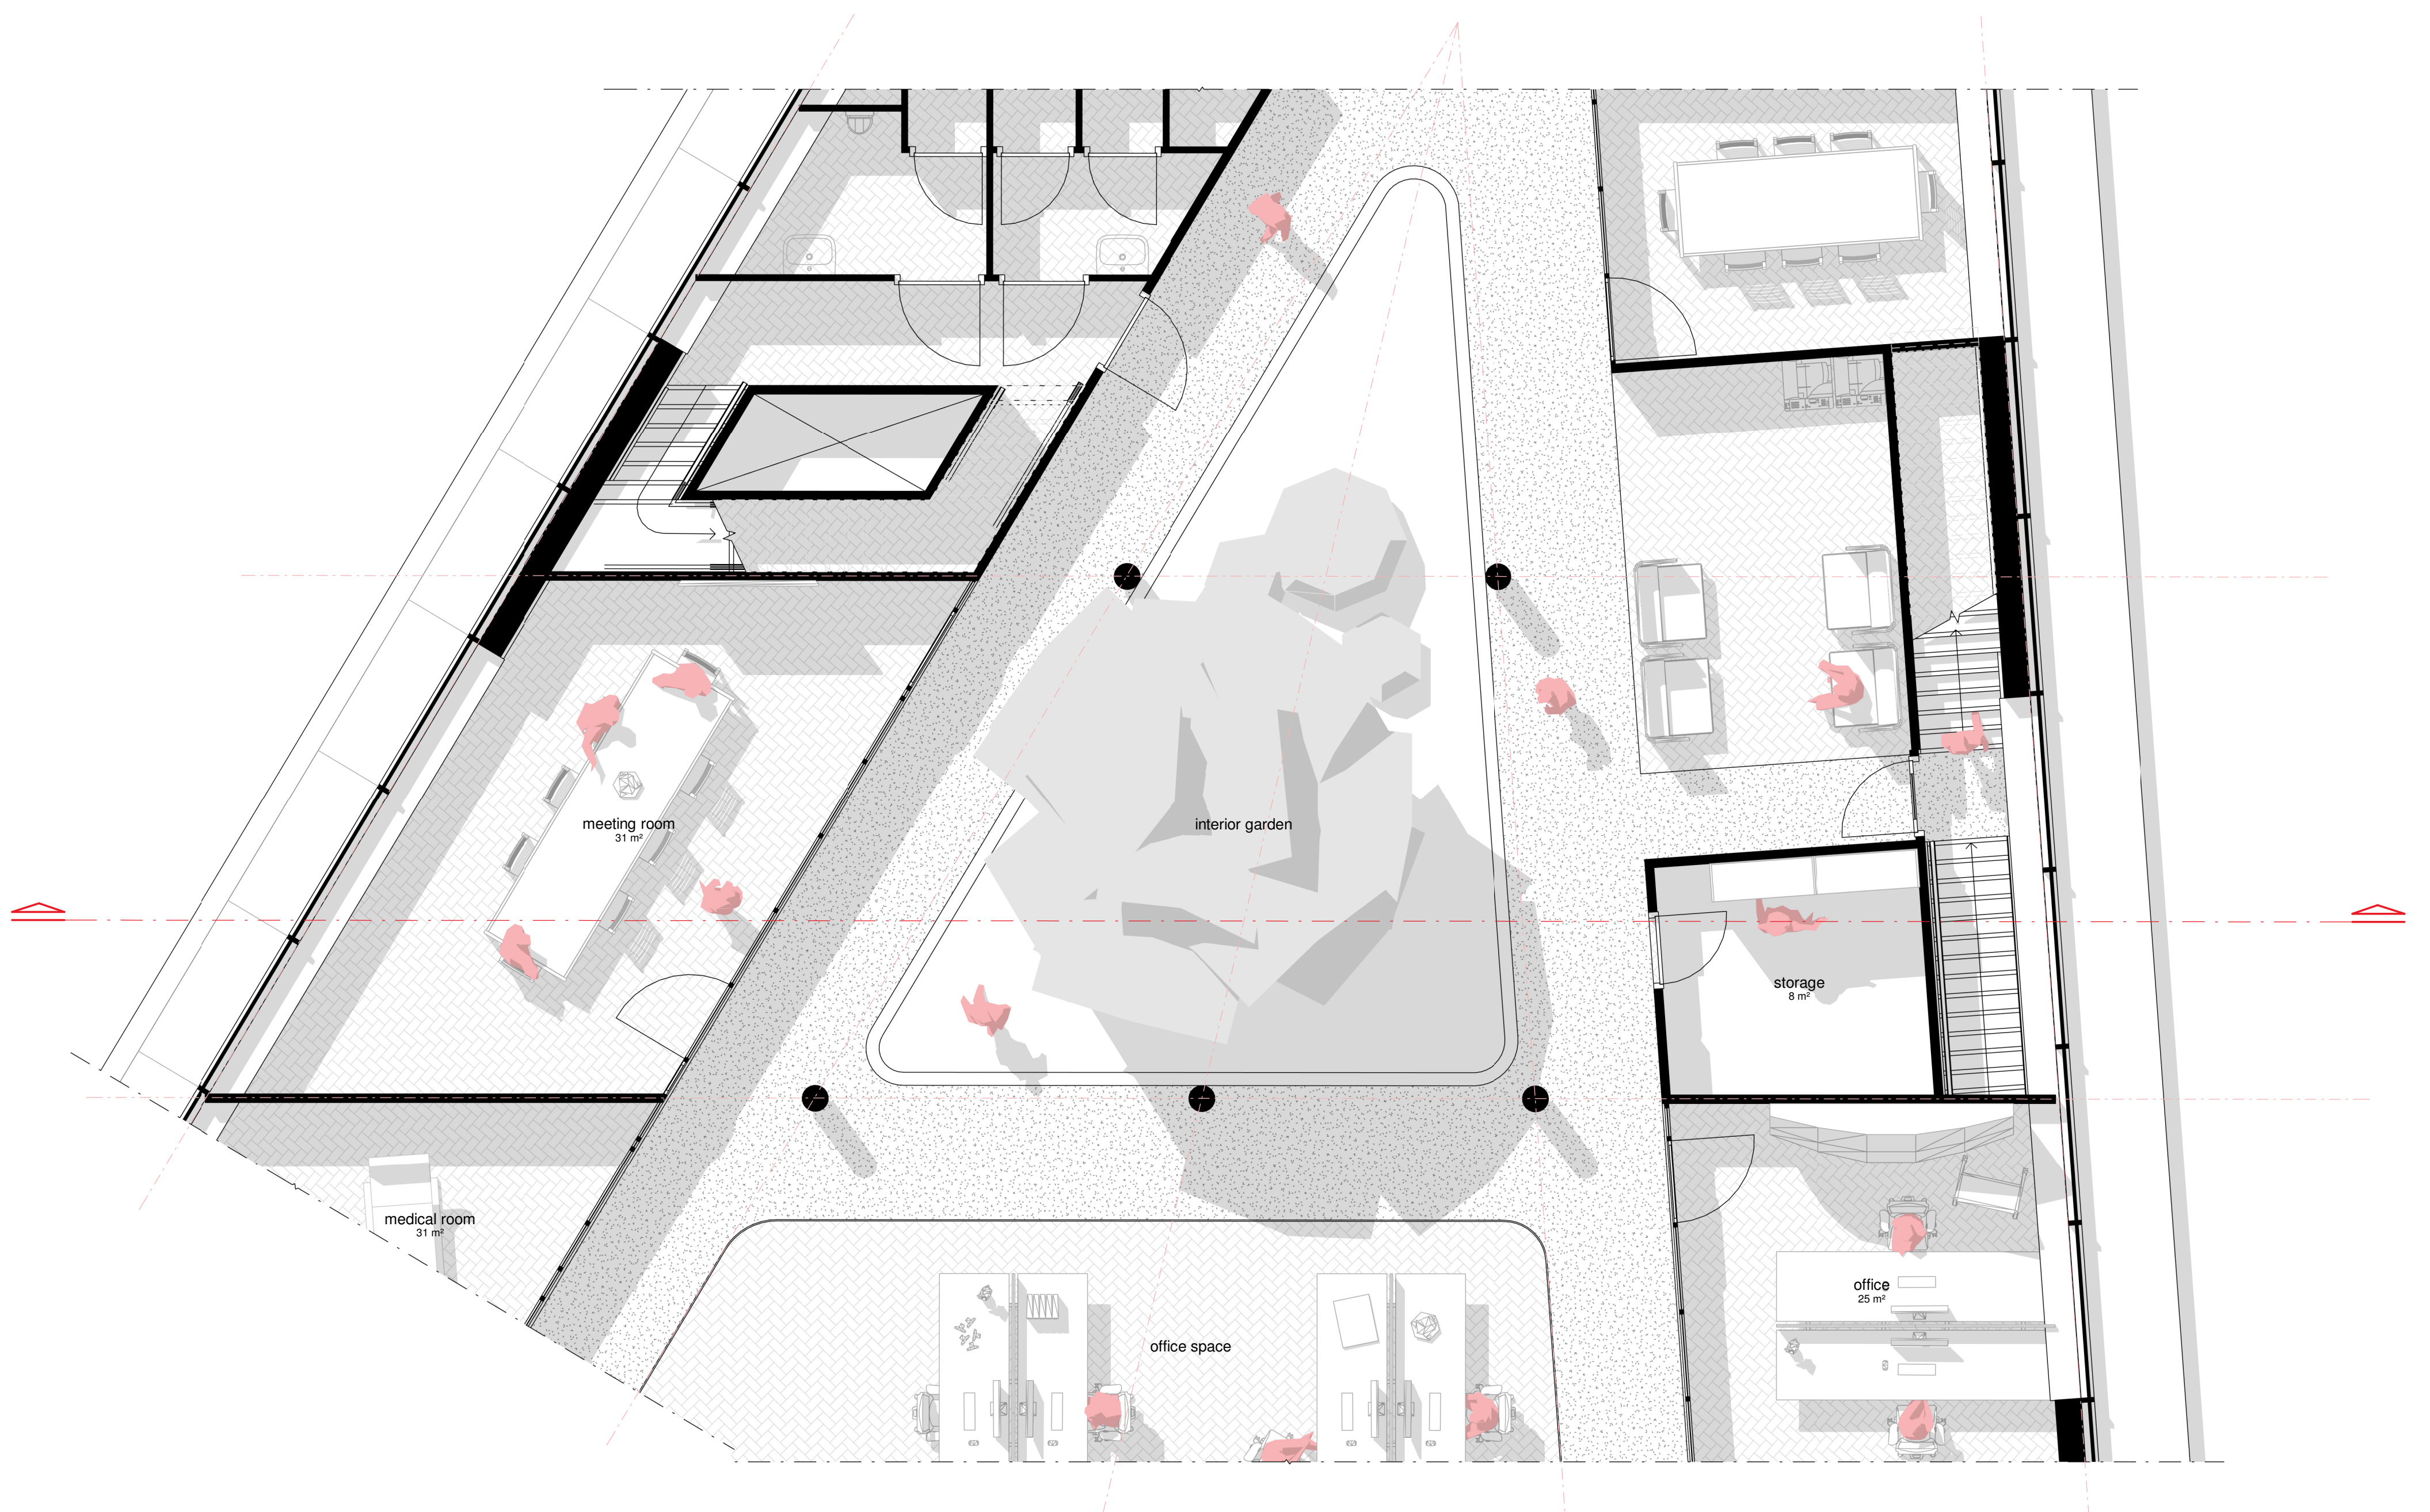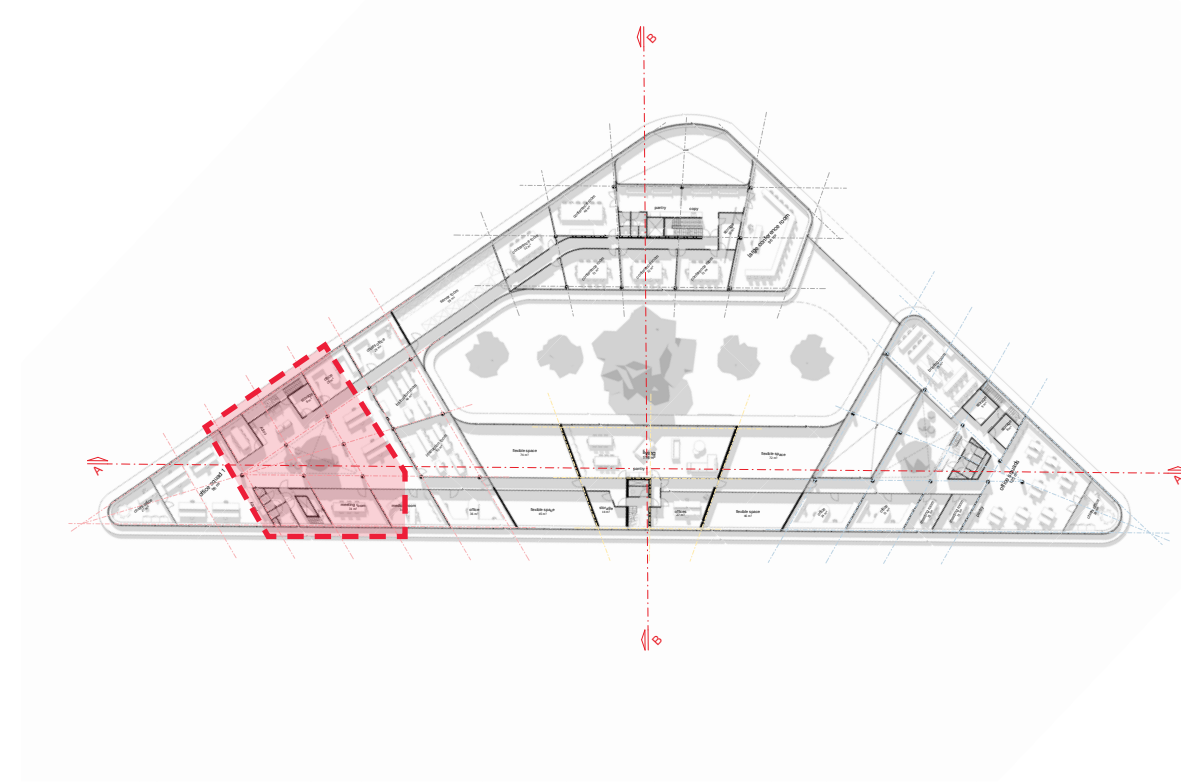


ENVELOPE FRAGMENT I FACADE ENTRANCE

Detail level: 1:20

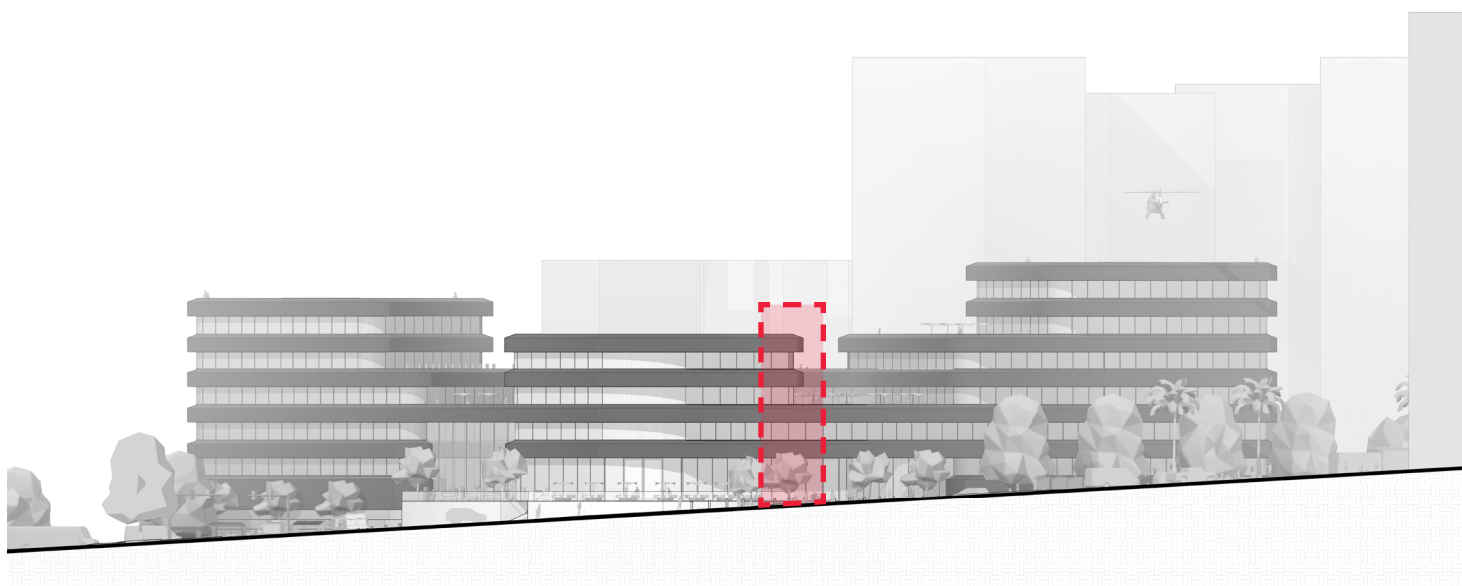


DETAILS | 01 - 05


Detail level: 1:5

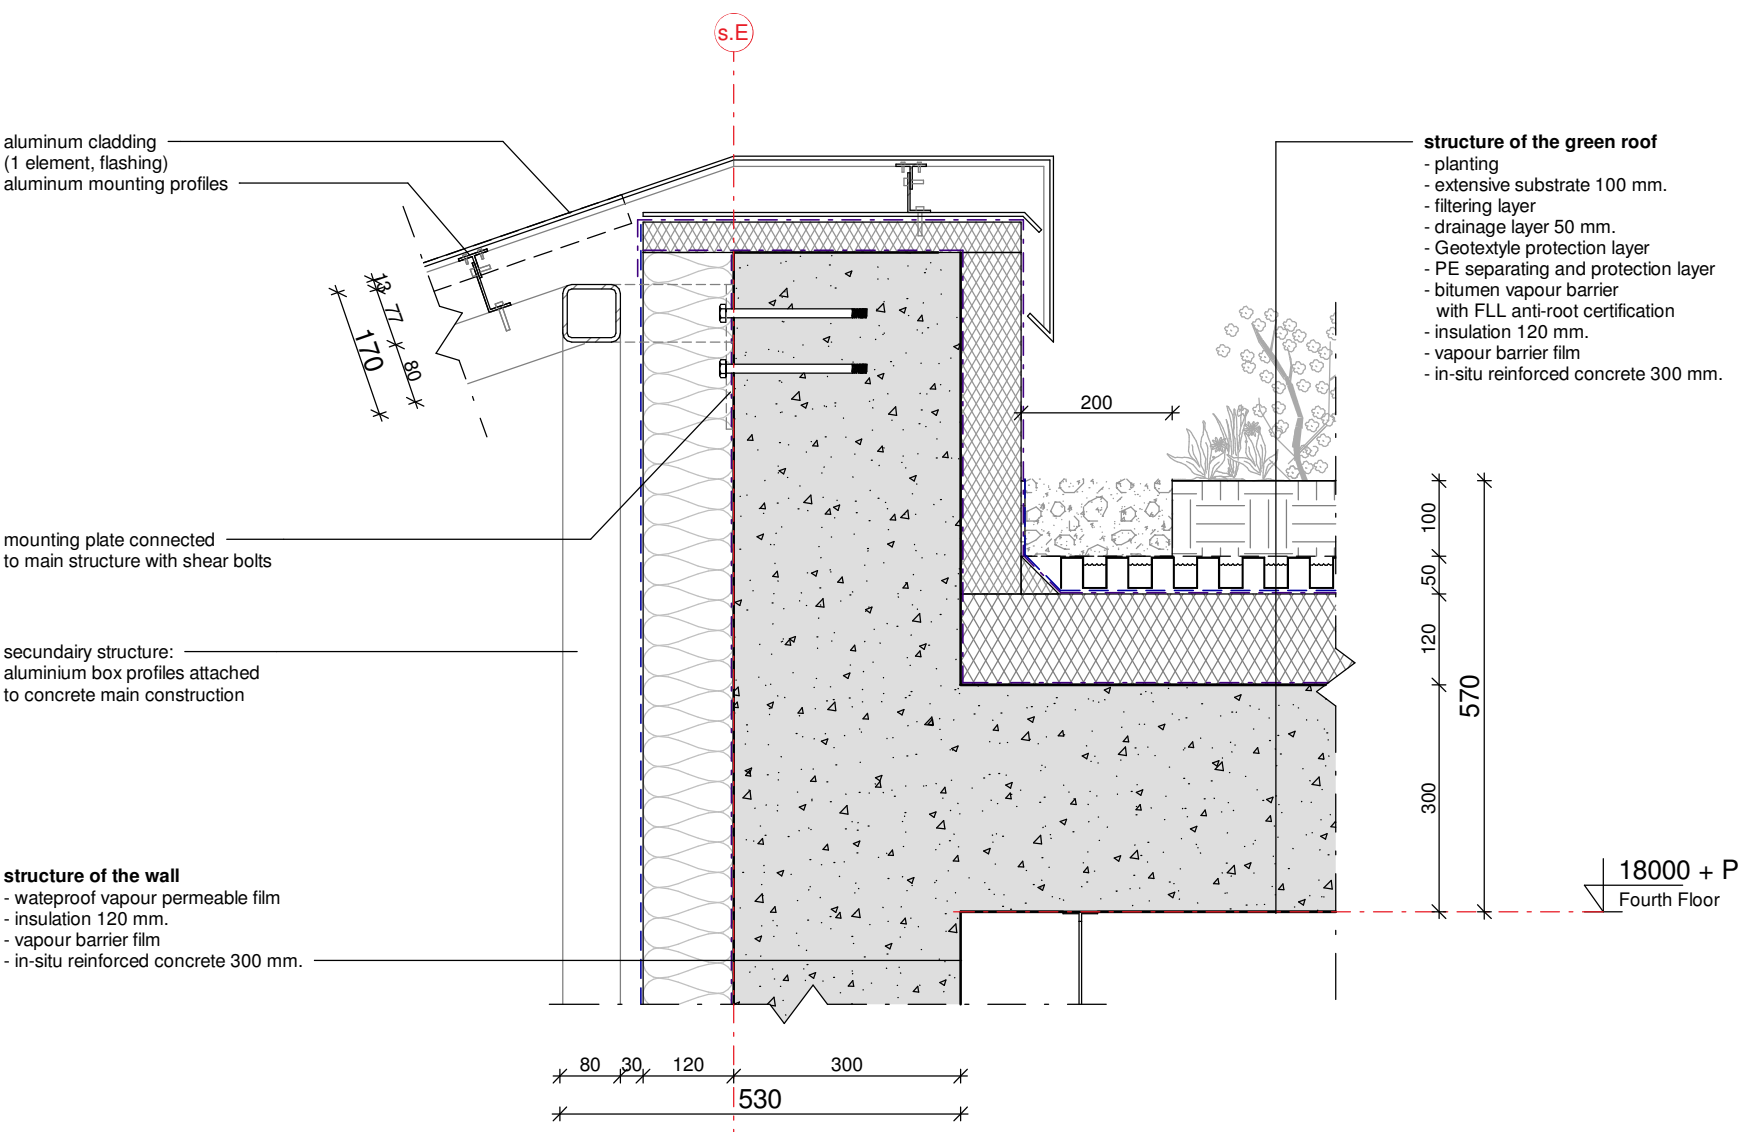


Detail 04

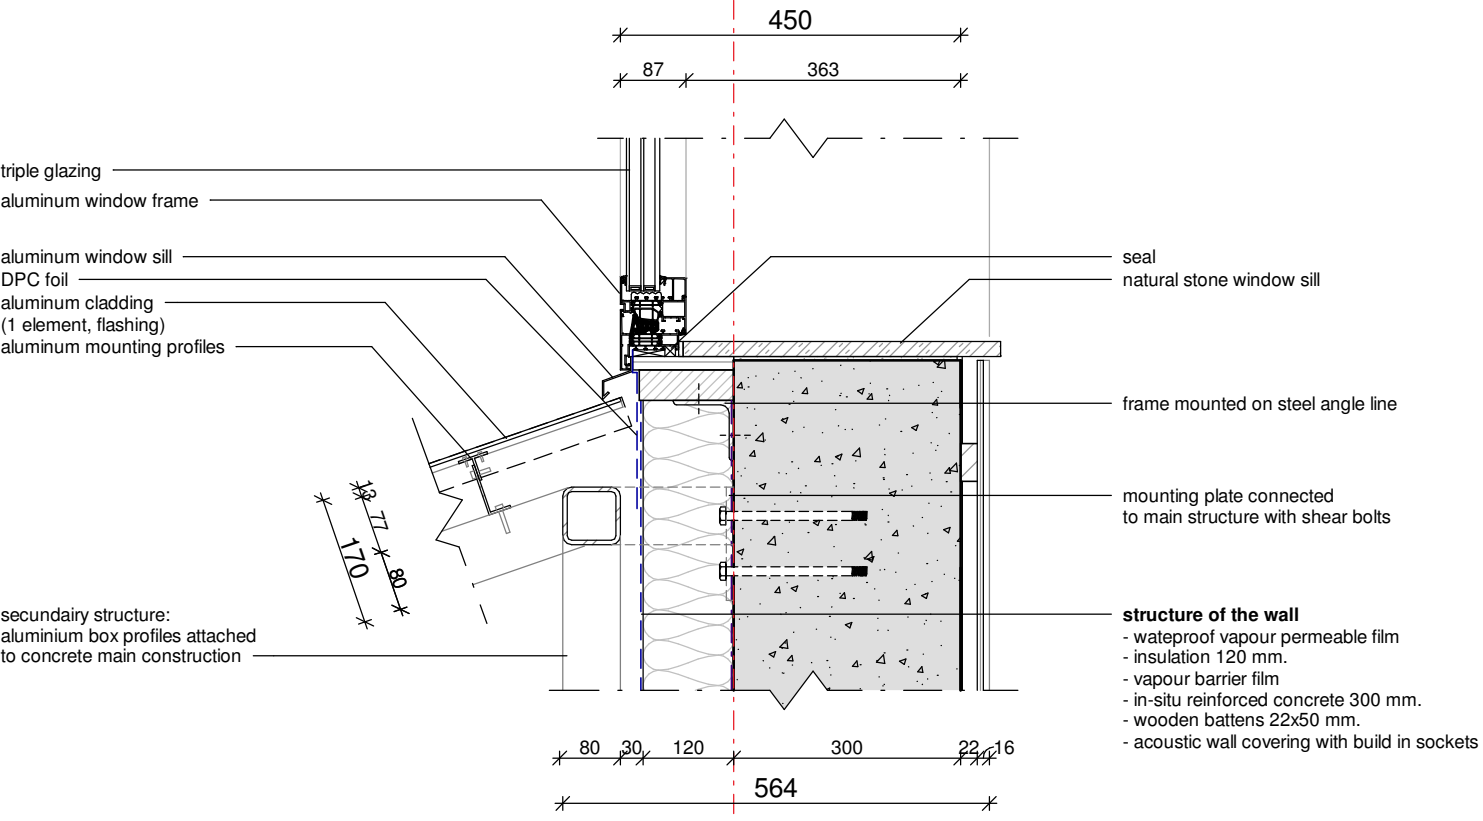


Detail 03

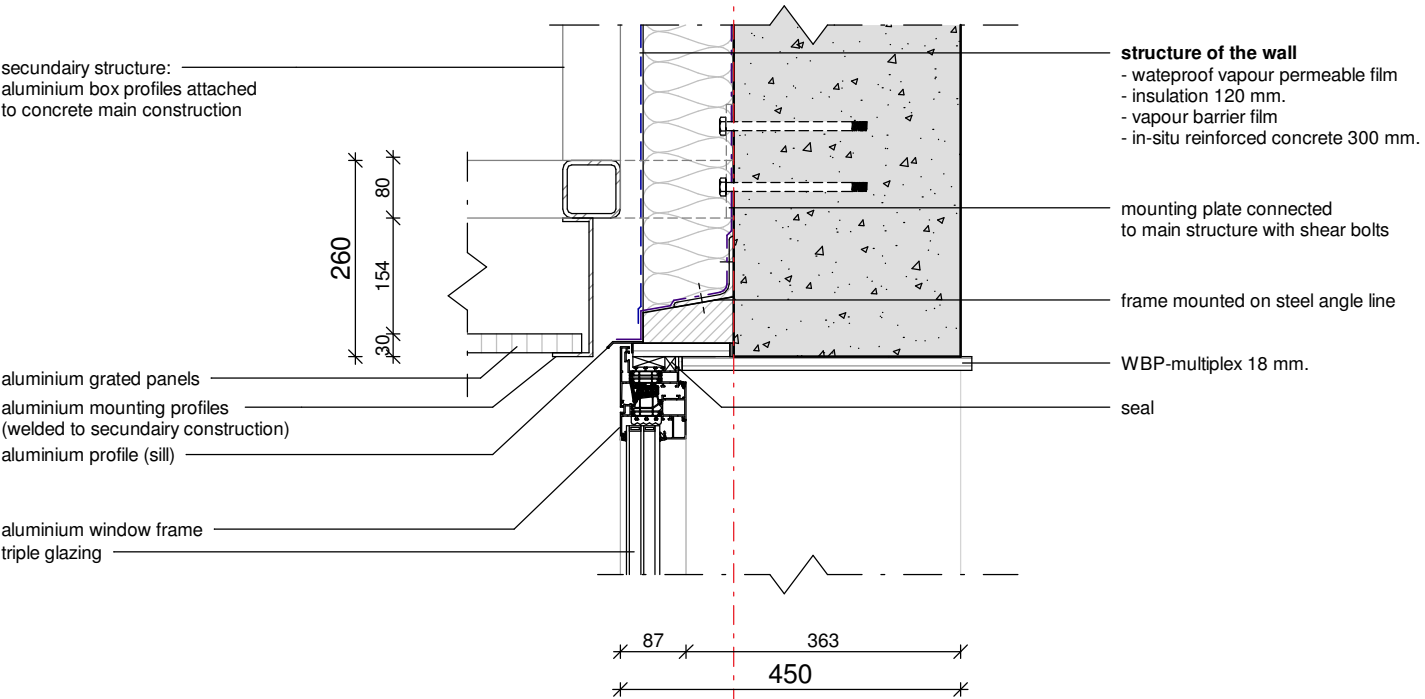


Detail 02

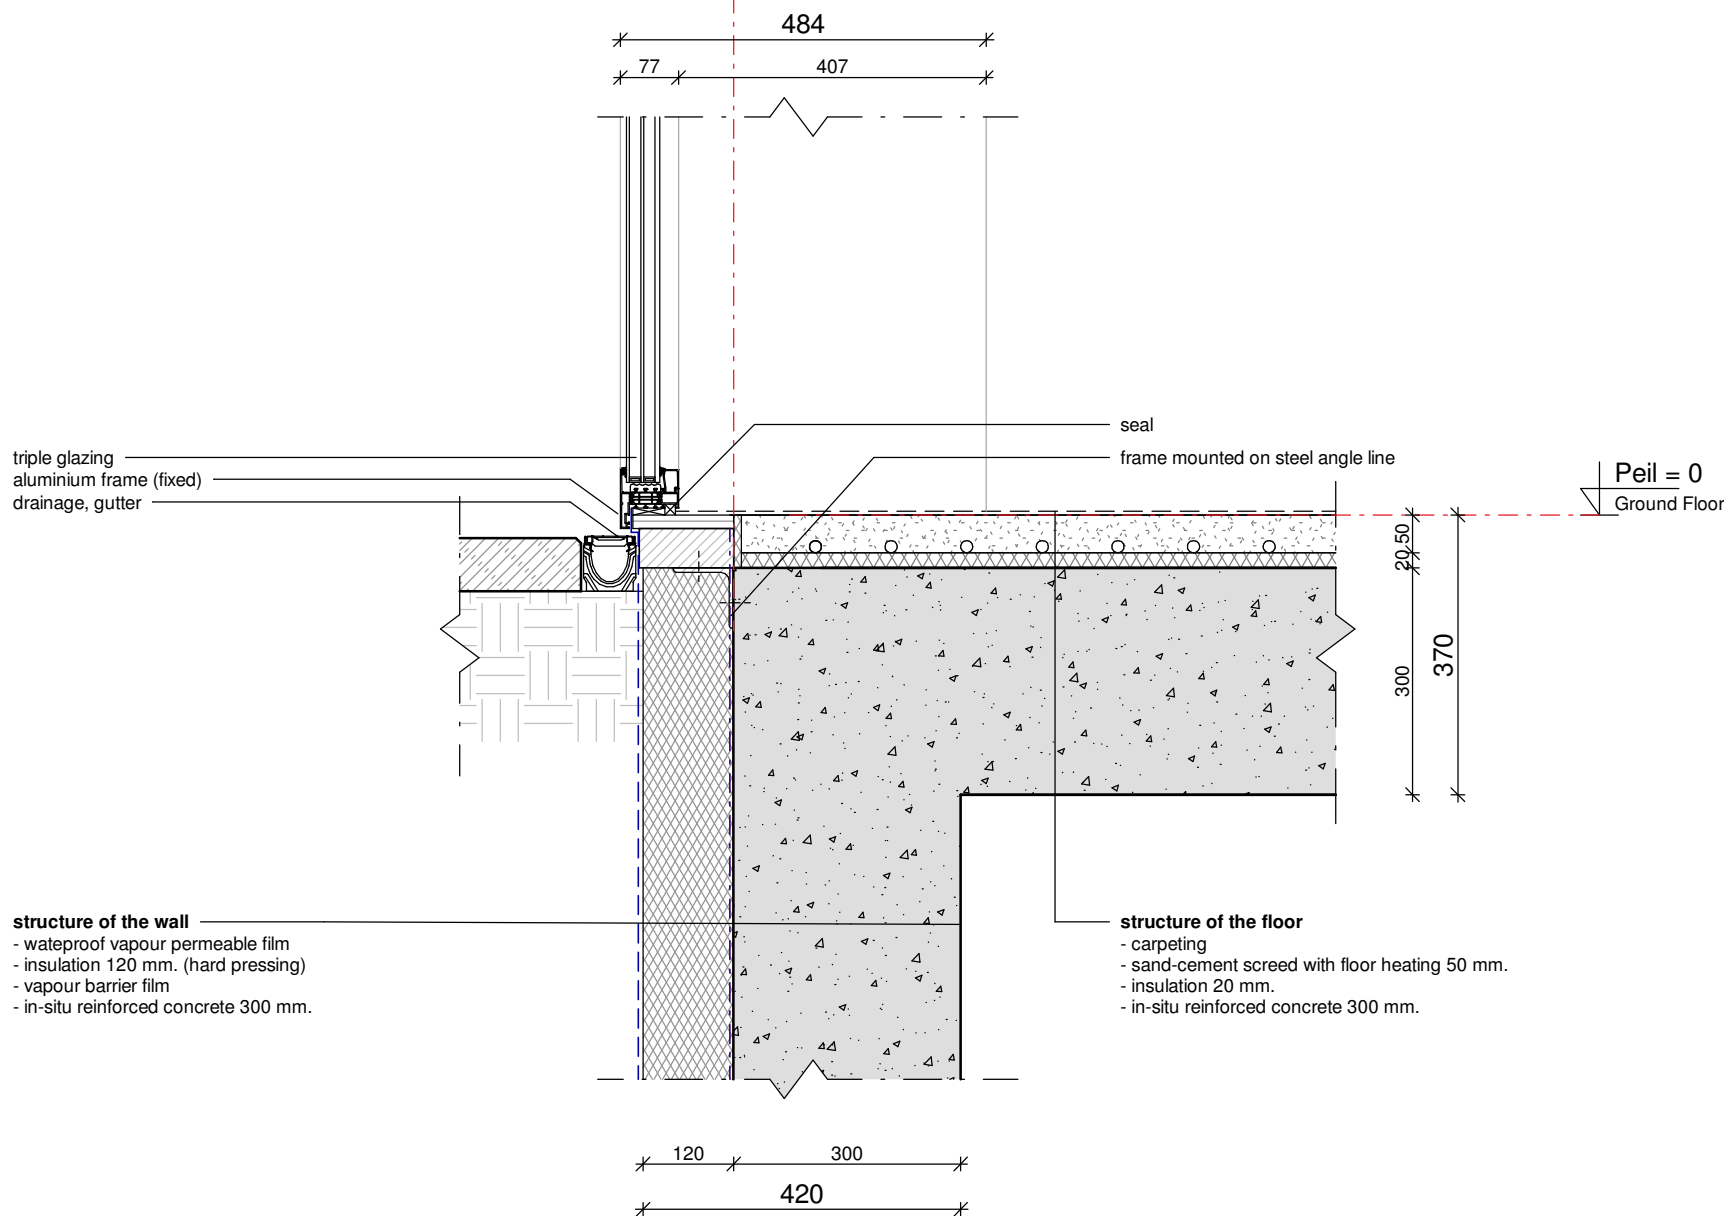

Detail 01

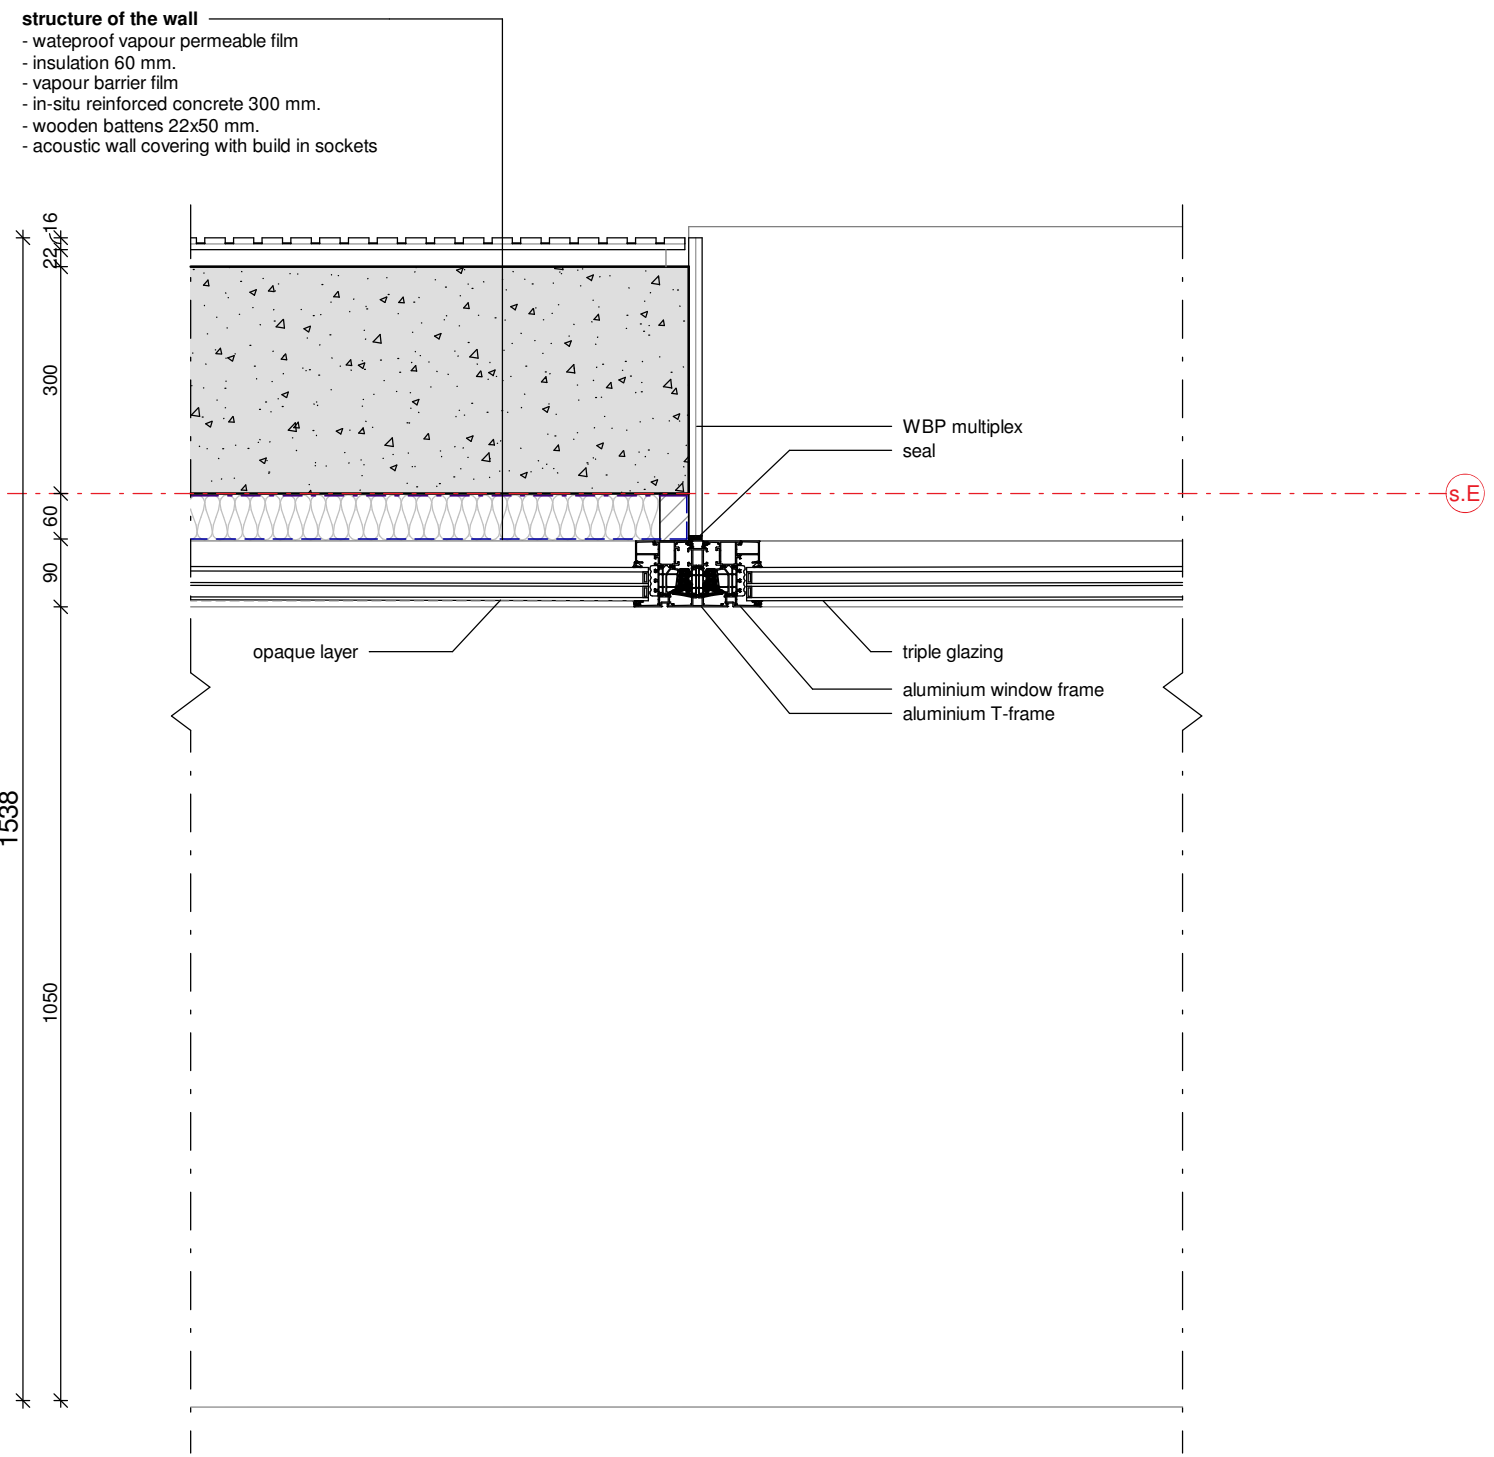

Detail 05

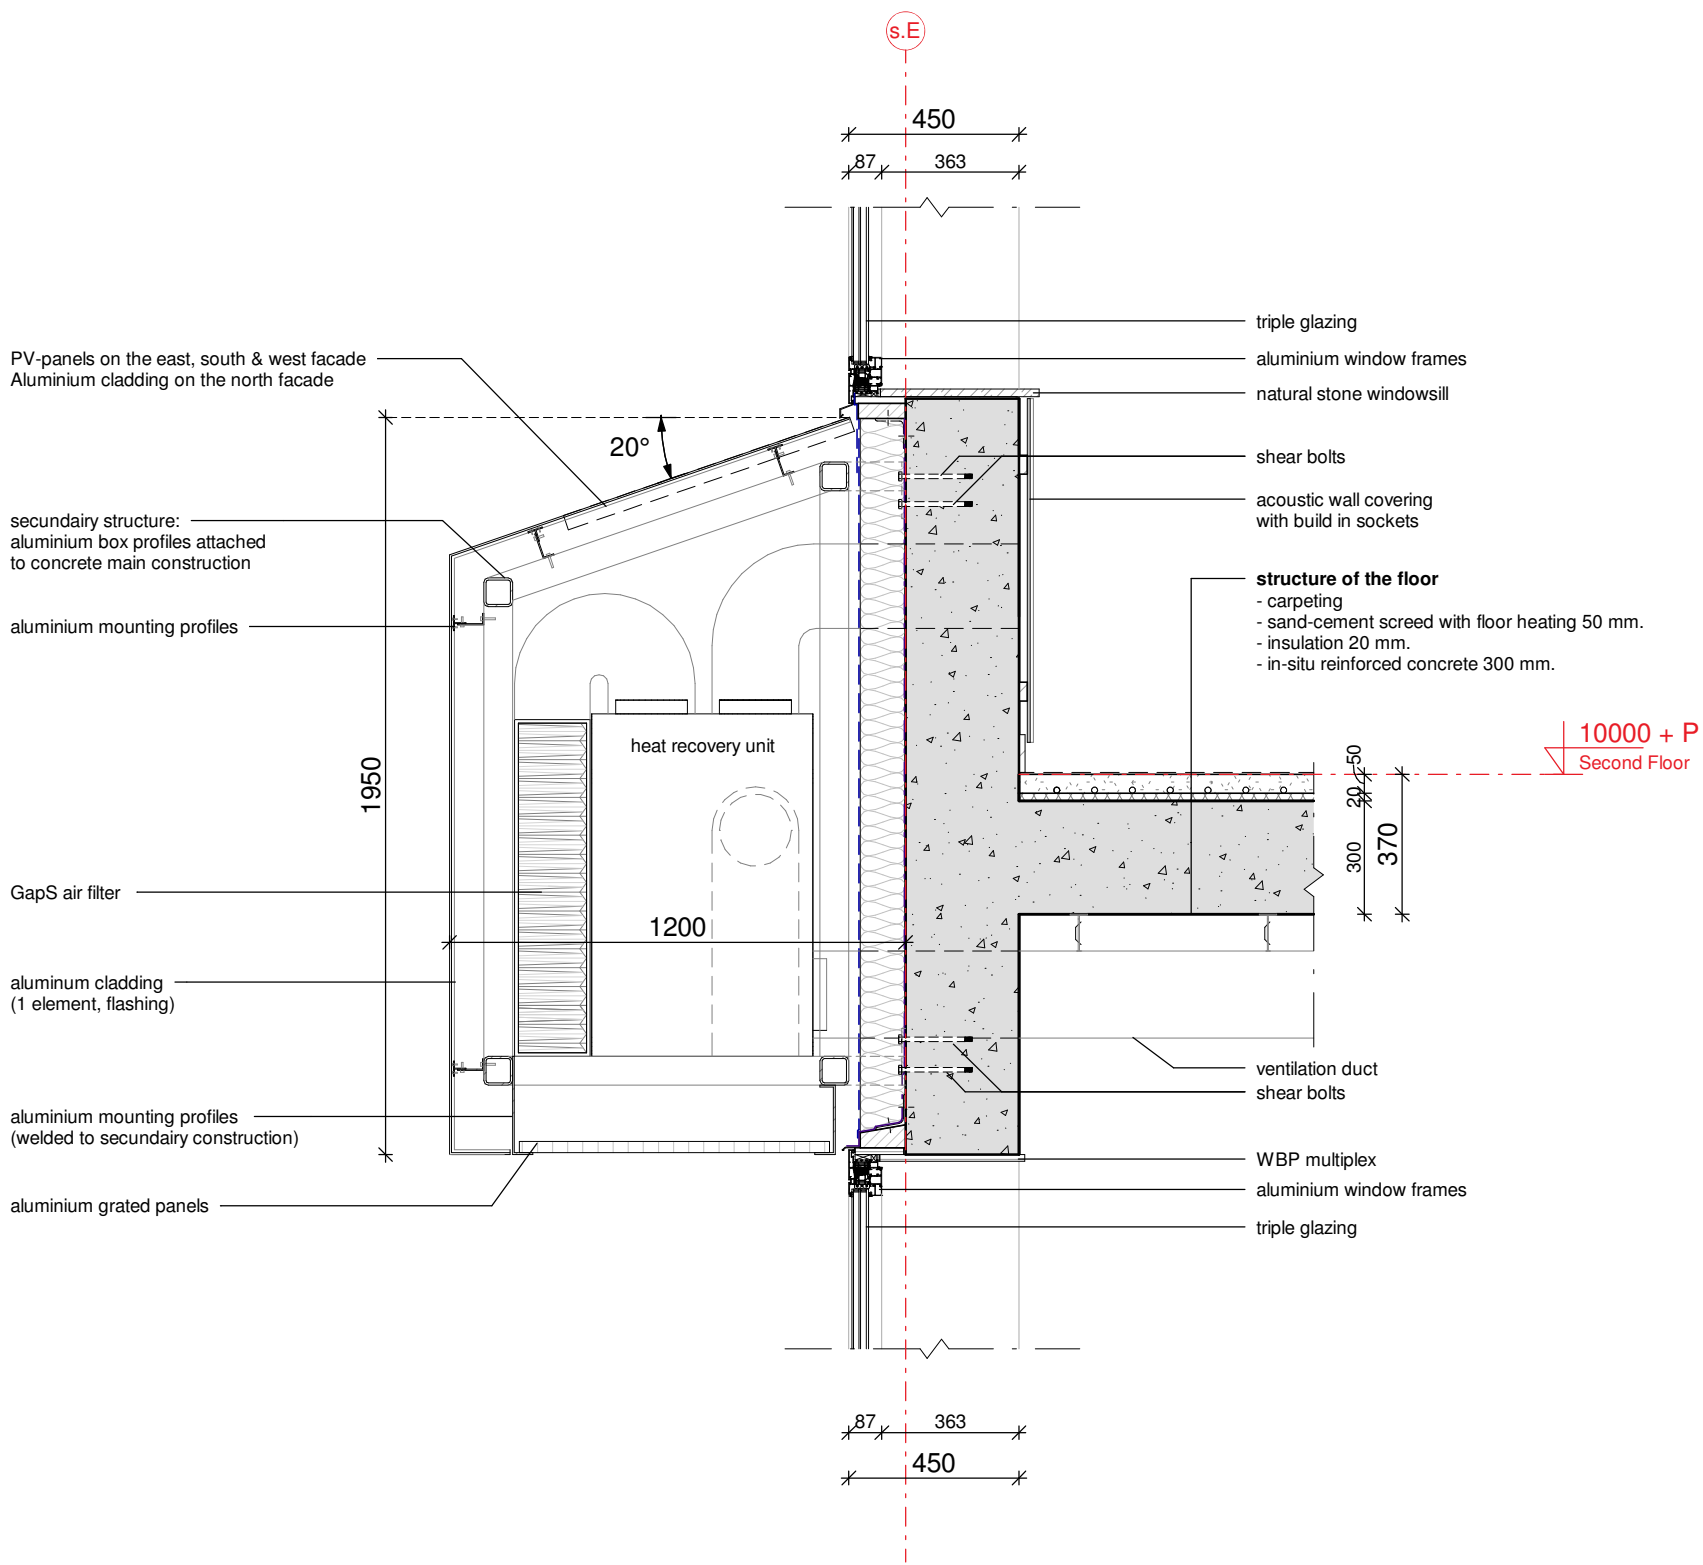

Detail 02 & 03 | Typical facade fragment

