


The background is a detailed architectural section drawing of a building. It shows a multi-level structure with a green roof featuring a series of planters. A person is walking on the roof level. Below the roof, there are several floors with large windows and internal structural elements like stairs and columns. The drawing is in a technical, line-art style with some color highlights in green and yellow.


CONCRETE RECONSIDERED

CARVING THE HUMAN NETWORK

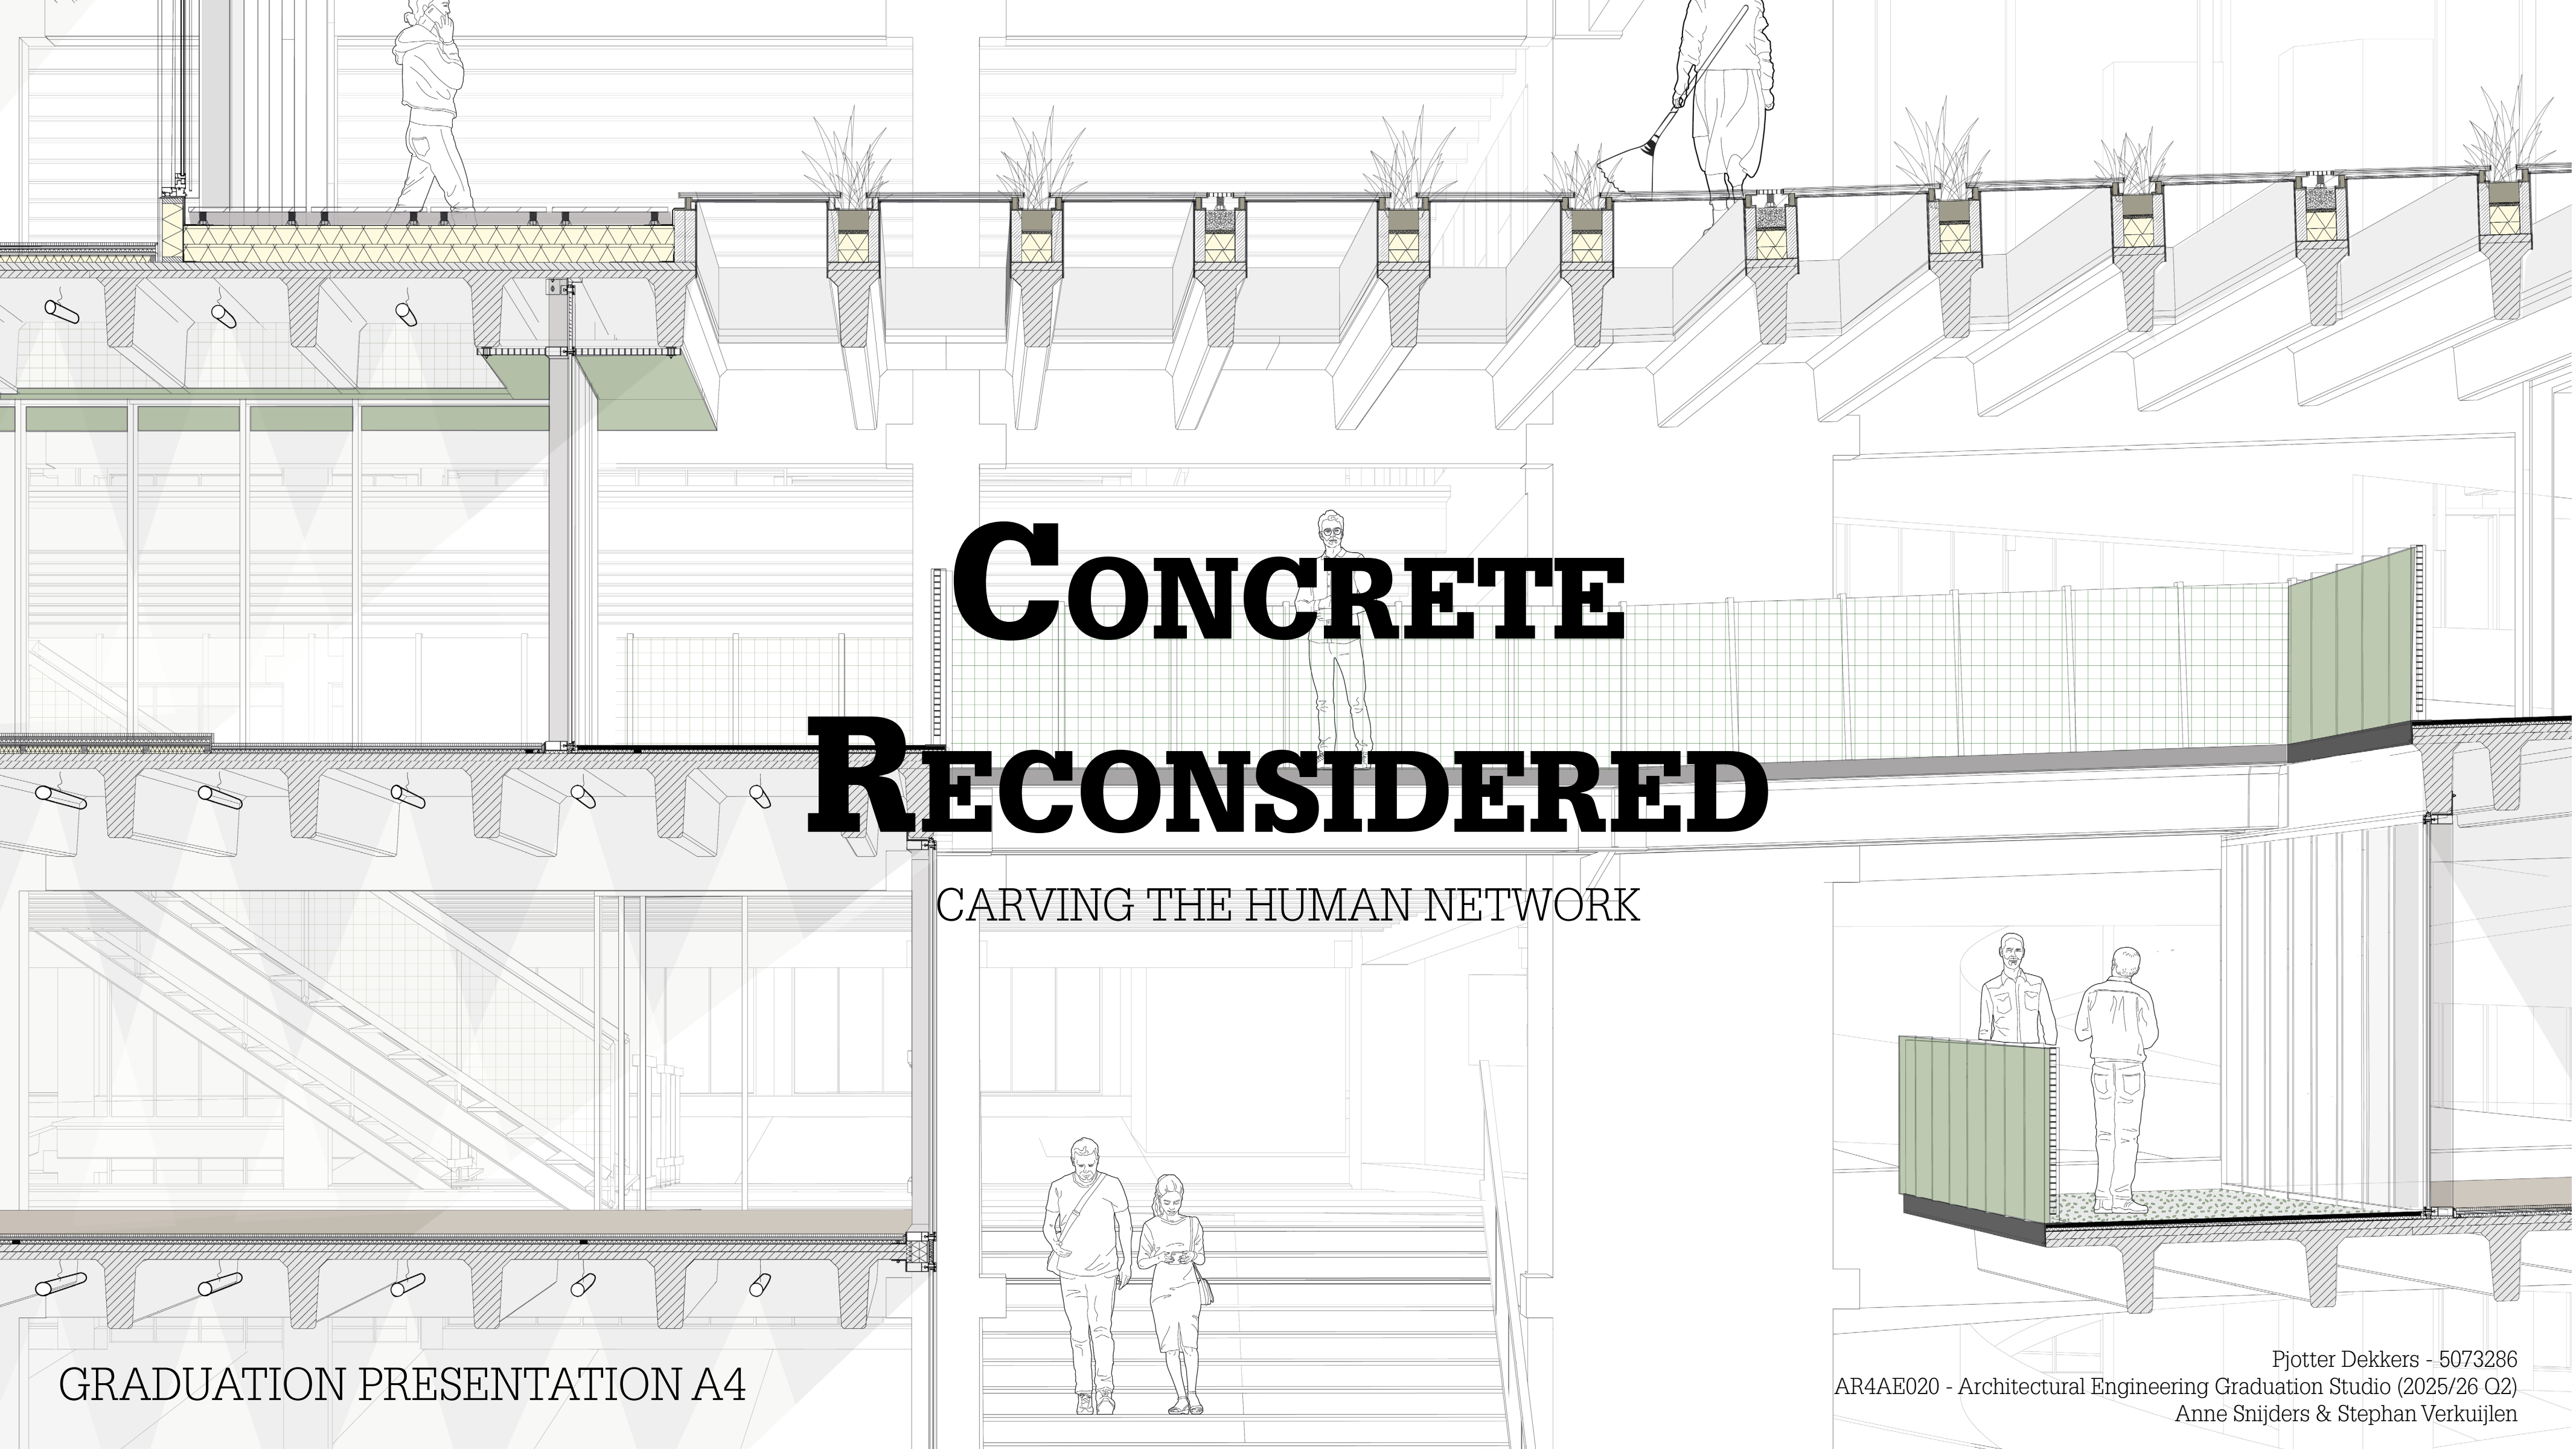


GRADUATION PRESENTATION 44



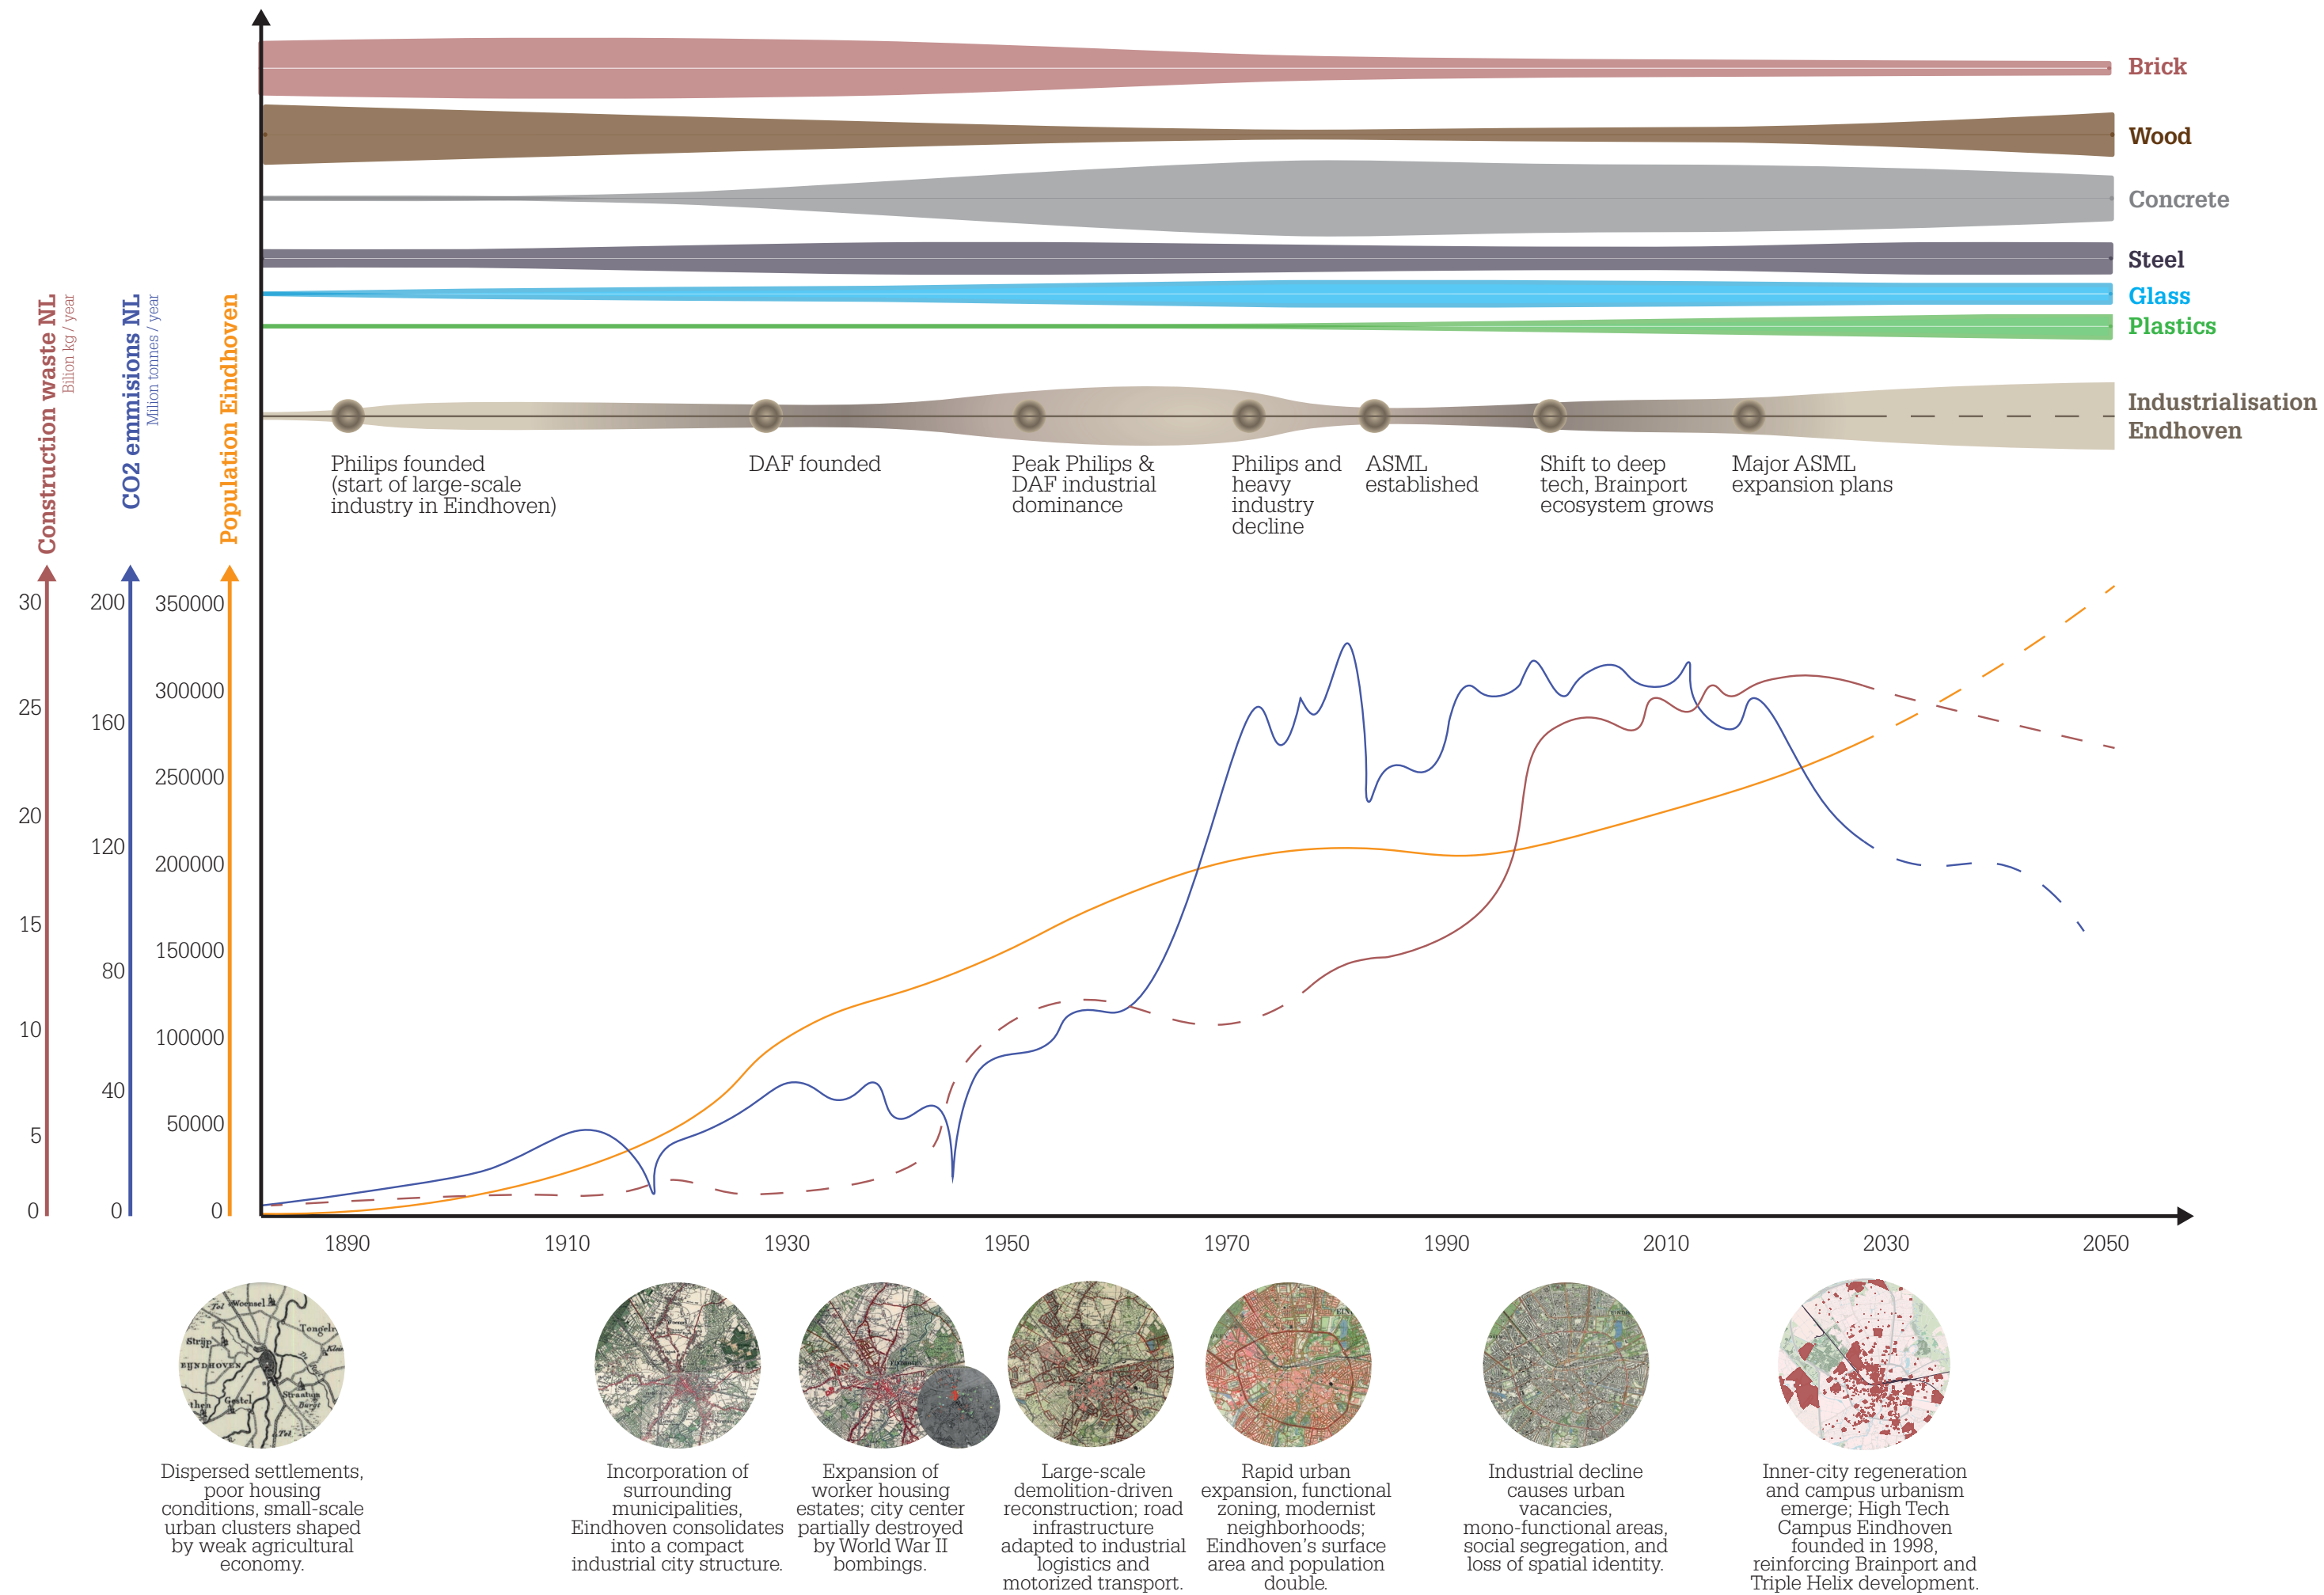

GRADUATION PRESENTATION A4

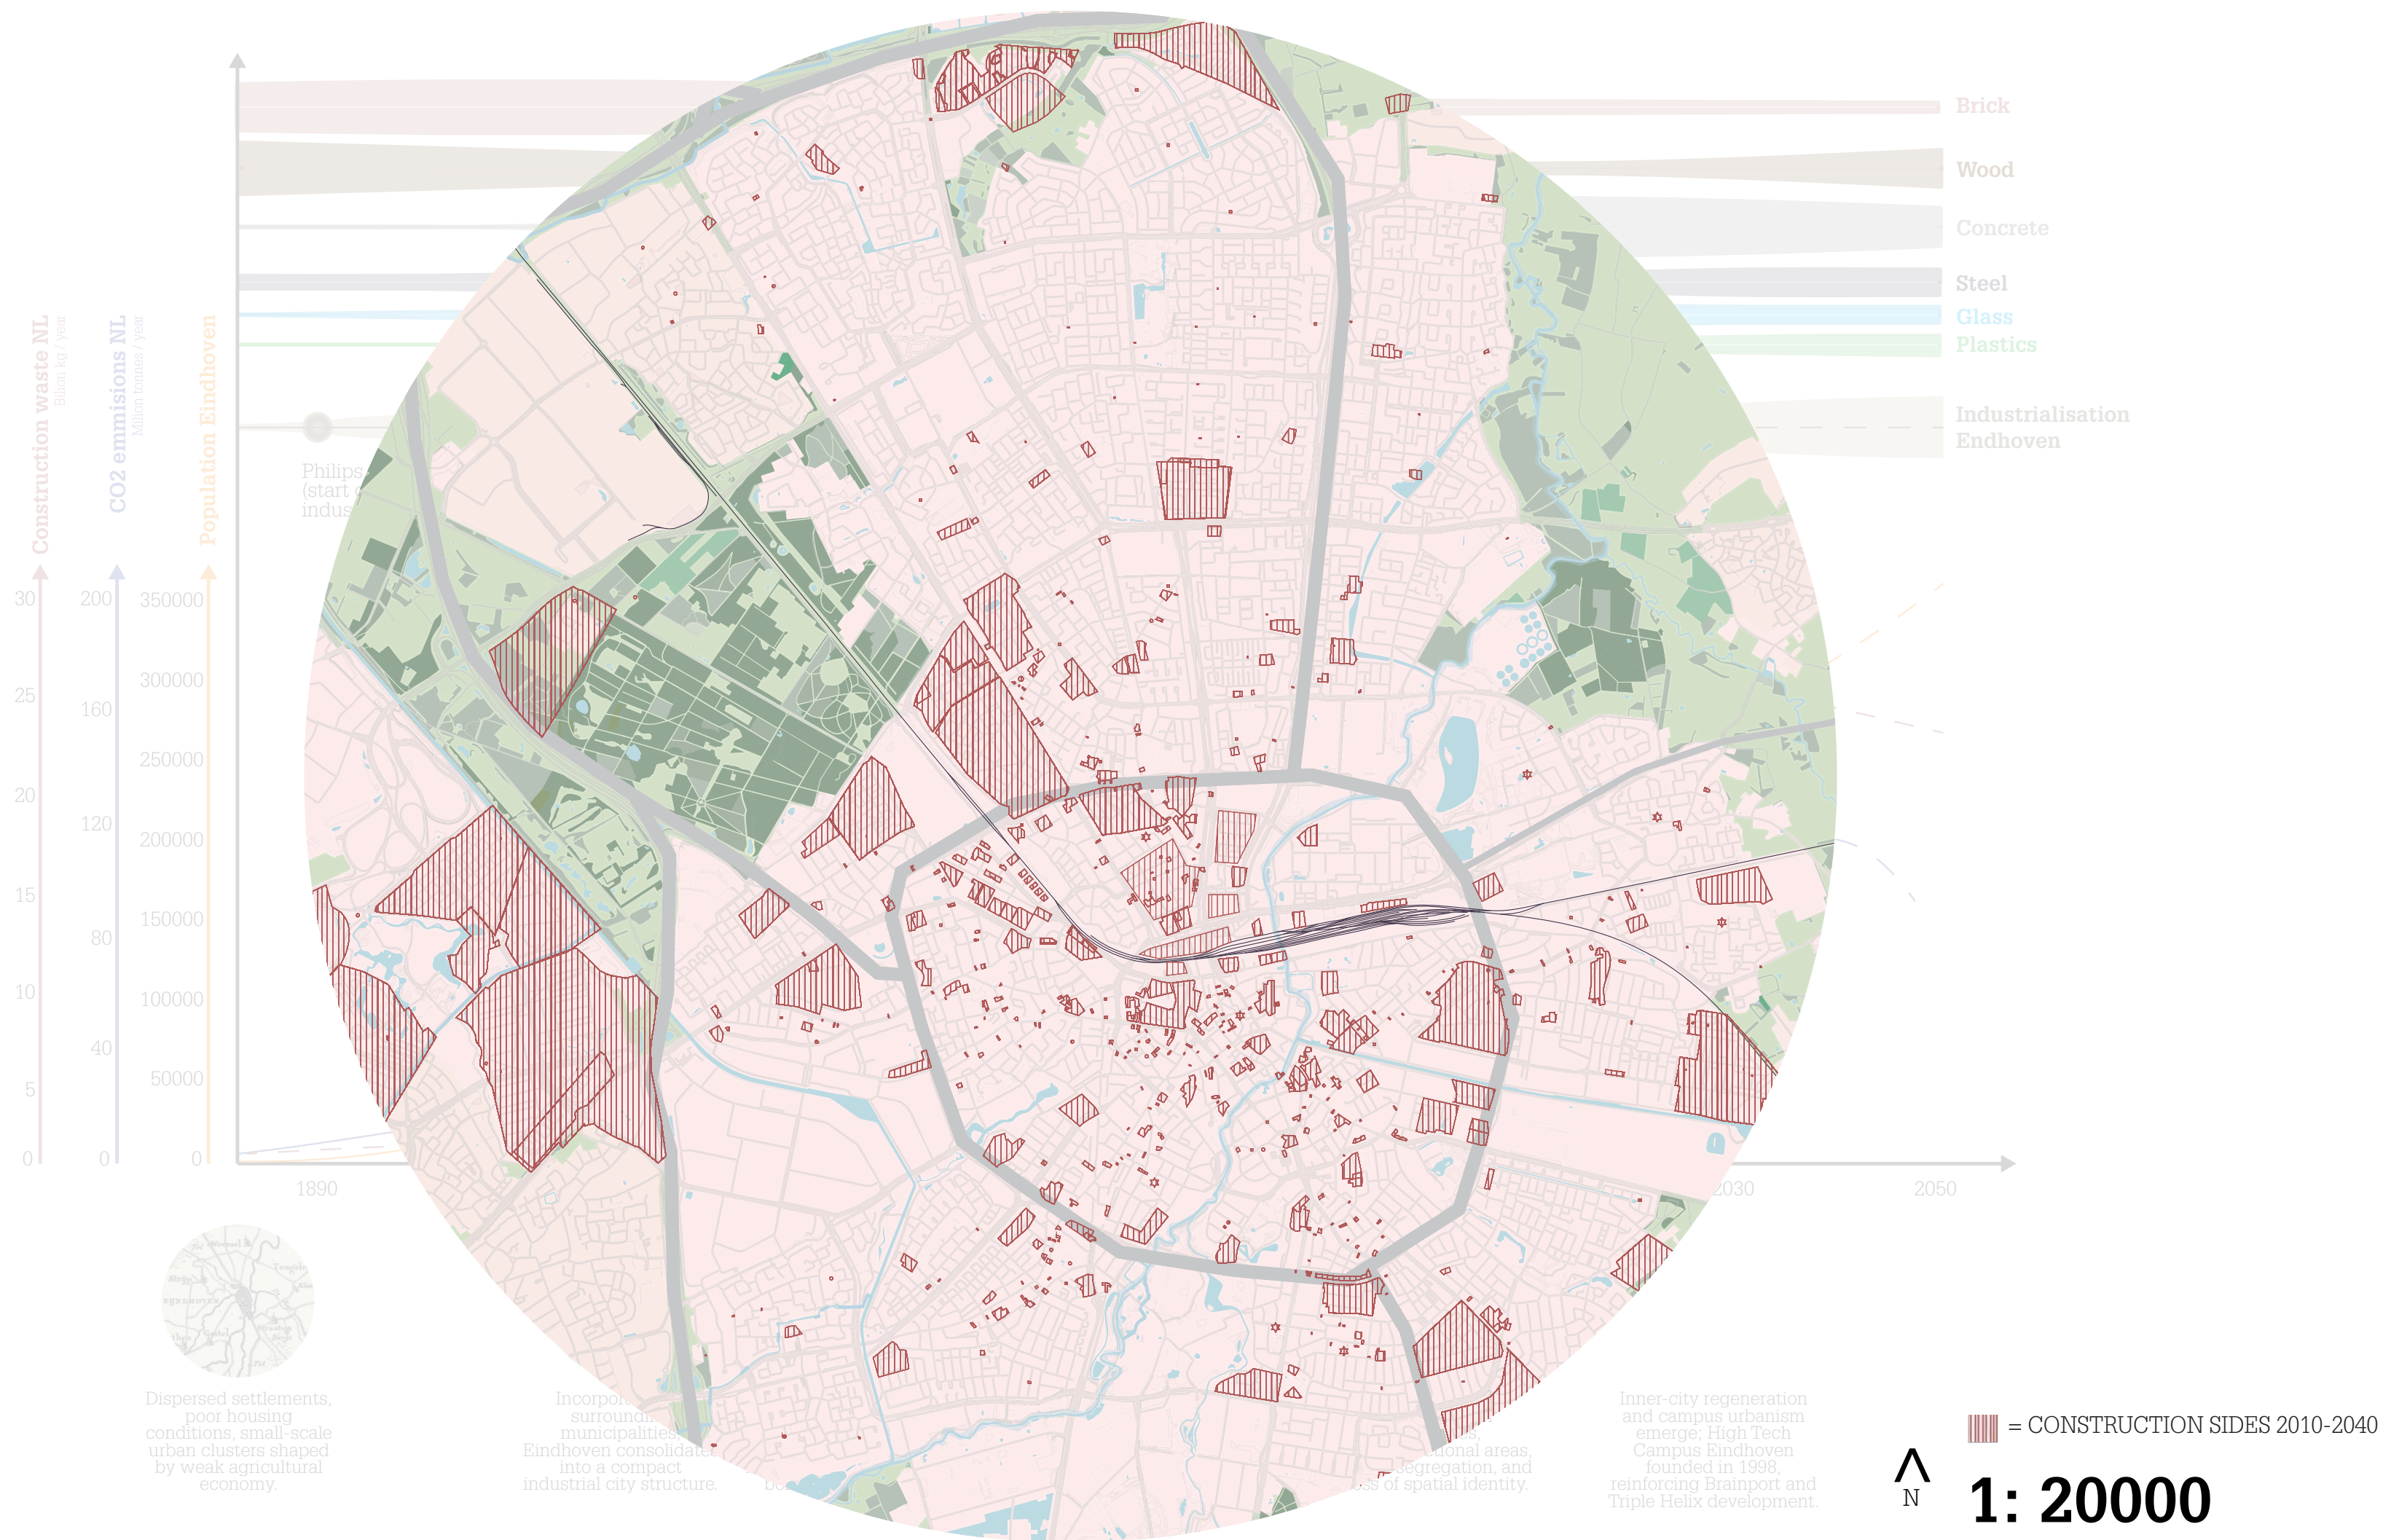



QPARK


P

QPARK MATHILDELAAN


QPARK MATHILDELAAN

Bicycle symbol

uitgezonderd lijnbussen

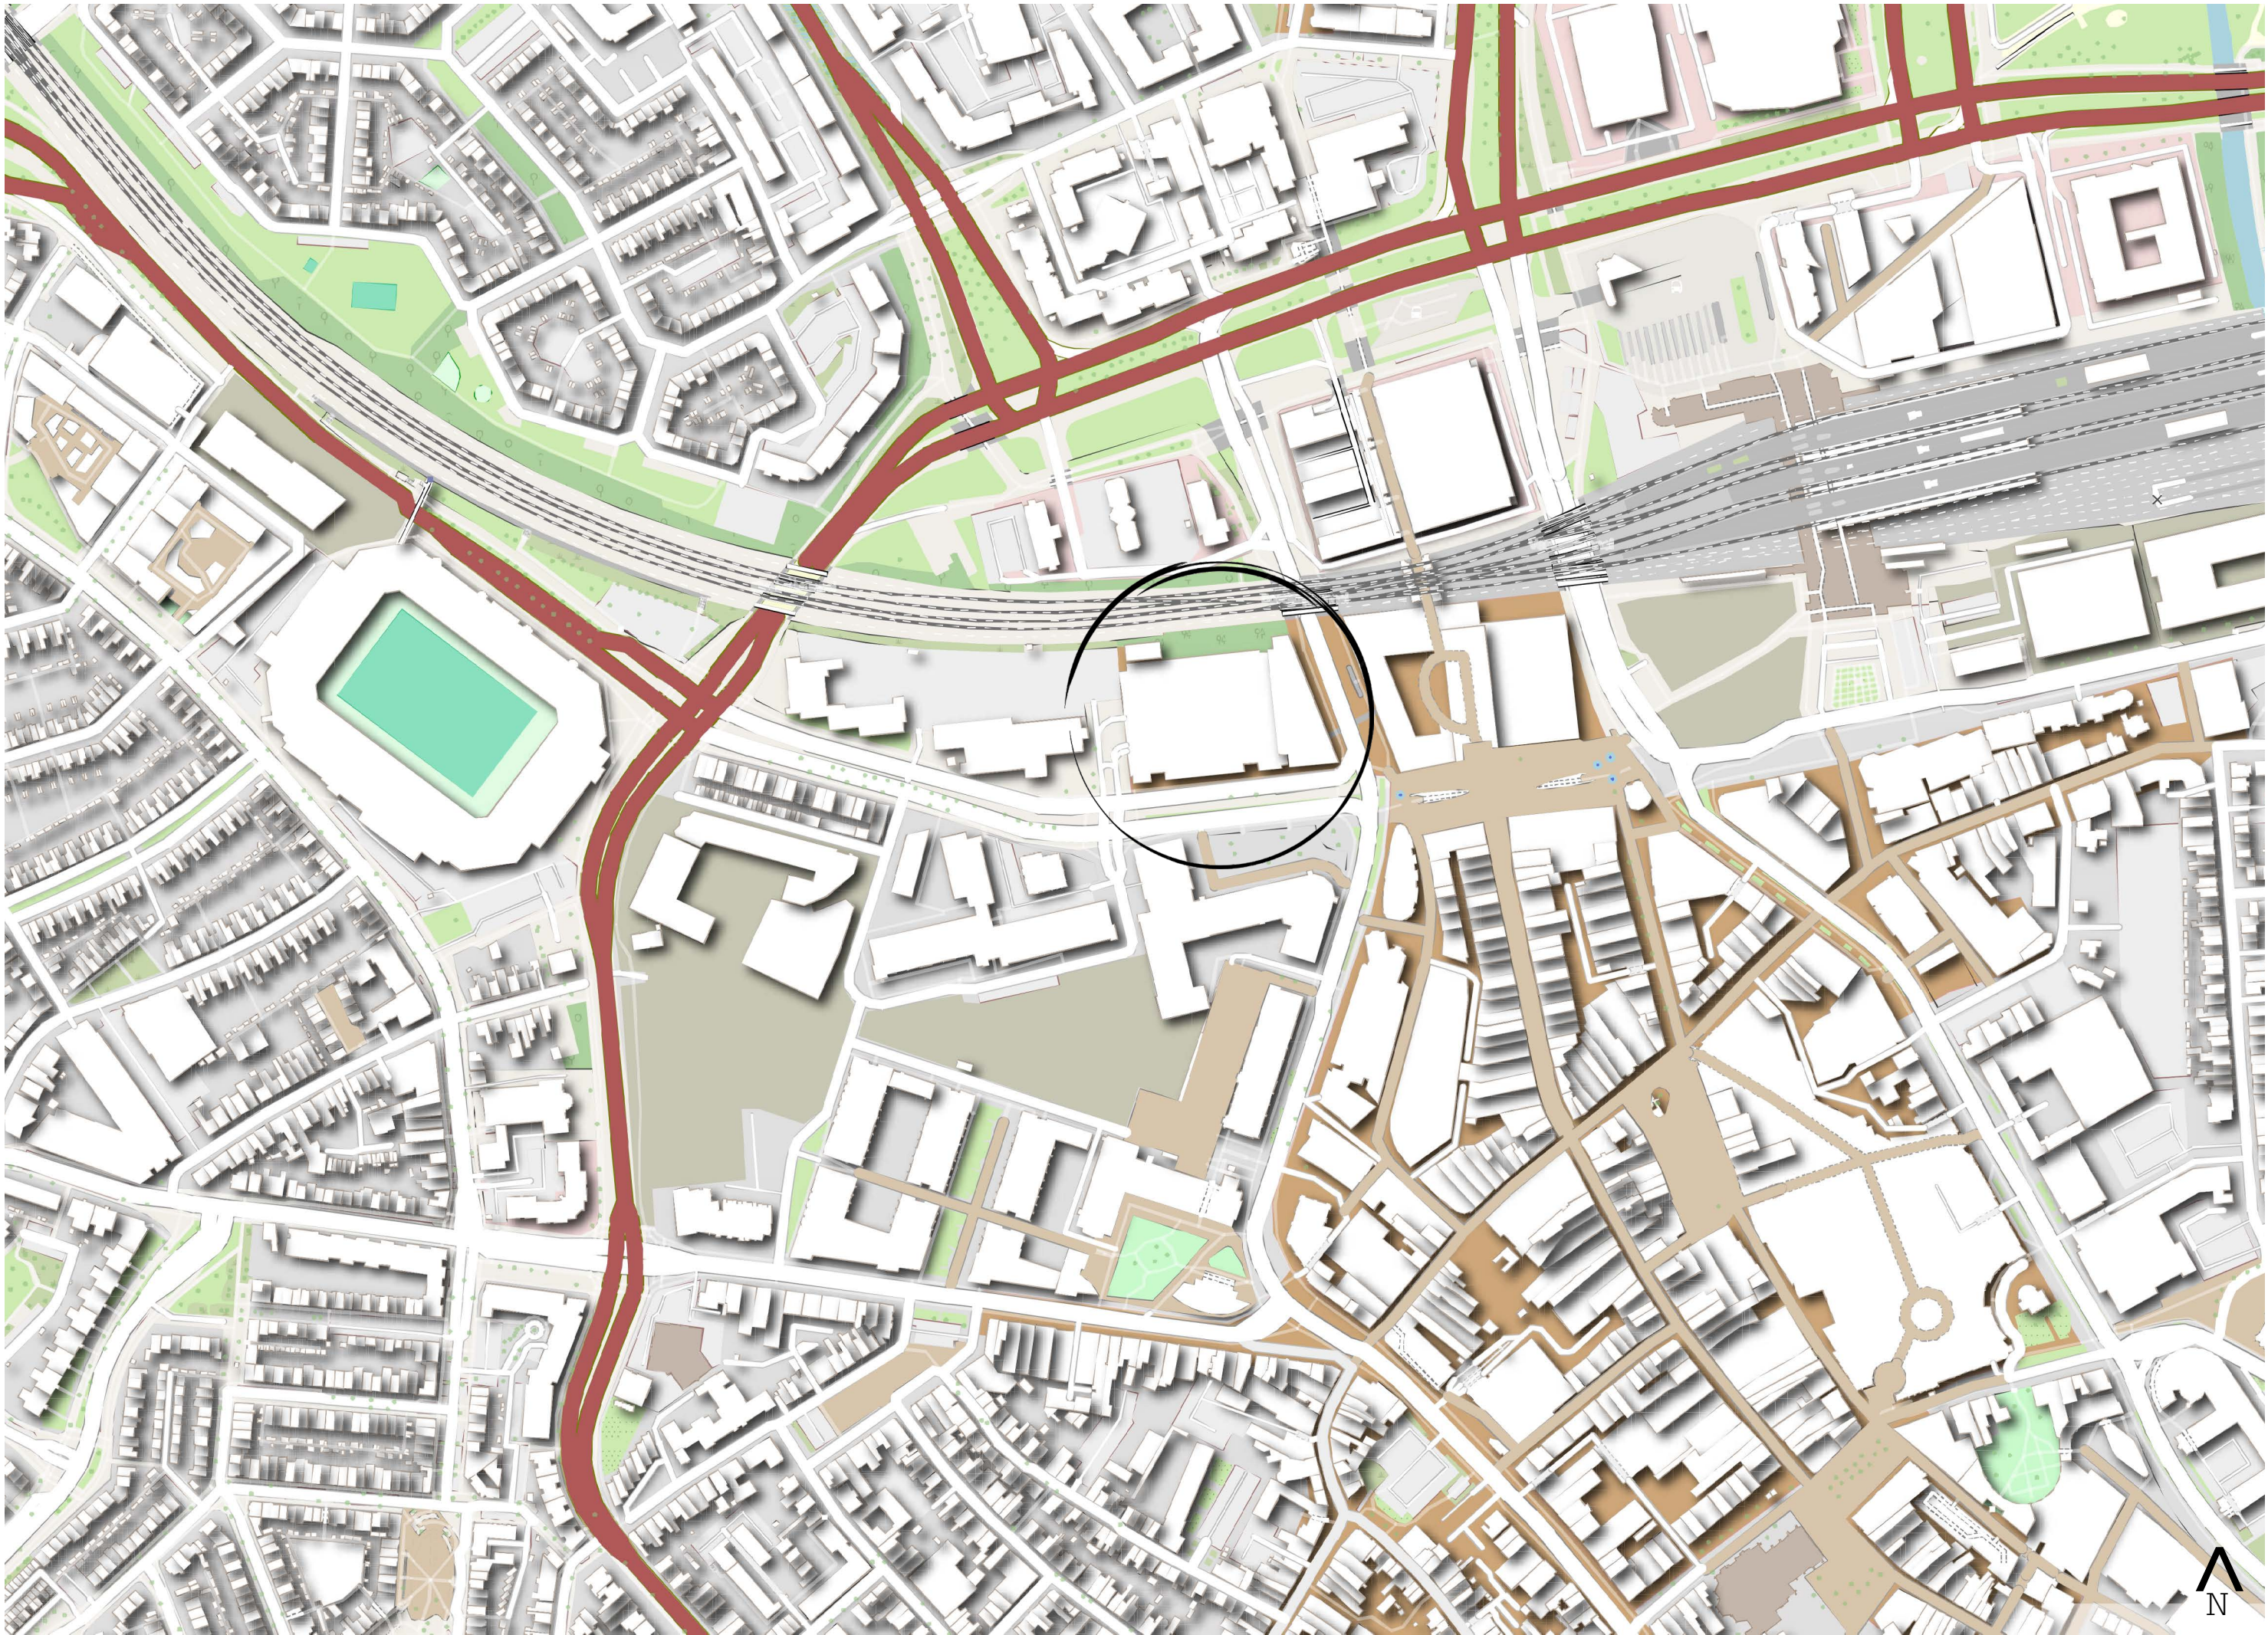


1: 2000

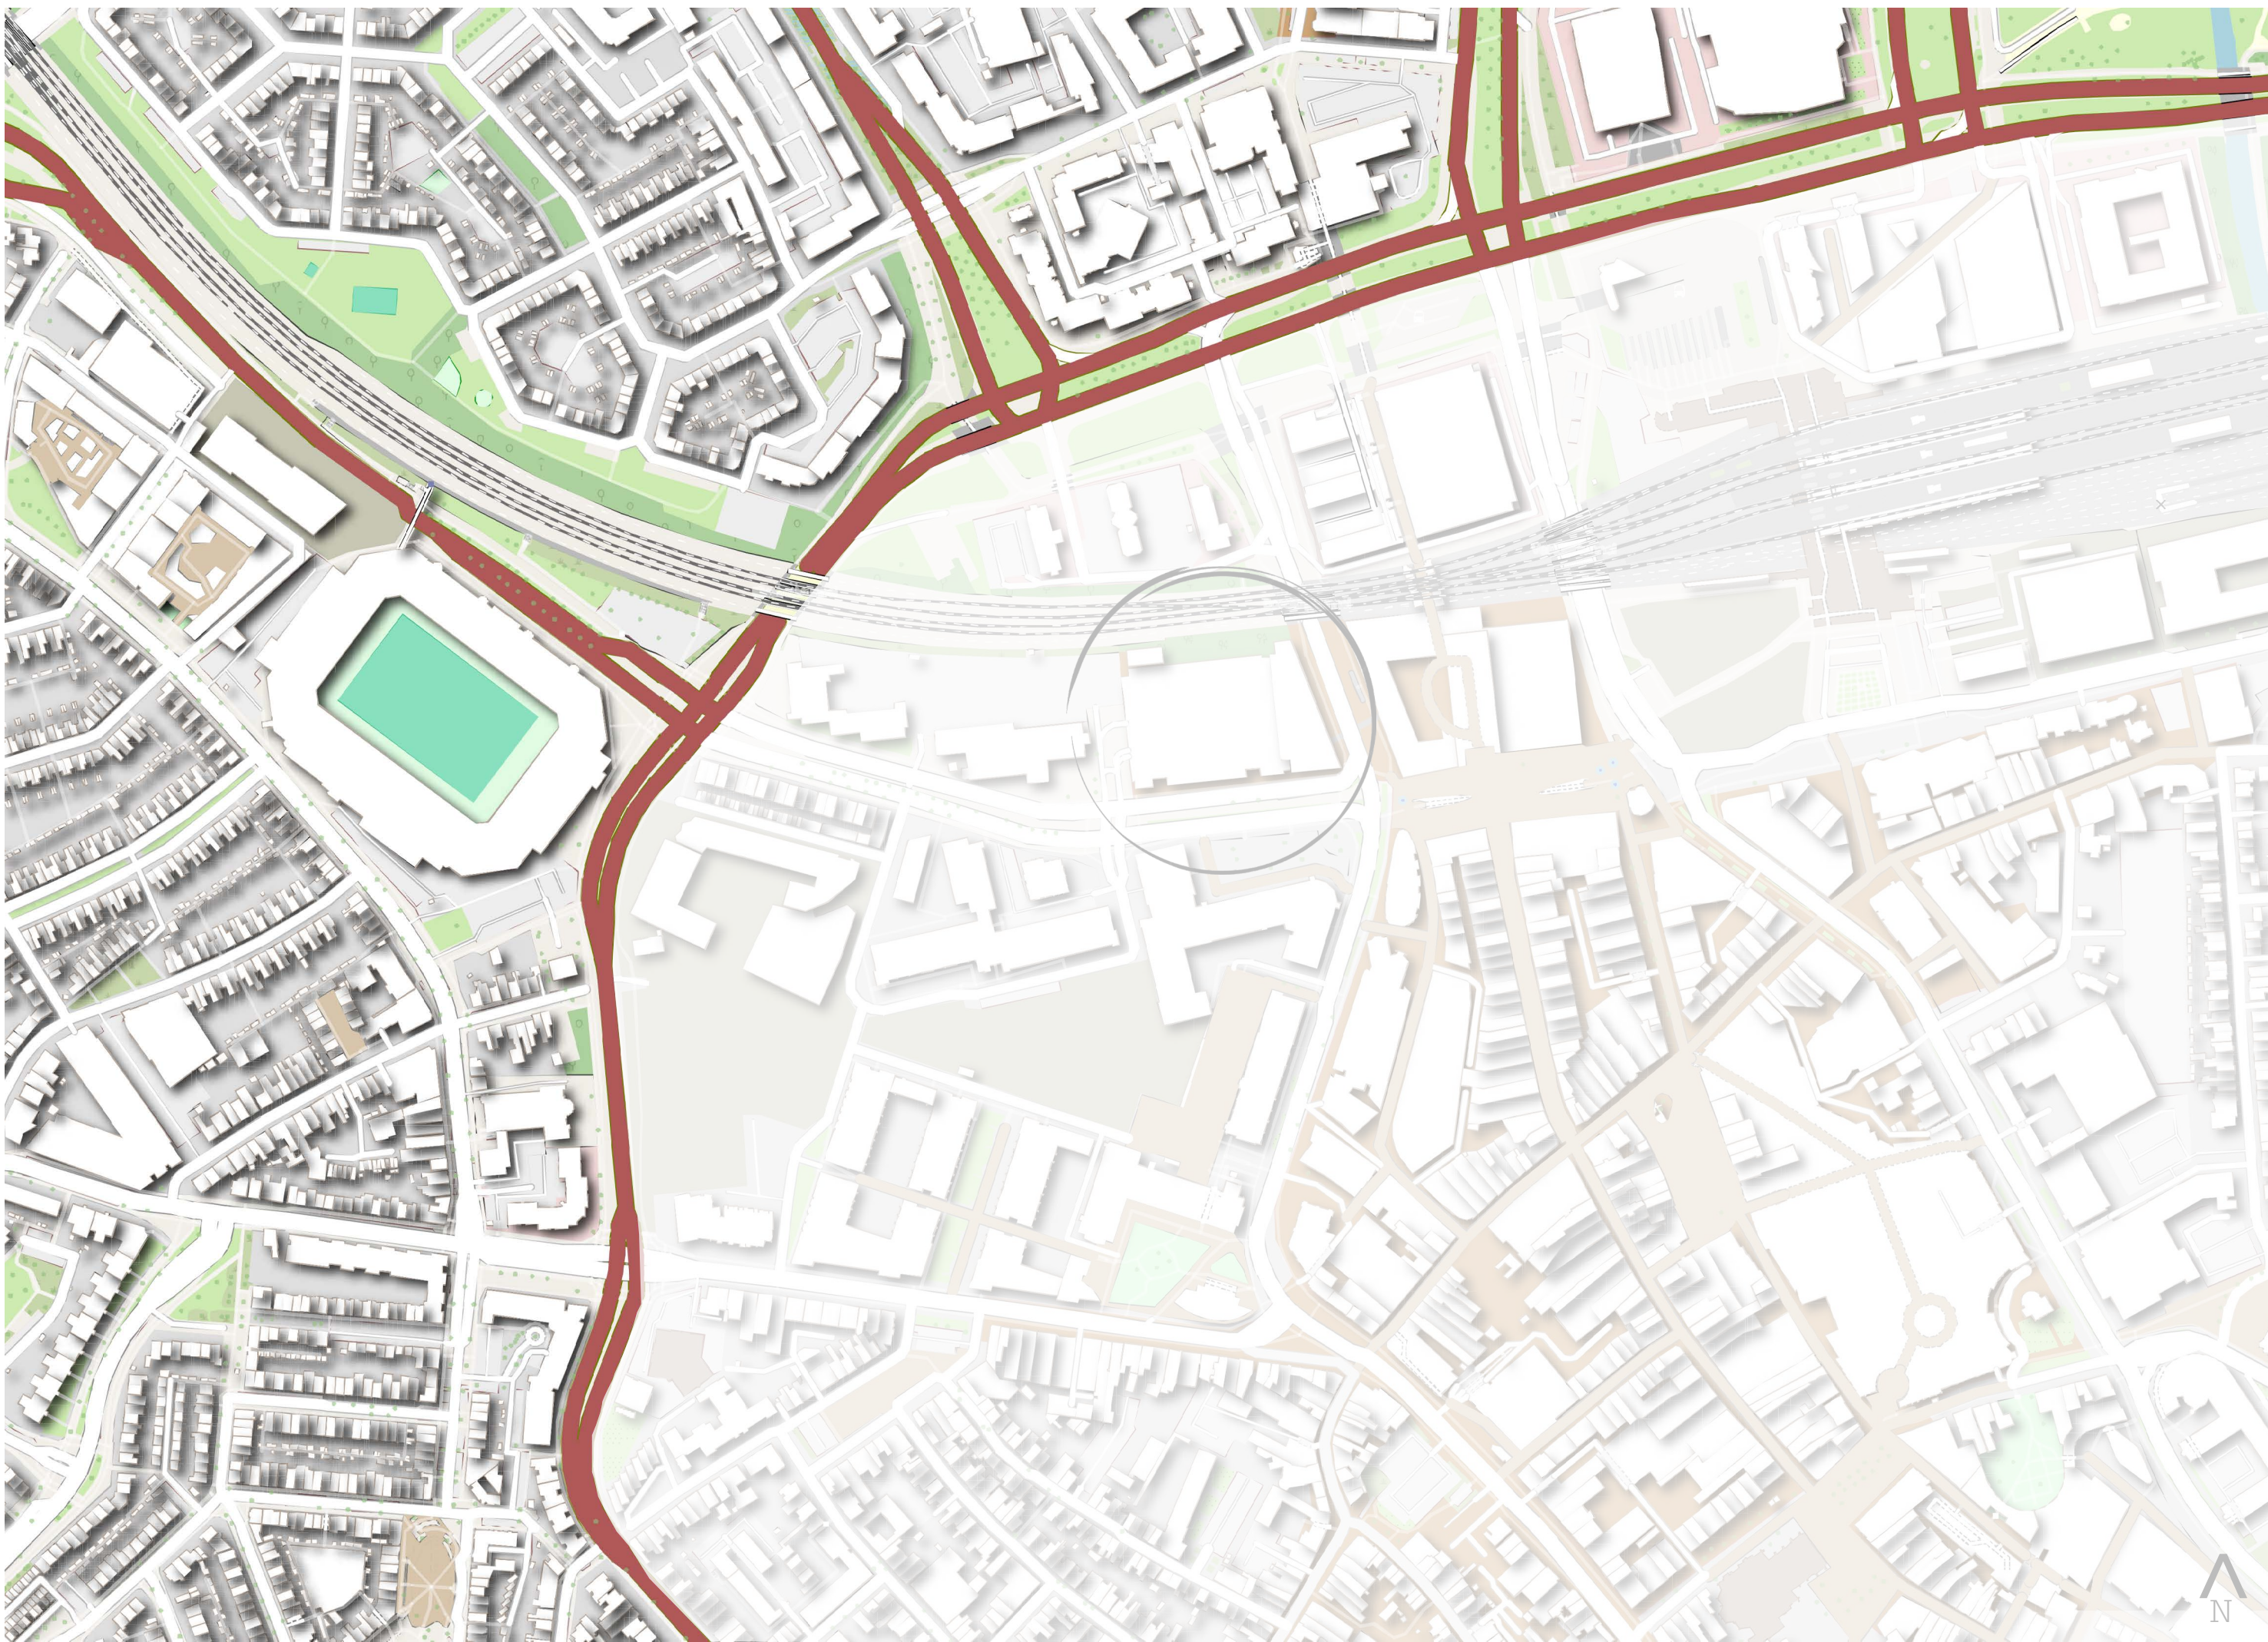



1: 2000





How can the subtractive transformation of an existing concrete parking garage convert car-oriented infrastructure into a circular, human-scale innovation environment for Eindhoven?

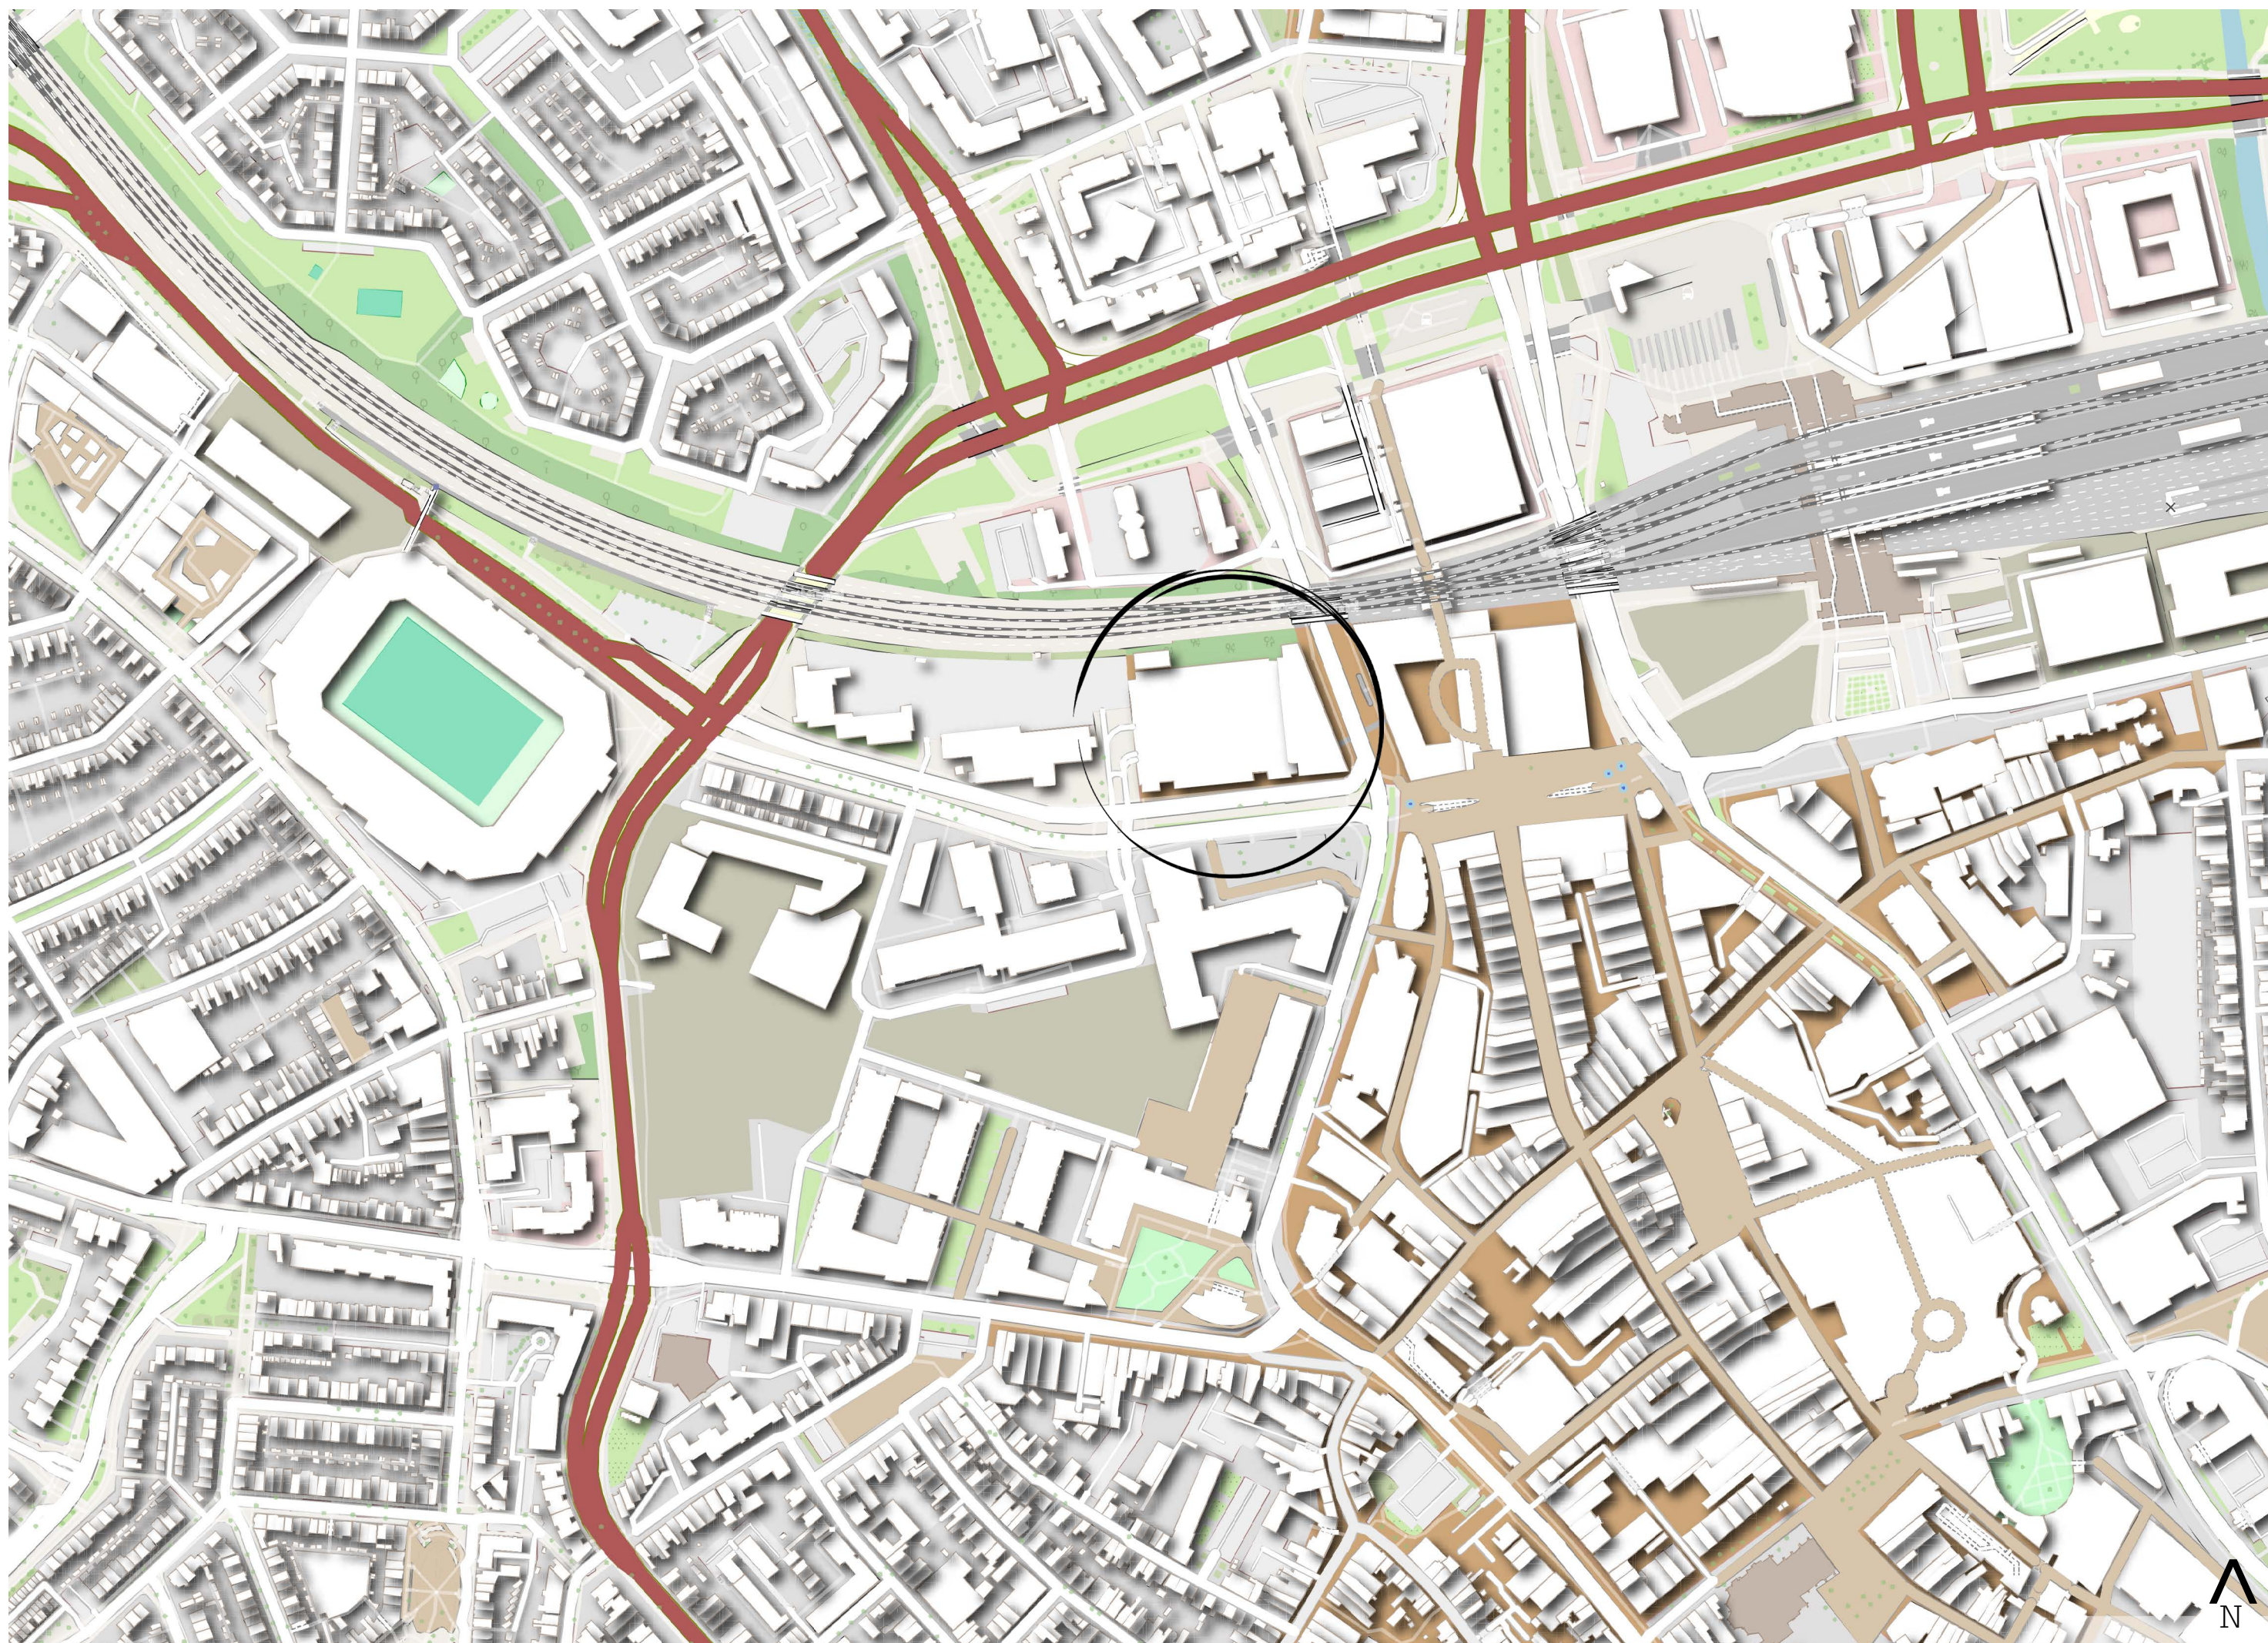
**1: 2000**

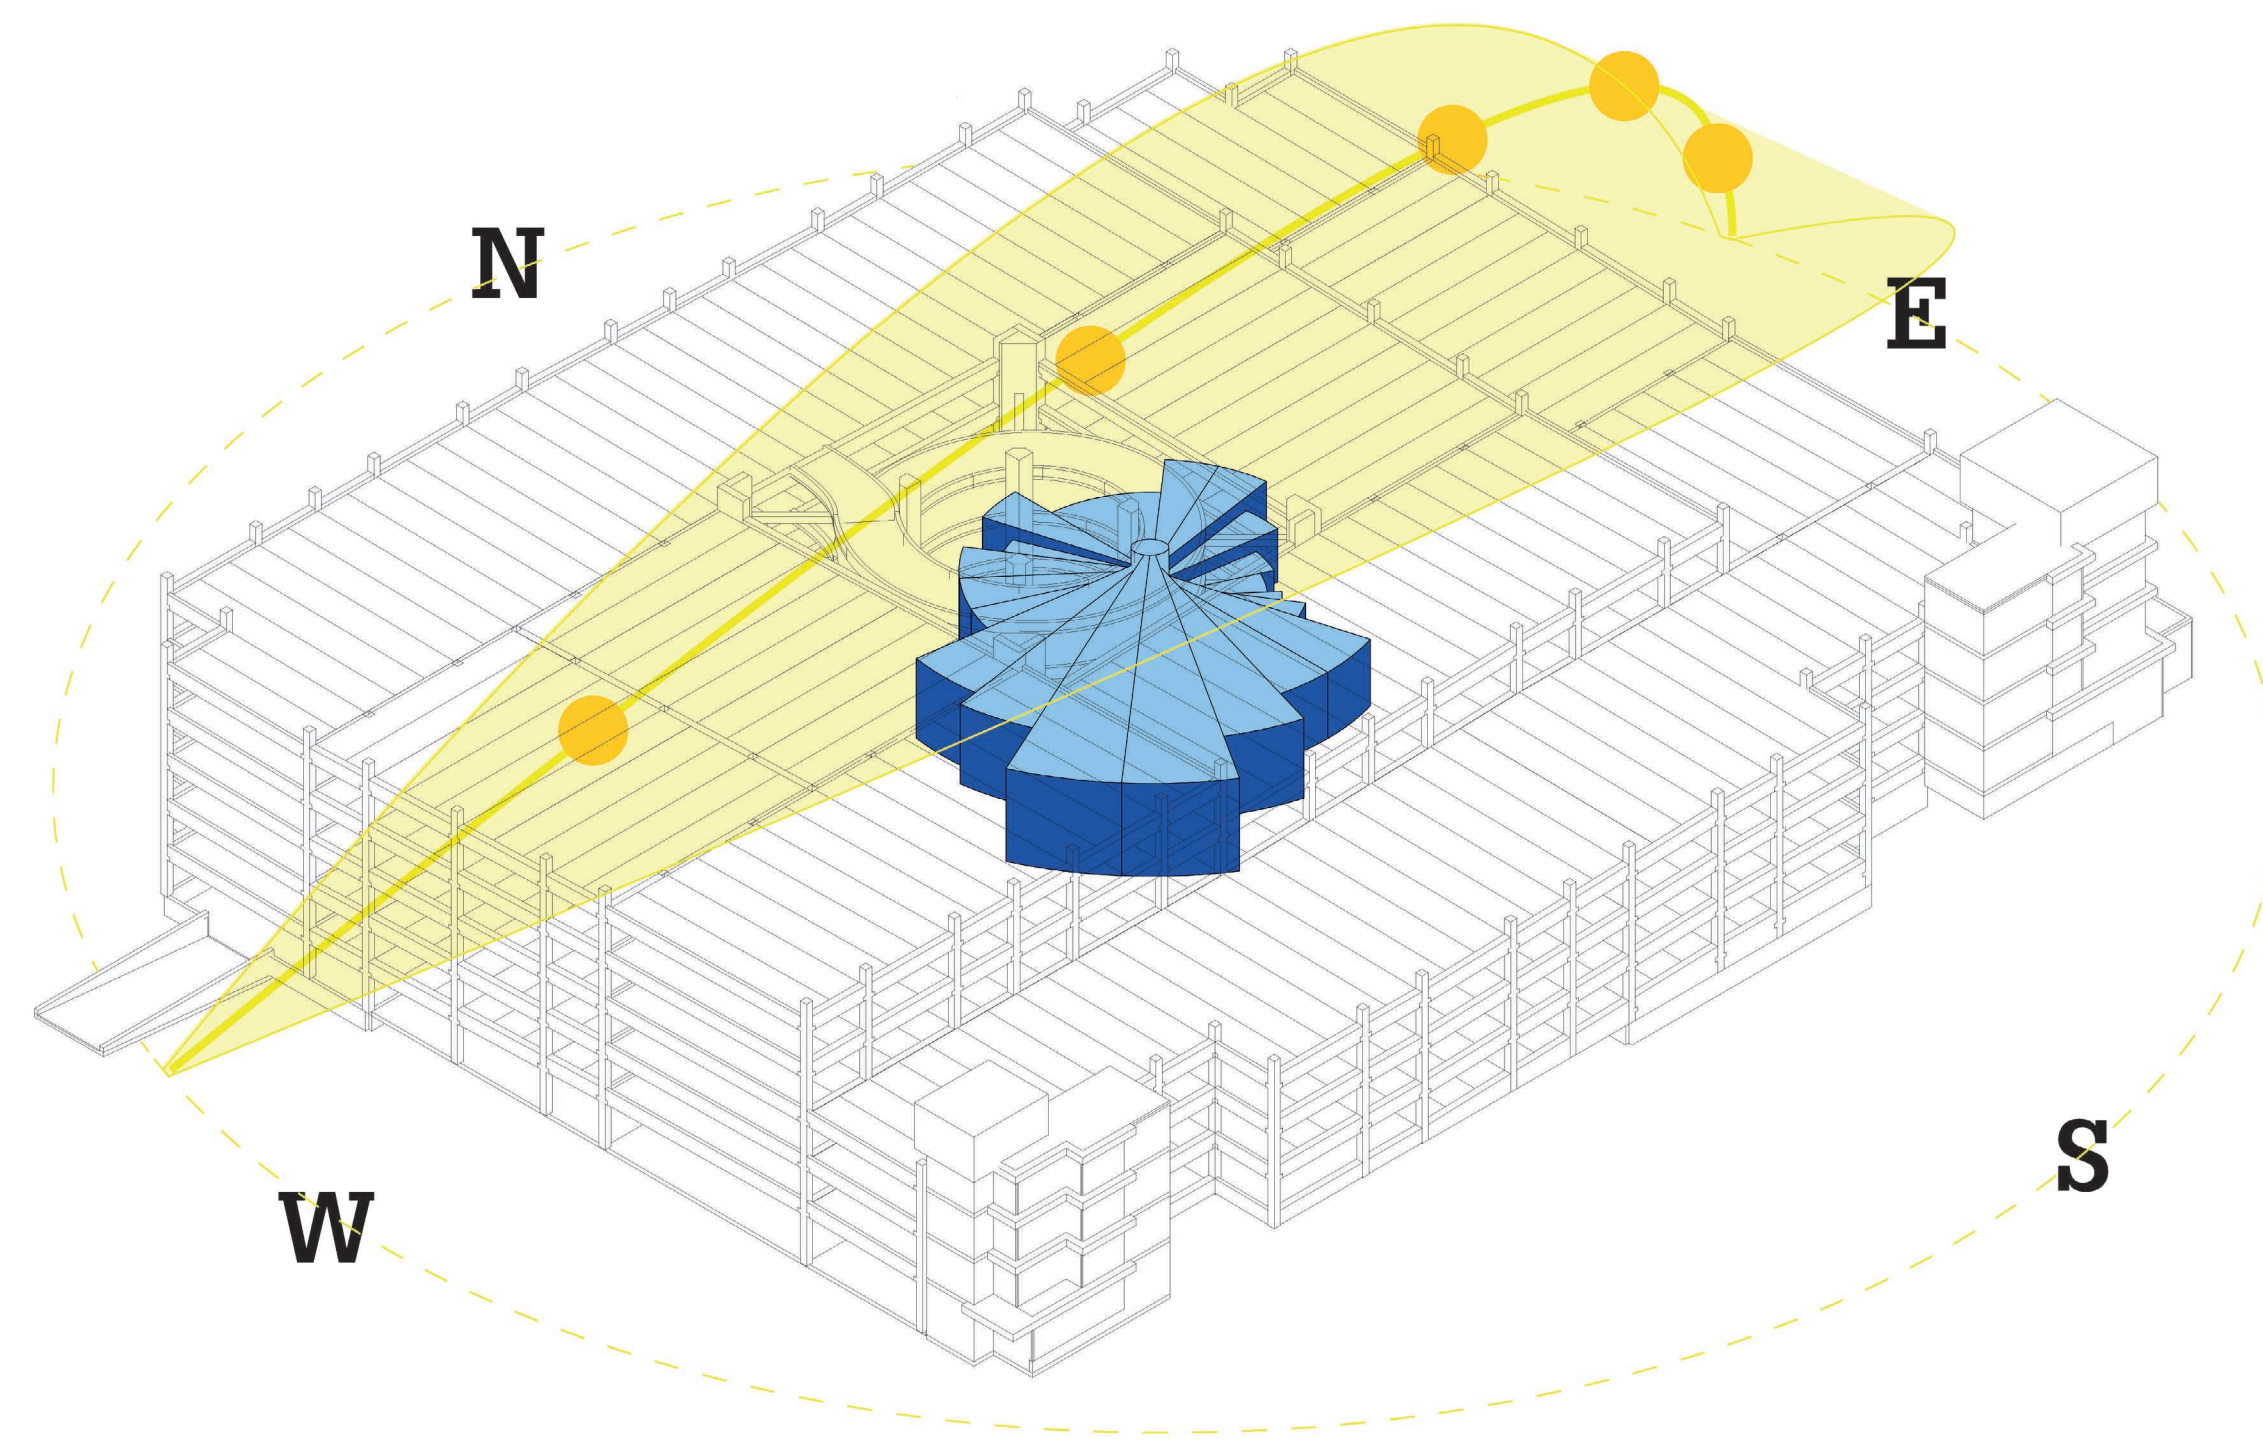


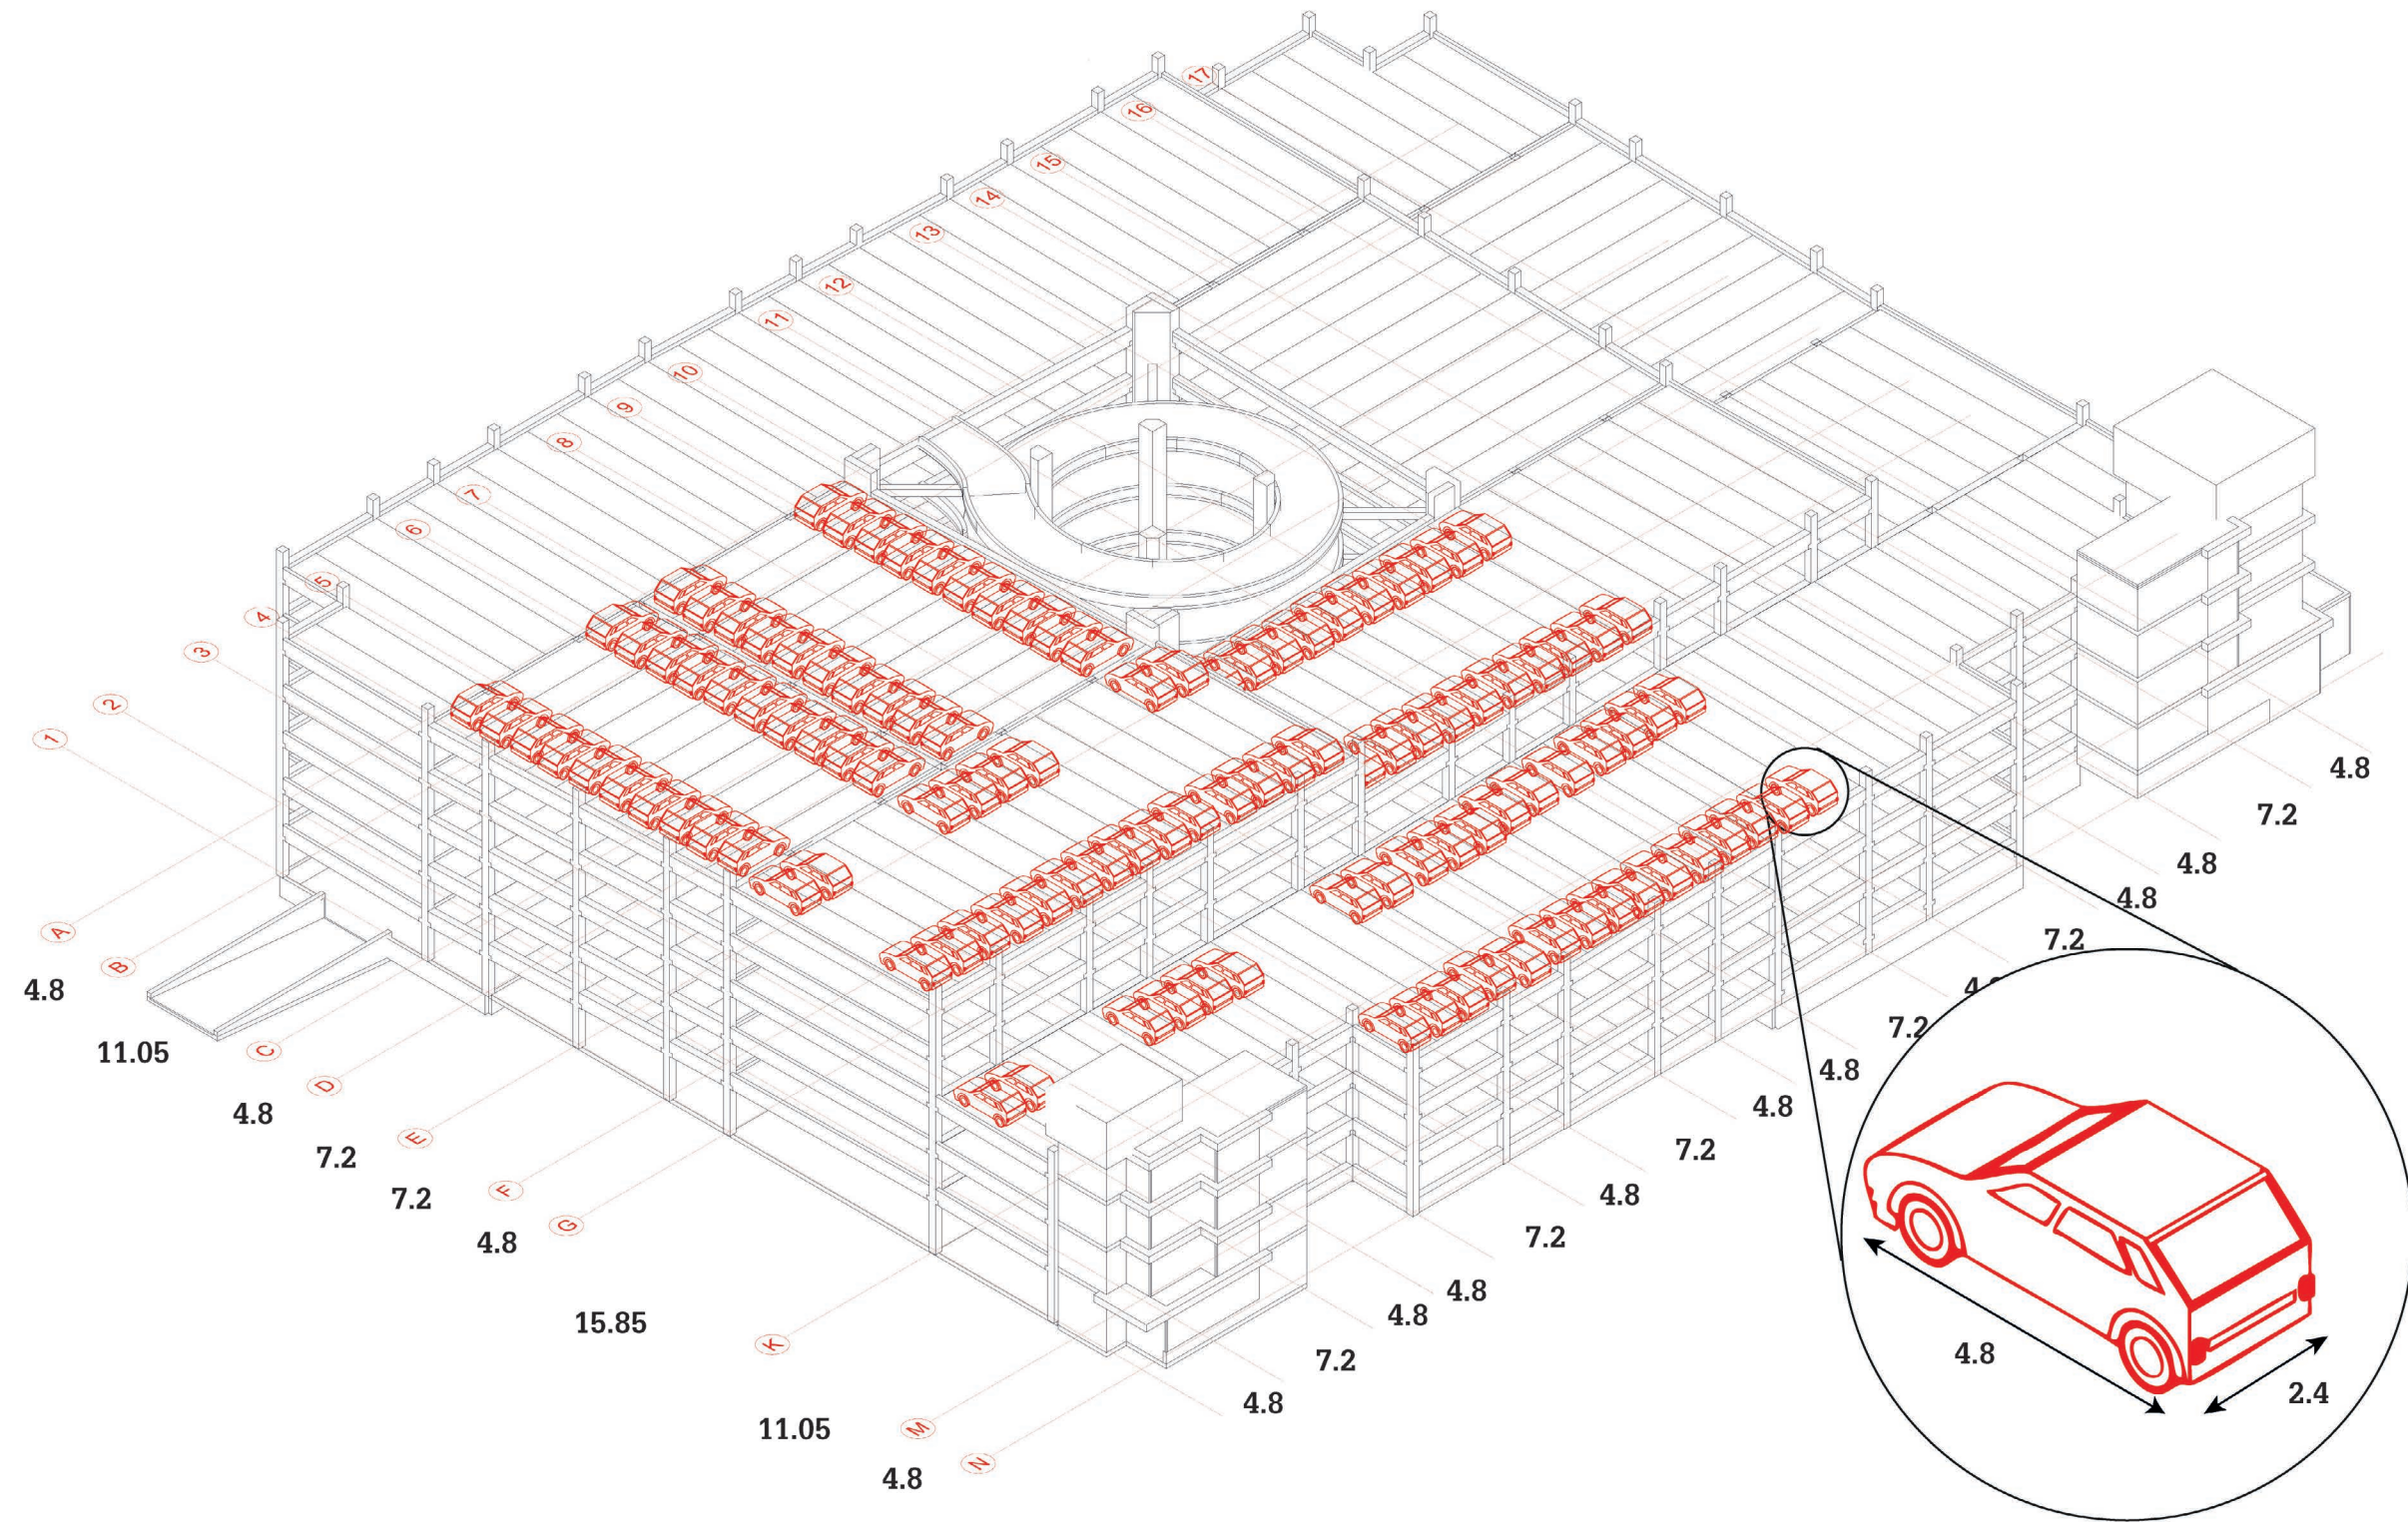


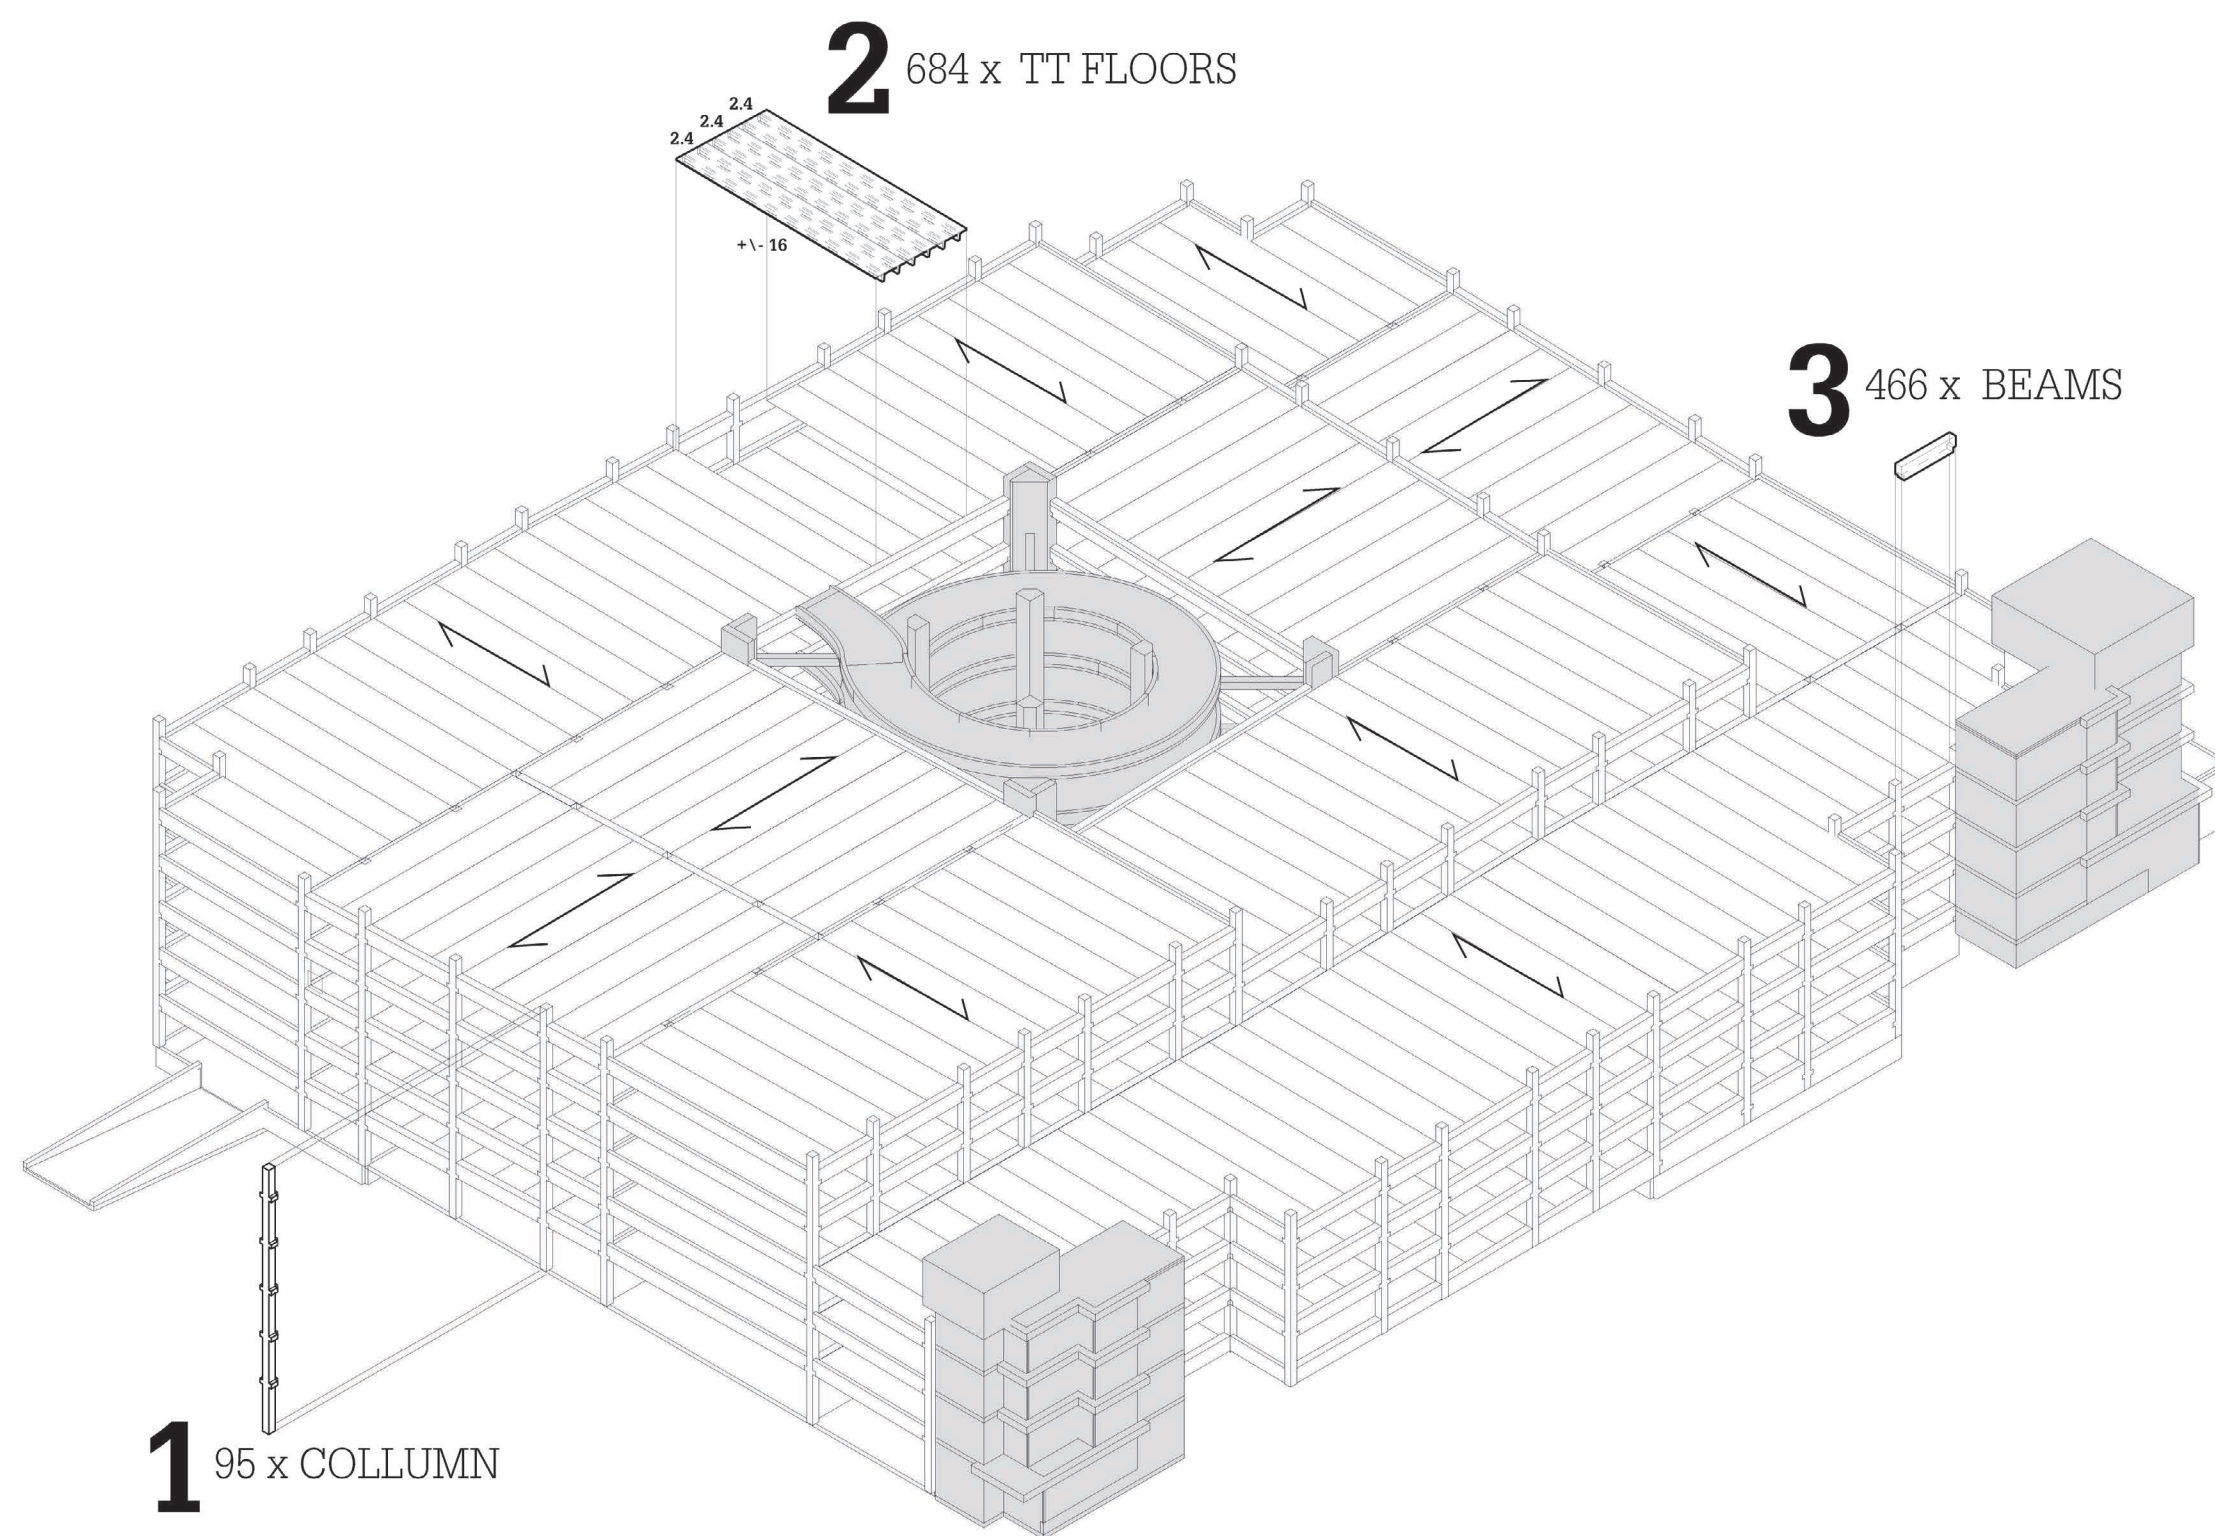

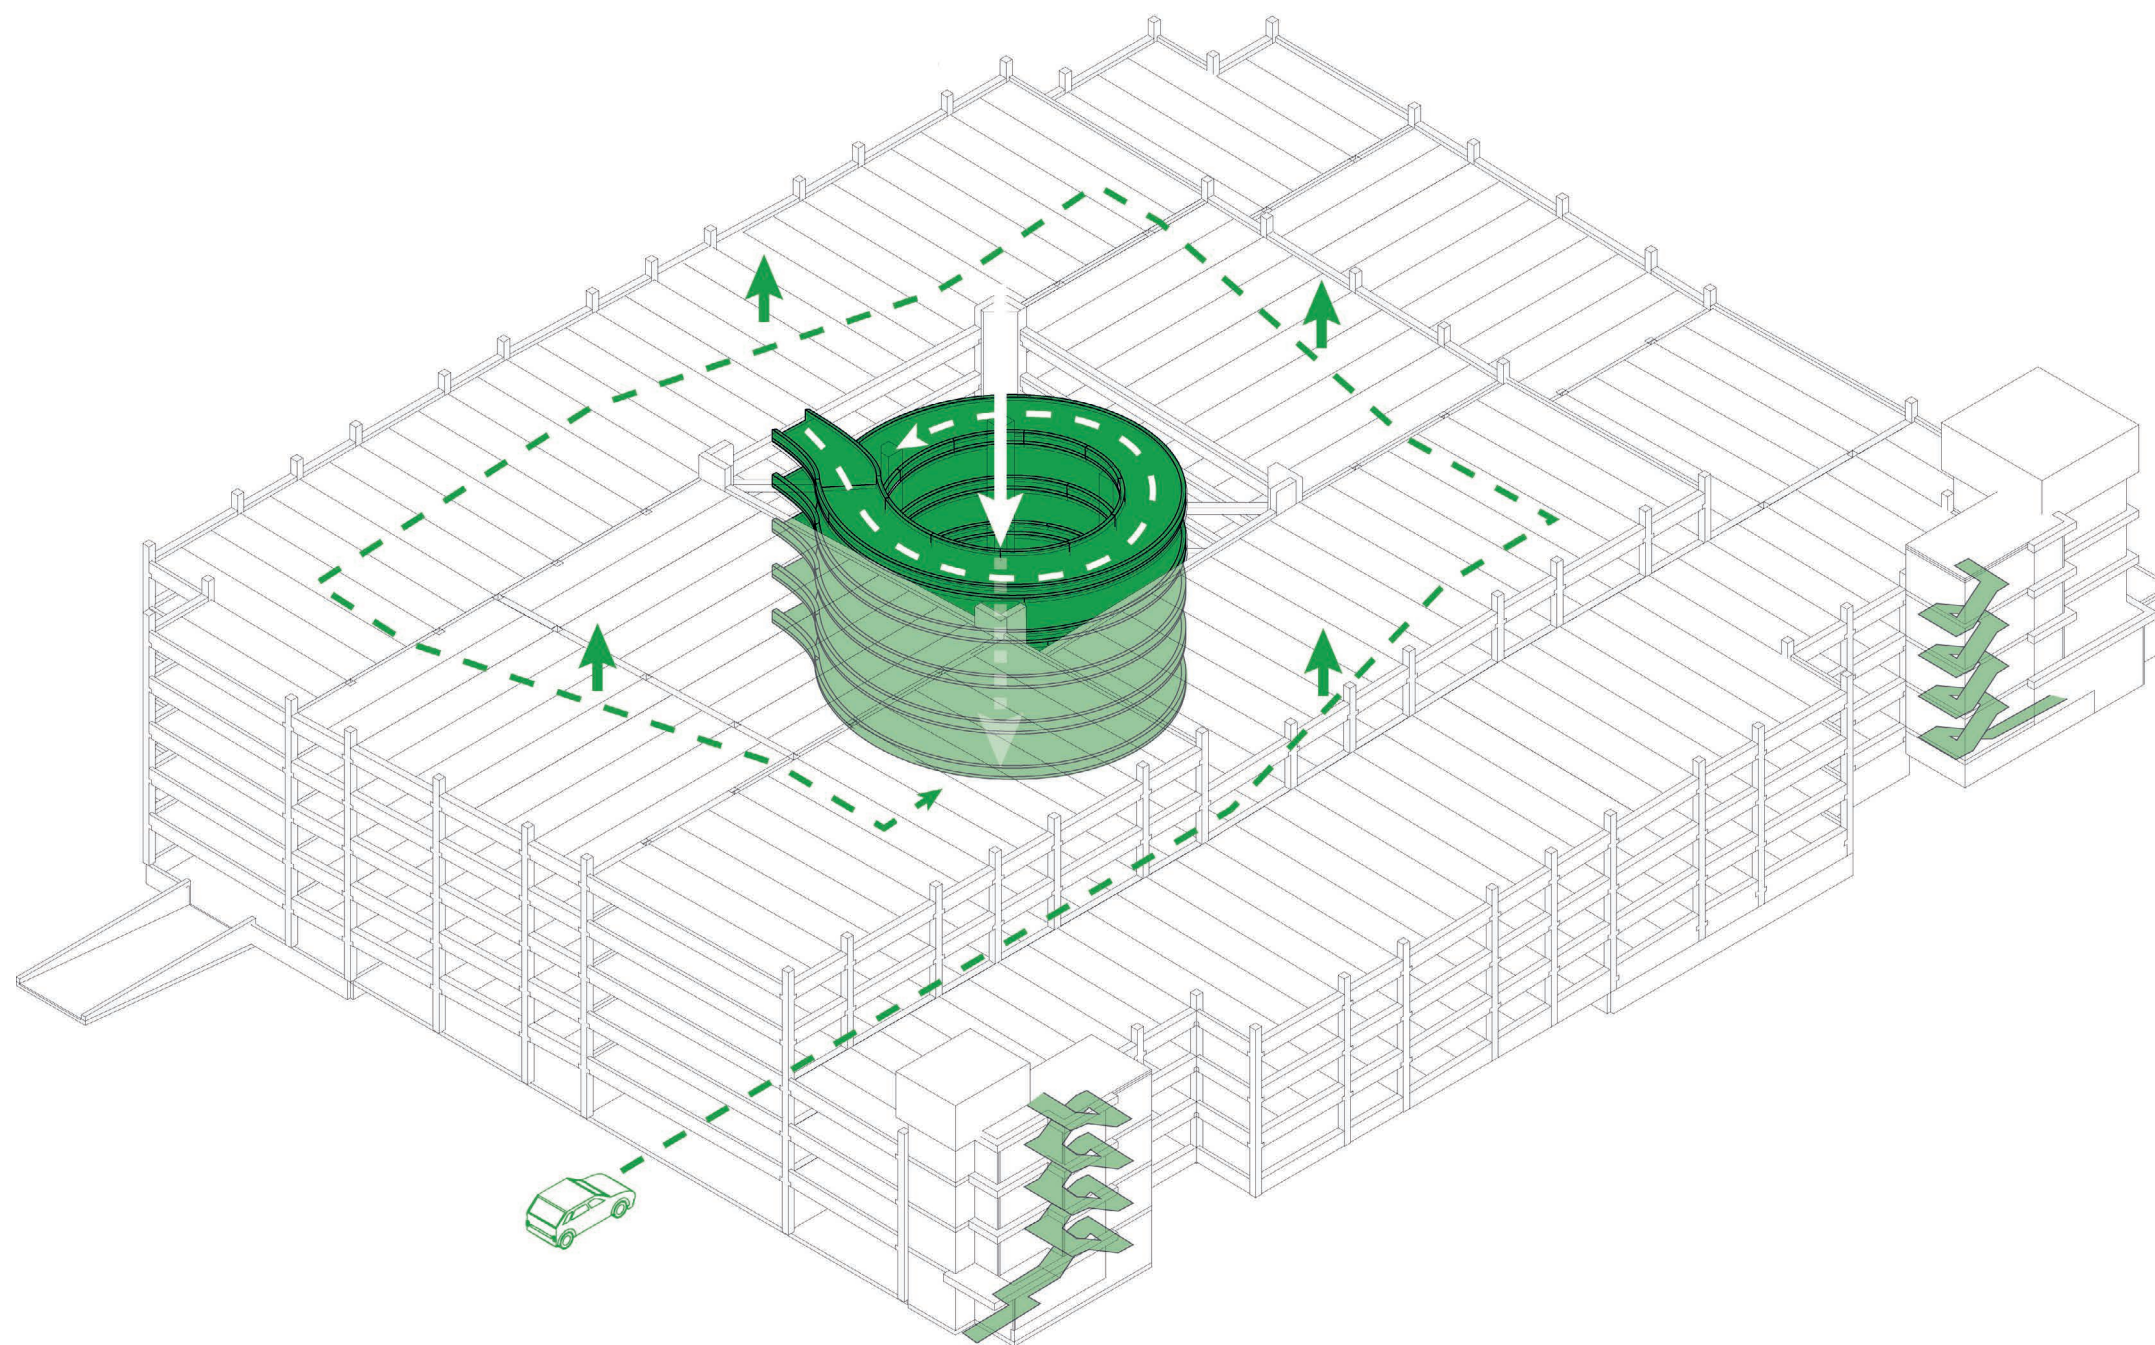


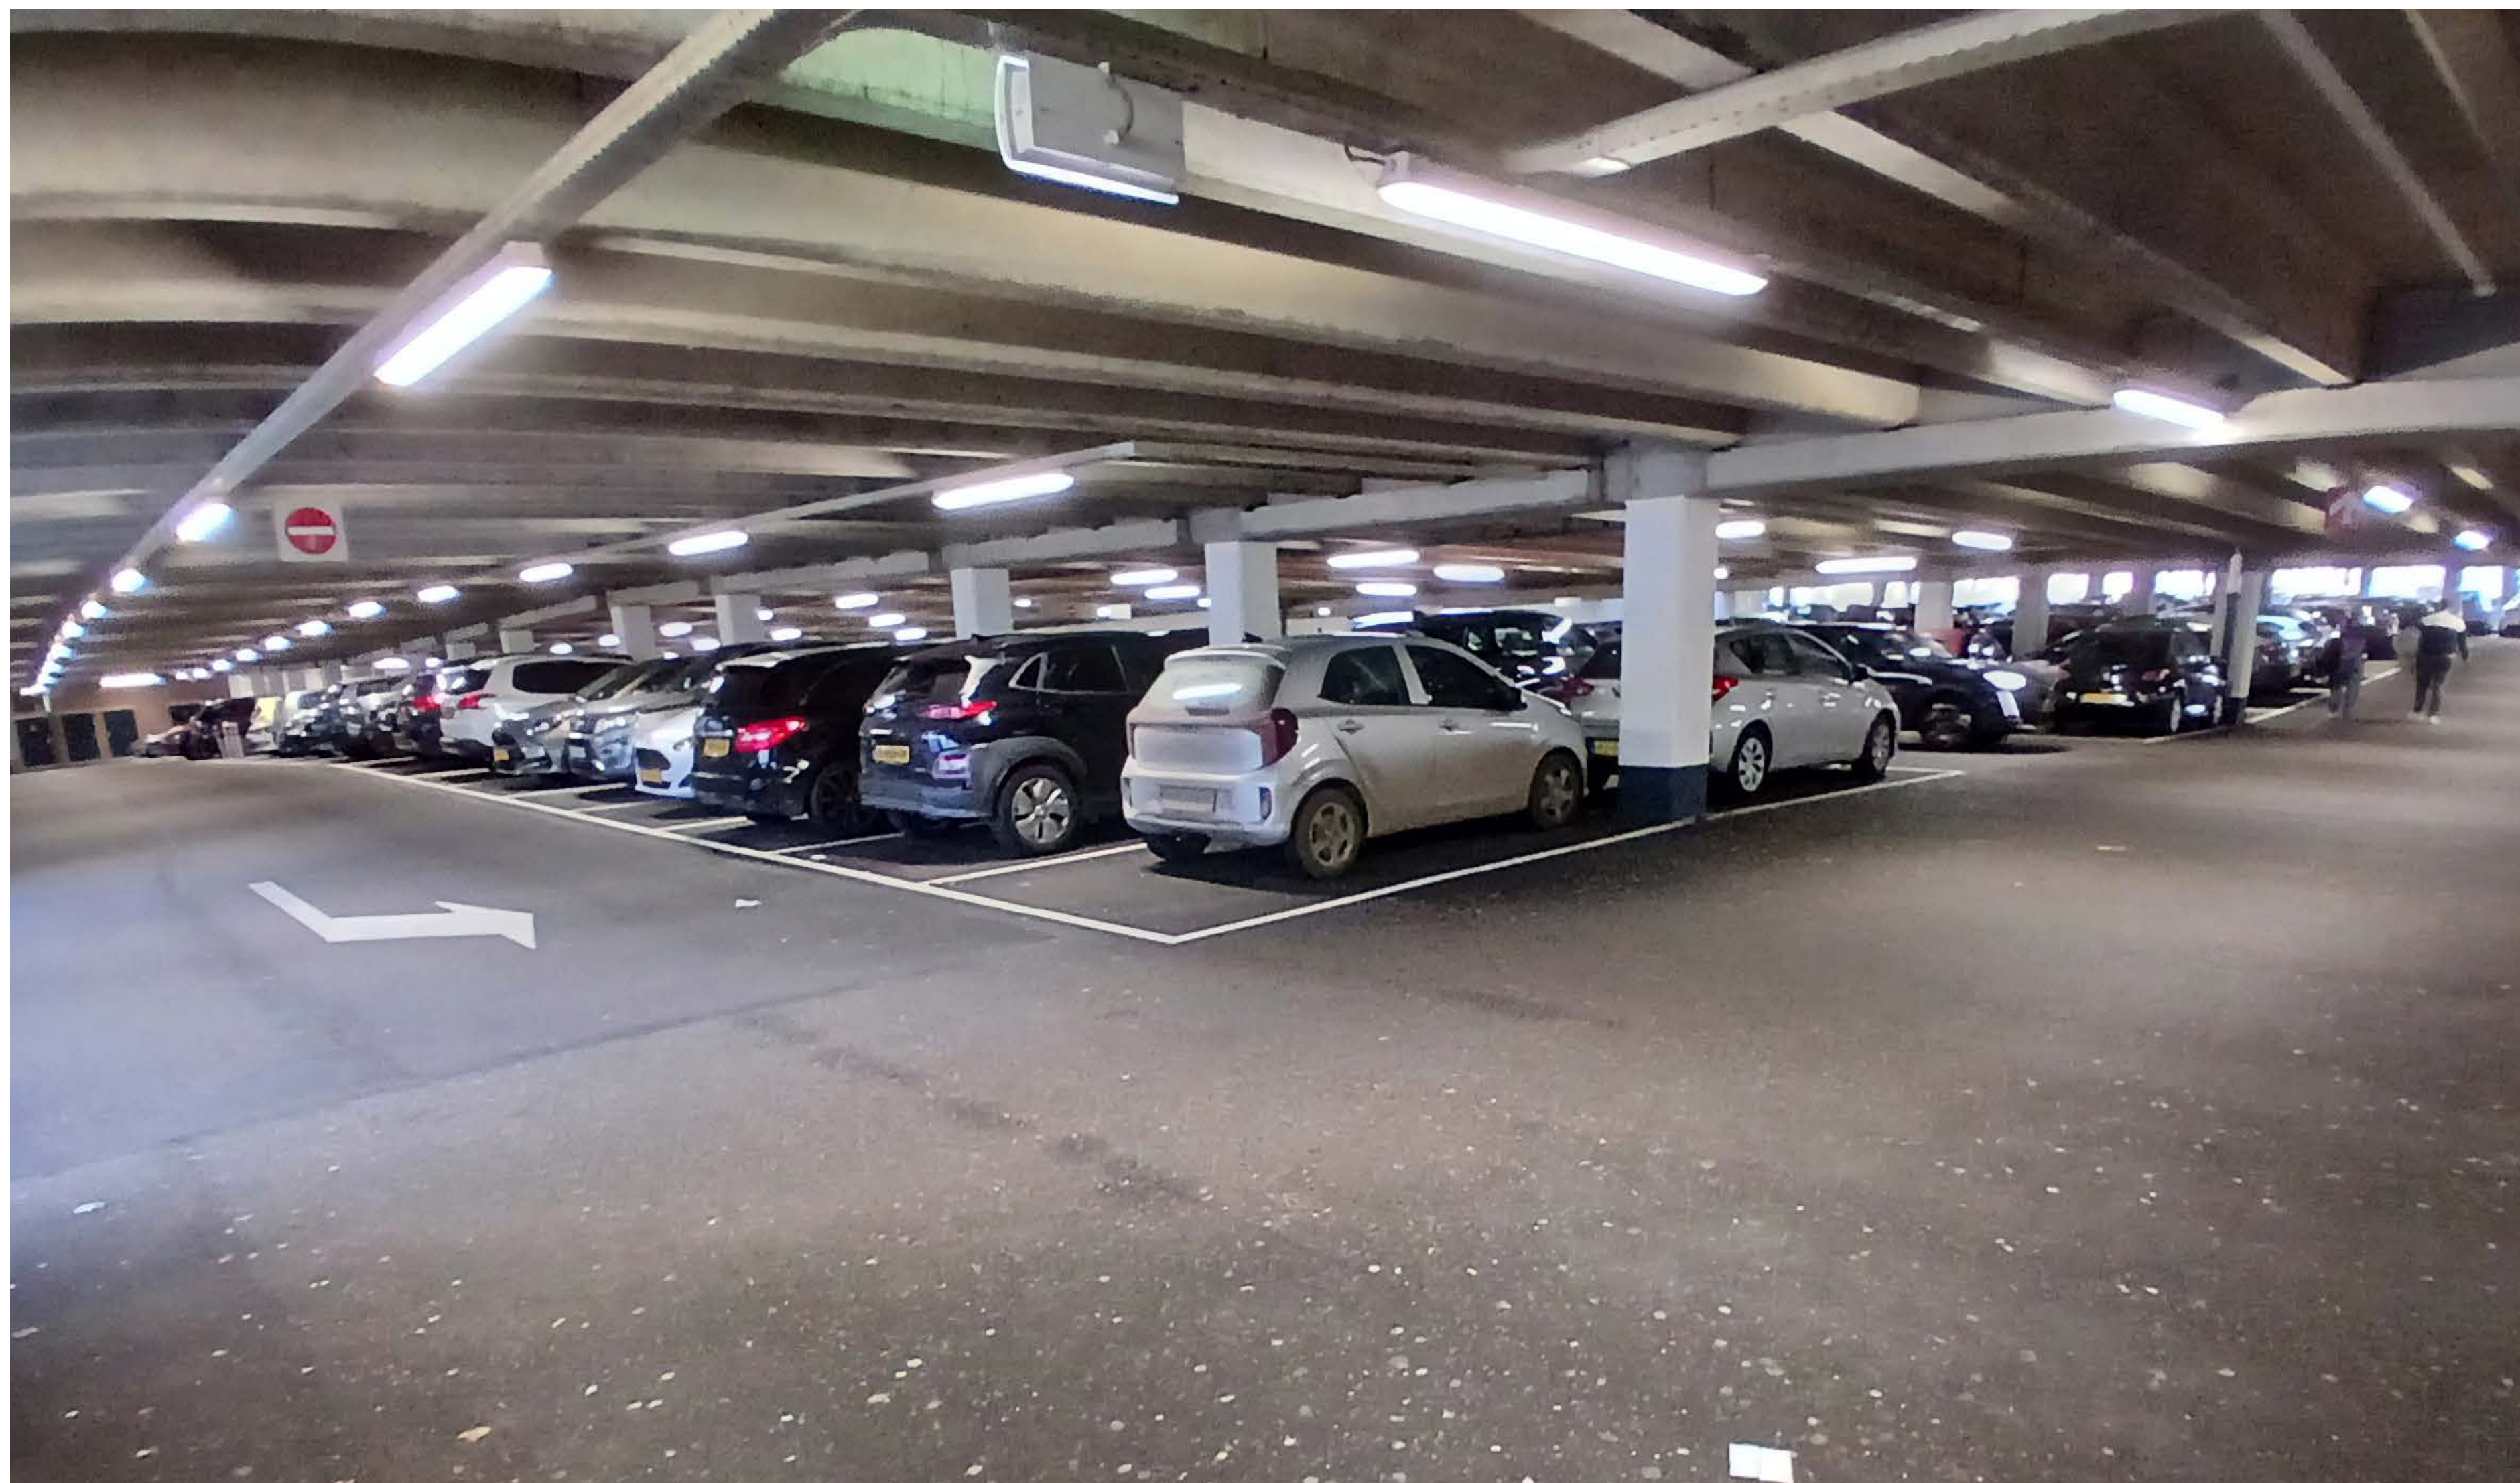

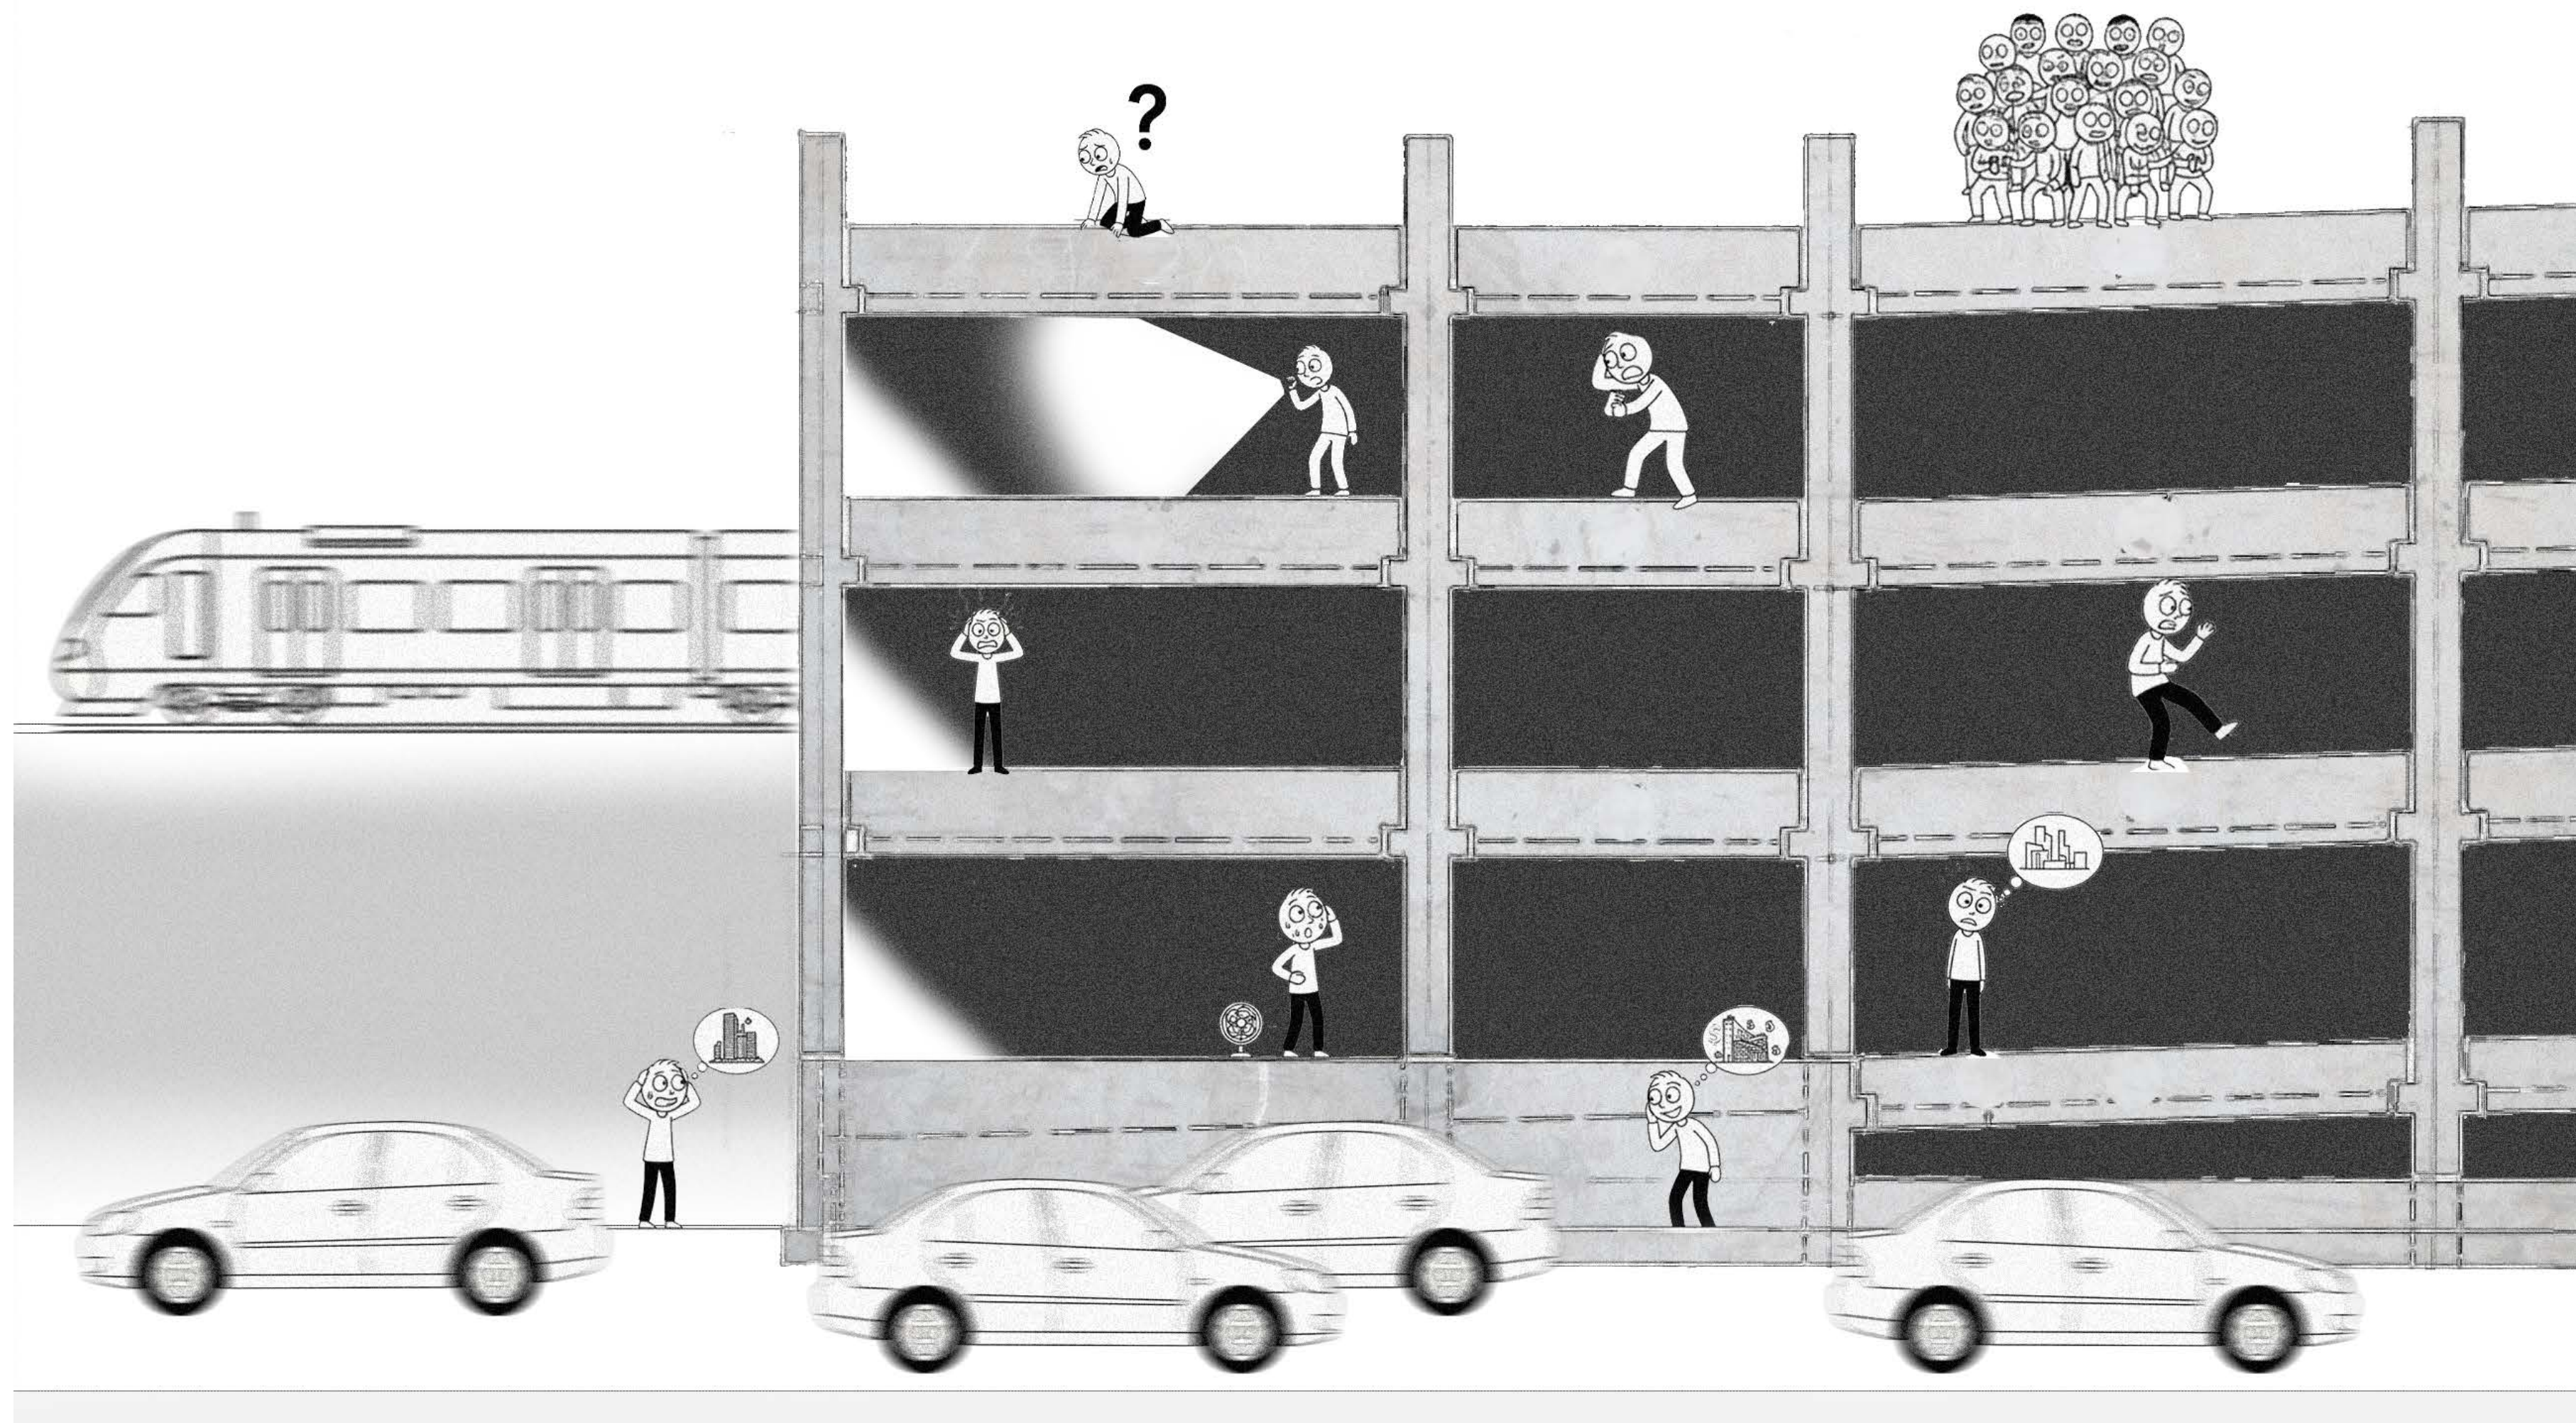


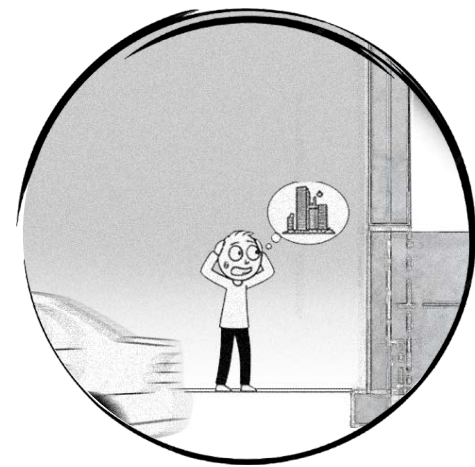


**CAR-ORIENTED
URBAN LOGIC**

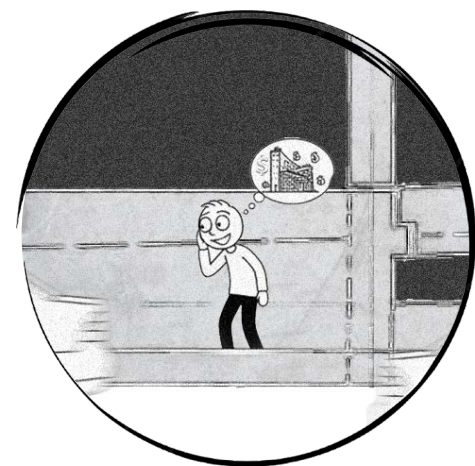


**DEMOLITION ENABLES
DENSIFICATION**

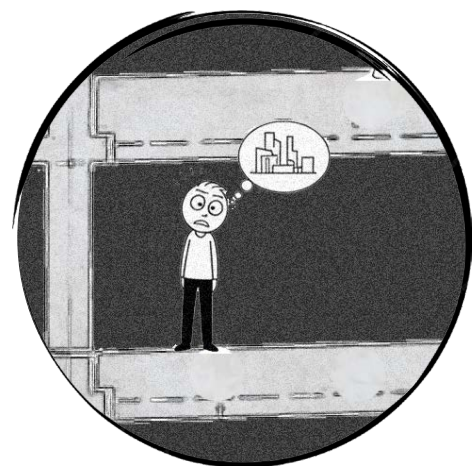


**LOW ARCHITECTURAL
STATUS**

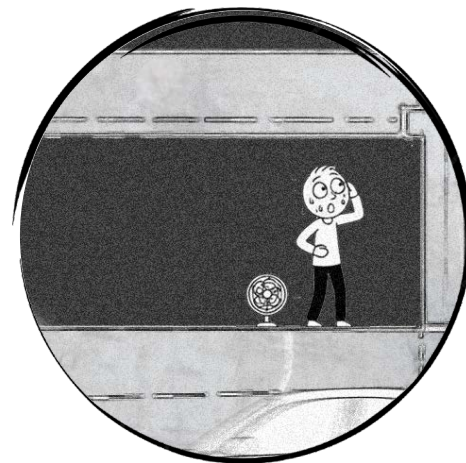


**NO INTERGRATED
CLIMATE SYSTEMS**

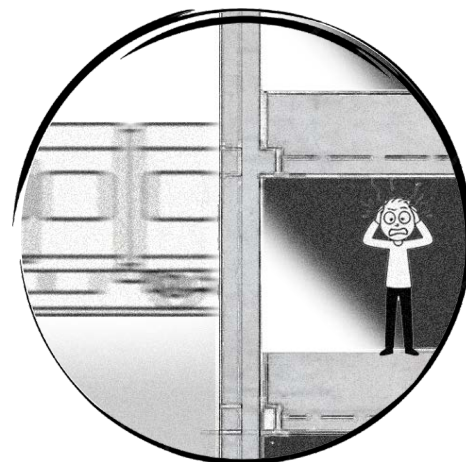


**NO ACOUSTIC OR
THERMAL PERFORMANCE**

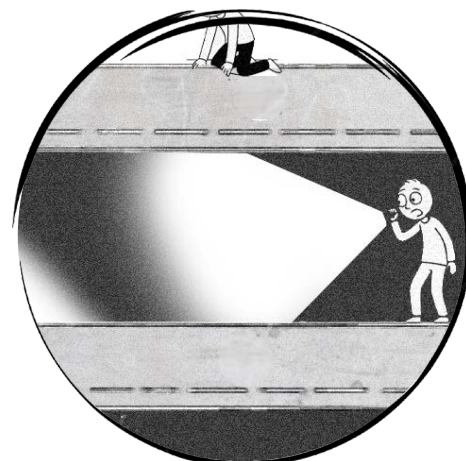


**EXCESSIVE
BUILDING DEPTH**
poor daylight penetration

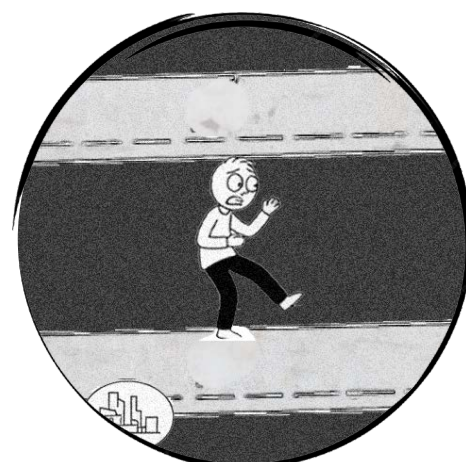


**SLOPED FLOOR
PLATES**

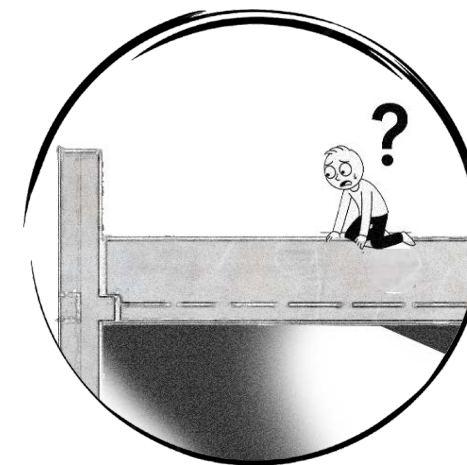

**LACK OF INTERNAL
CONNECTIONS**
inefficient for non-parking uses

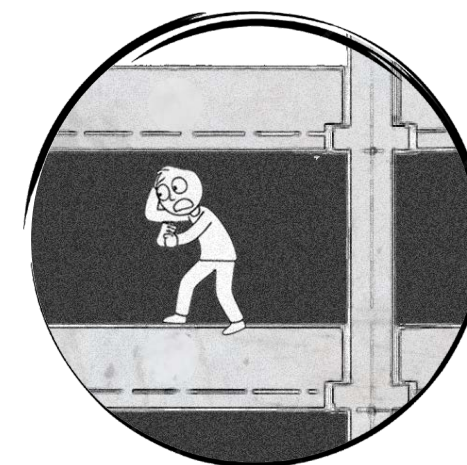


**INCUFFICIENT FLOOR-
TO-CEILING HEIGHT**

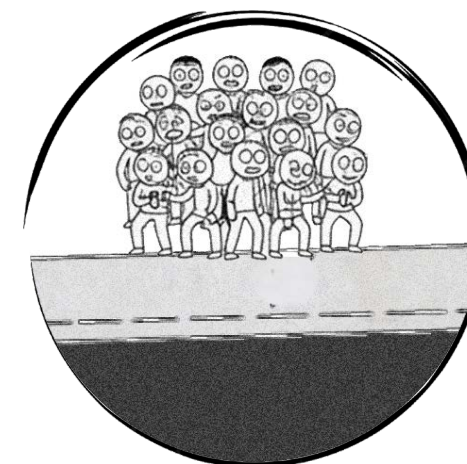


**STRUCTURE OPTIMISED
FOR VEHICLES**




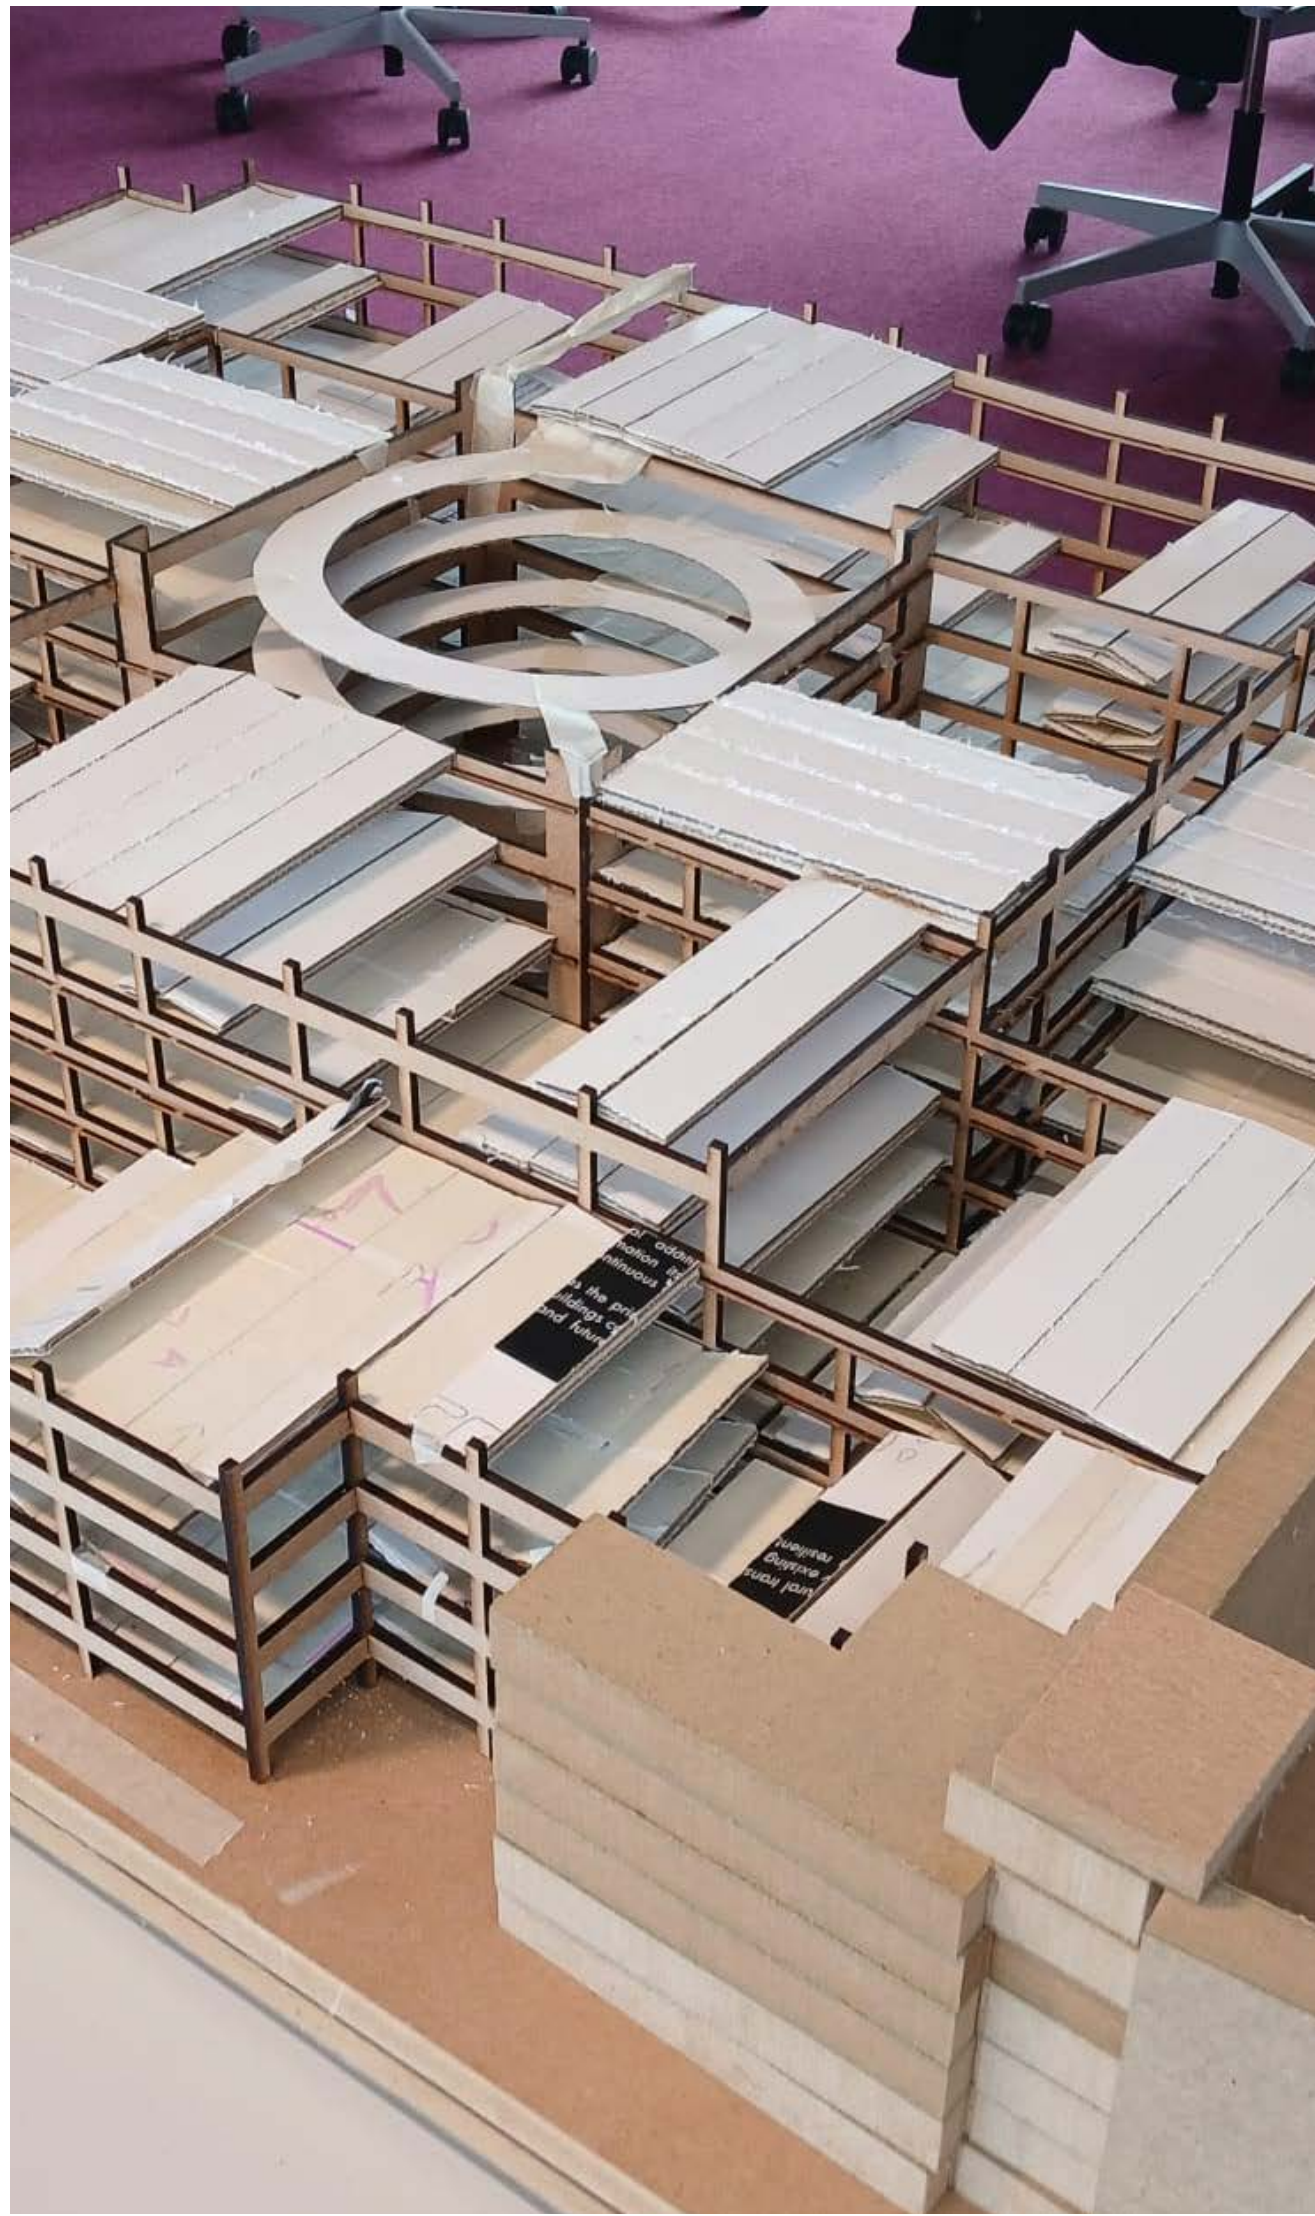

How can the **subtractive** transformation of an existing concrete parking garage convert car-oriented infrastructure into a circular, human-scale innovation environment for Eindhoven?

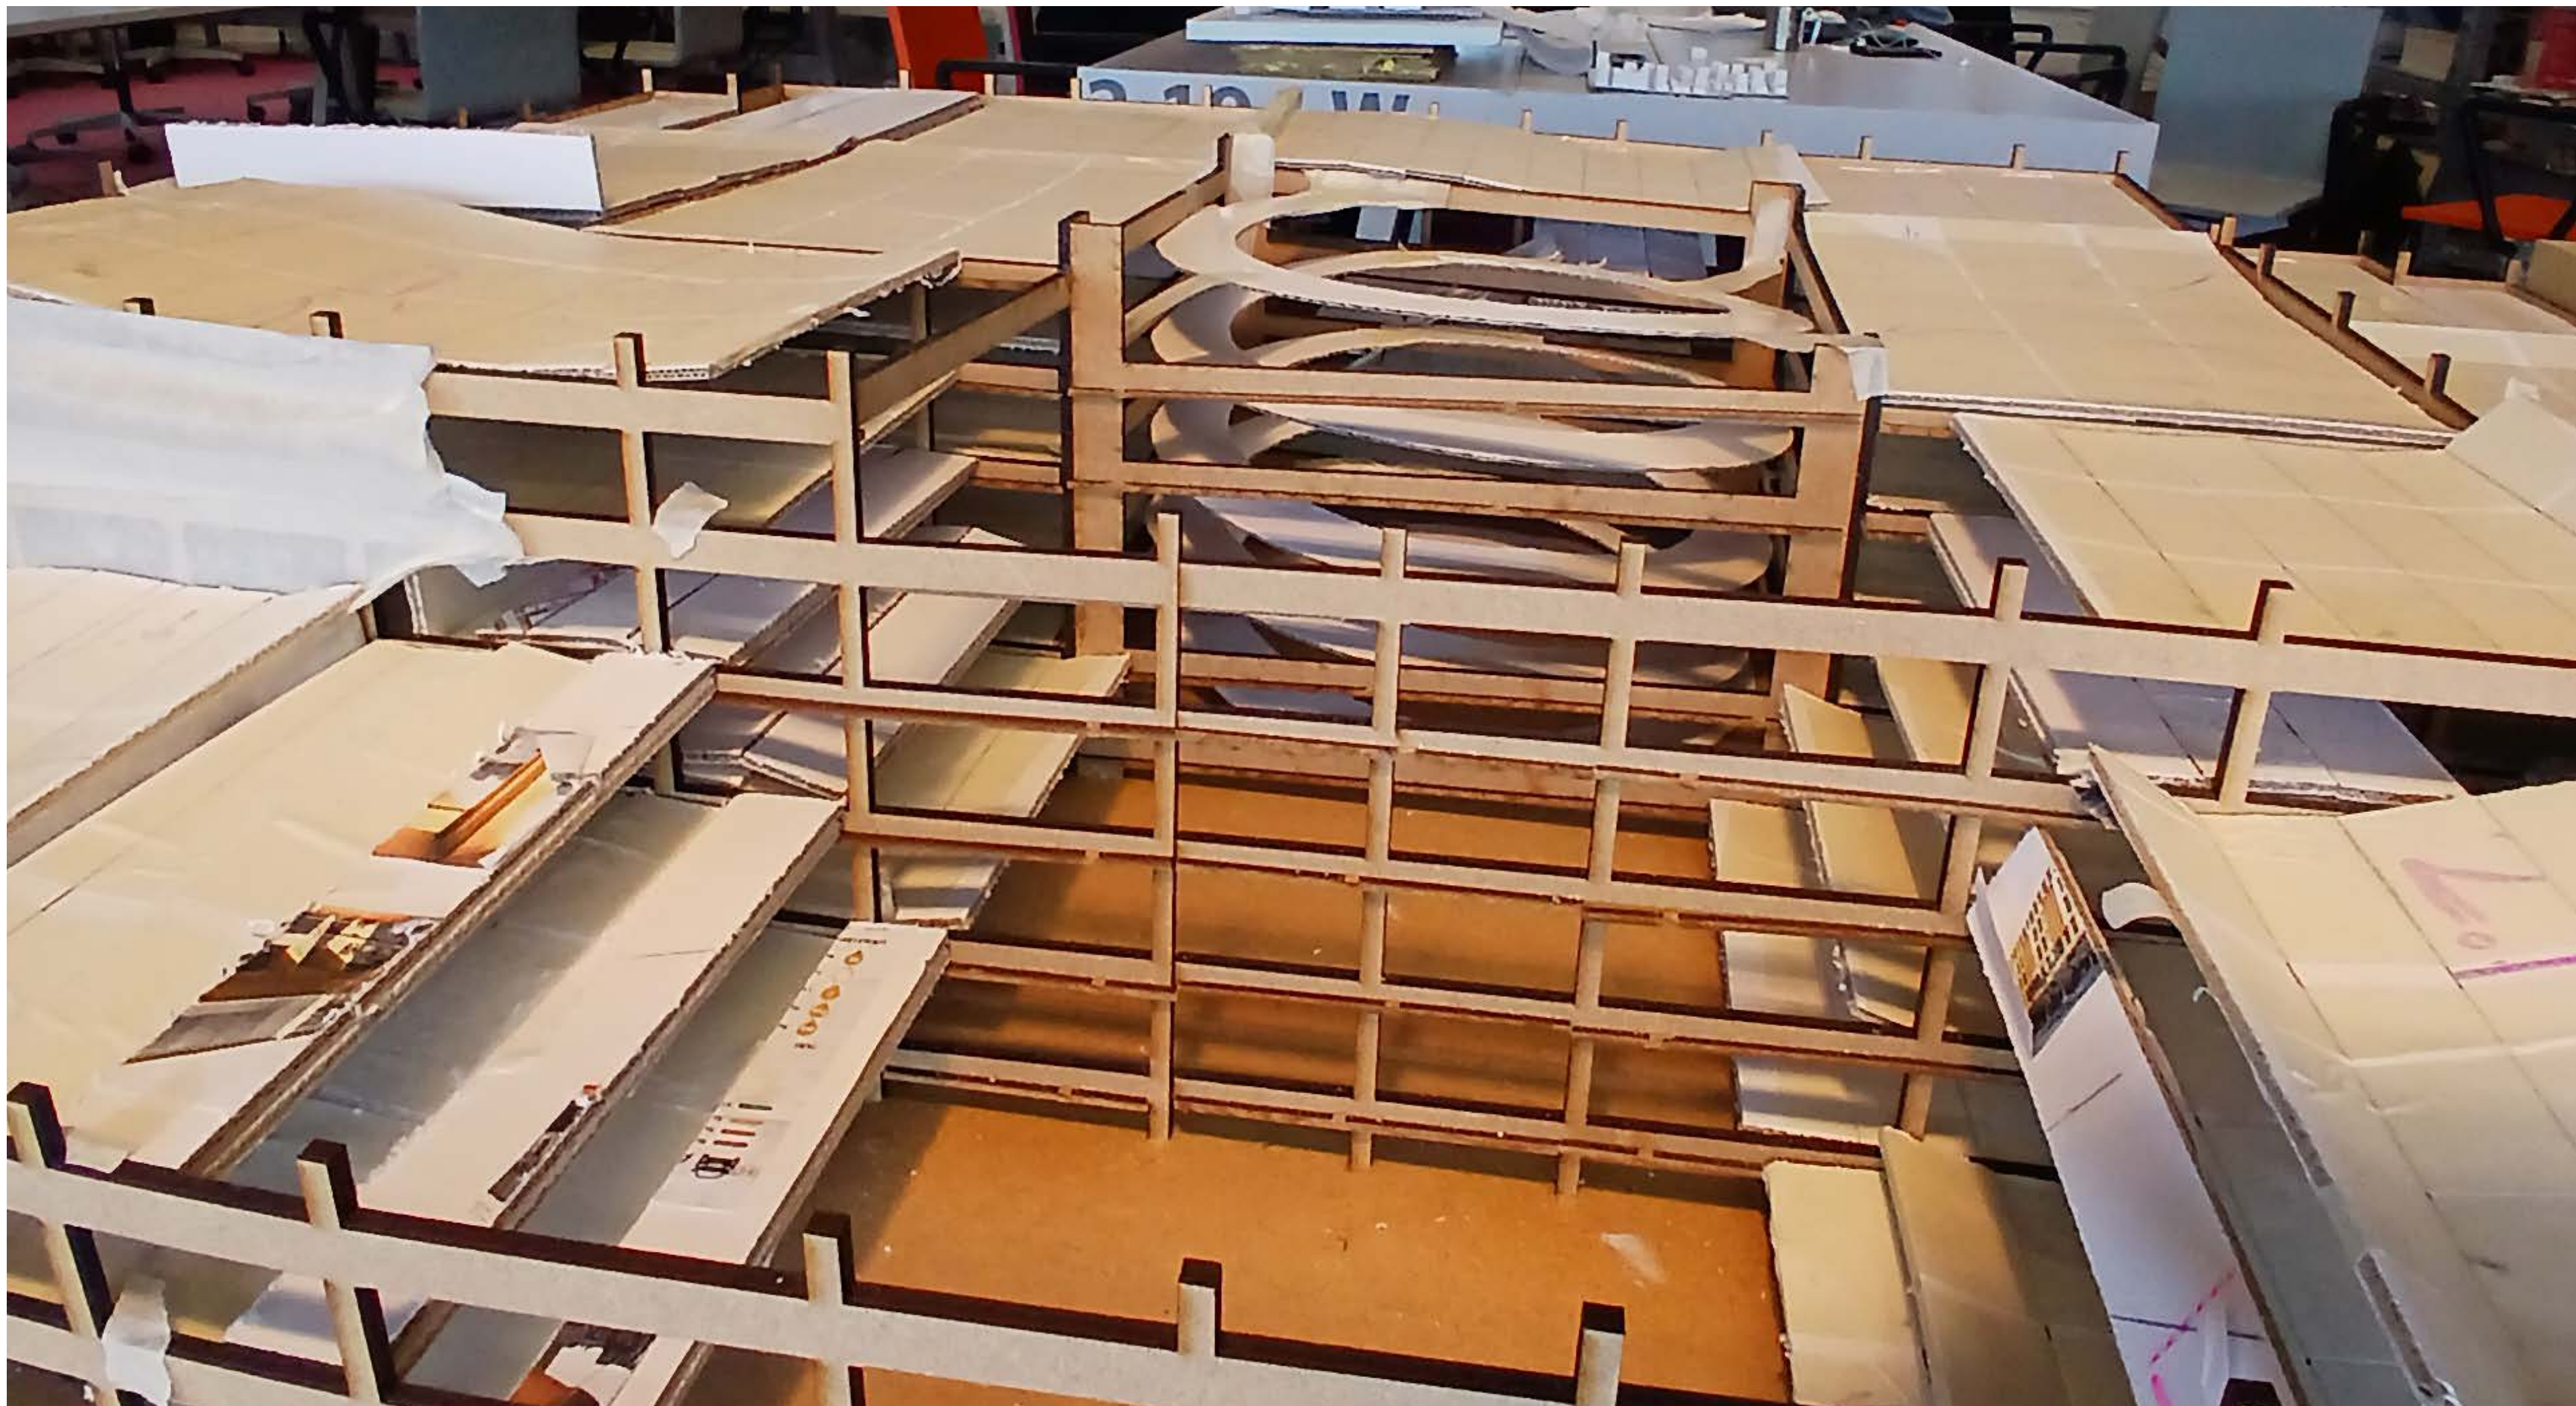


precise

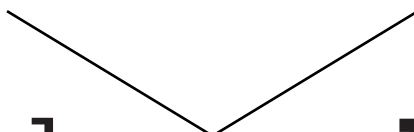


How can the **subtractive** transformation of an existing concrete parking garage convert car-oriented infrastructure into a circular, human-scale innovation environment for Eindhoven?

DEVIDE

24

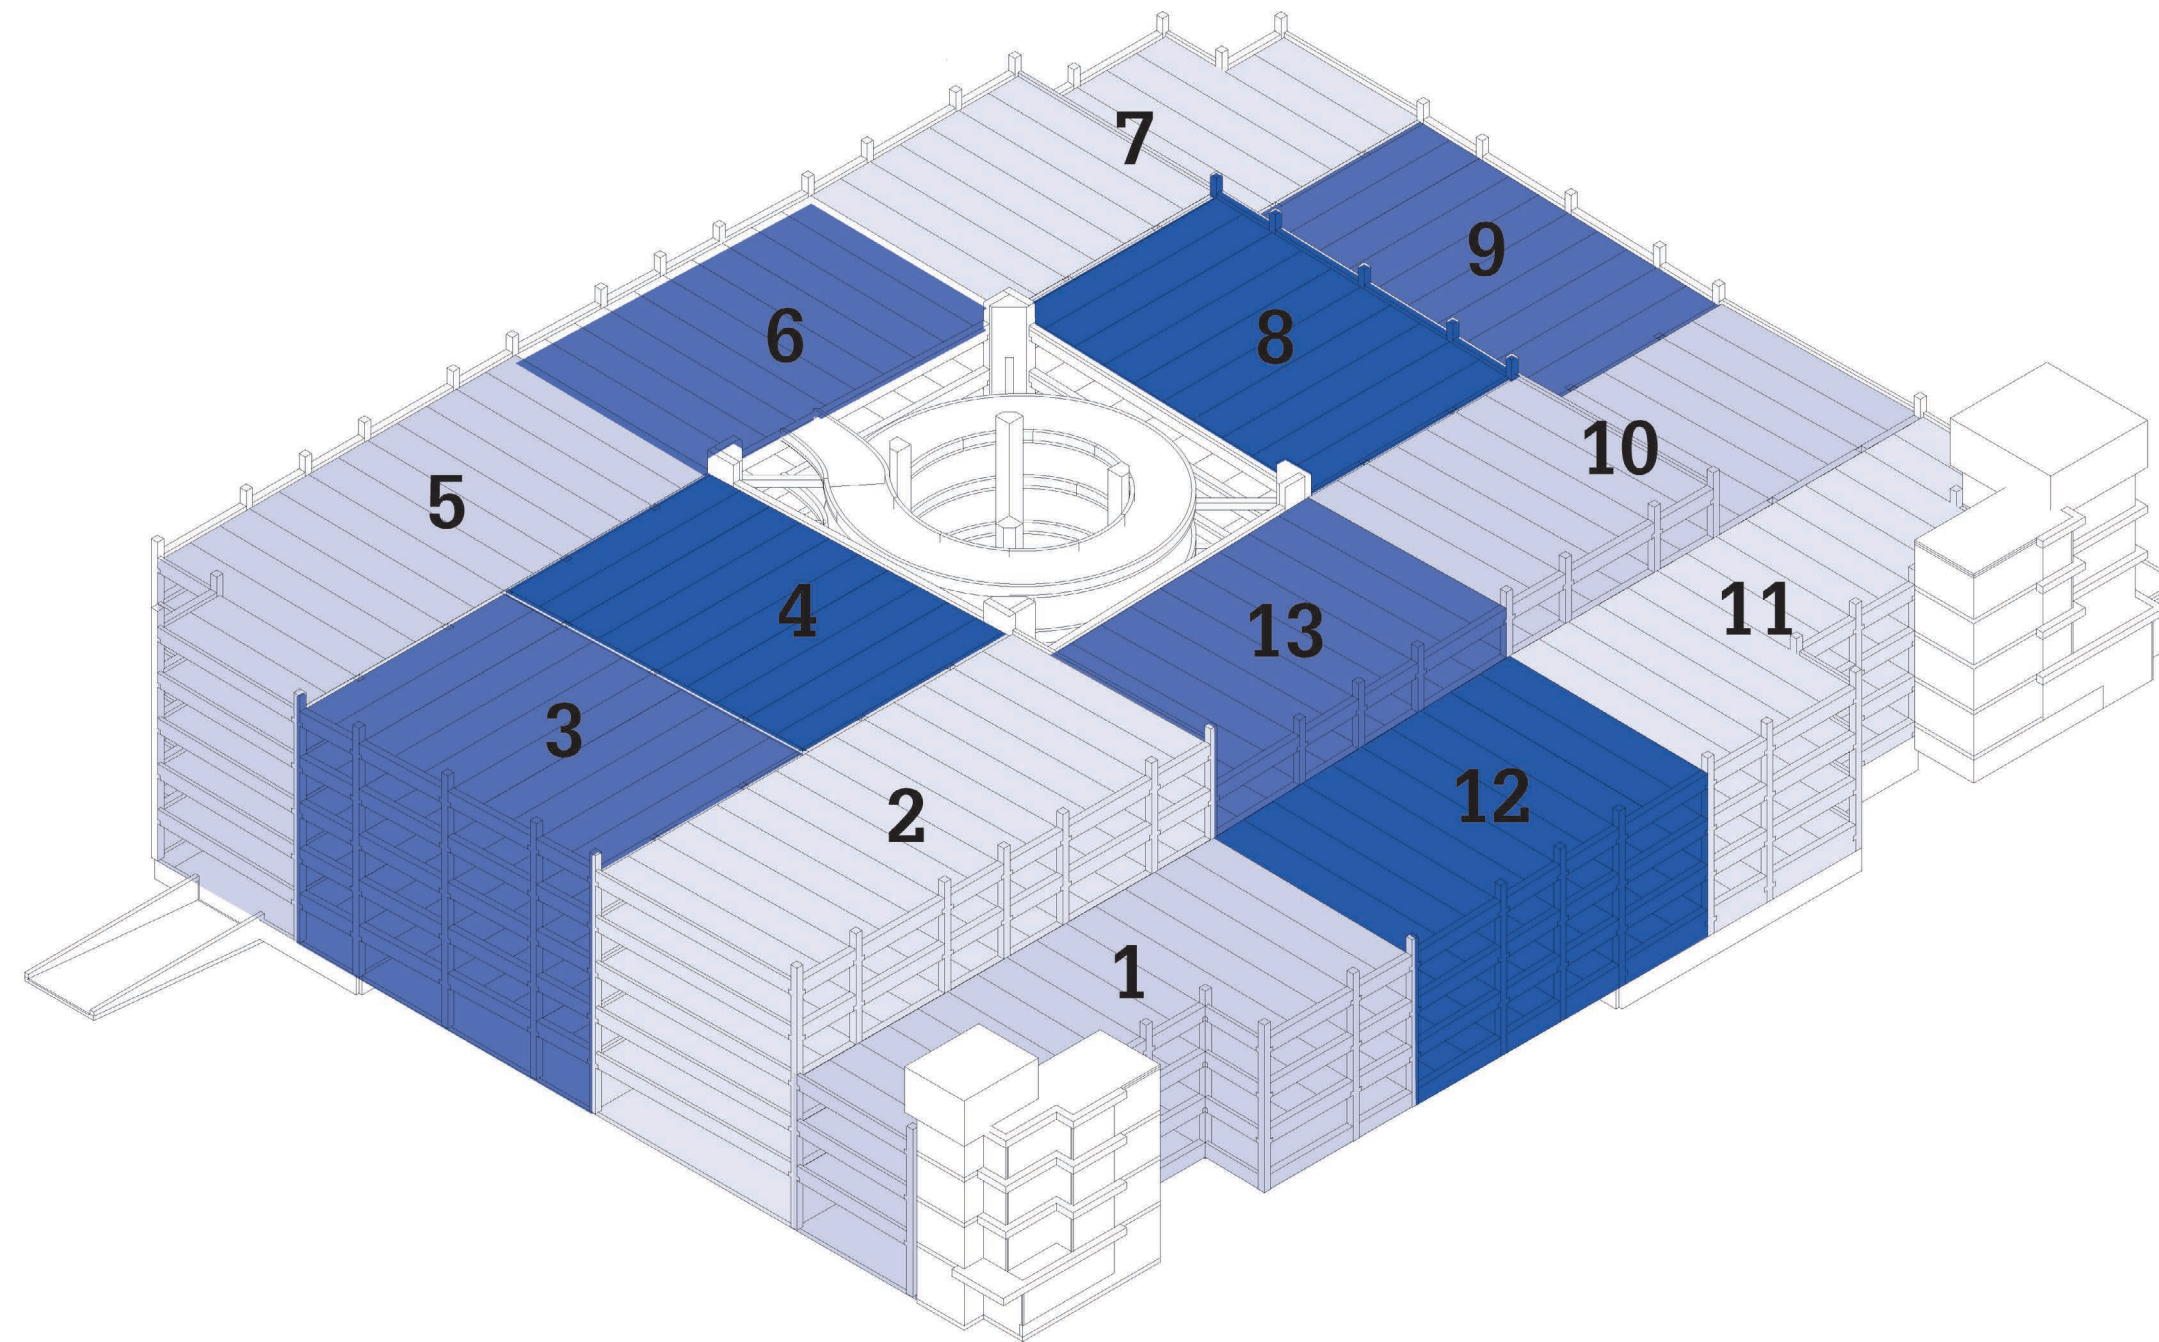


HARVEST

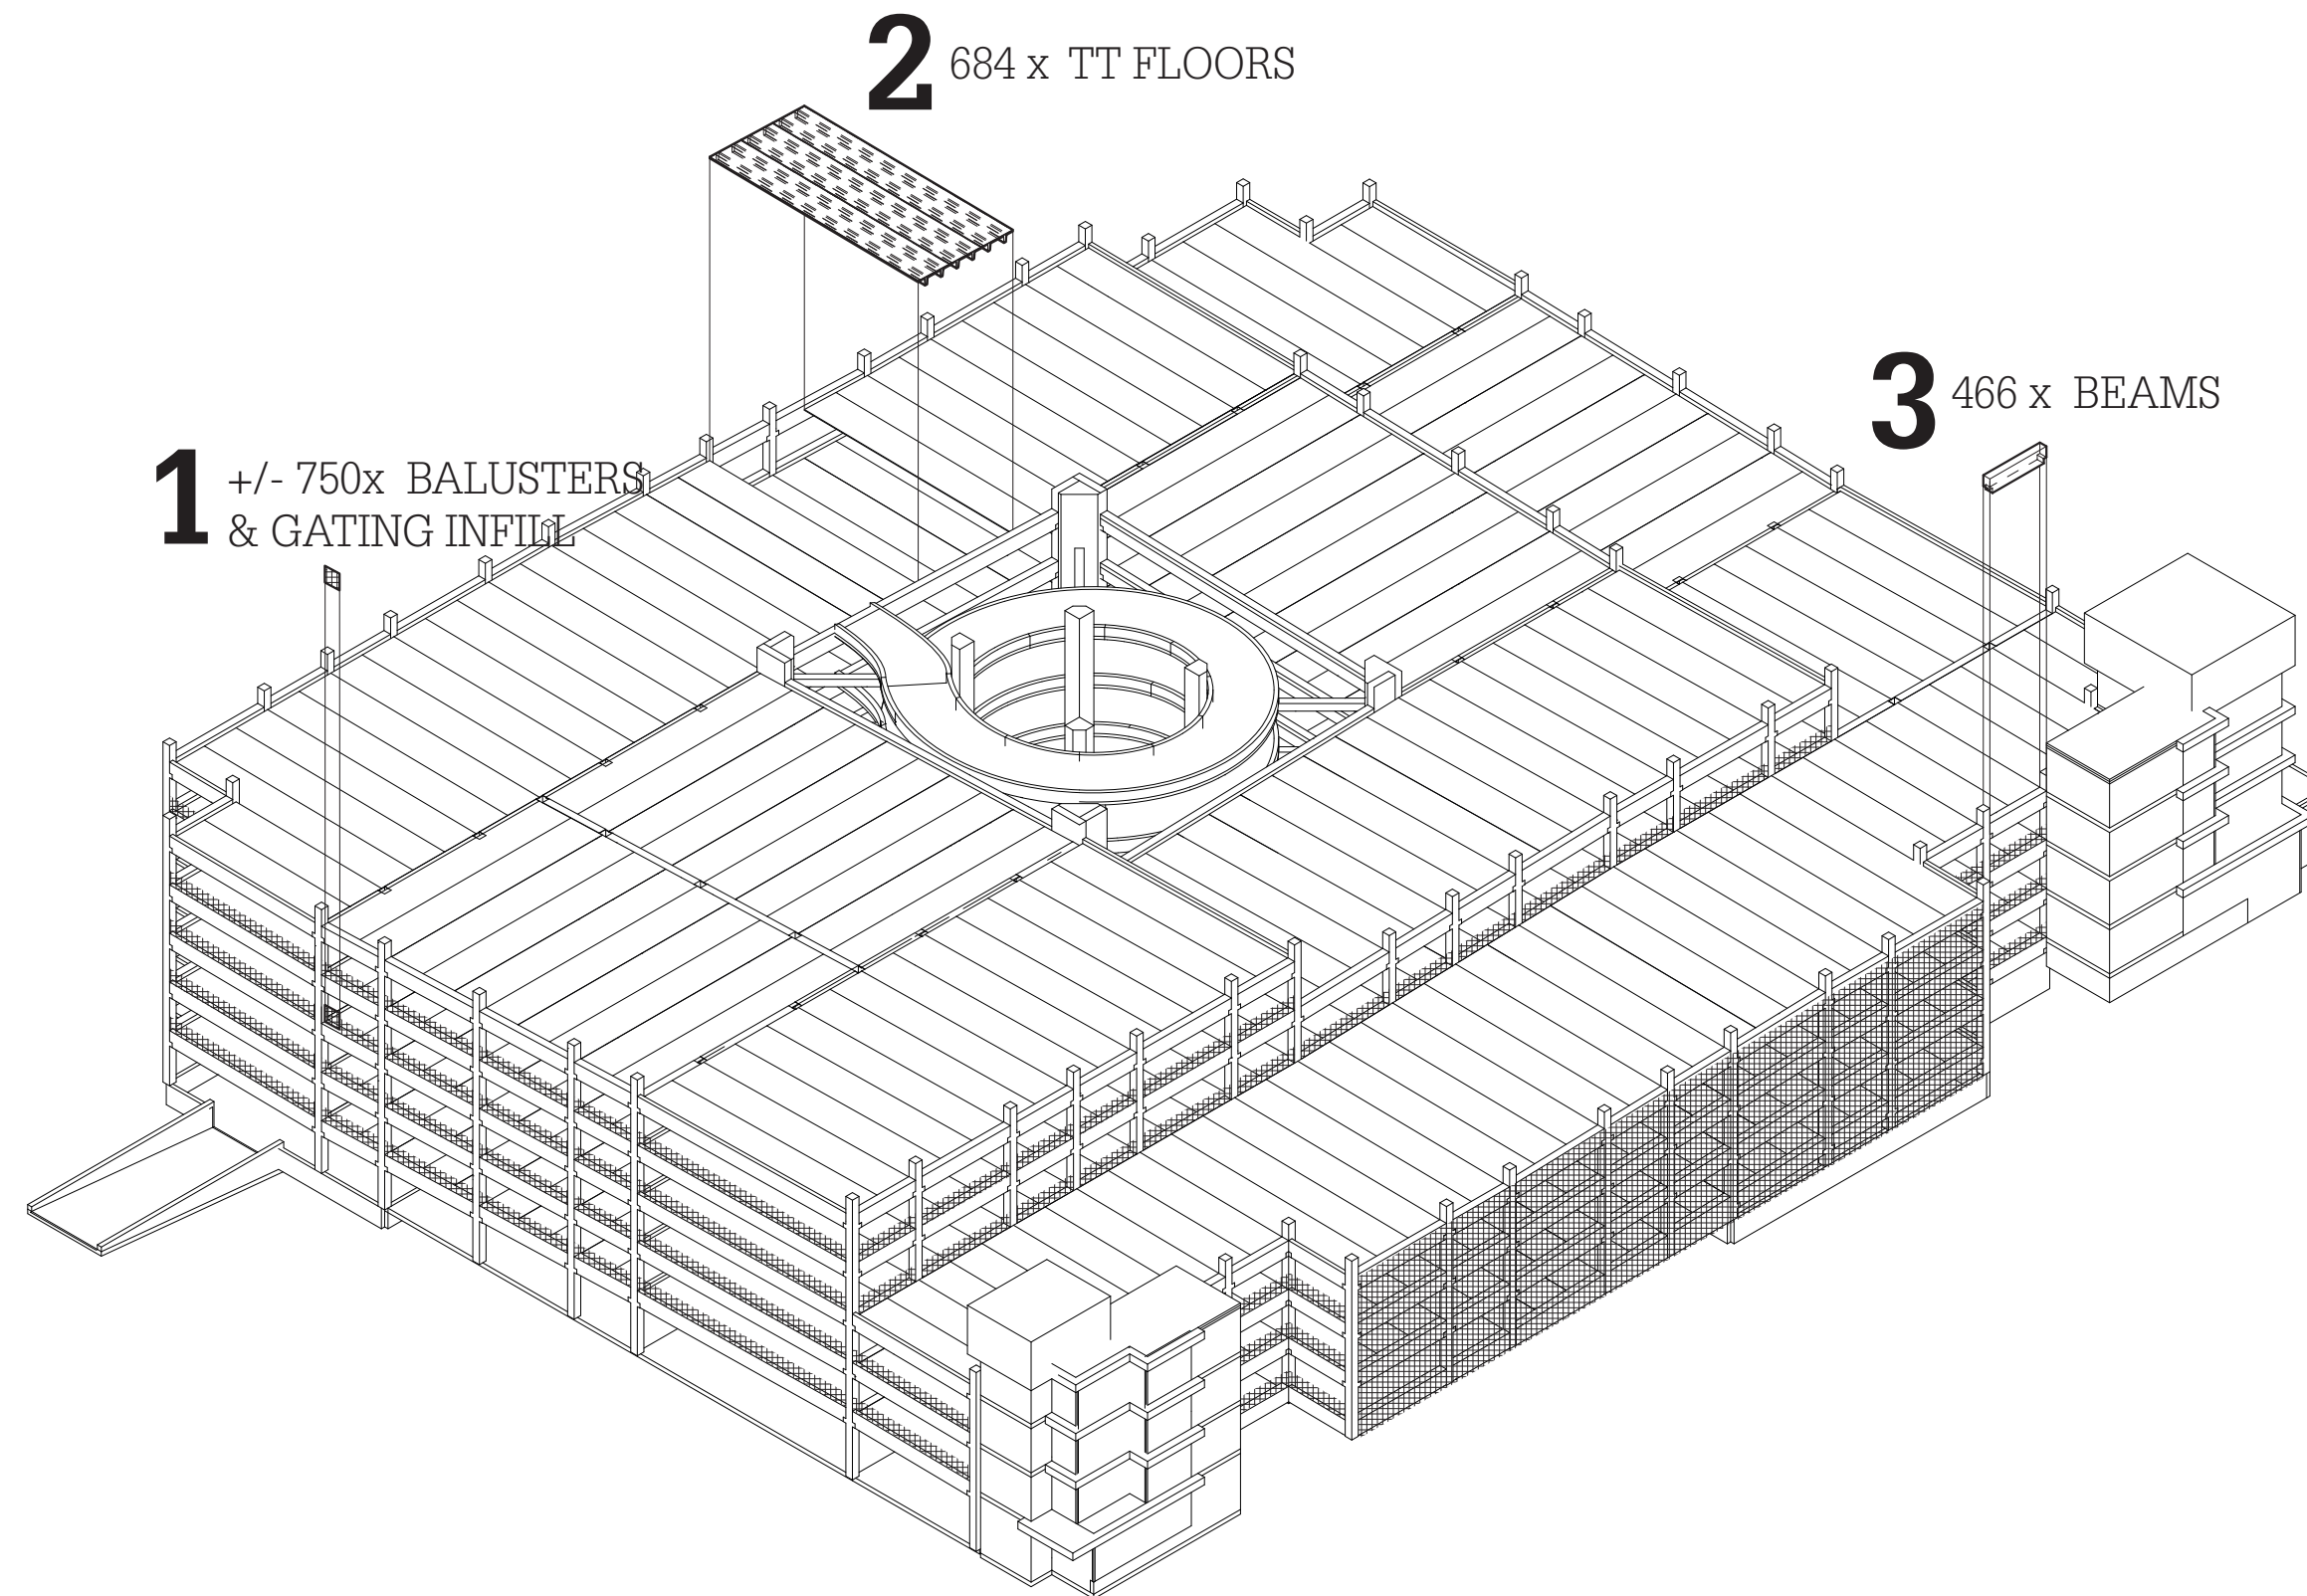


SUBTRACT

26

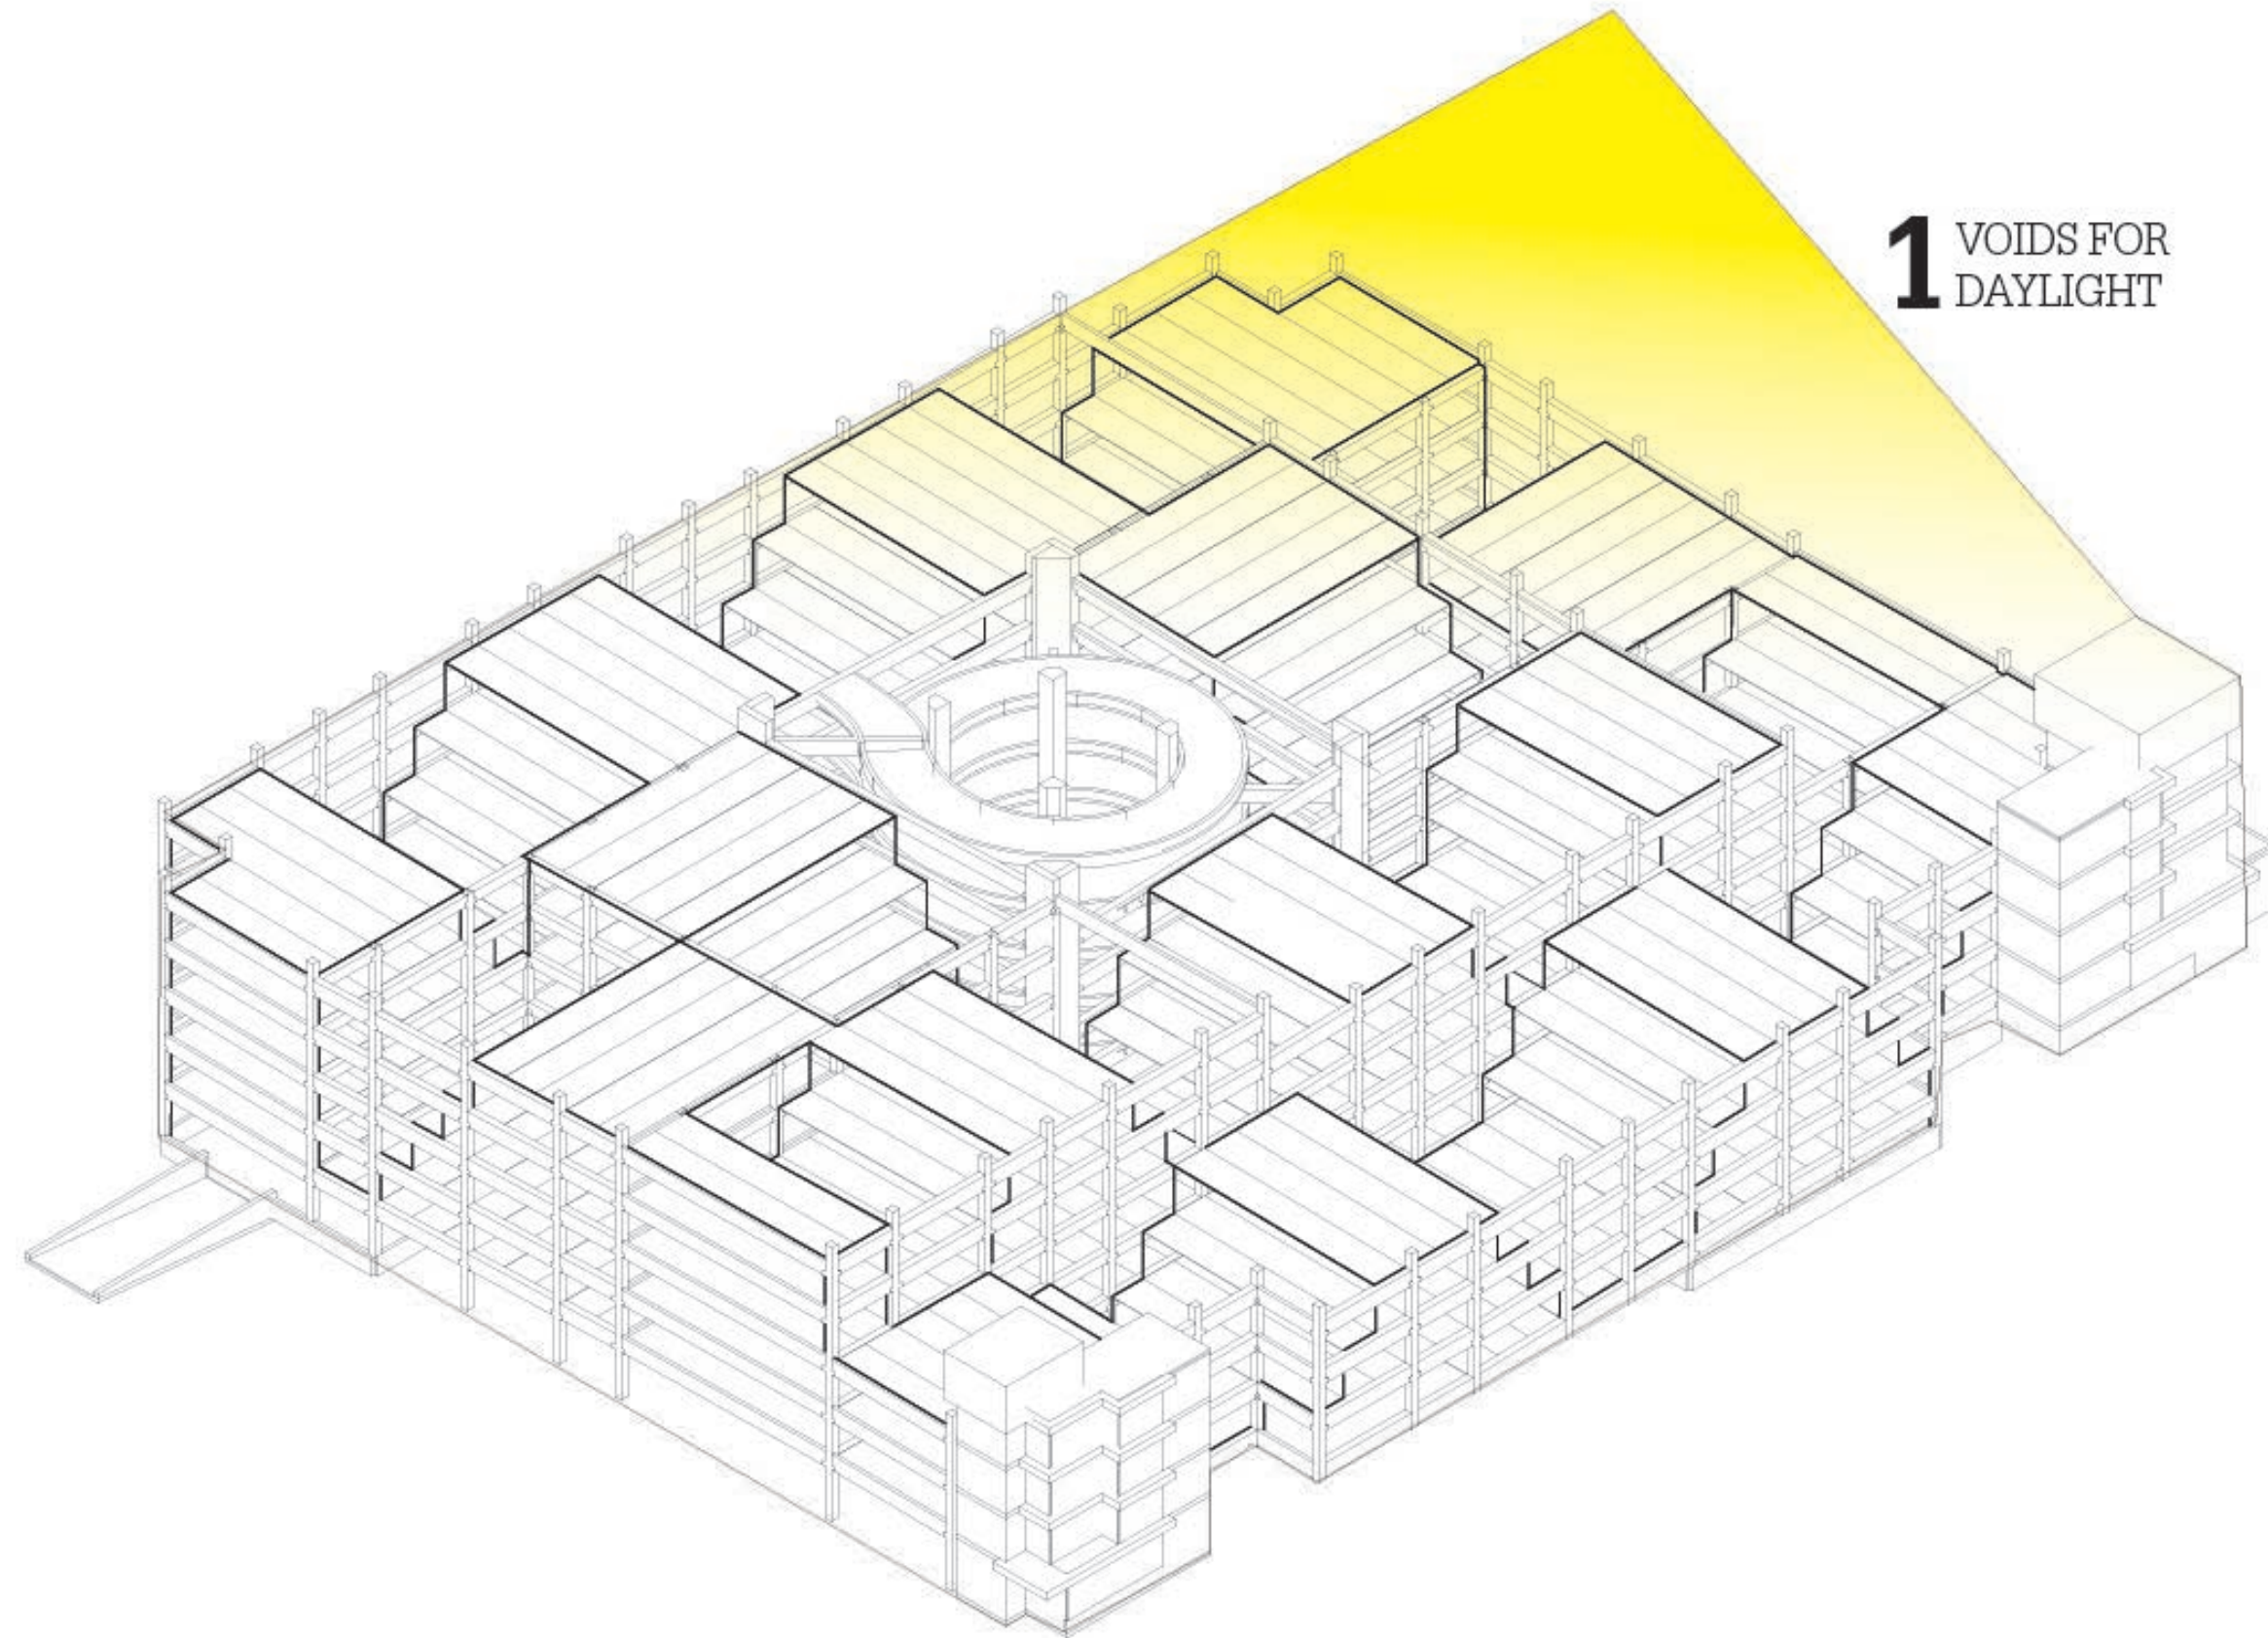


PLACE


GRADUATION PRESENTATION A4

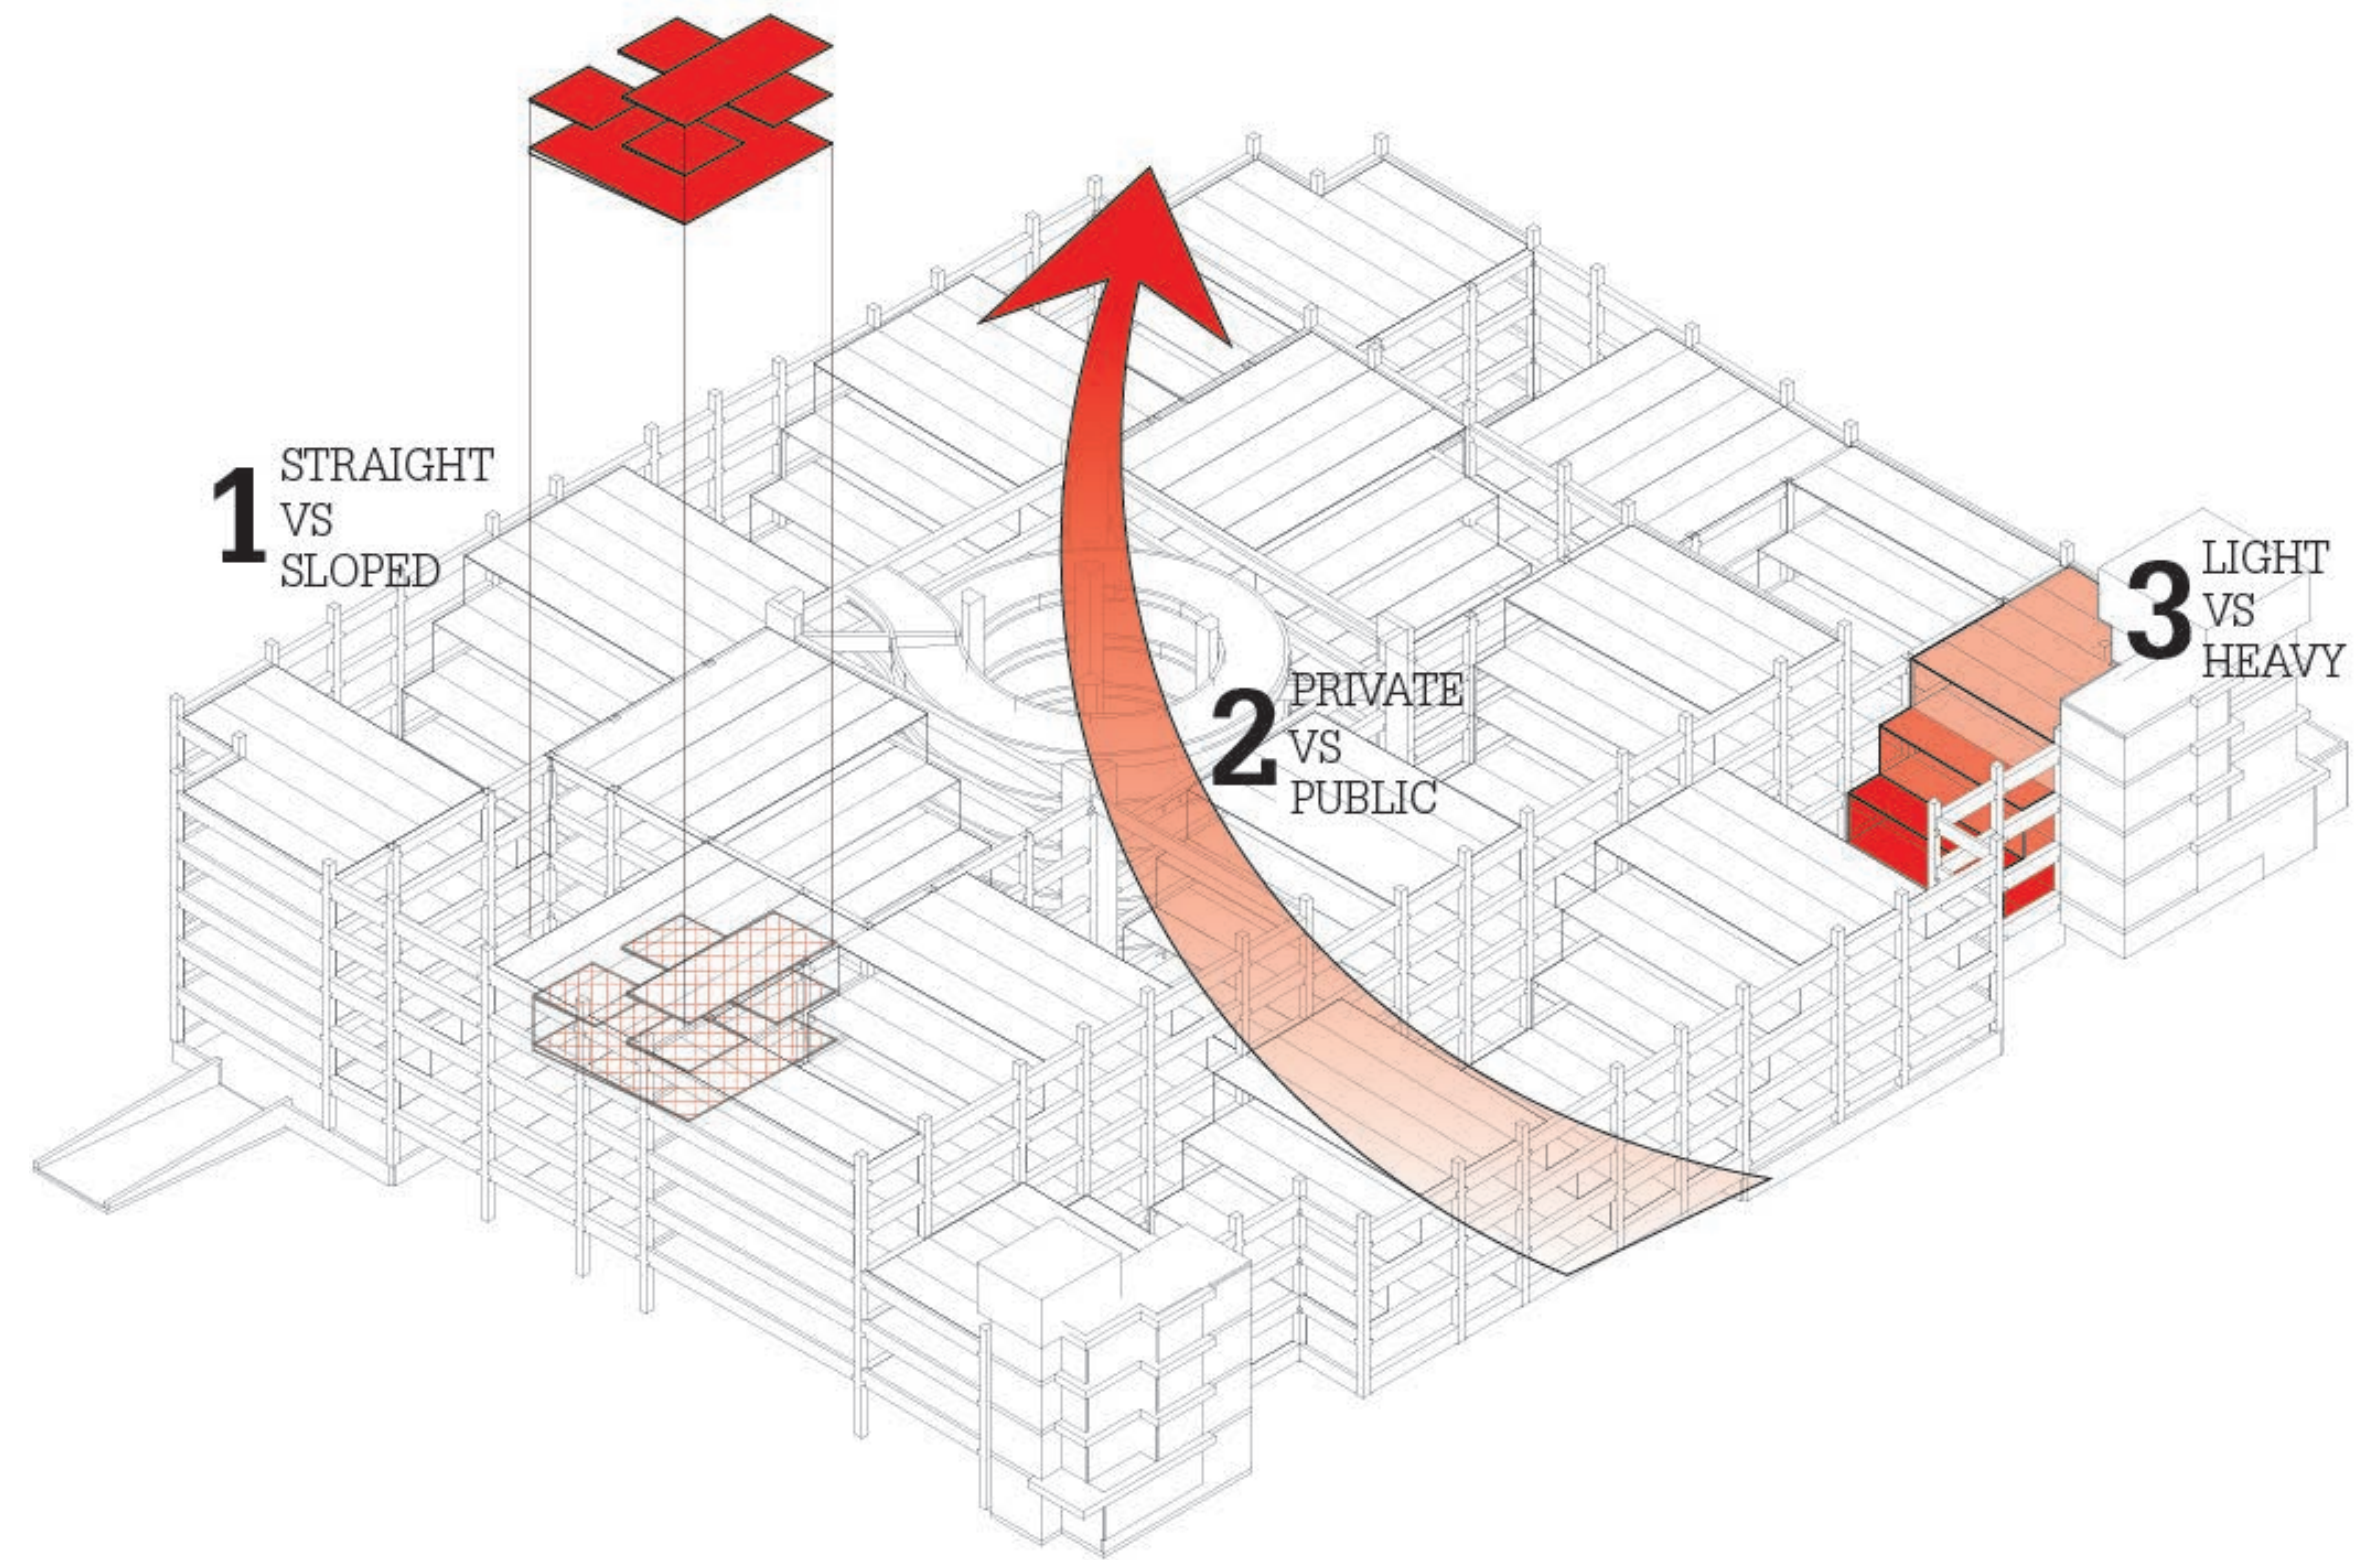


MOVE

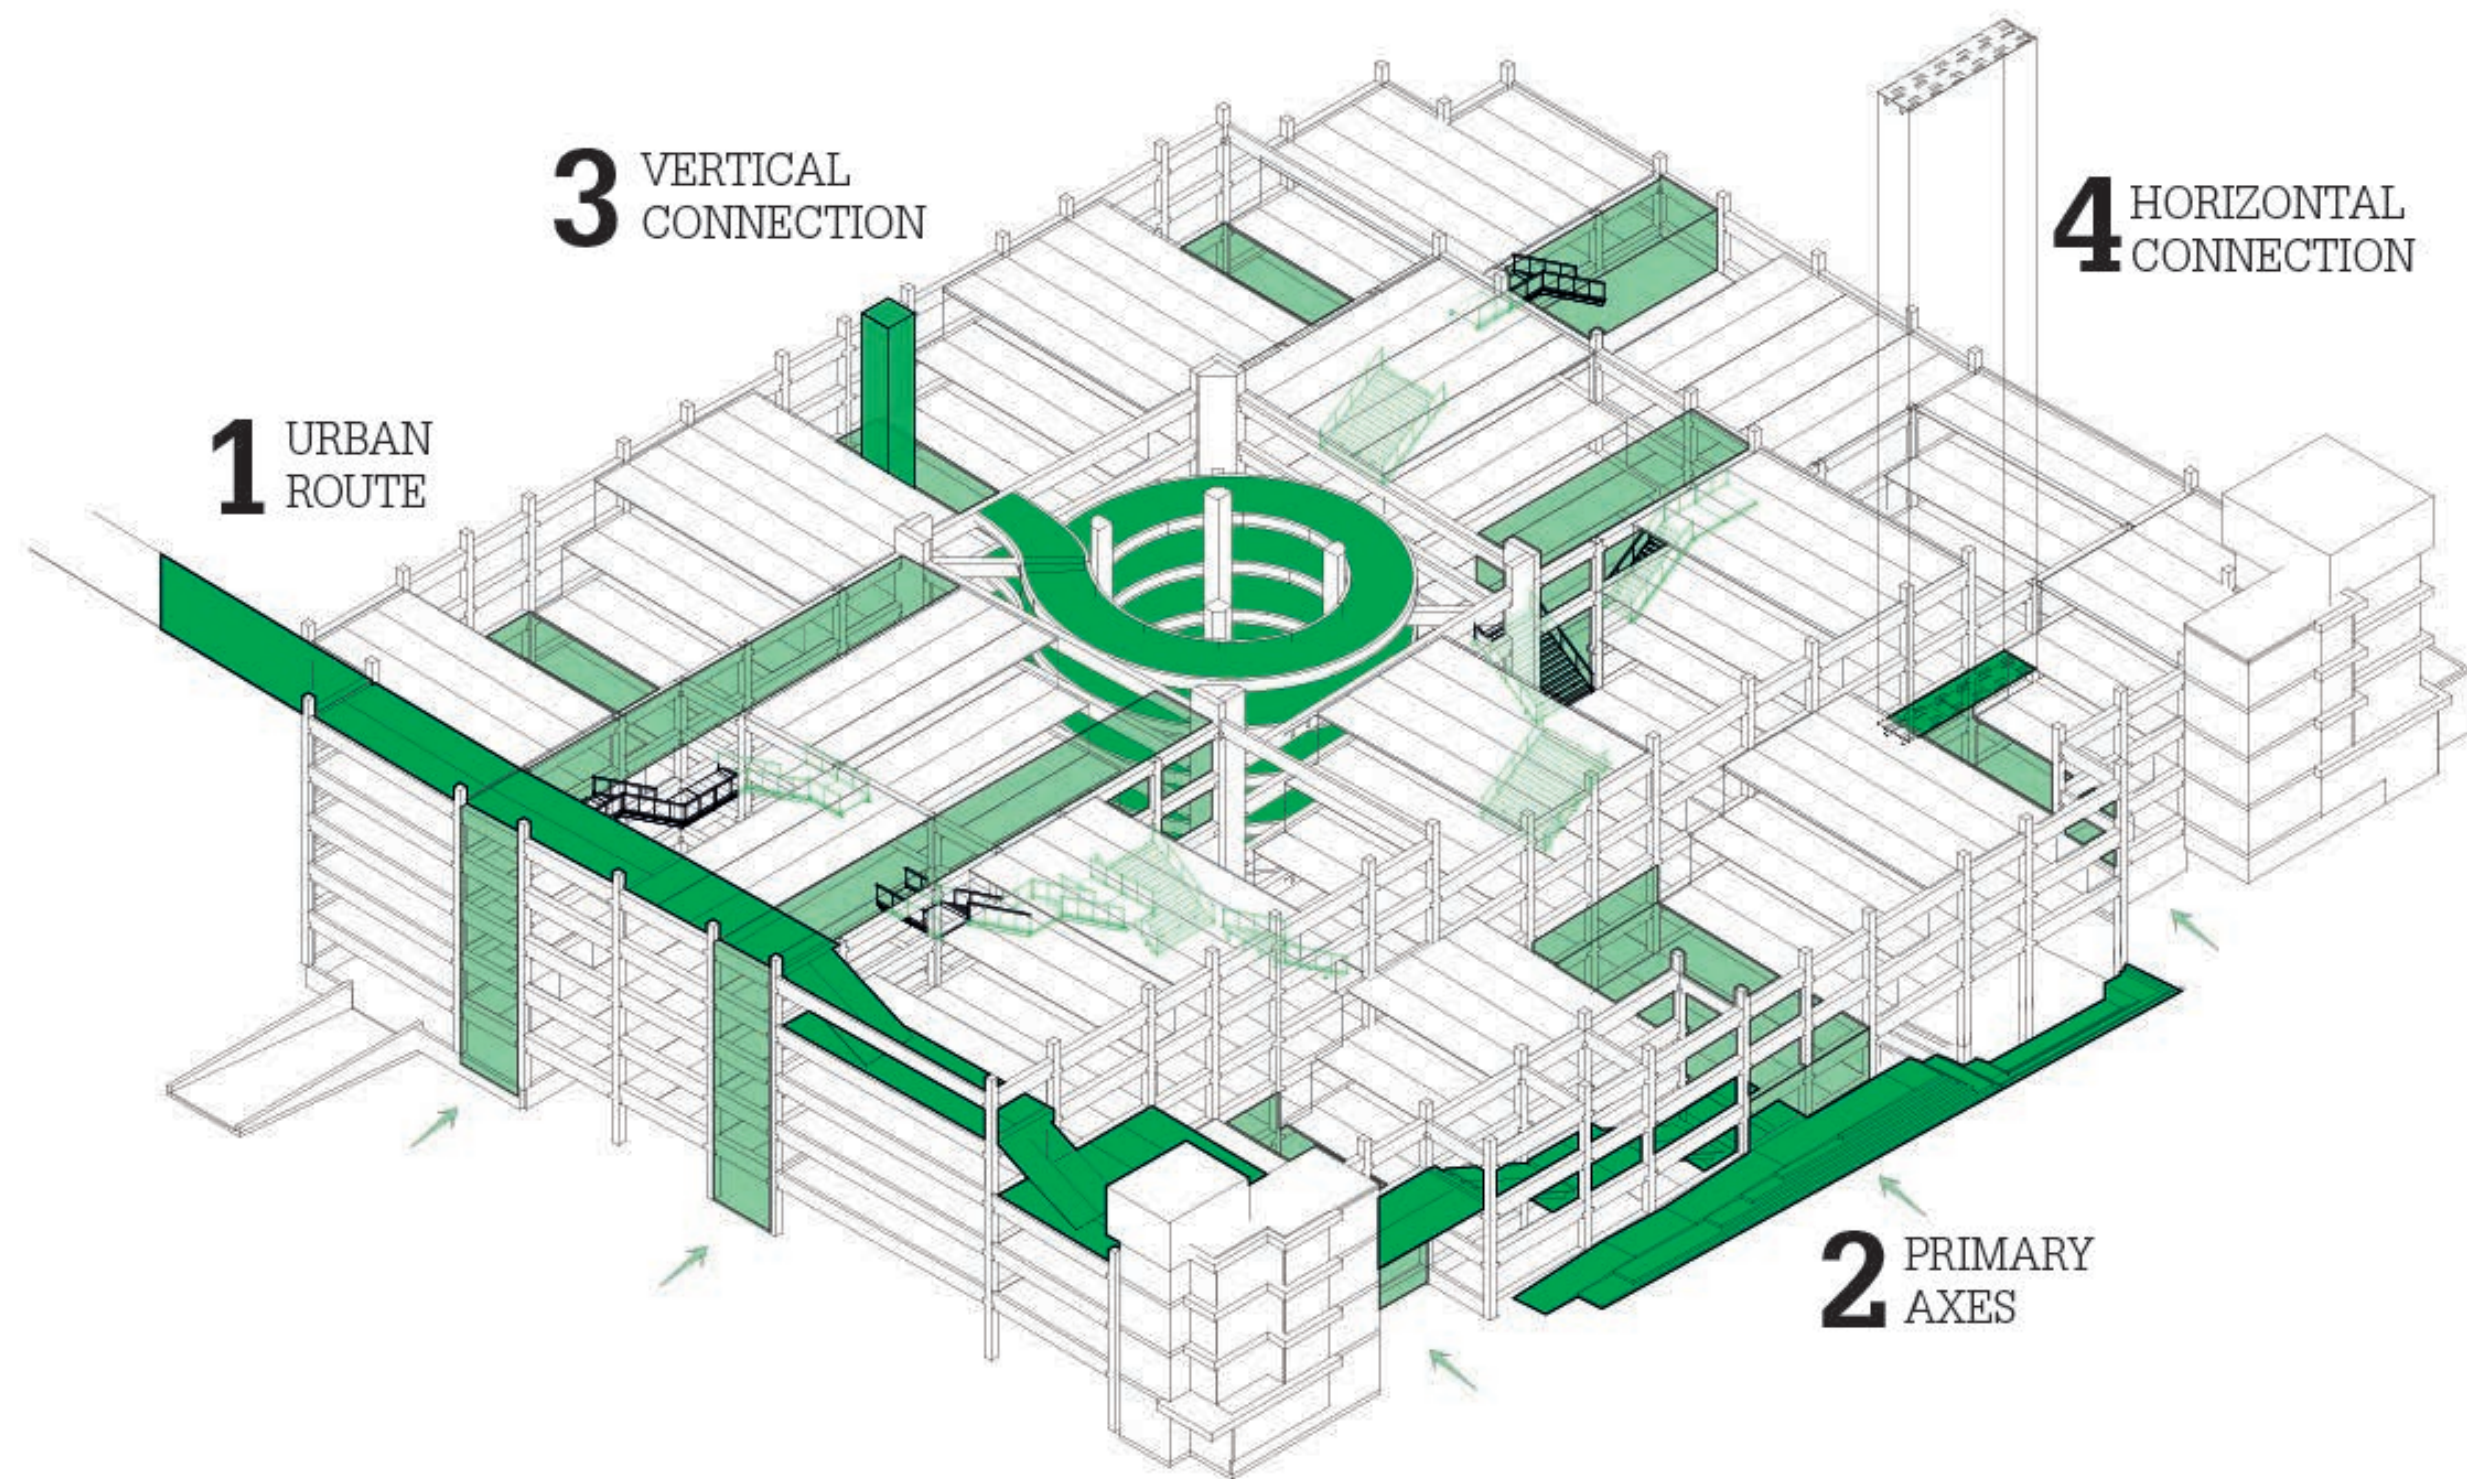

FILL

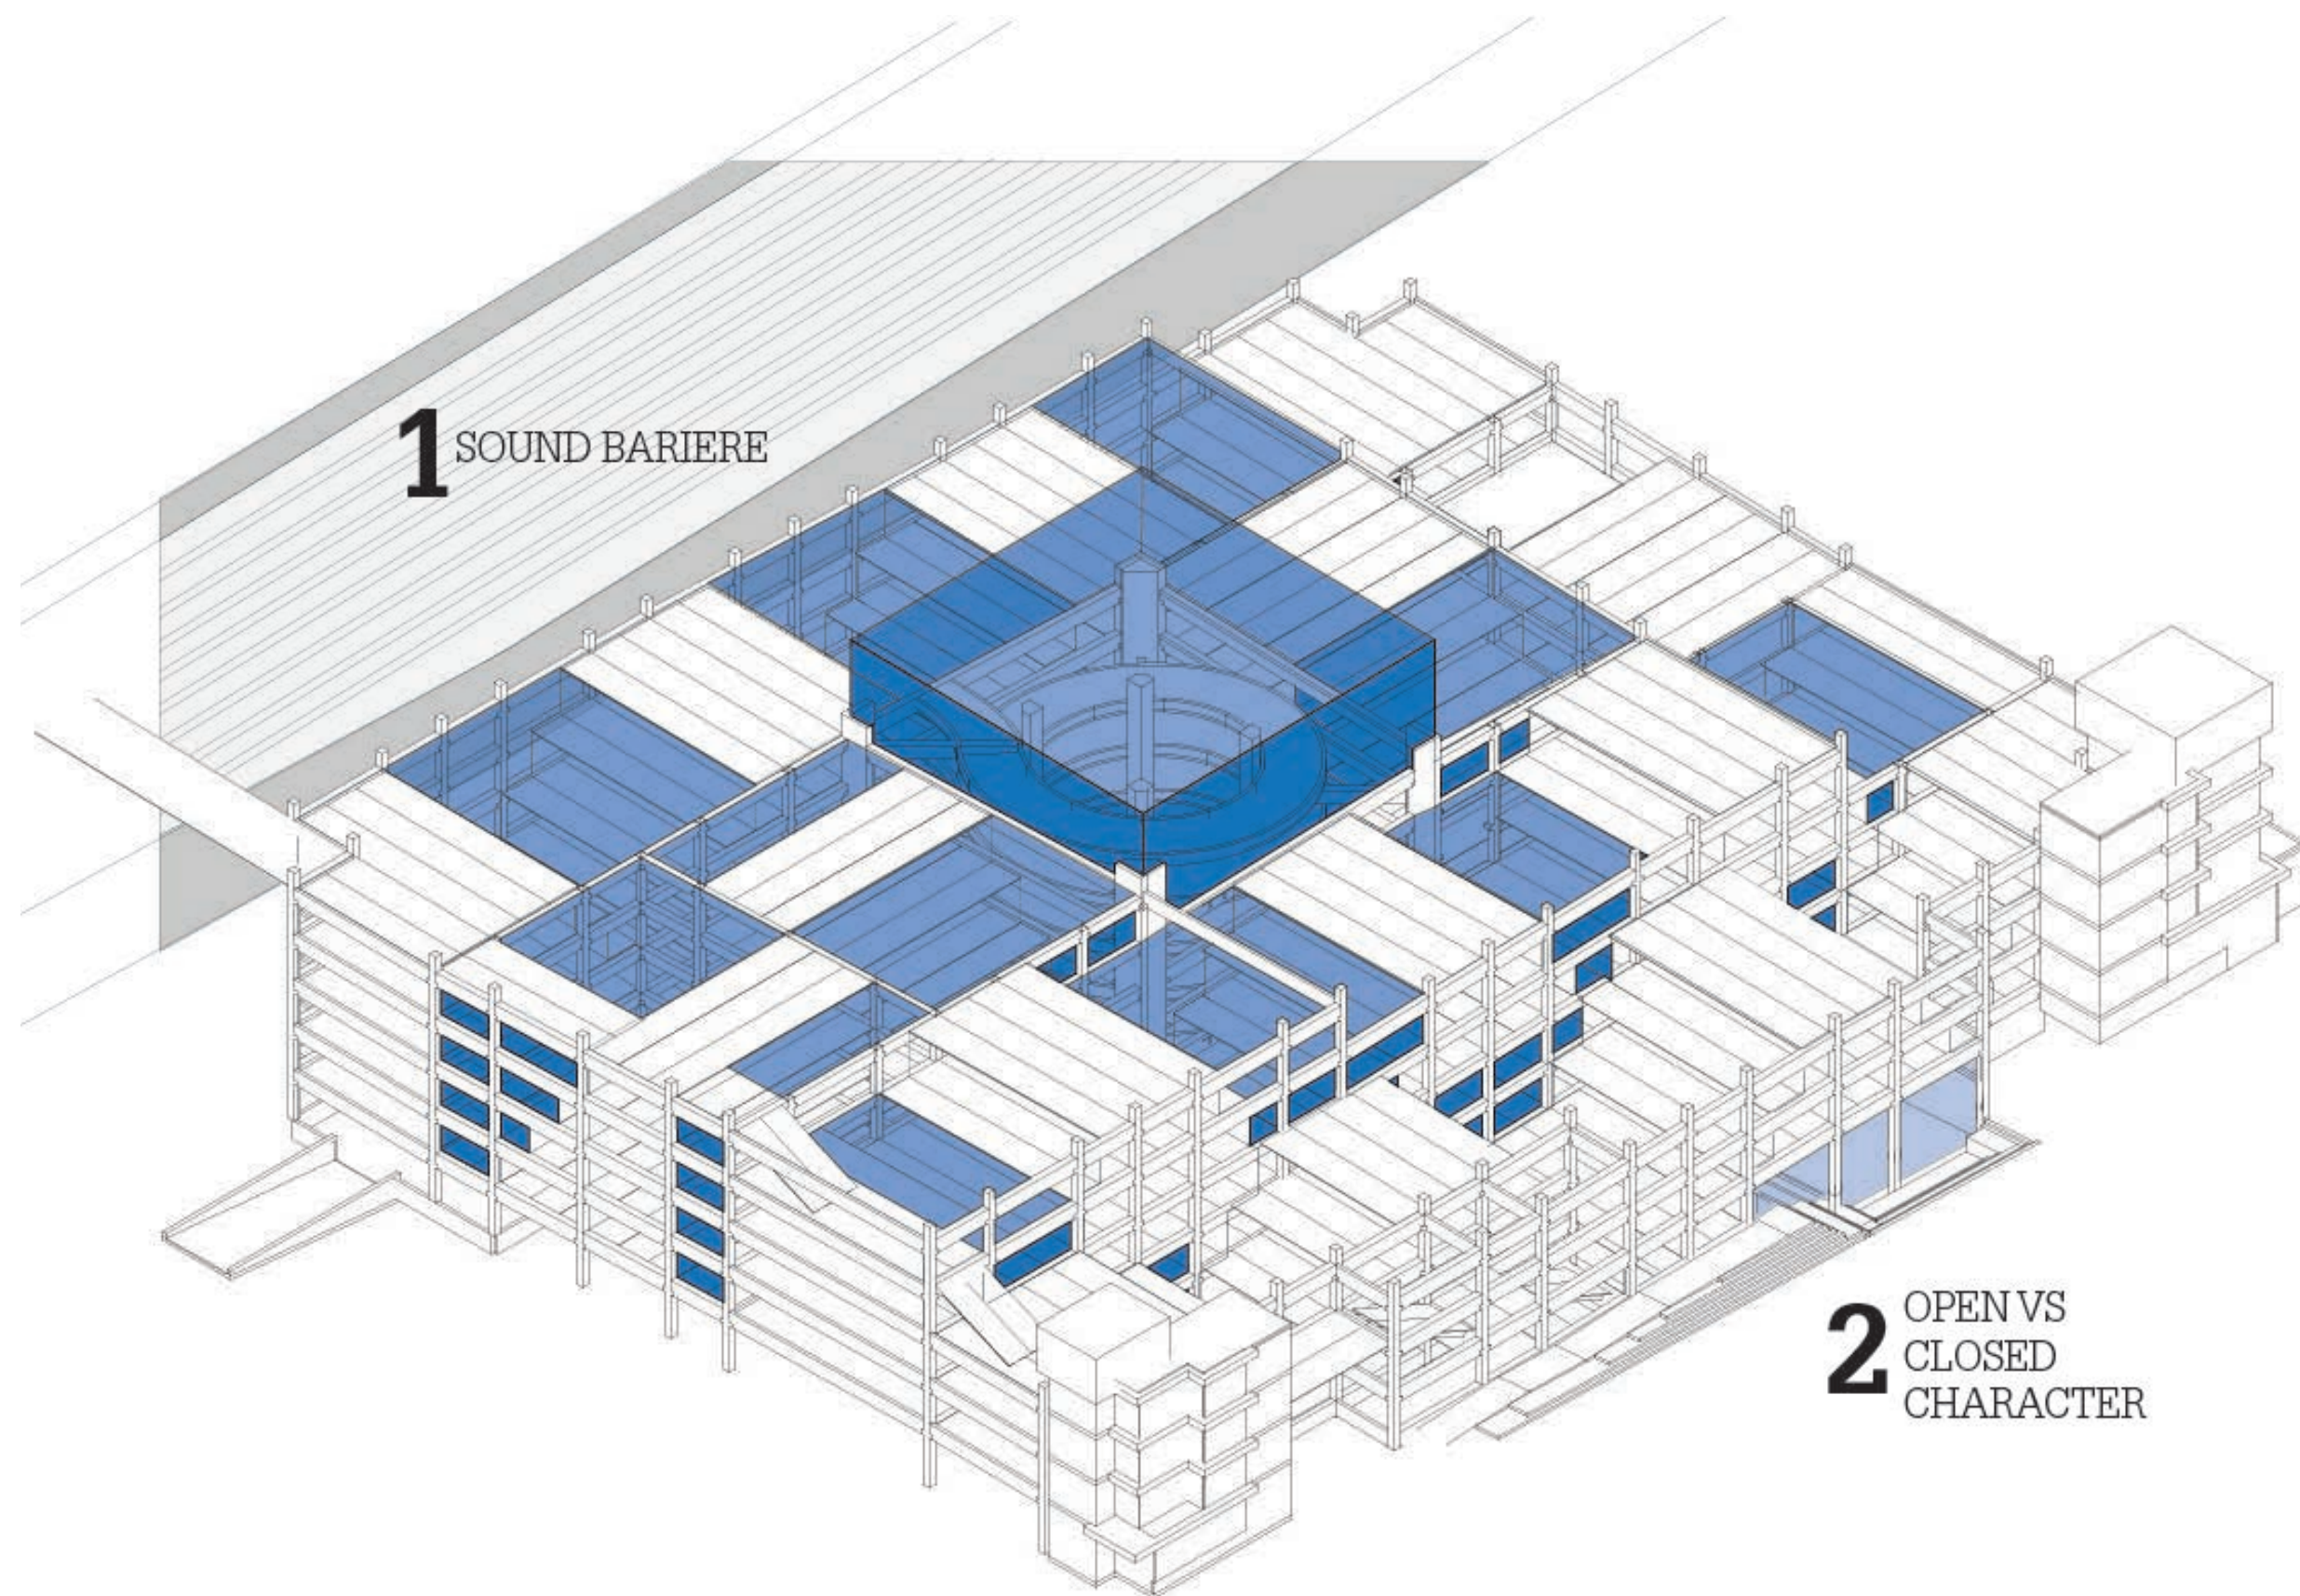

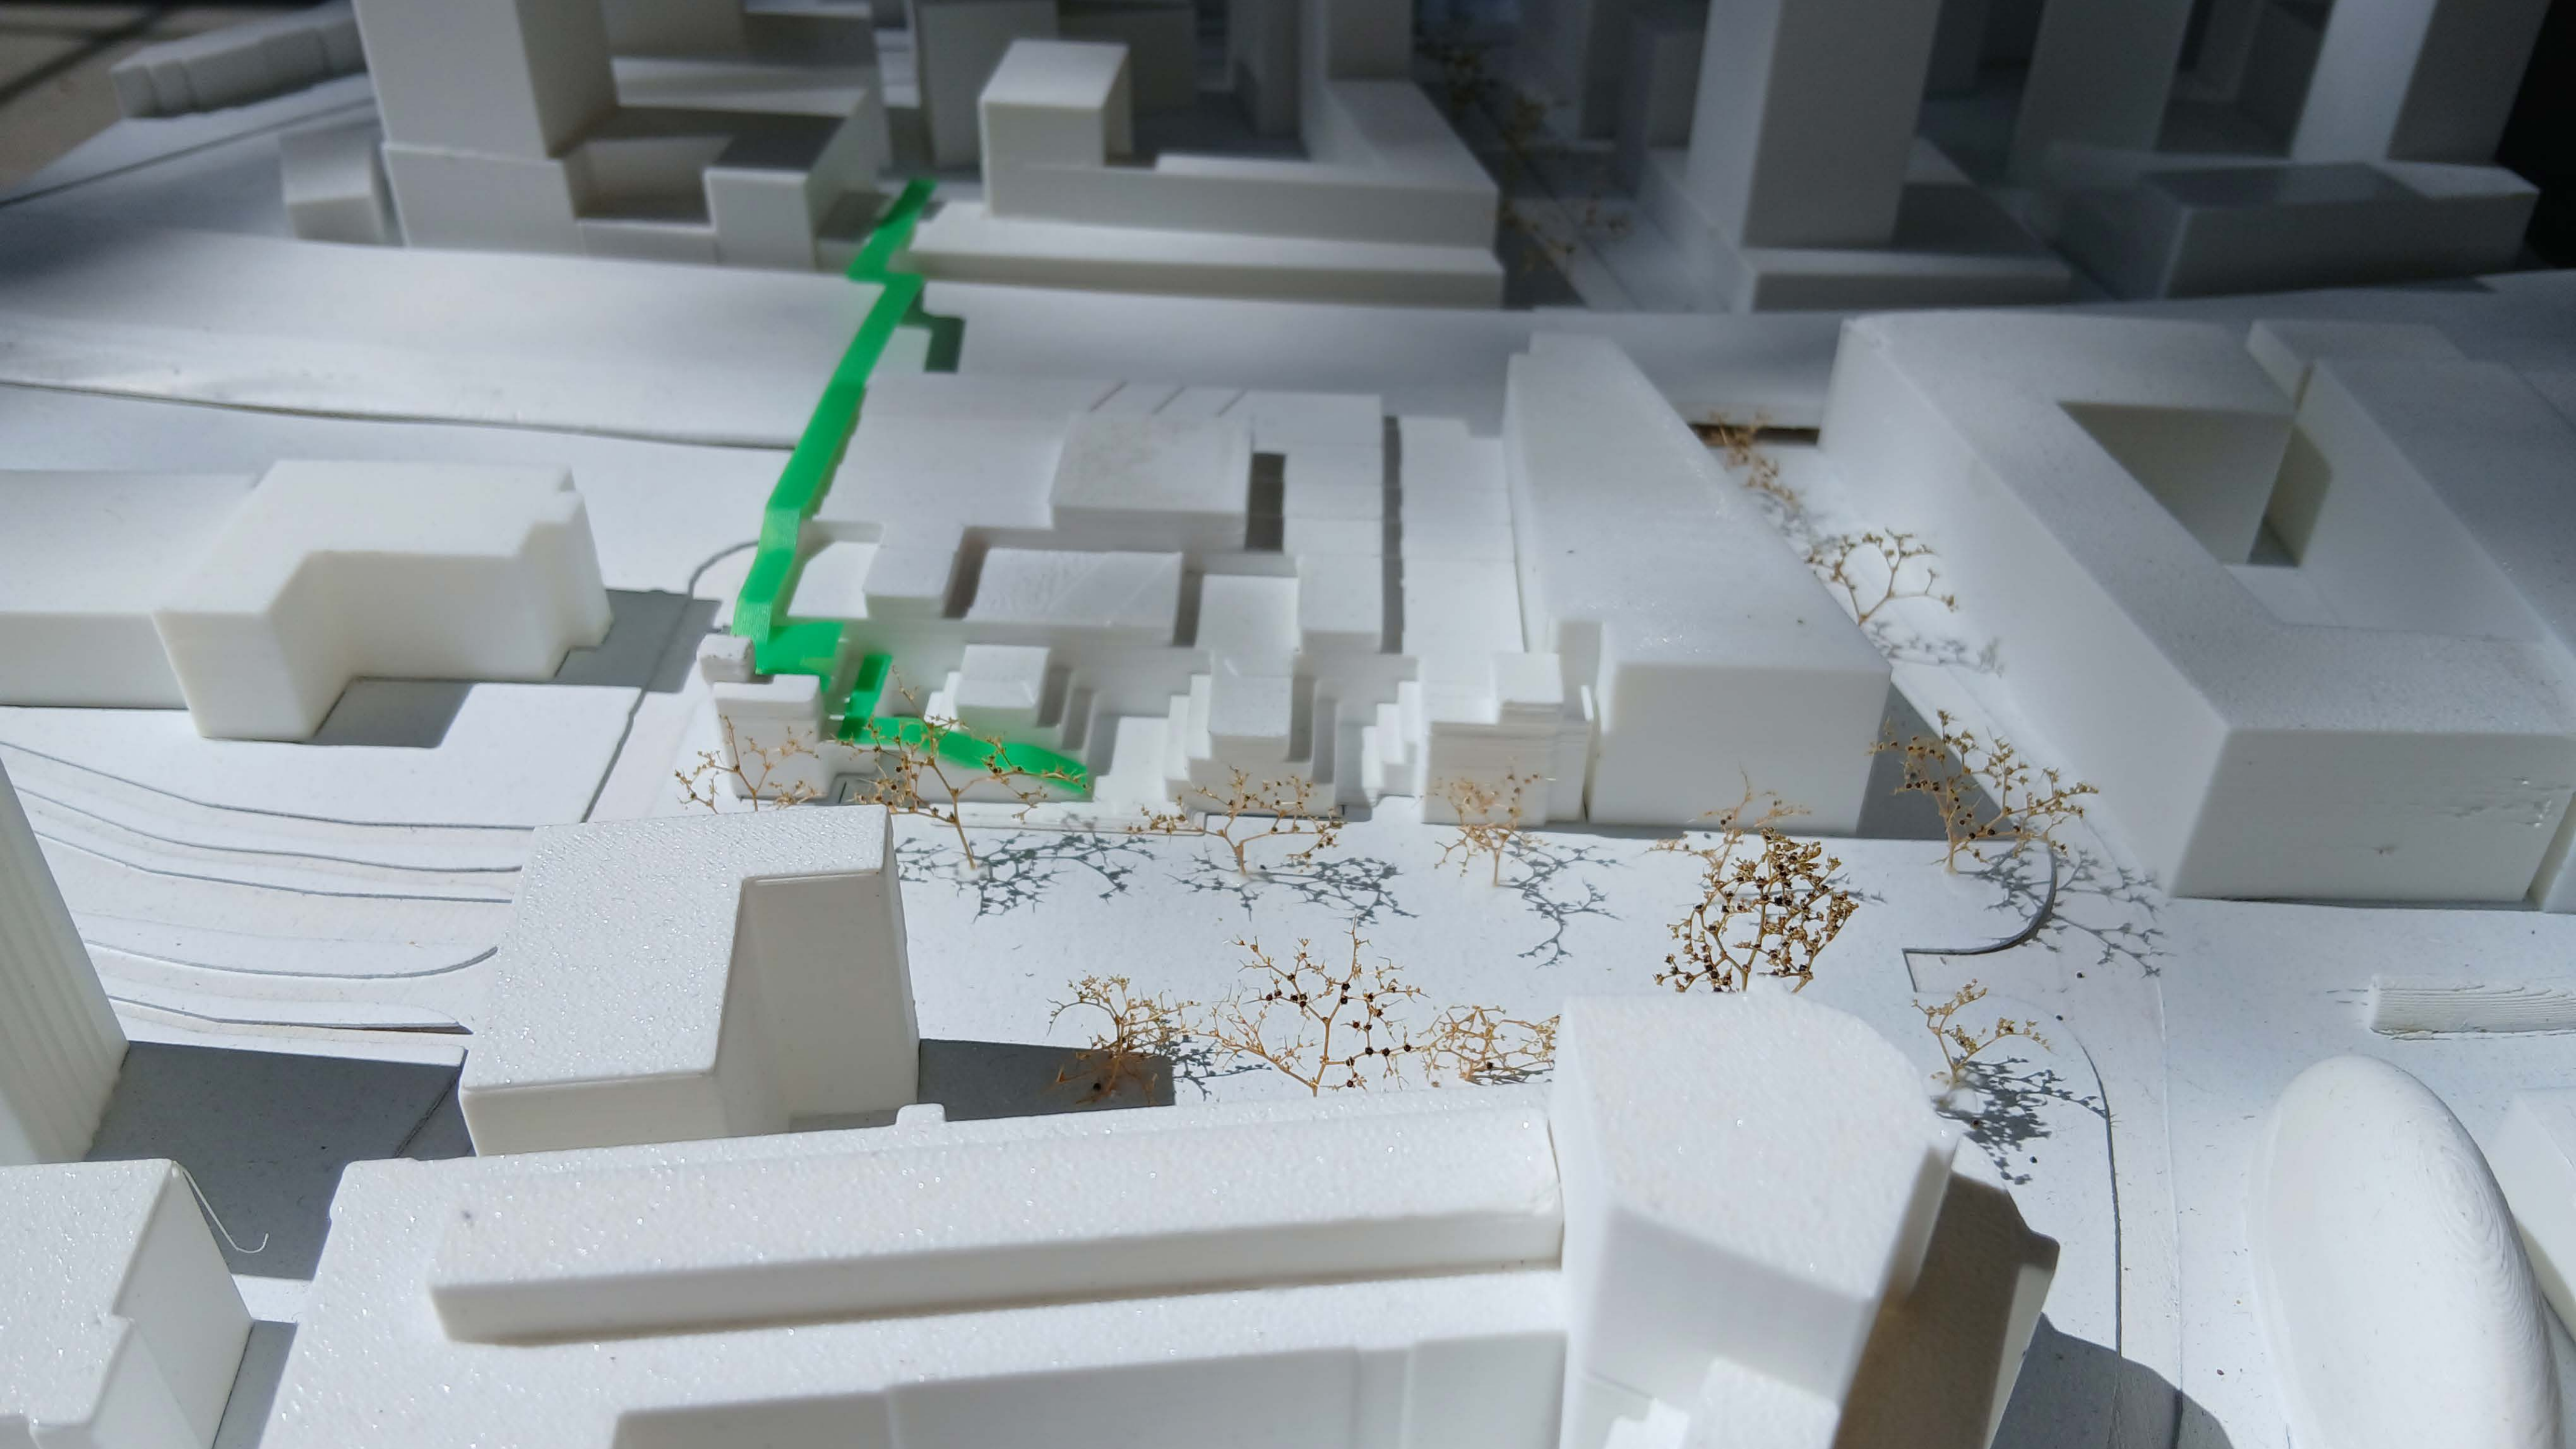


The background of the slide is a photograph of a physical architectural model. The model is constructed from white, rectangular blocks of varying heights and widths, arranged in a grid-like pattern to represent city blocks. A bright green, translucent path or ribbon is draped across the model, starting from the upper left and winding through the blocks. Several small, dried, brownish plants are scattered across the surface of the model, particularly in the lower right and middle sections. The lighting is soft and even, highlighting the three-dimensional nature of the blocks.


GARAGEBOX

VAN EINDHOVEN

STUDENTEN
STARTENDE ONDERNEMERS EN MAKERS
MKB-BEDRIJVEN
GROTERE INNOVATIEVE BEDRIJVEN
BEZOEKERS EN BEWONERS VAN EINDHOVEN

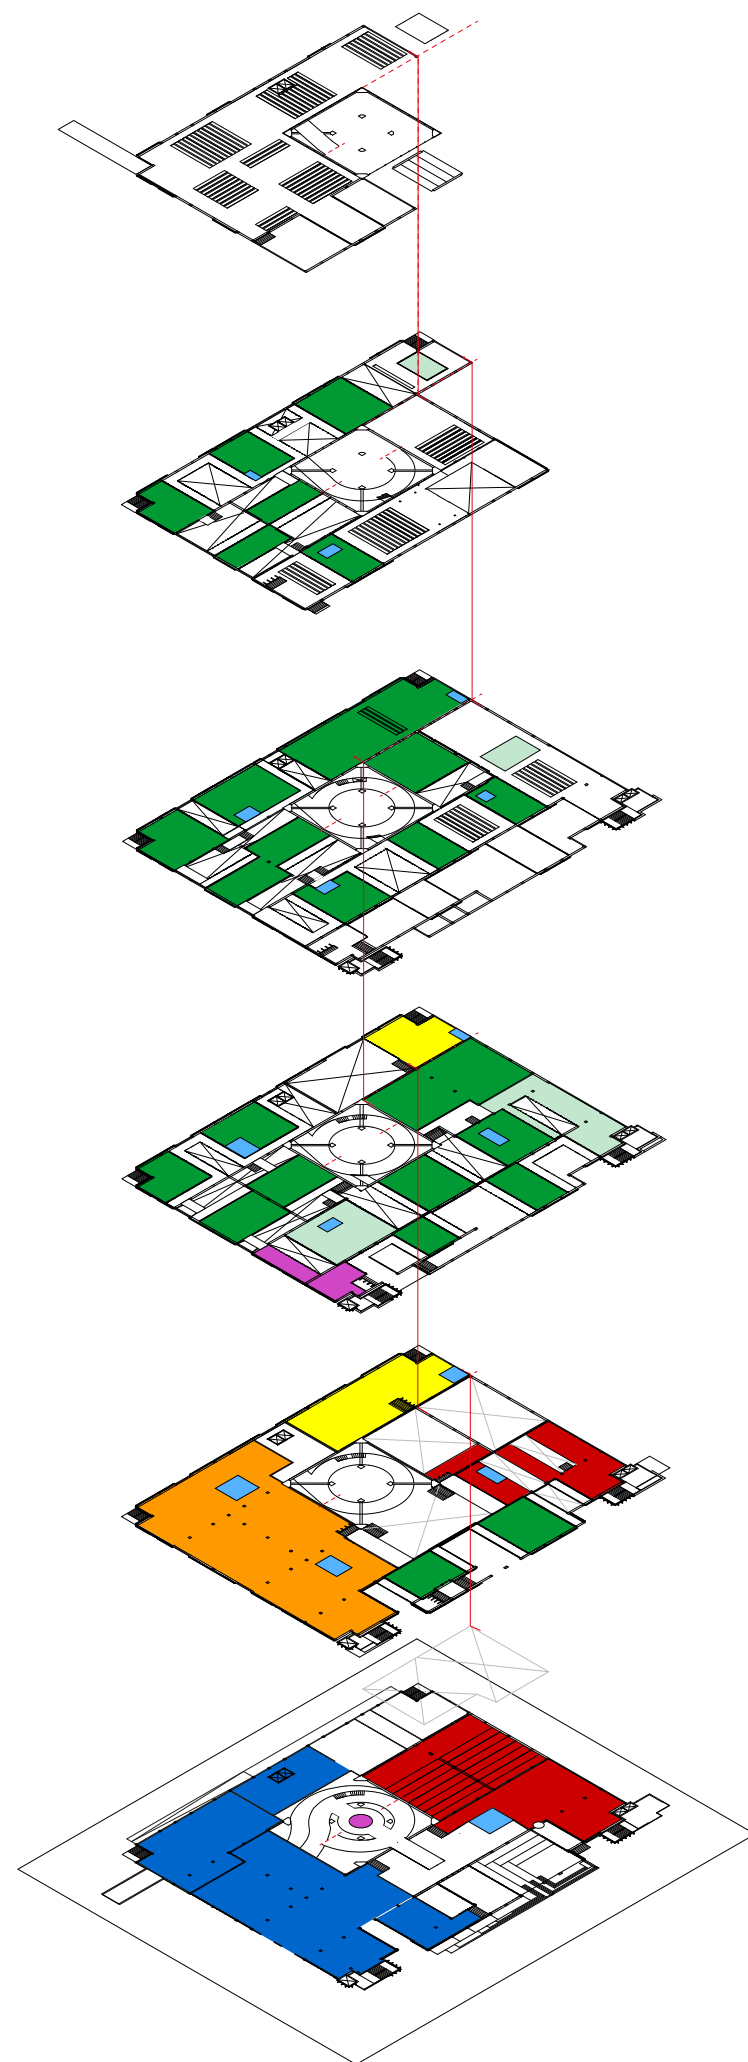


- Mobility hub
- Education
- Offices (public offices)
- Startup square
- Makerspace + Lab
- Horeca
- Sanitary

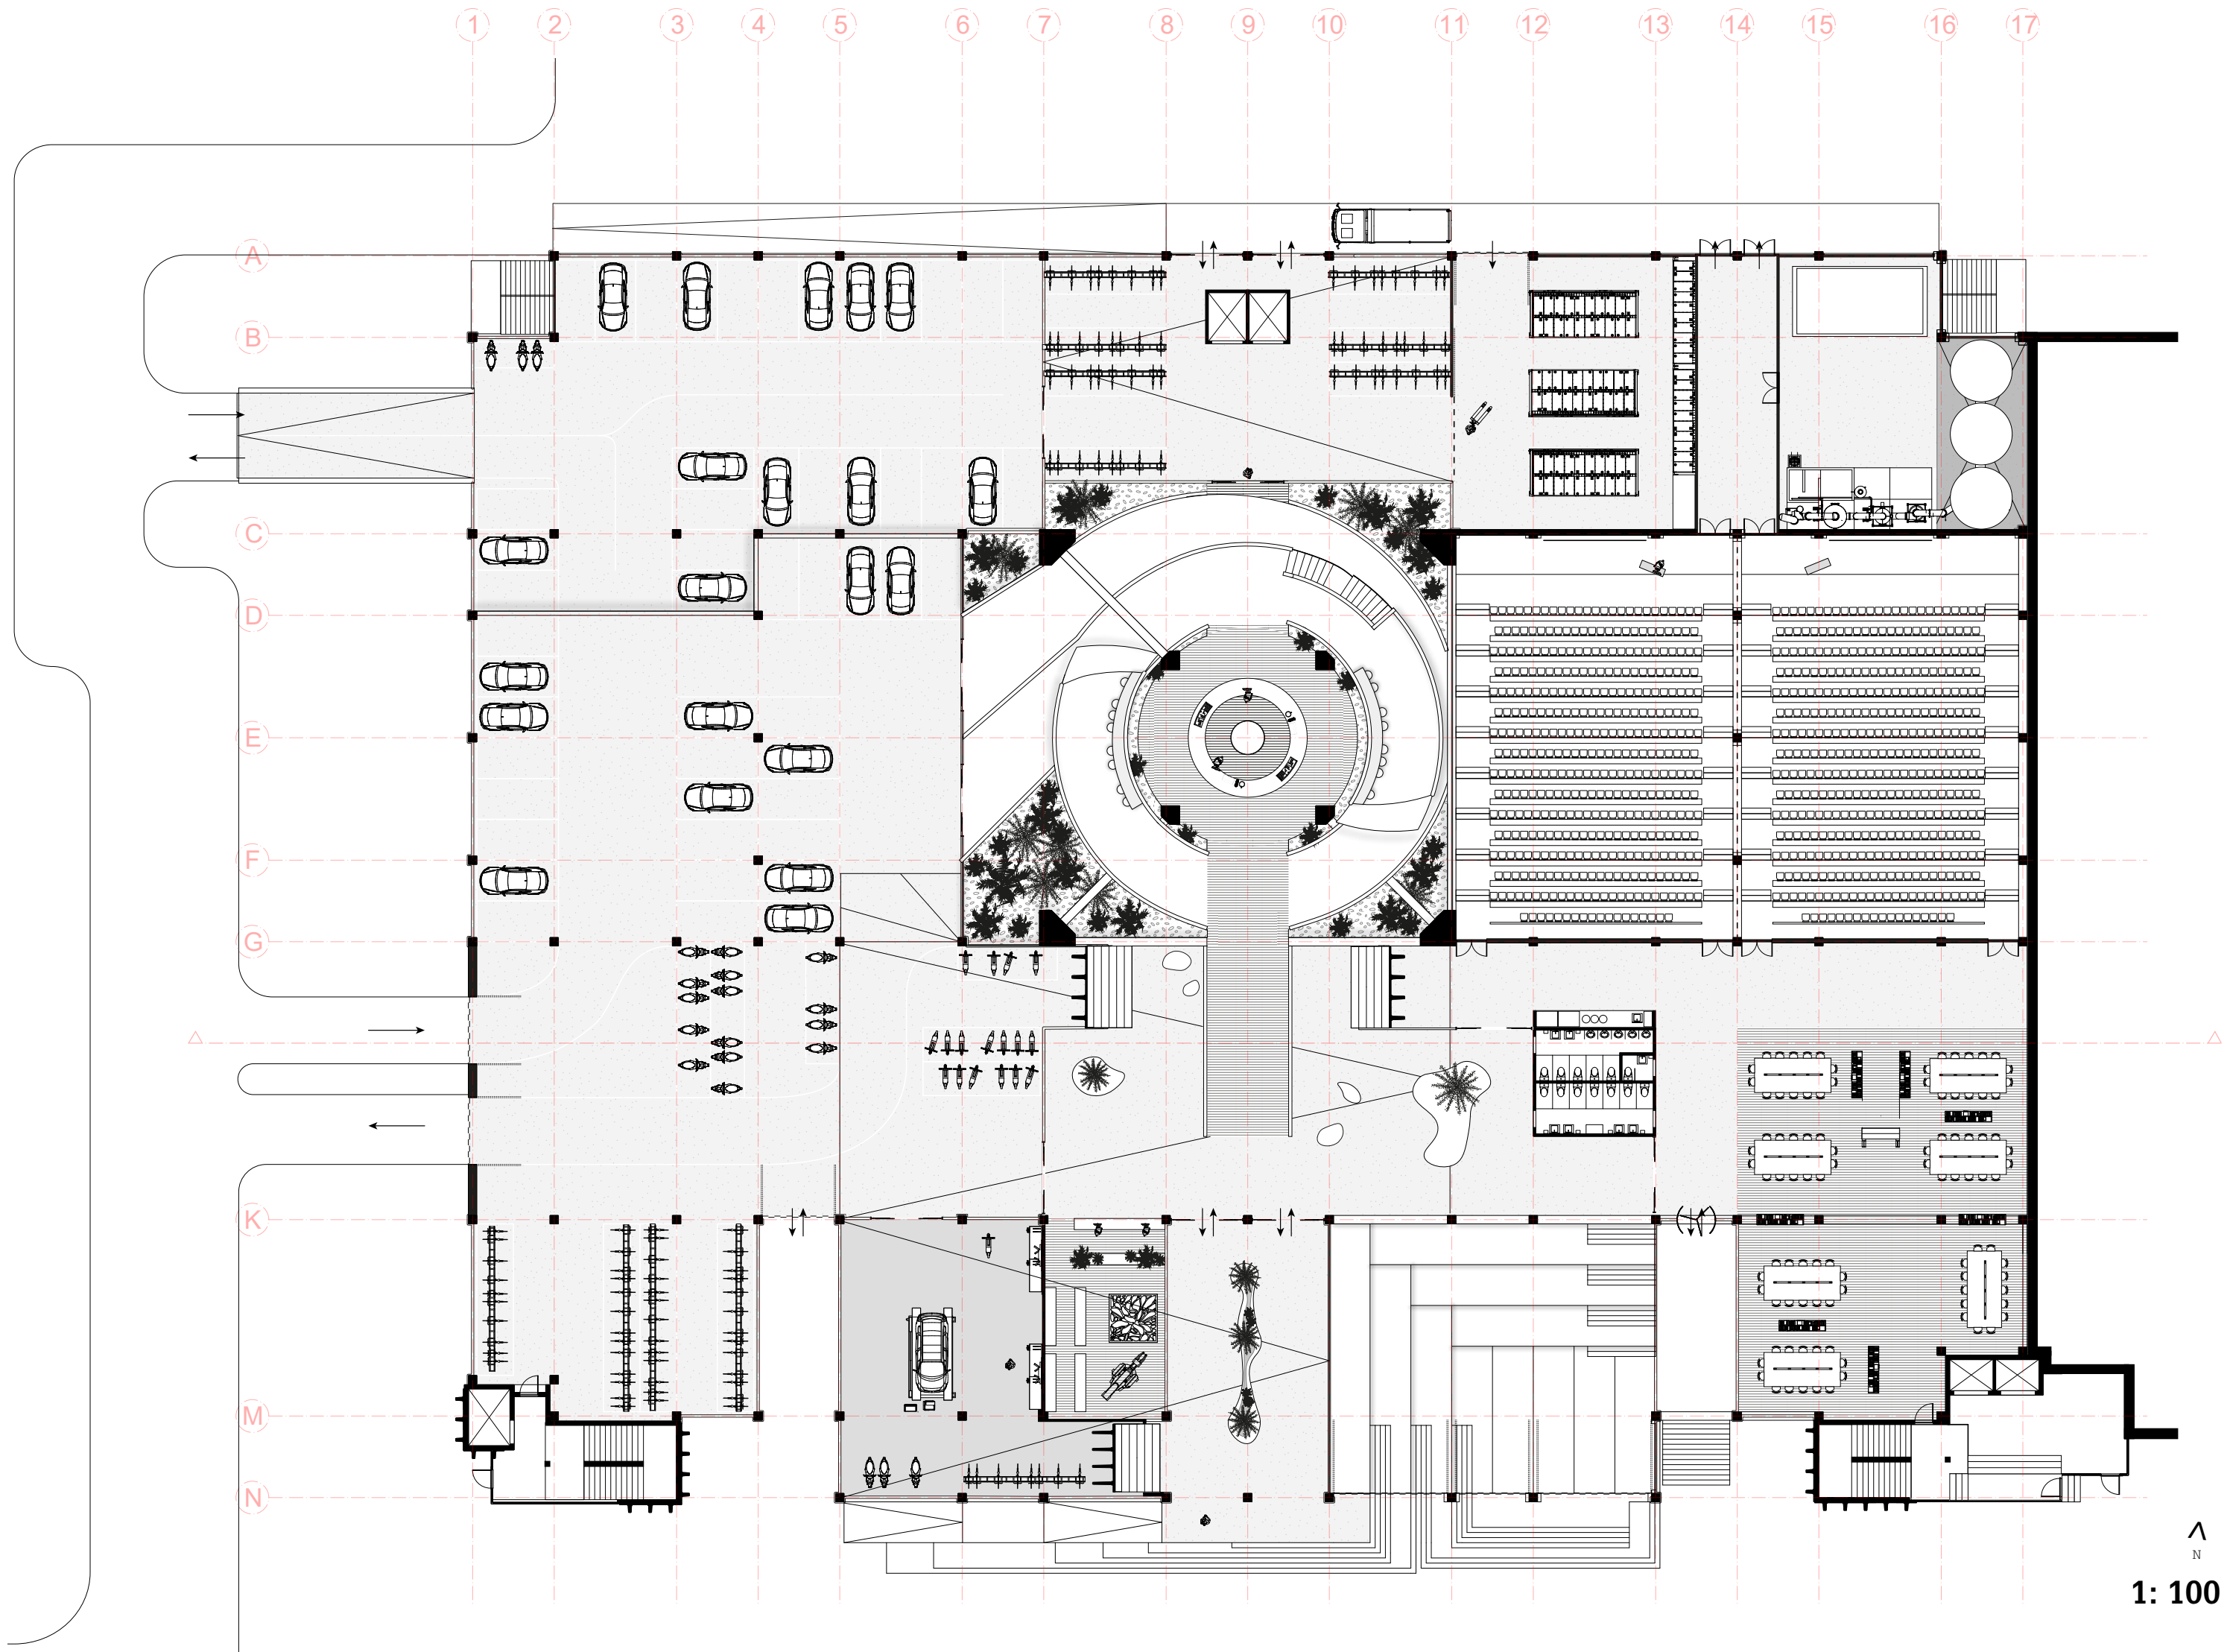




STUDENTEN
STARTENDE ONDERNEMERS EN MAKERS
MKB-BEDRIJVEN
GROTERE INNOVATIEVE BEDRIJVEN
BEZOEKERS EN BEWONERS VAN EINDHOVEN




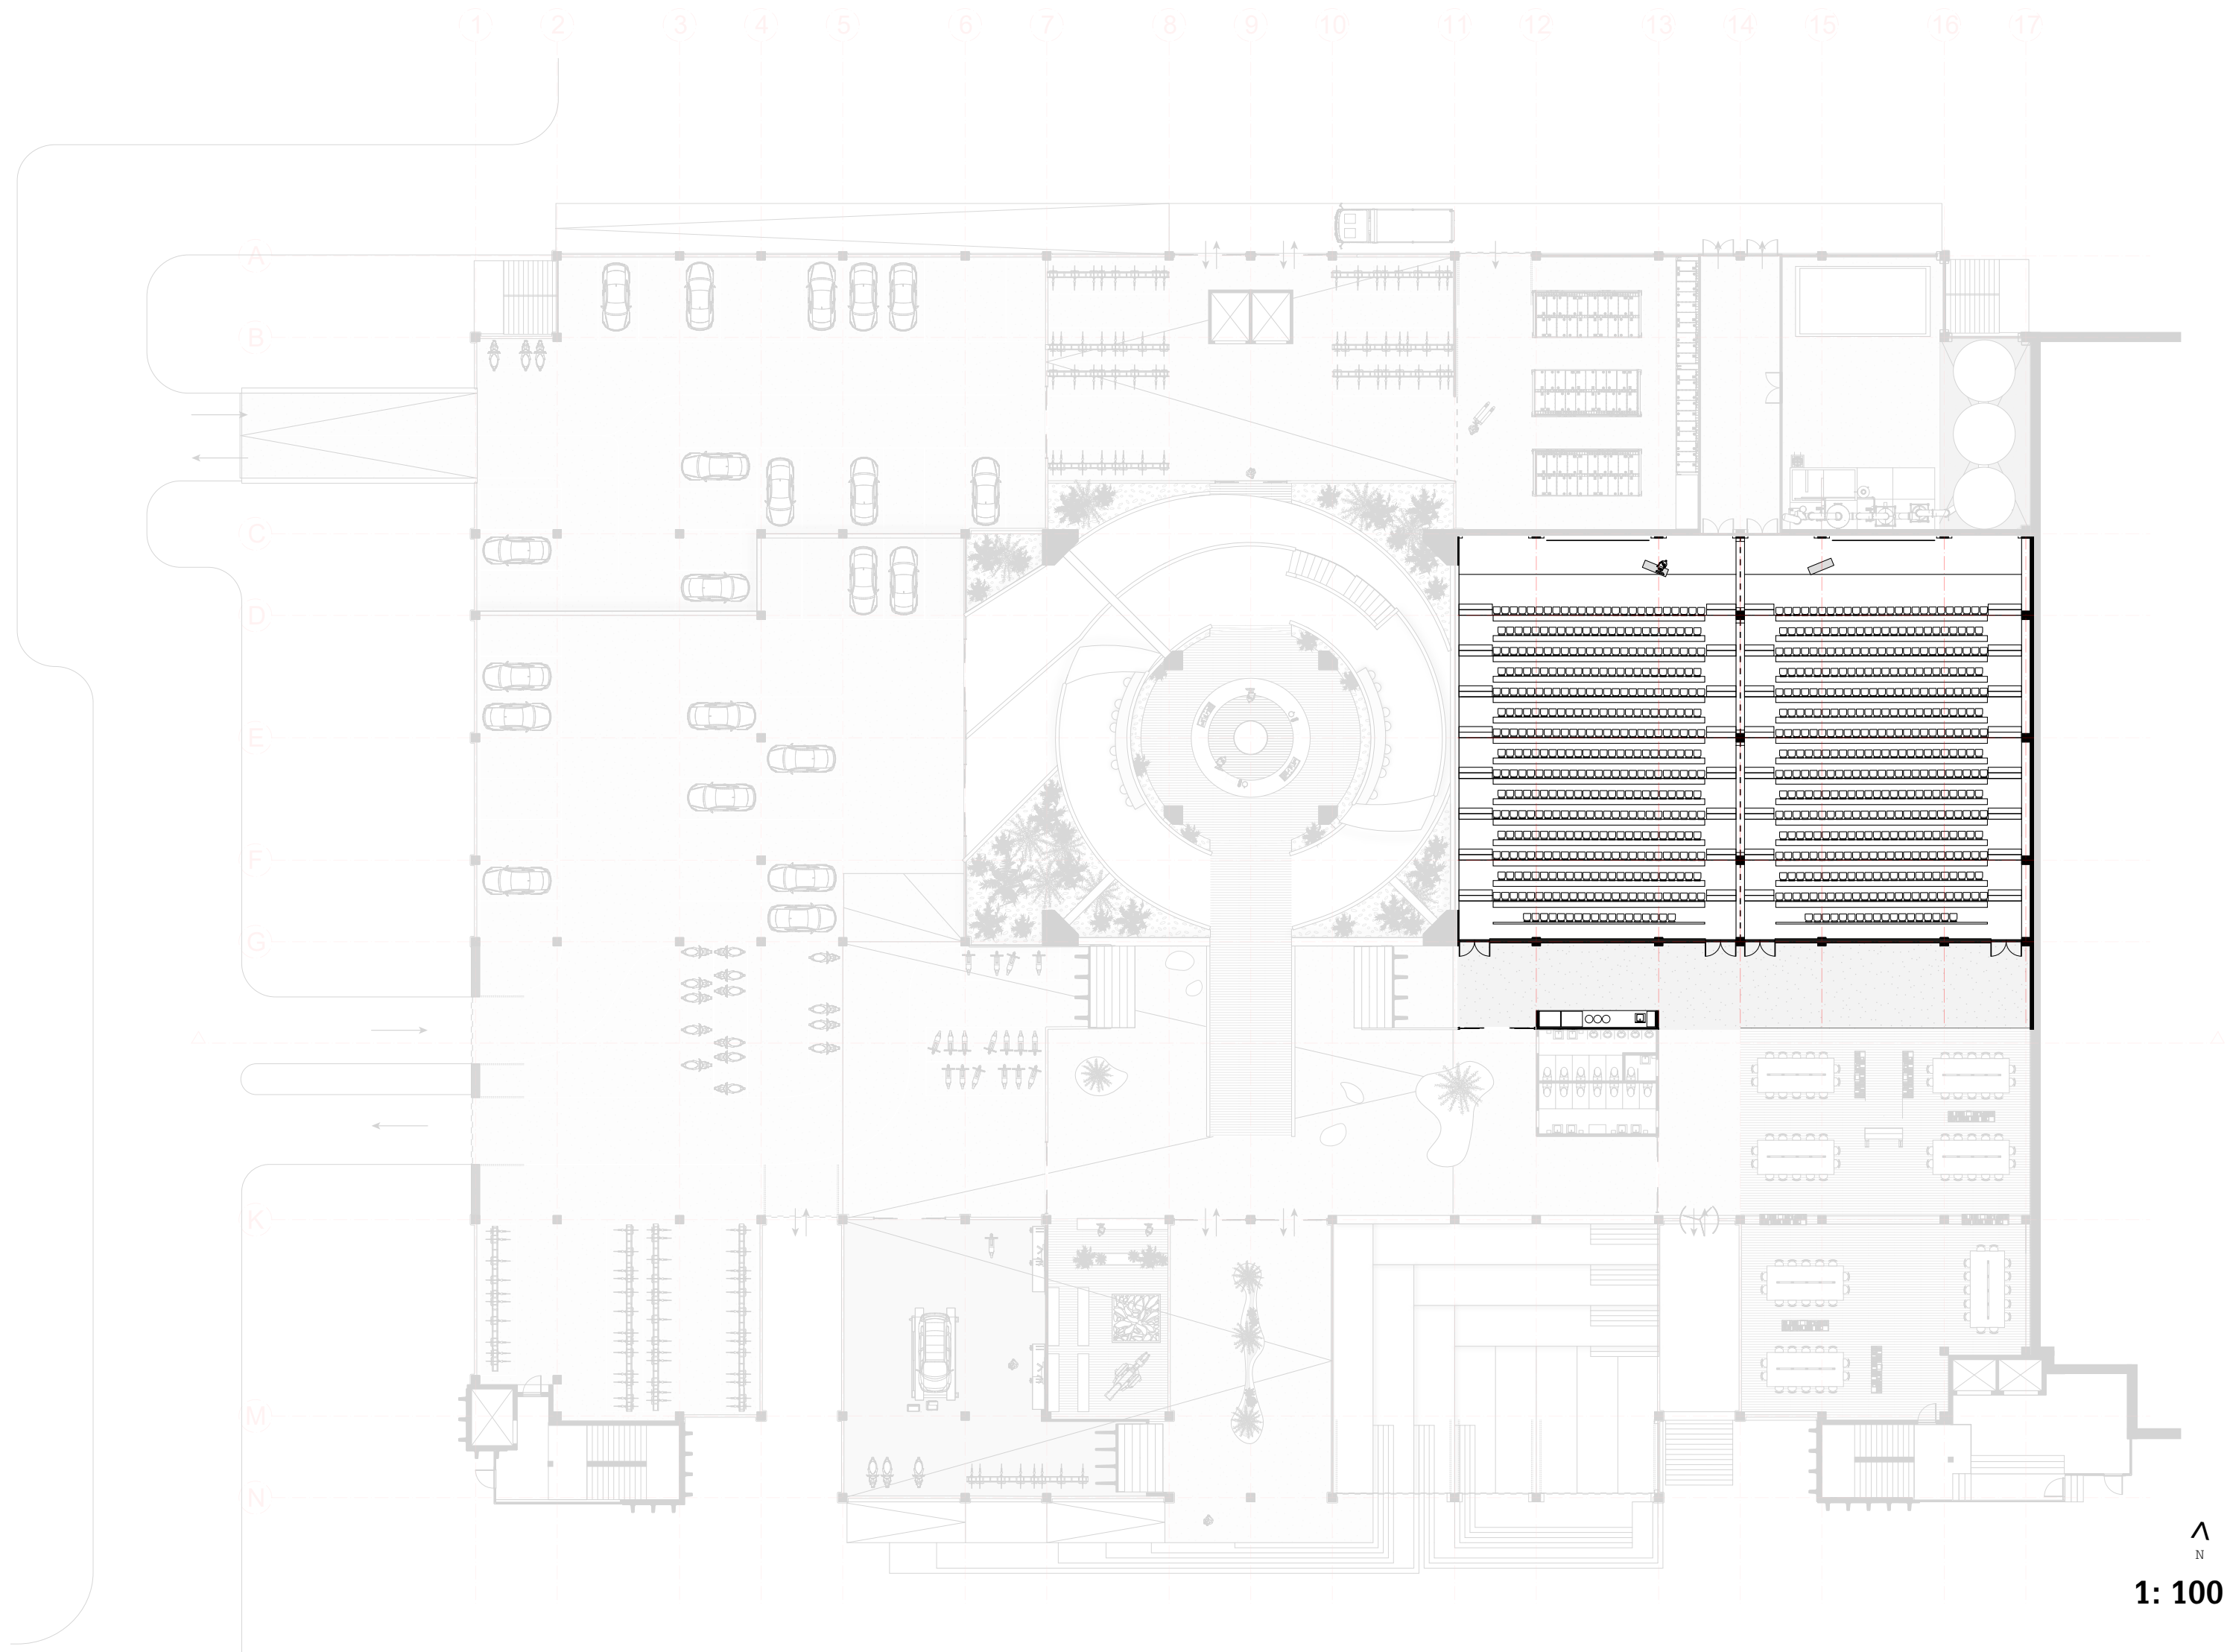


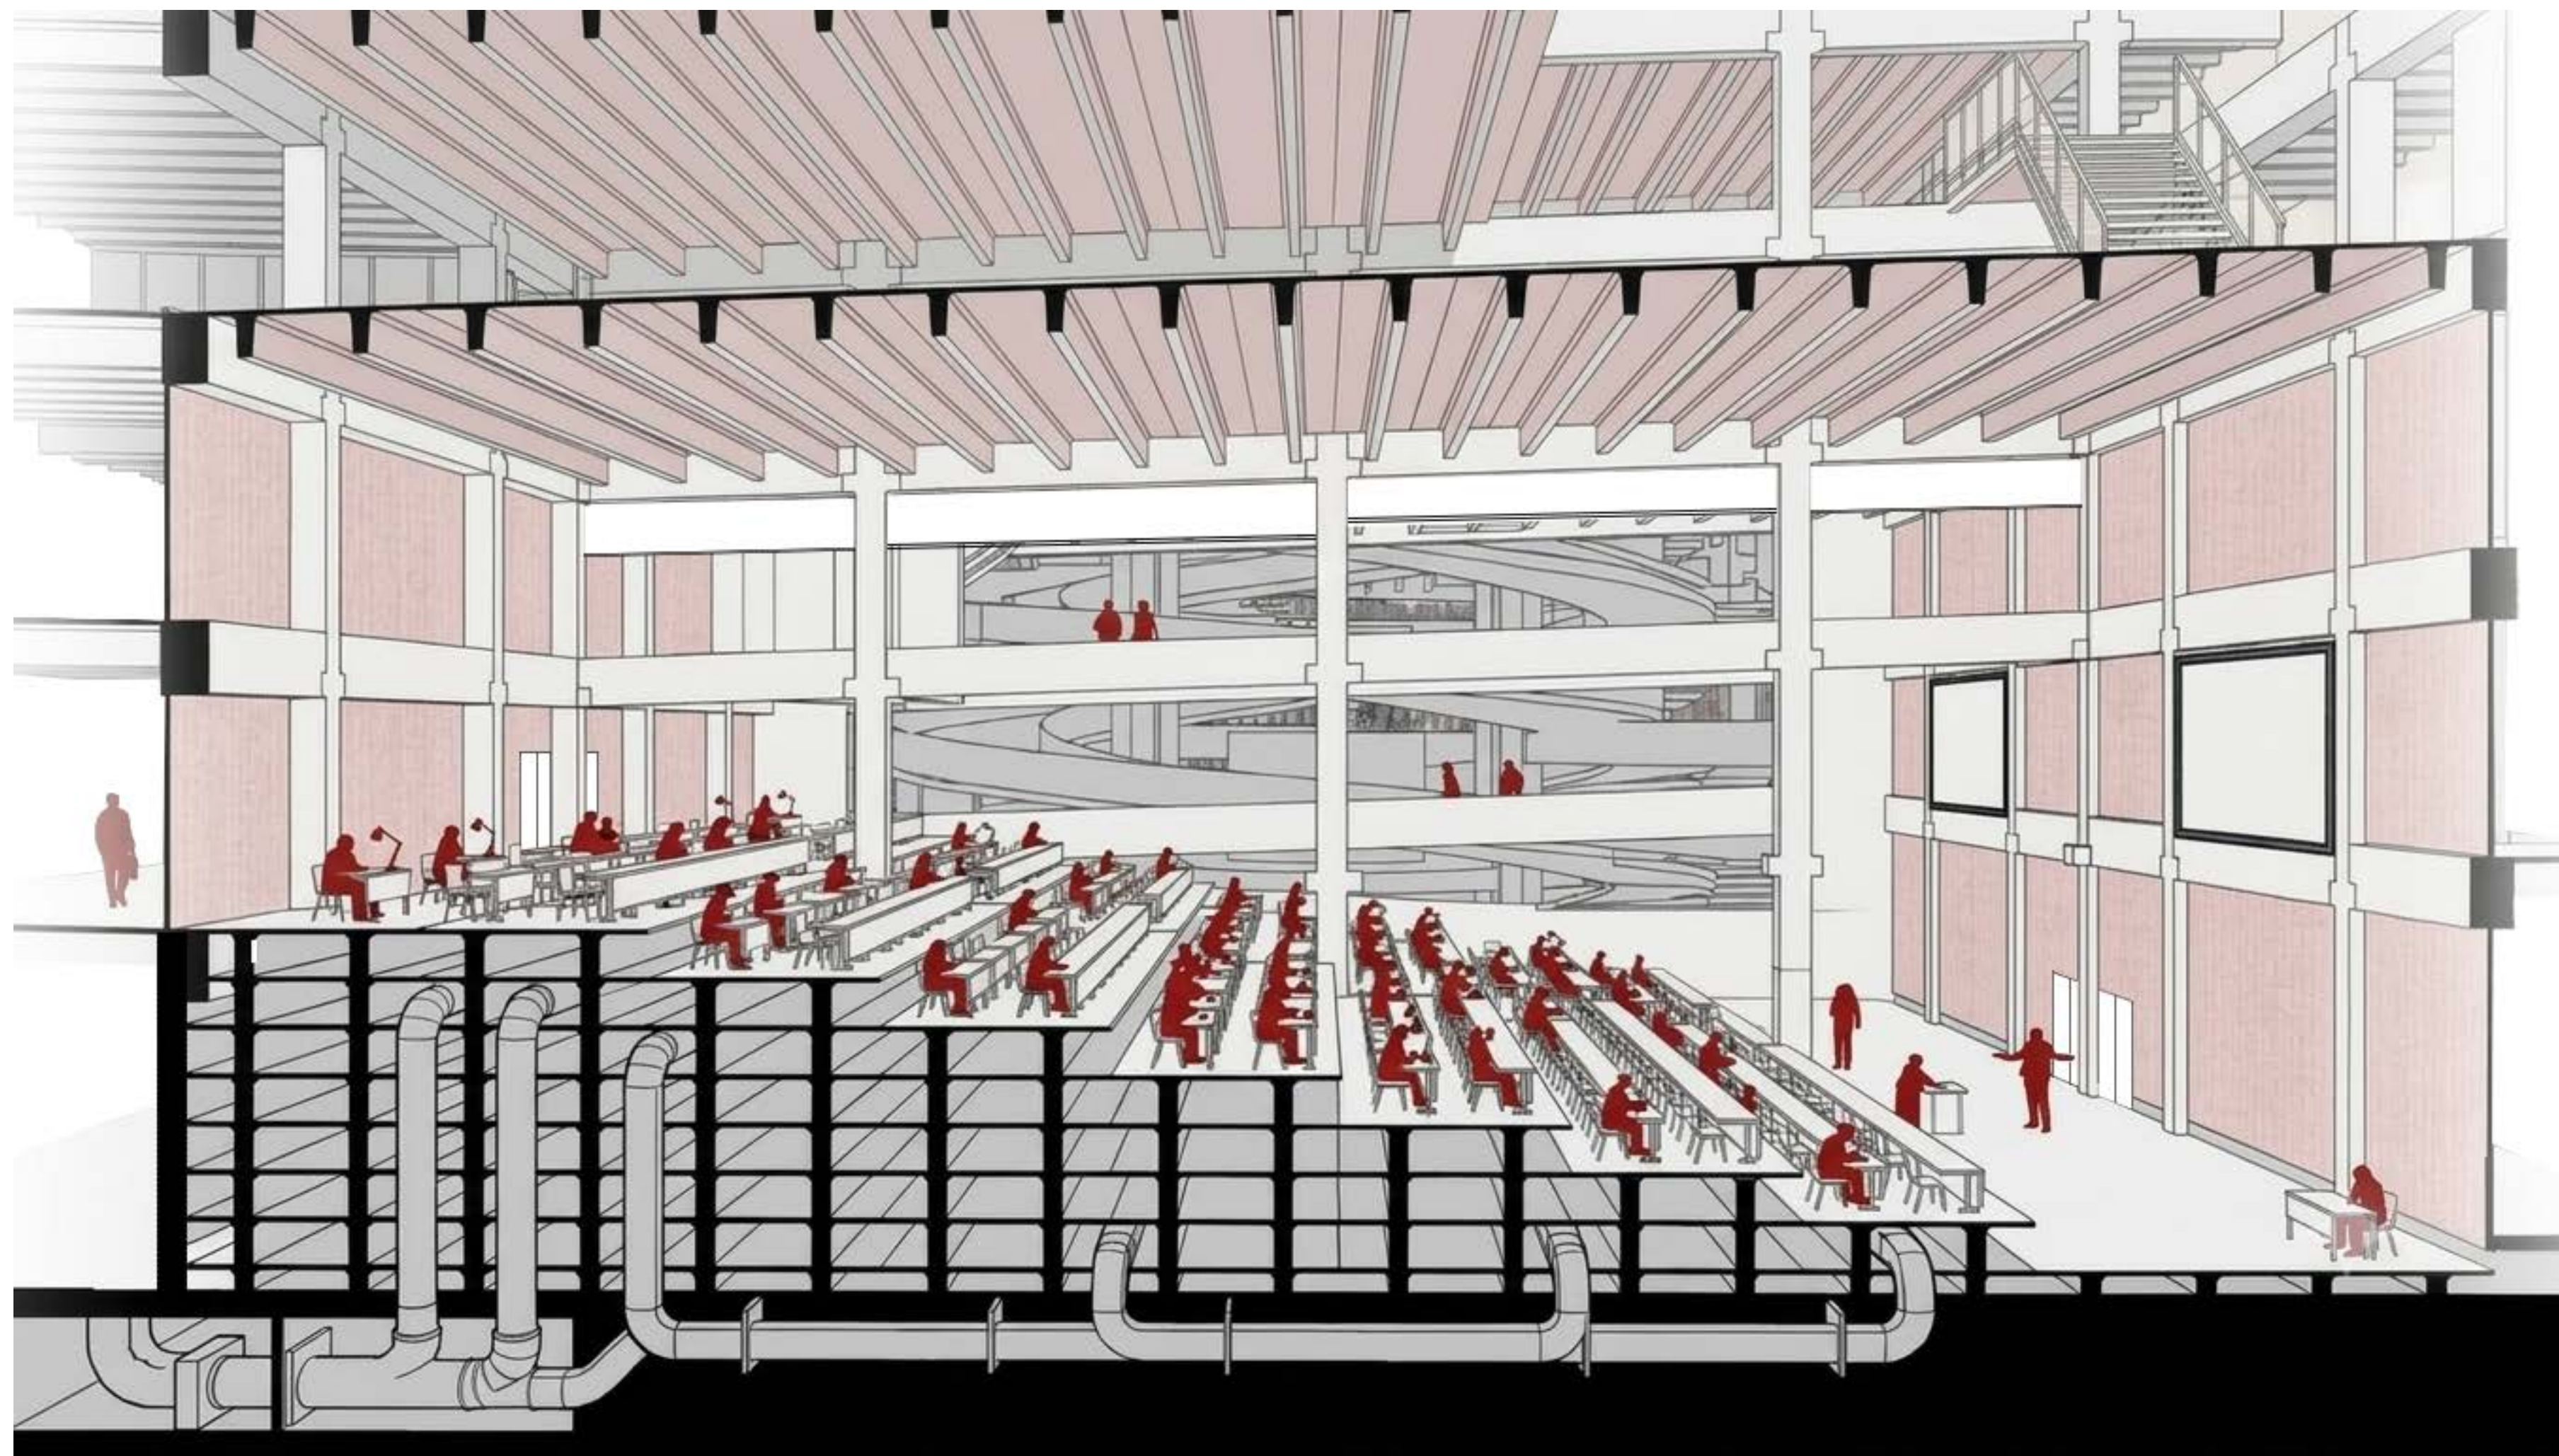



STUDENTEN
STARTENDE ONDERNEMERS EN MAKERS
MKB-BEDRIJVEN
GROTERE INNOVATIEVE BEDRIJVEN
BEZOEKERS EN BEWONERS VAN EINDHOVEN





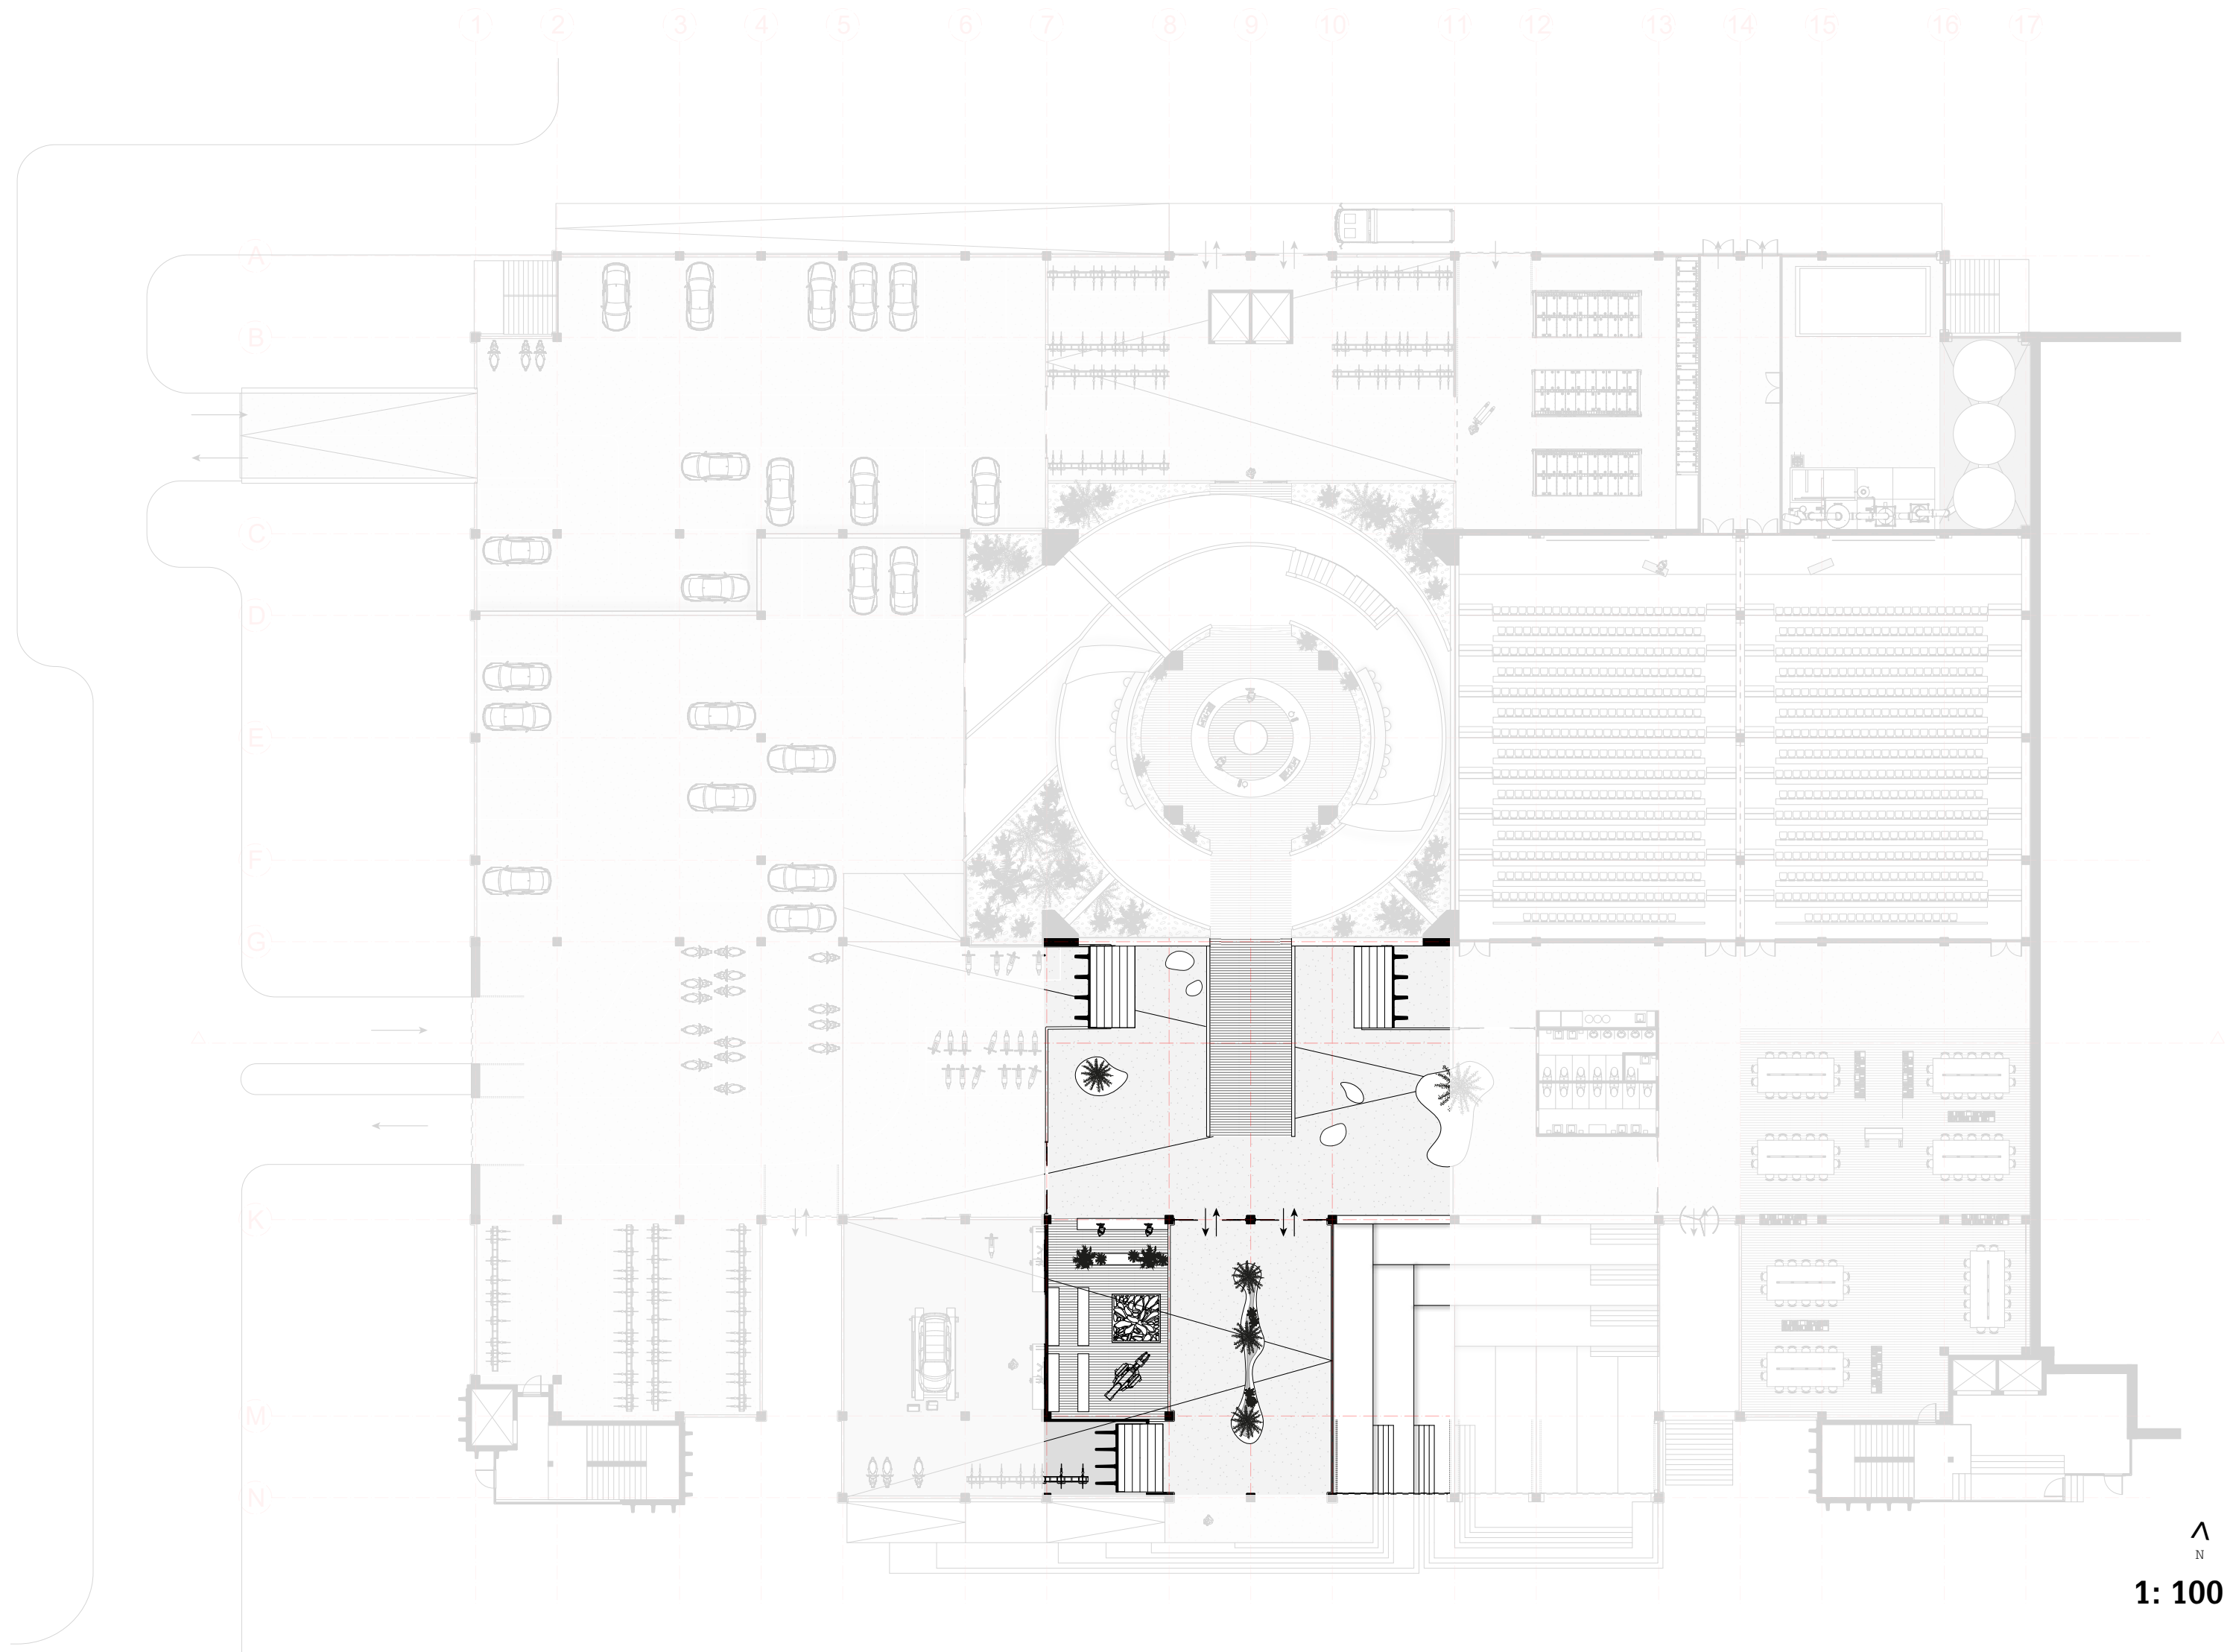


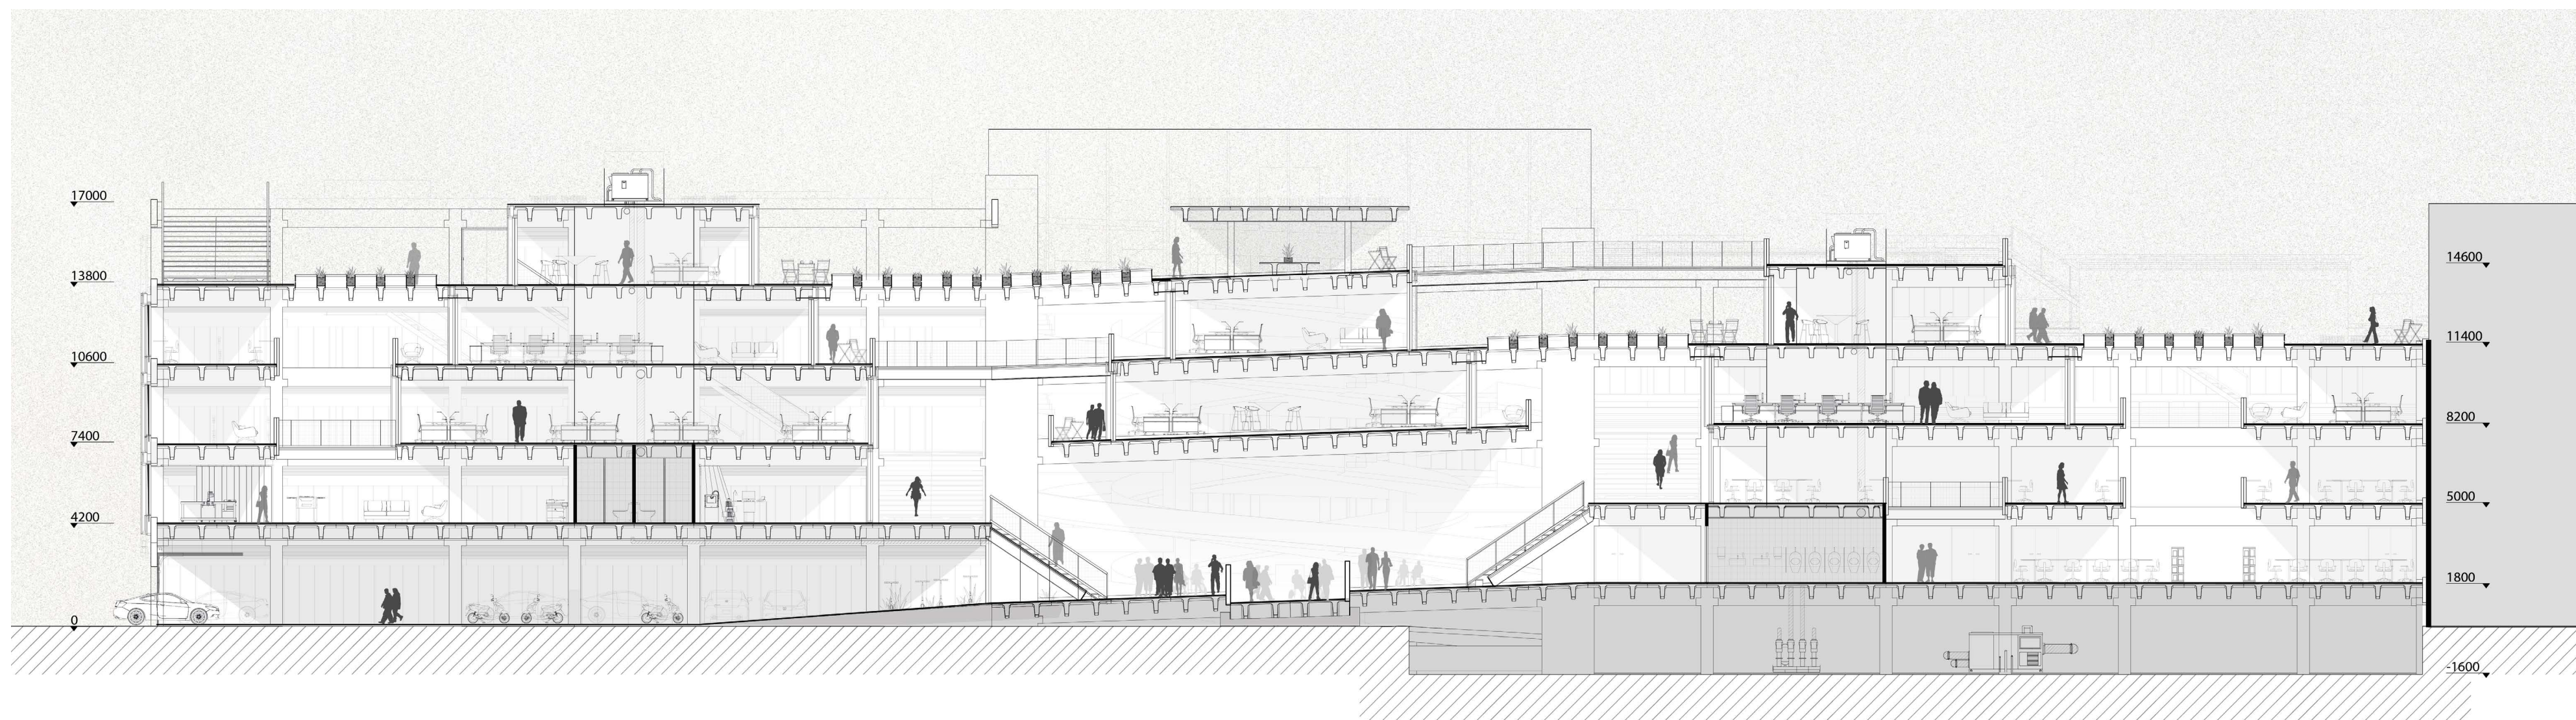


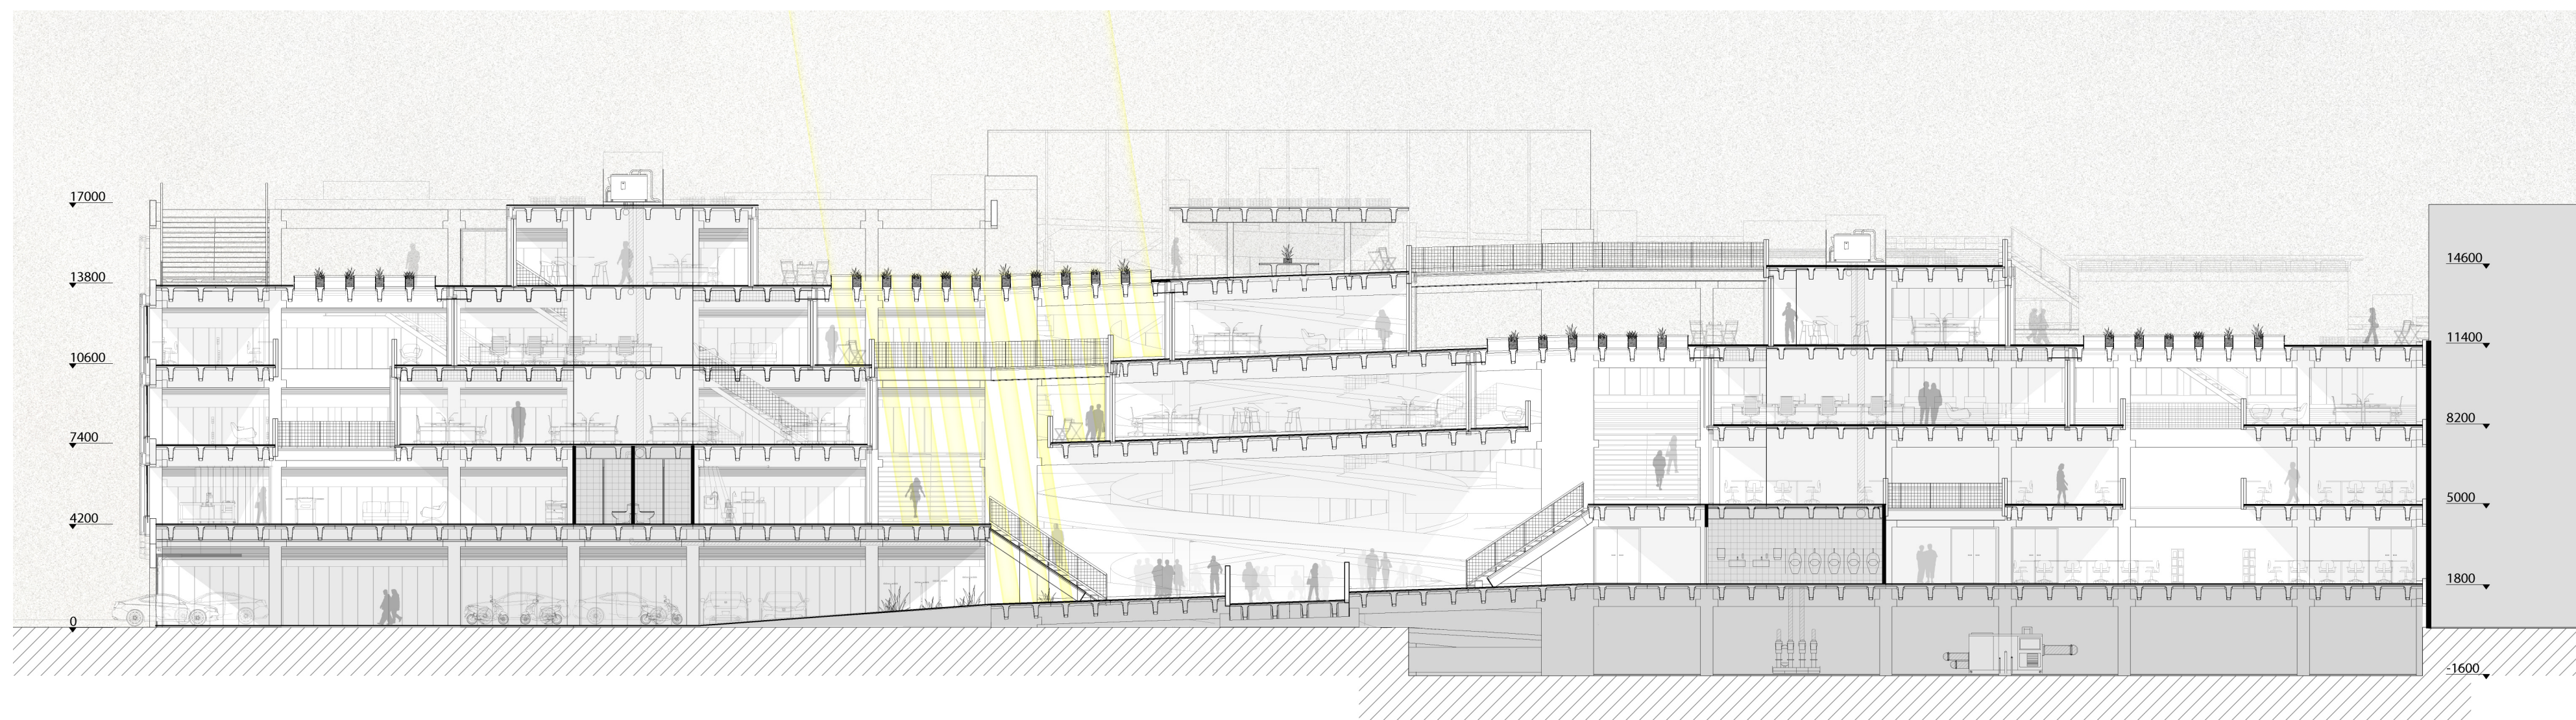


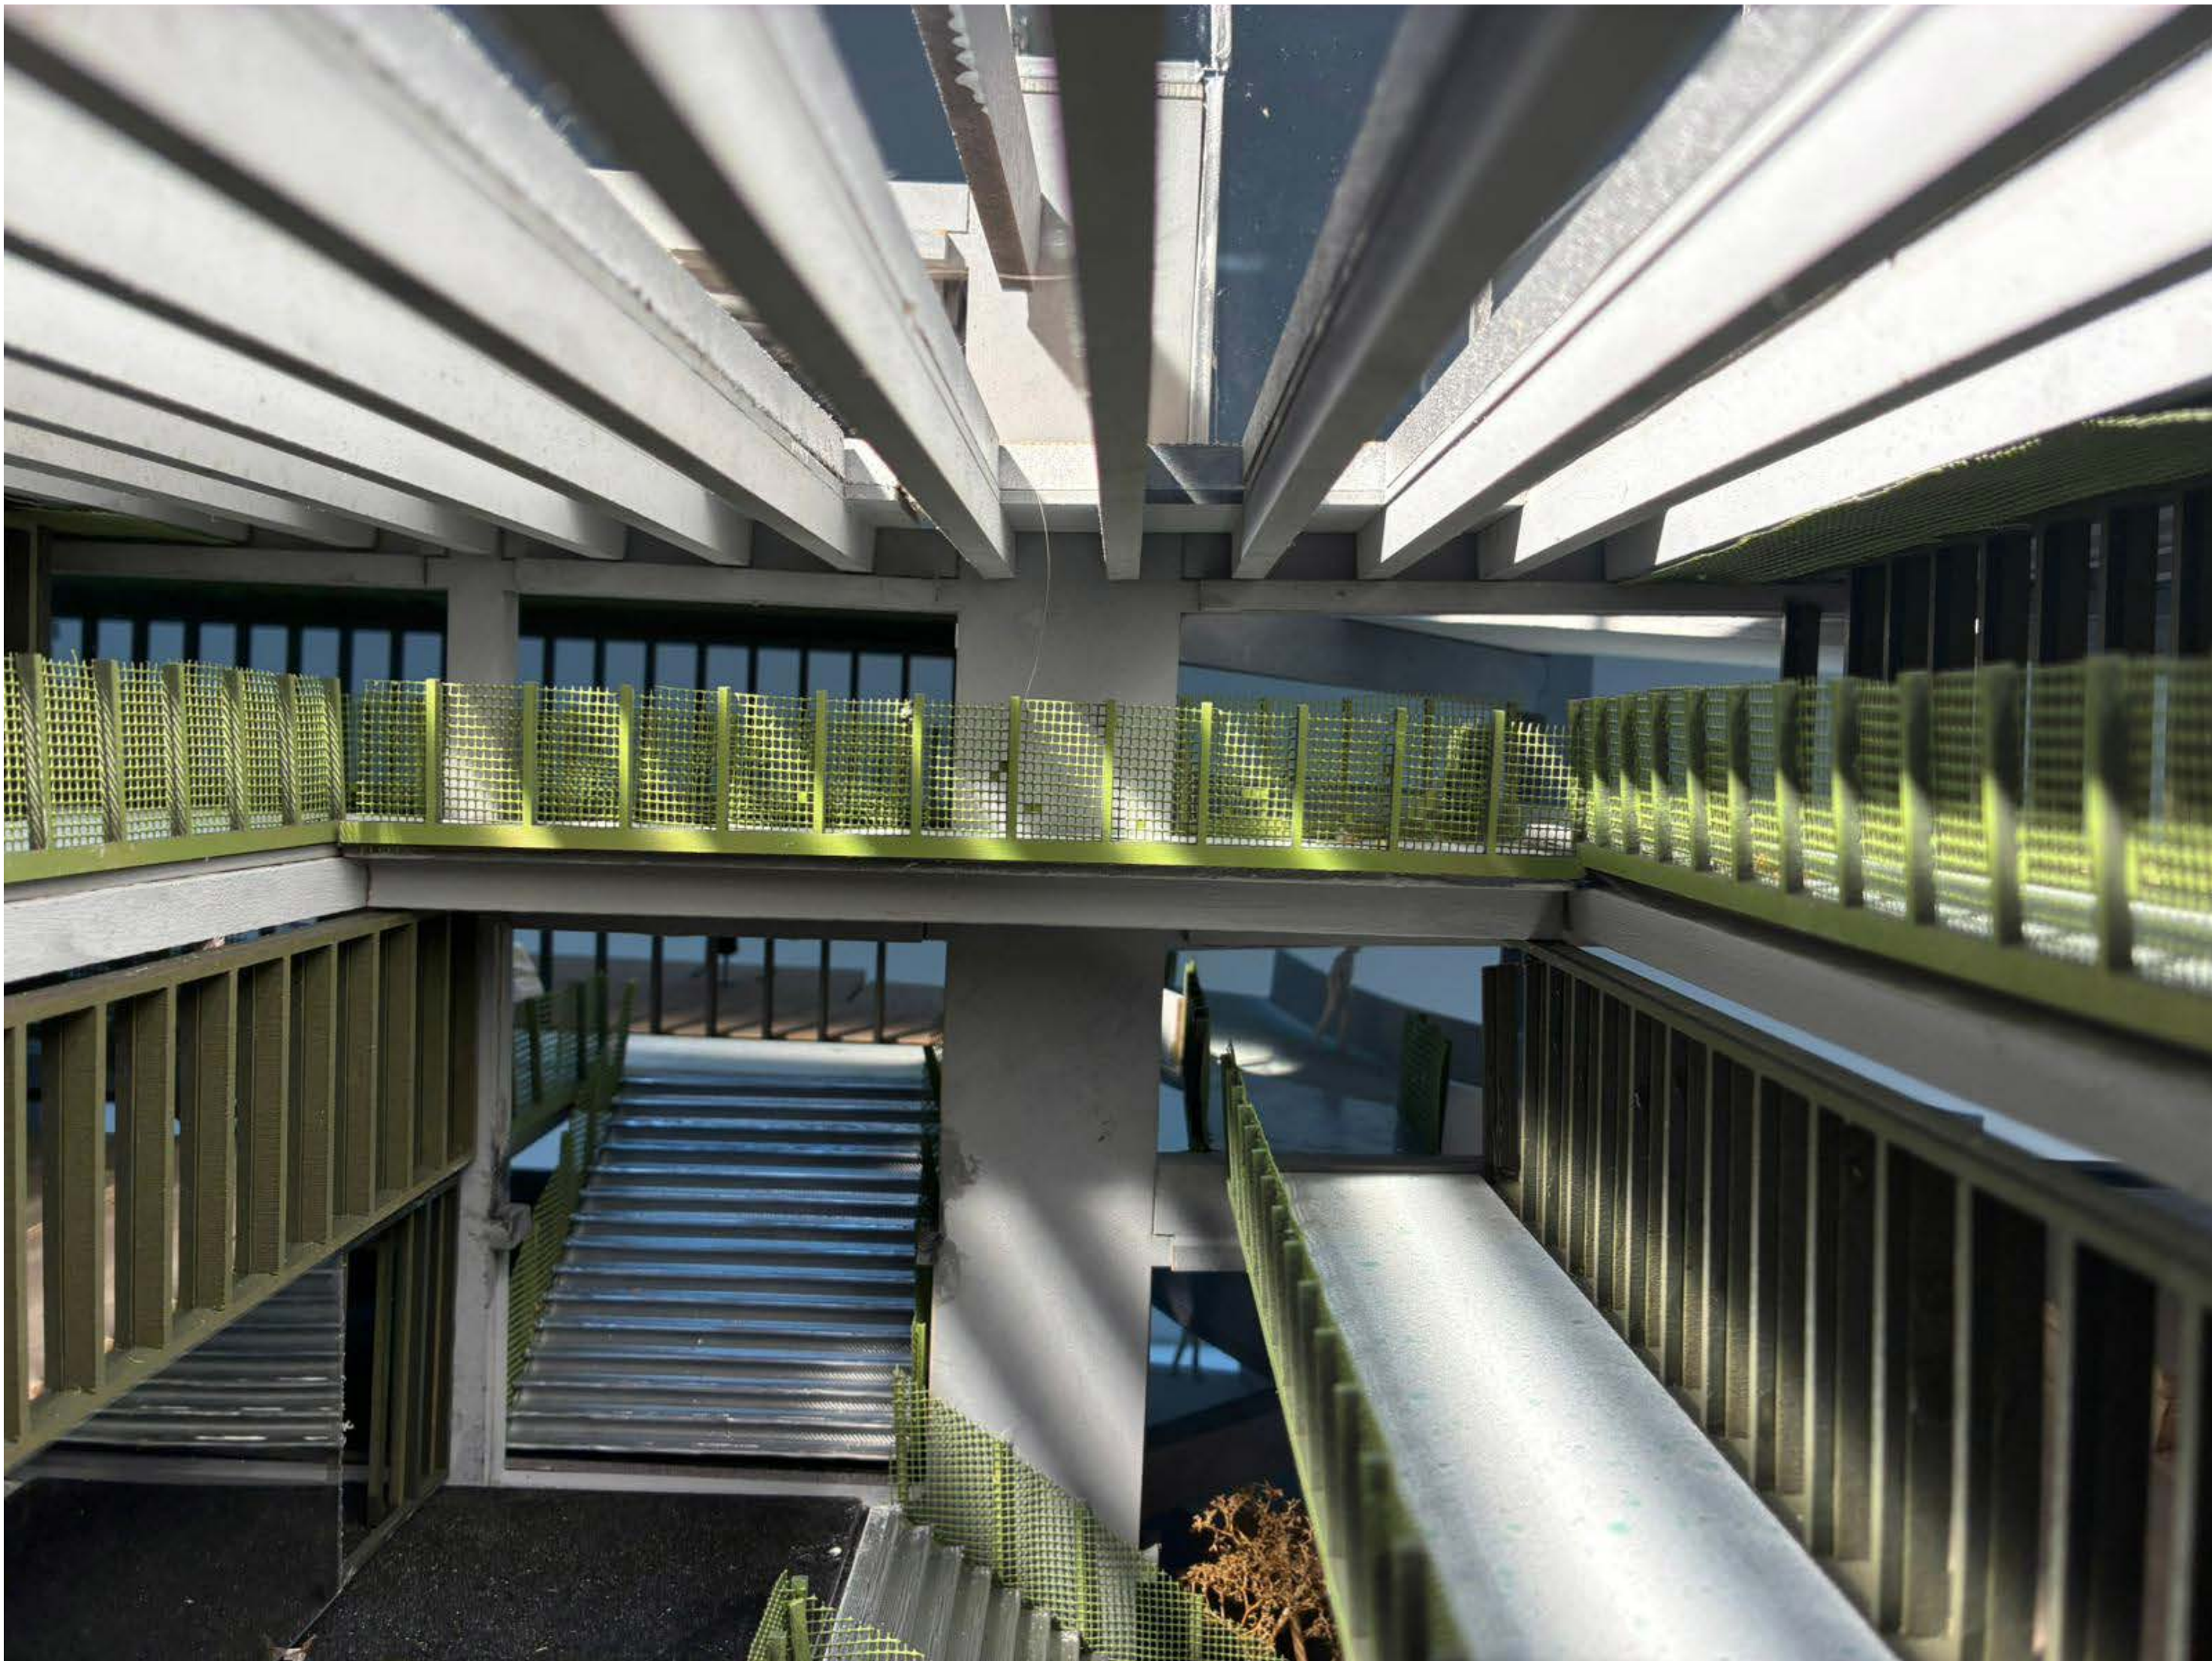

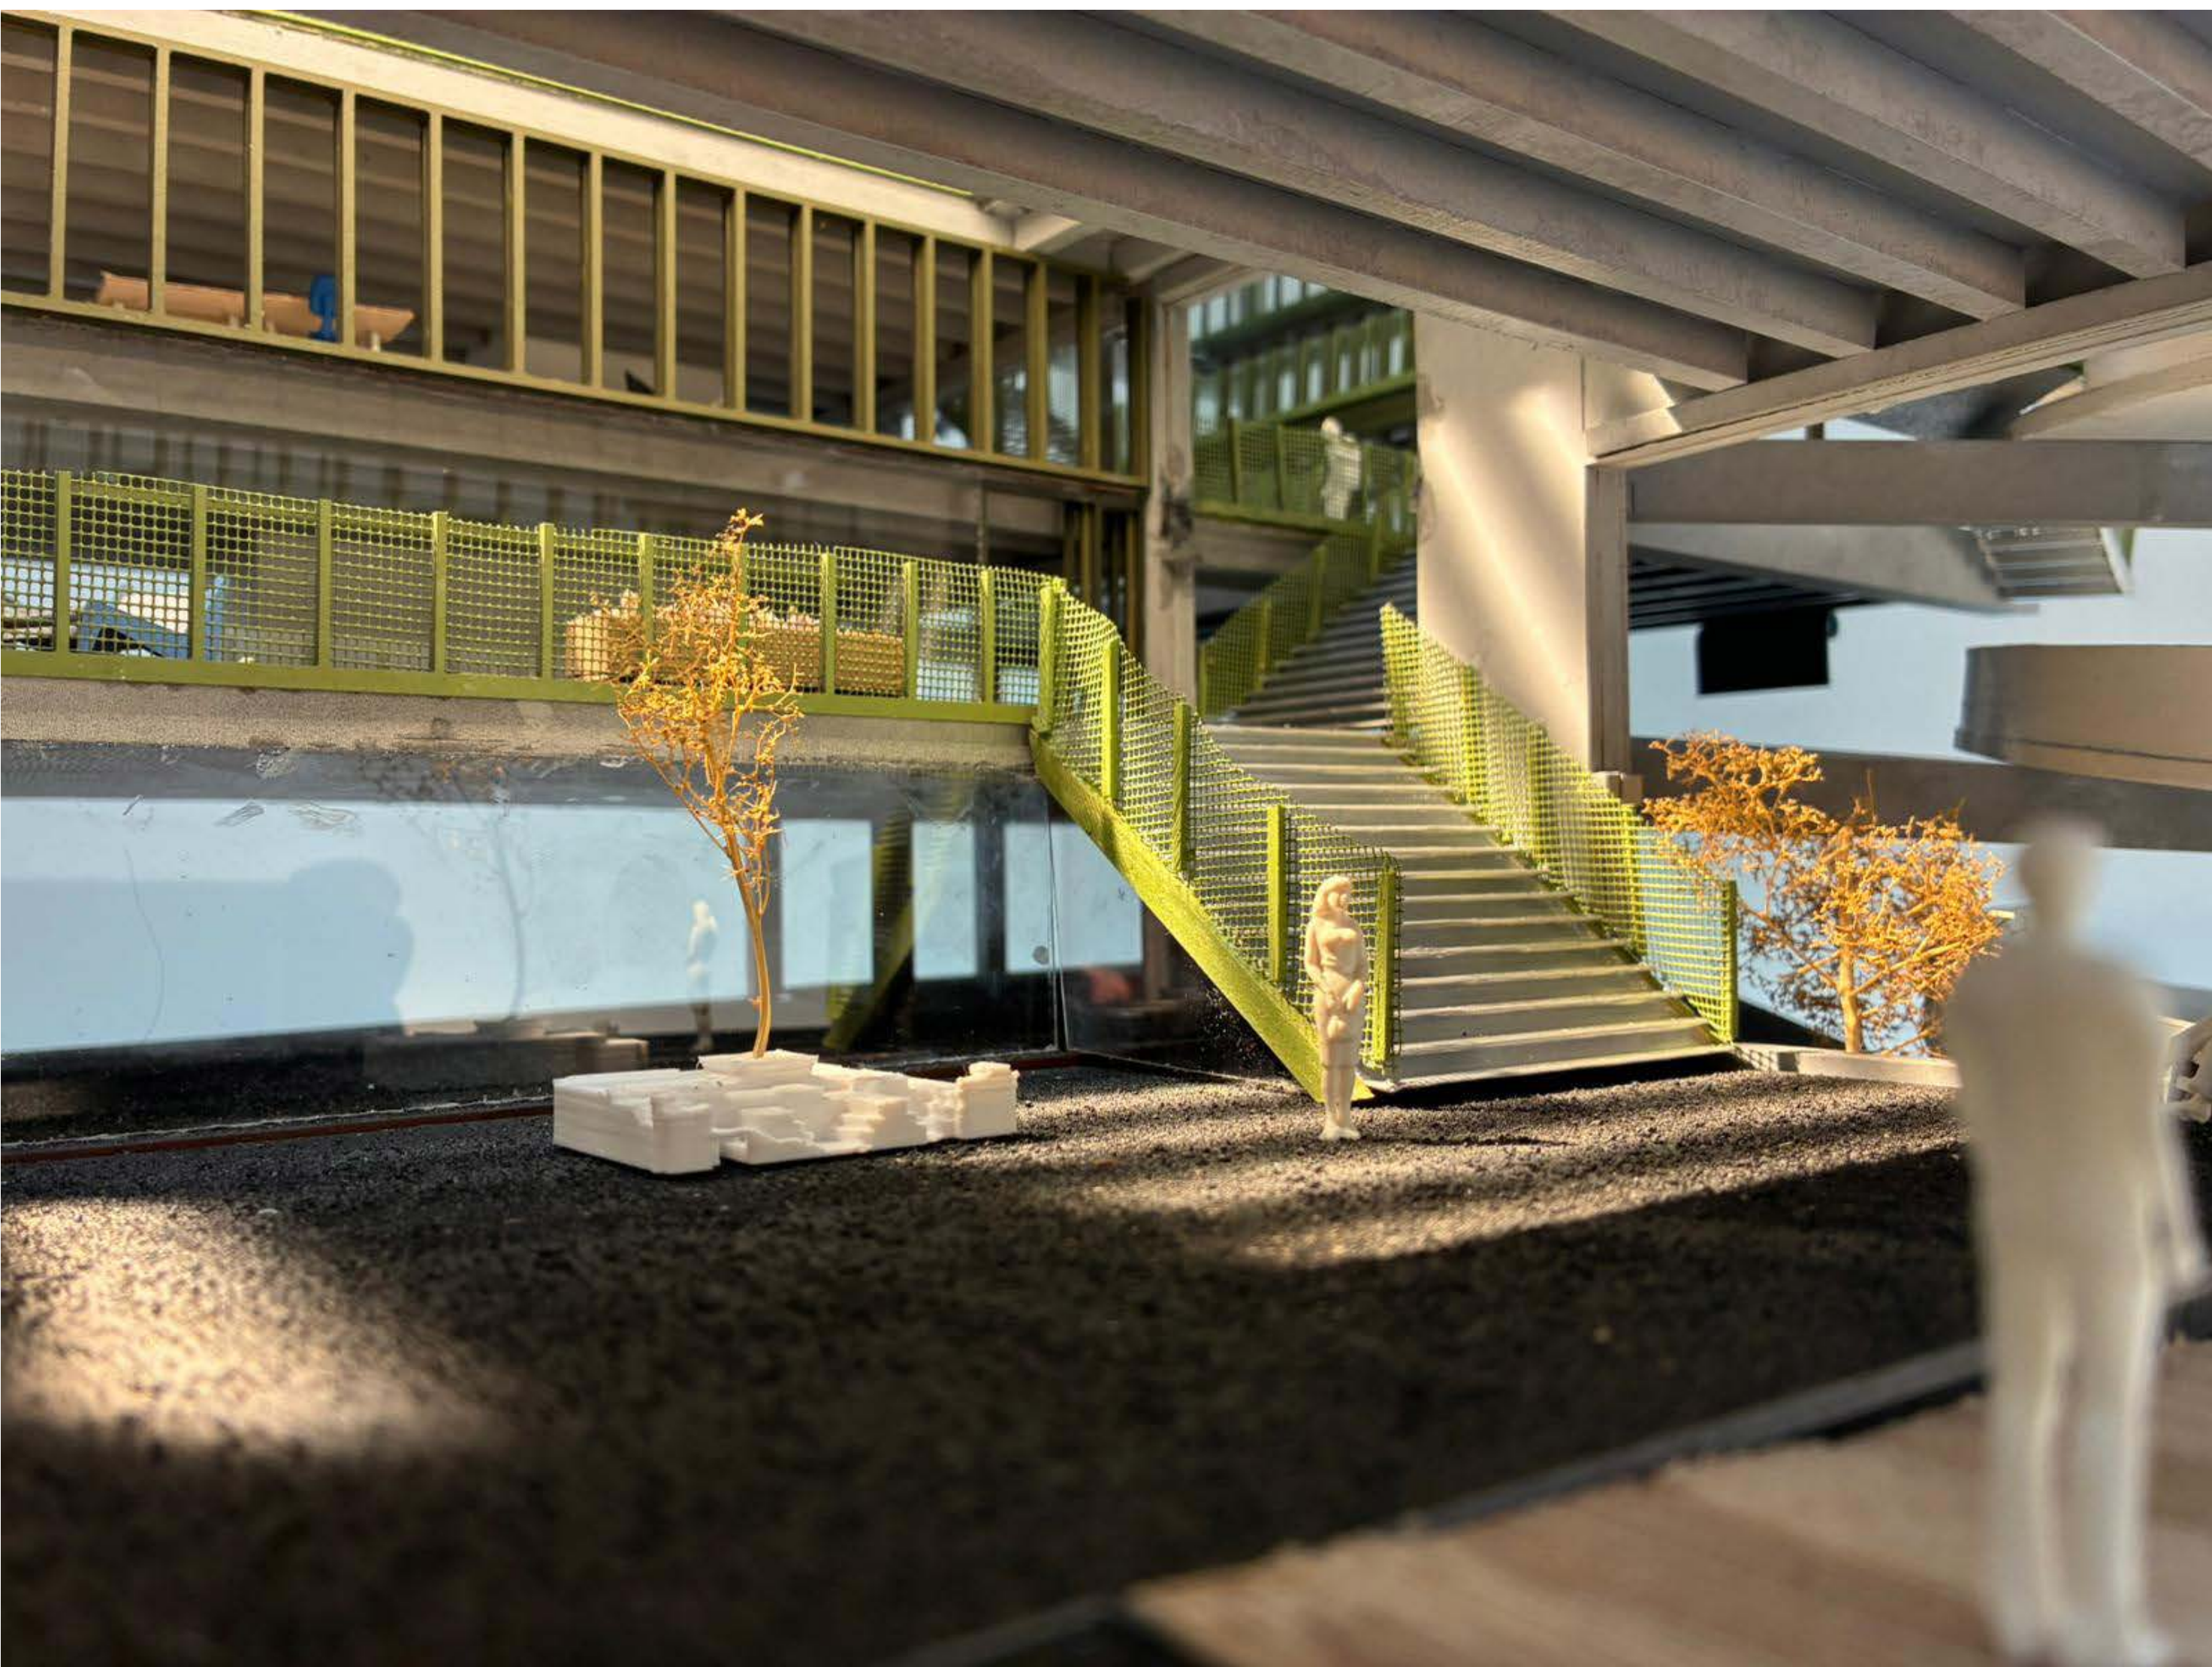


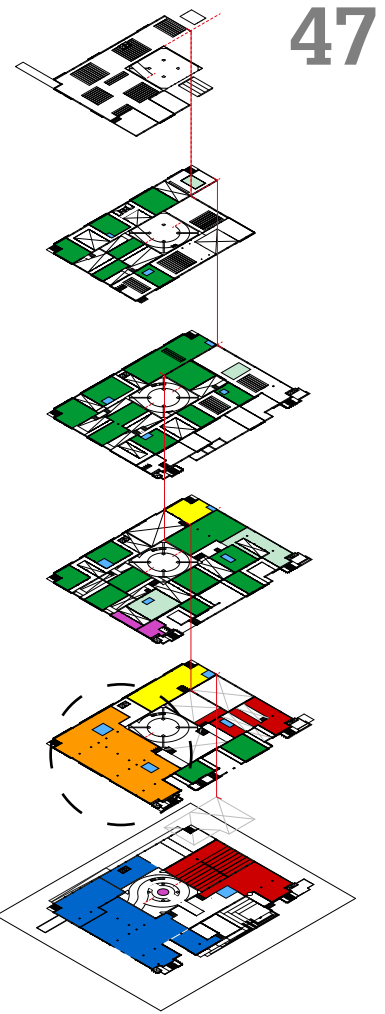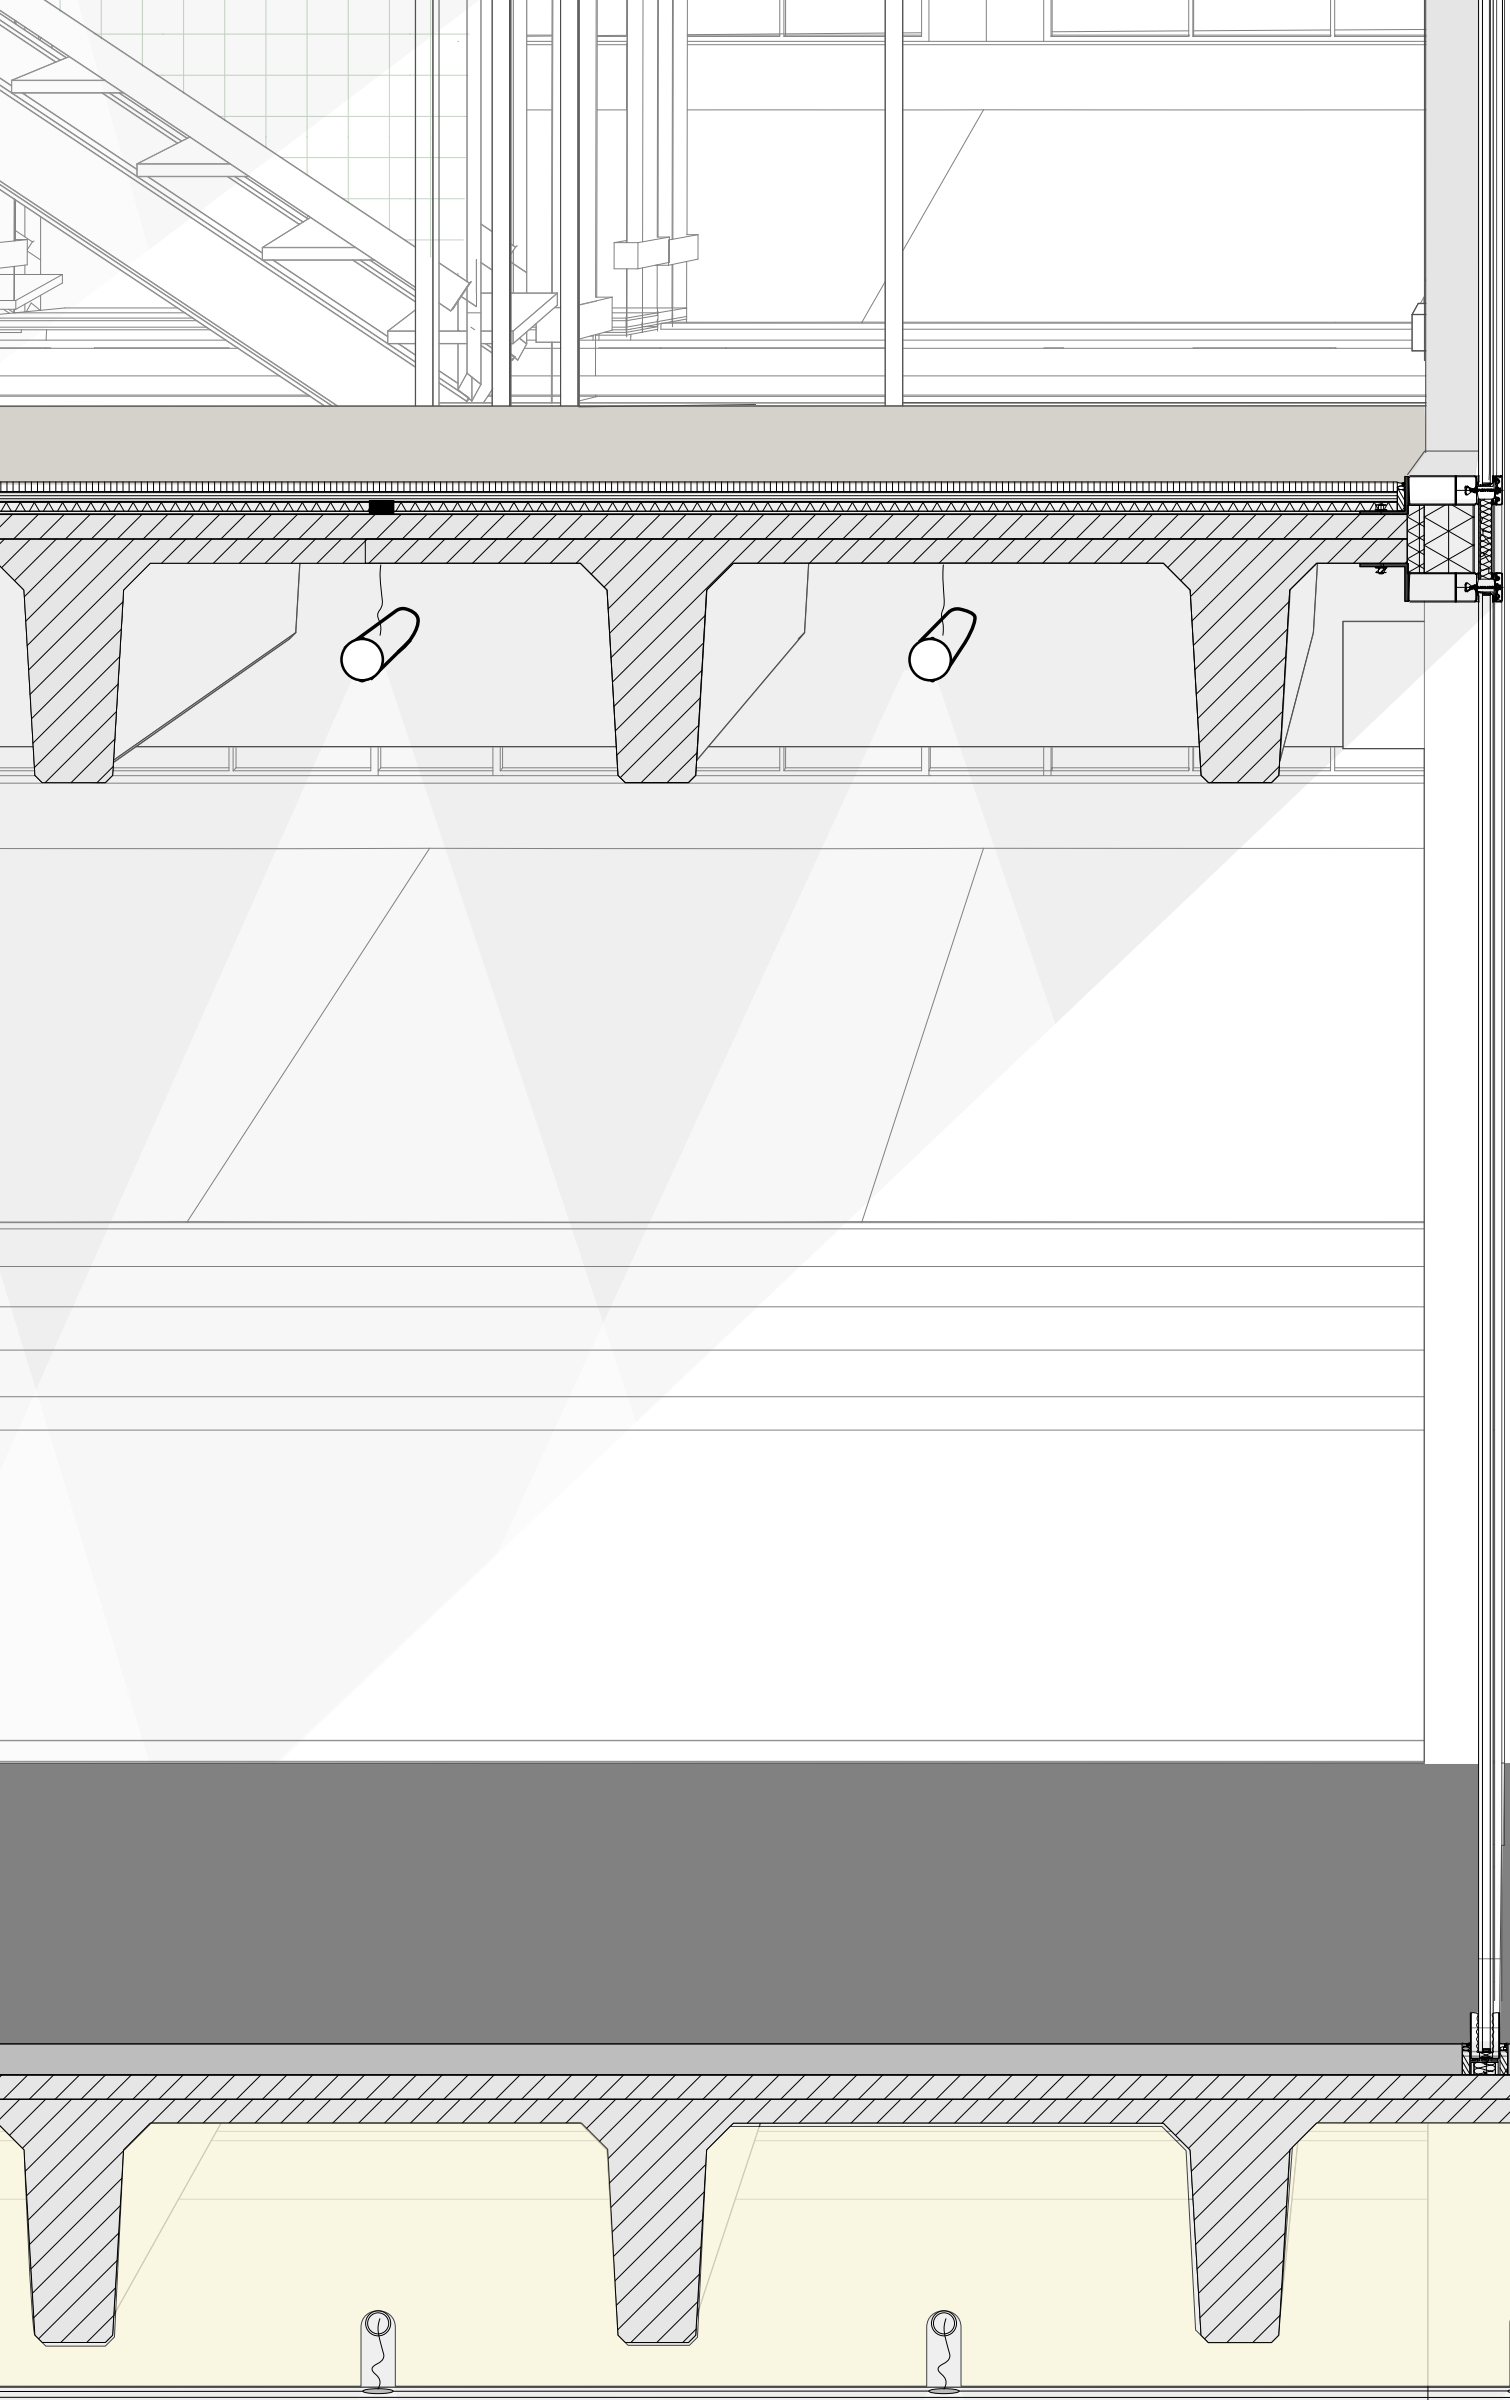

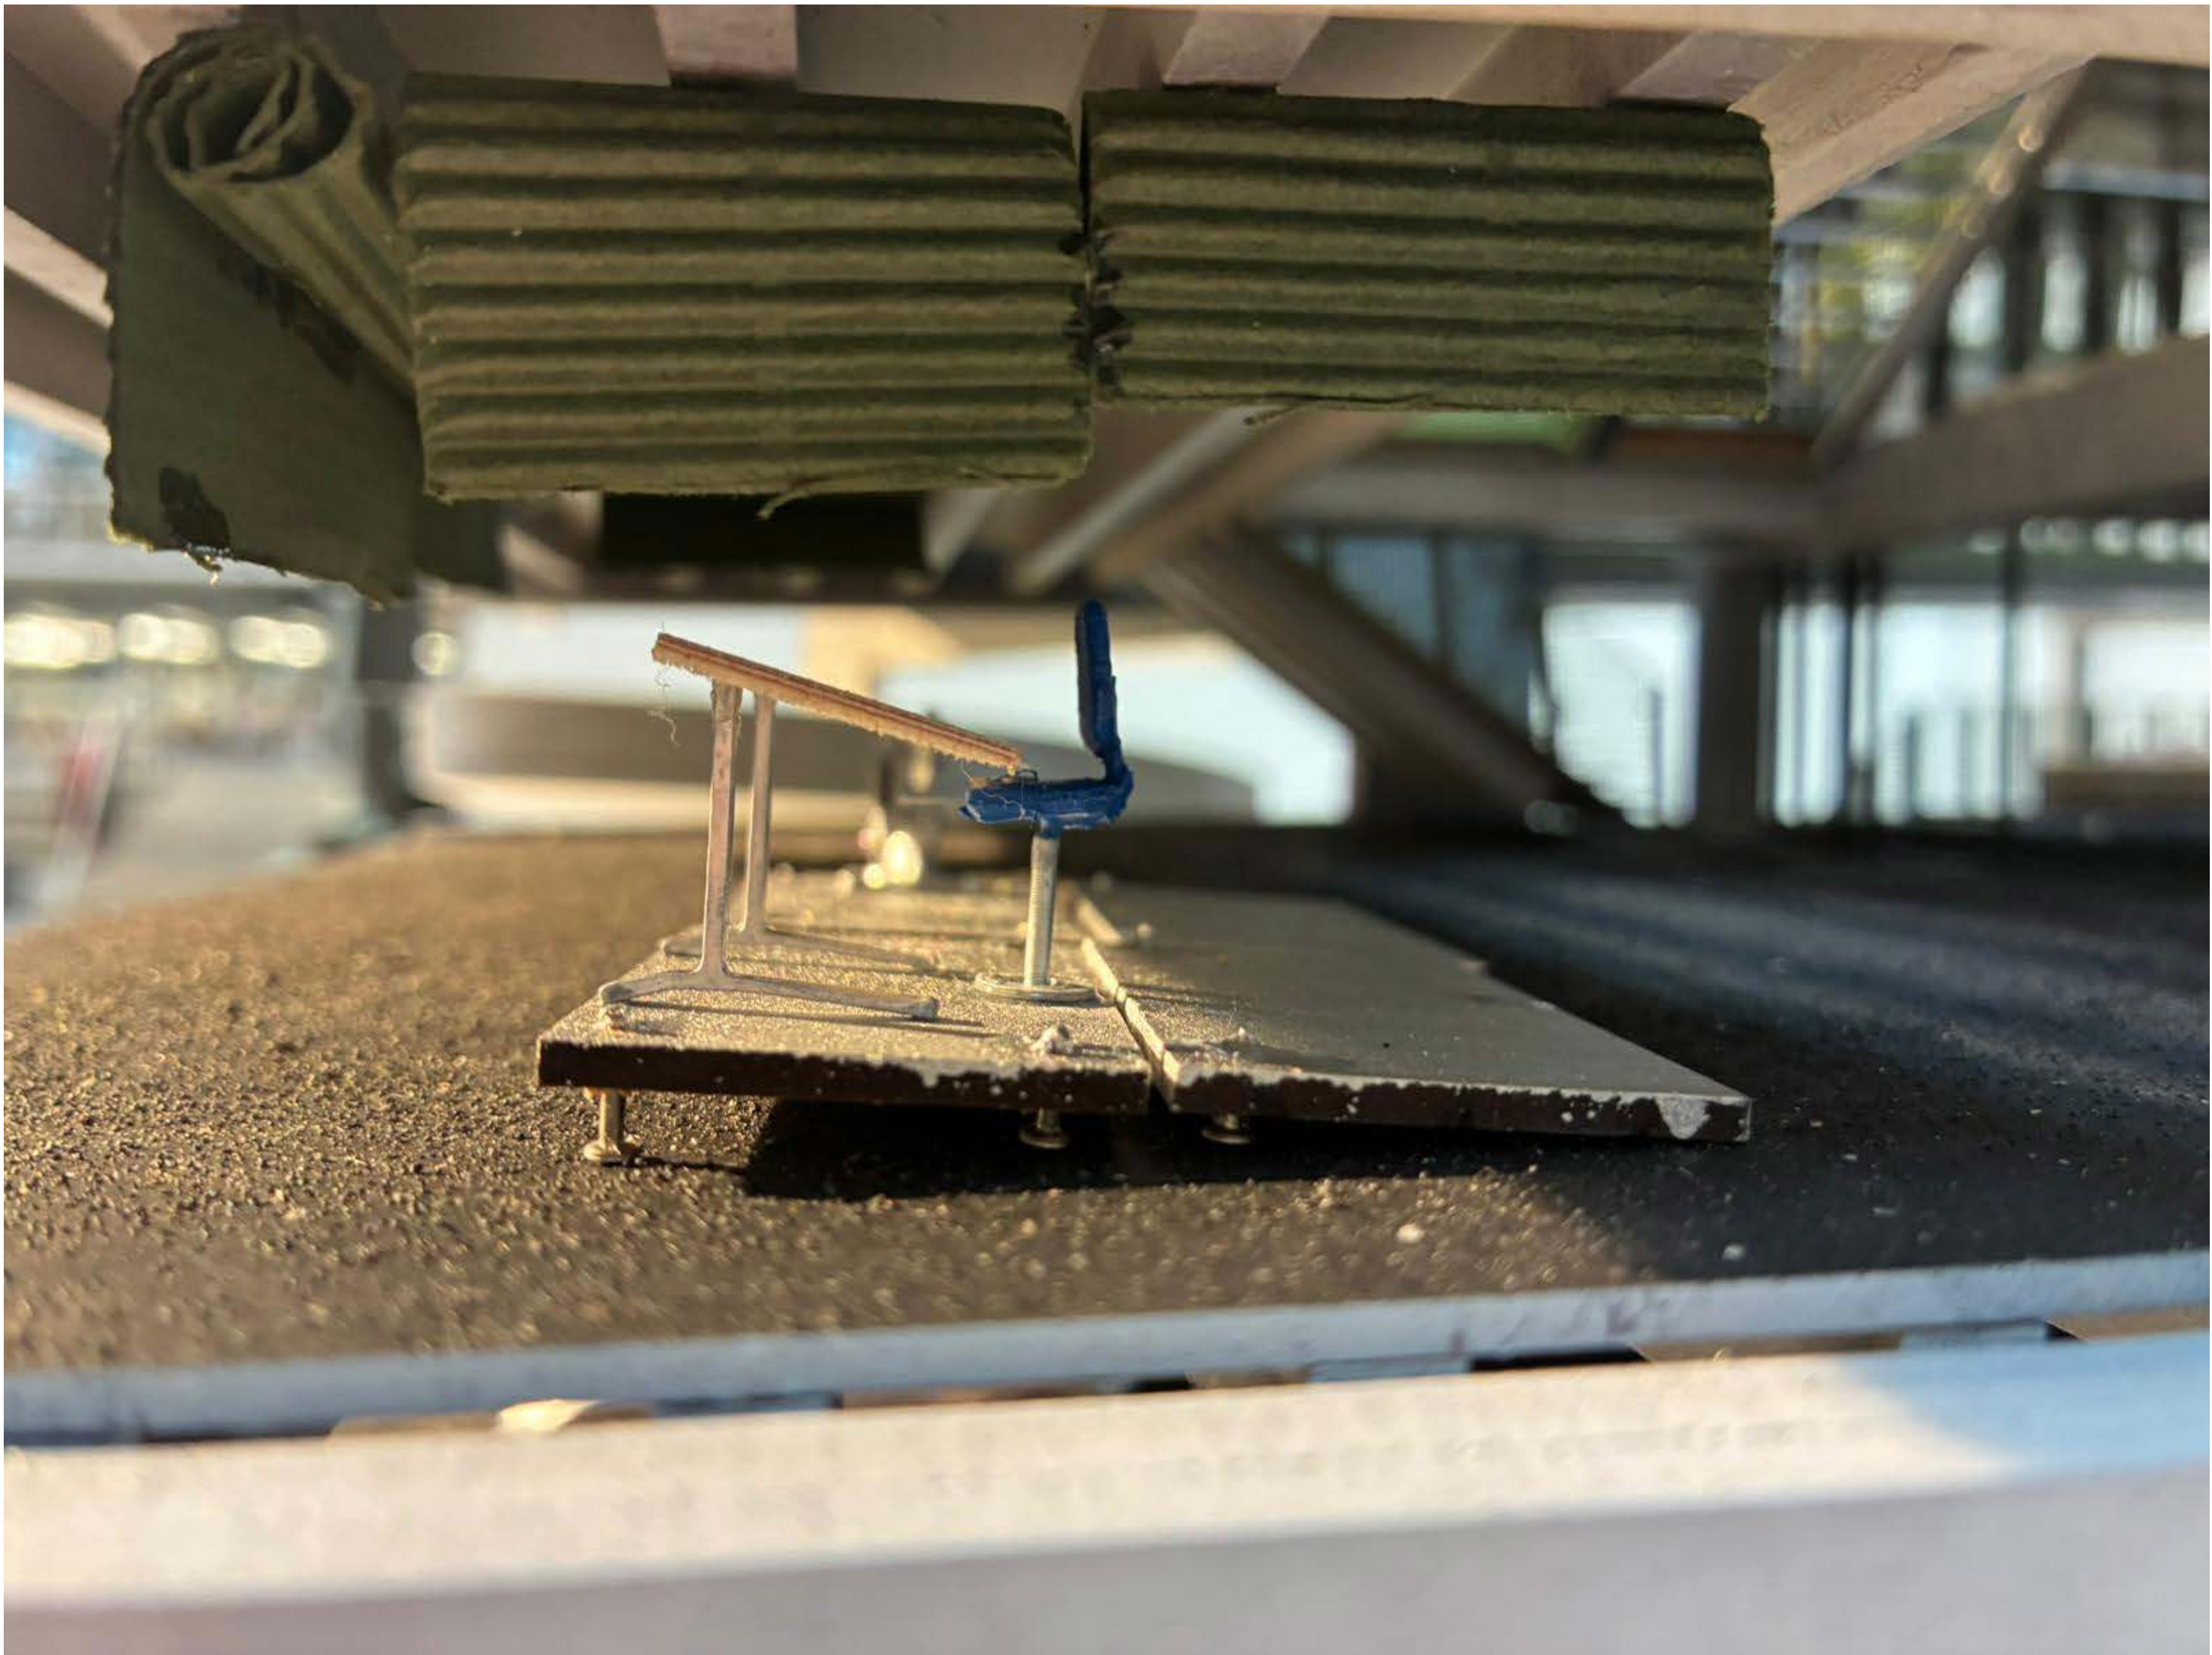


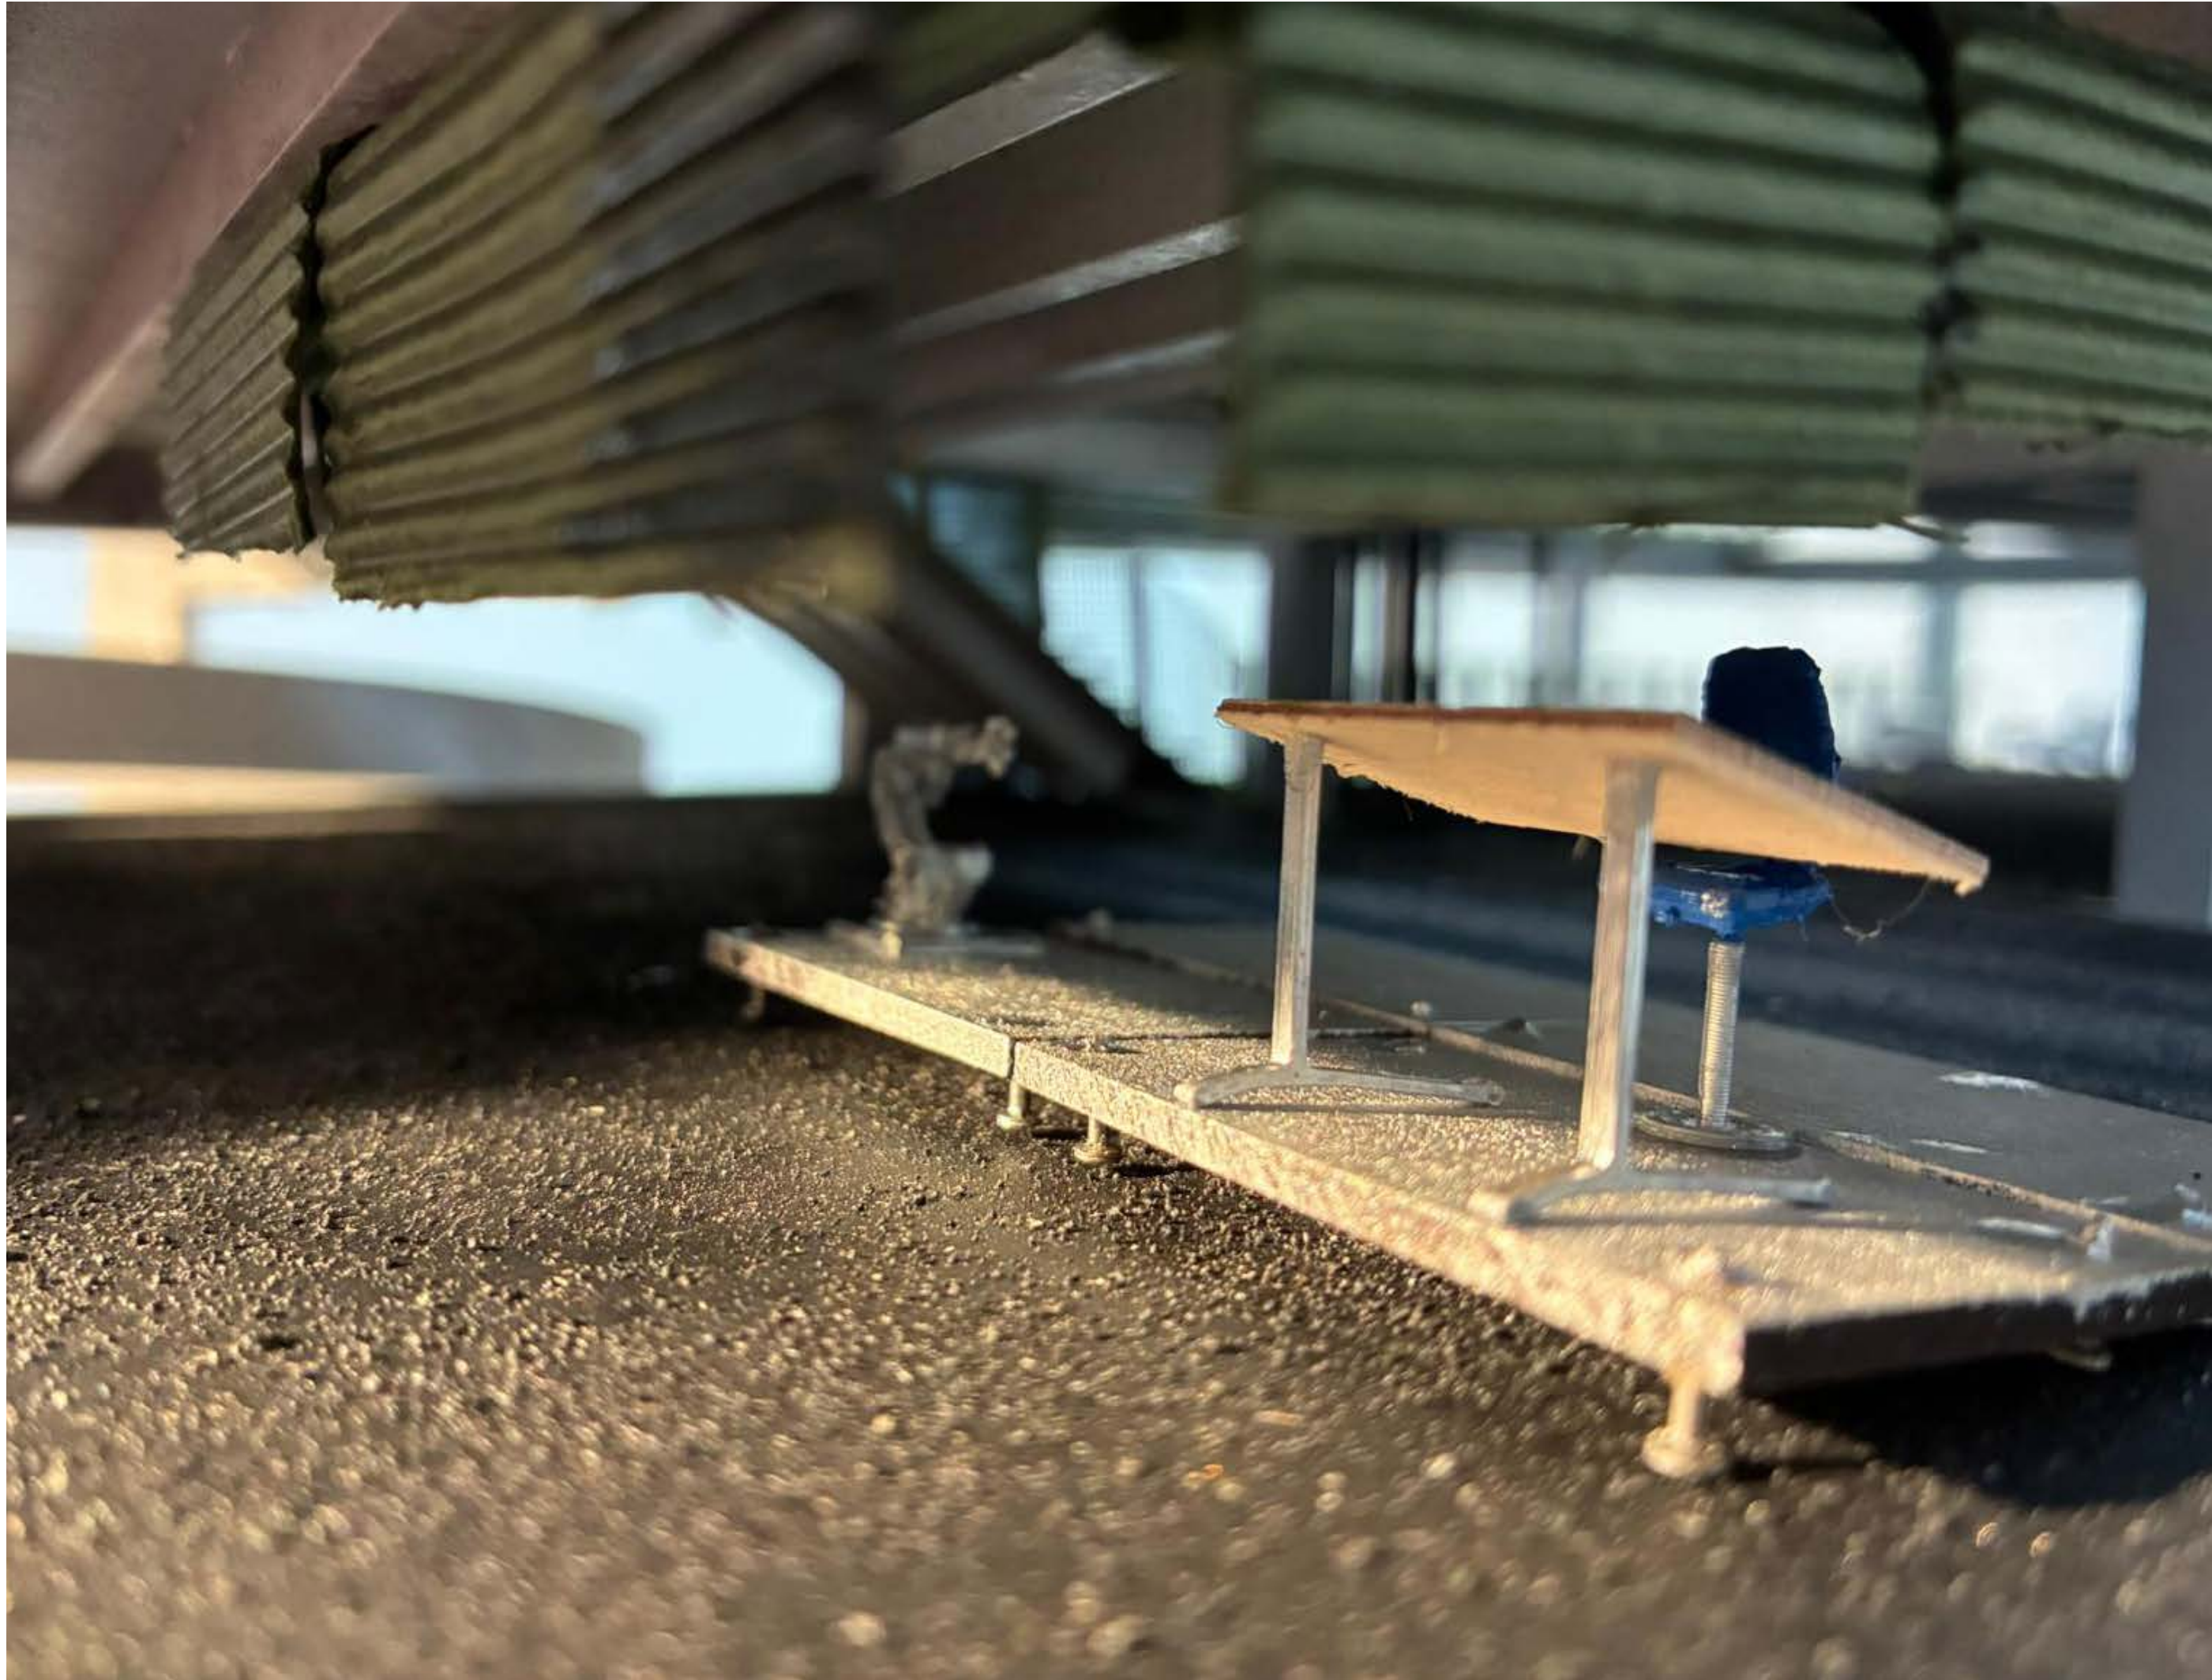



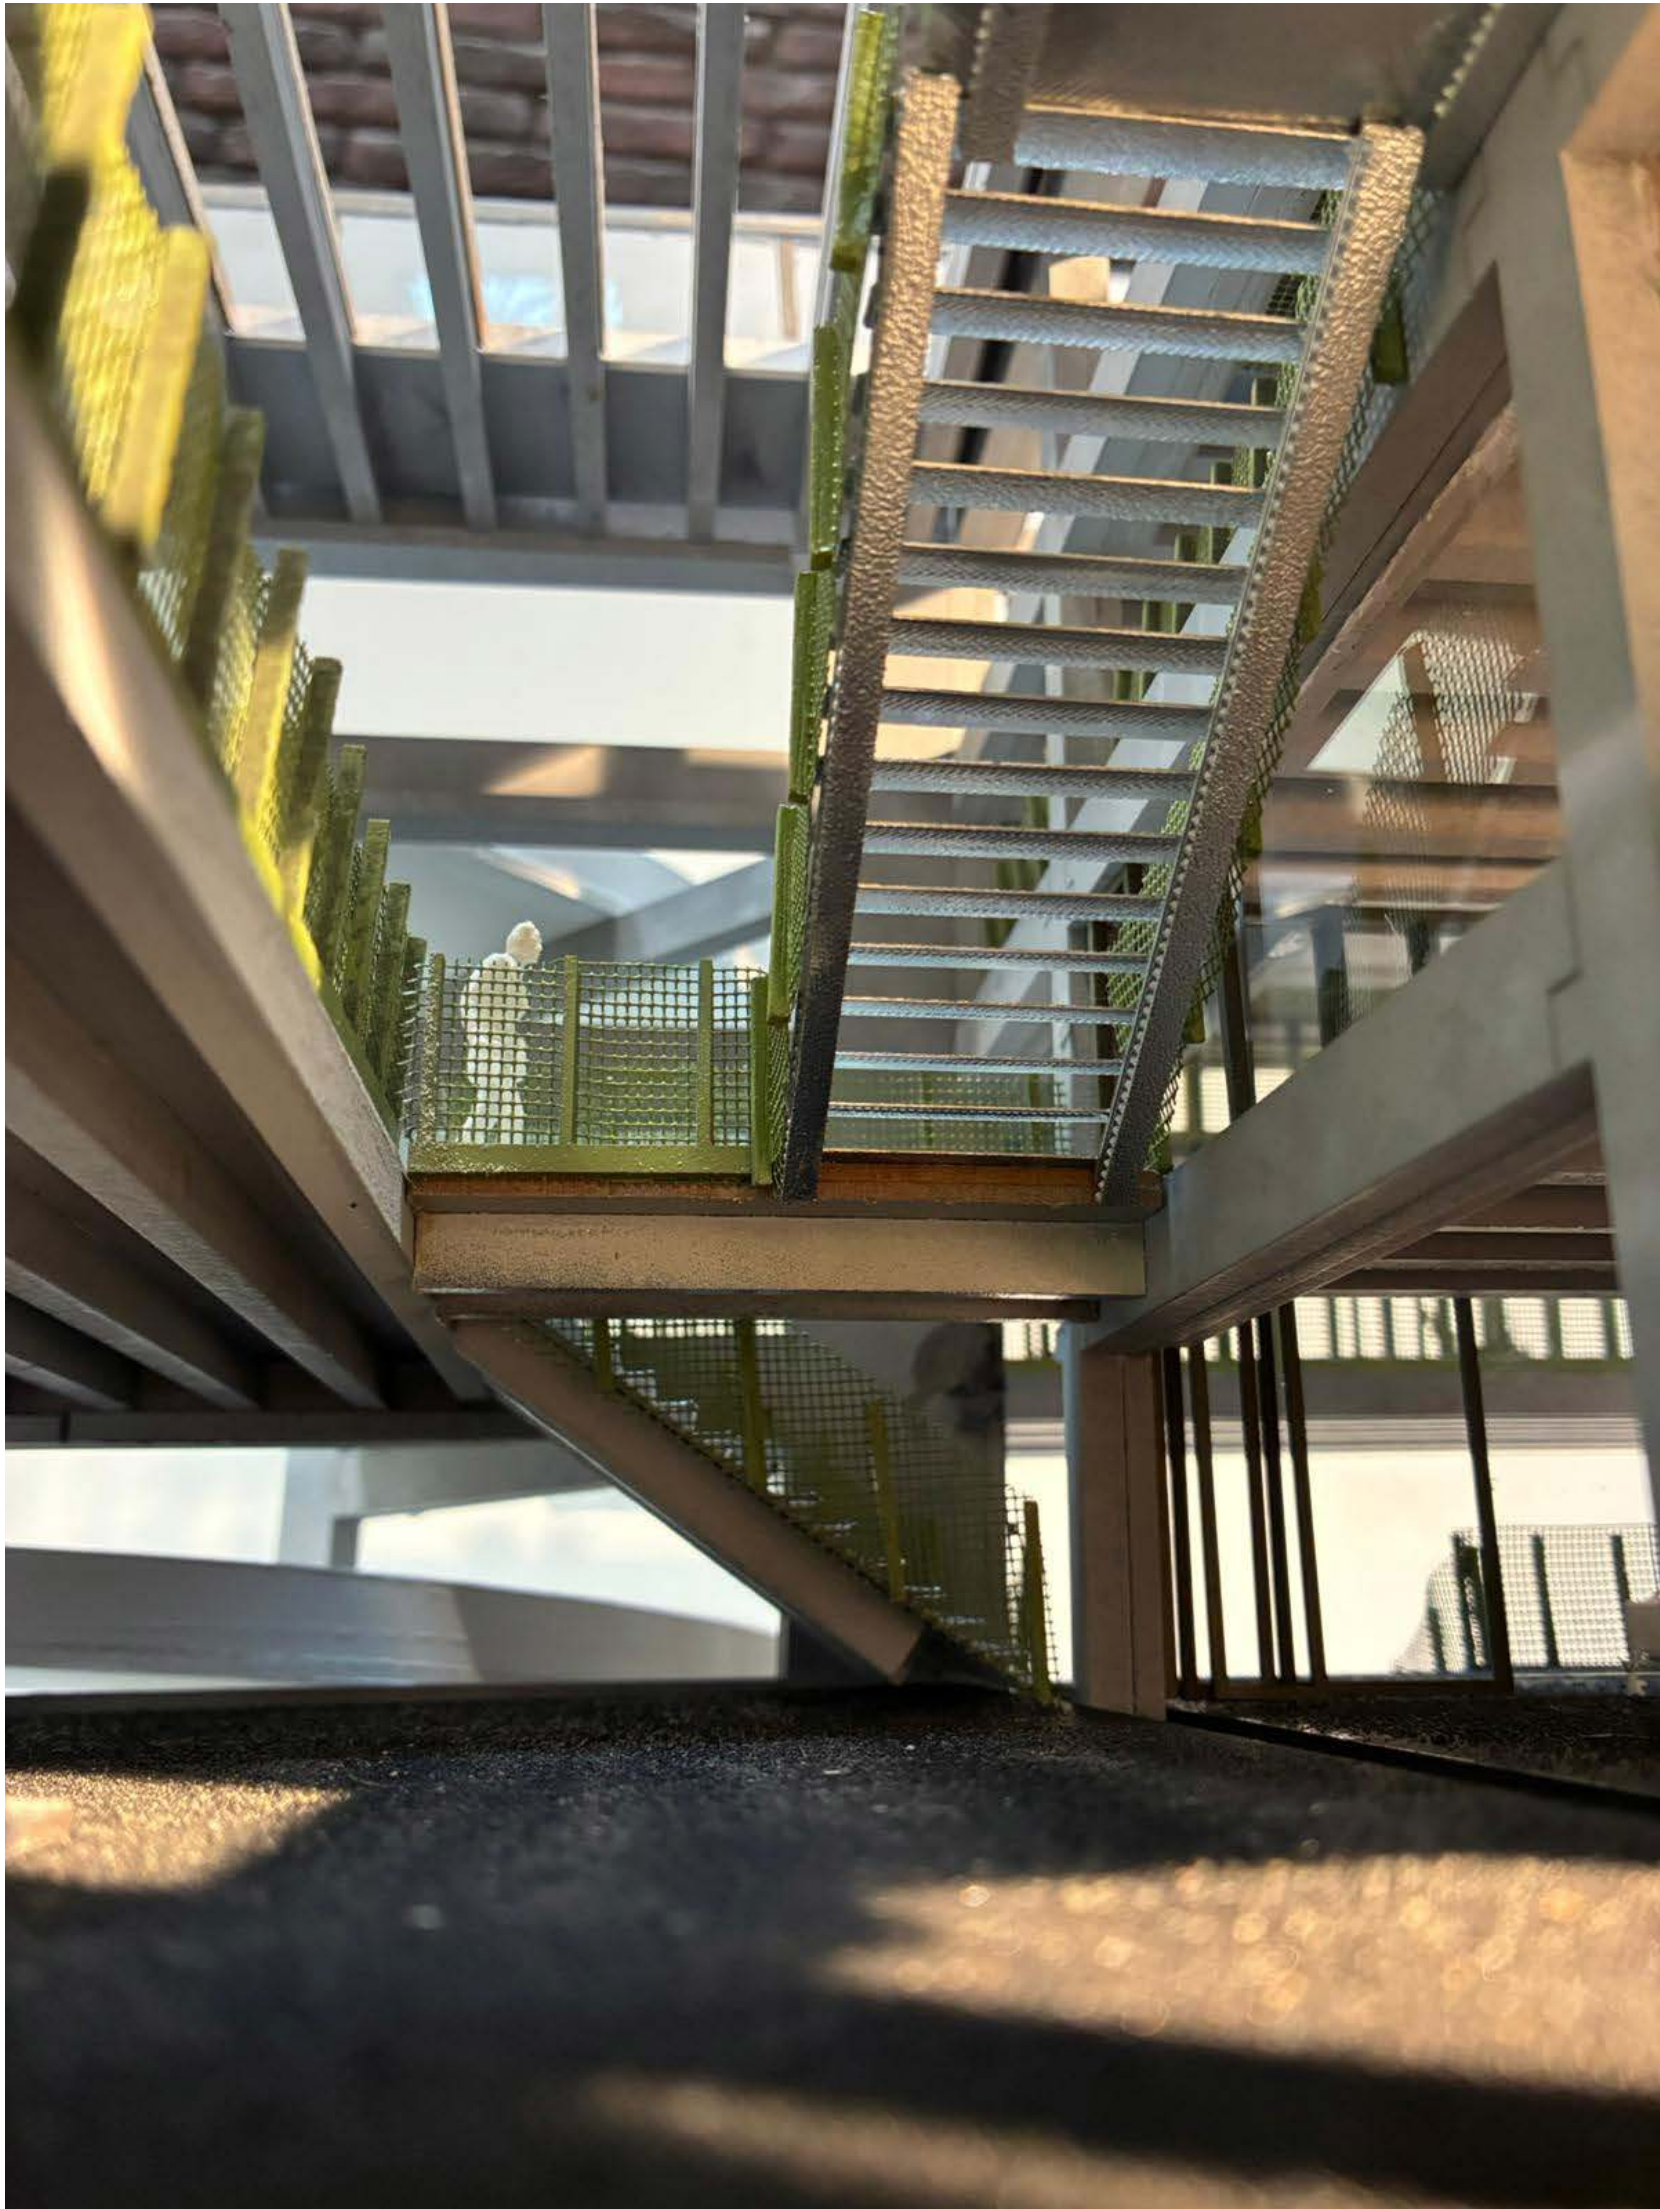



STUDENTEN
STARTENDE ONDERNEMERS EN MAKERS
MKB-BEDRIJVEN
GROTERE INNOVATIEVE BEDRIJVEN
BEZOEKERS EN BEWONERS VAN EINDHOVEN

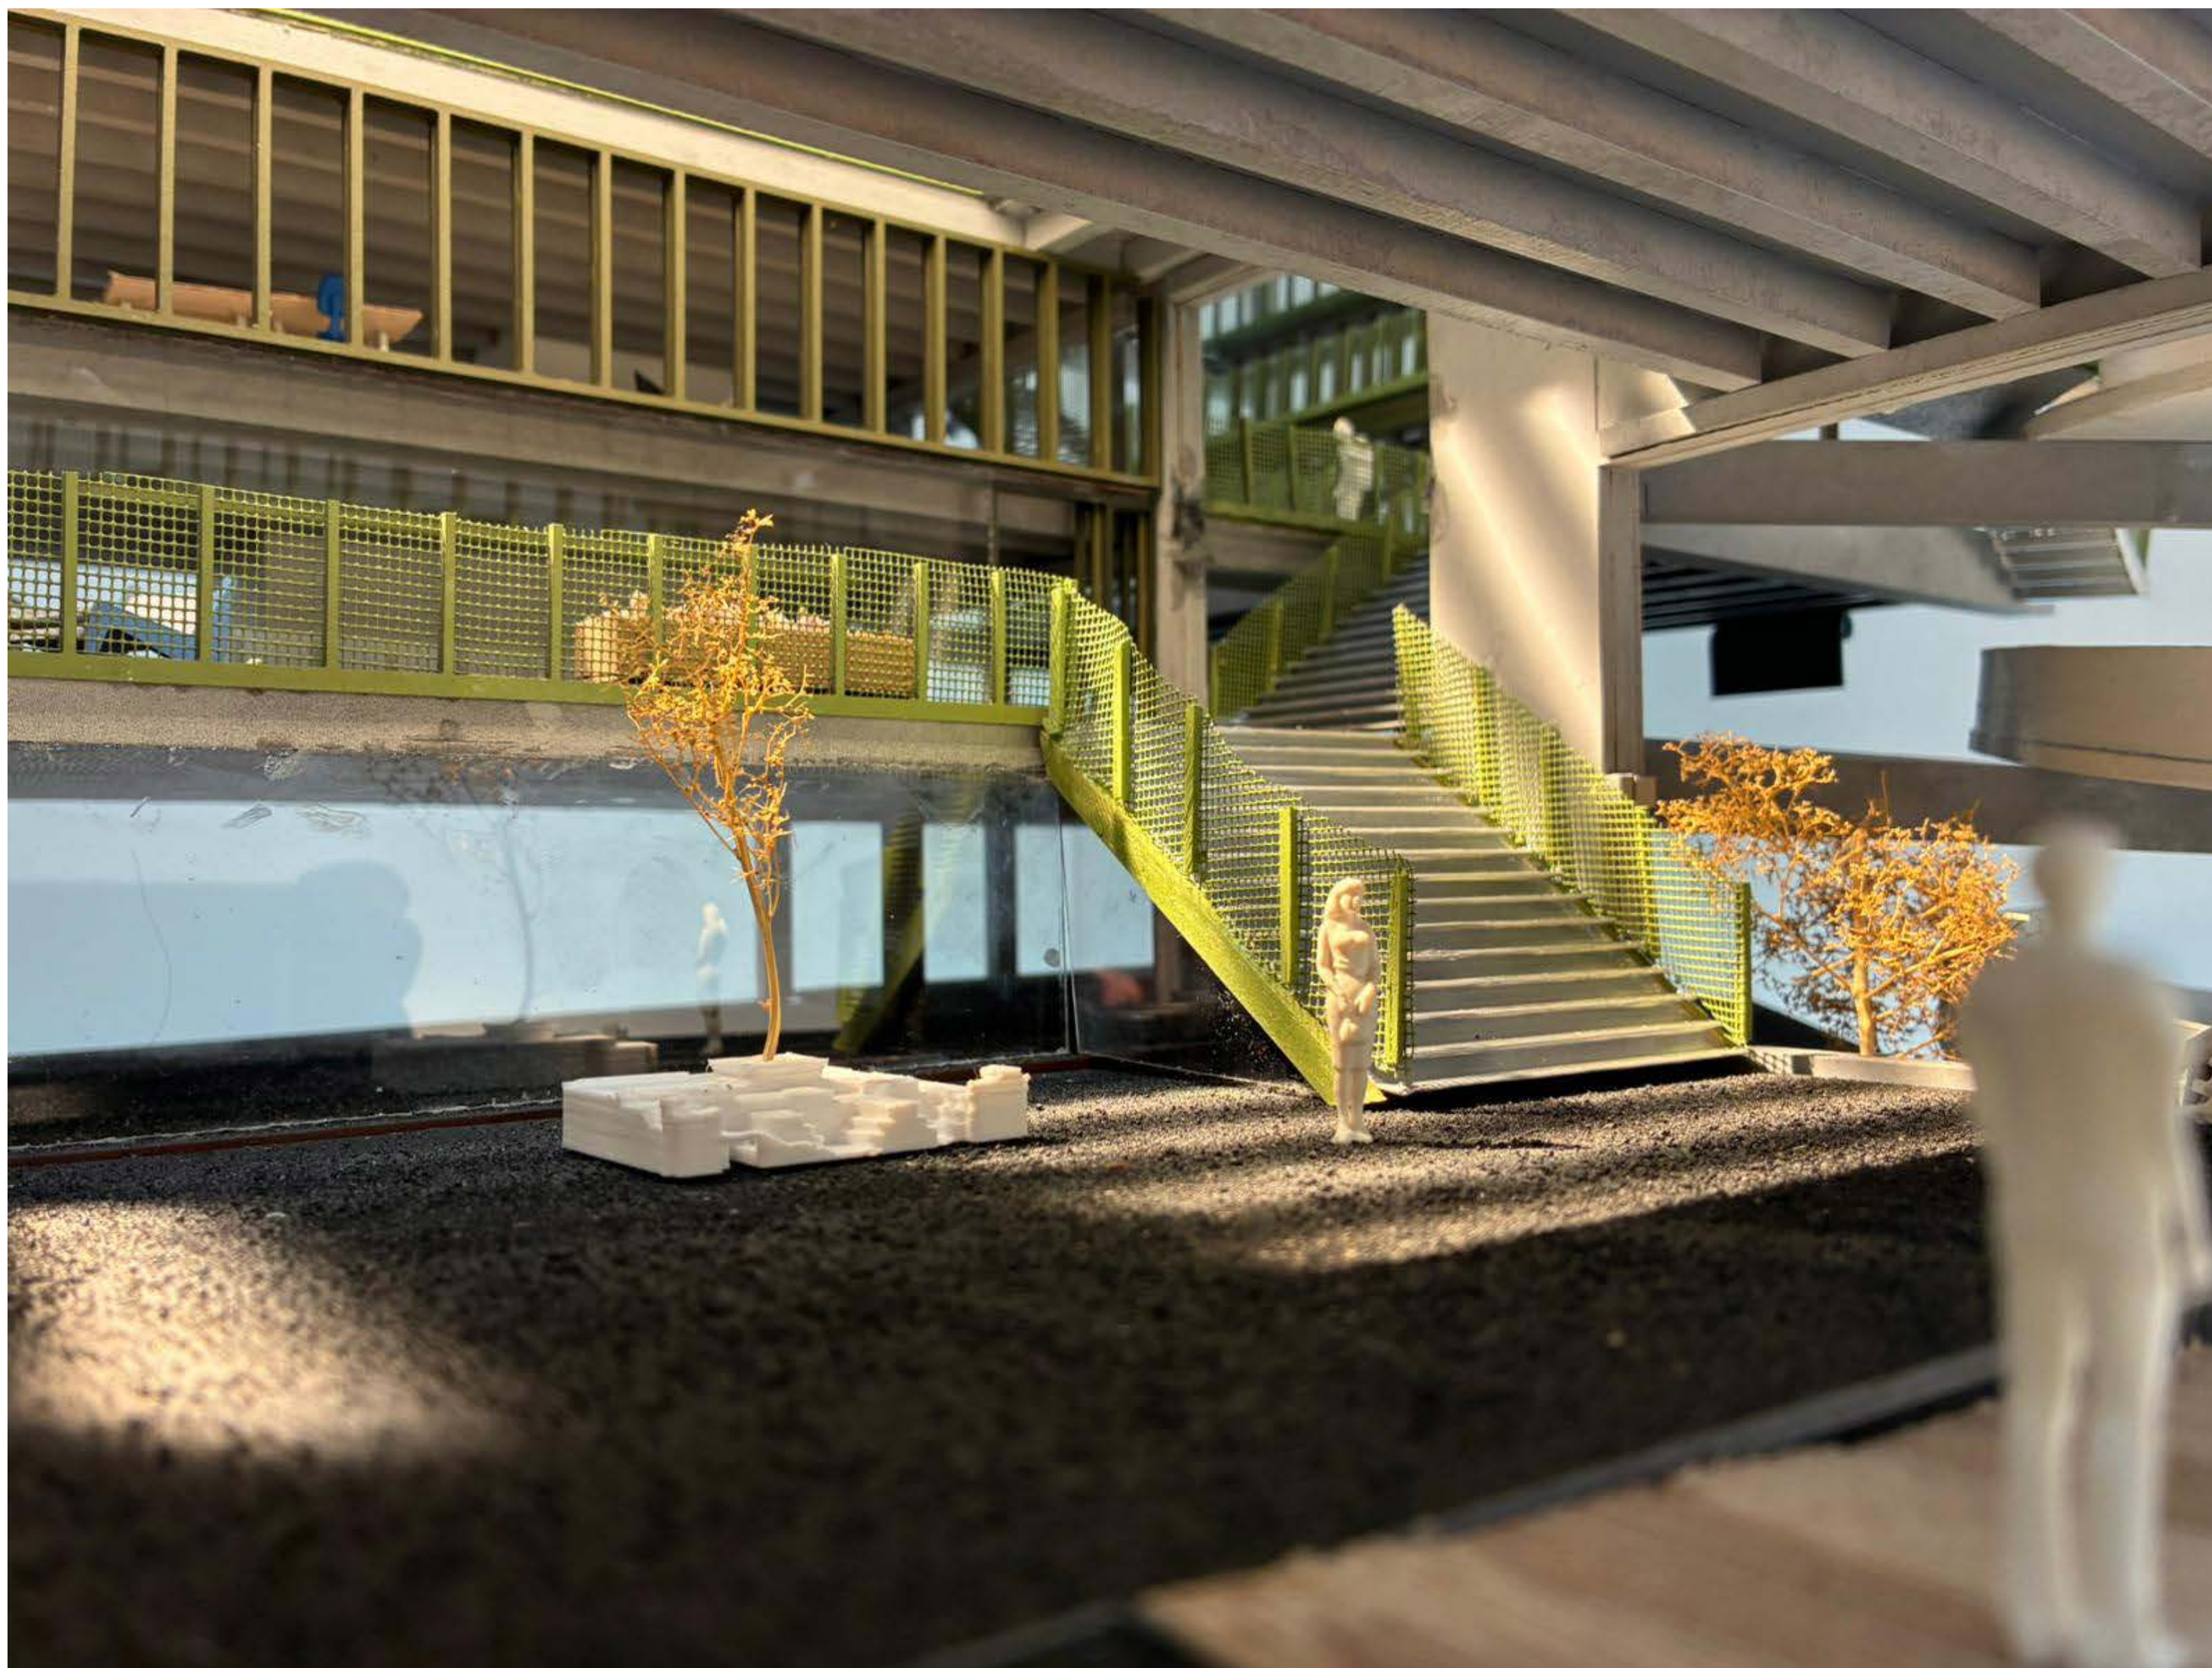





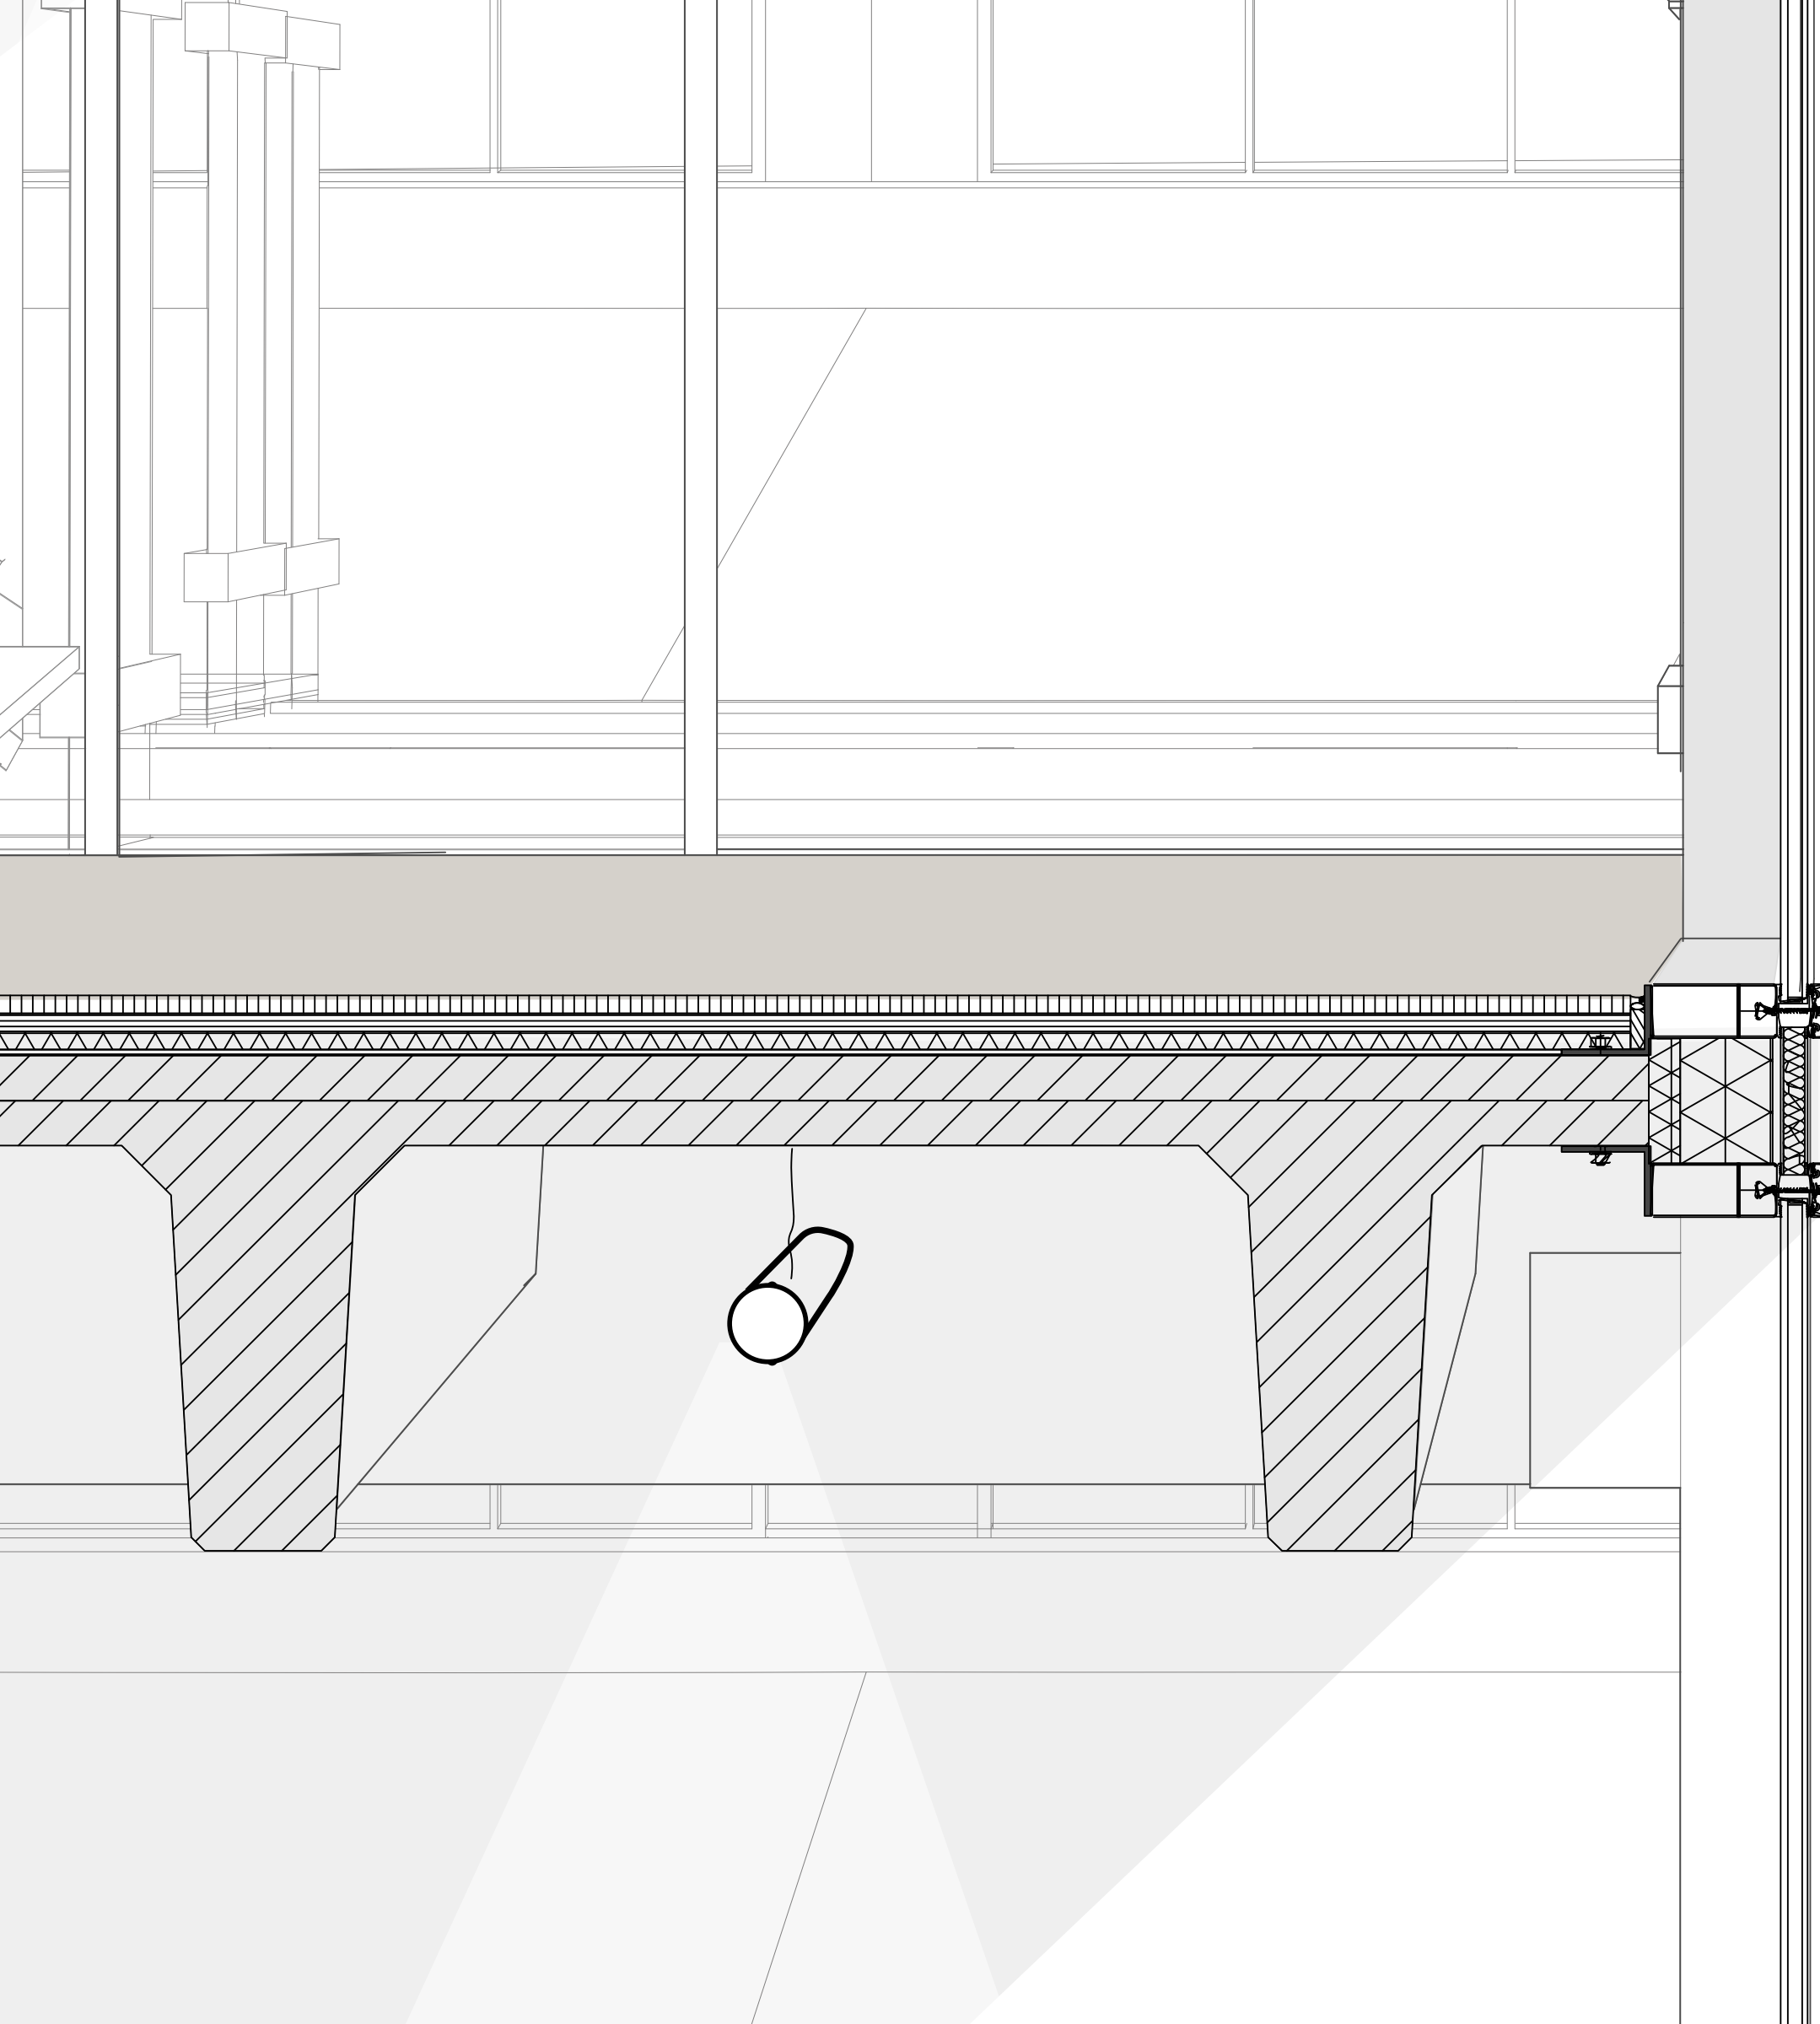


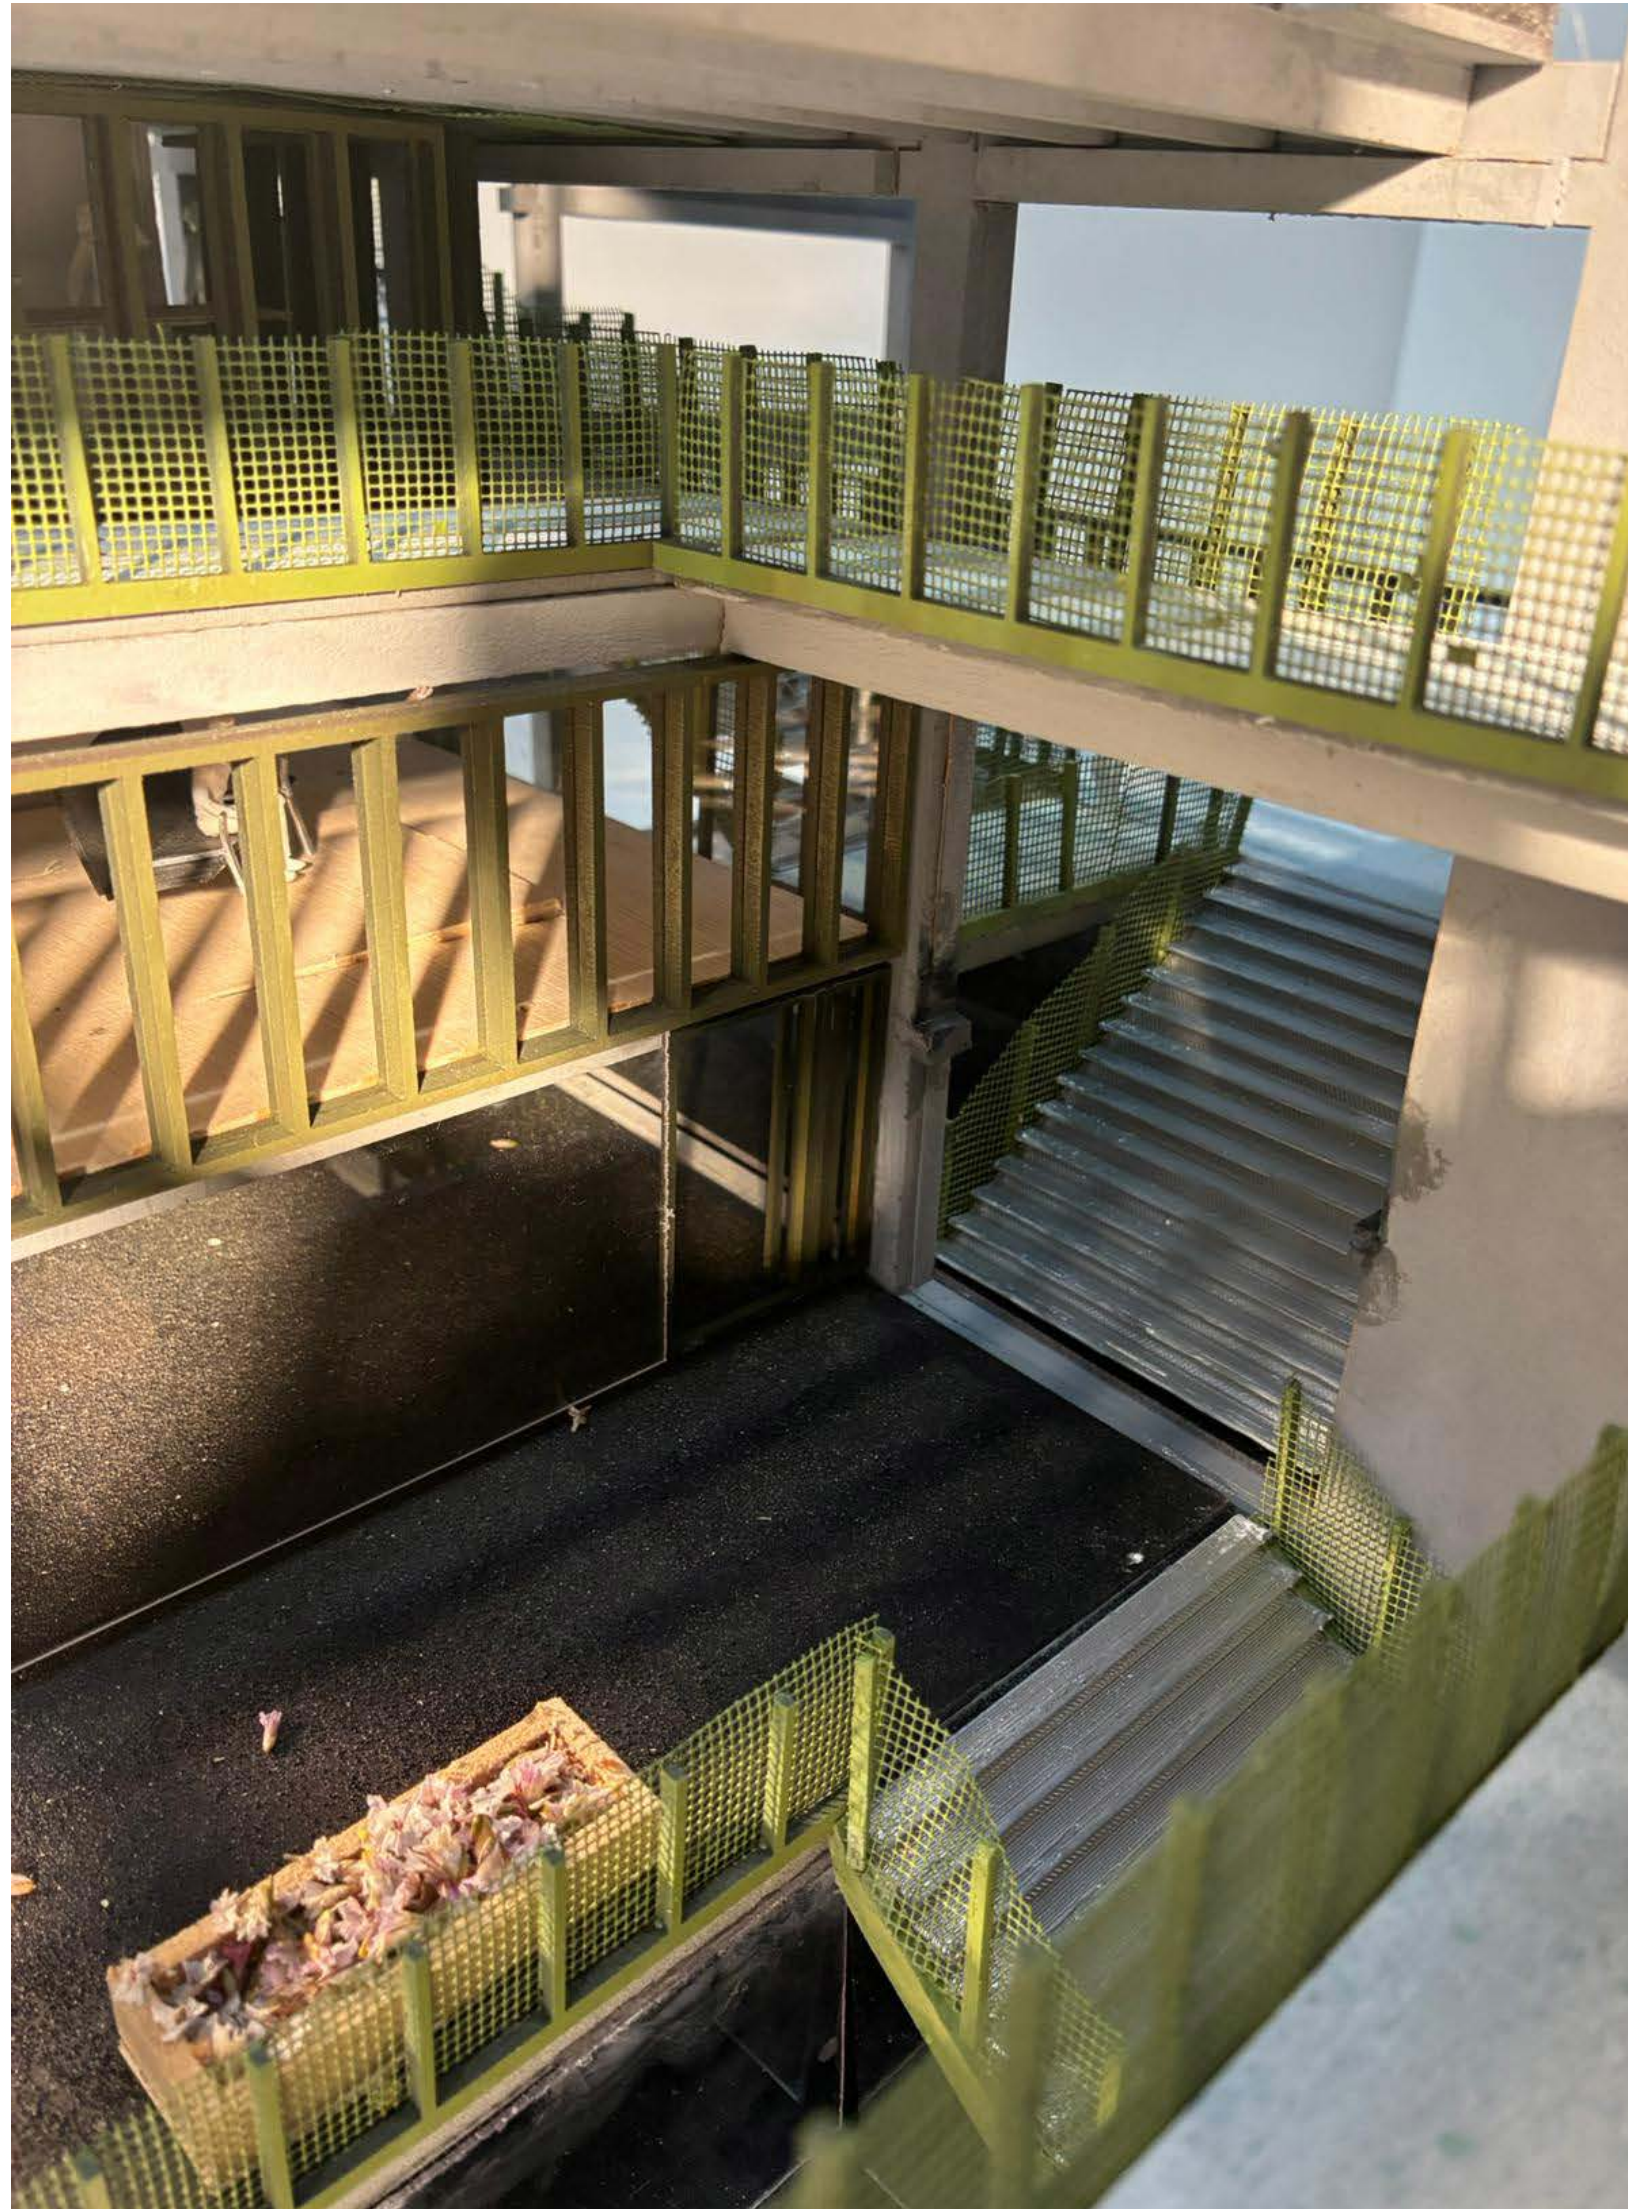







STUDENTEN
STARTENDE ONDERNEMERS EN MAKERS
MKB-BEDRIJVEN
GROTERE INNOVATIEVE BEDRIJVEN
BEZOEKERS EN BEWONERS VAN EINDHOVEN

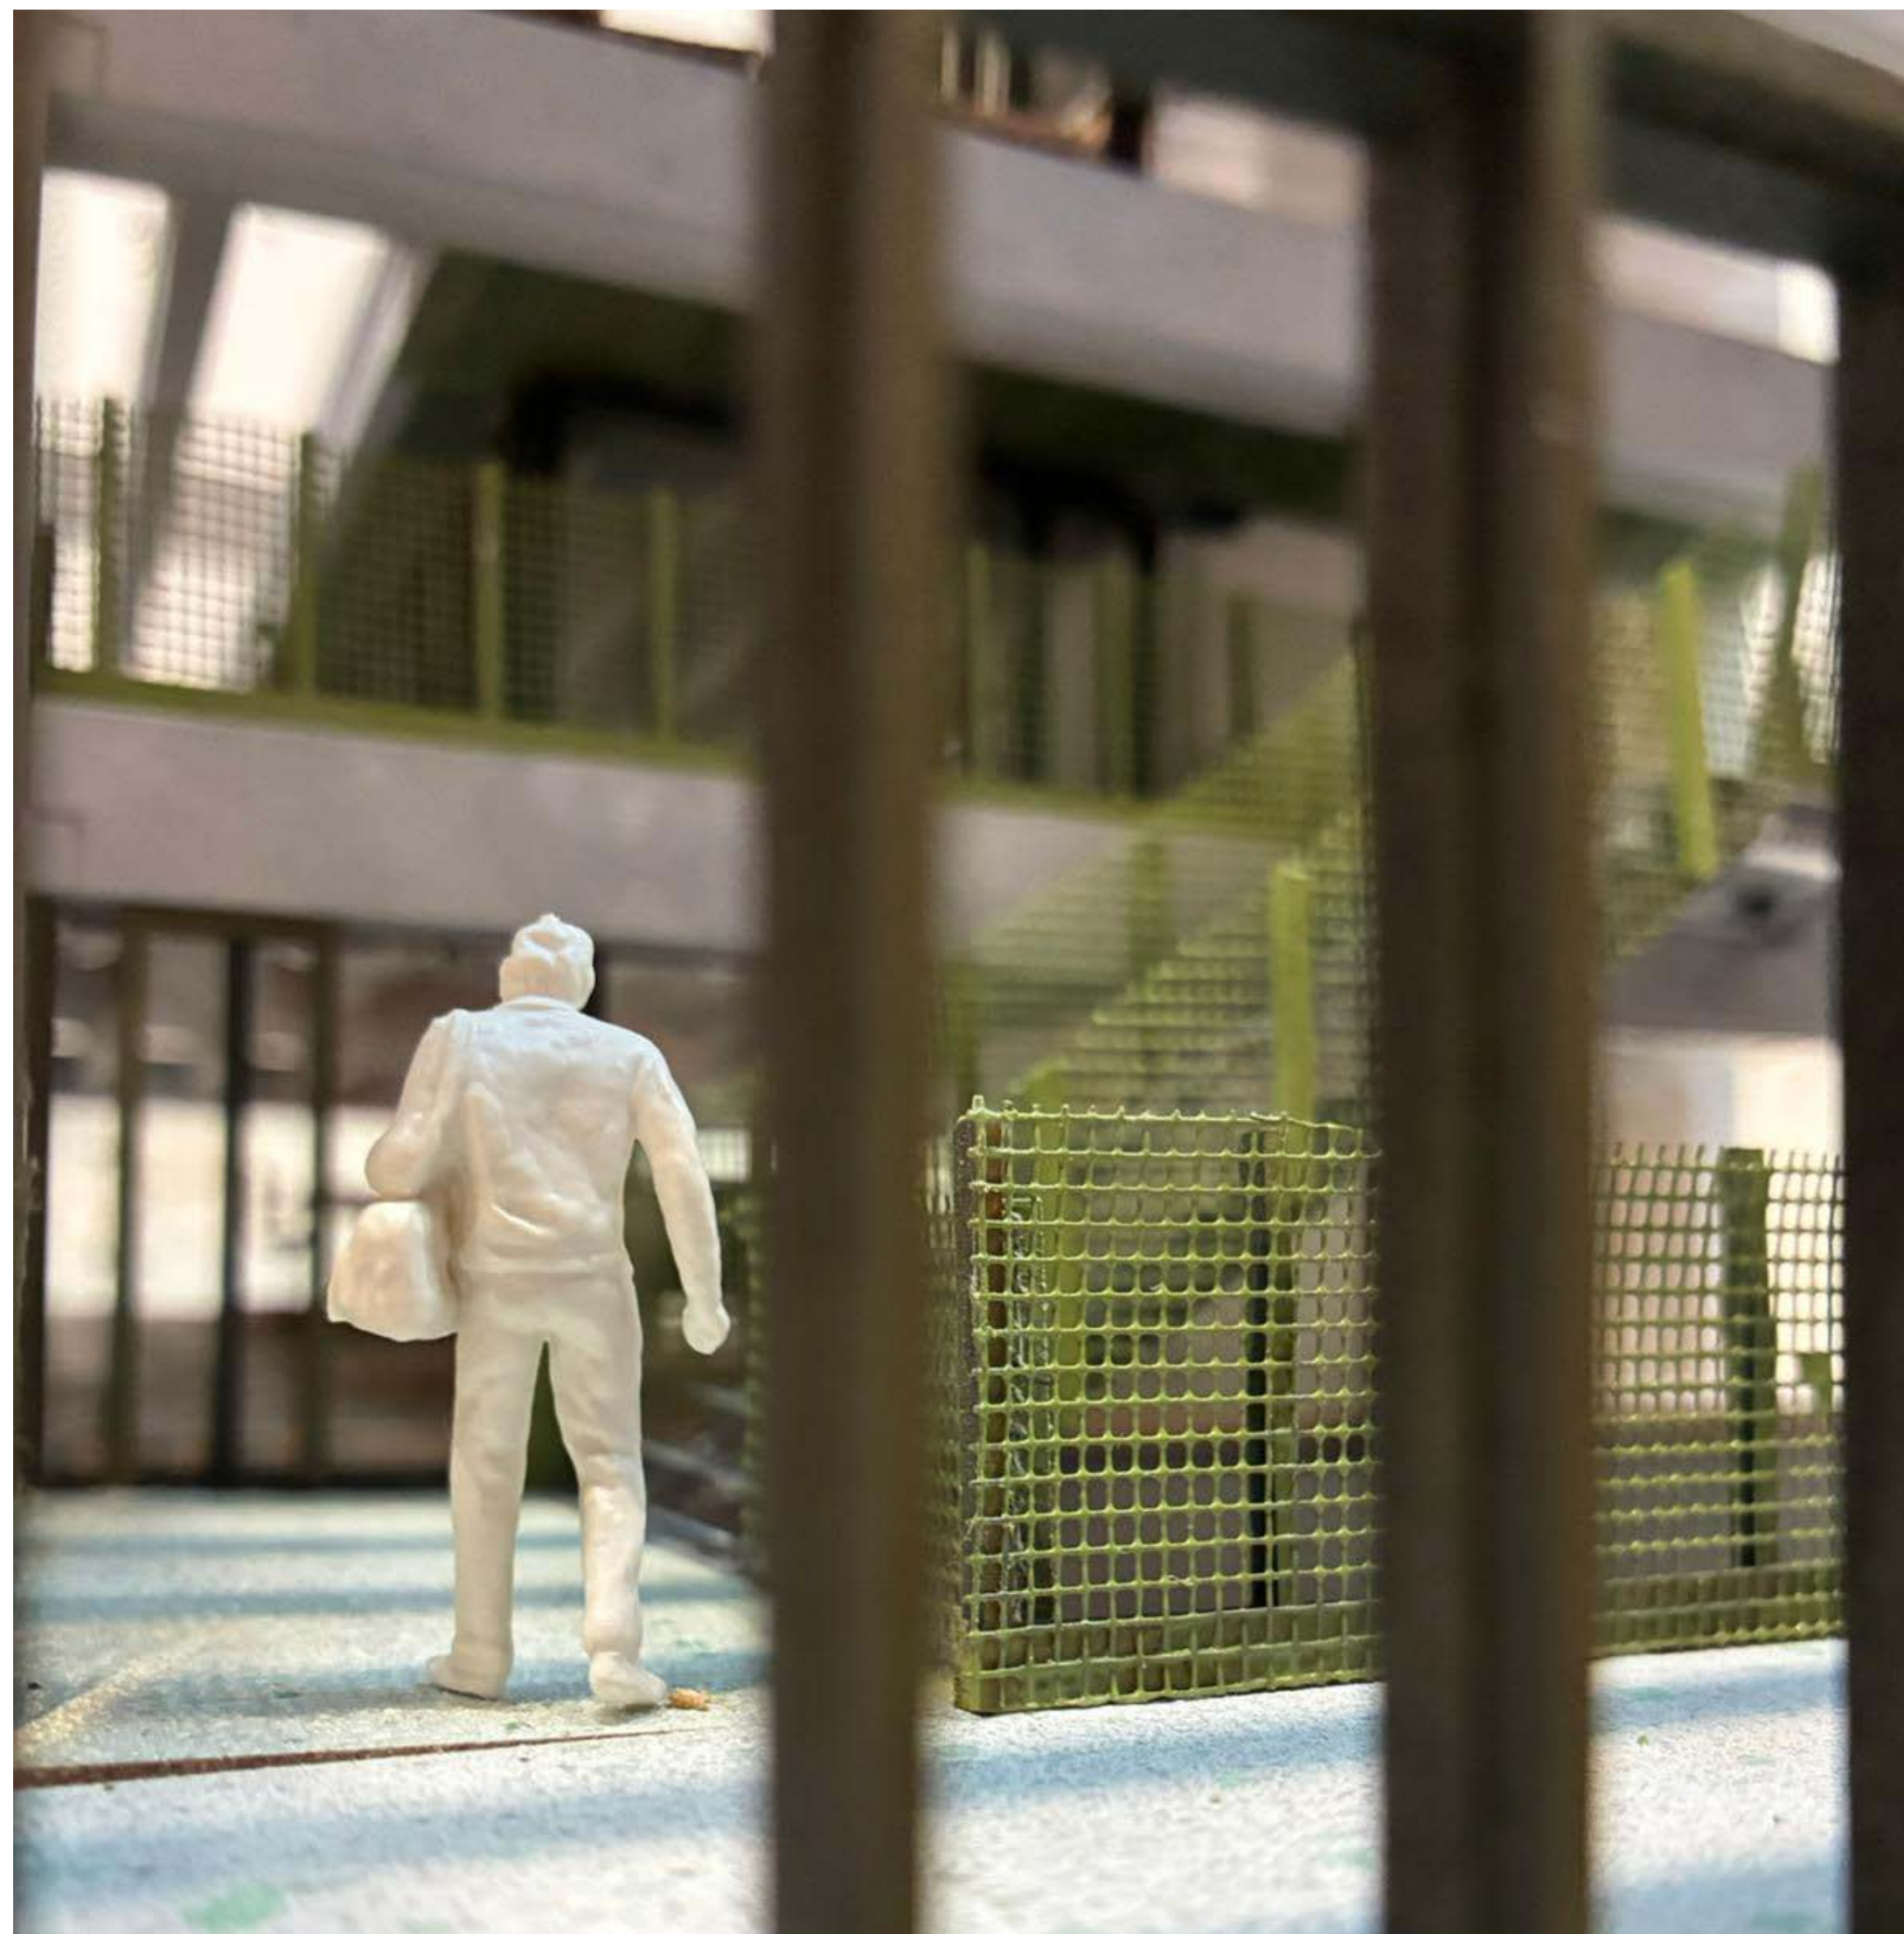


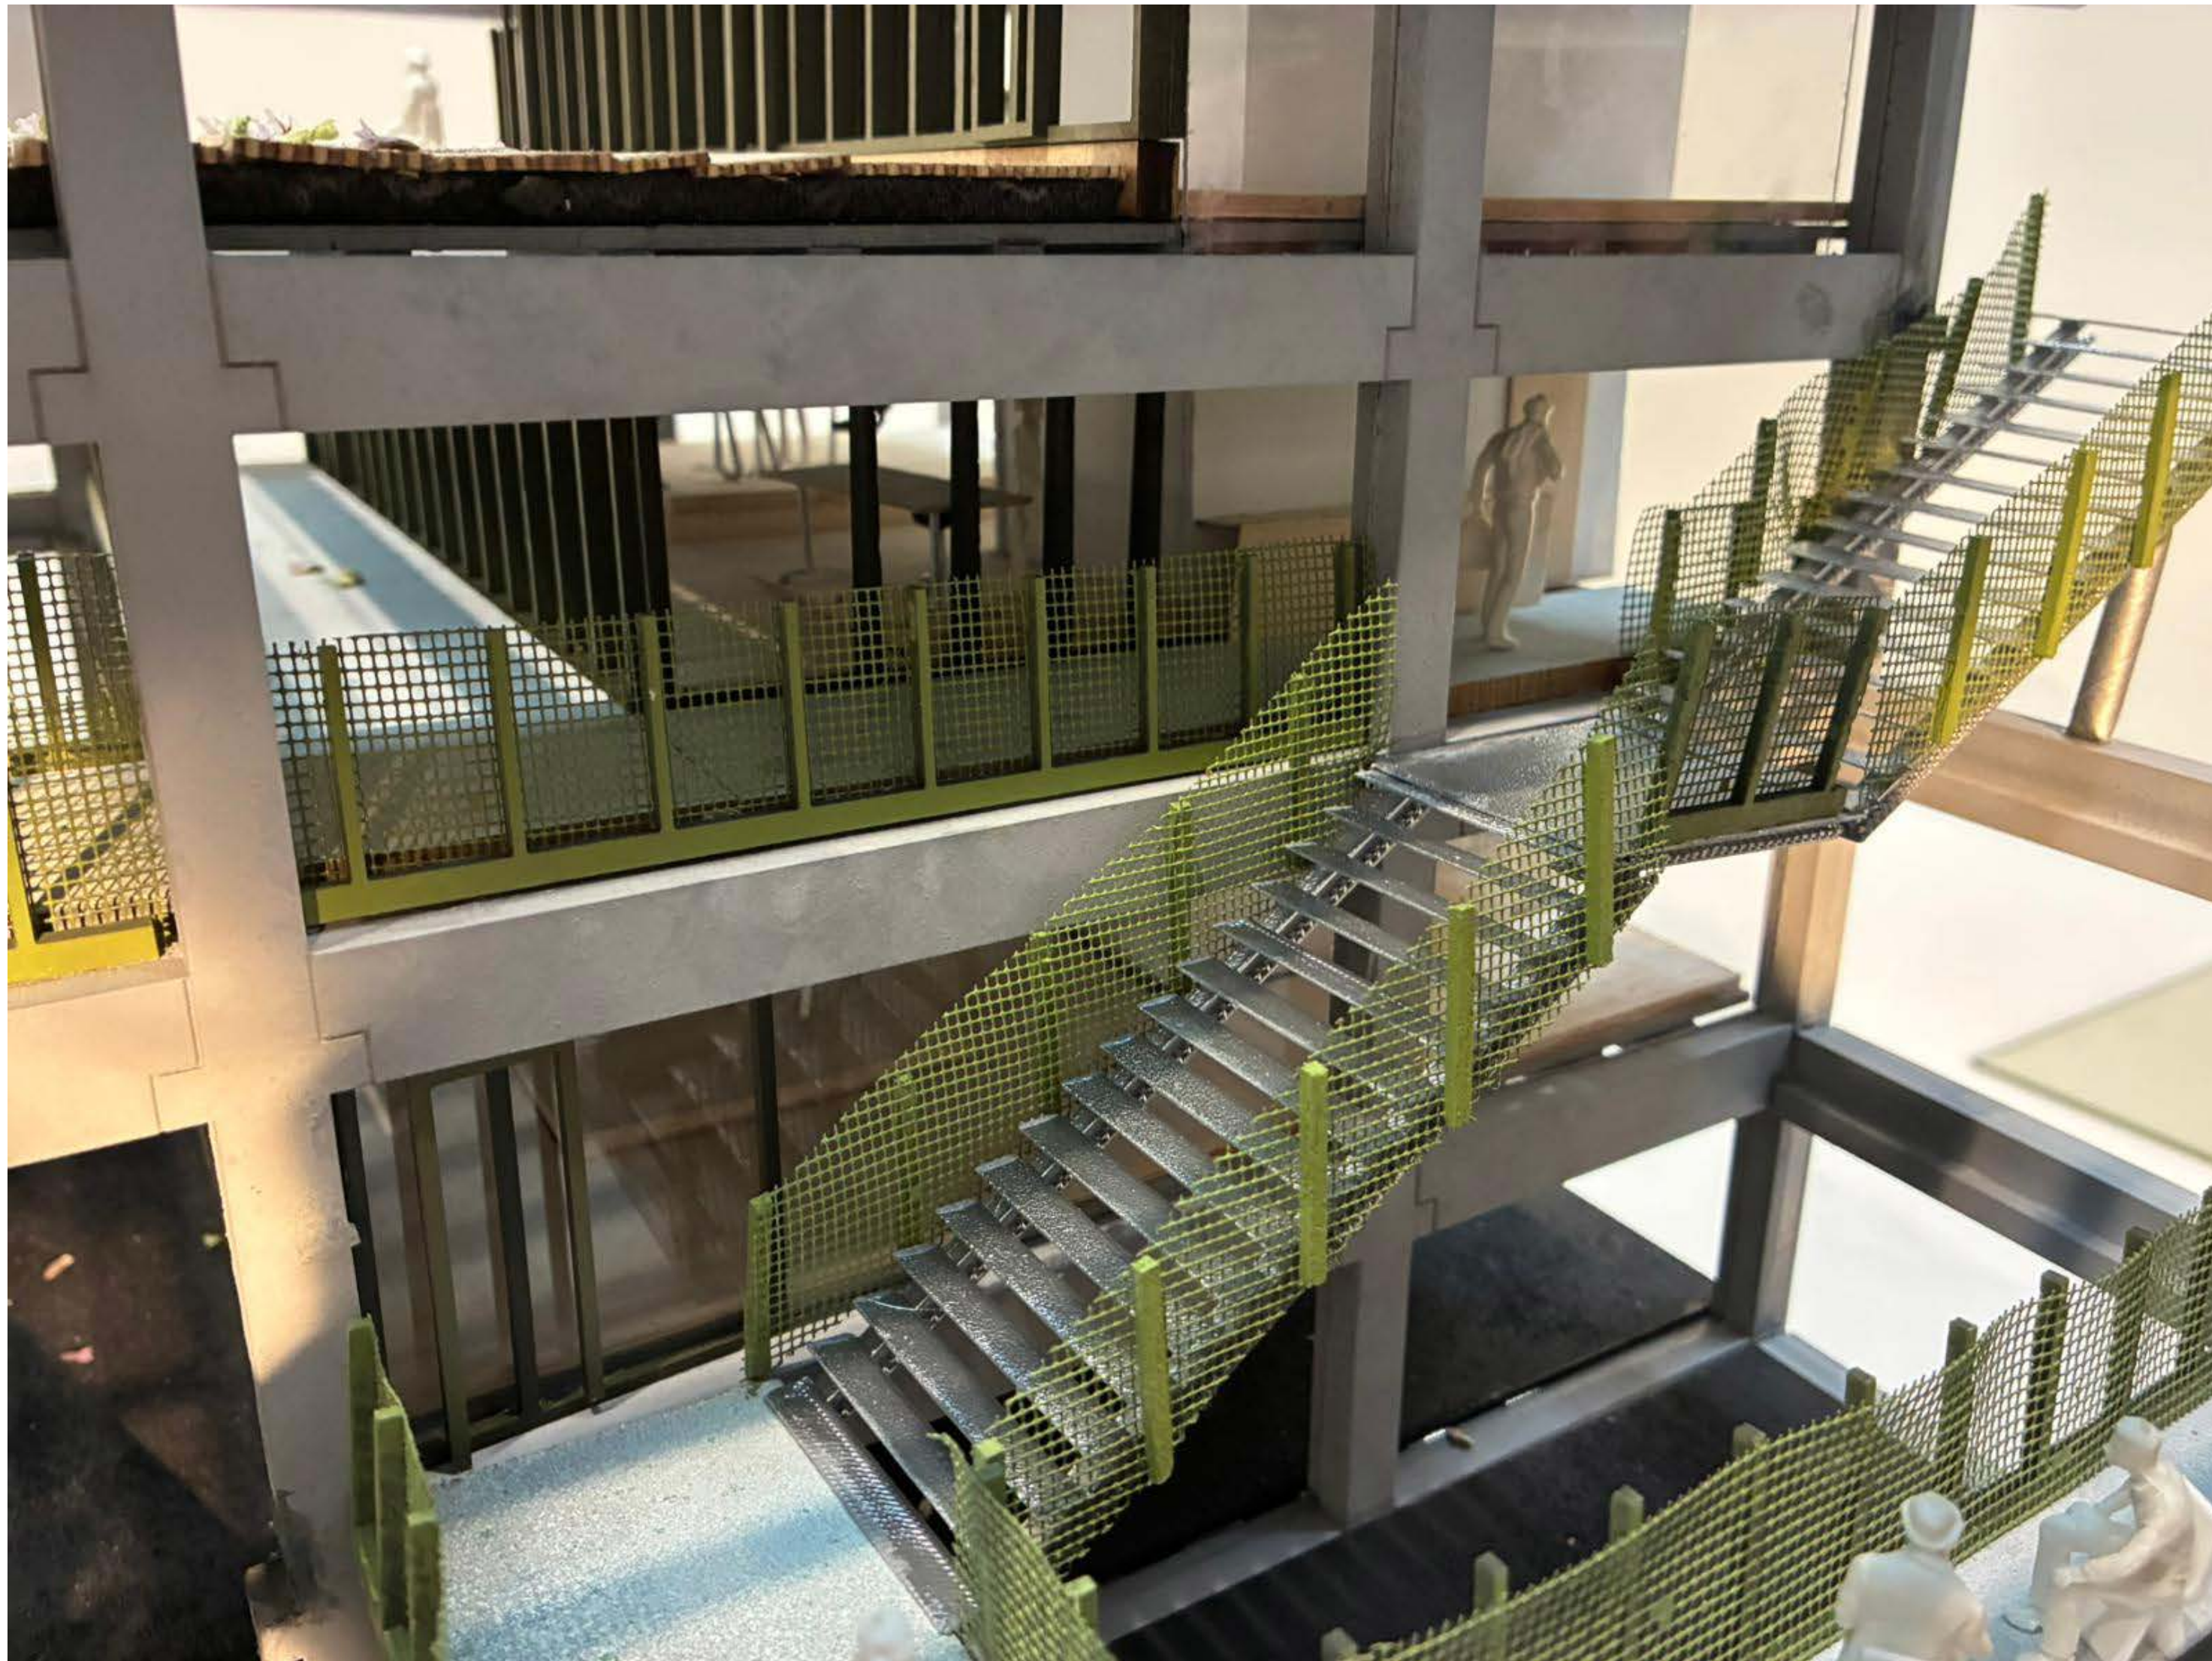






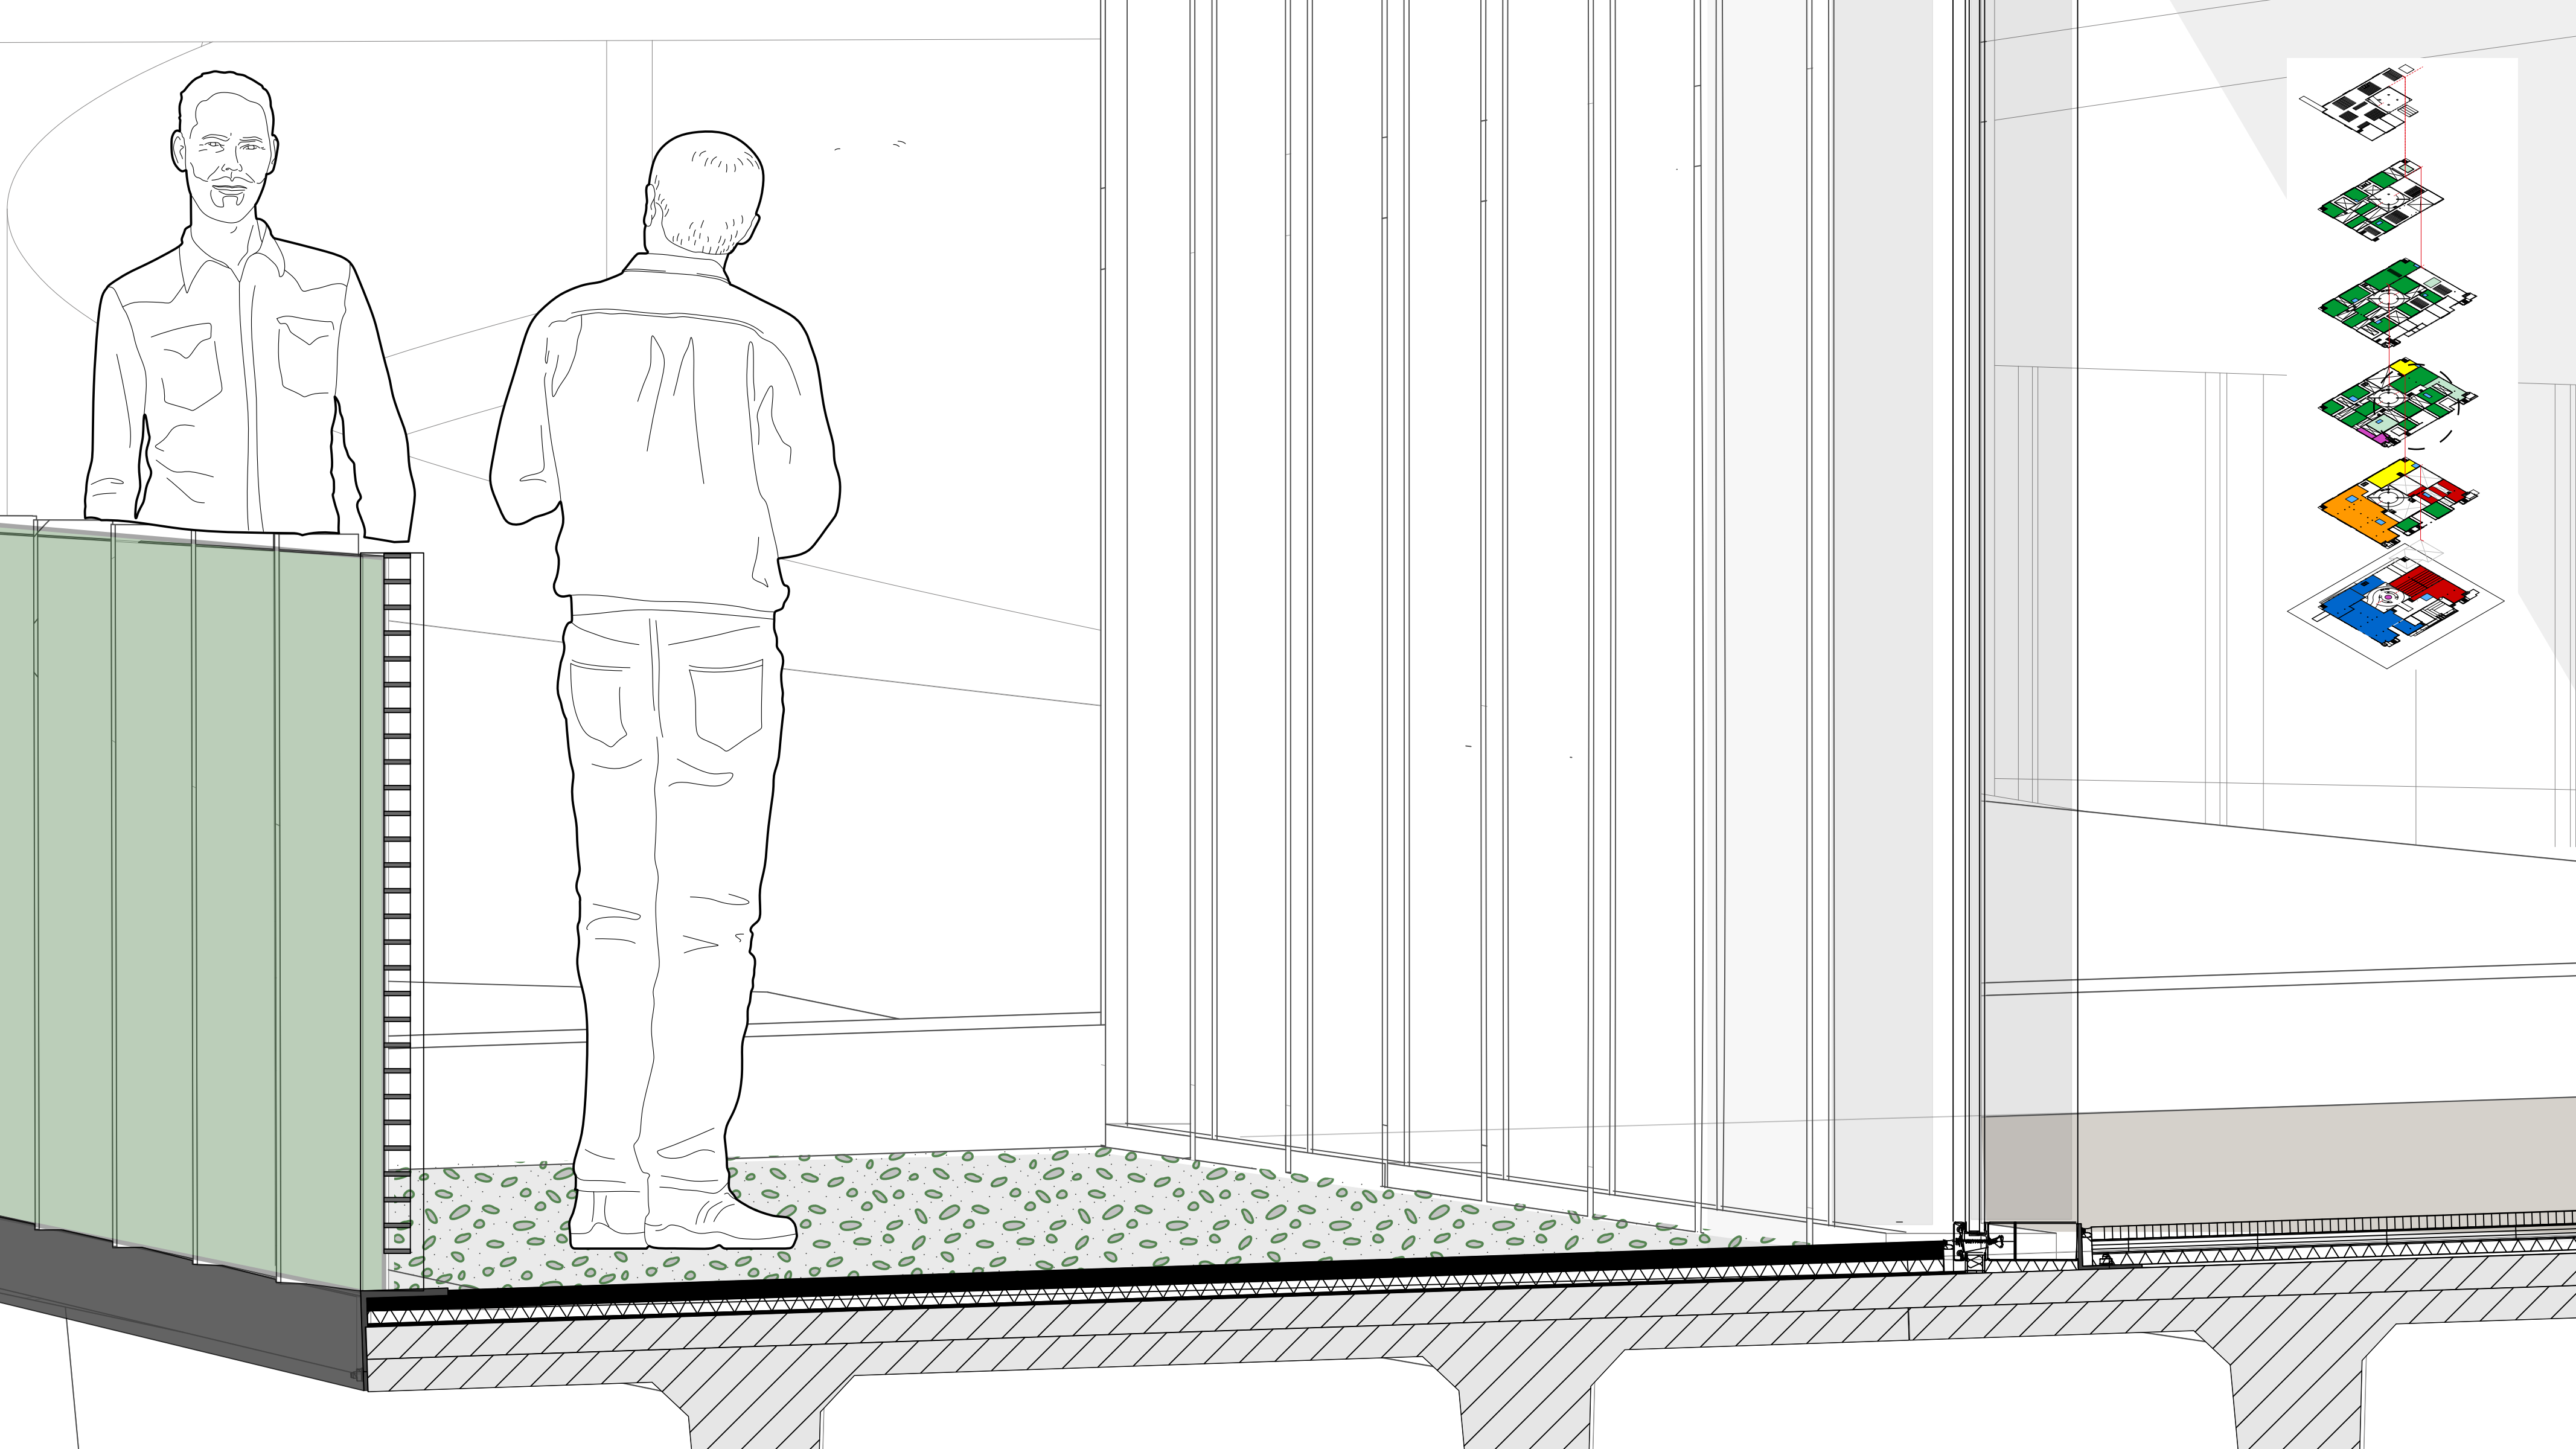

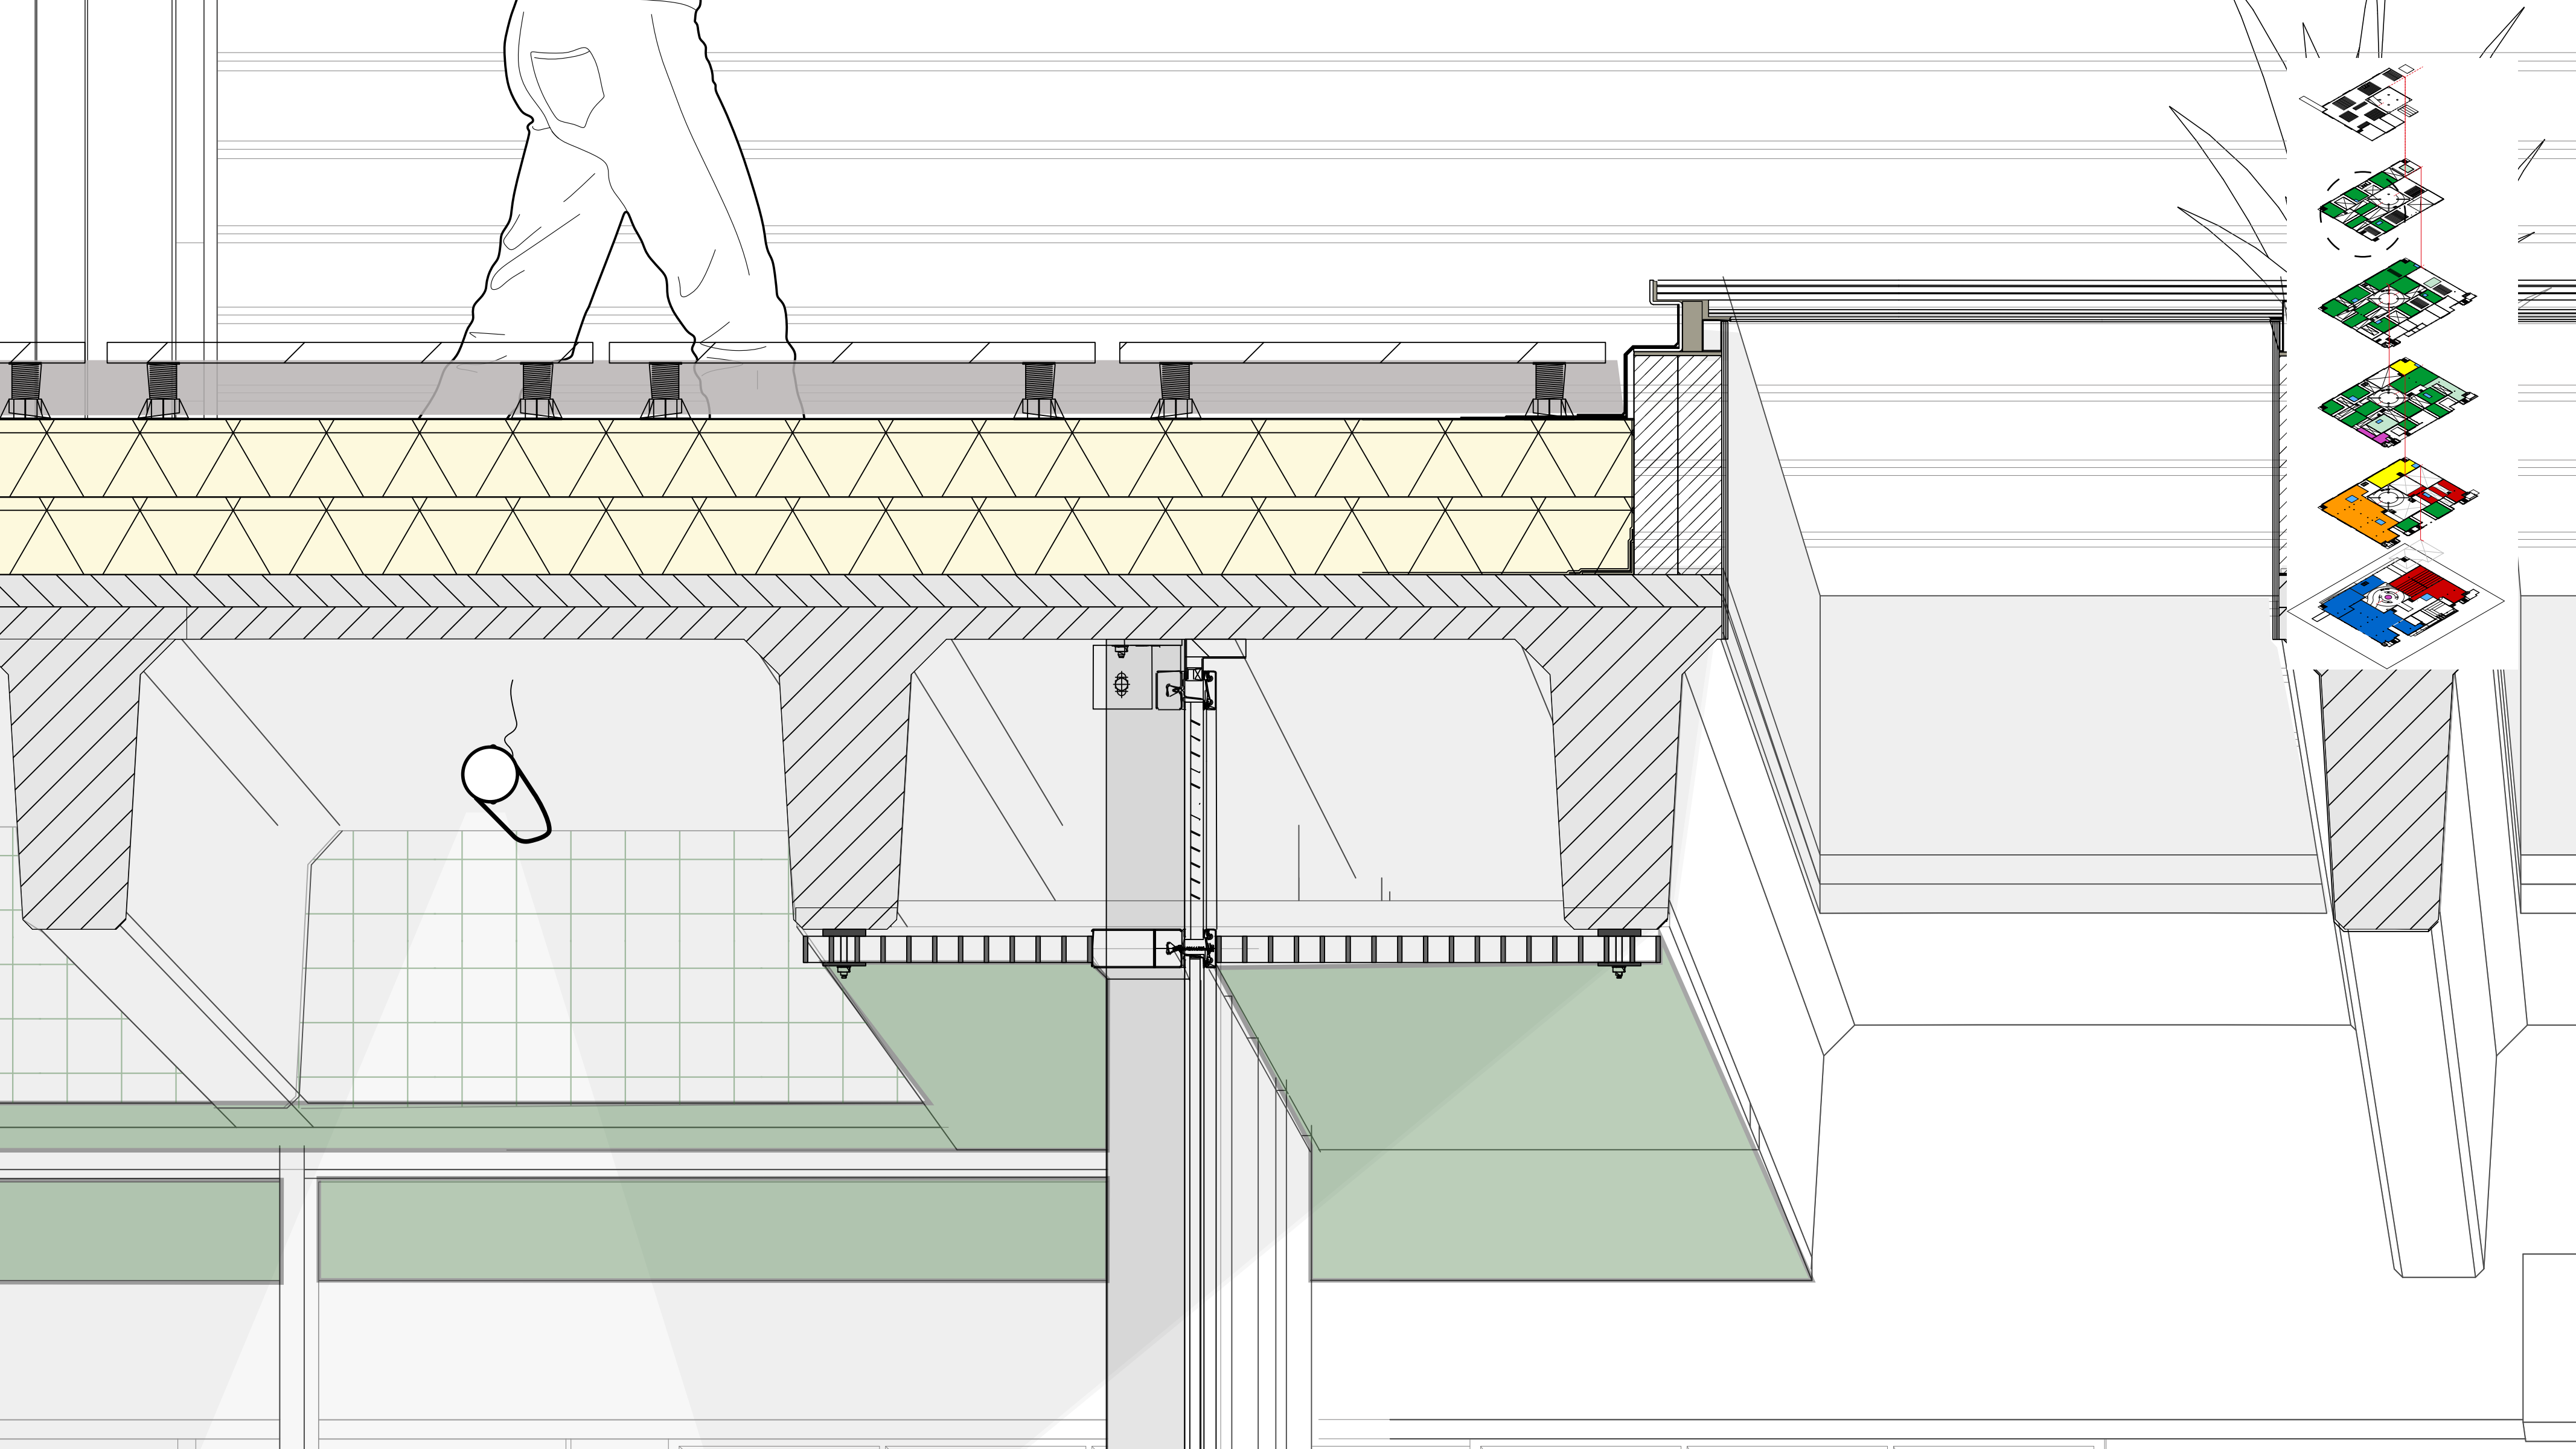




STUDENTEN
STARTENDE ONDERNEMERS EN MAKERS
MKB-BEDRIJVEN
GROTERE INNOVATIEVE BEDRIJVEN
BEZOEKERS EN BEWONERS VAN EINDHOVEN

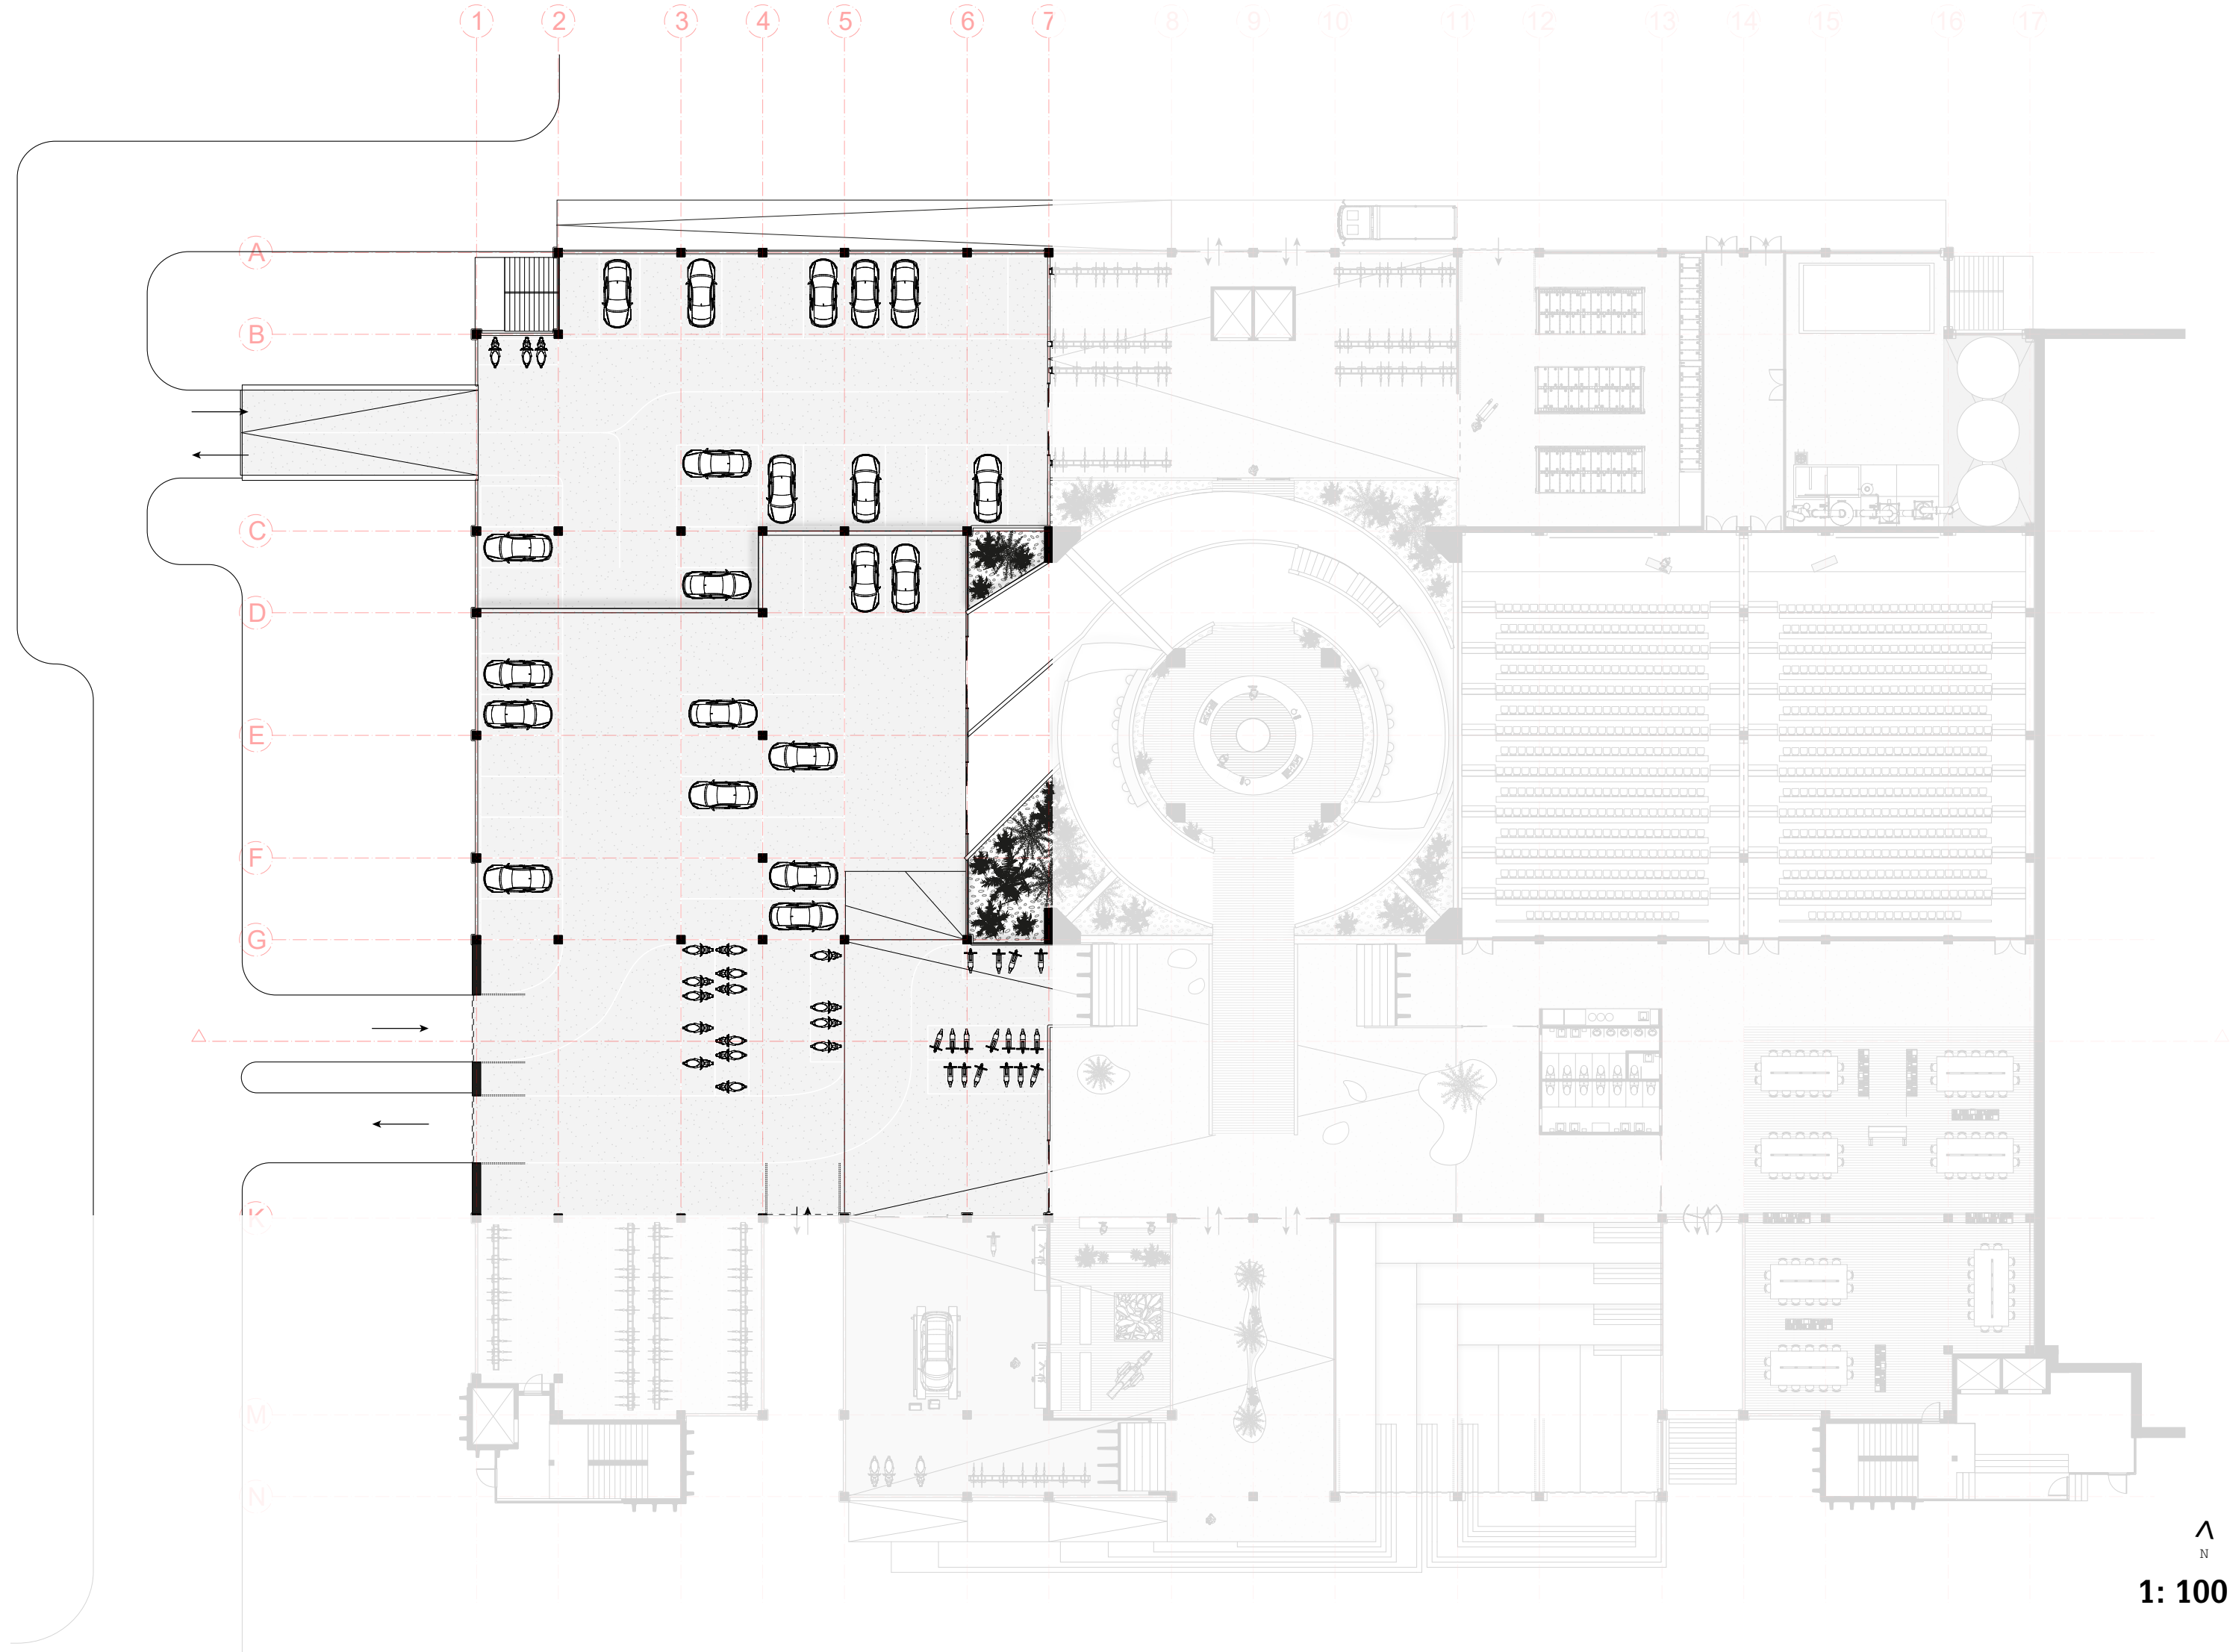





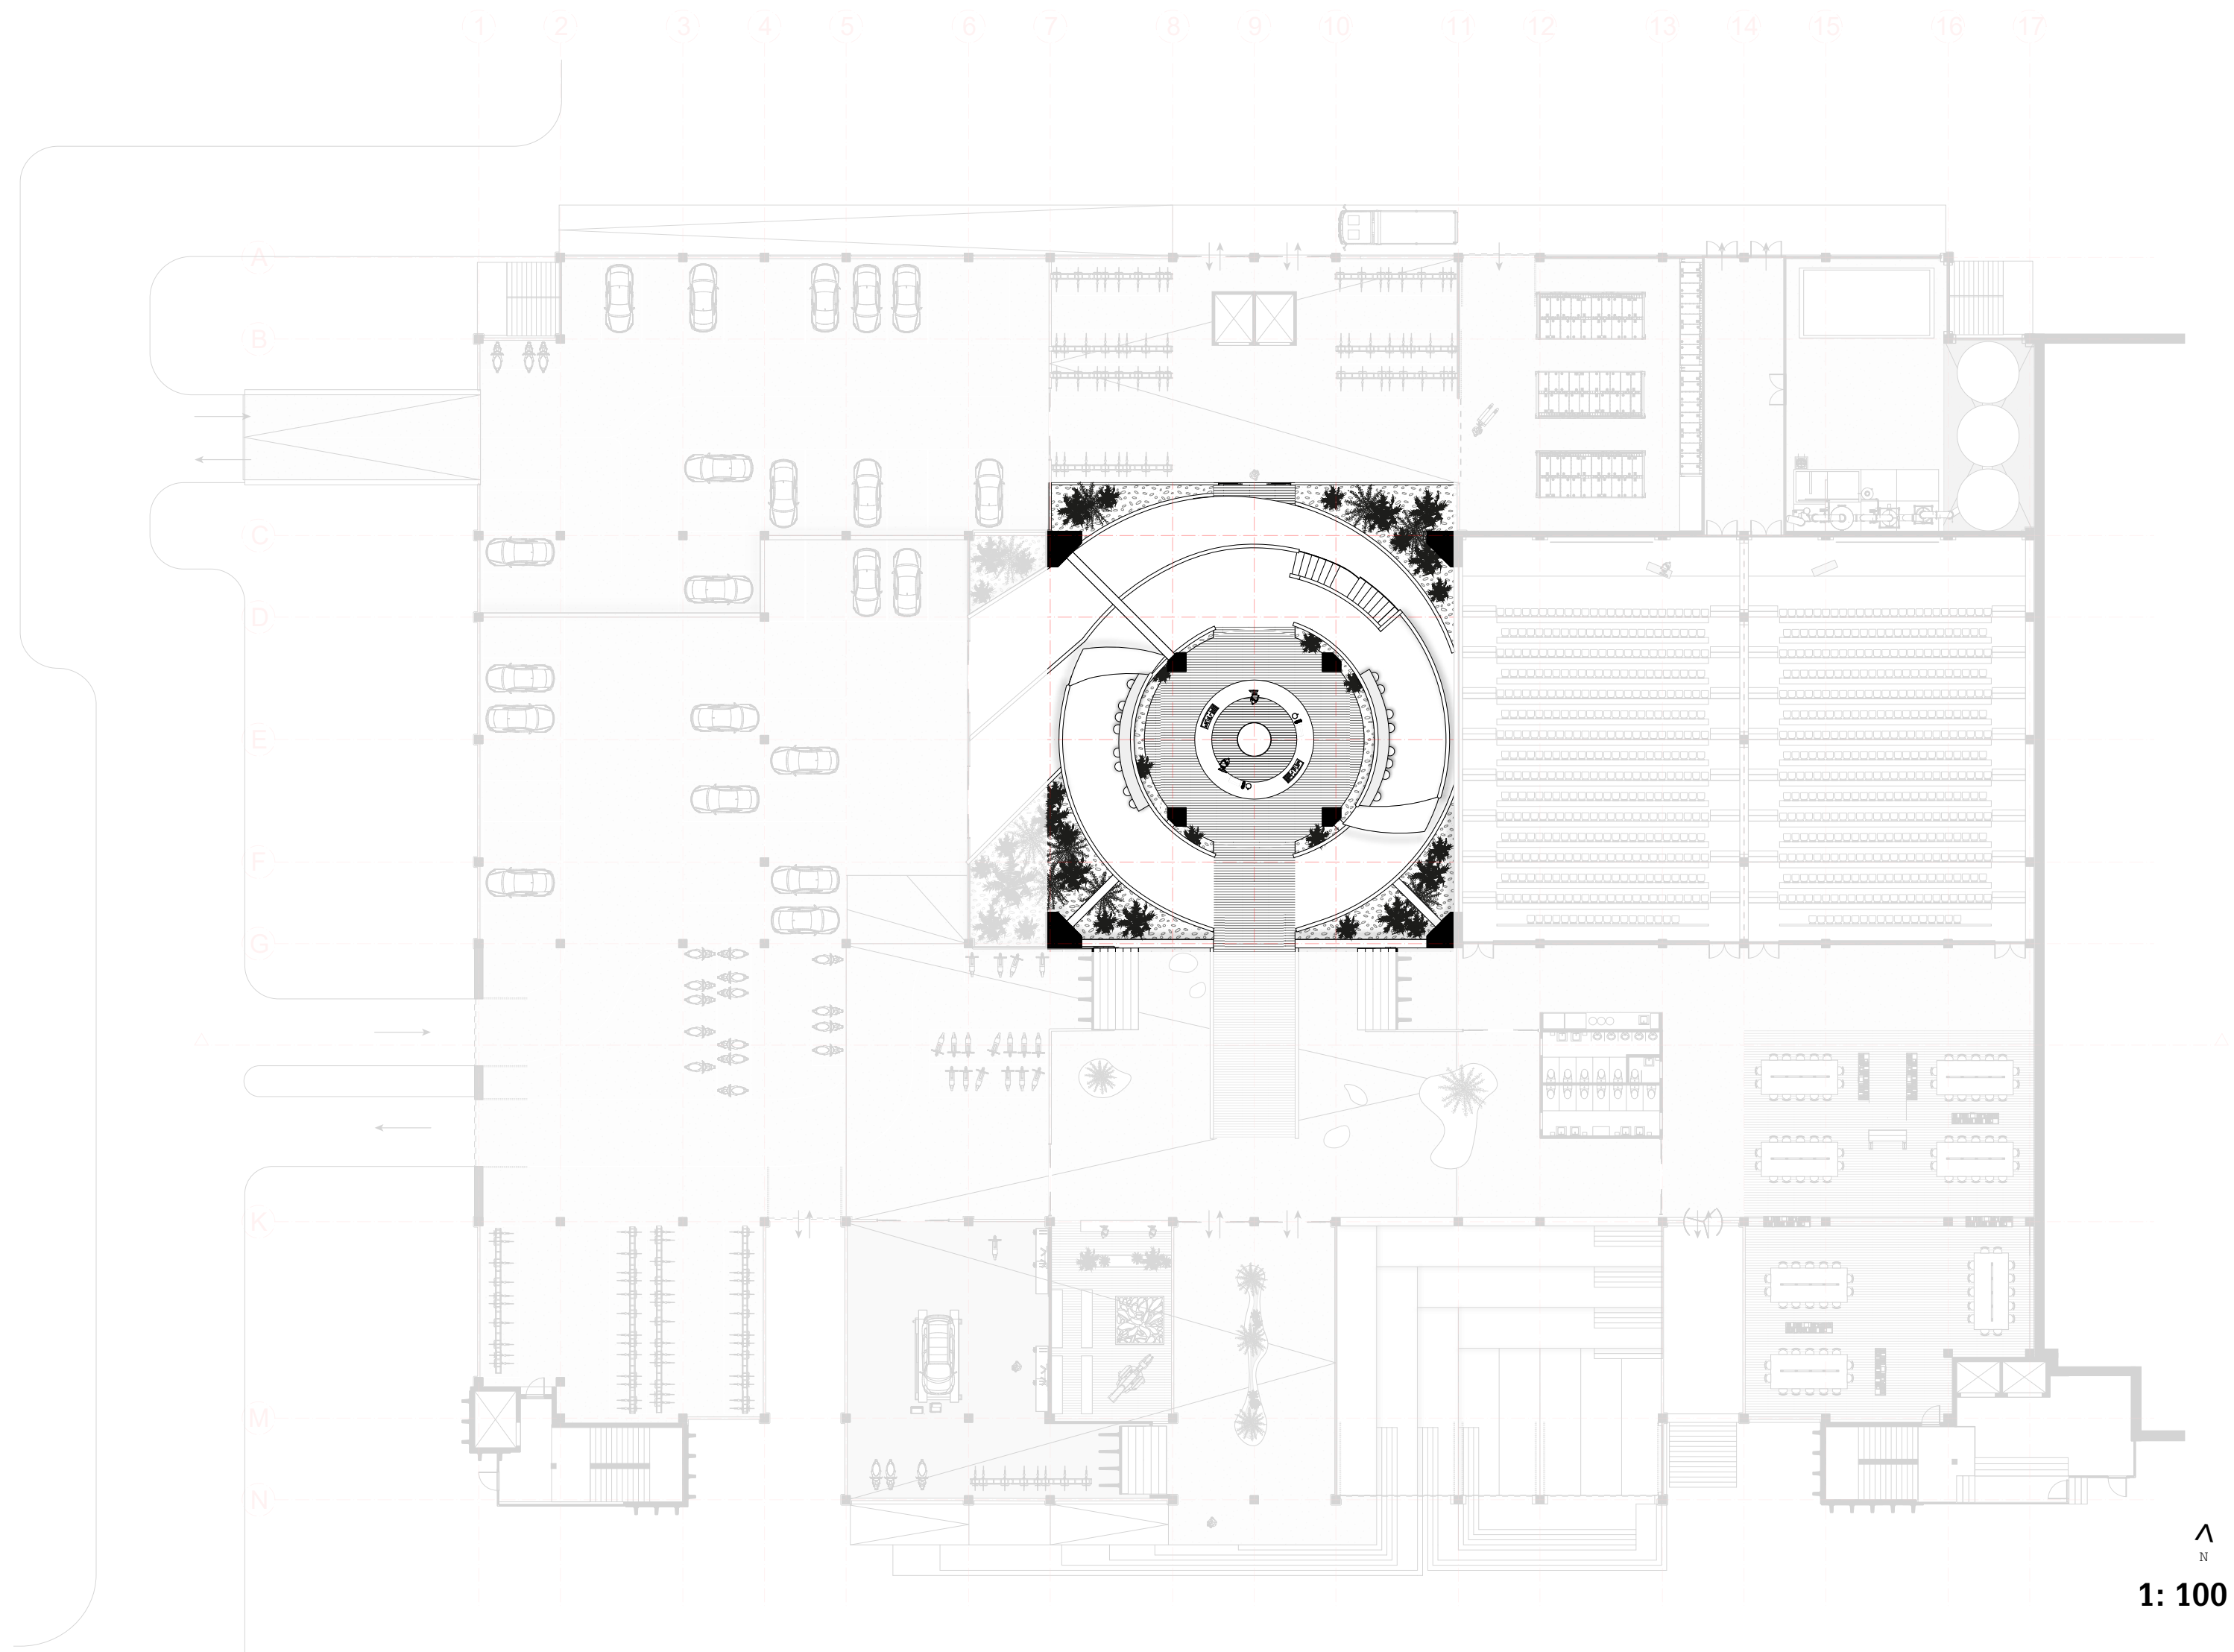





Pjotter Dekkers - 5073286




AR4AE020 - Architectural Engineering Graduation Studio (2025/26 Q2)





Pjotter Dekkers - 5073286





AR4AE020 - Architectural Engineering Graduation Studio (2025/26 Q2)

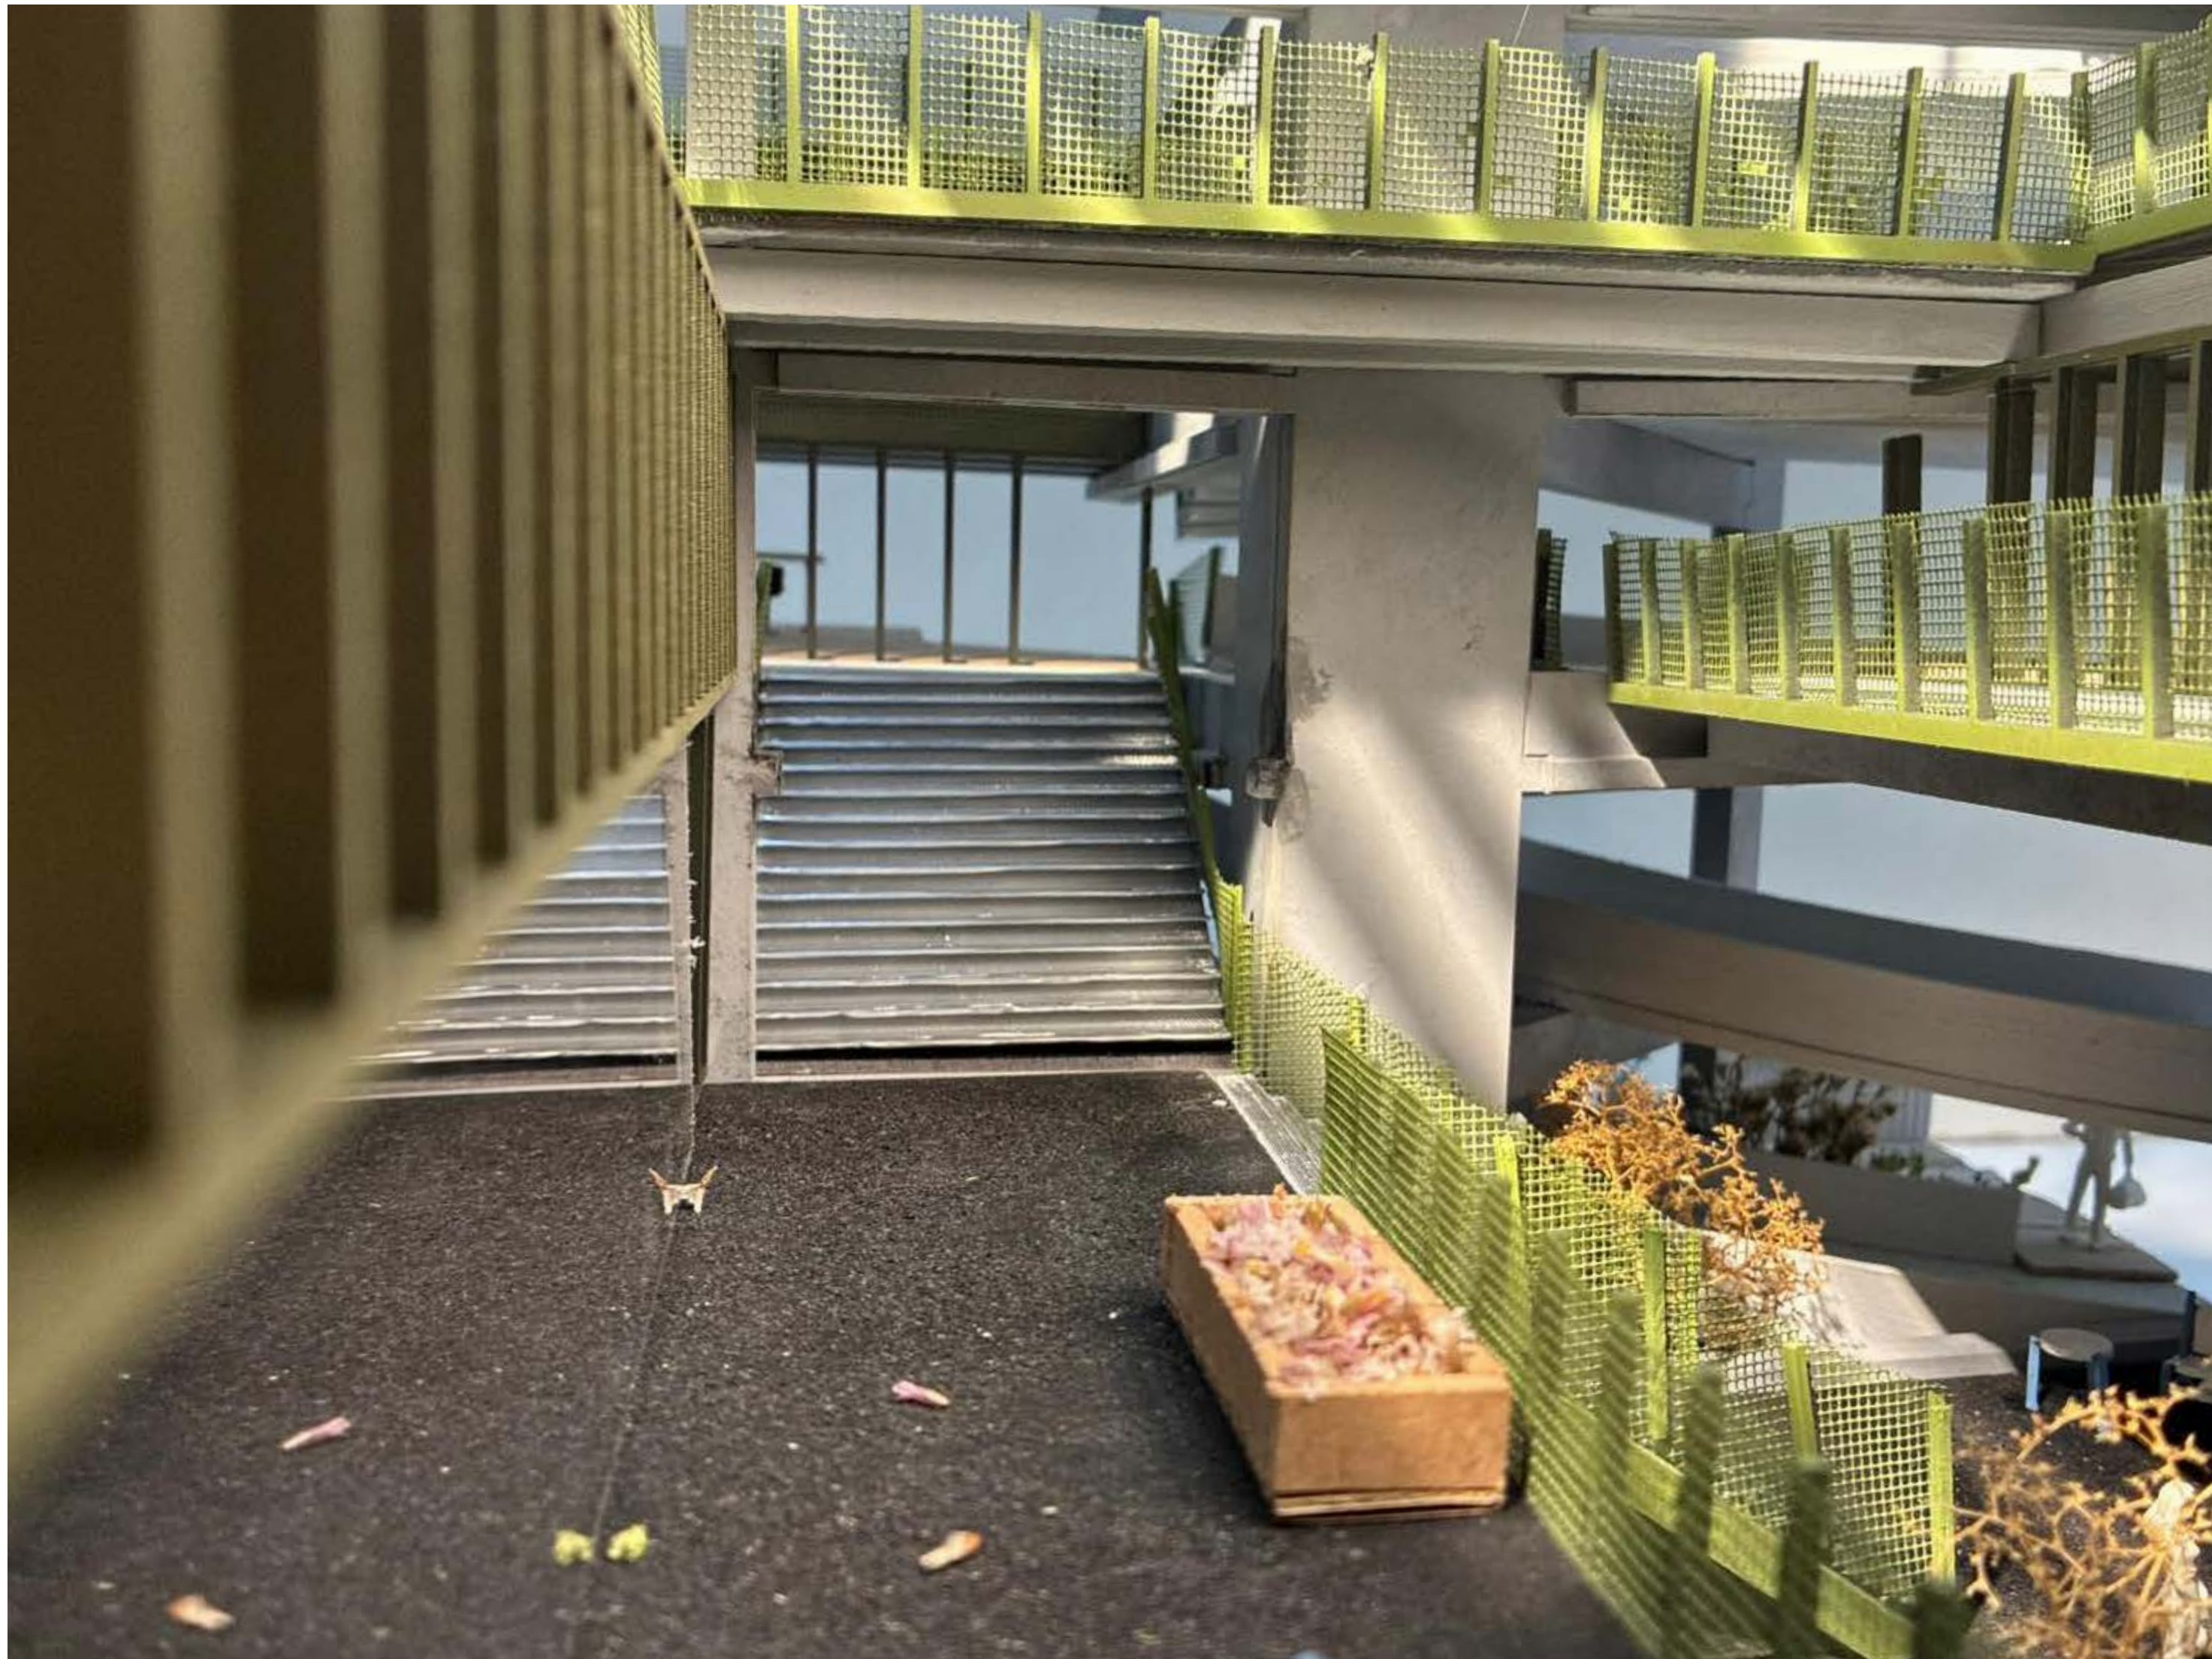

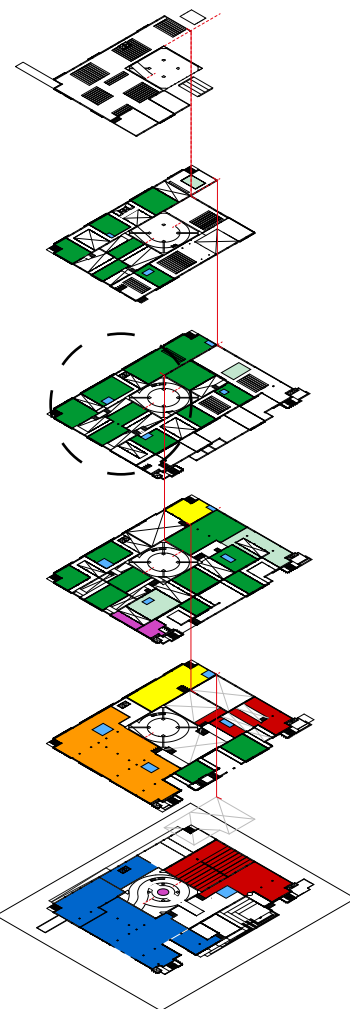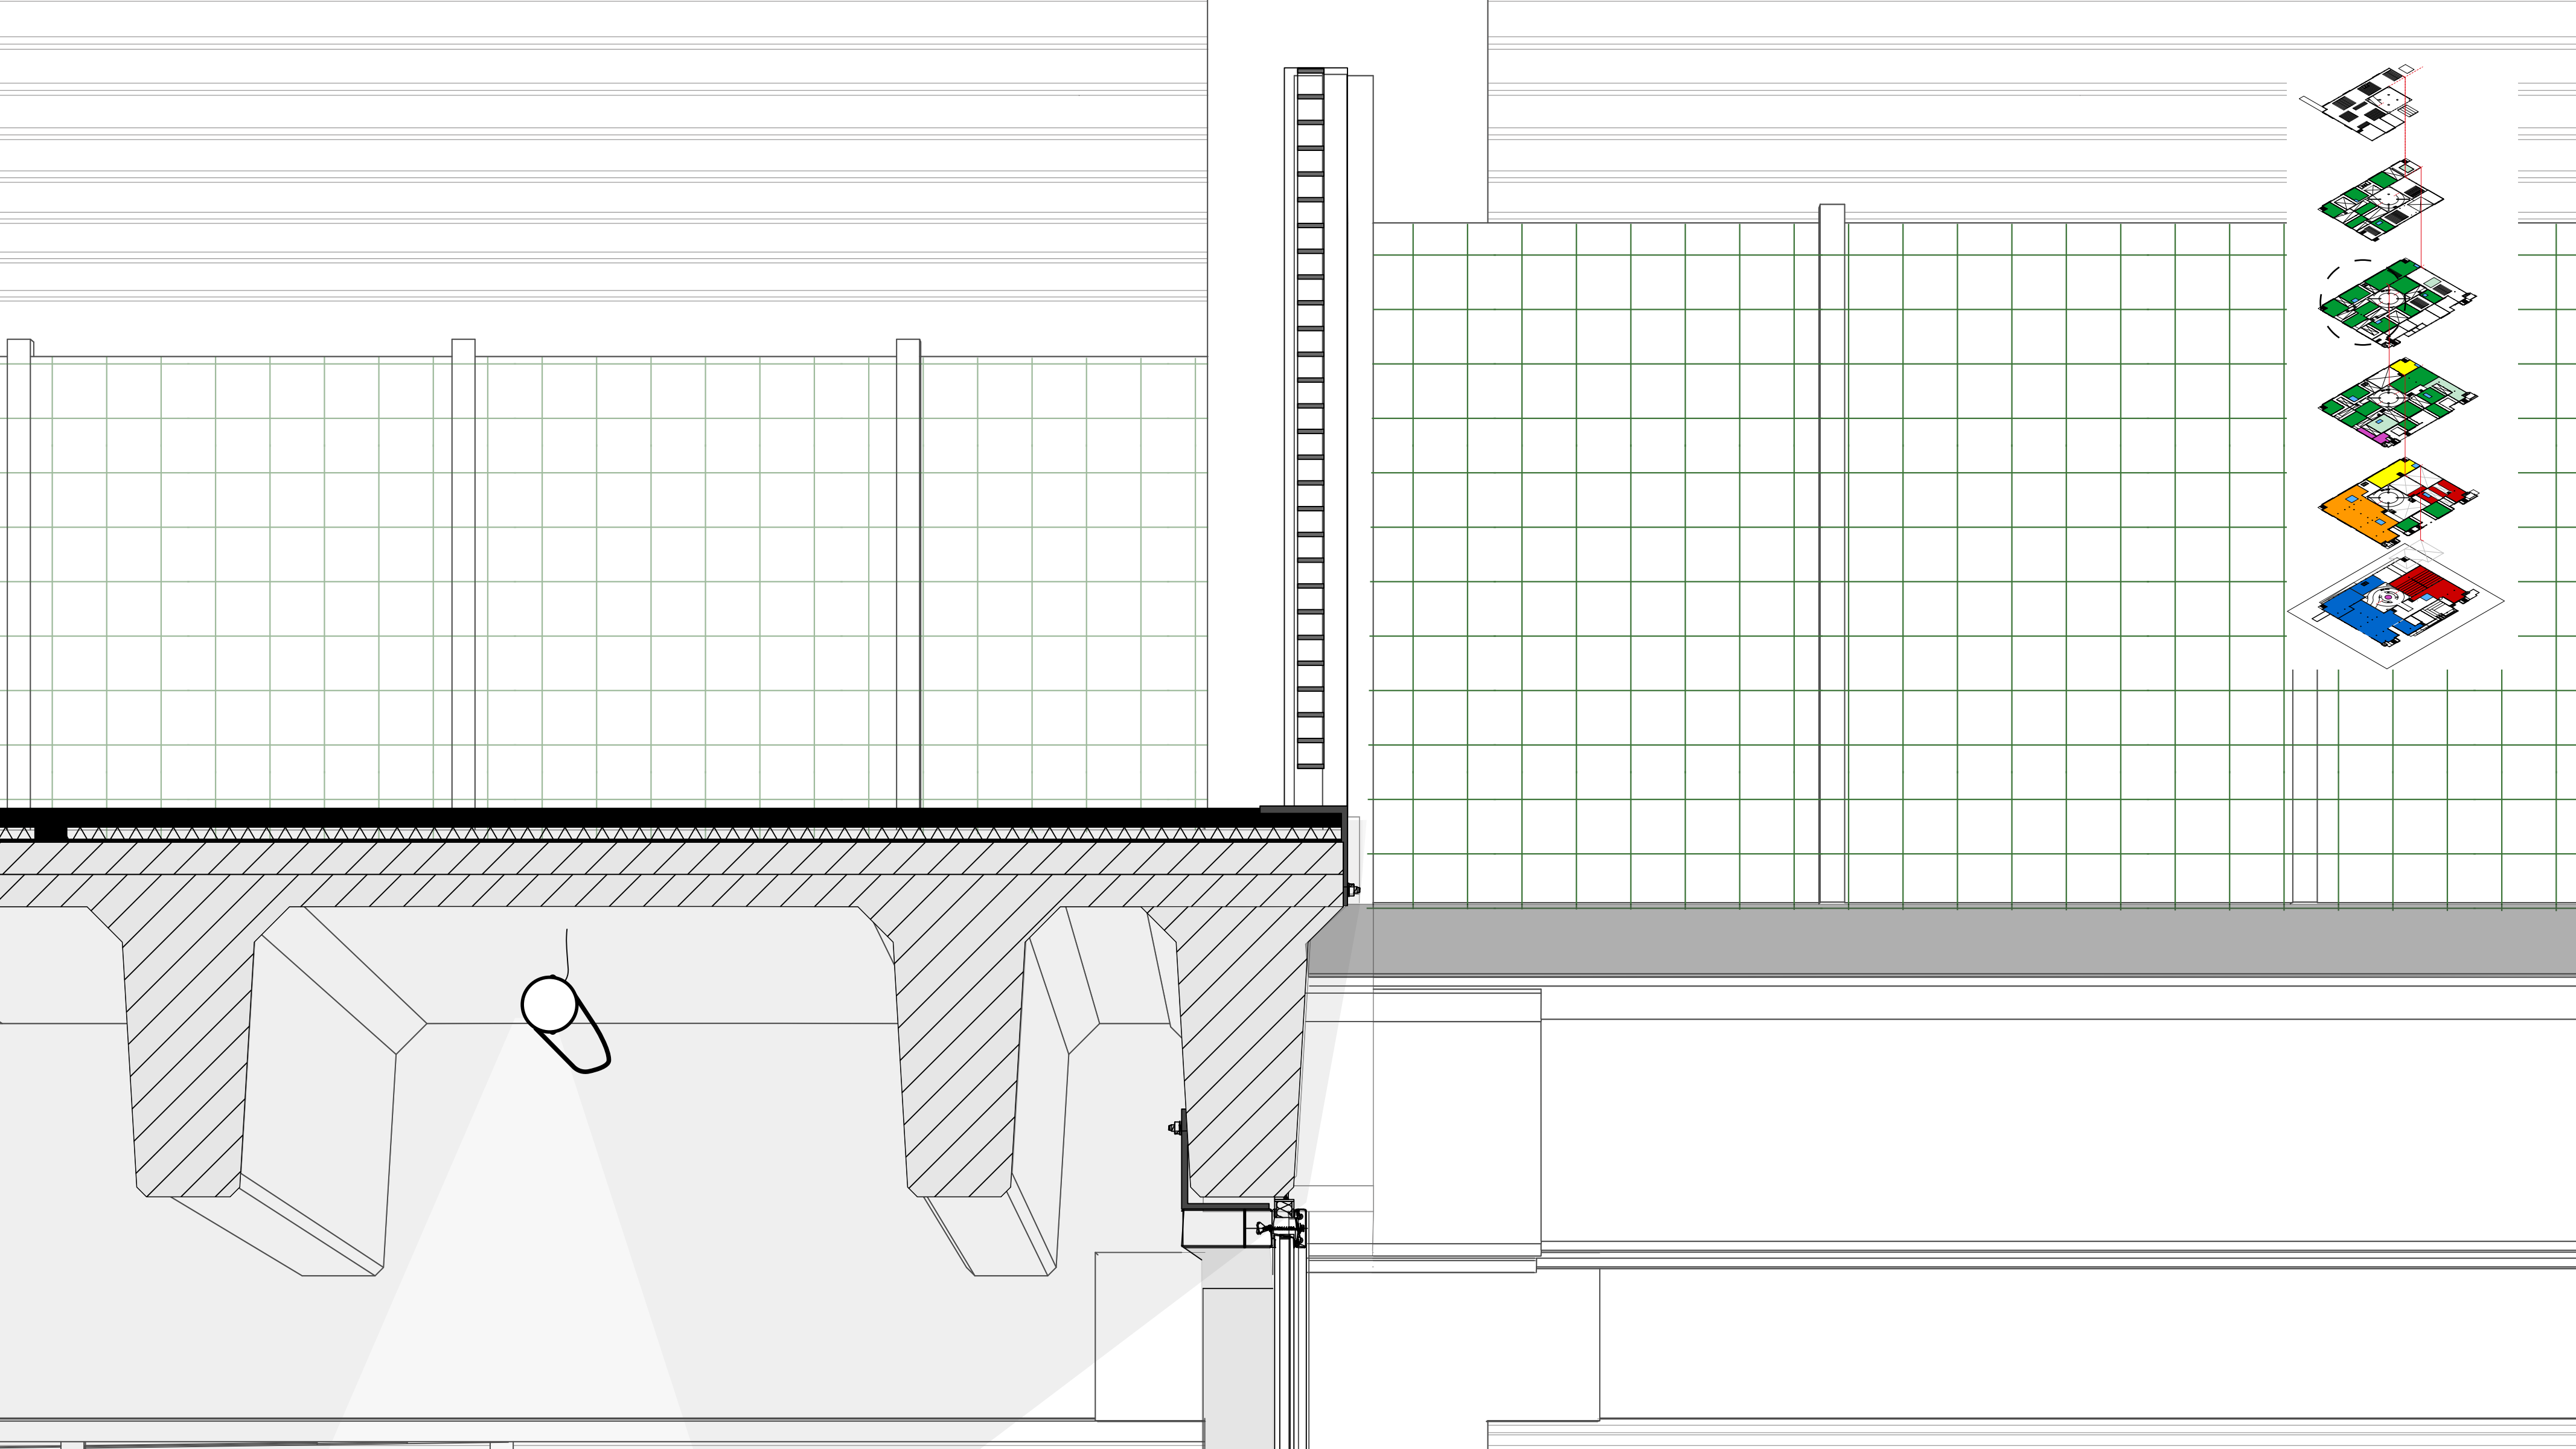





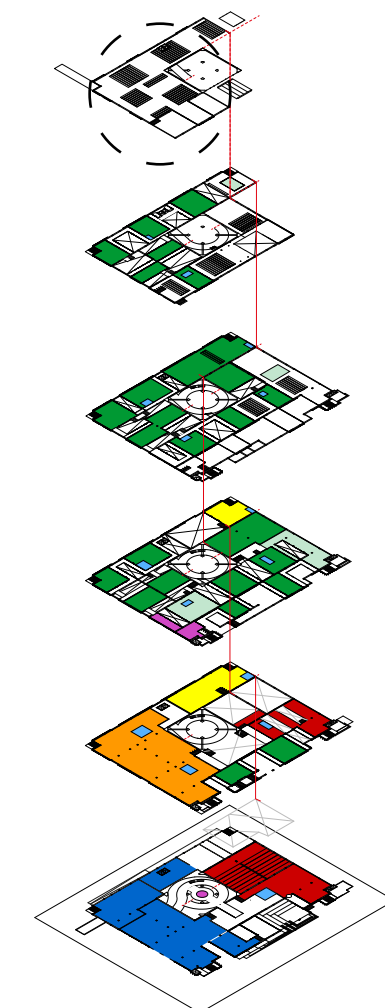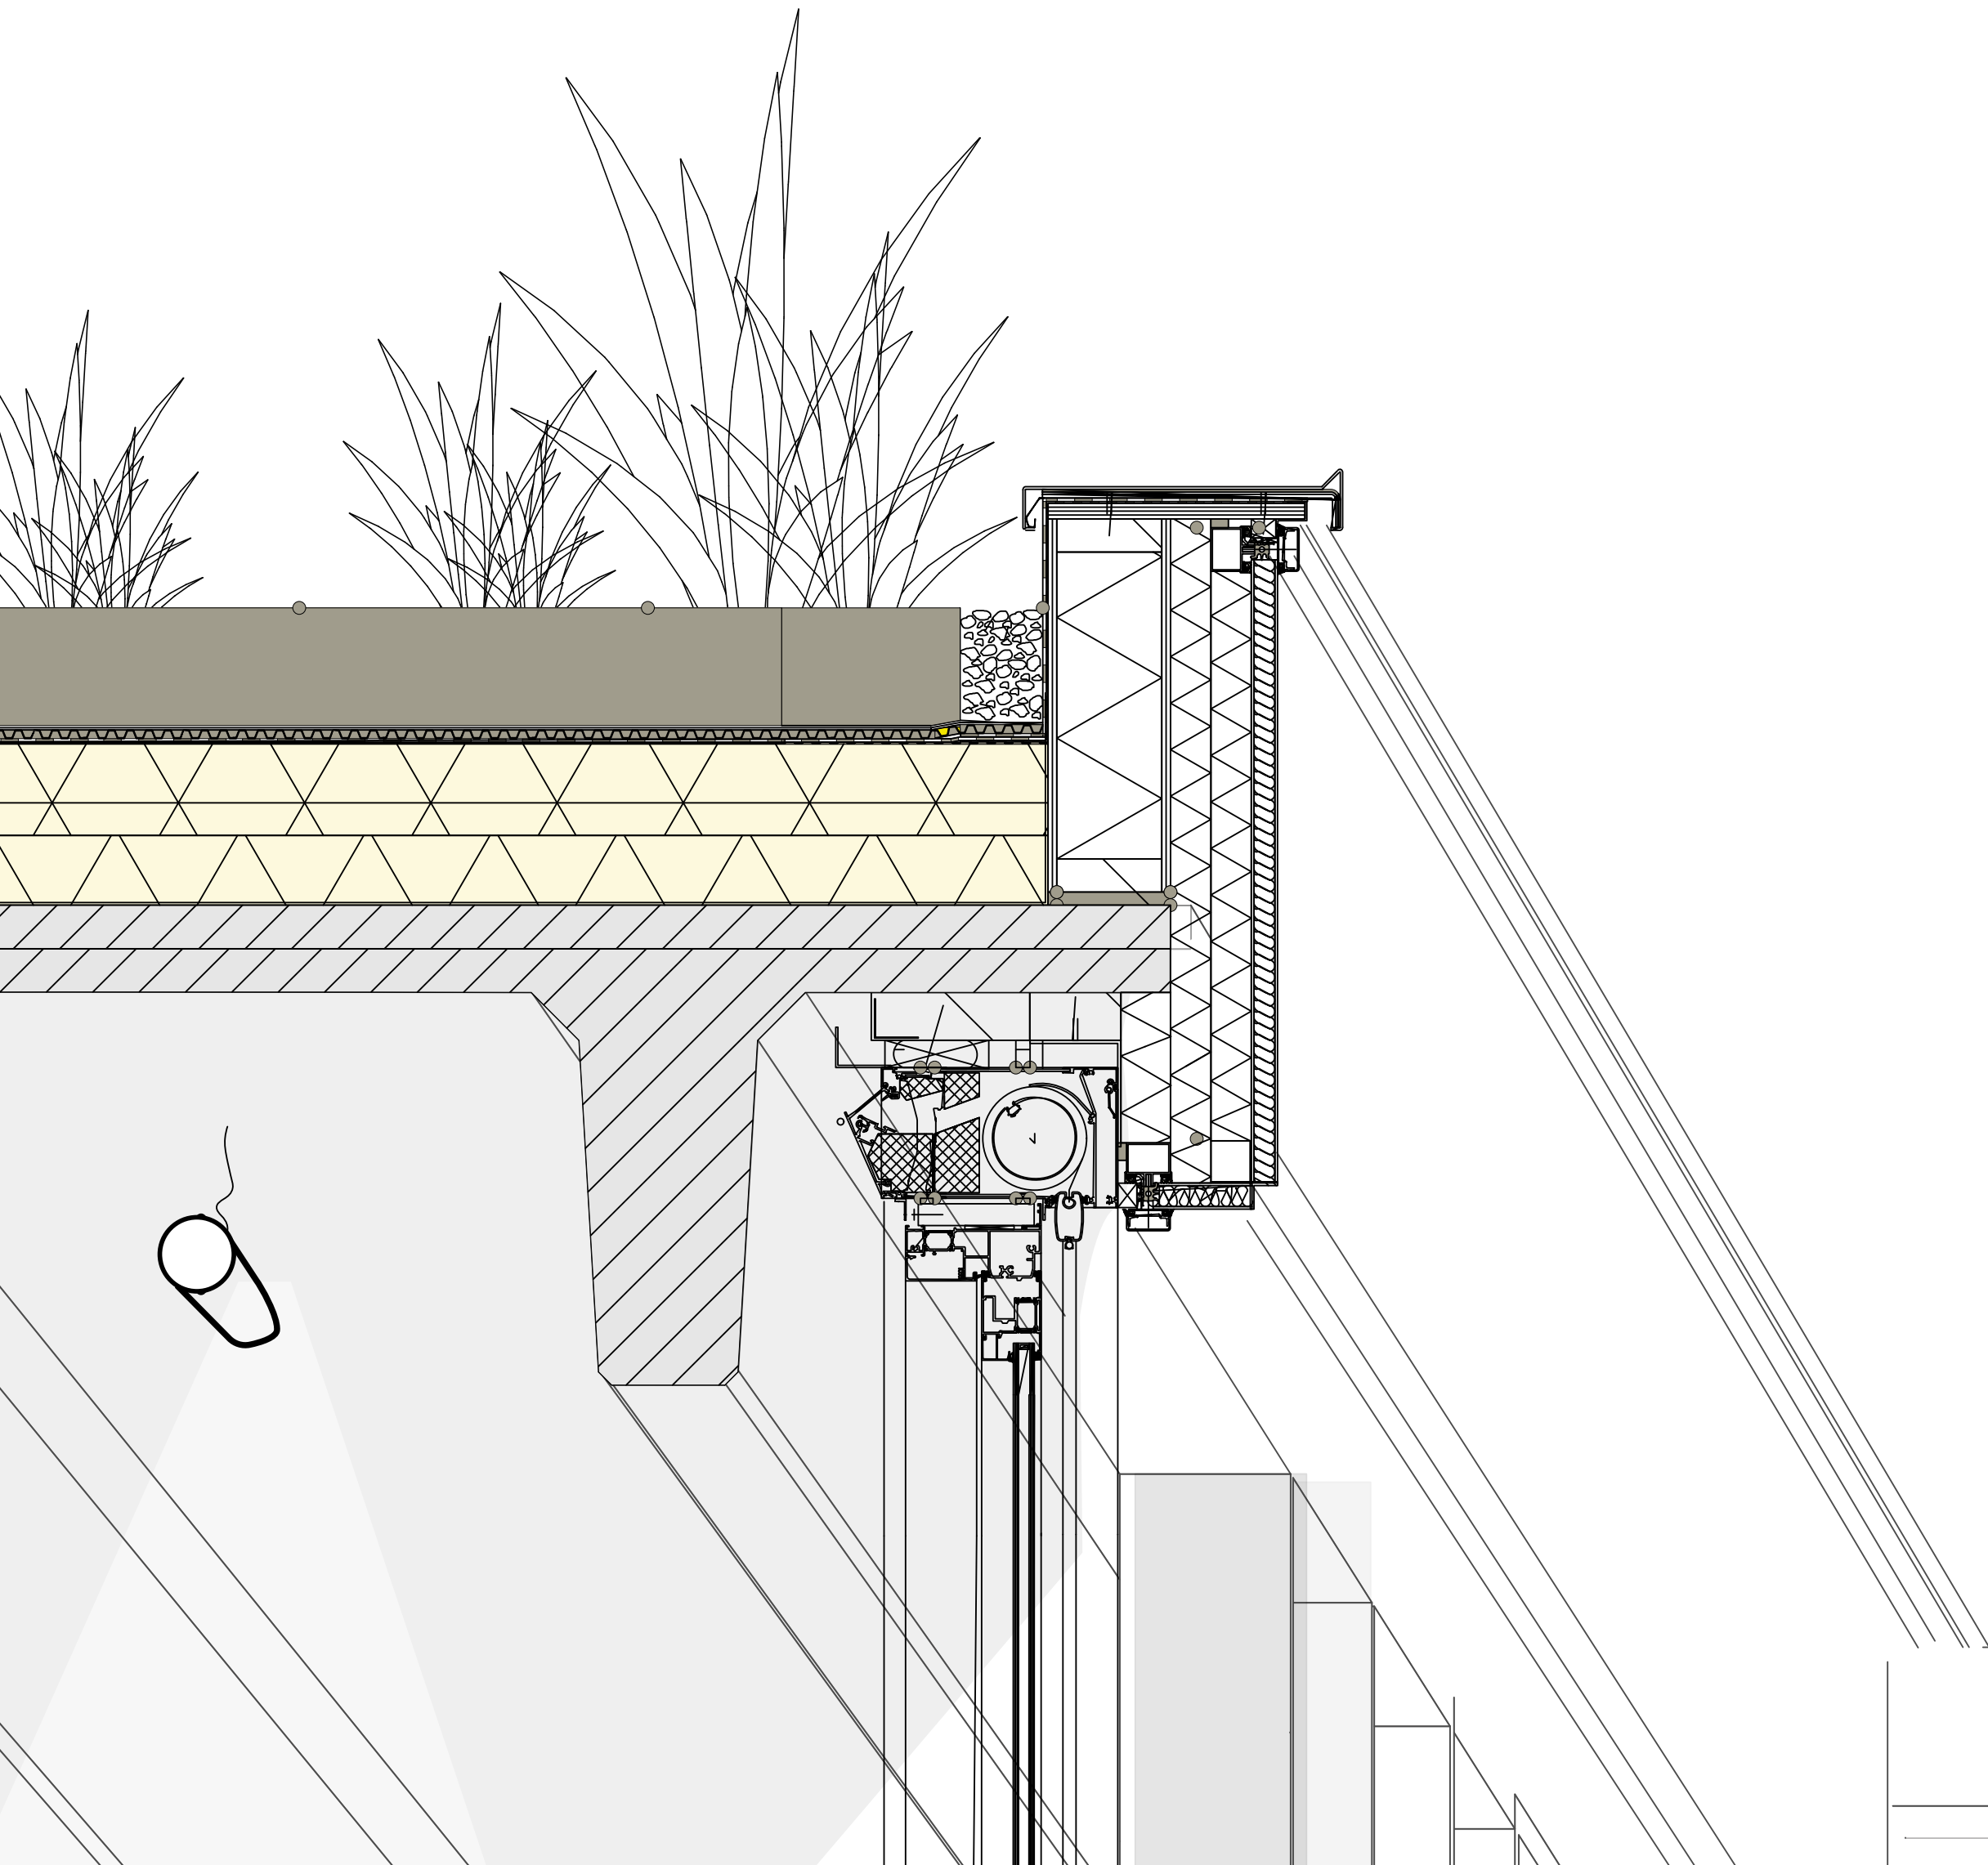

STUDENTEN
STARTENDE ONDERNEMERS EN MAKERS
MKB-BEDRIJVEN
GROTERE INNOVATIEVE BEDRIJVEN
BEZOEKERS EN BEWONERS VAN EINDHOVEN

