




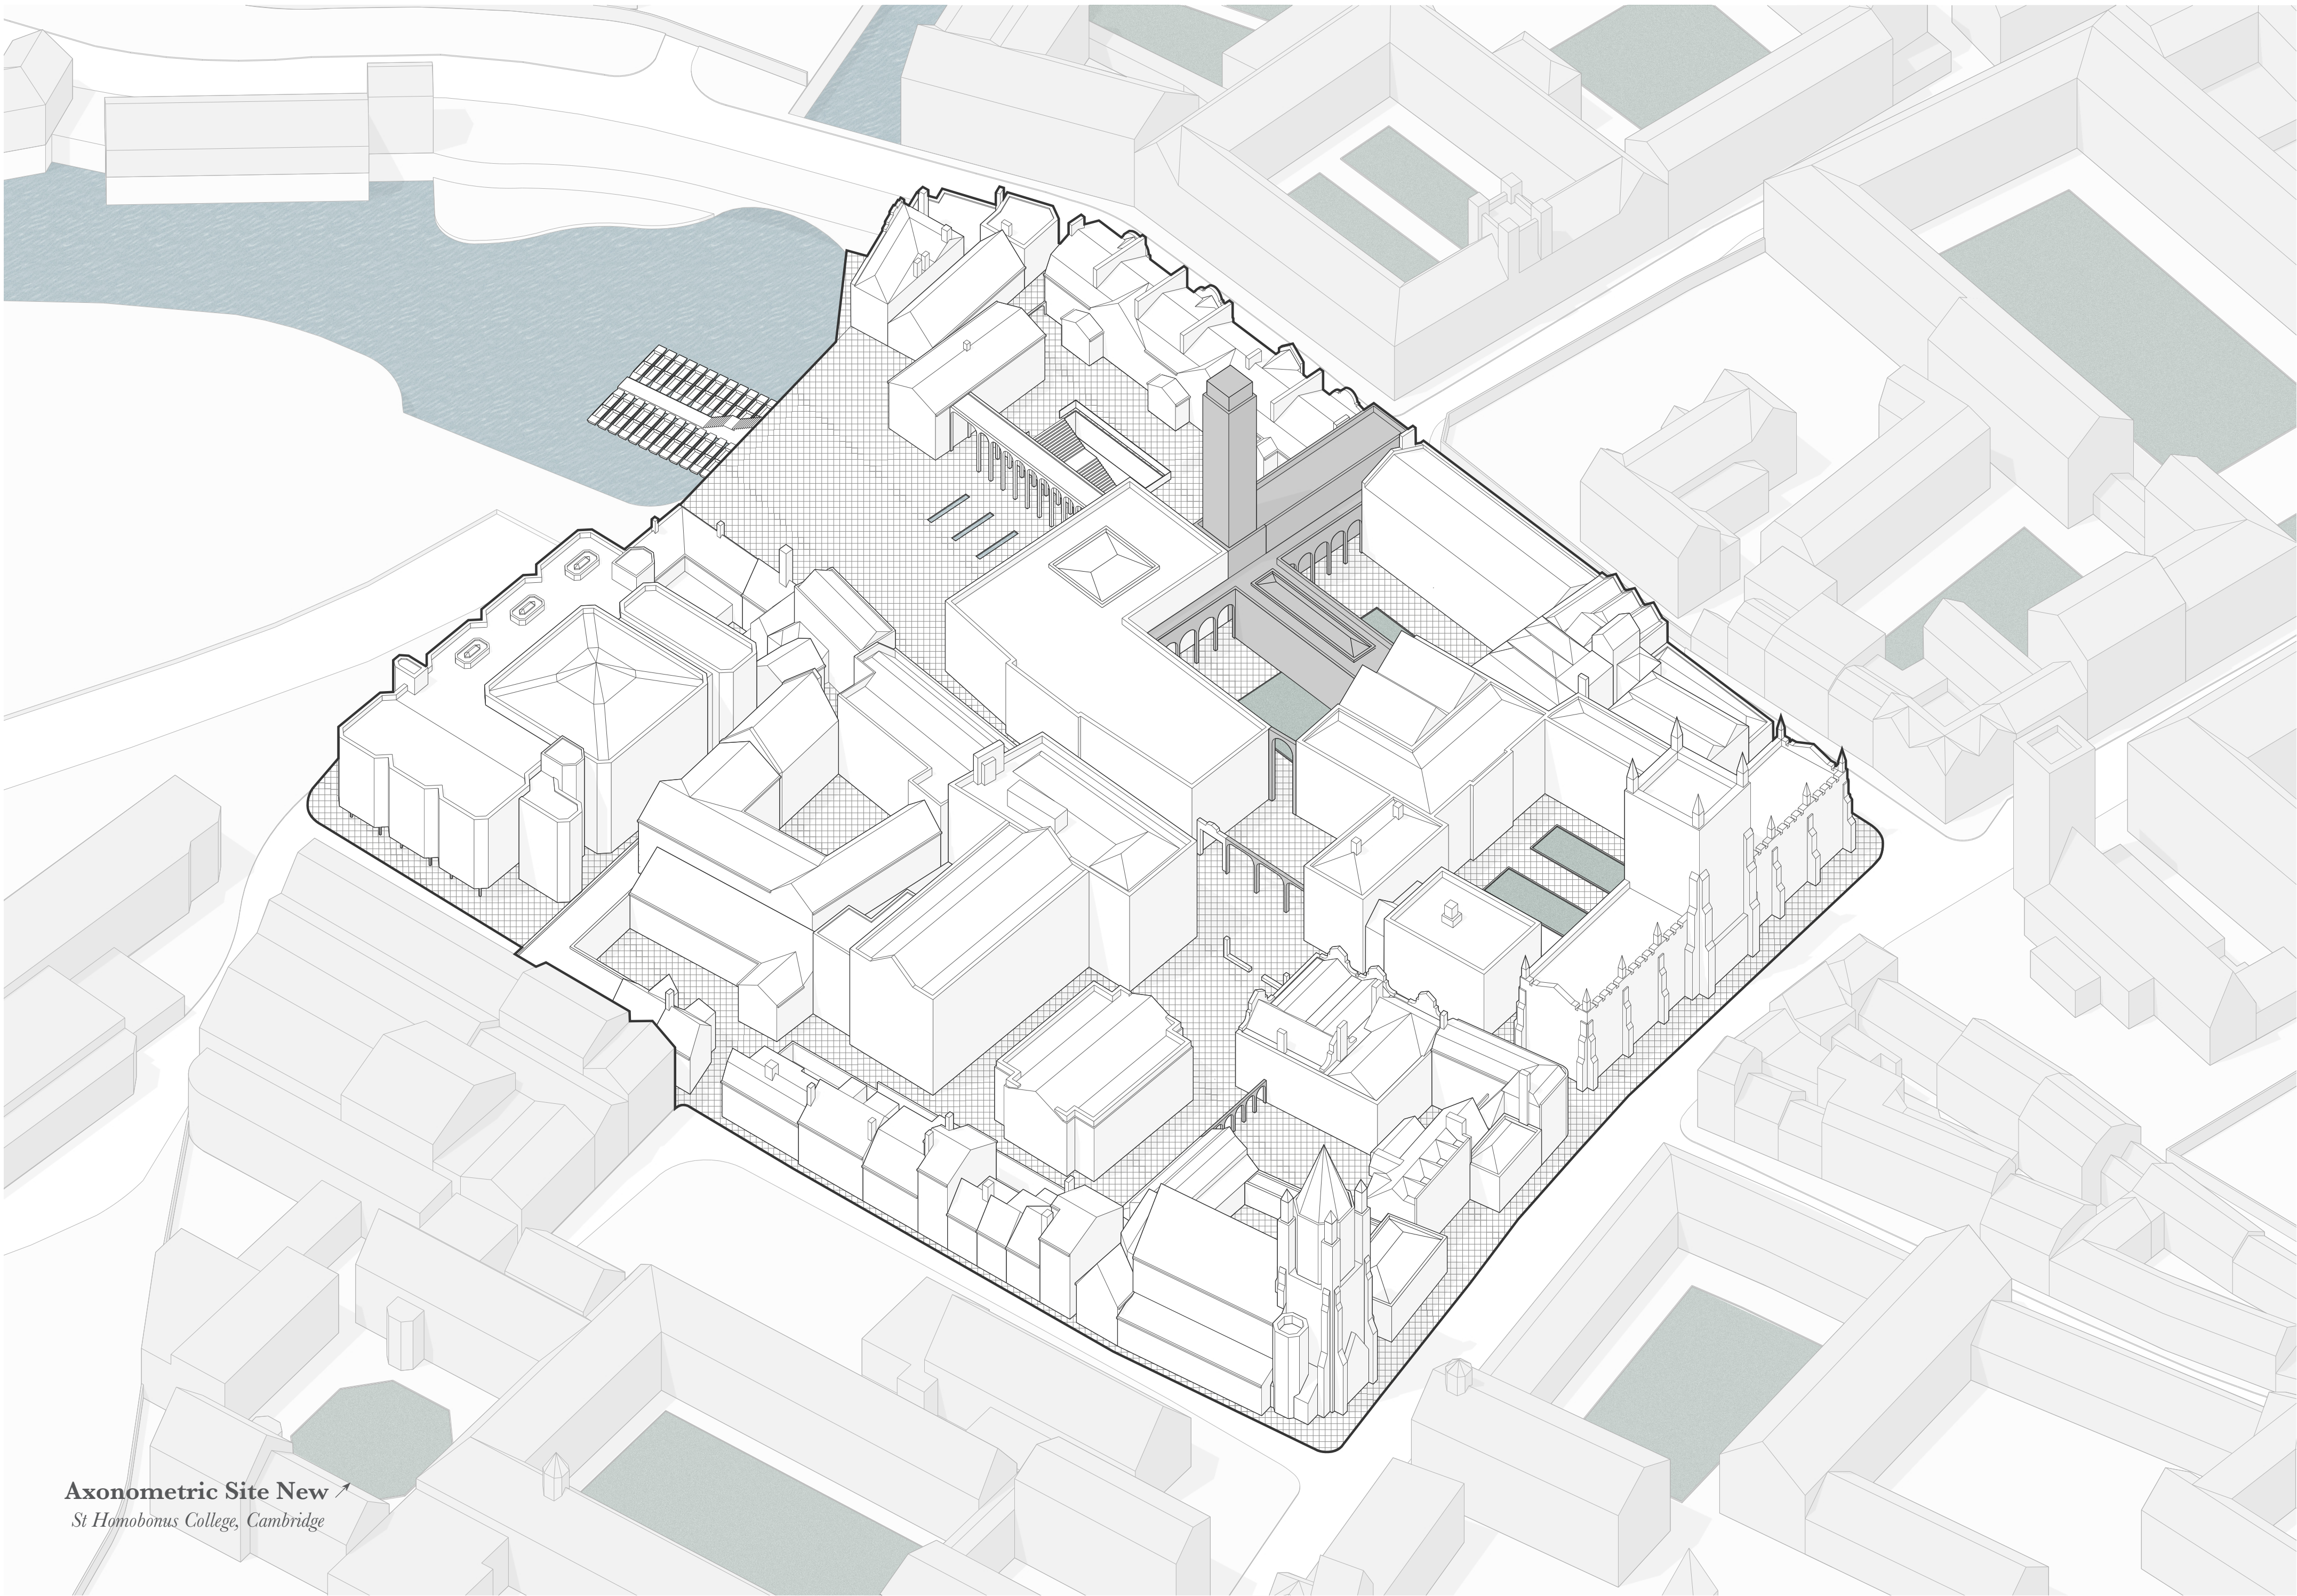


Axonometric Site New ↗
St Homobonus College, Cambridge

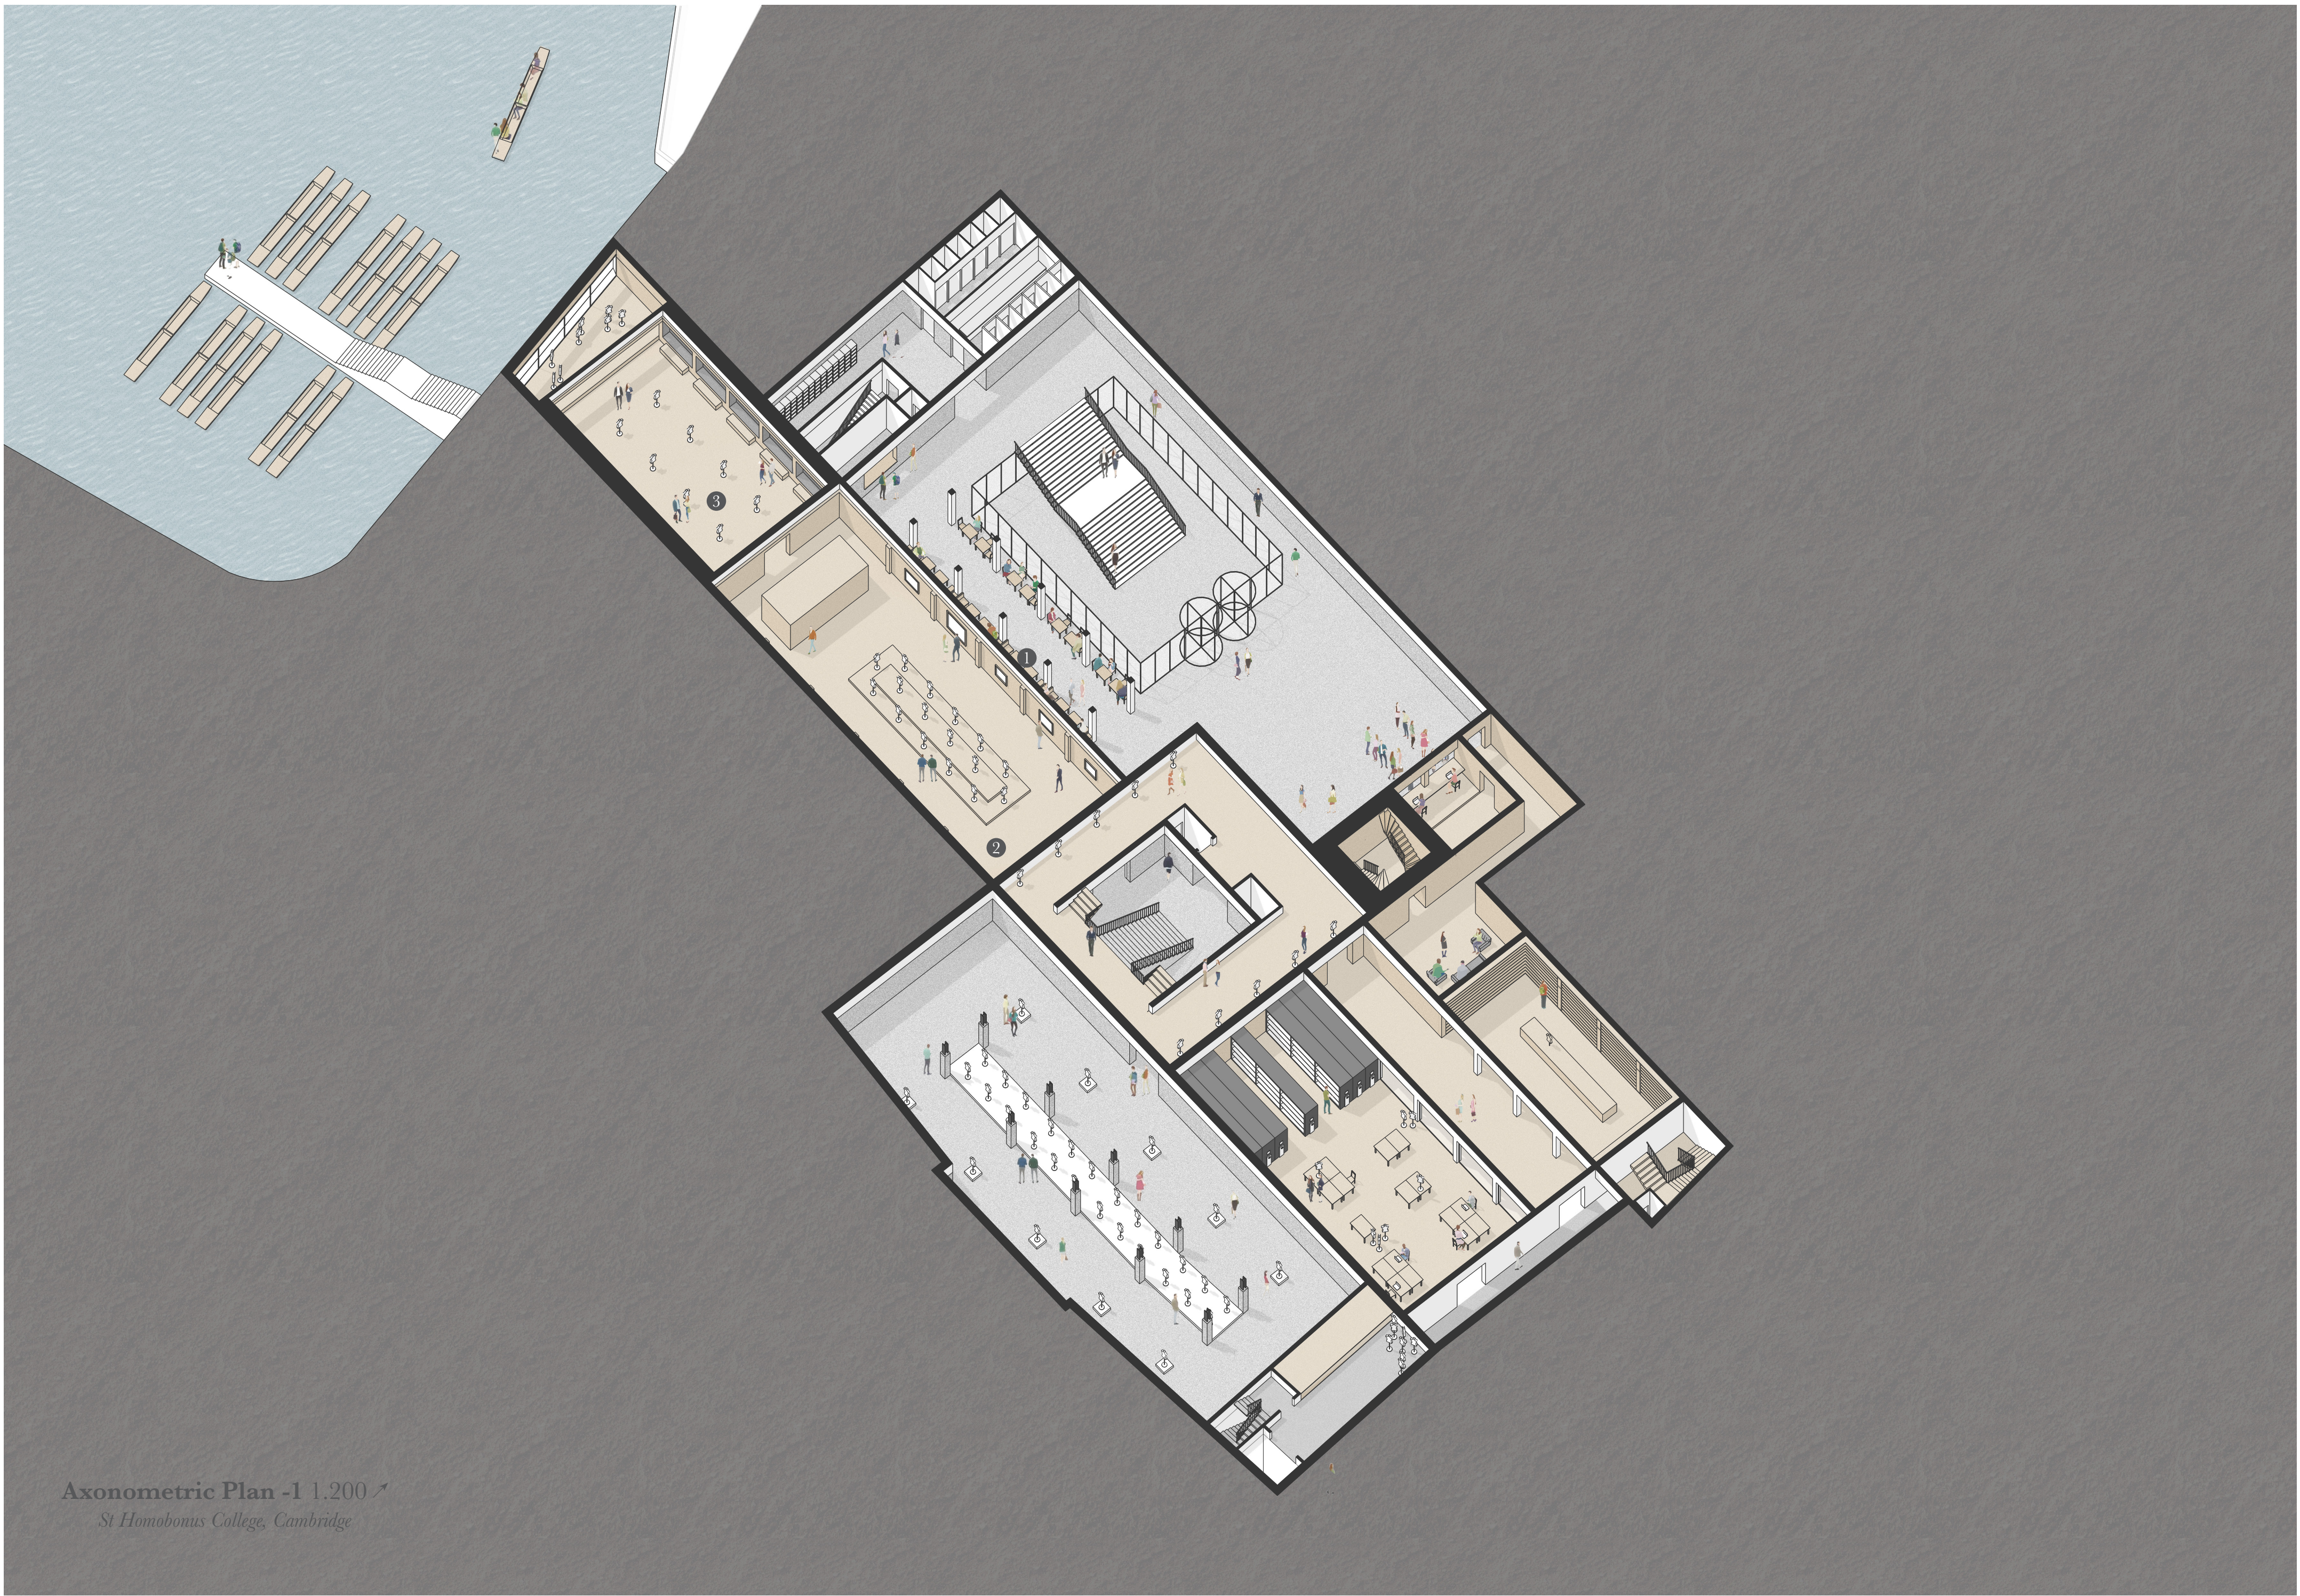


Axonometric Plan -1 1.200 ↗
St Homobonus College, Cambridge

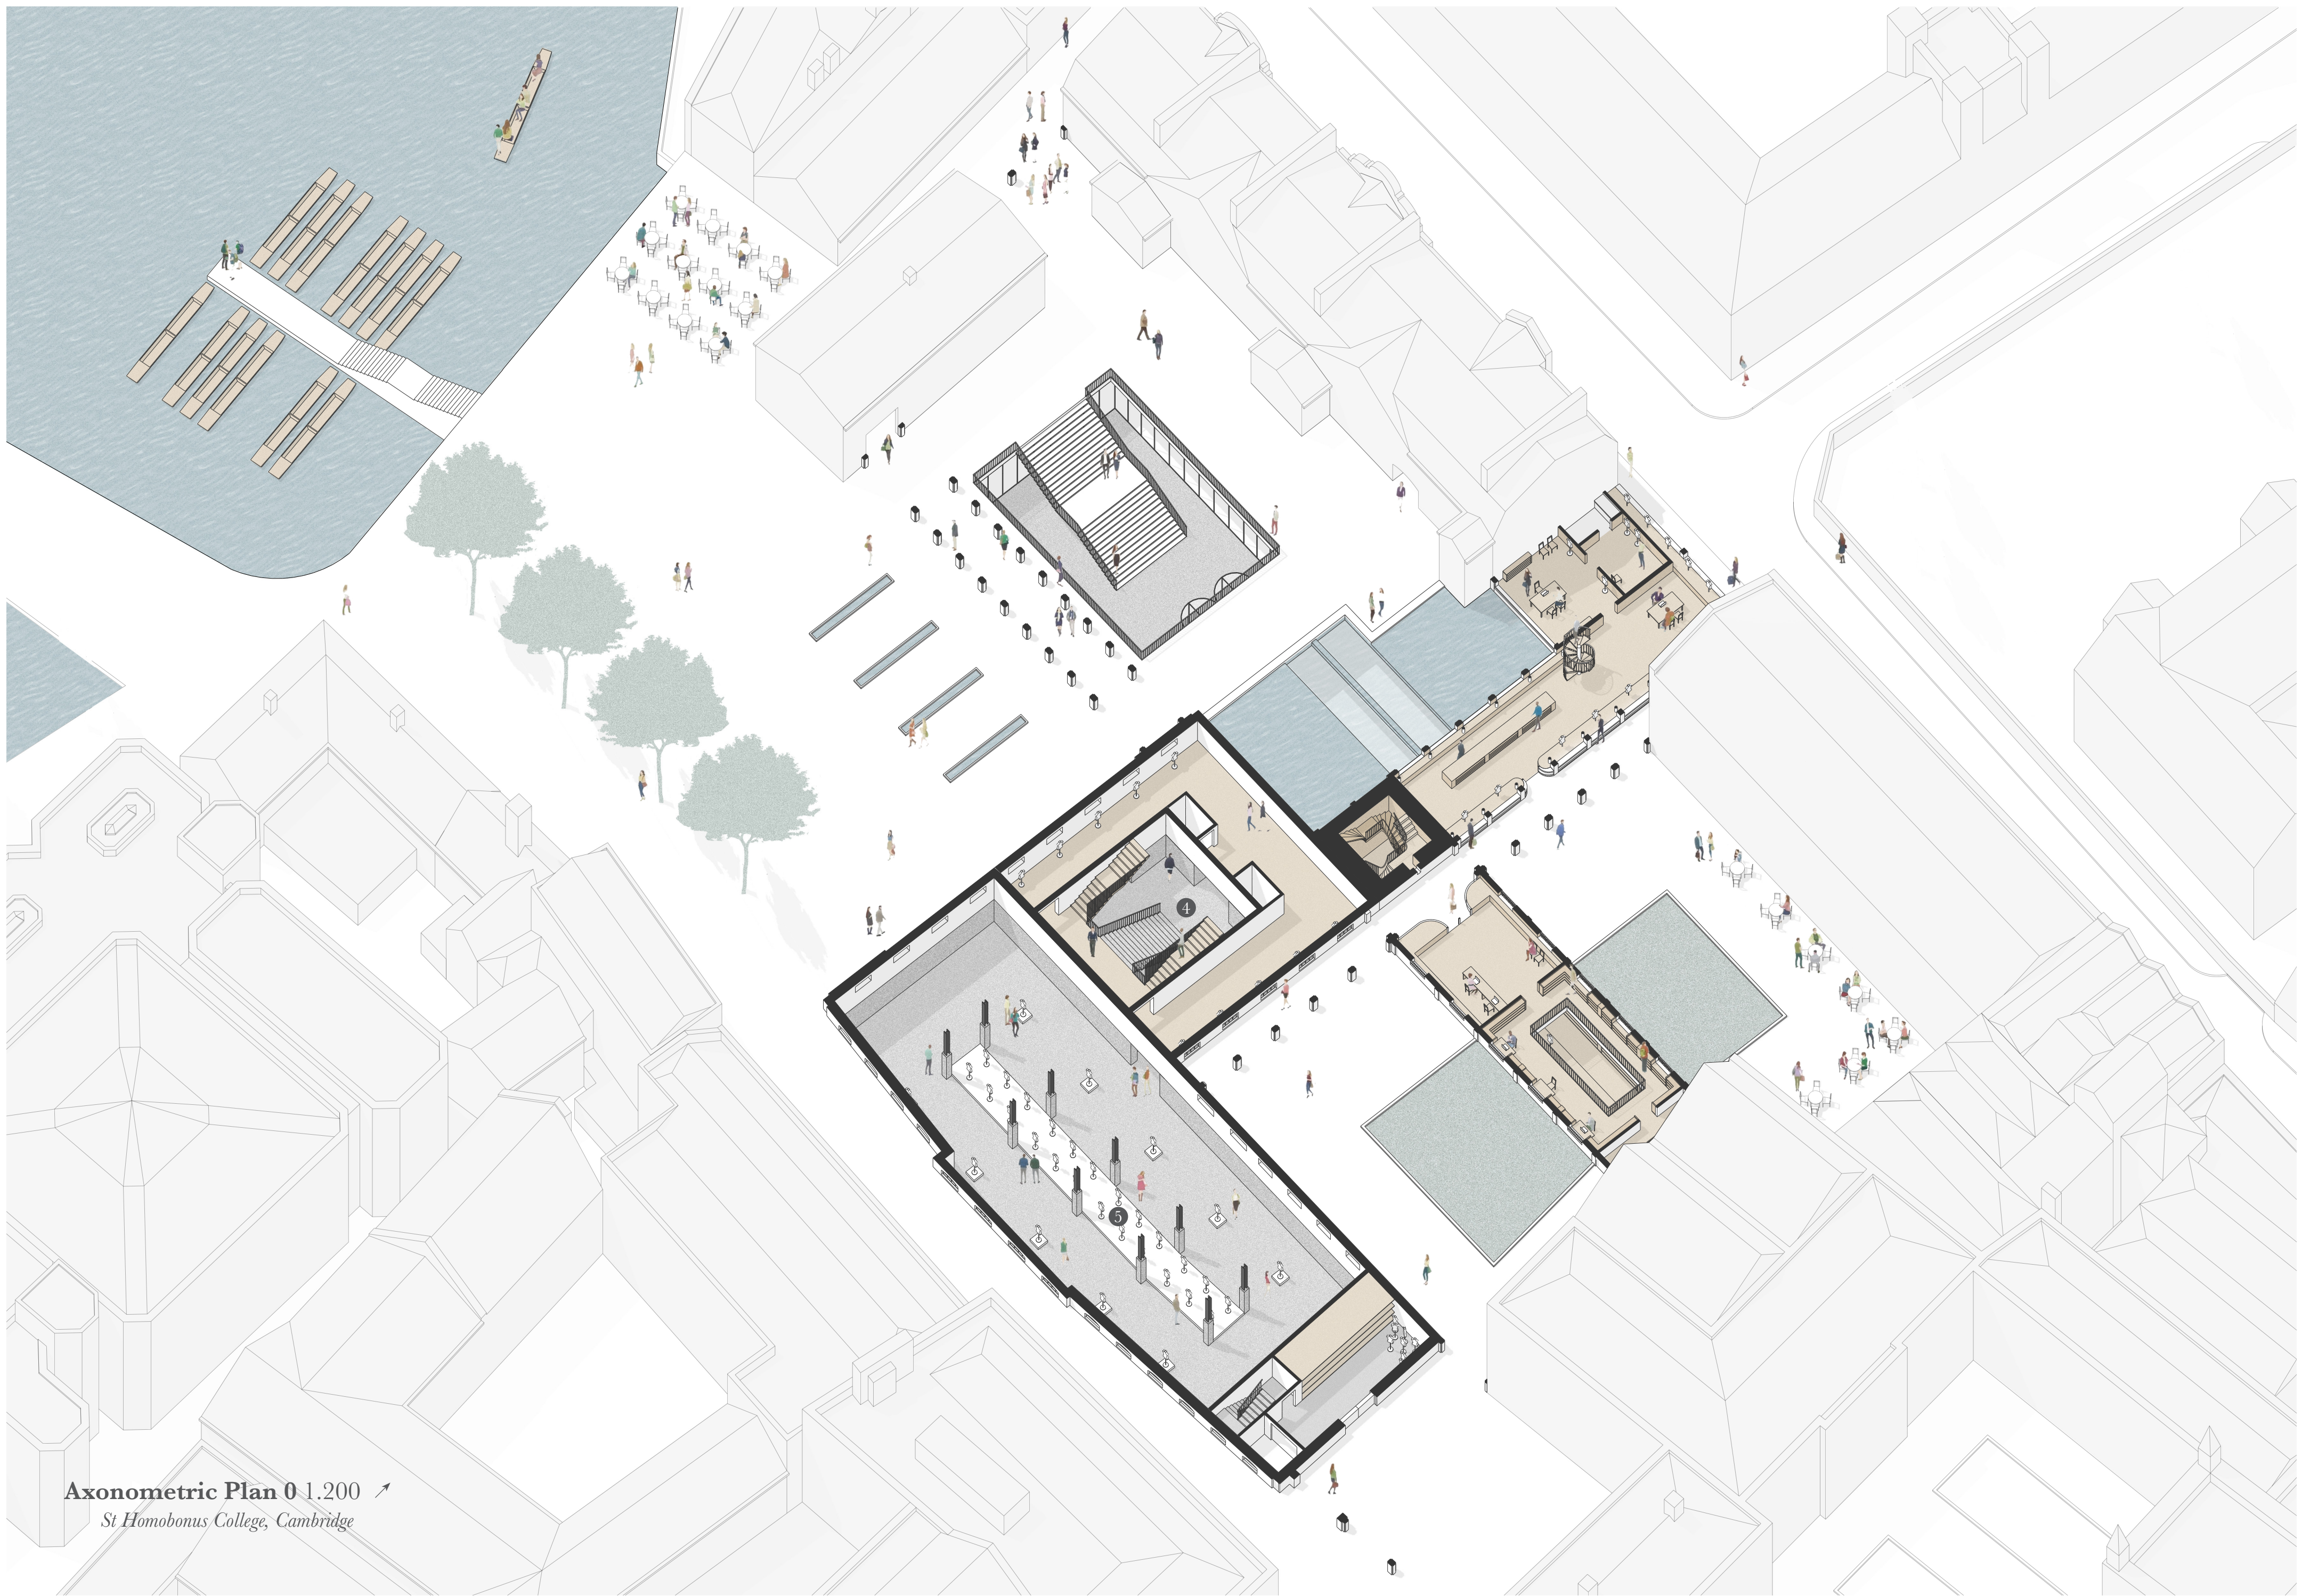


Axonometric Plan 0 1.200 ↗
St Homobonus College, Cambridge

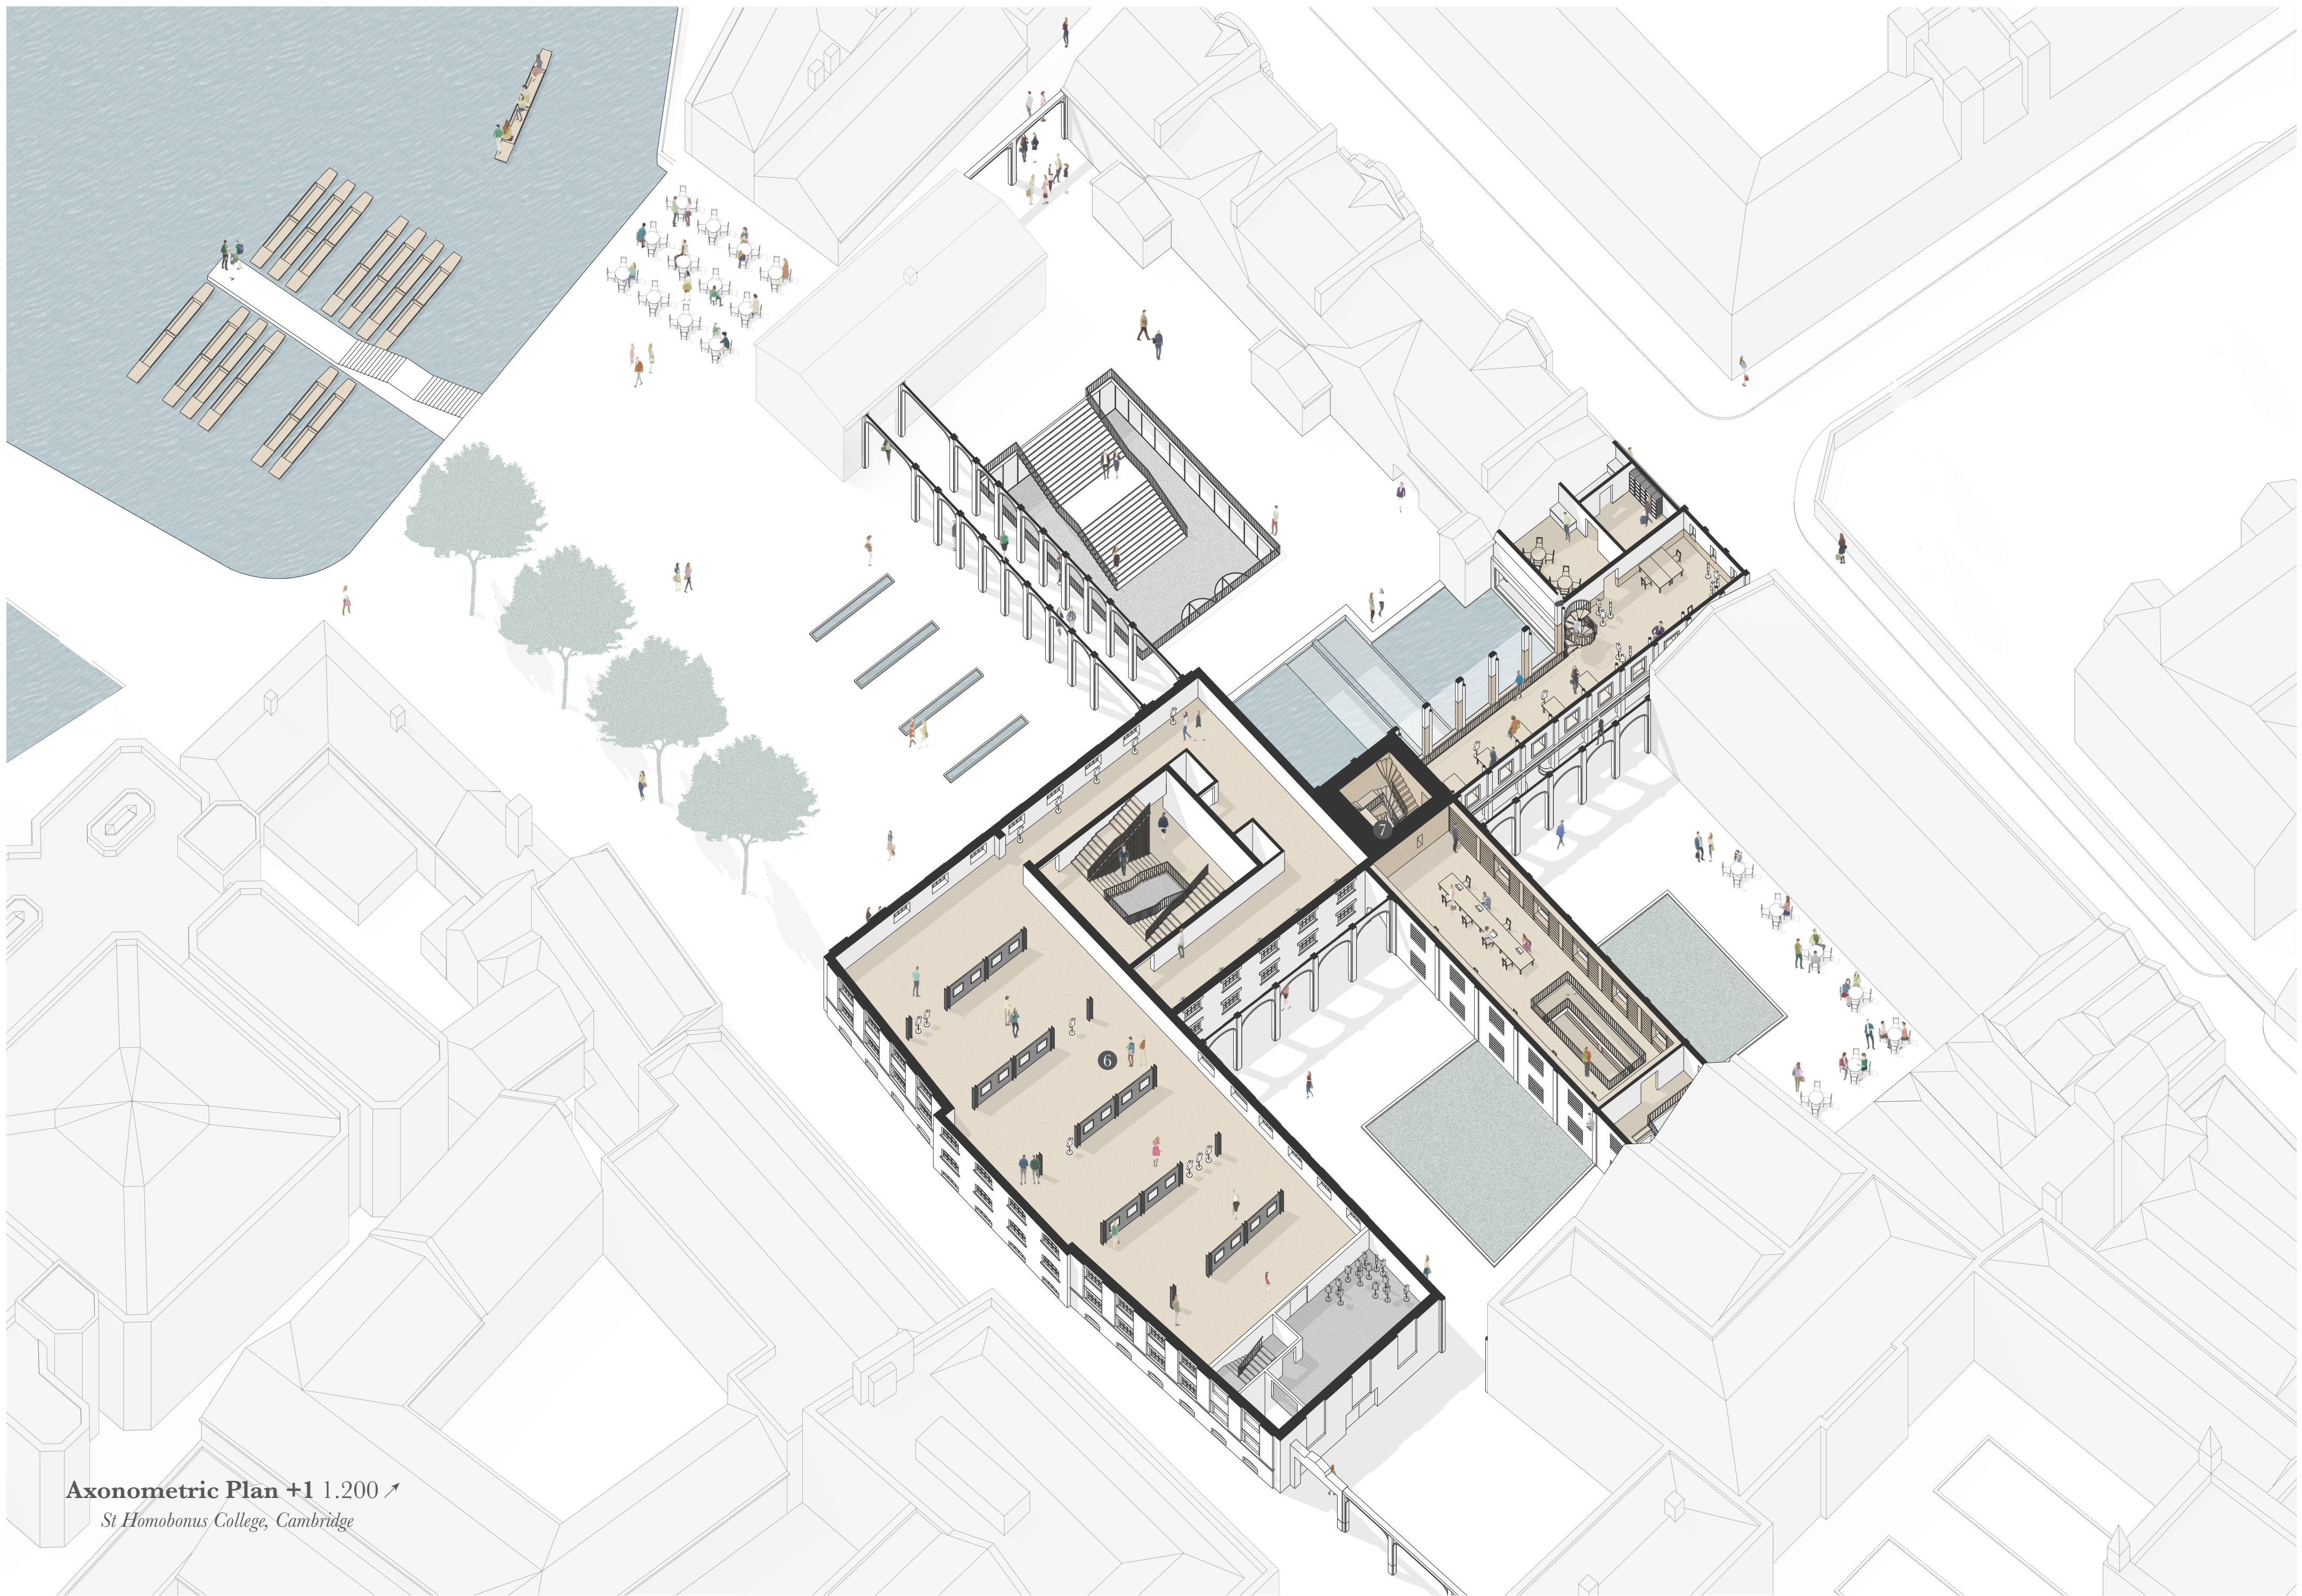


Axonometric Plan +1 1.200 ↗
St Homobonus College, Cambridge

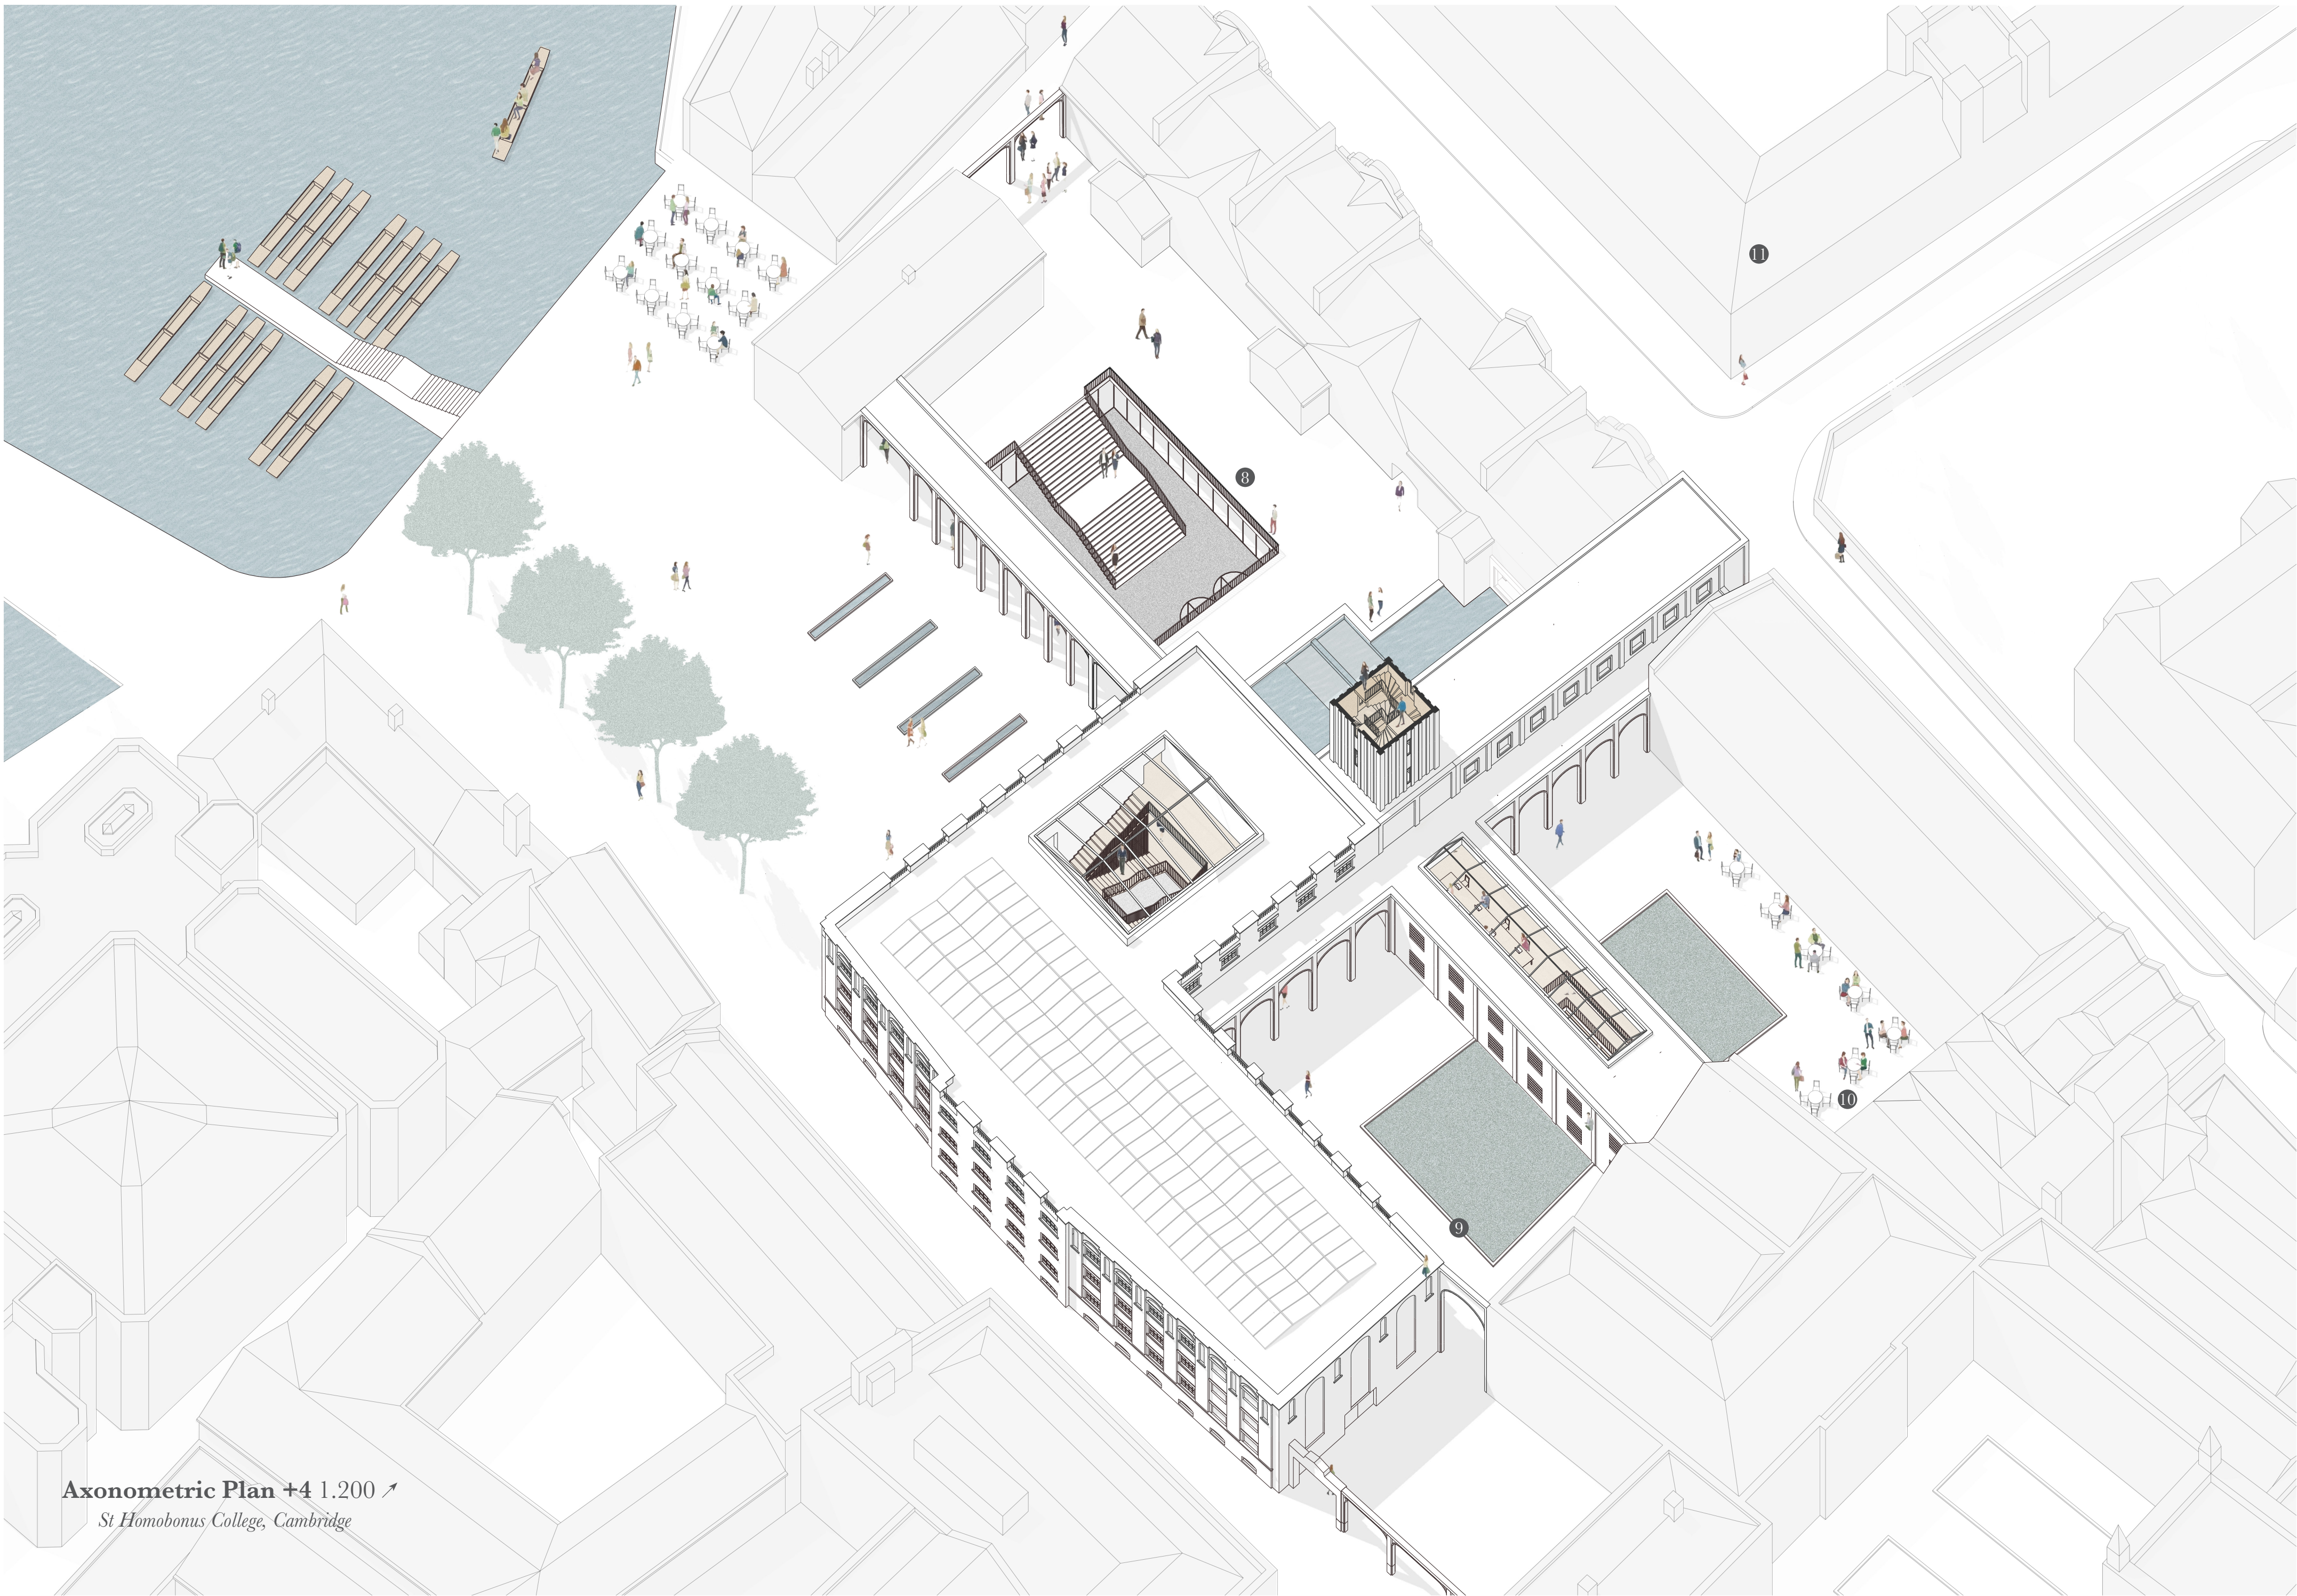


Axonometric Plan +4 1.200 ↗
St Homobonus College, Cambridge

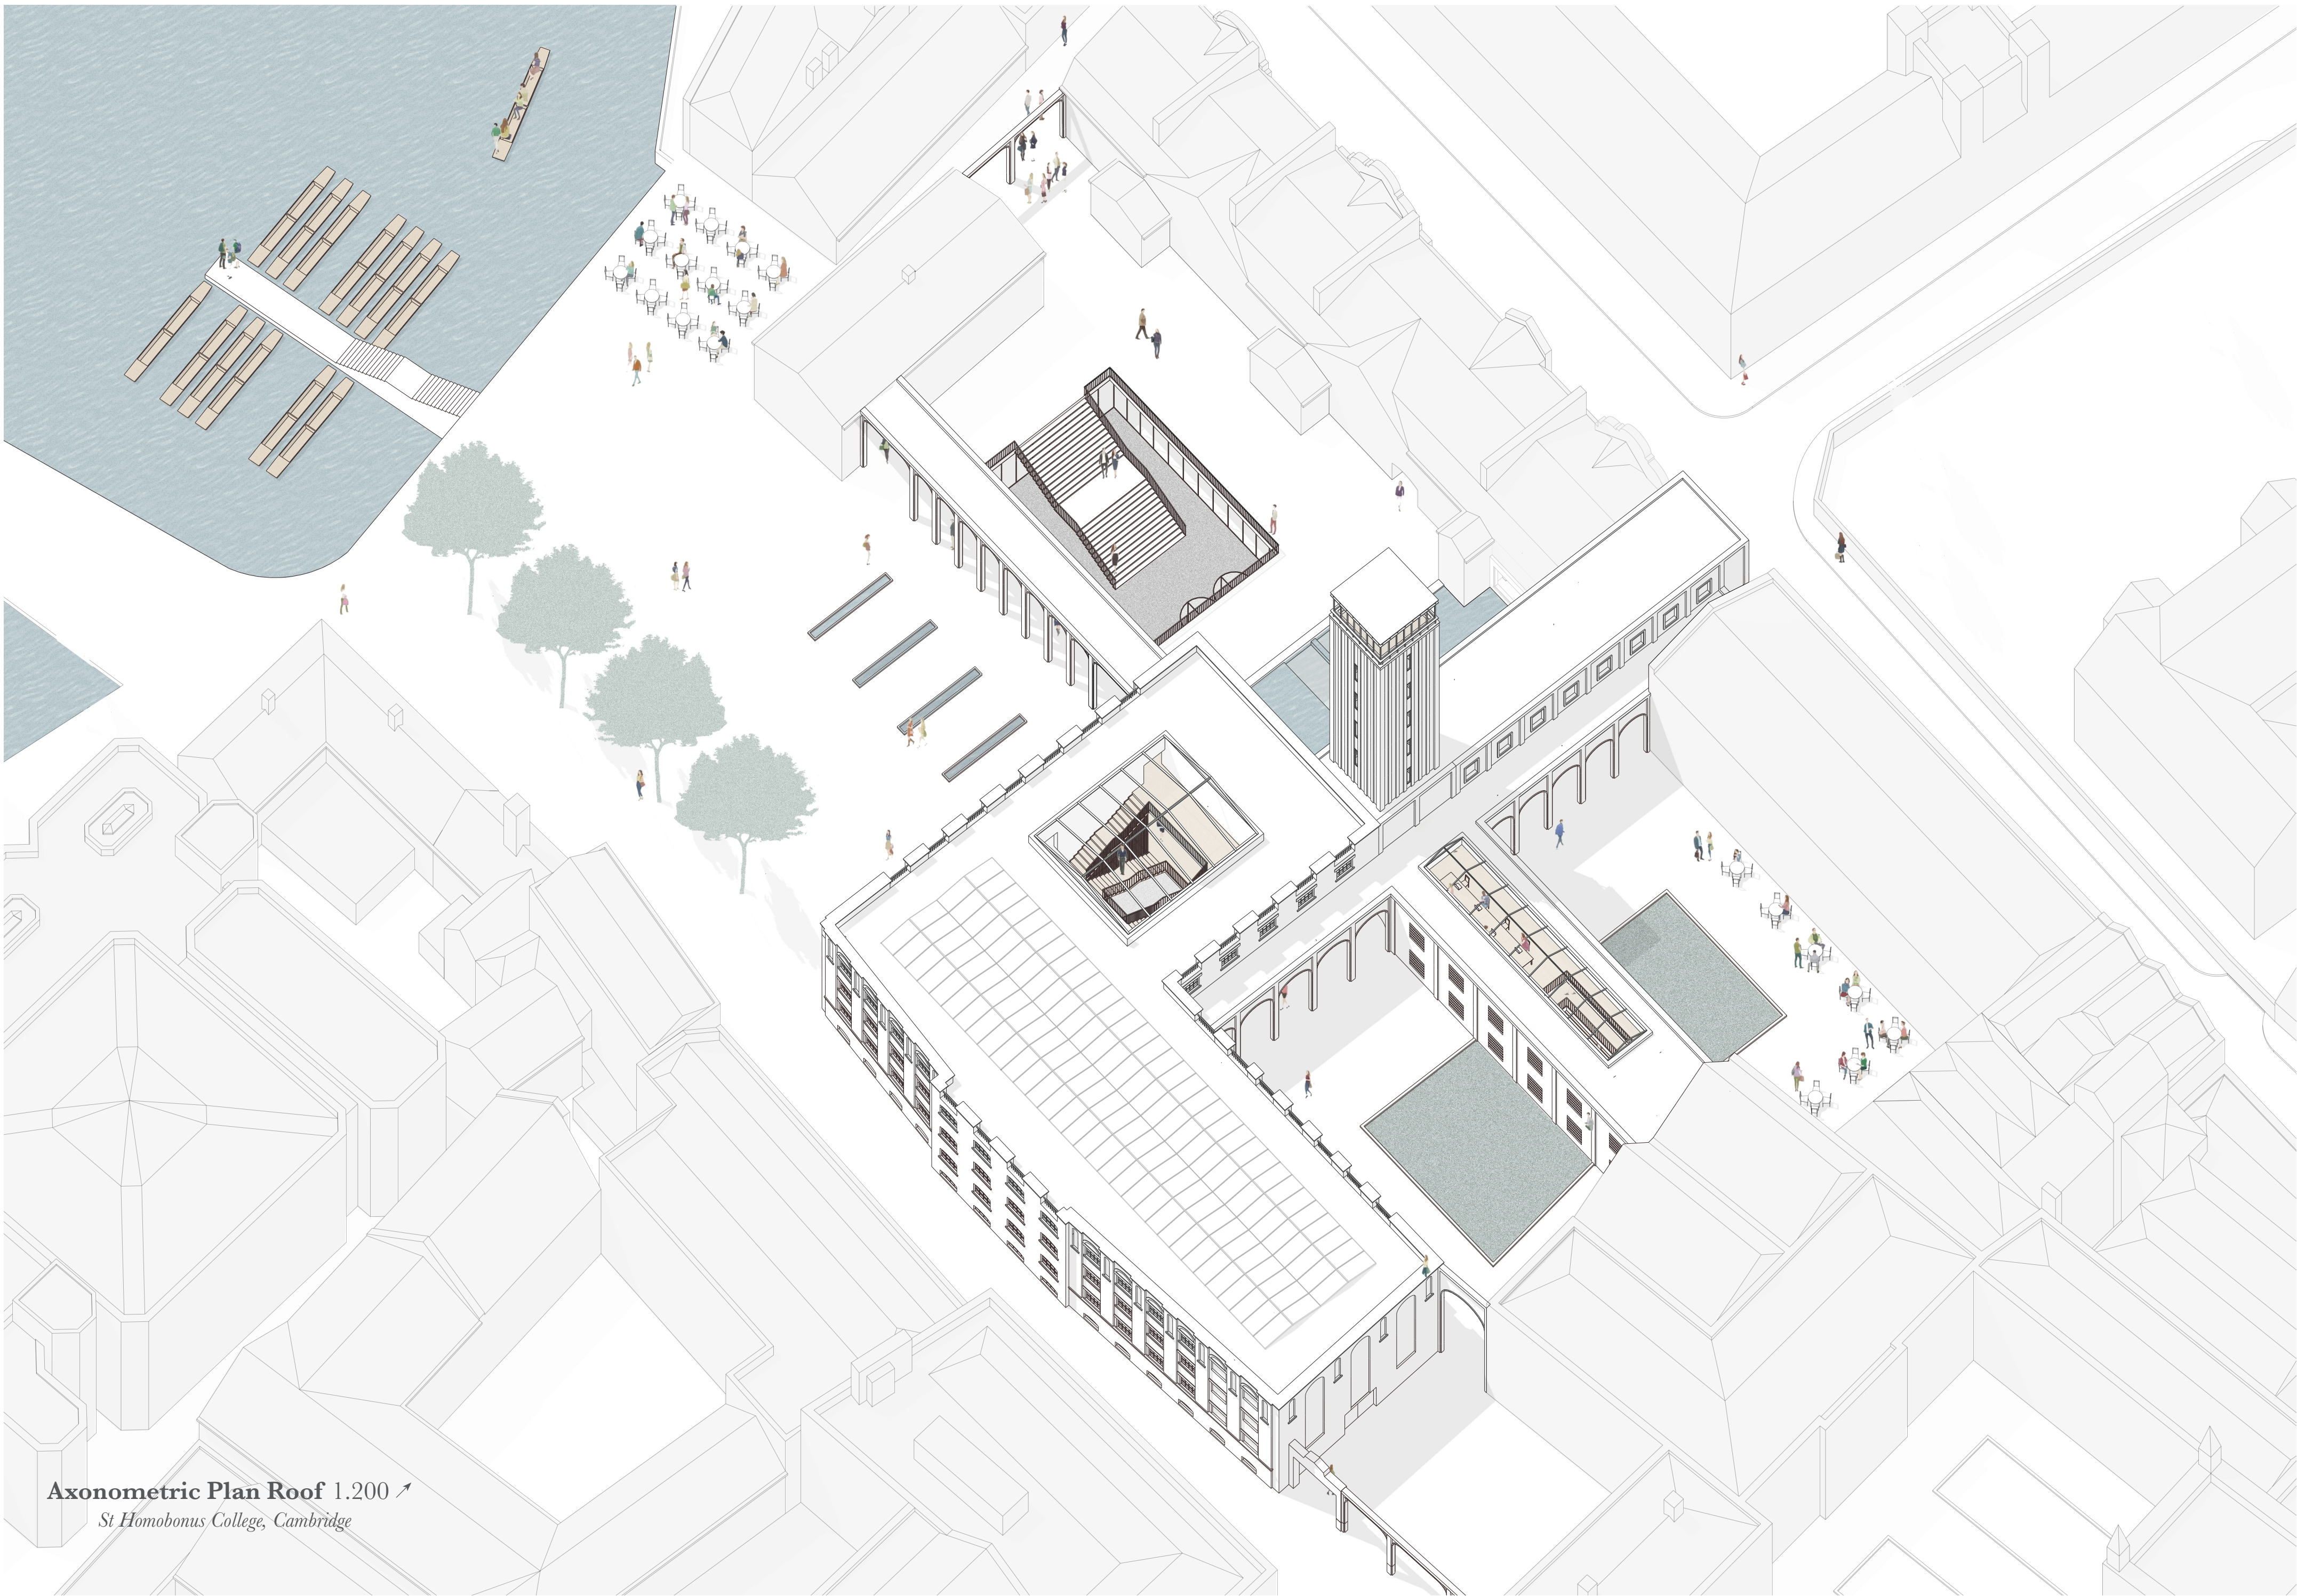

Axonometric Plan Roof 1.200 ↗
St Homobonus College, Cambridge

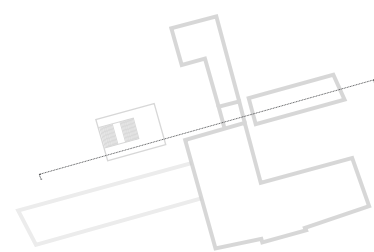

Section A 1.200 ↗
St Homobonus College, Cambridge

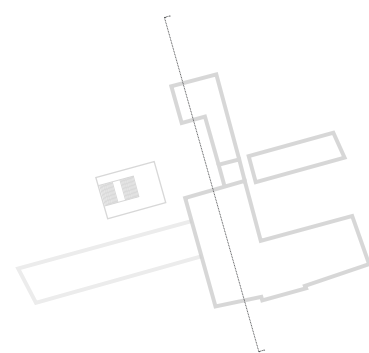

Section B 1.200 ↗
St Homobonus College, Cambridge