


SECTIONS

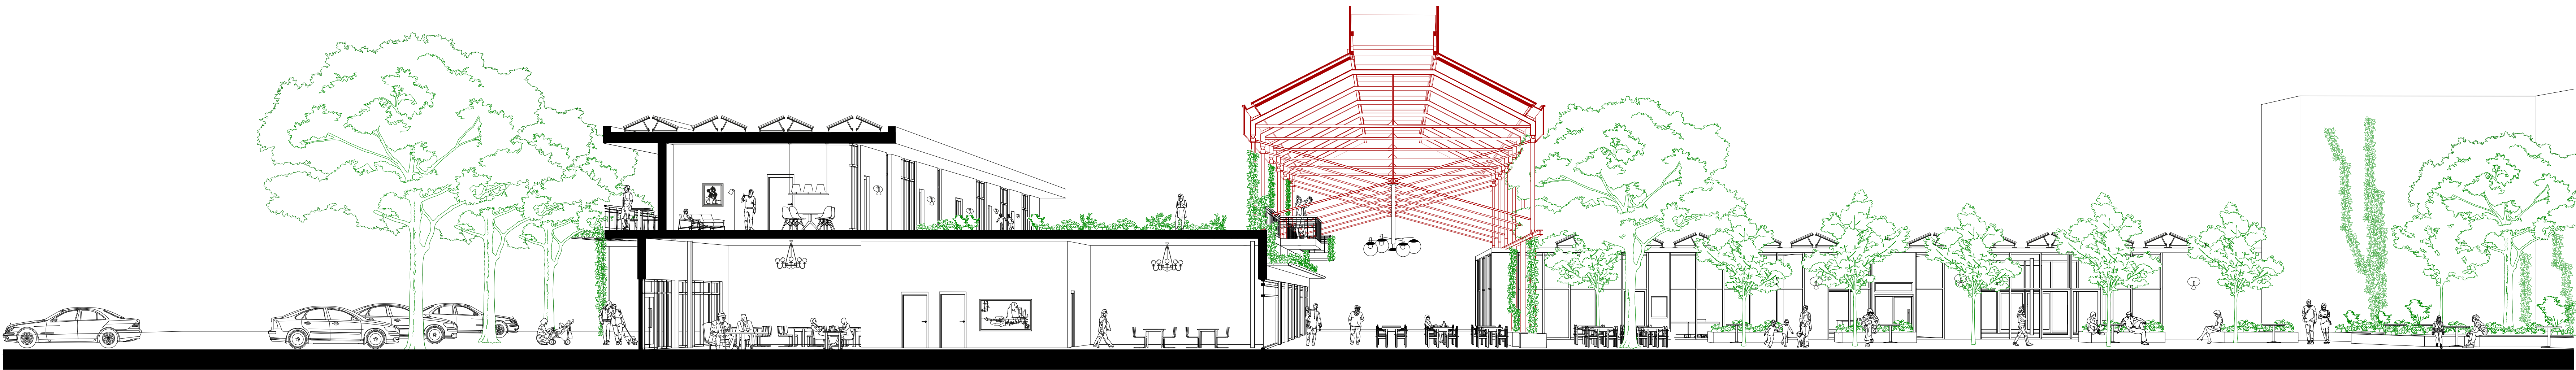


Section 1




Section 2

FLOORPLANS & FACADE EUROPABLOCK 1:200

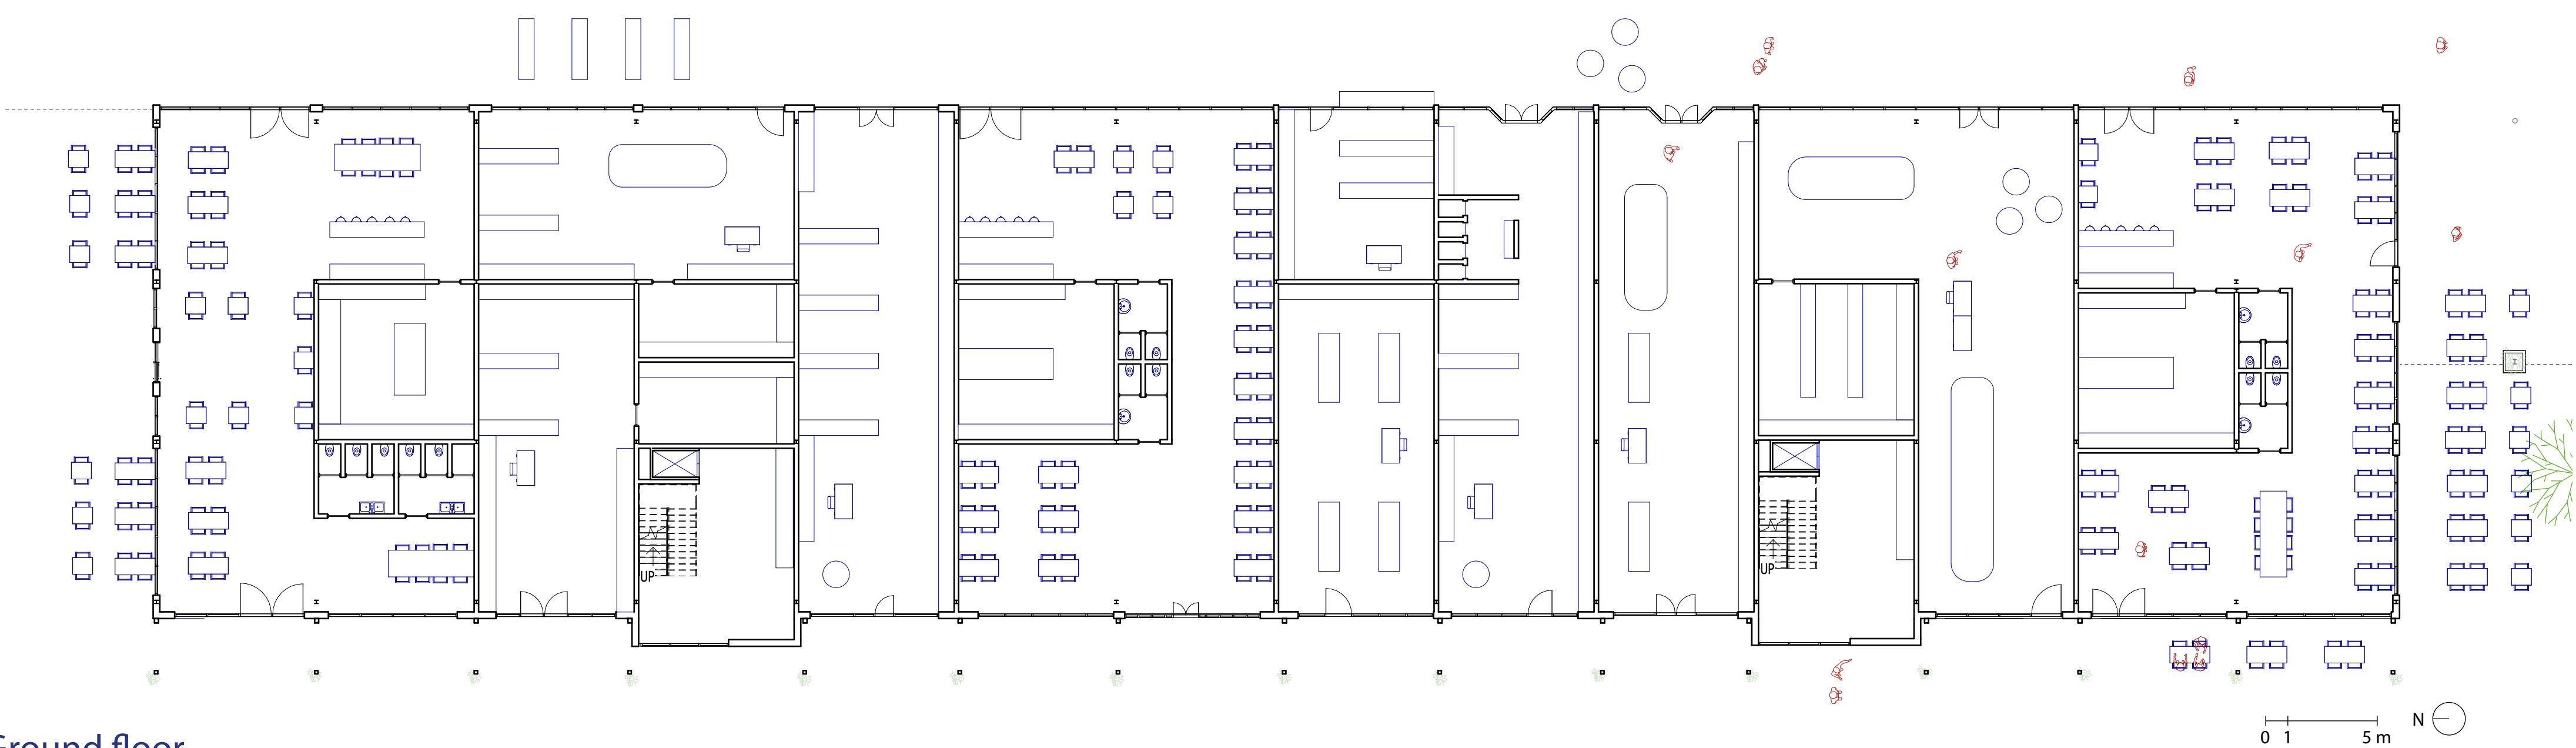

Ground floor

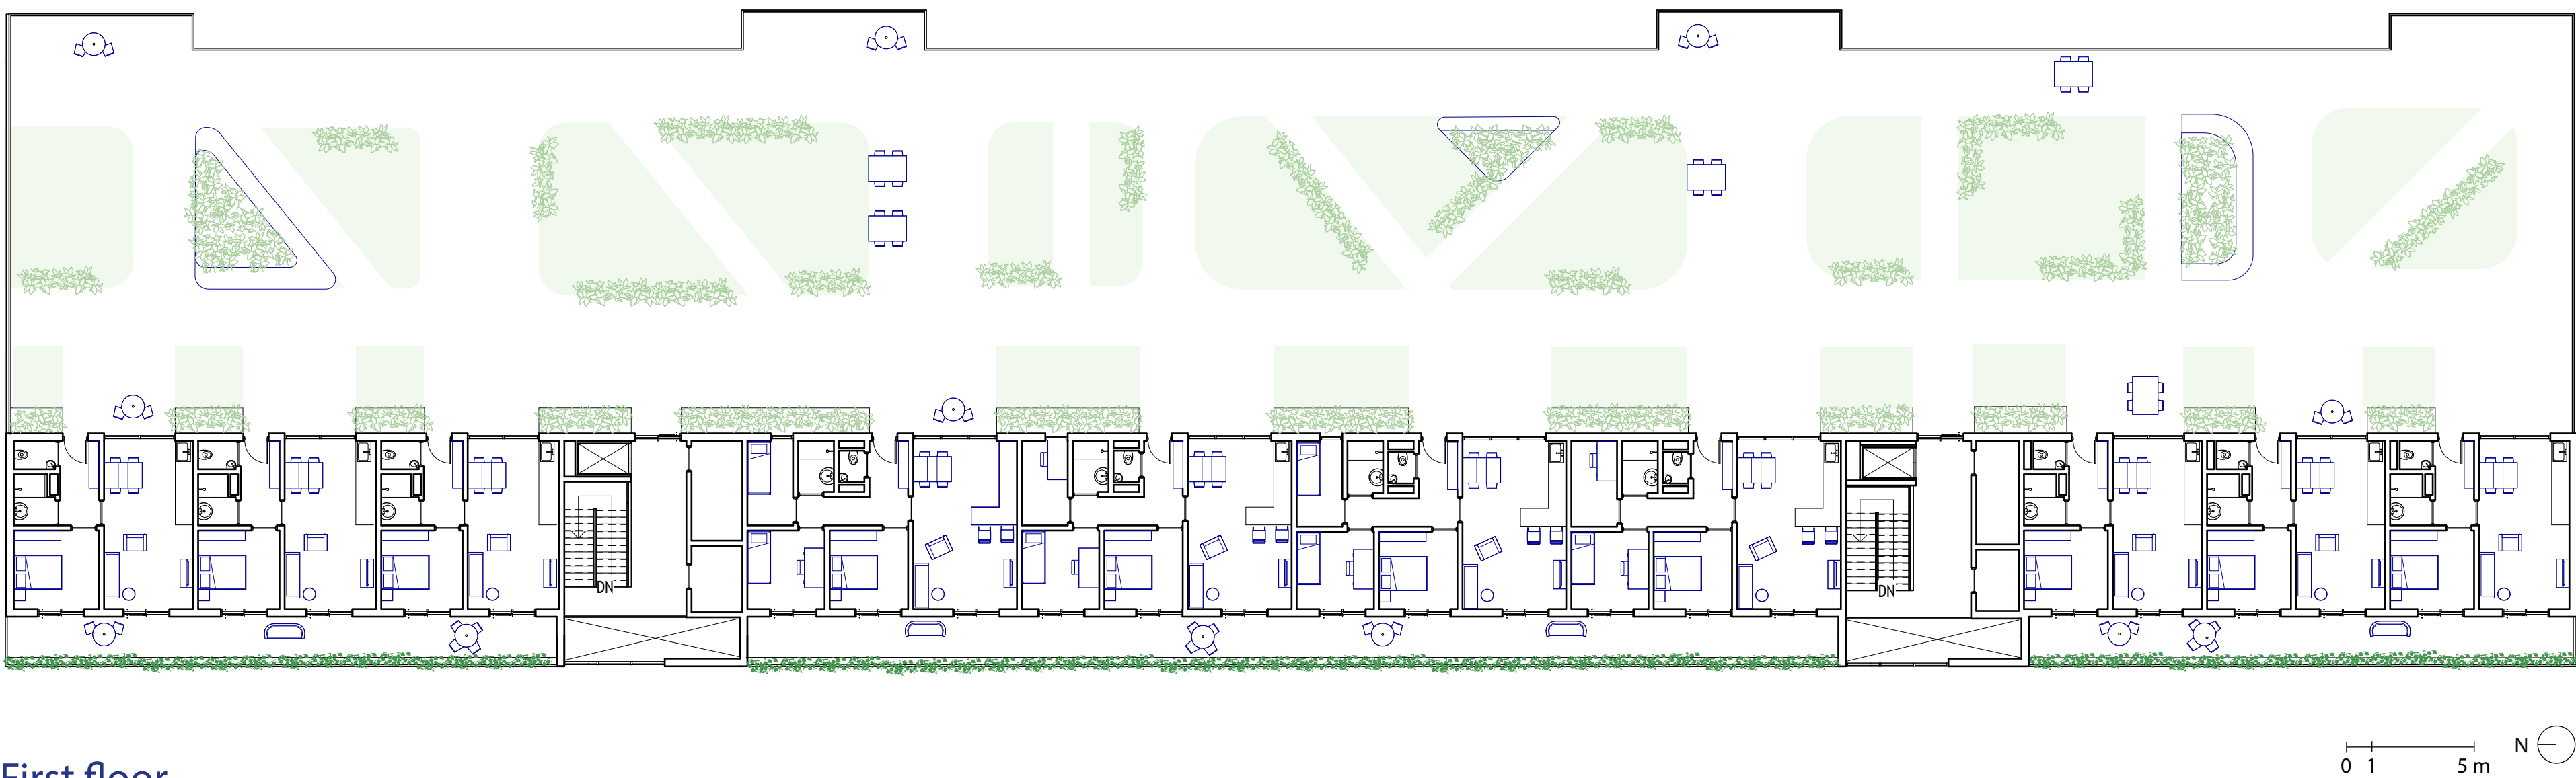


First floor



West facade



FLOORPLAN FOCUS AREA

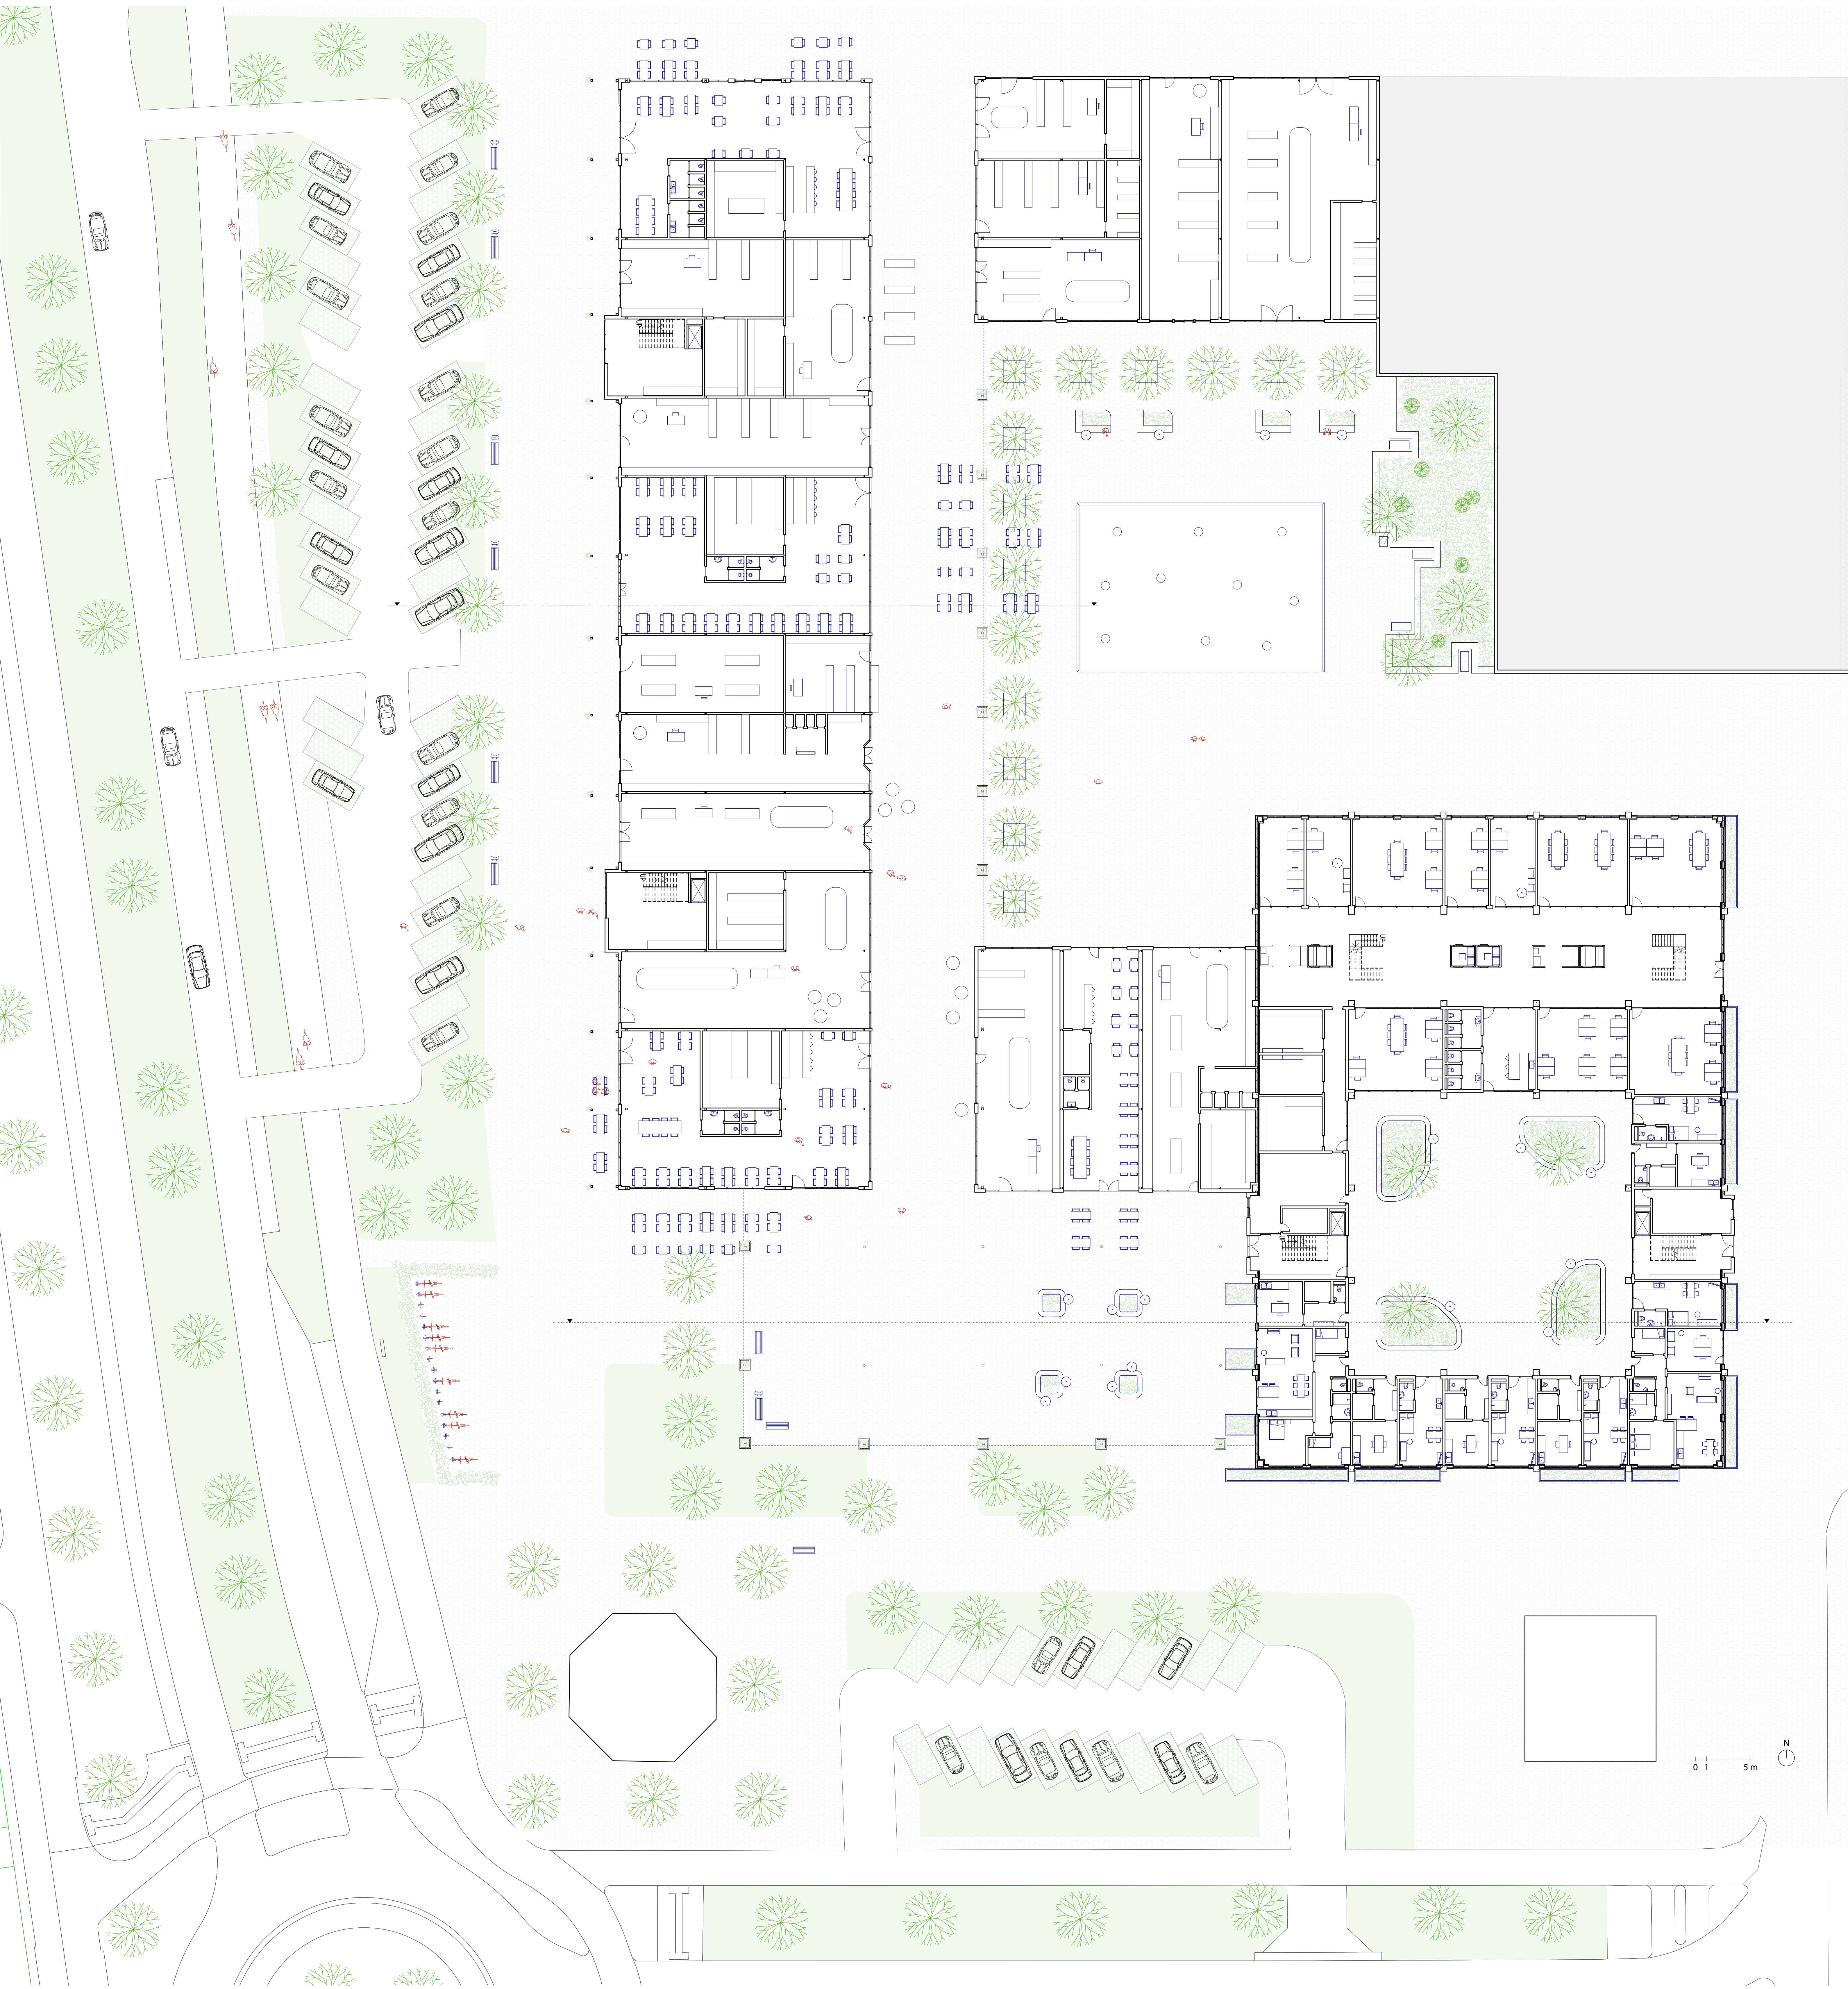



FLOORPLANS V&D BLOCK 1:200




Ground floor

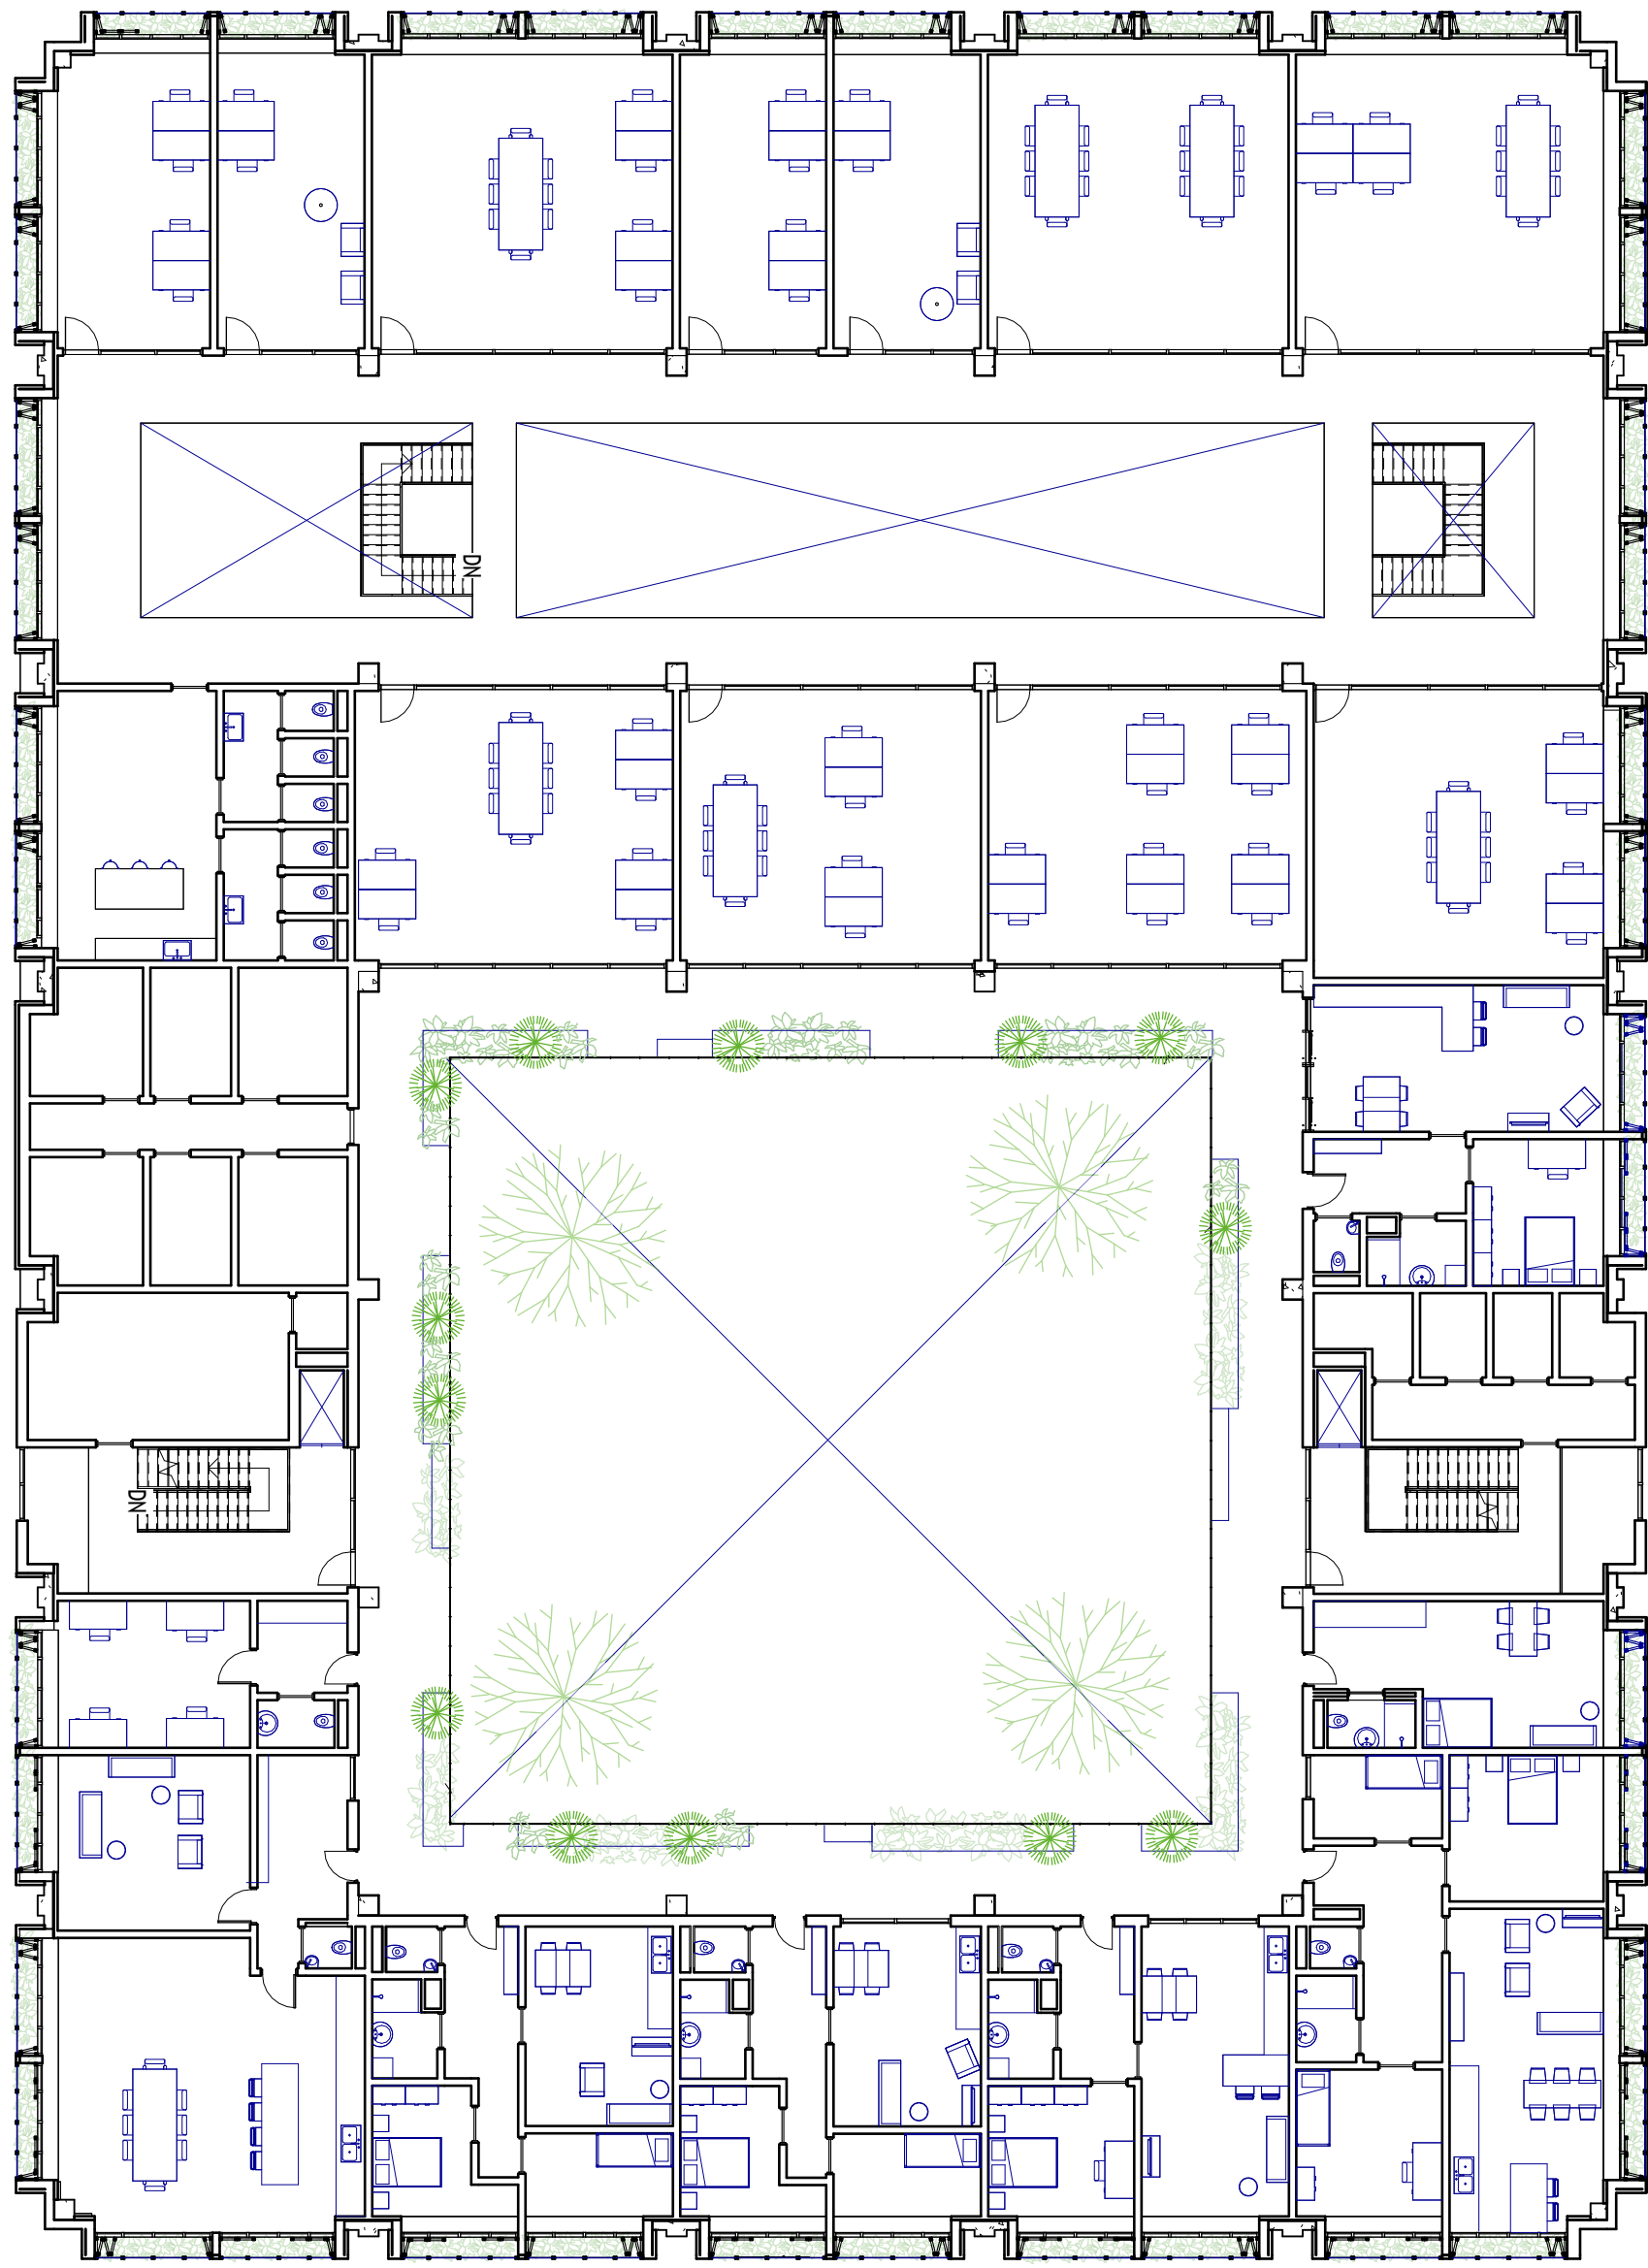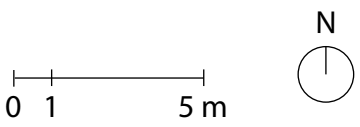


First floor

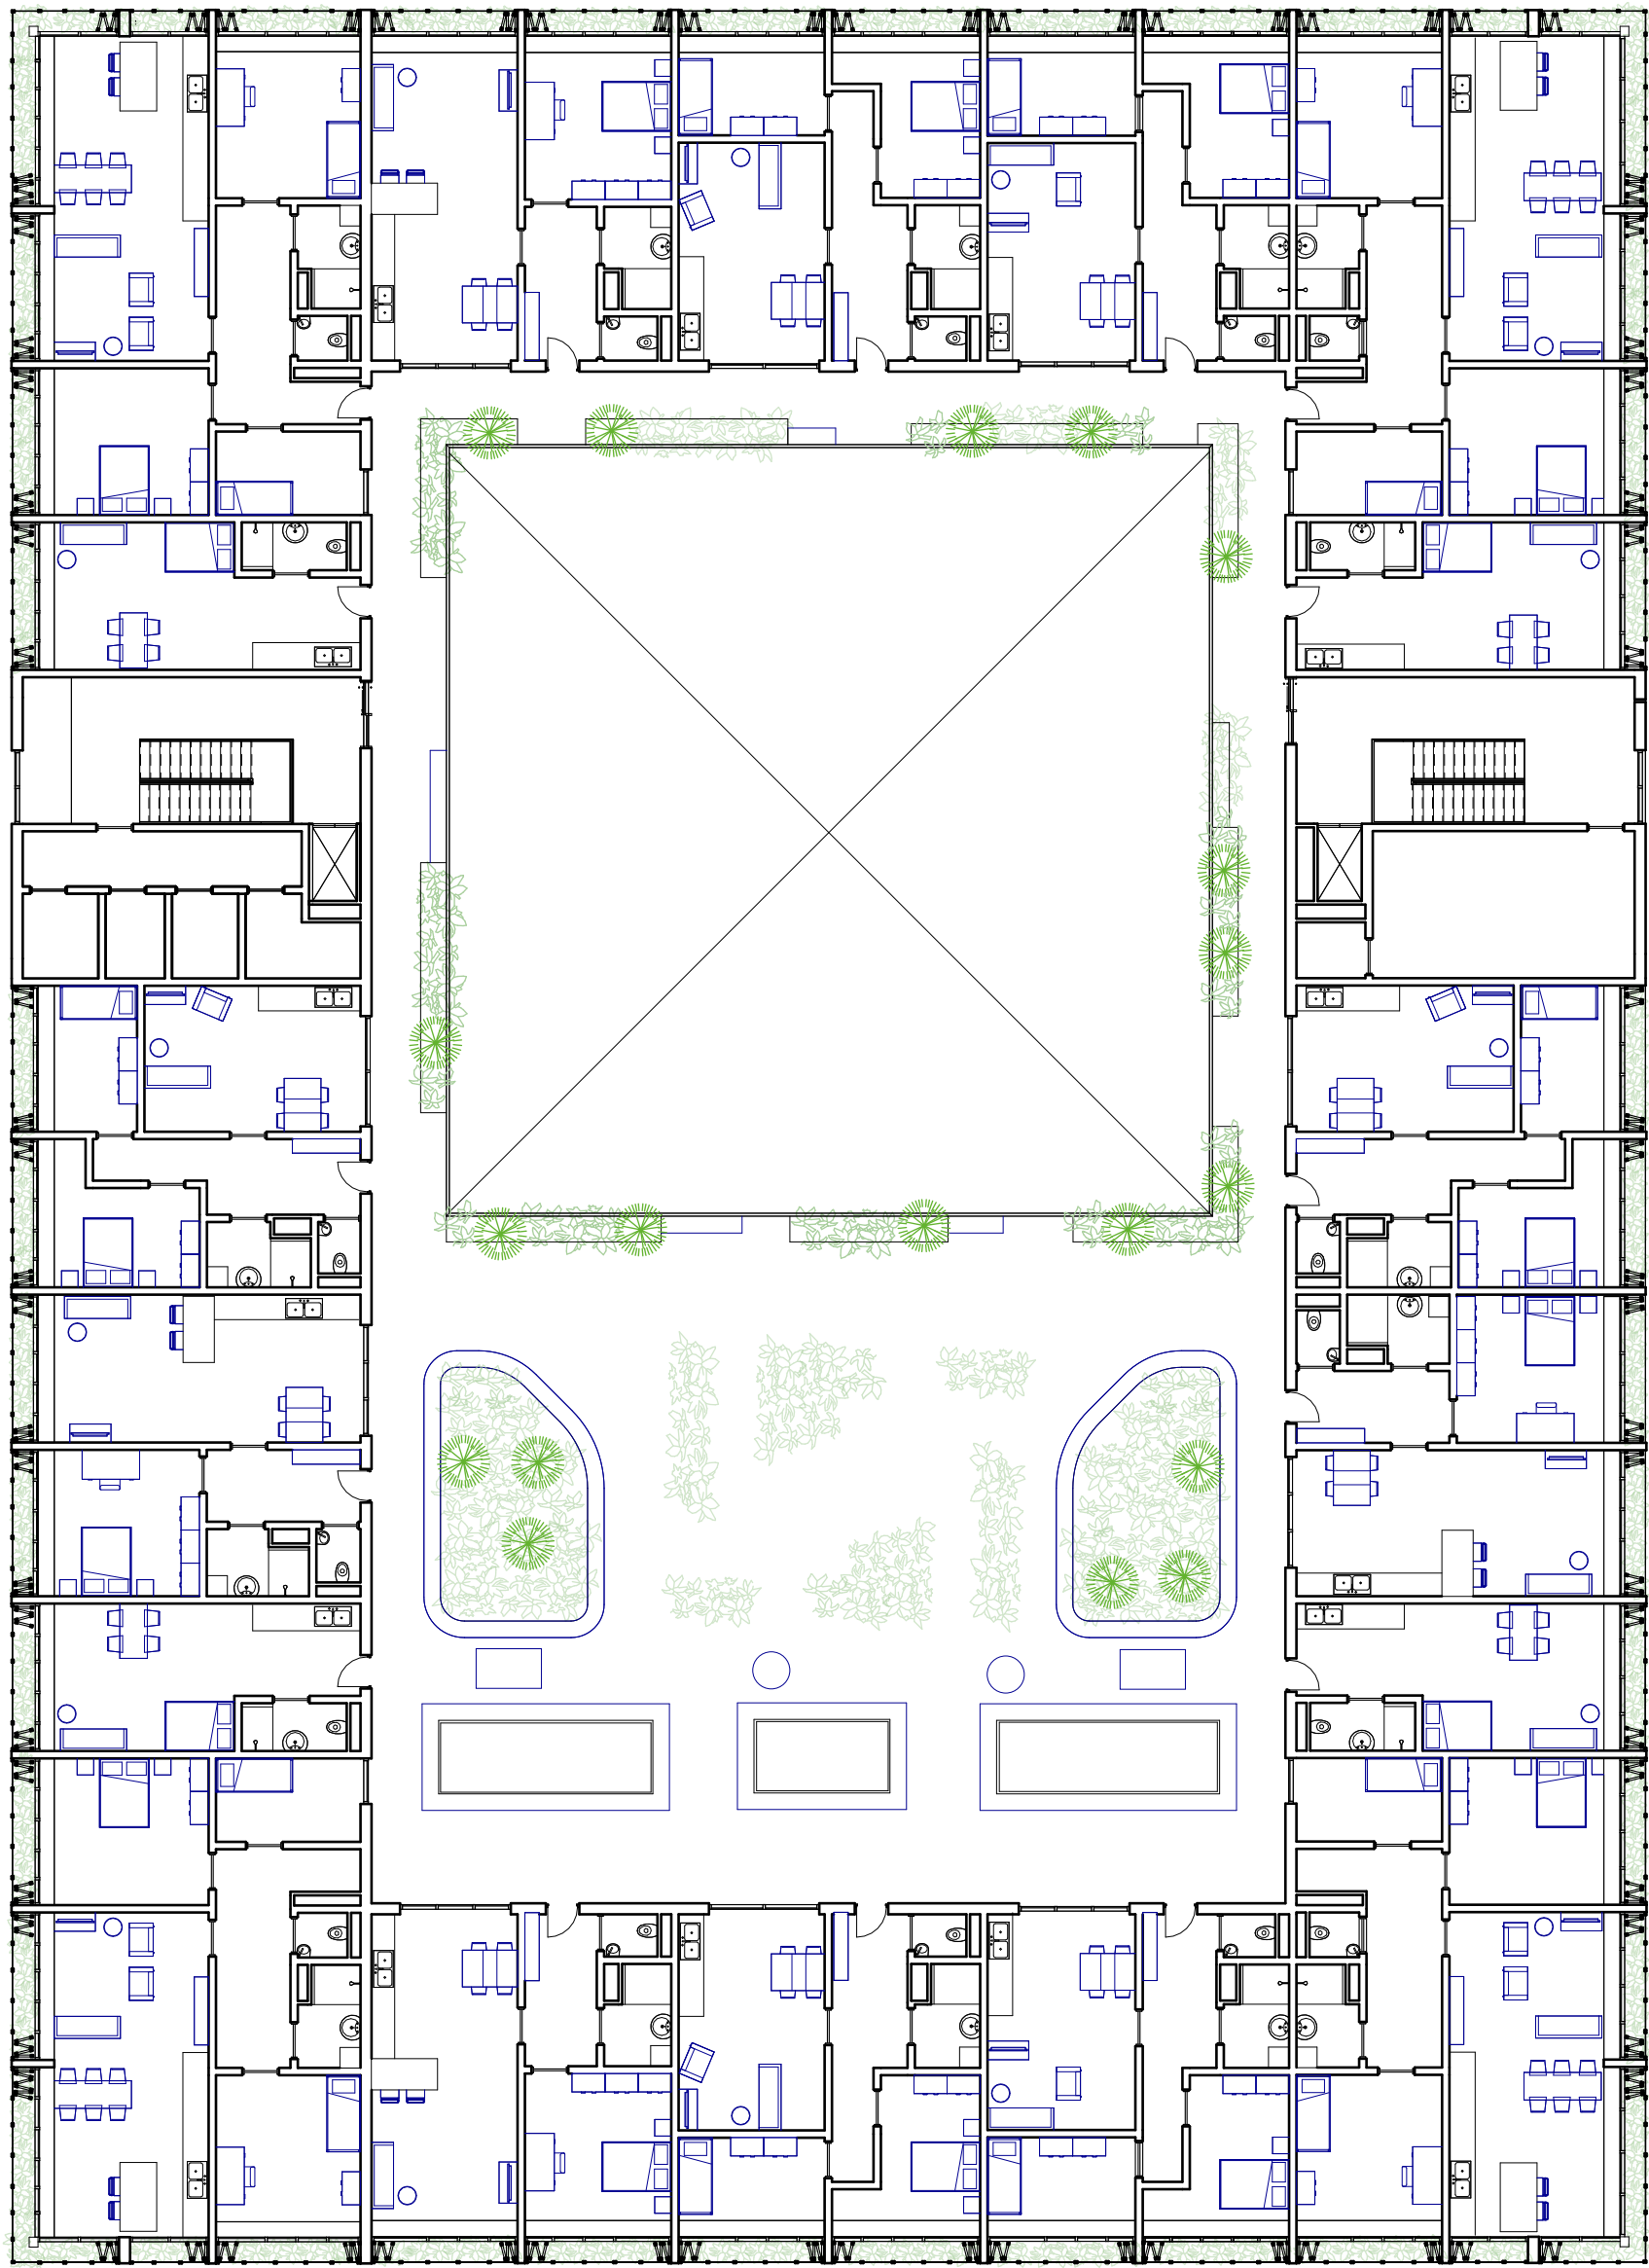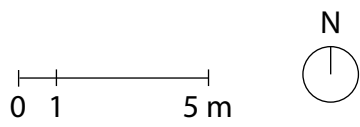


Second floor

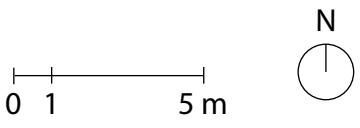

V&D BLOCK
NEW

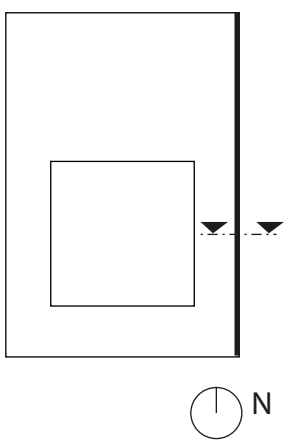


East facade 1:200

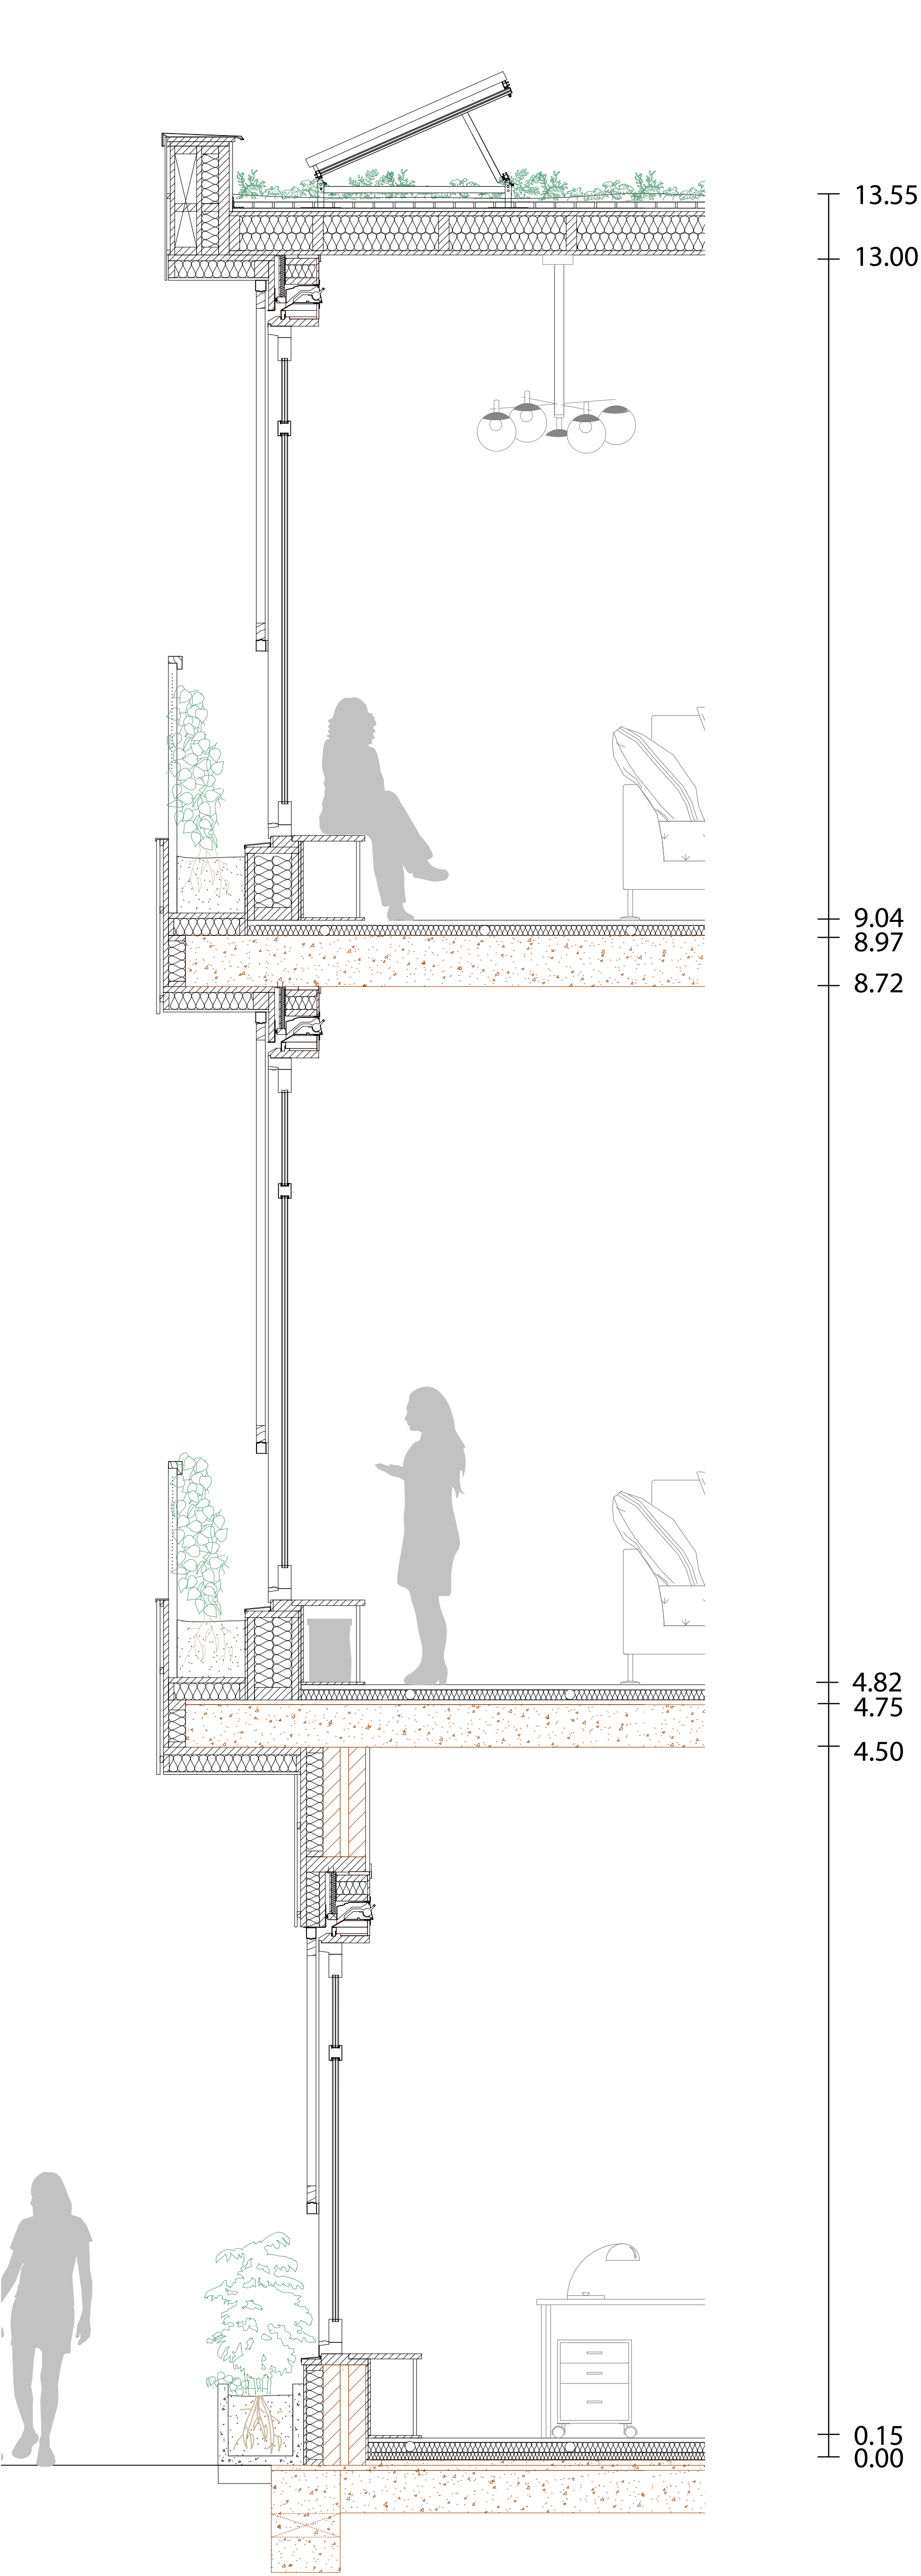


Section fragment 1:20





Facade fragment 1:20

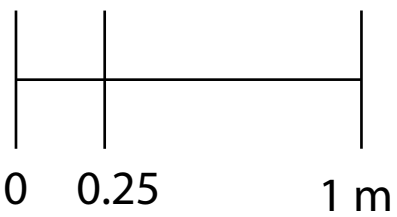

V&D BLOCK
EXISTING

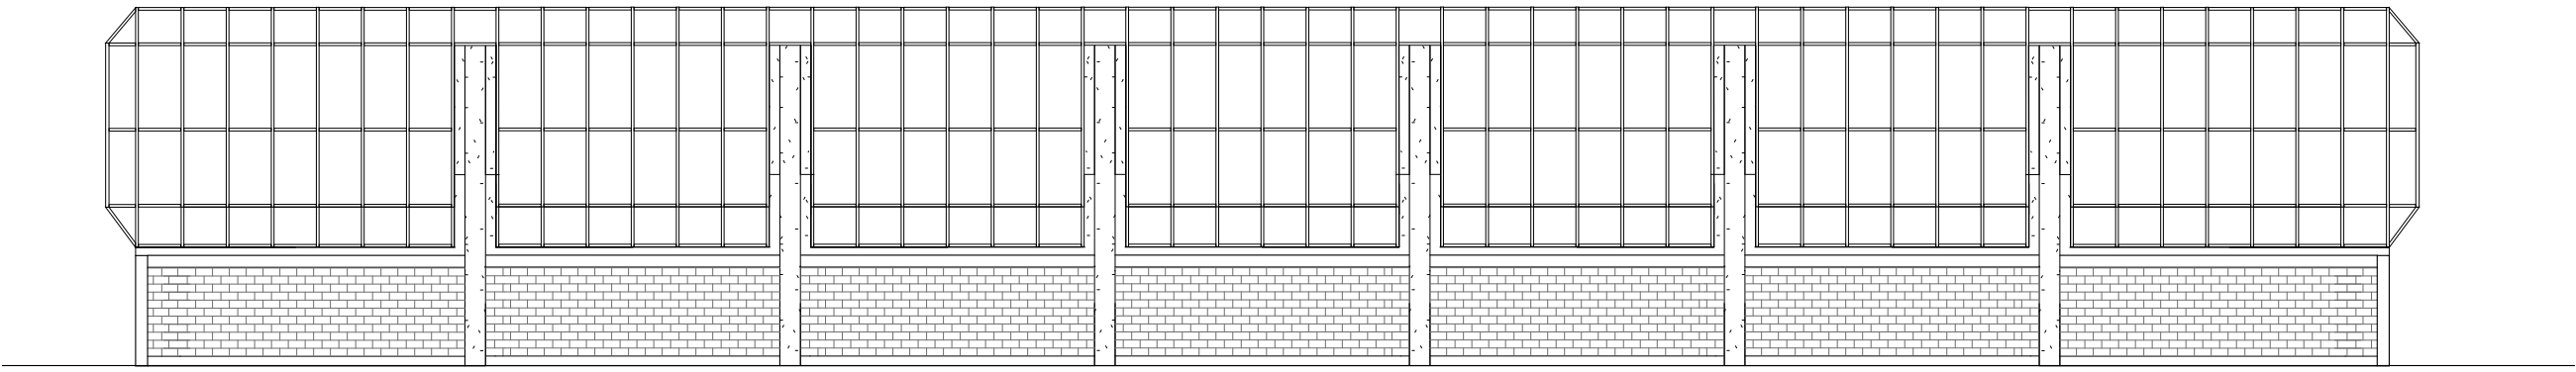


East facade 1:200

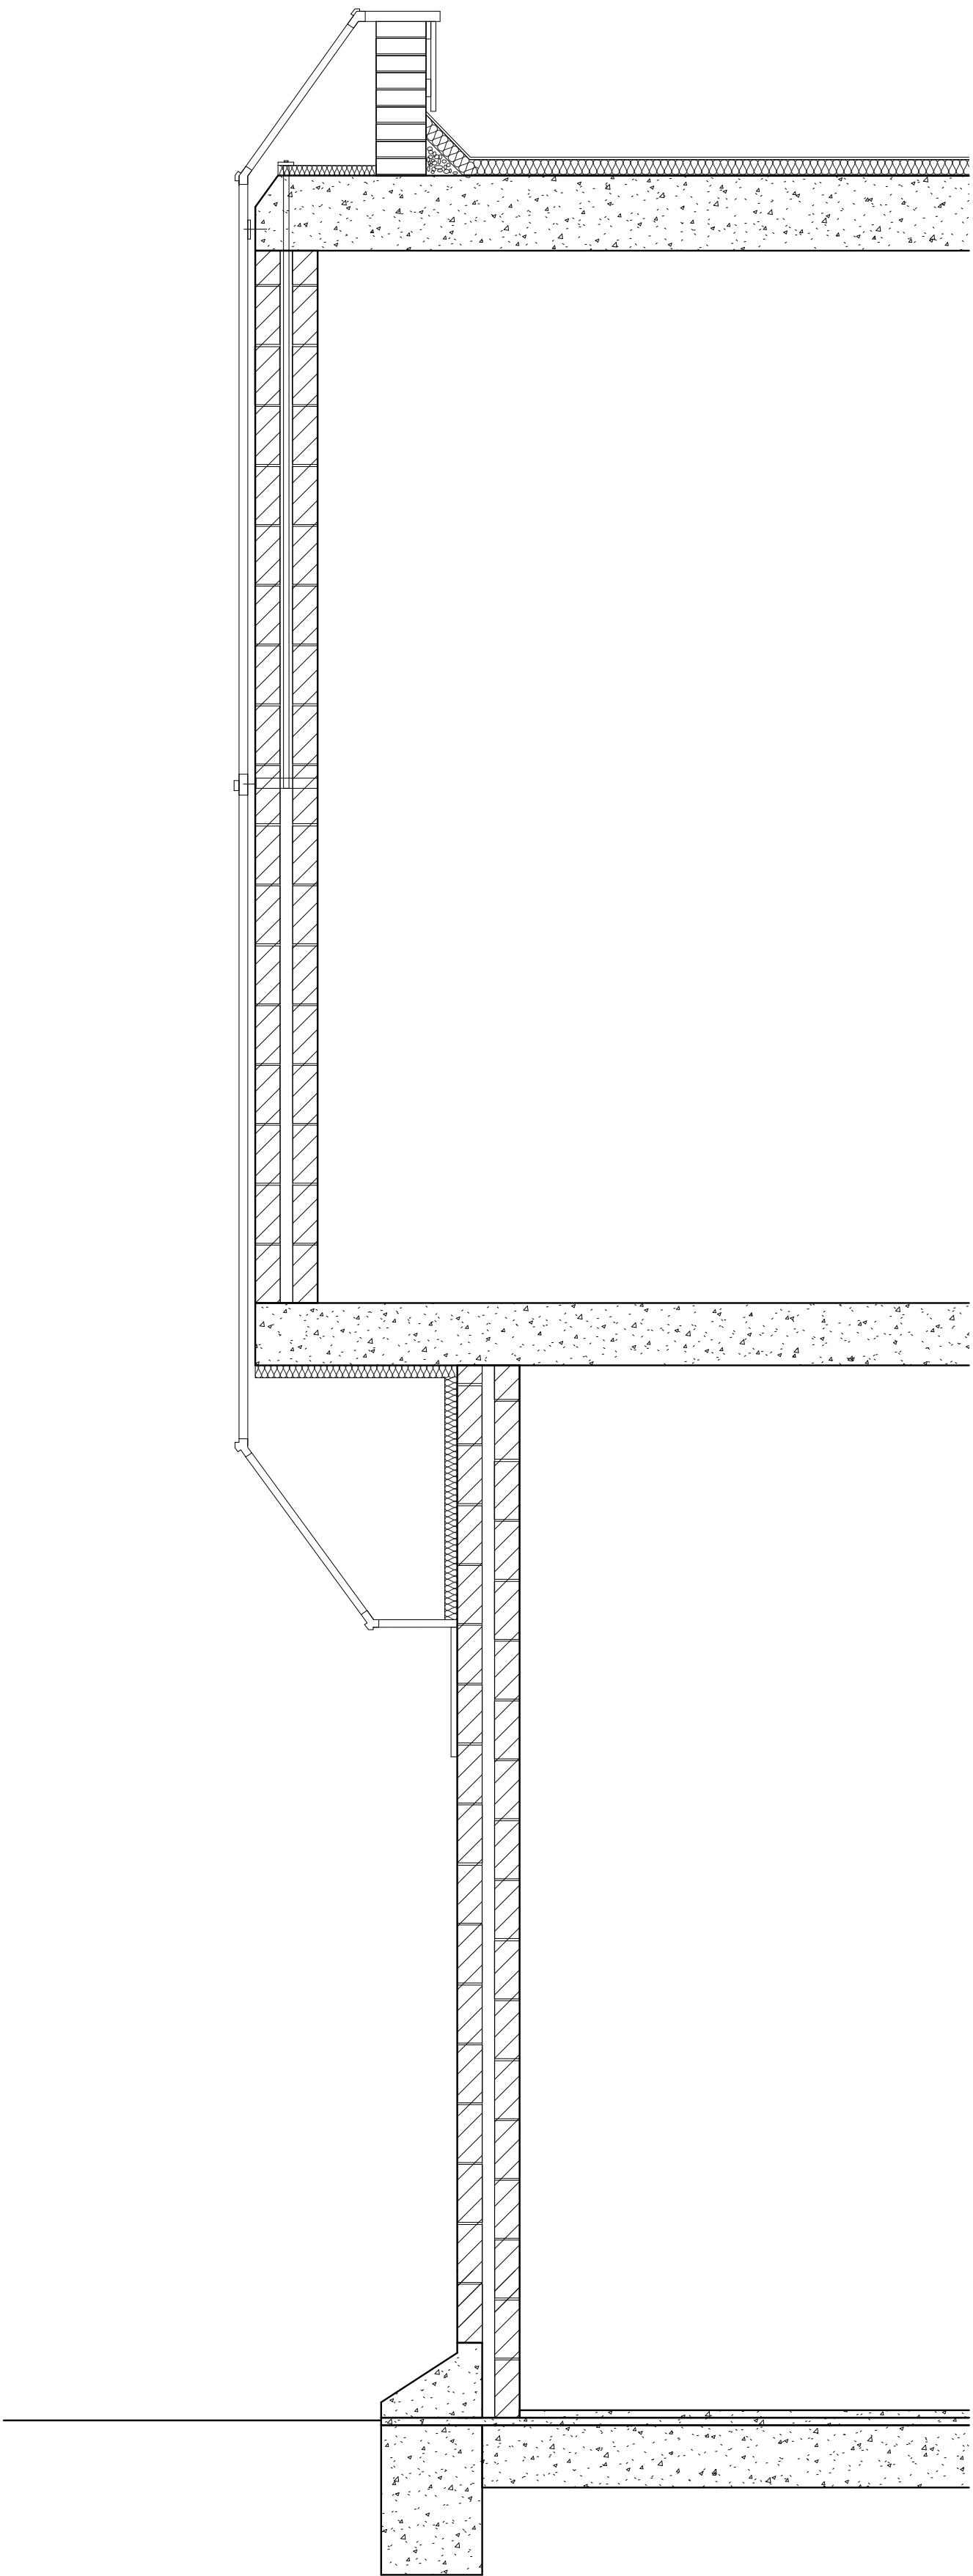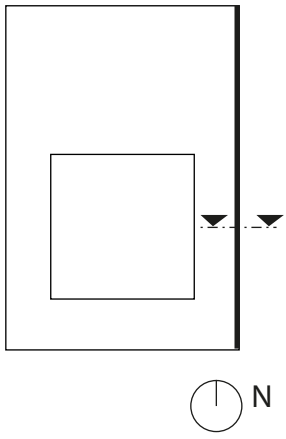

8.97
8.72

4.75
4.50

0

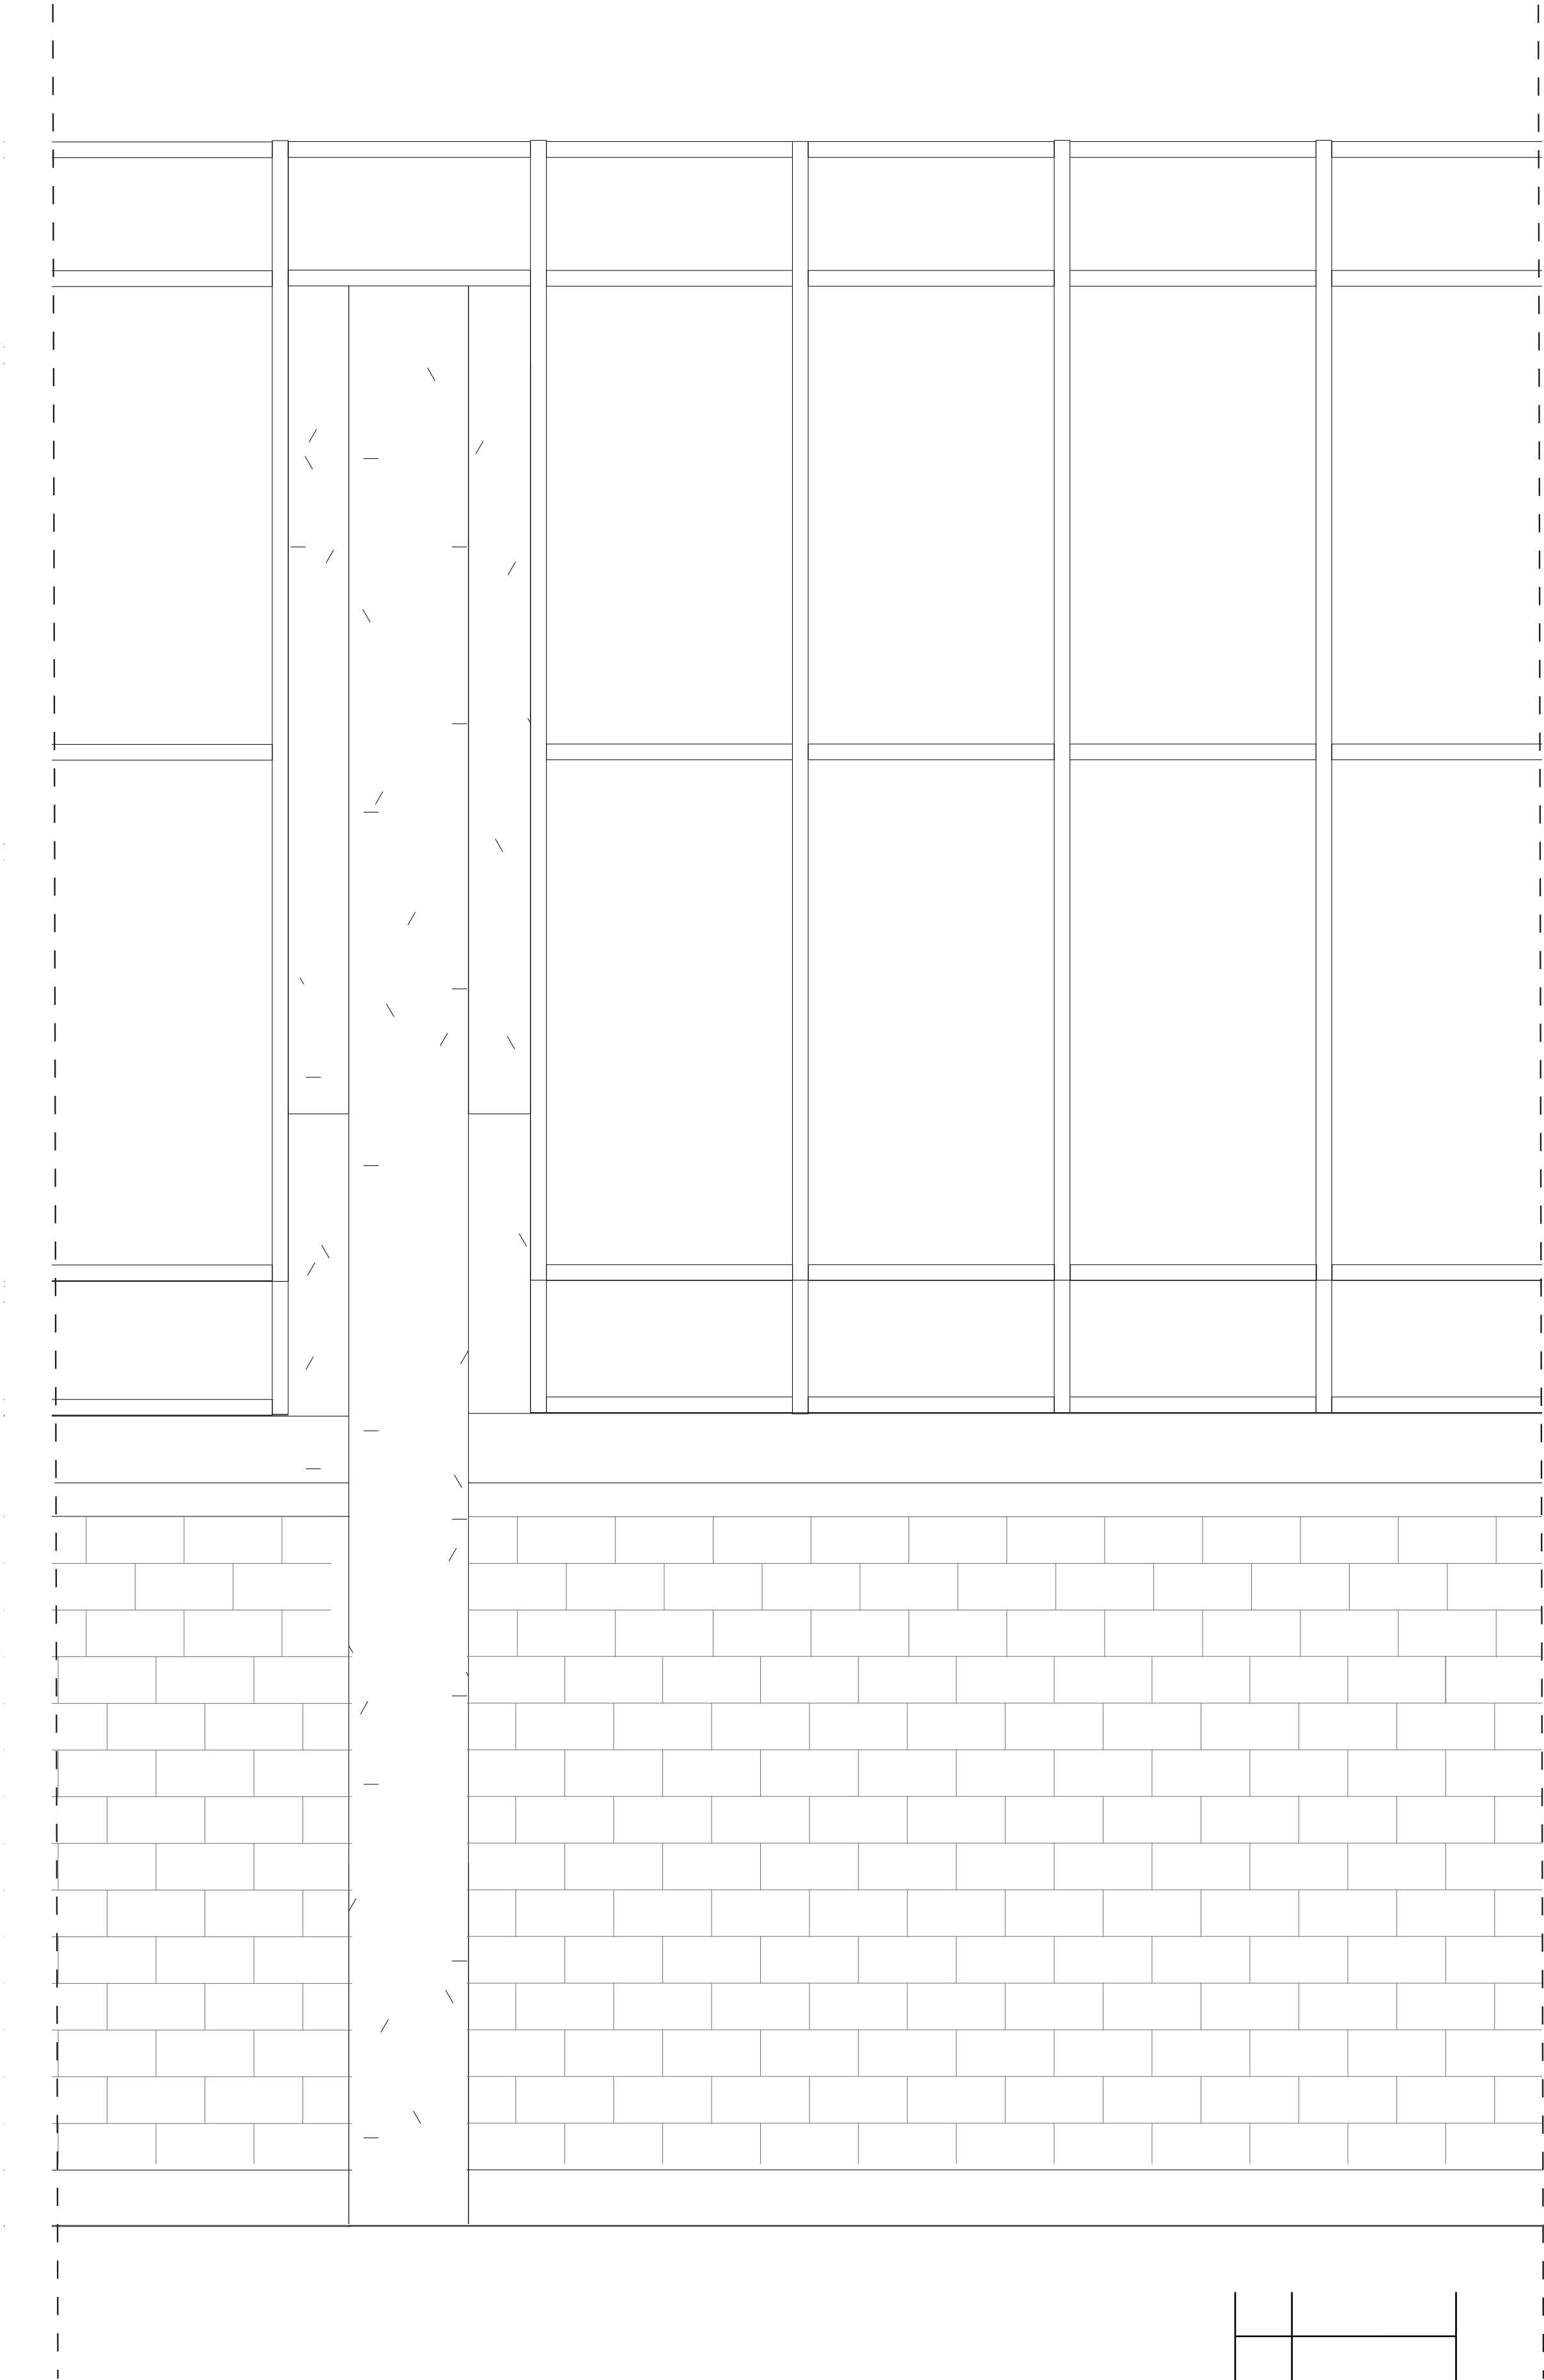

0 0.25 1 m

Section fragment 1:20

Facade fragment 1:20