





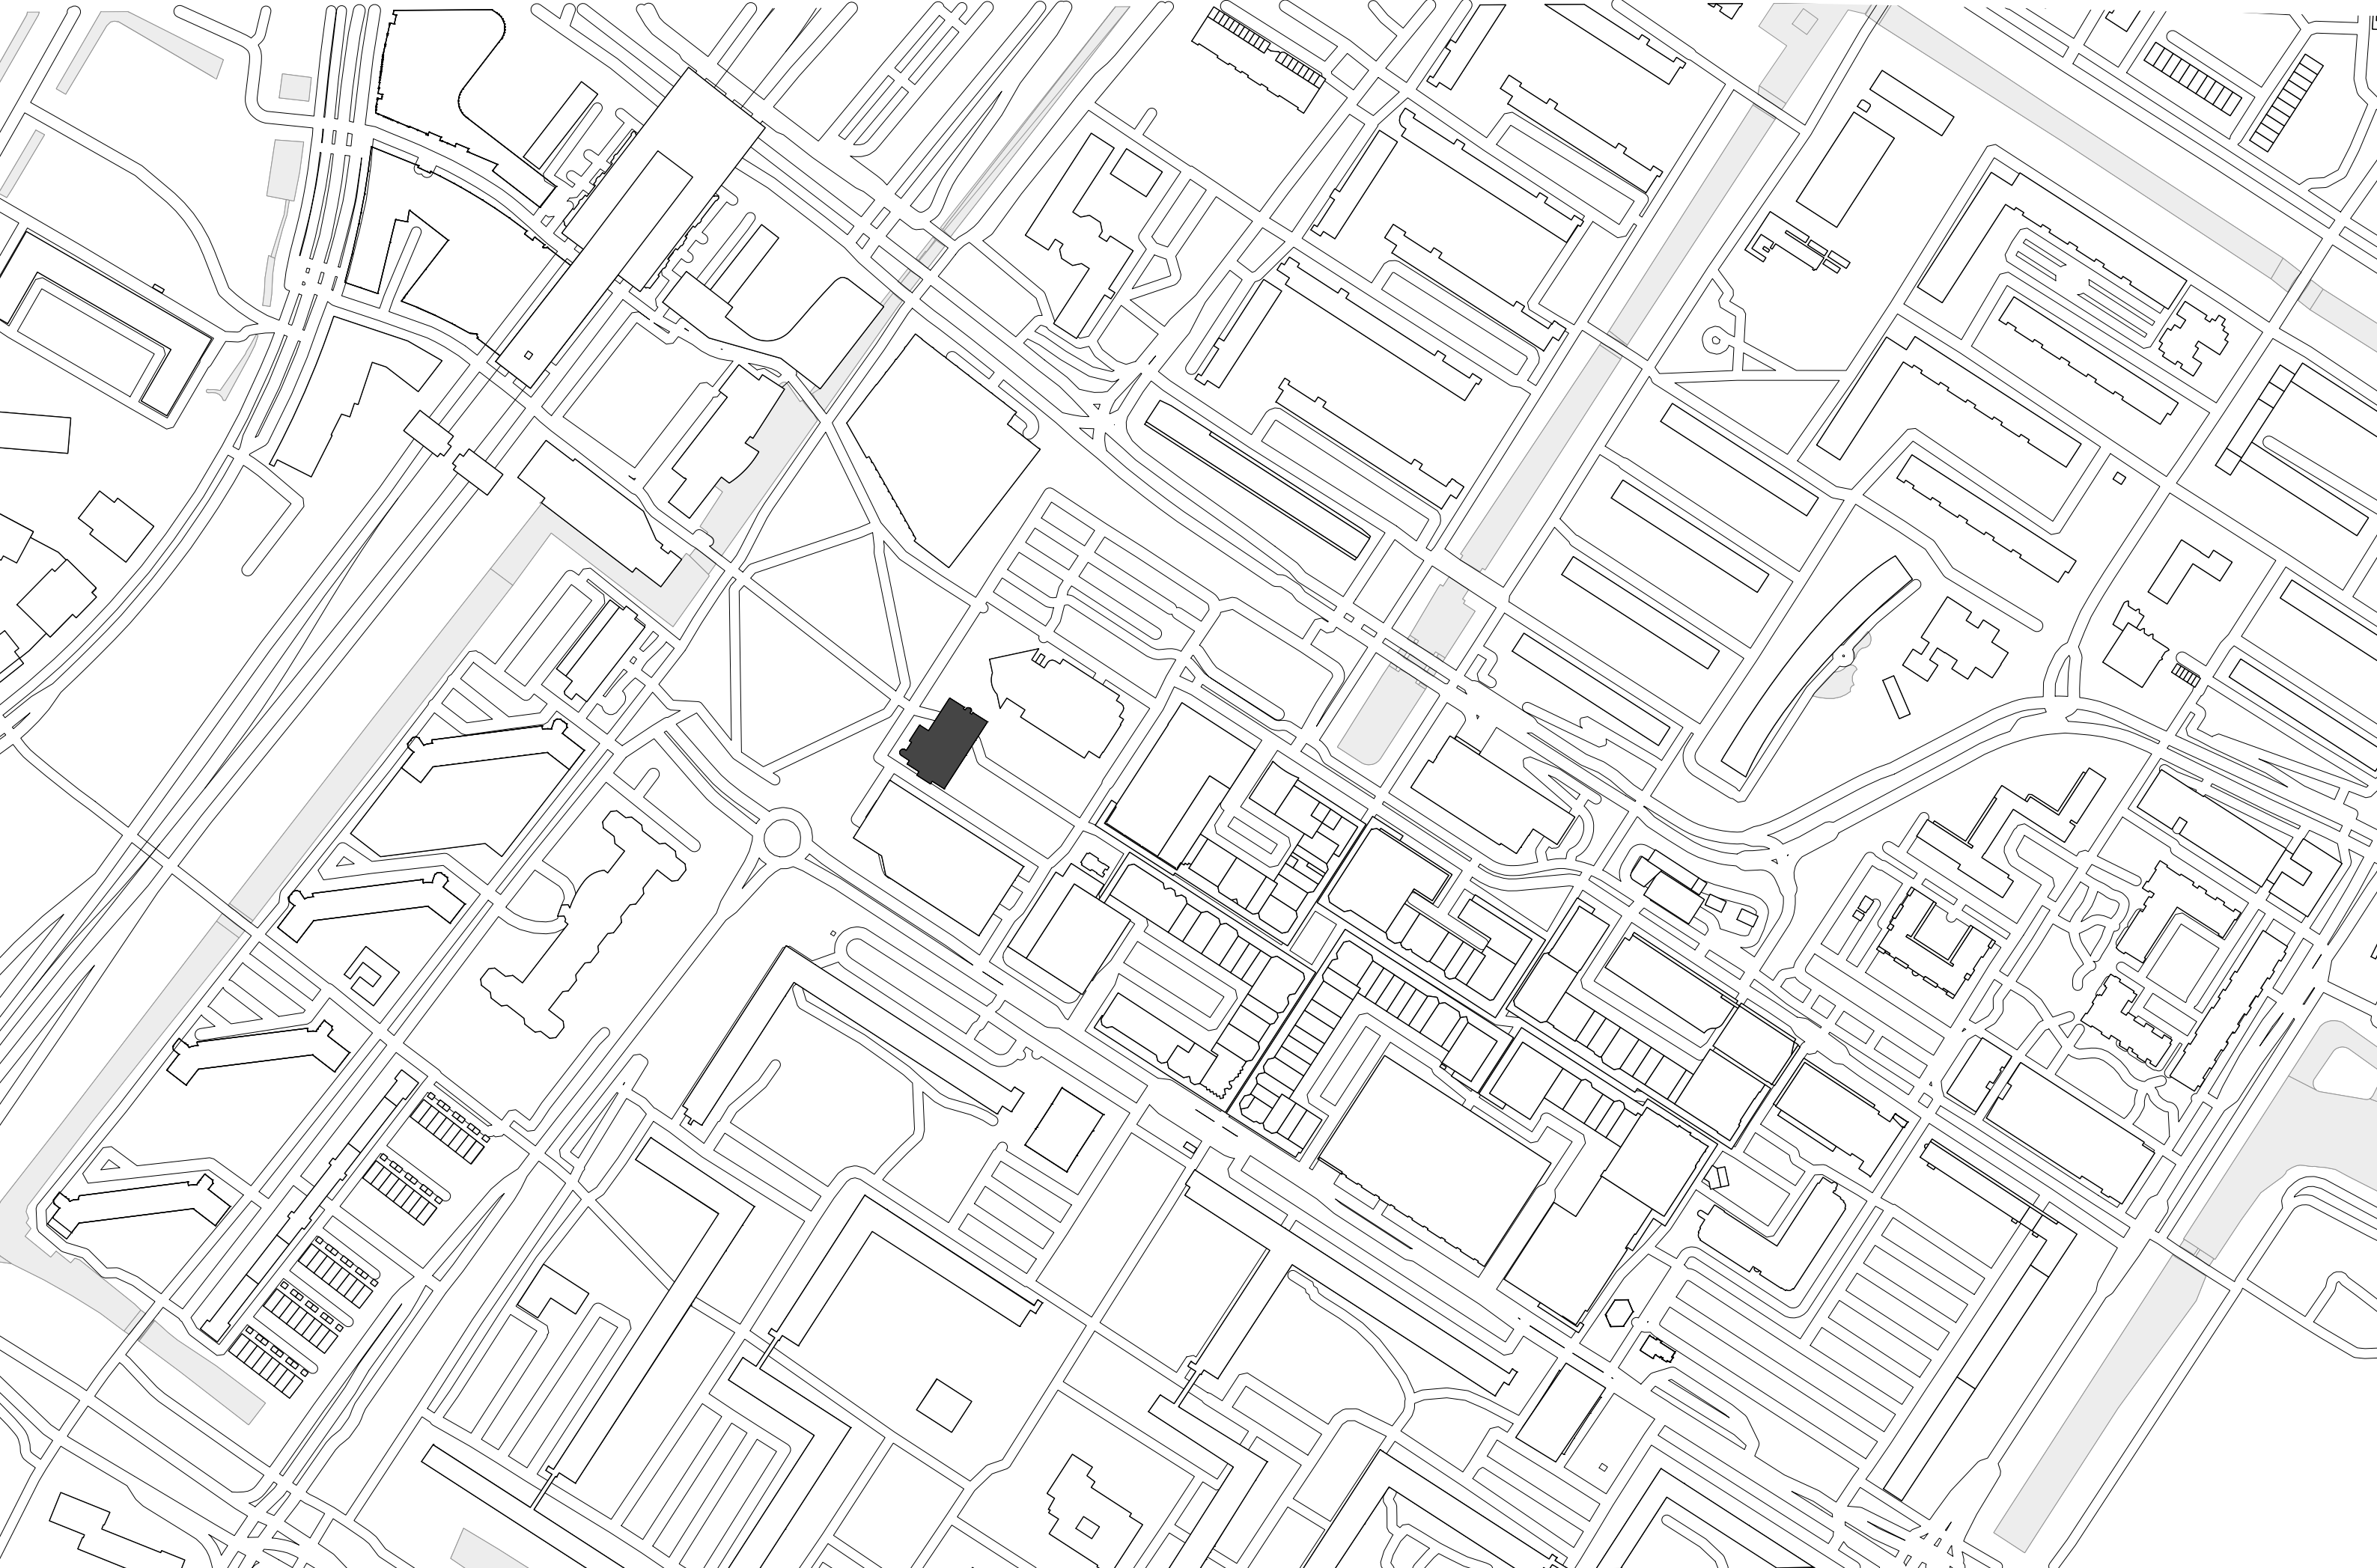

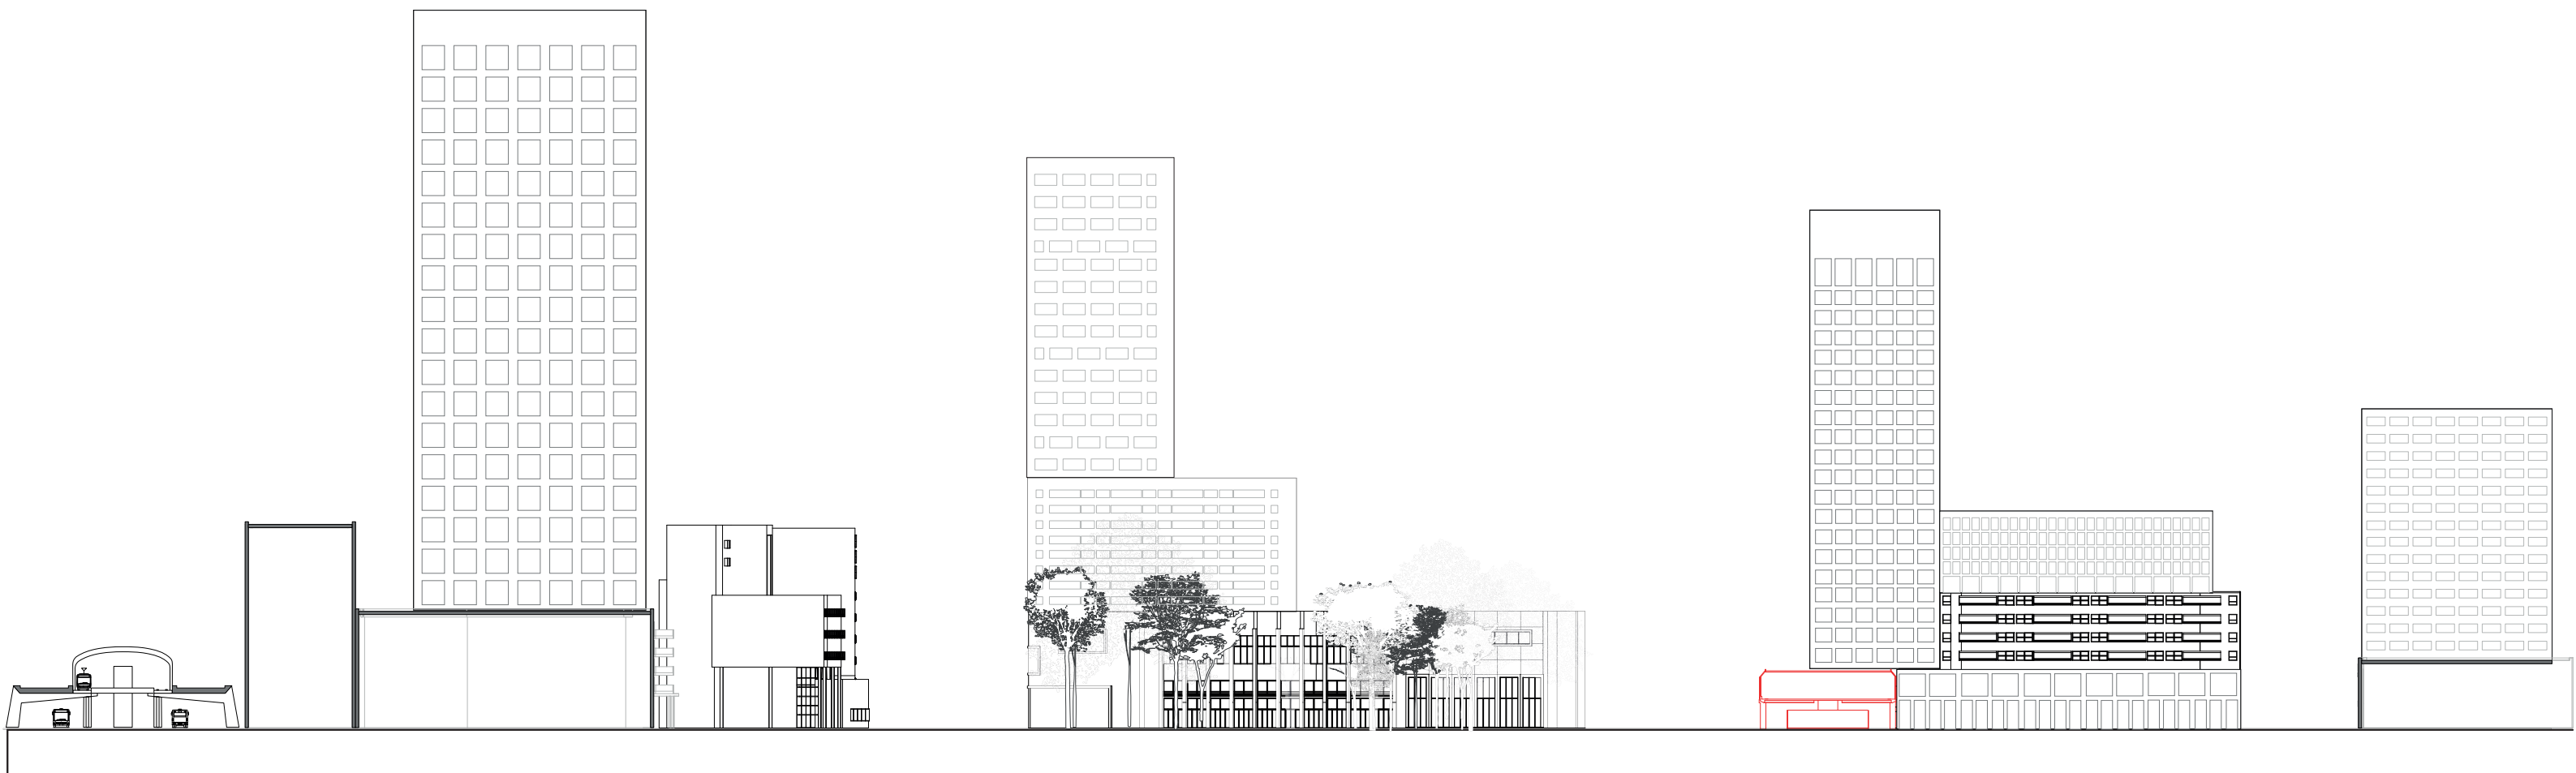

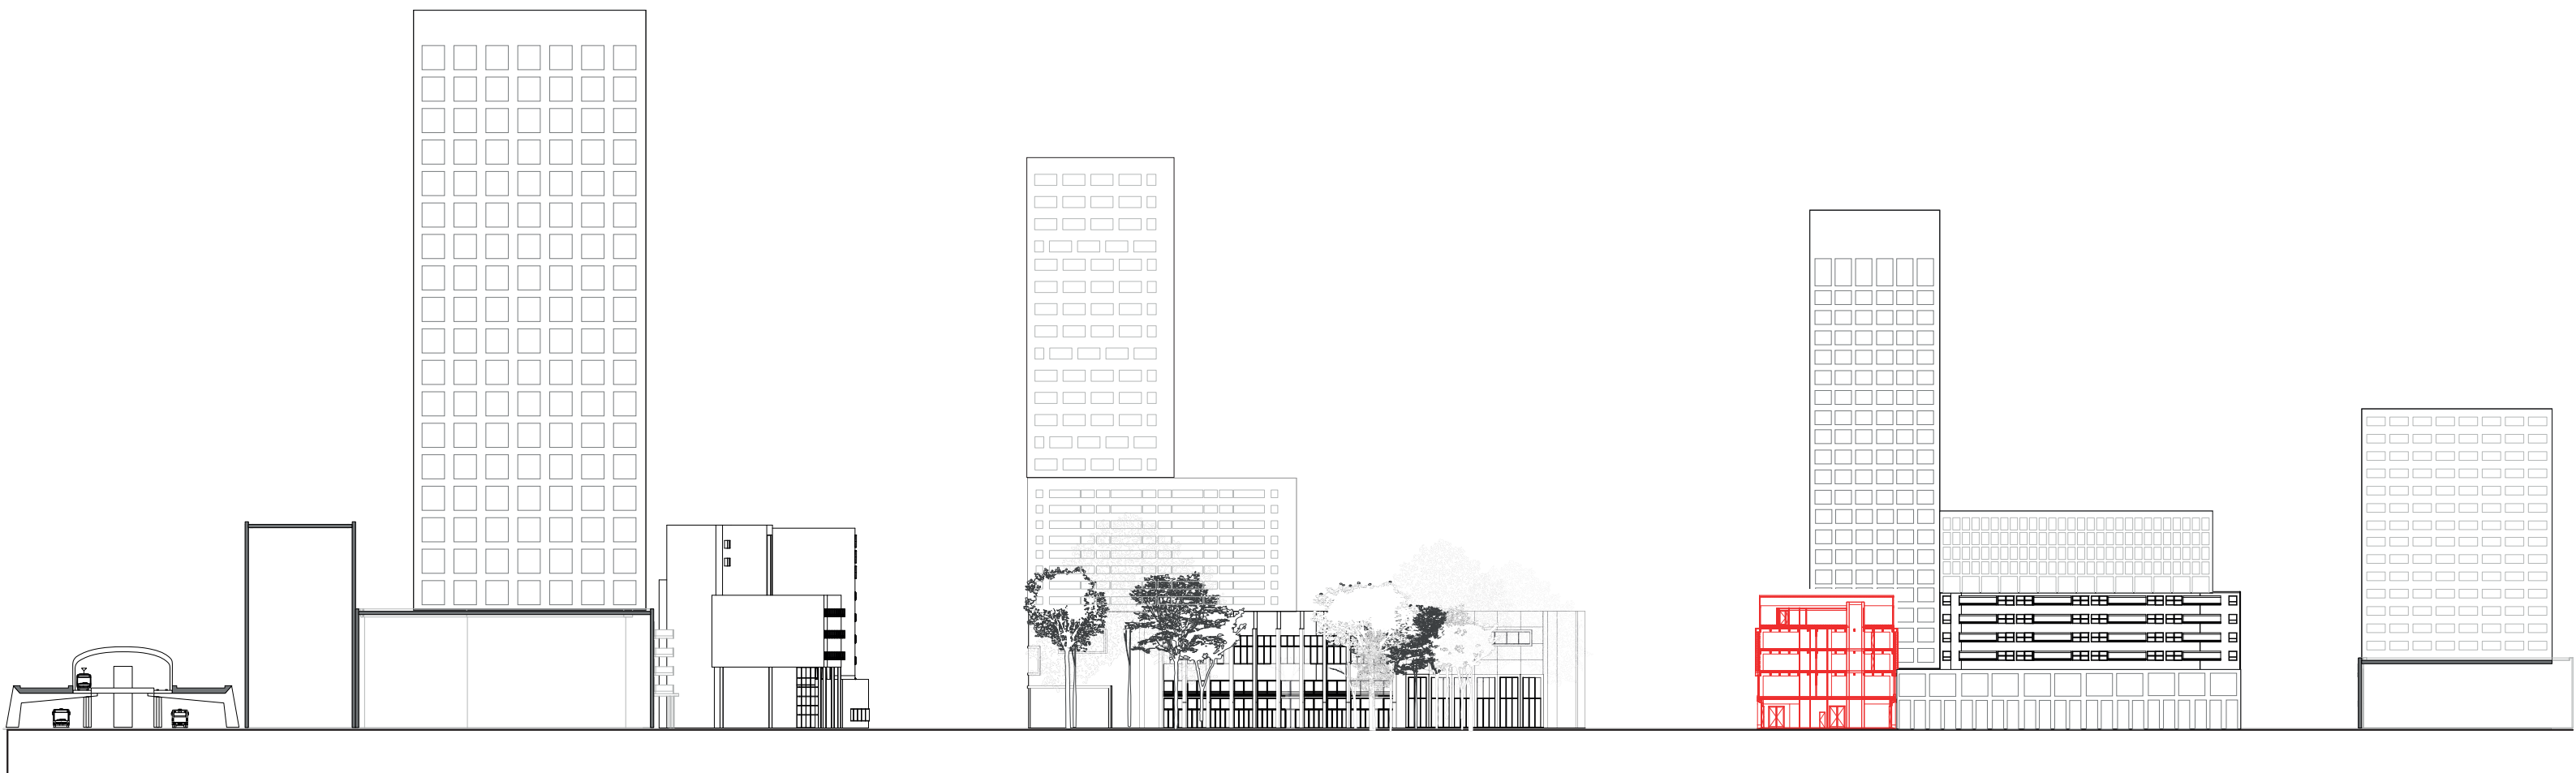

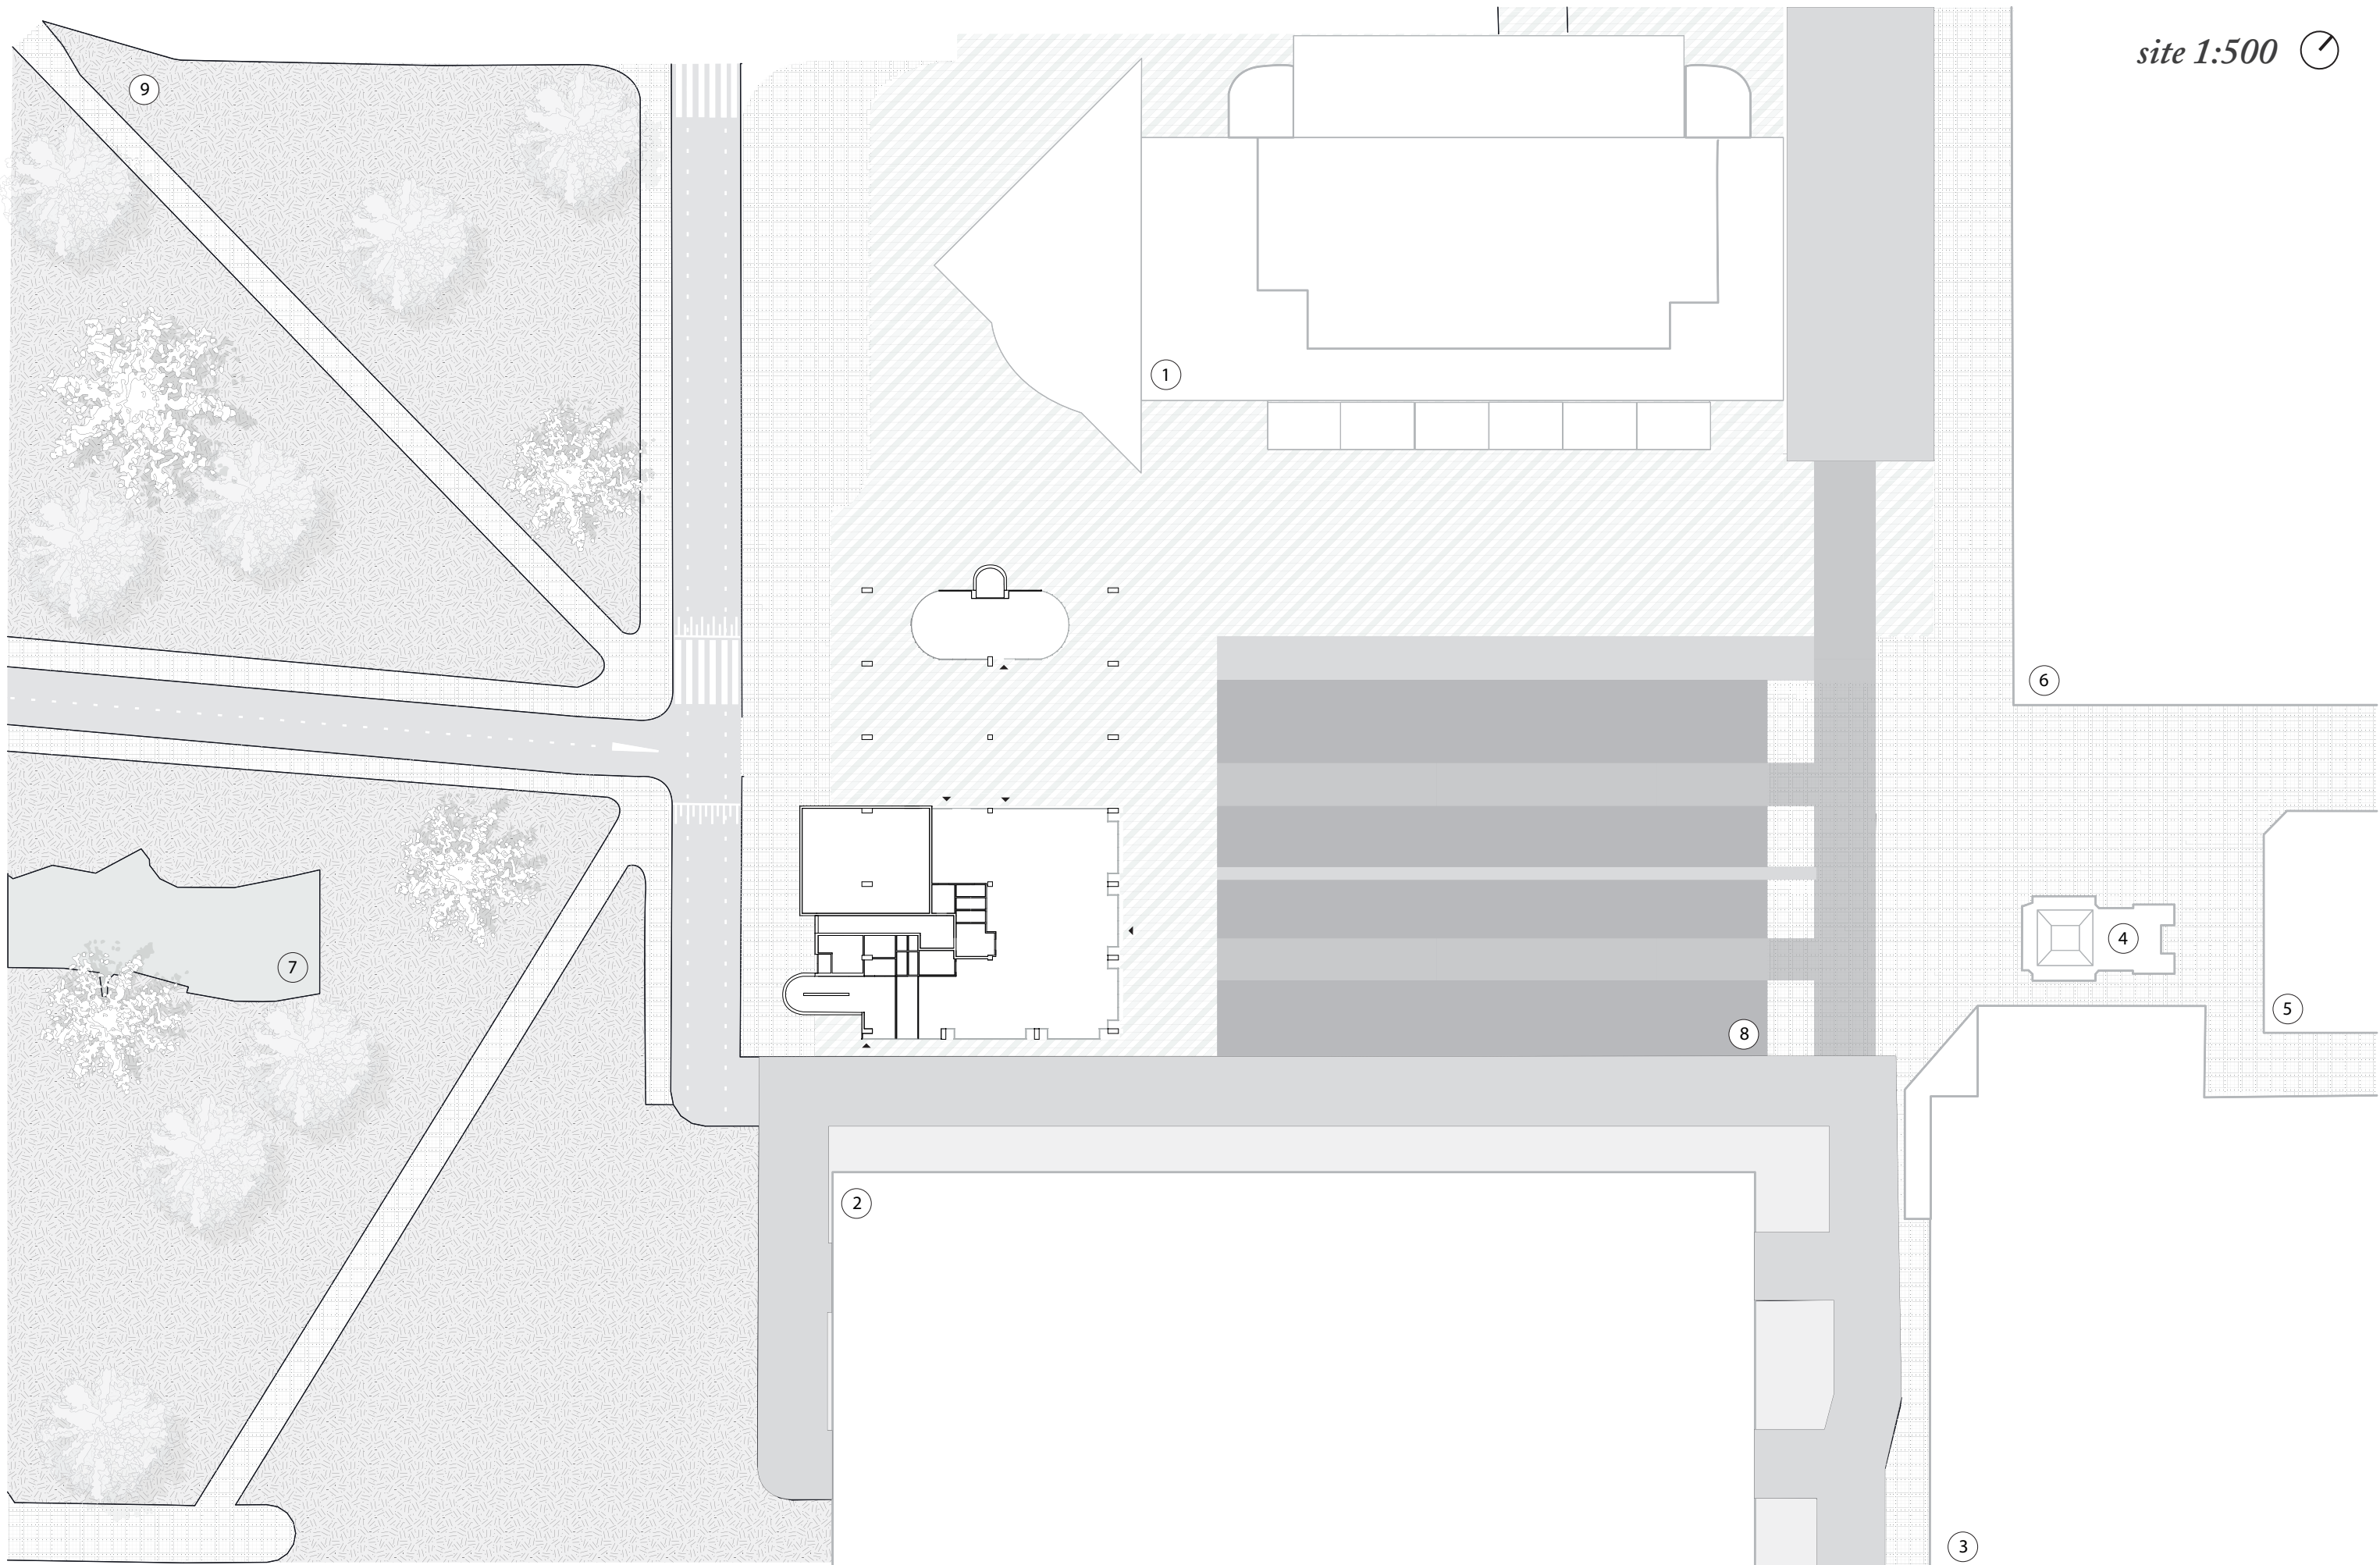


1. 't Wardeschip
2. parking deck



3. jumbo
4. febo


5. albert heijn
6. lidl


7. skatepark
8. market square


9. park

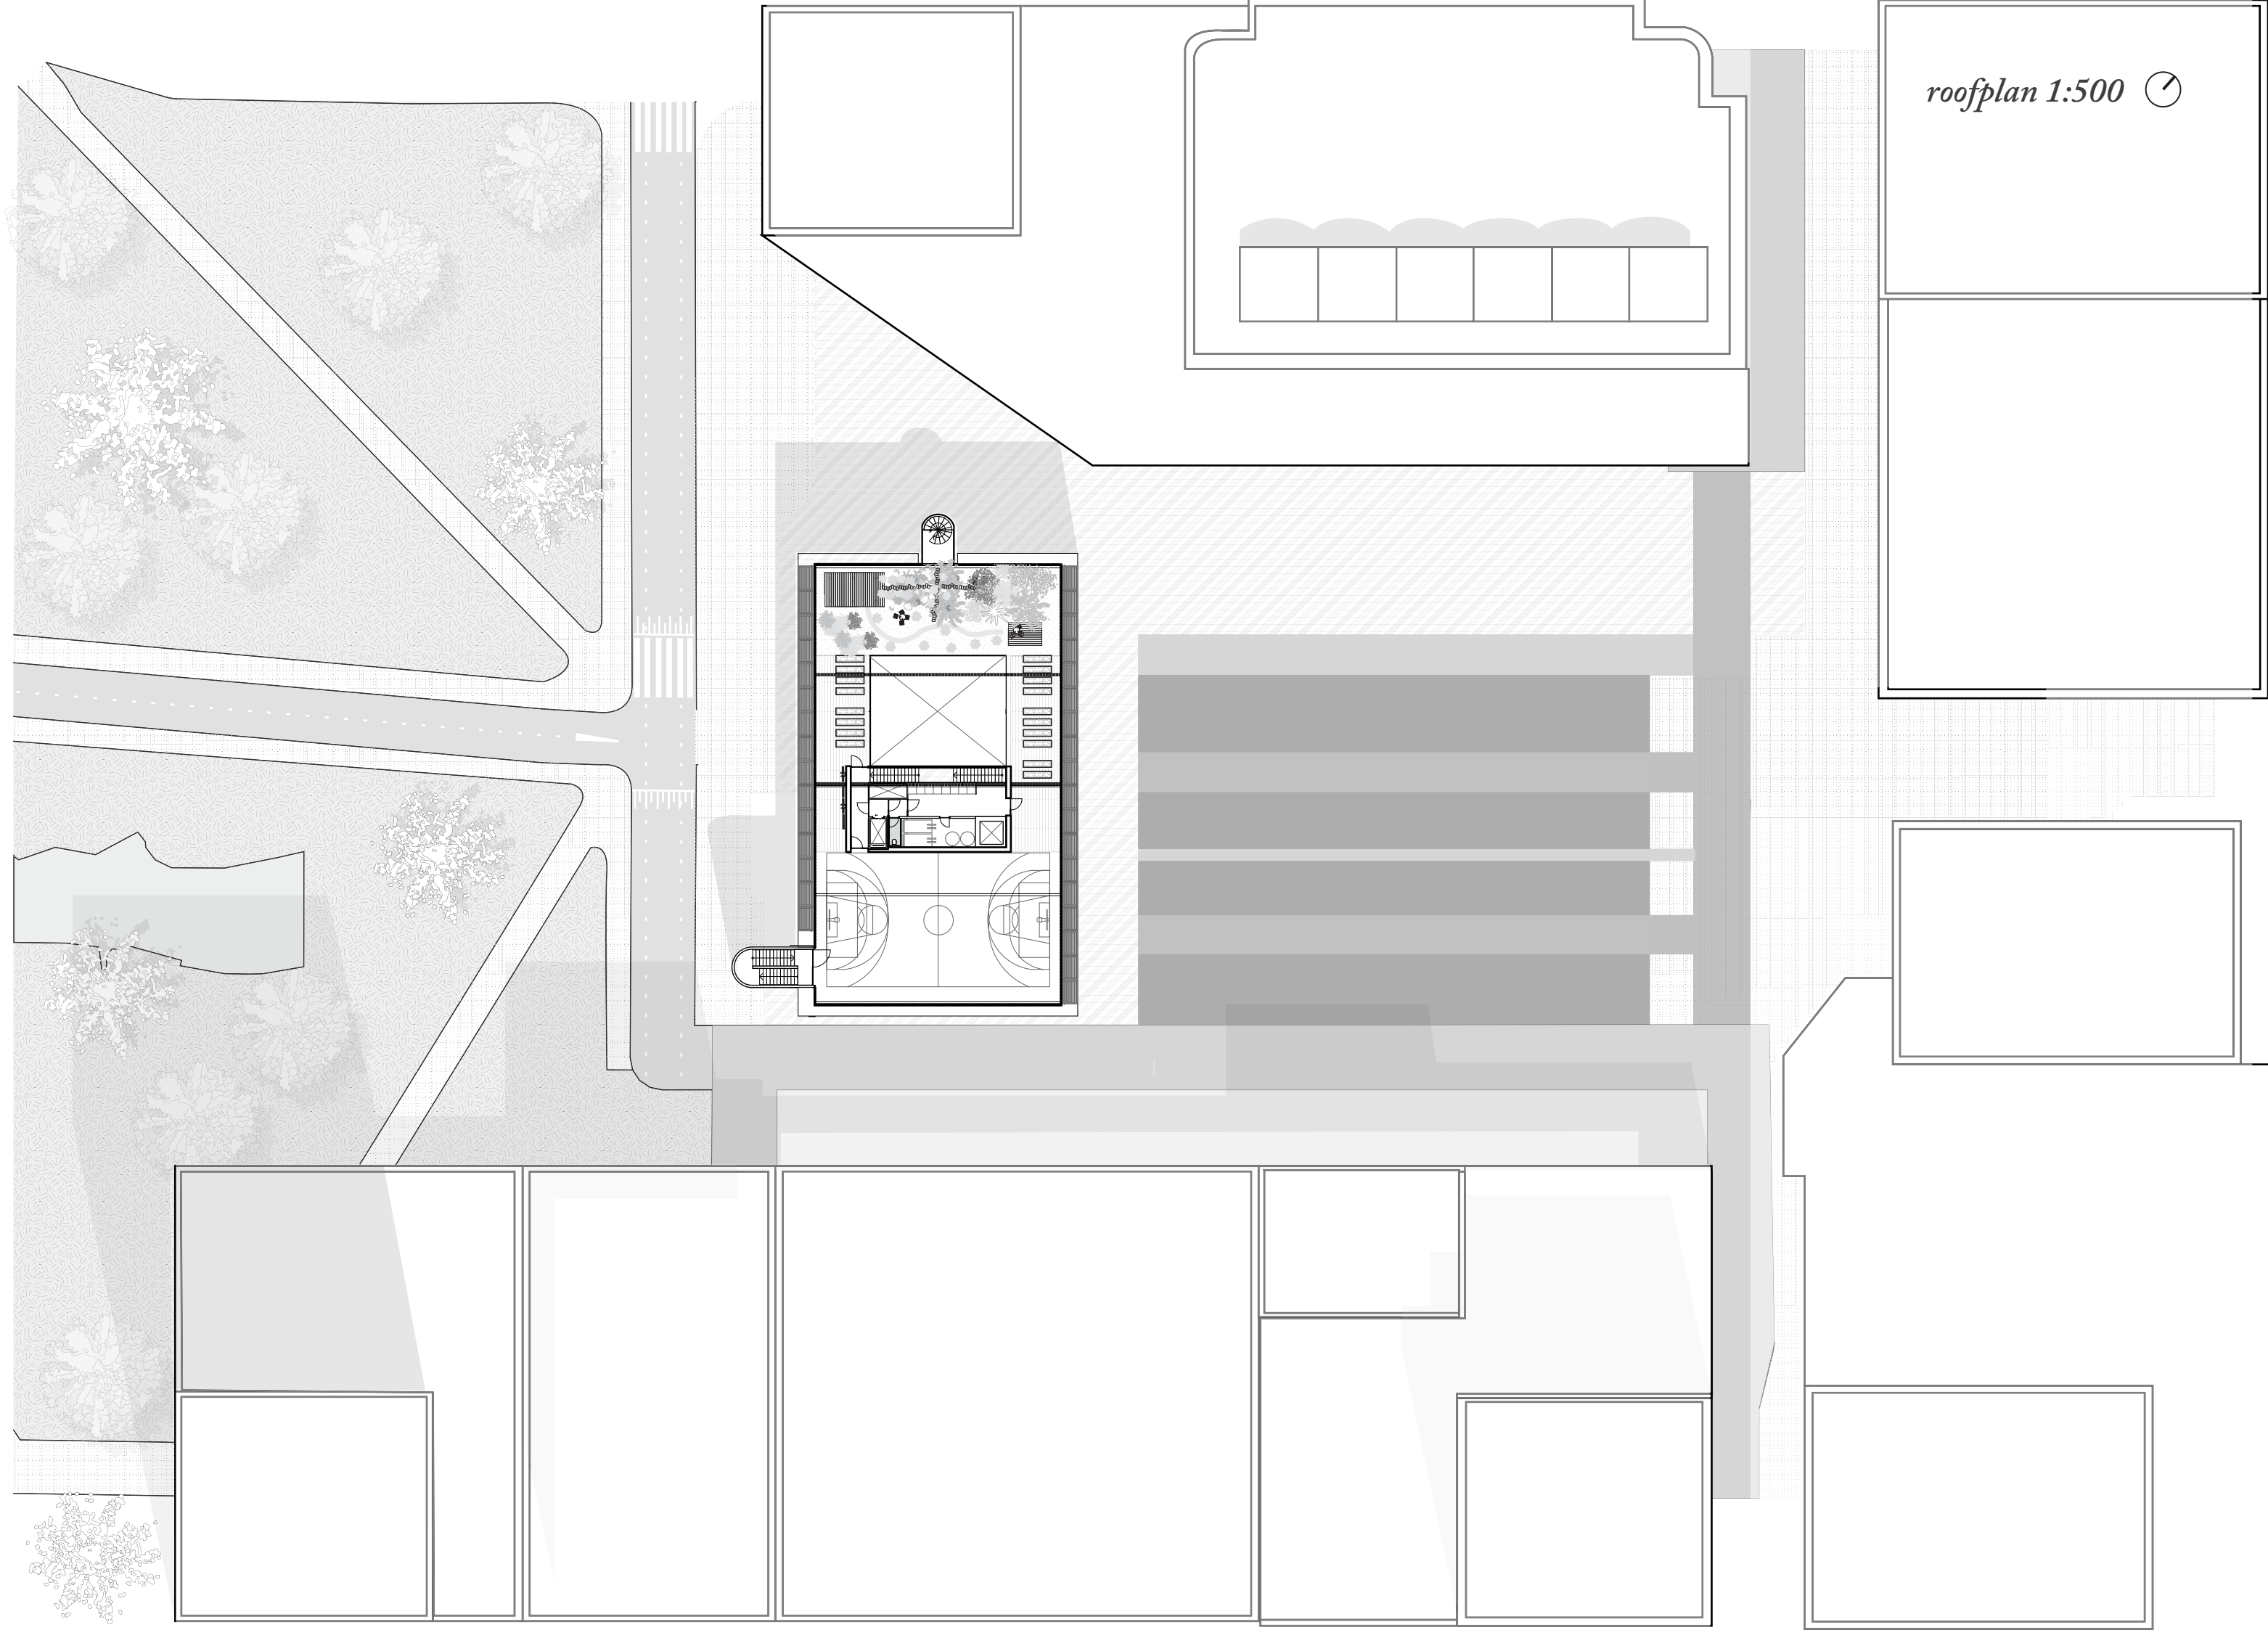


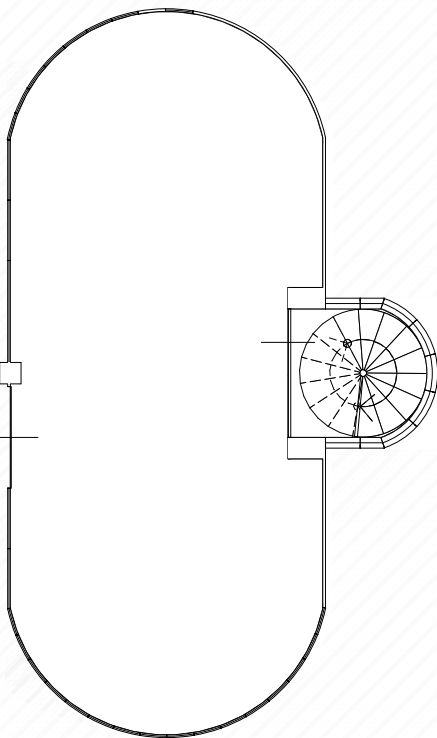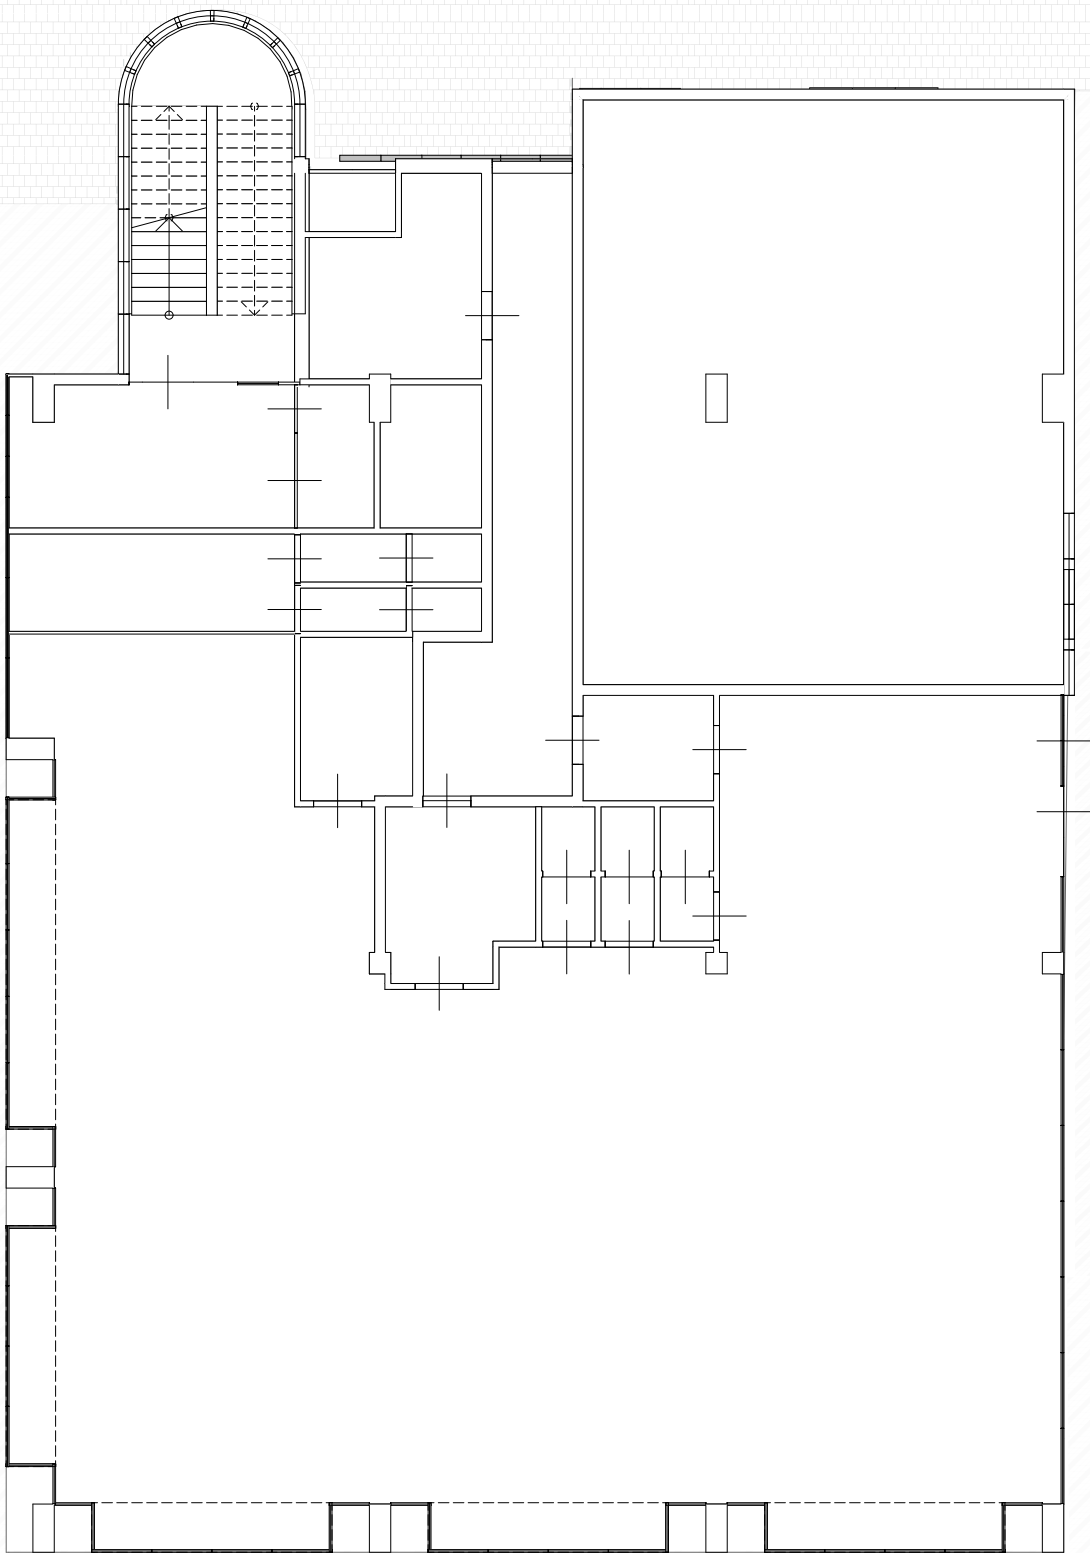


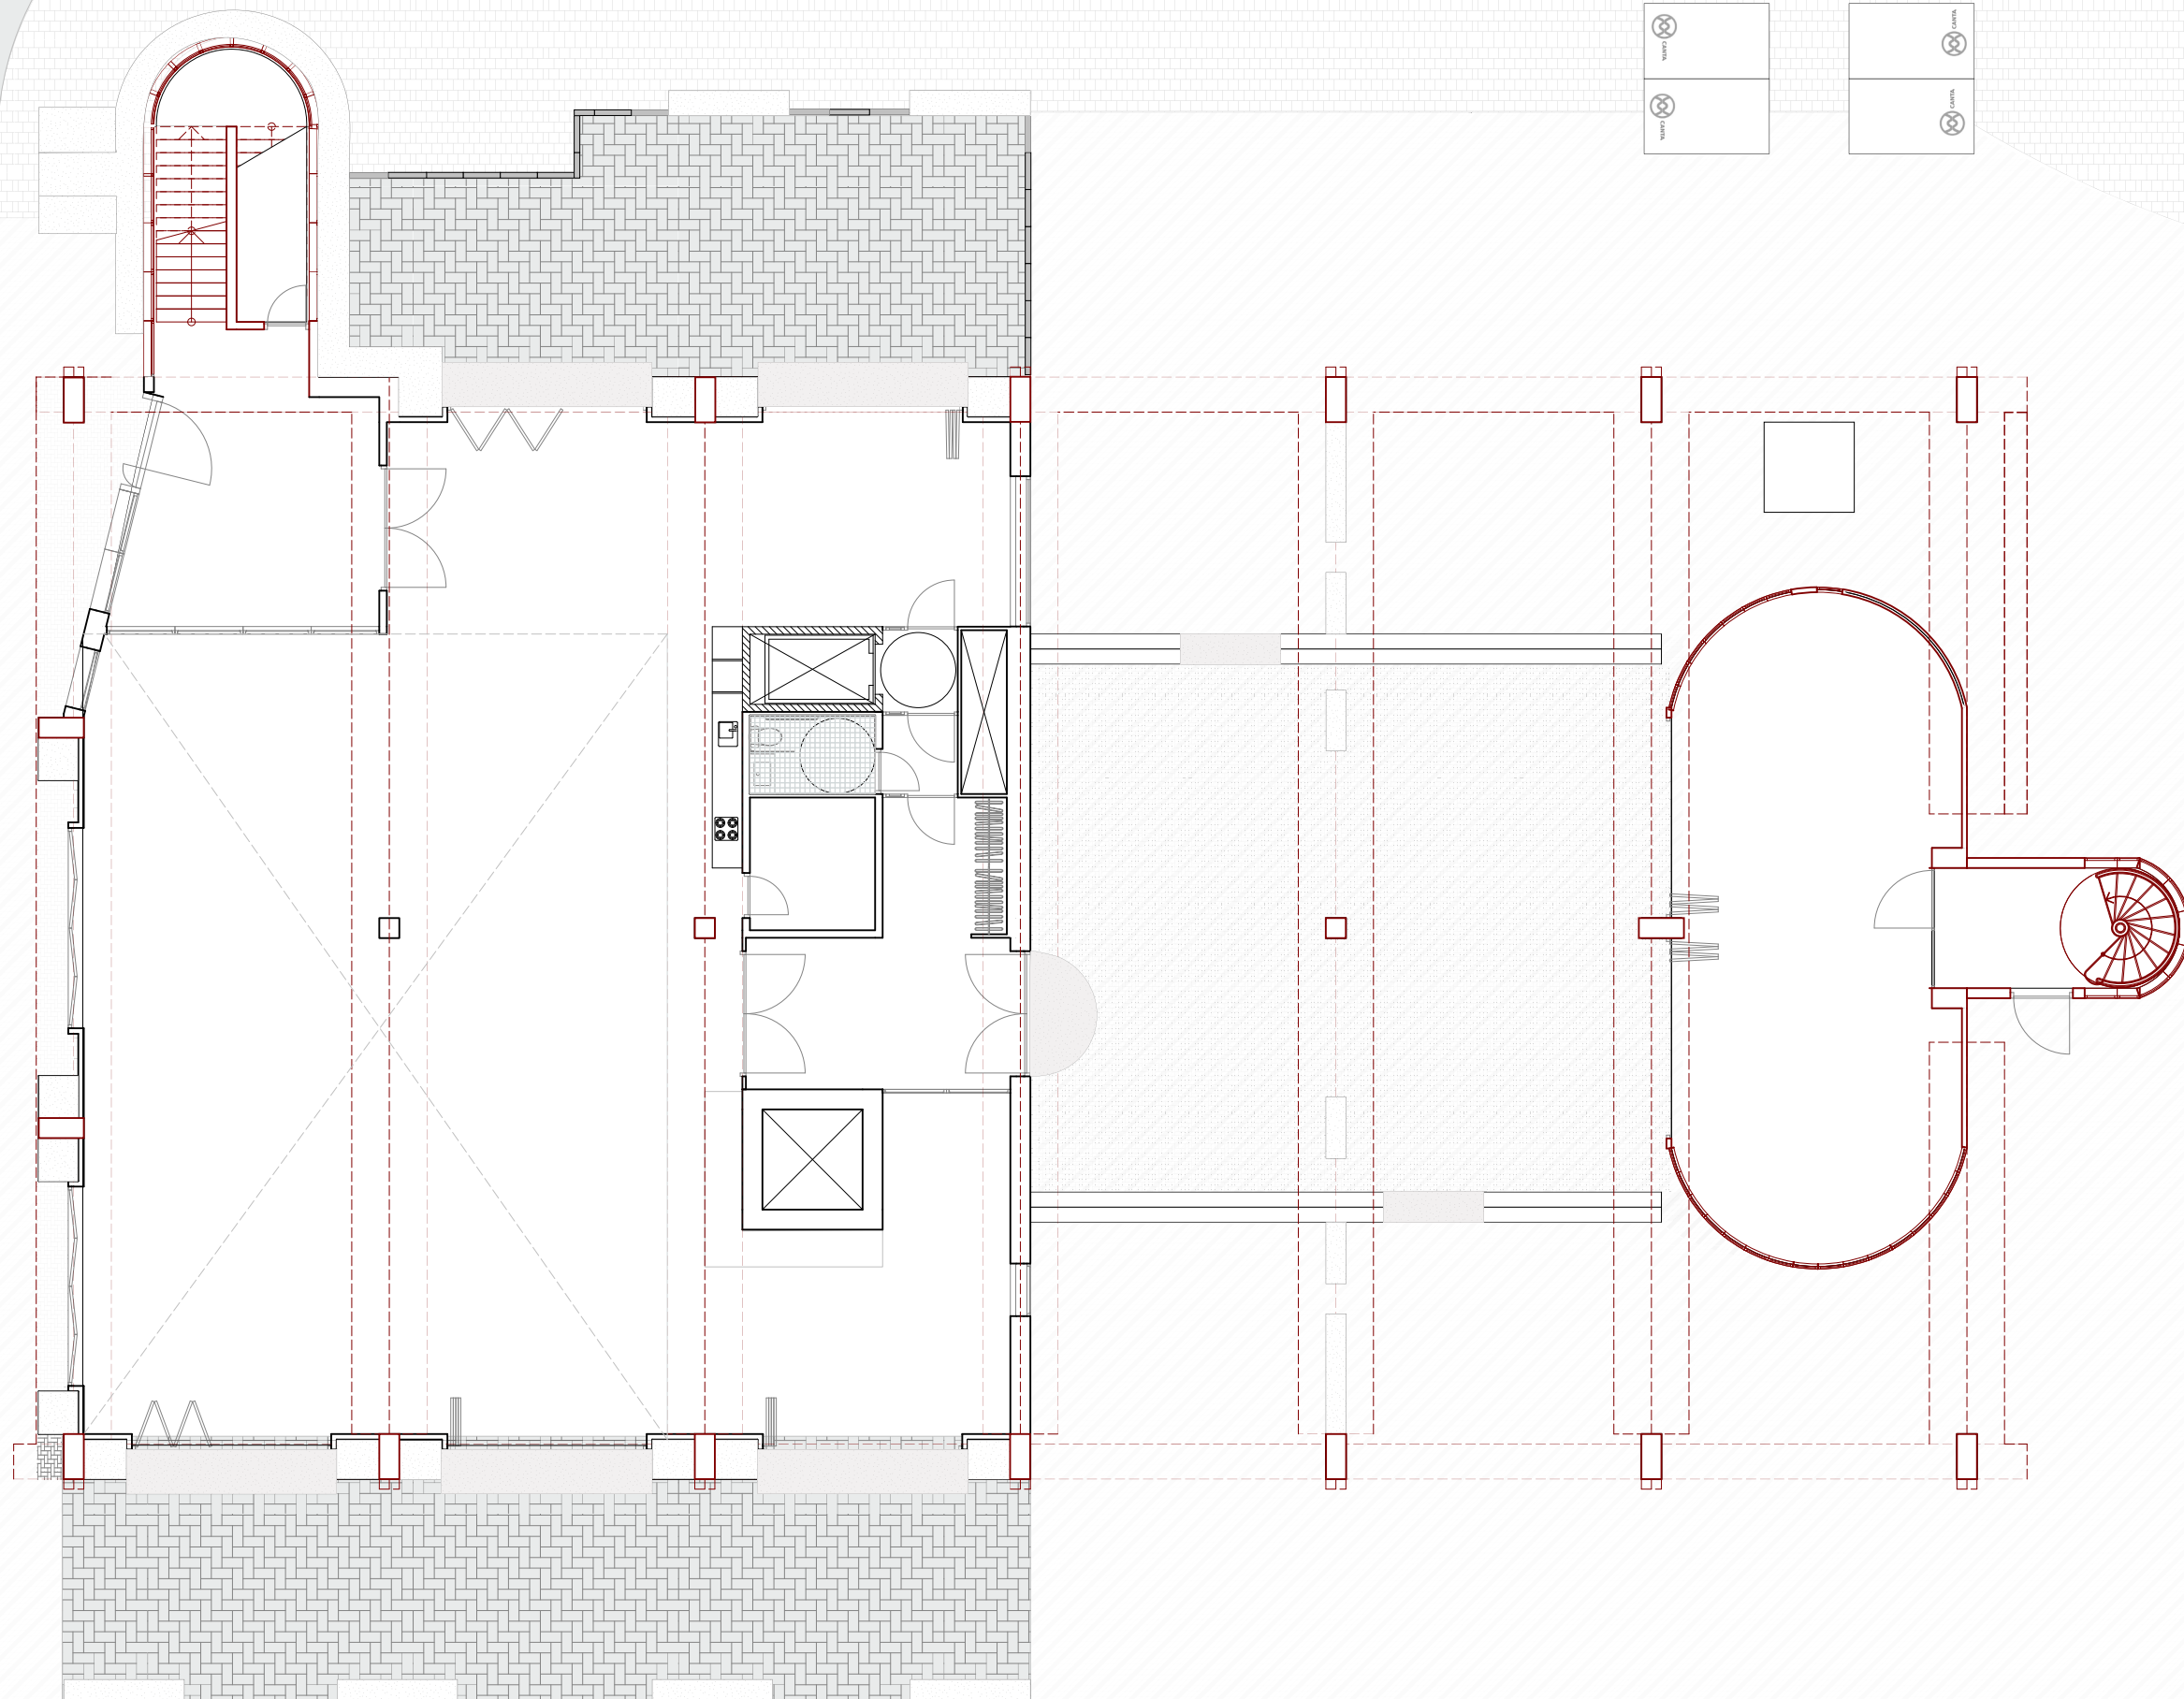


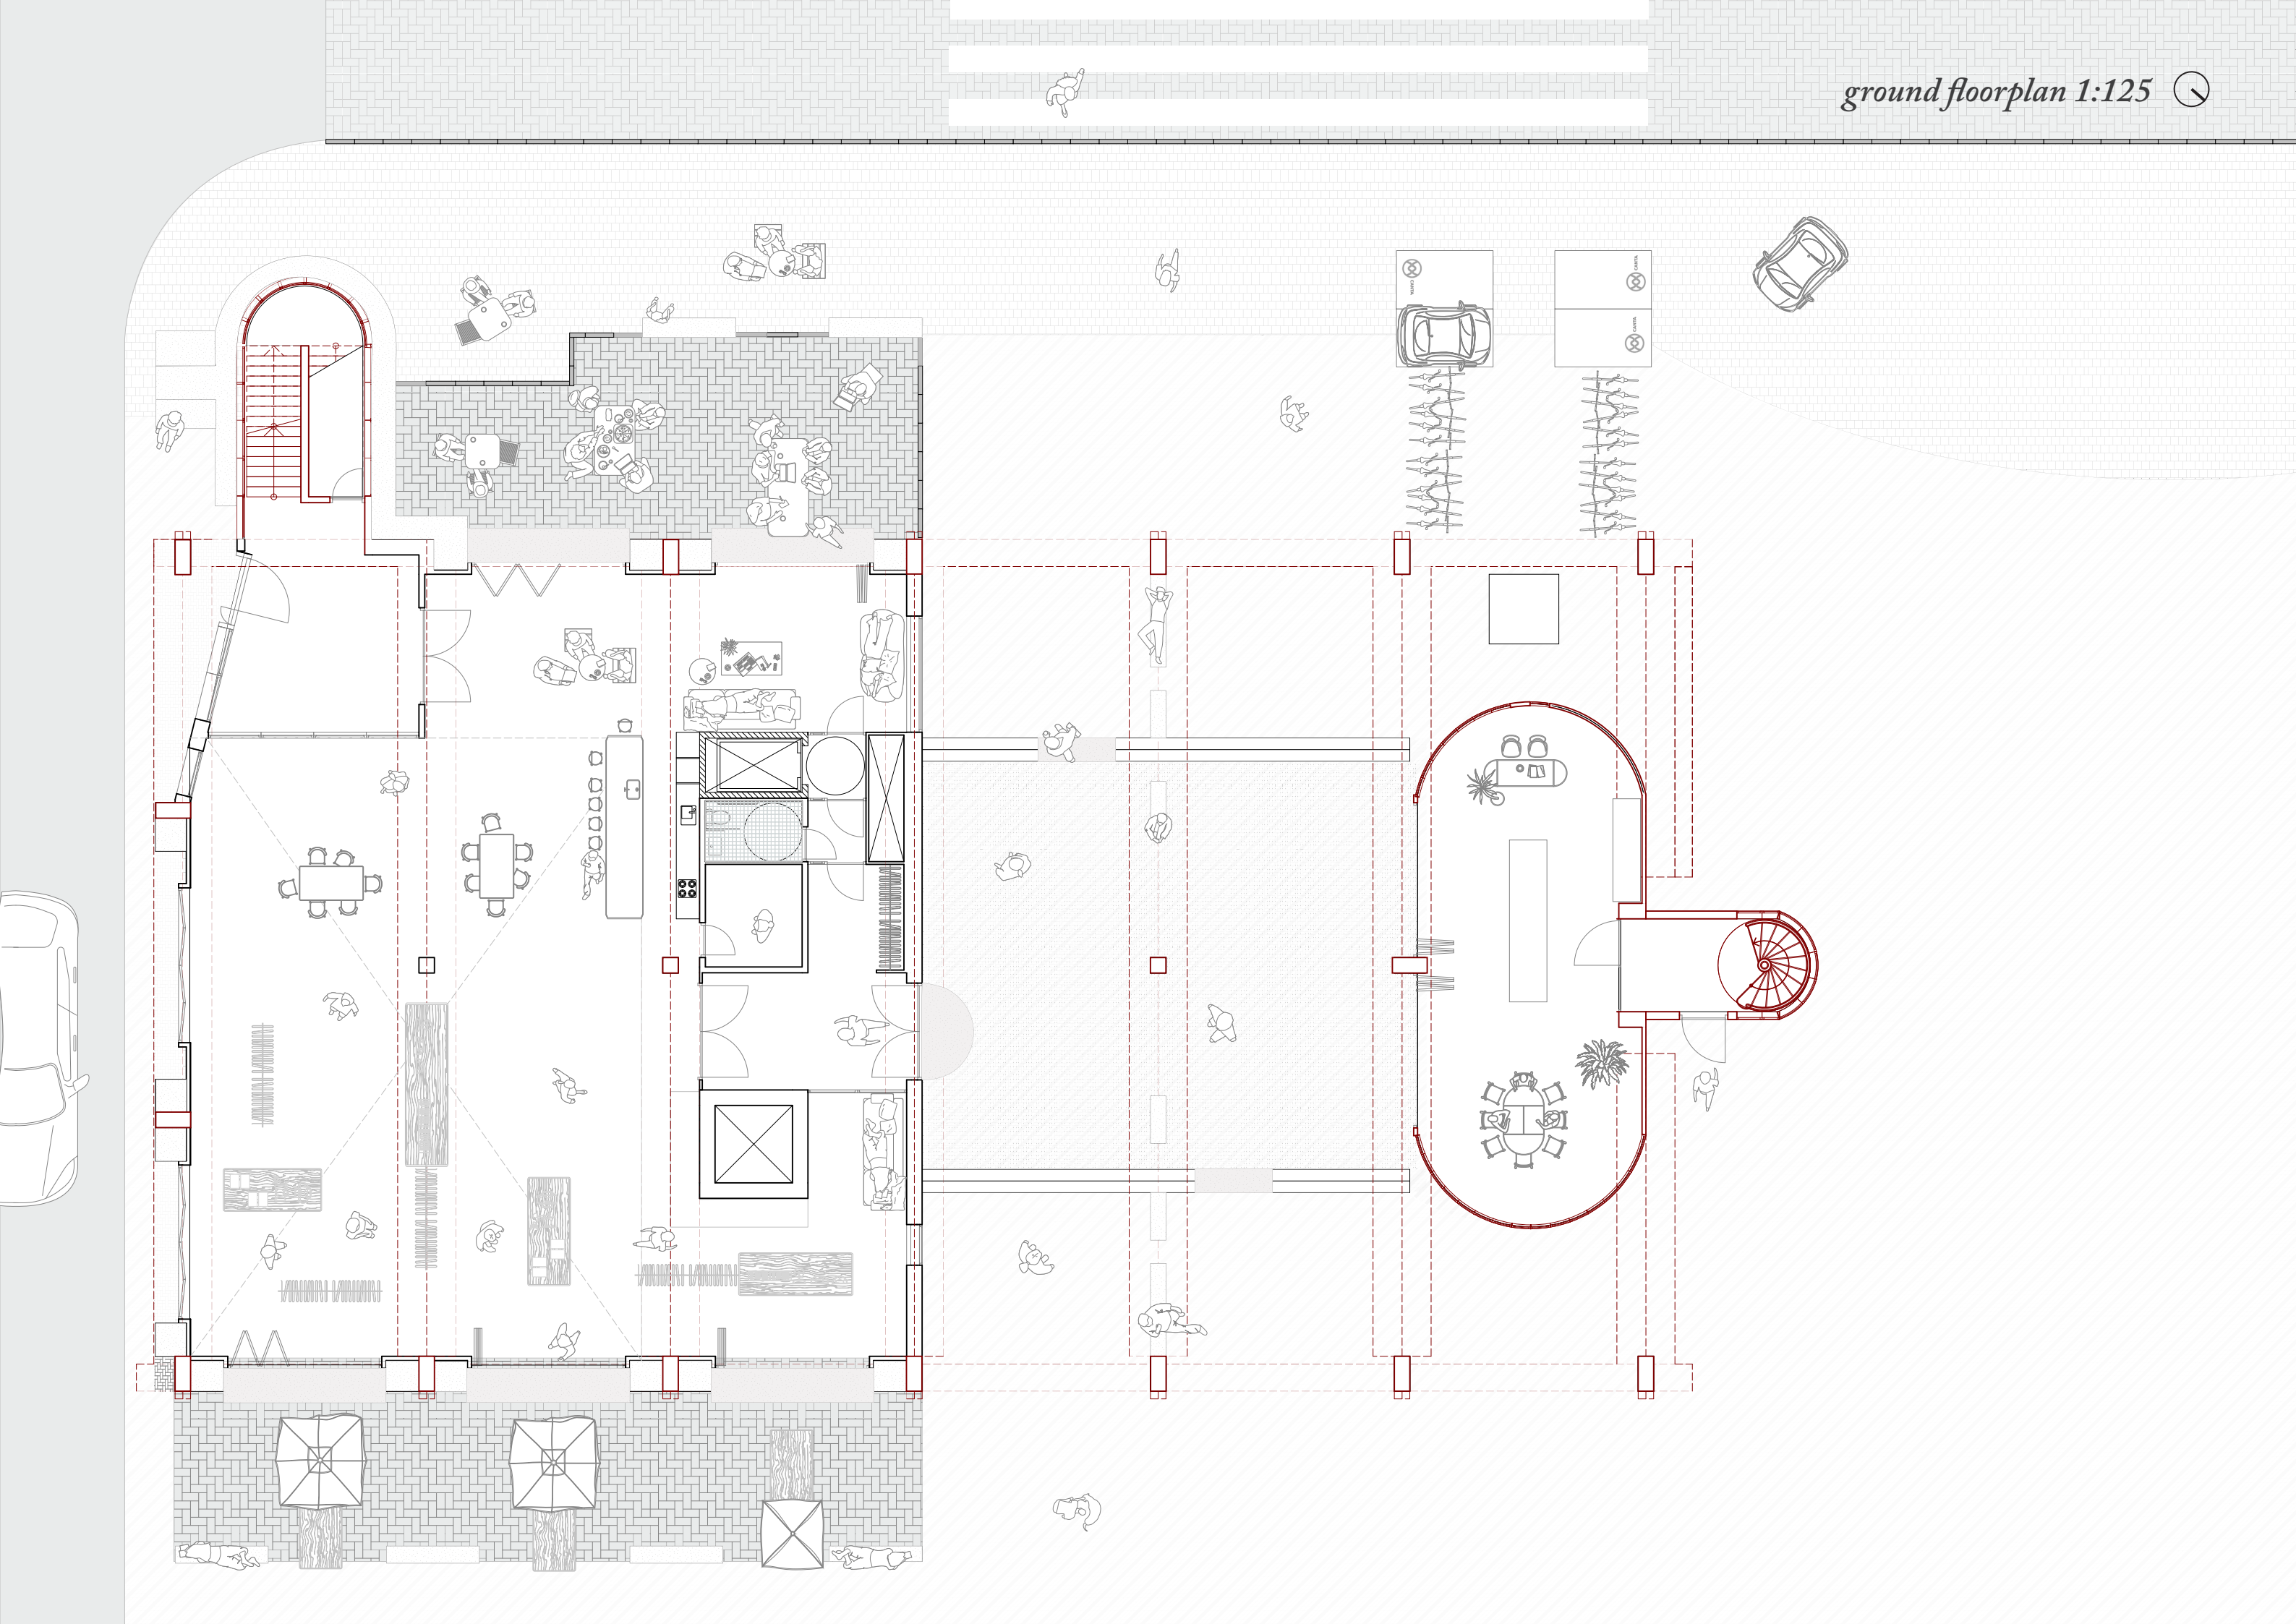

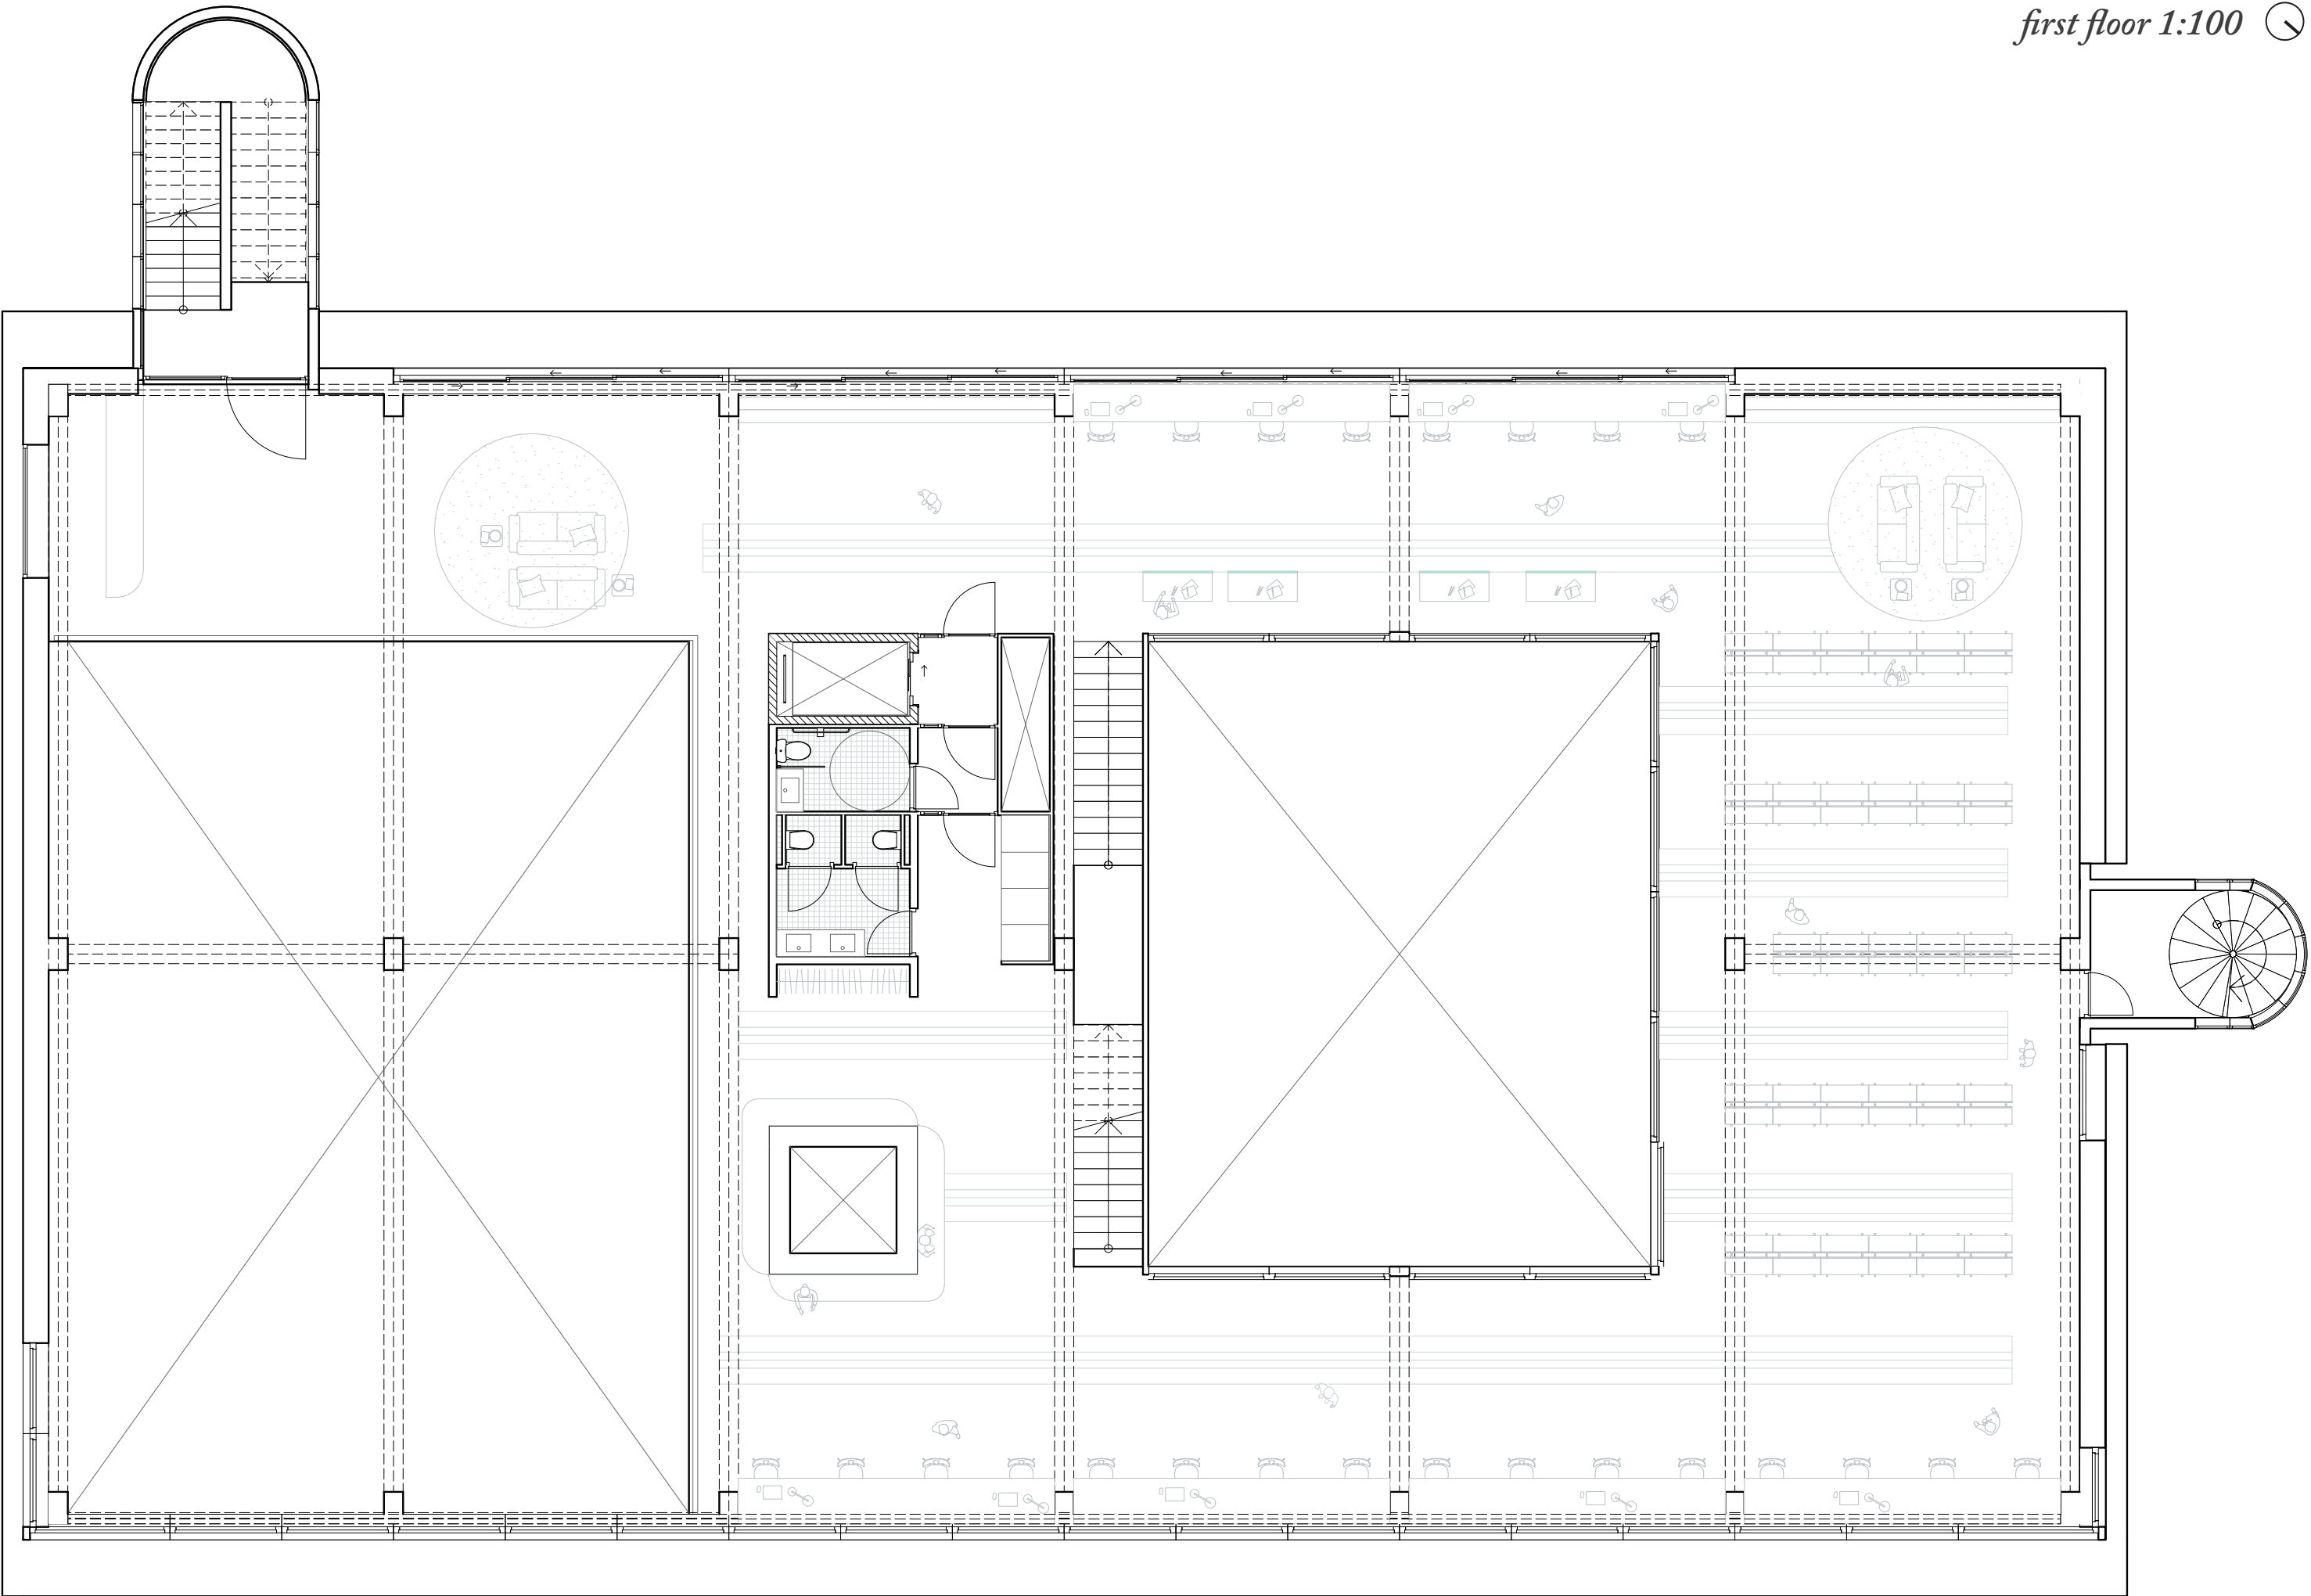


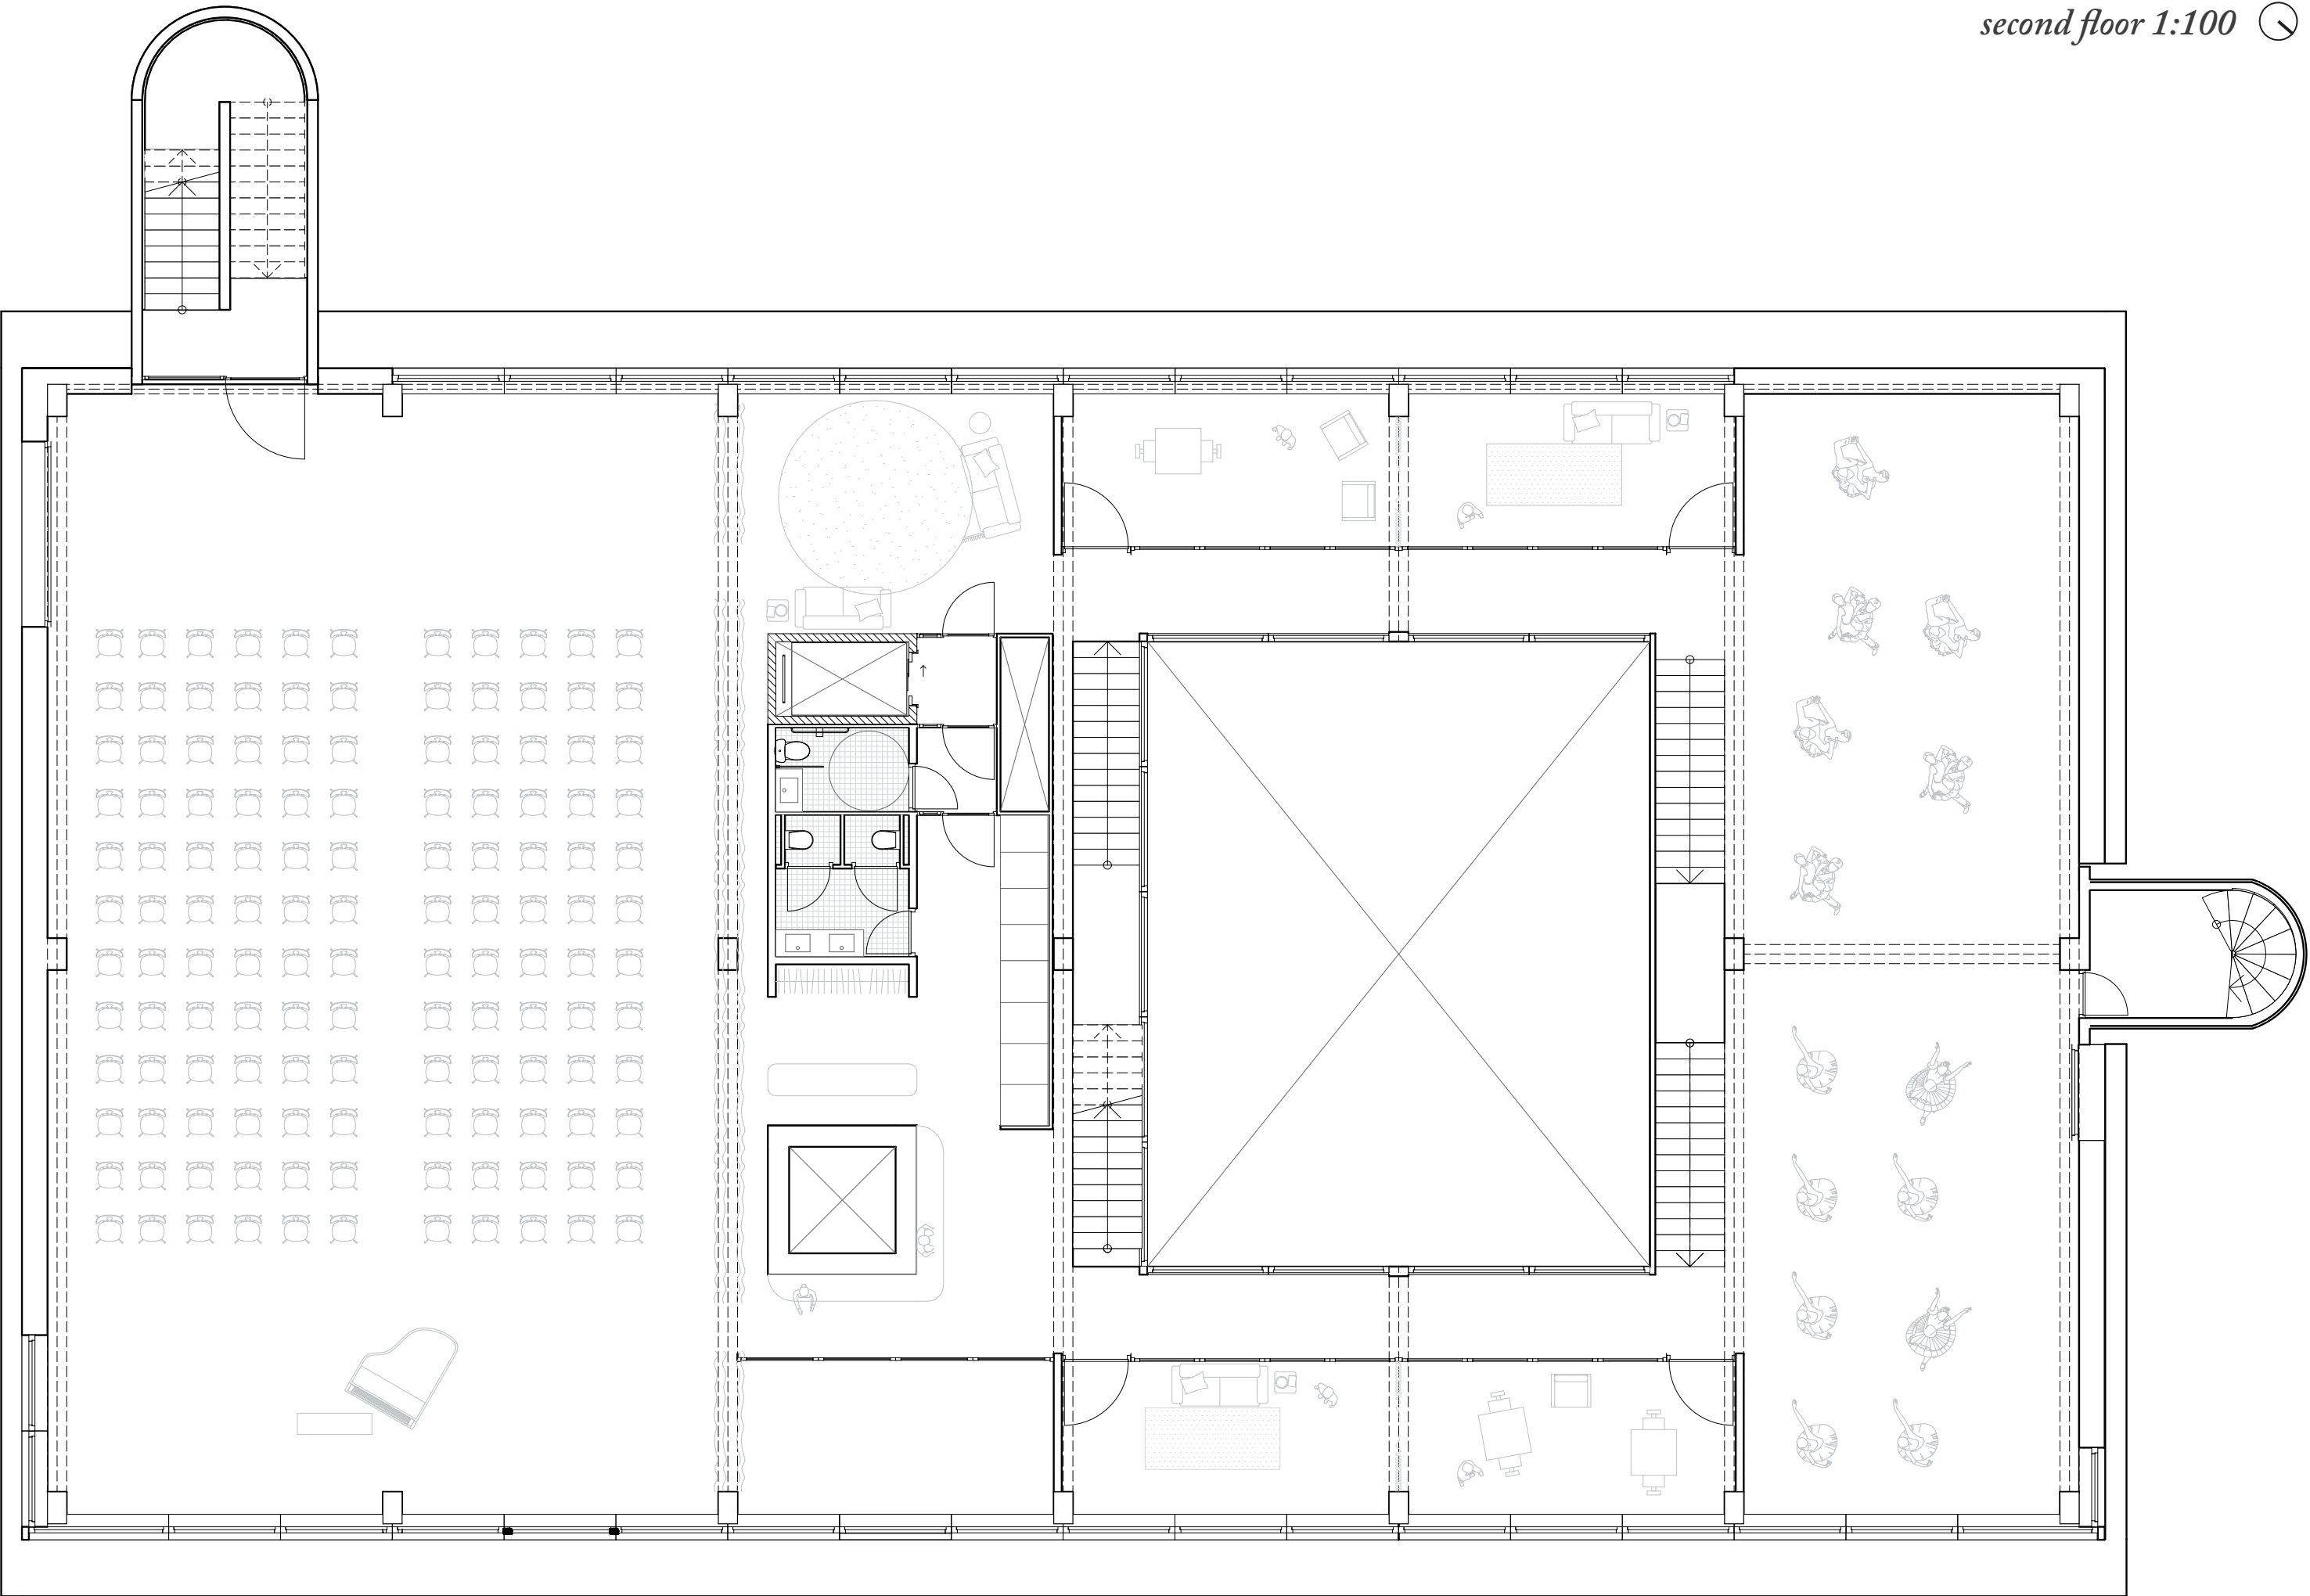


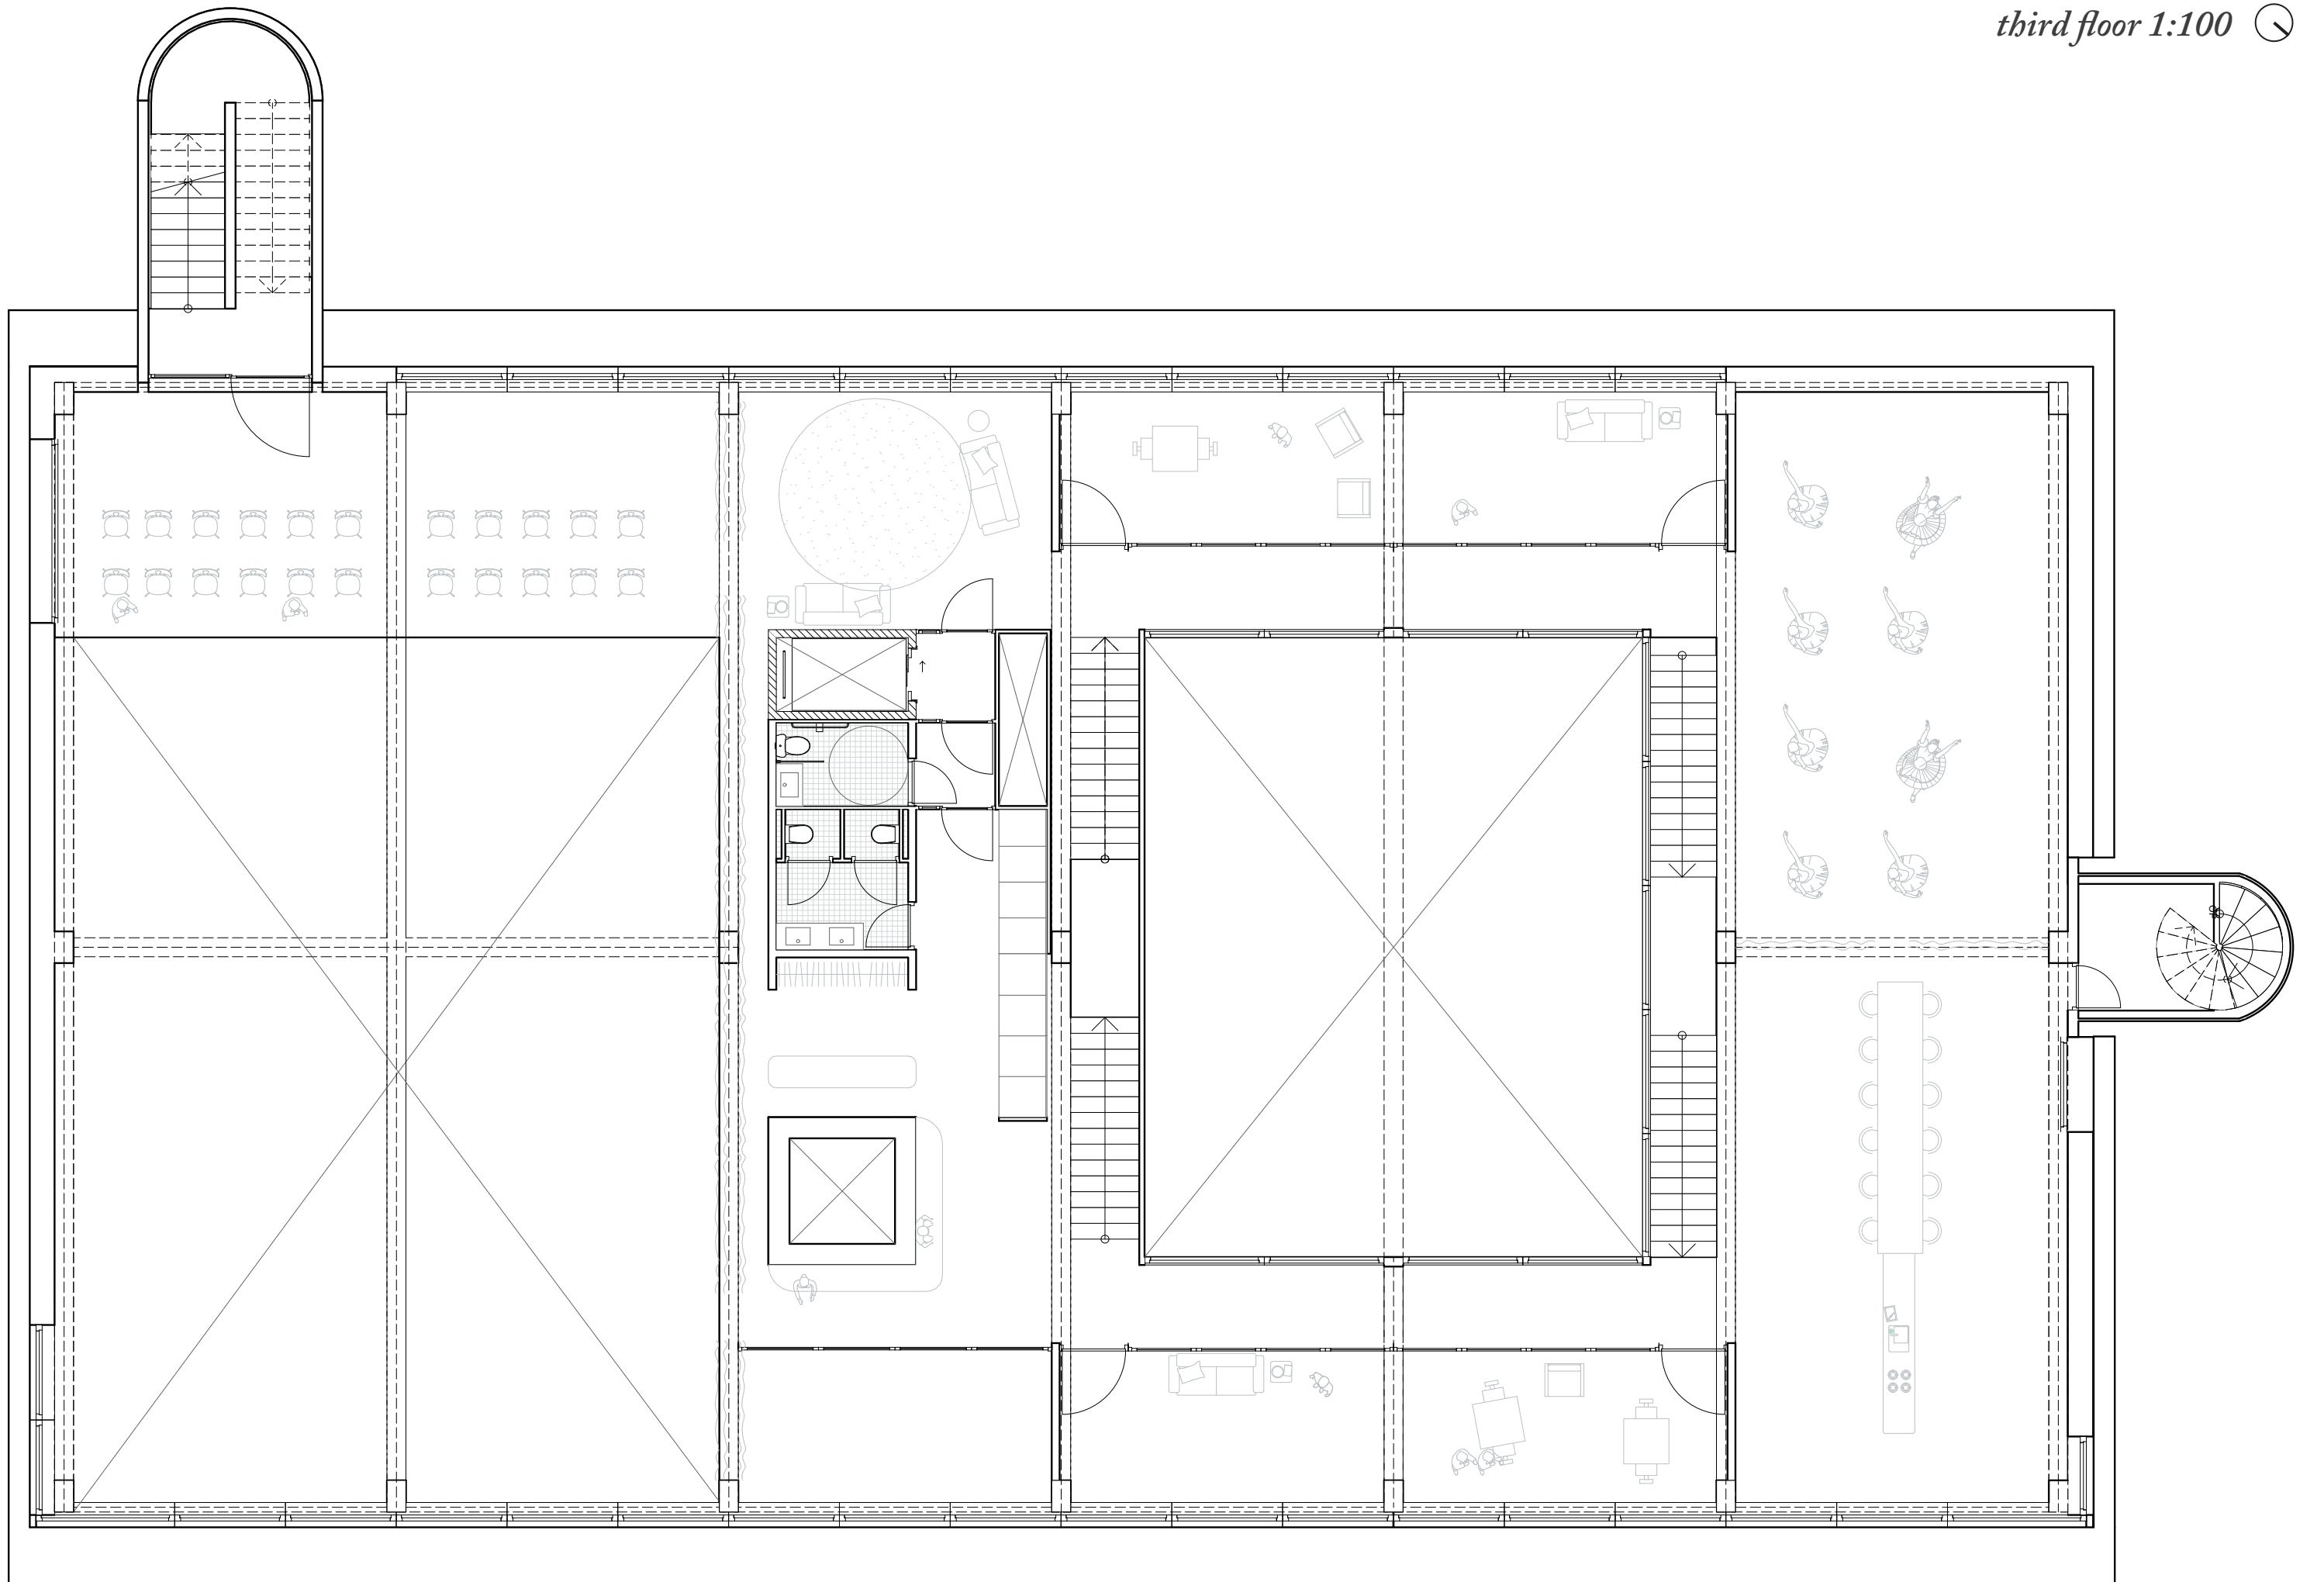

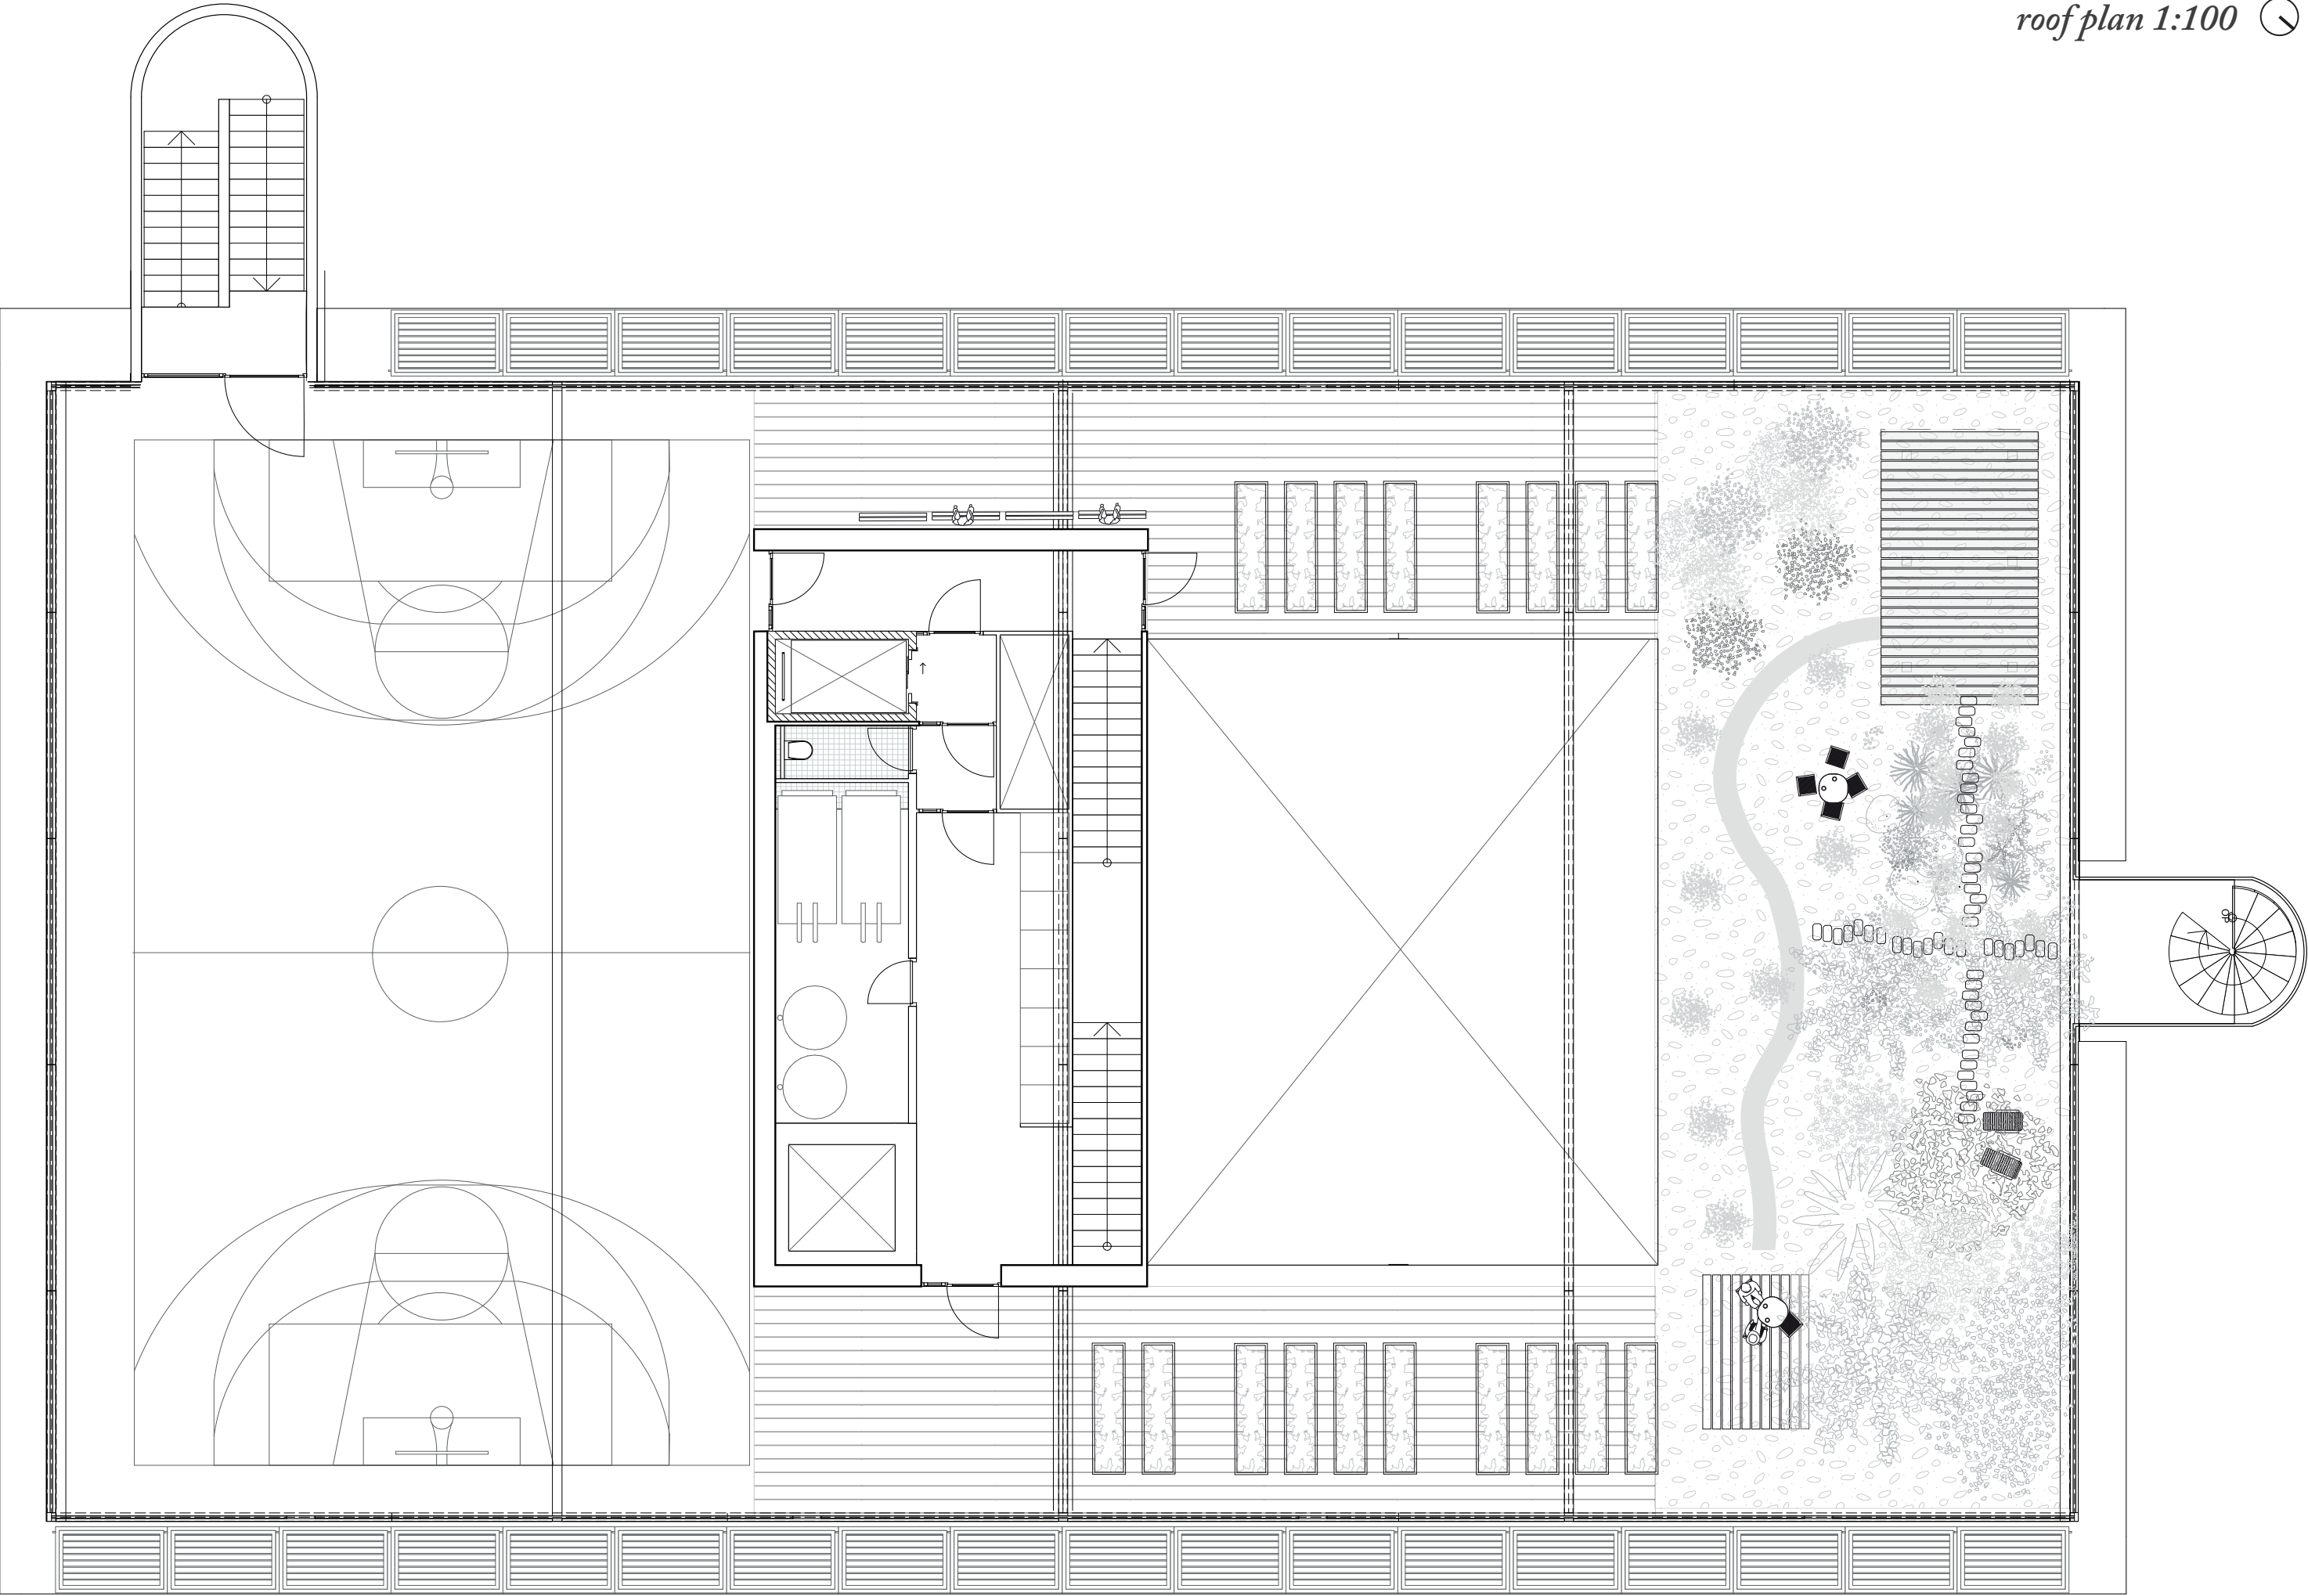


East facade 1:100

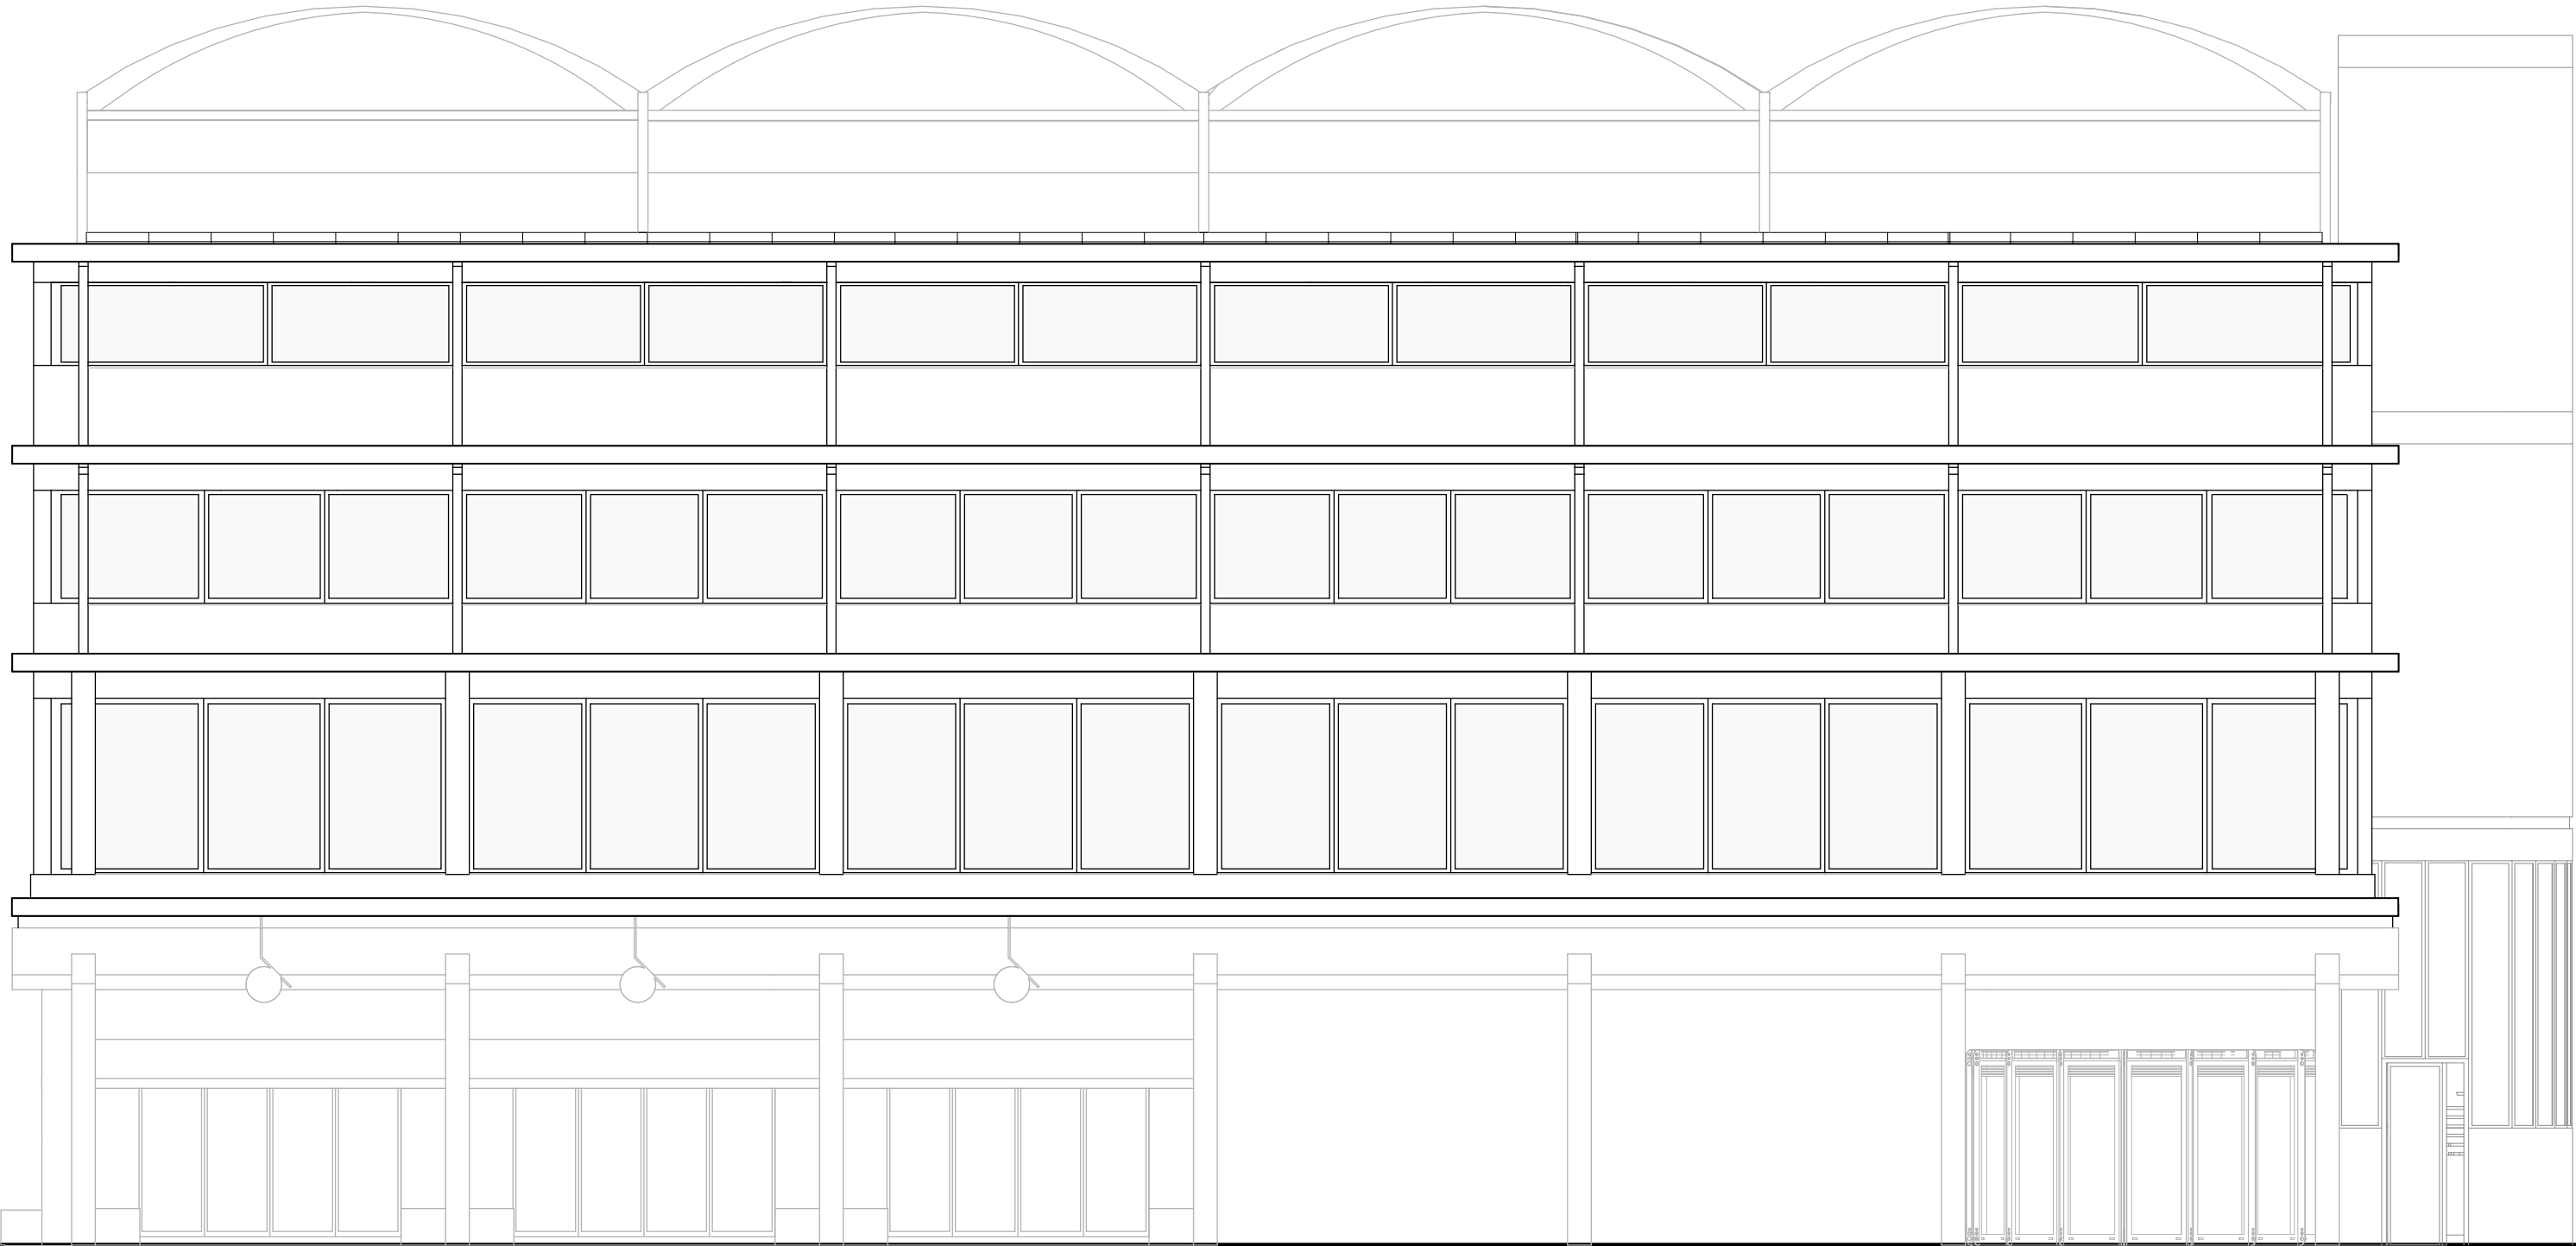


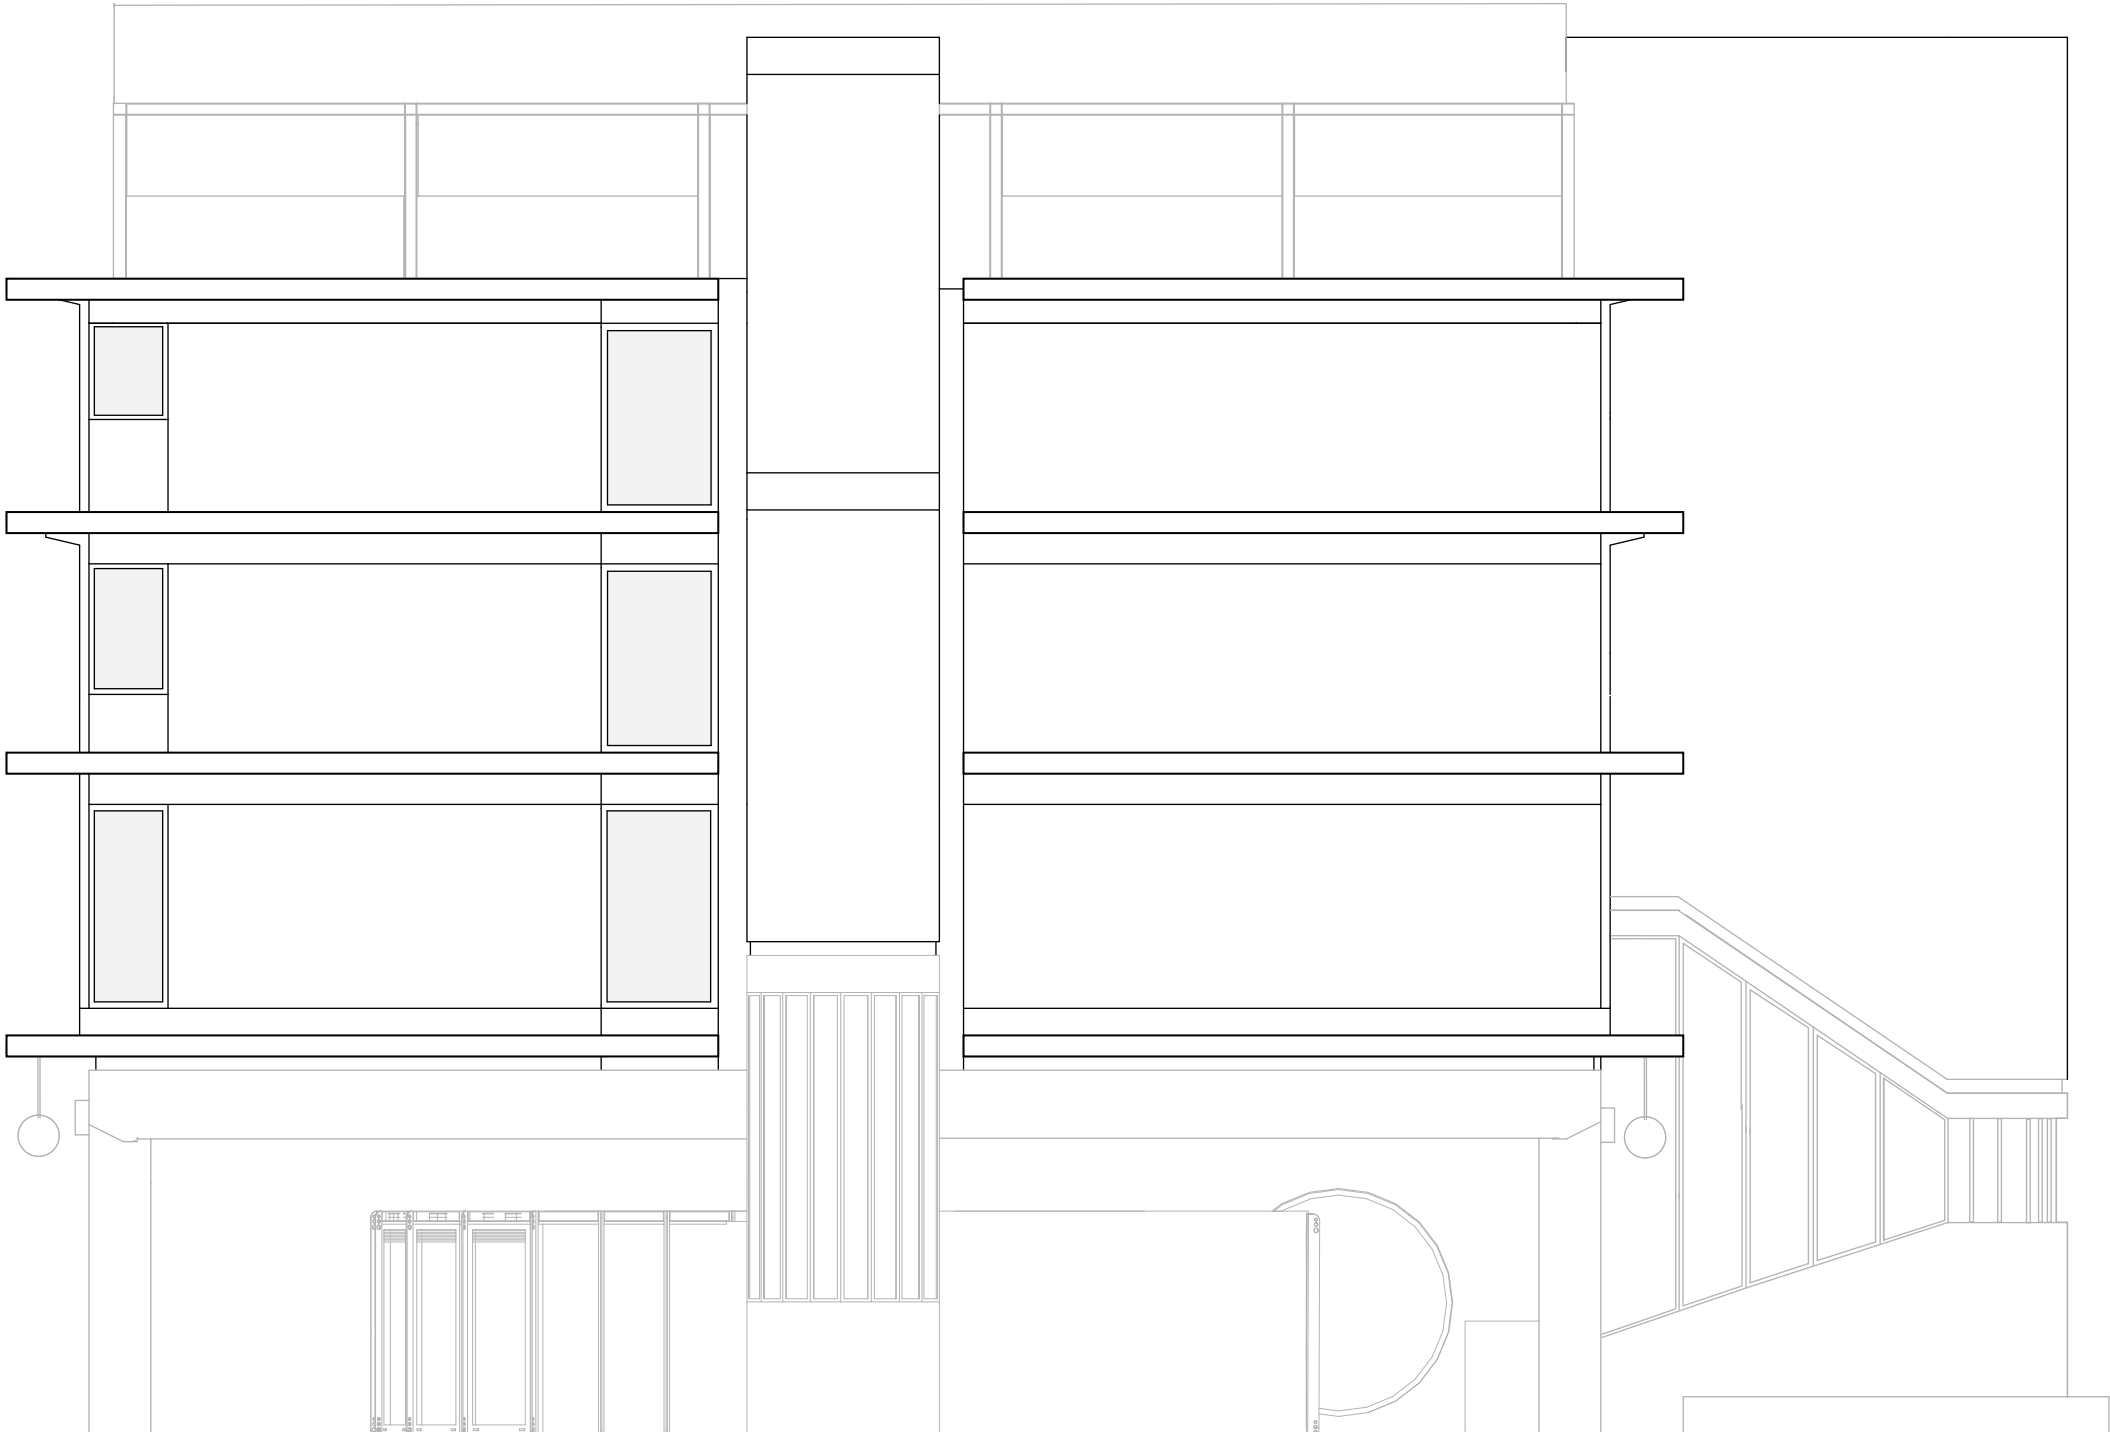


West facade 1:100

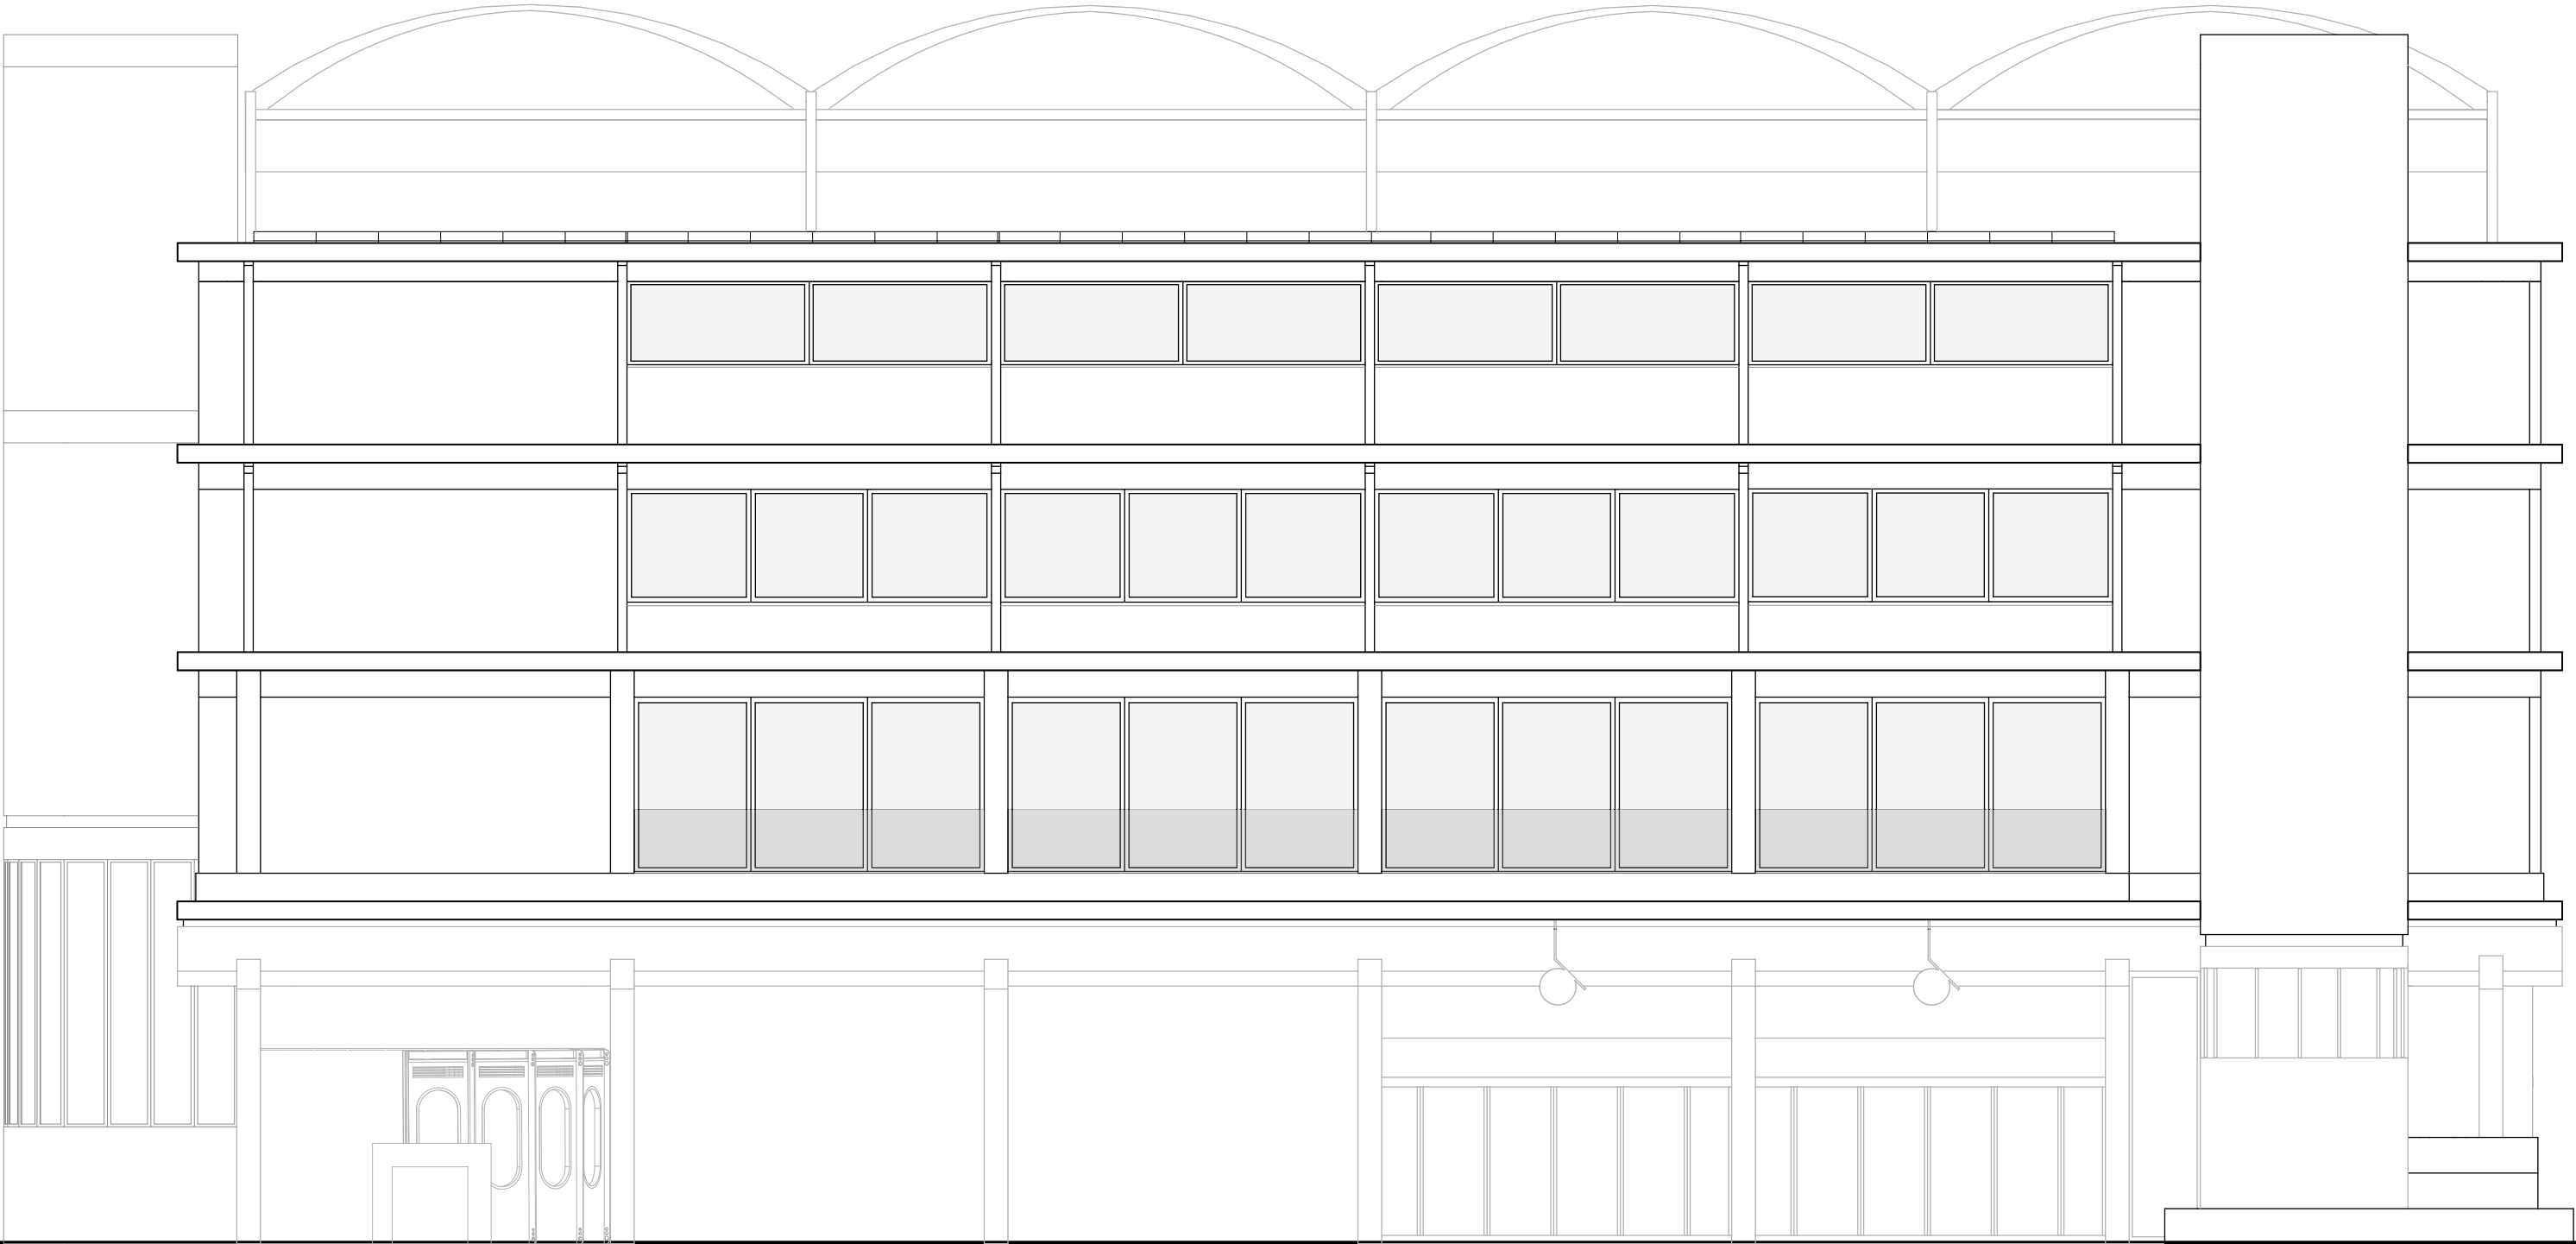




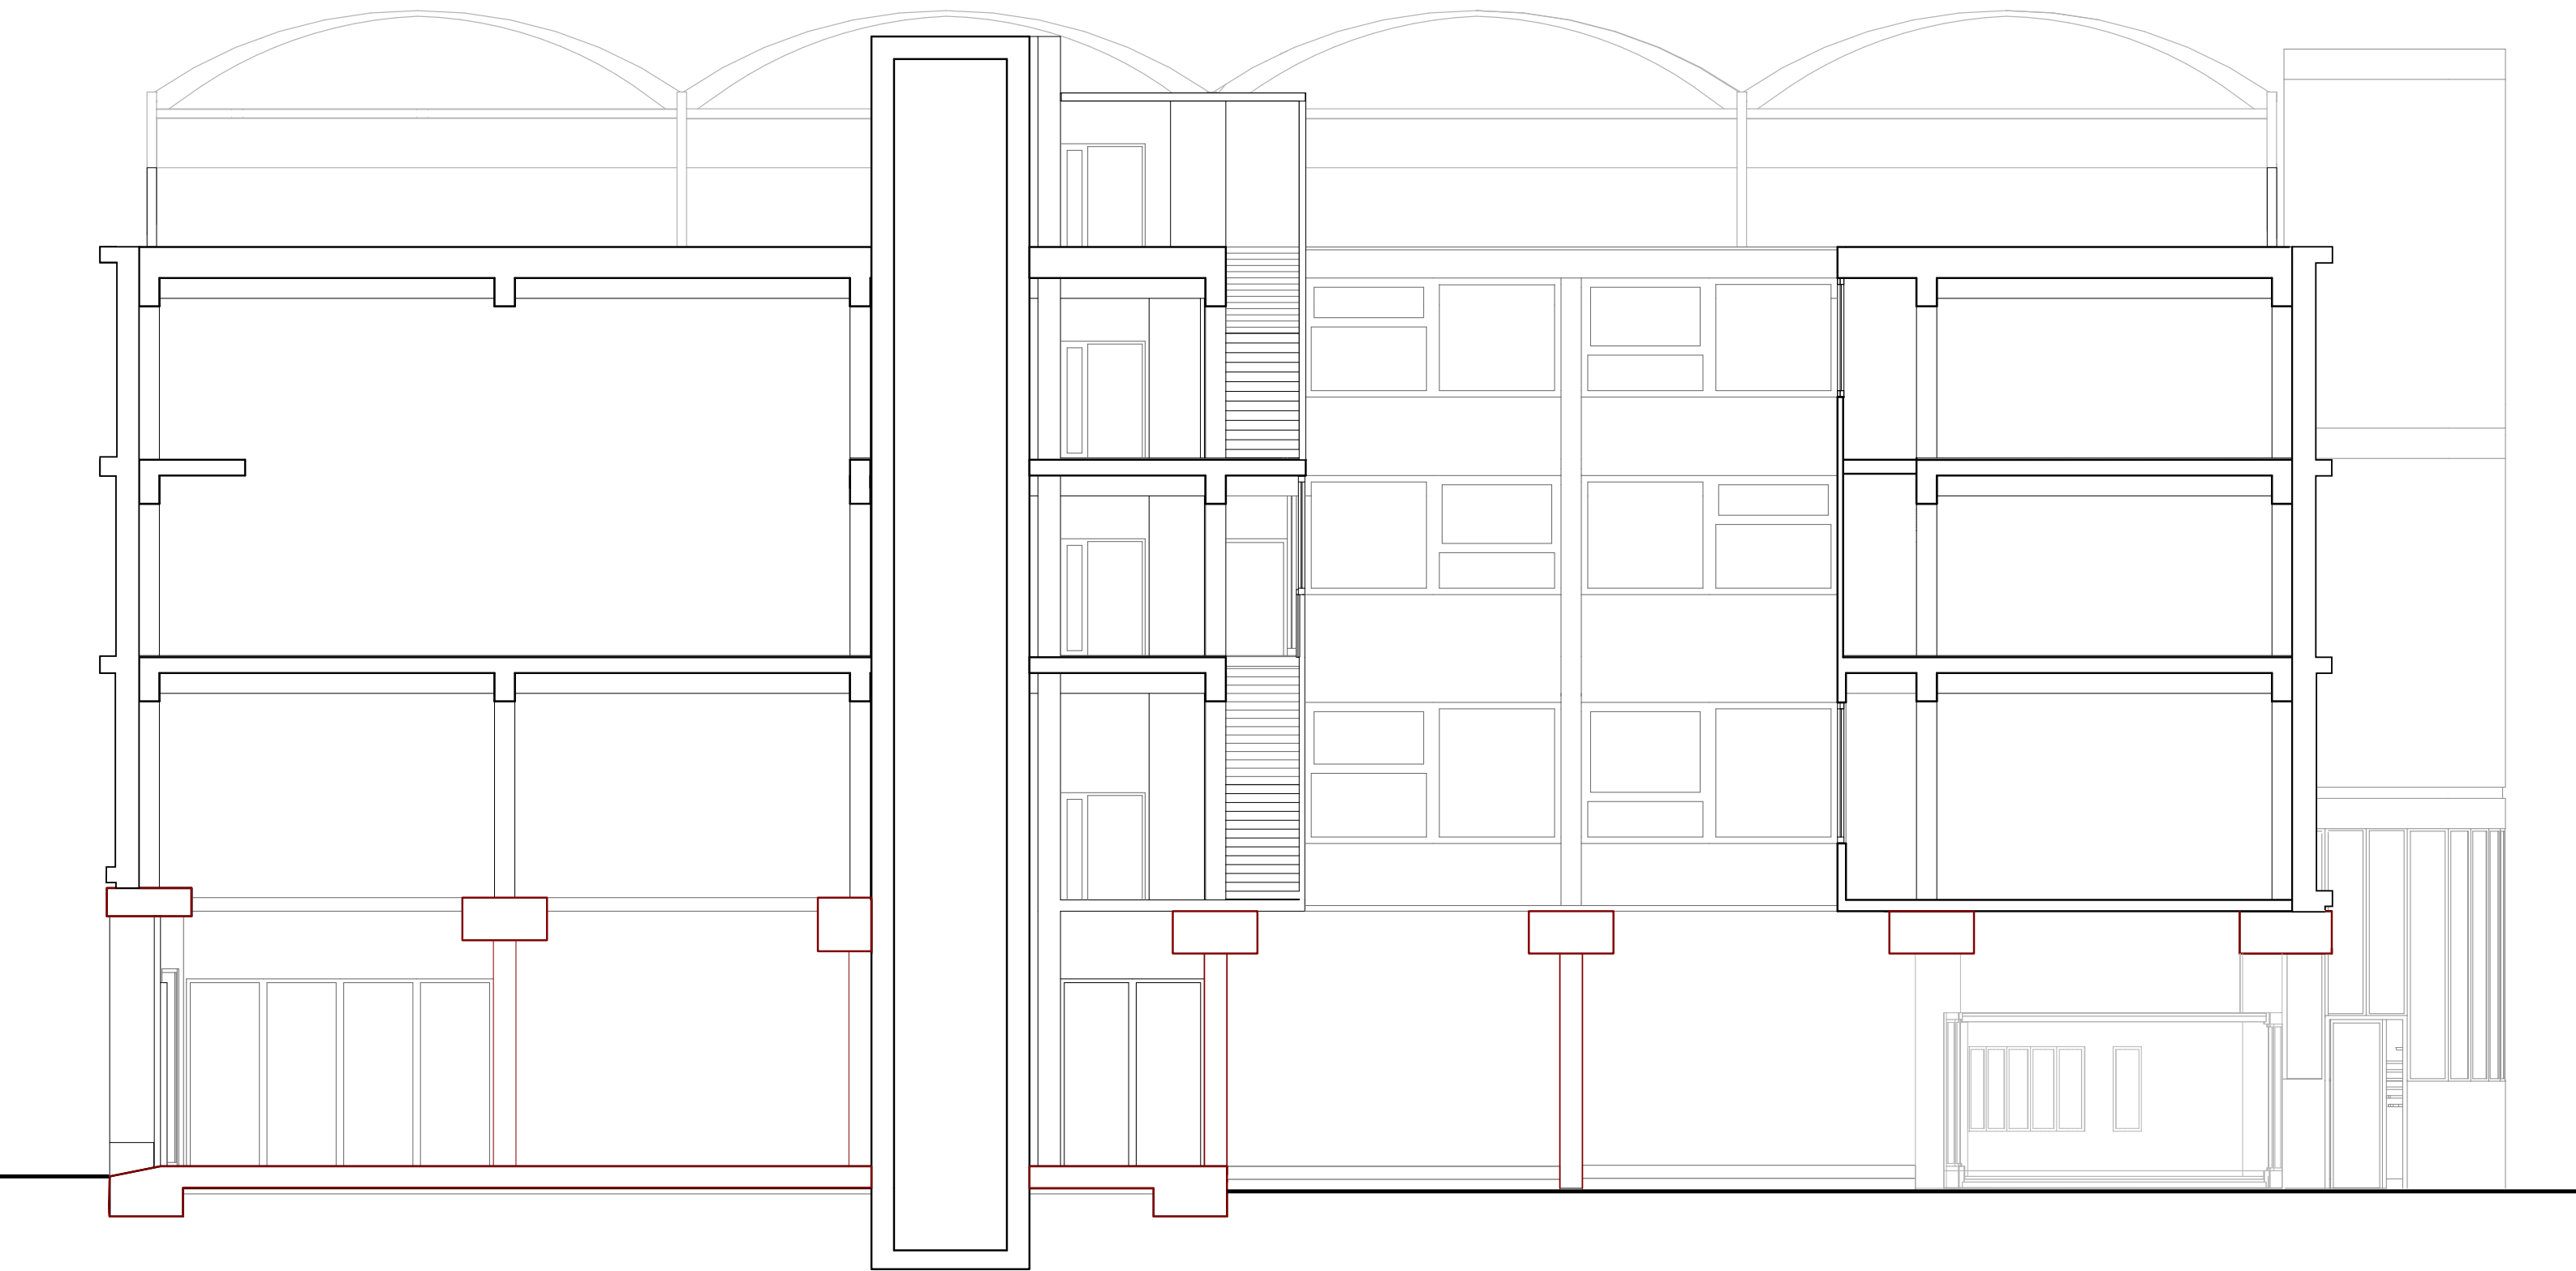



Section AA by day 1:100

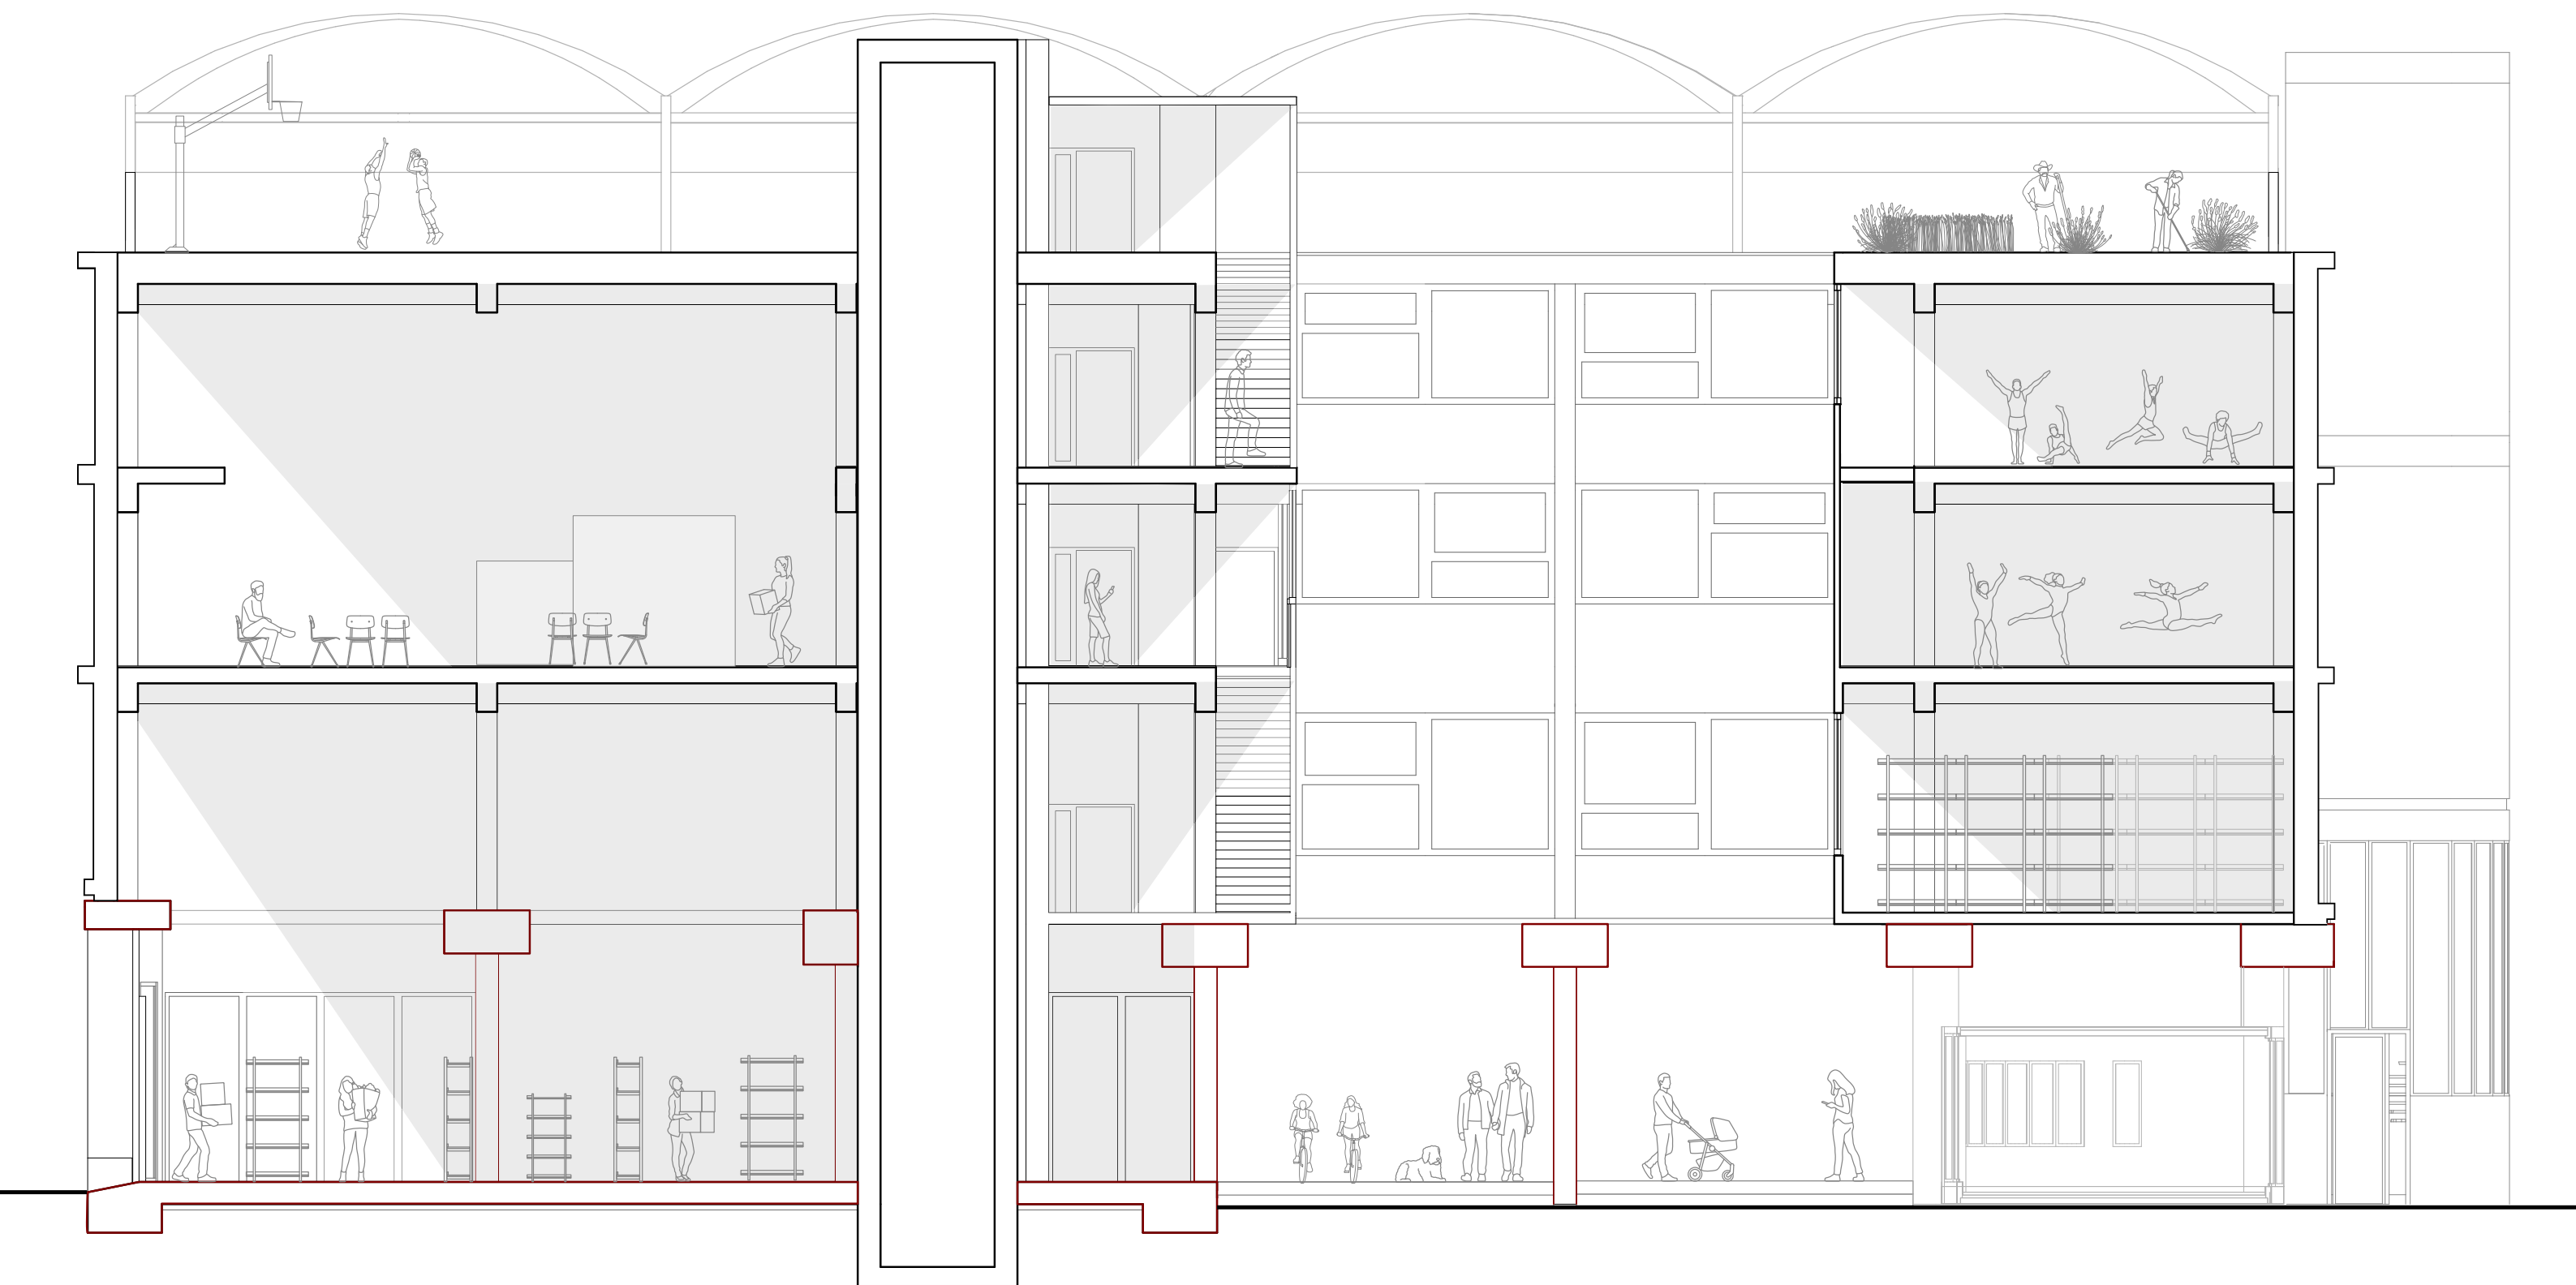


Section AA by night 1:100

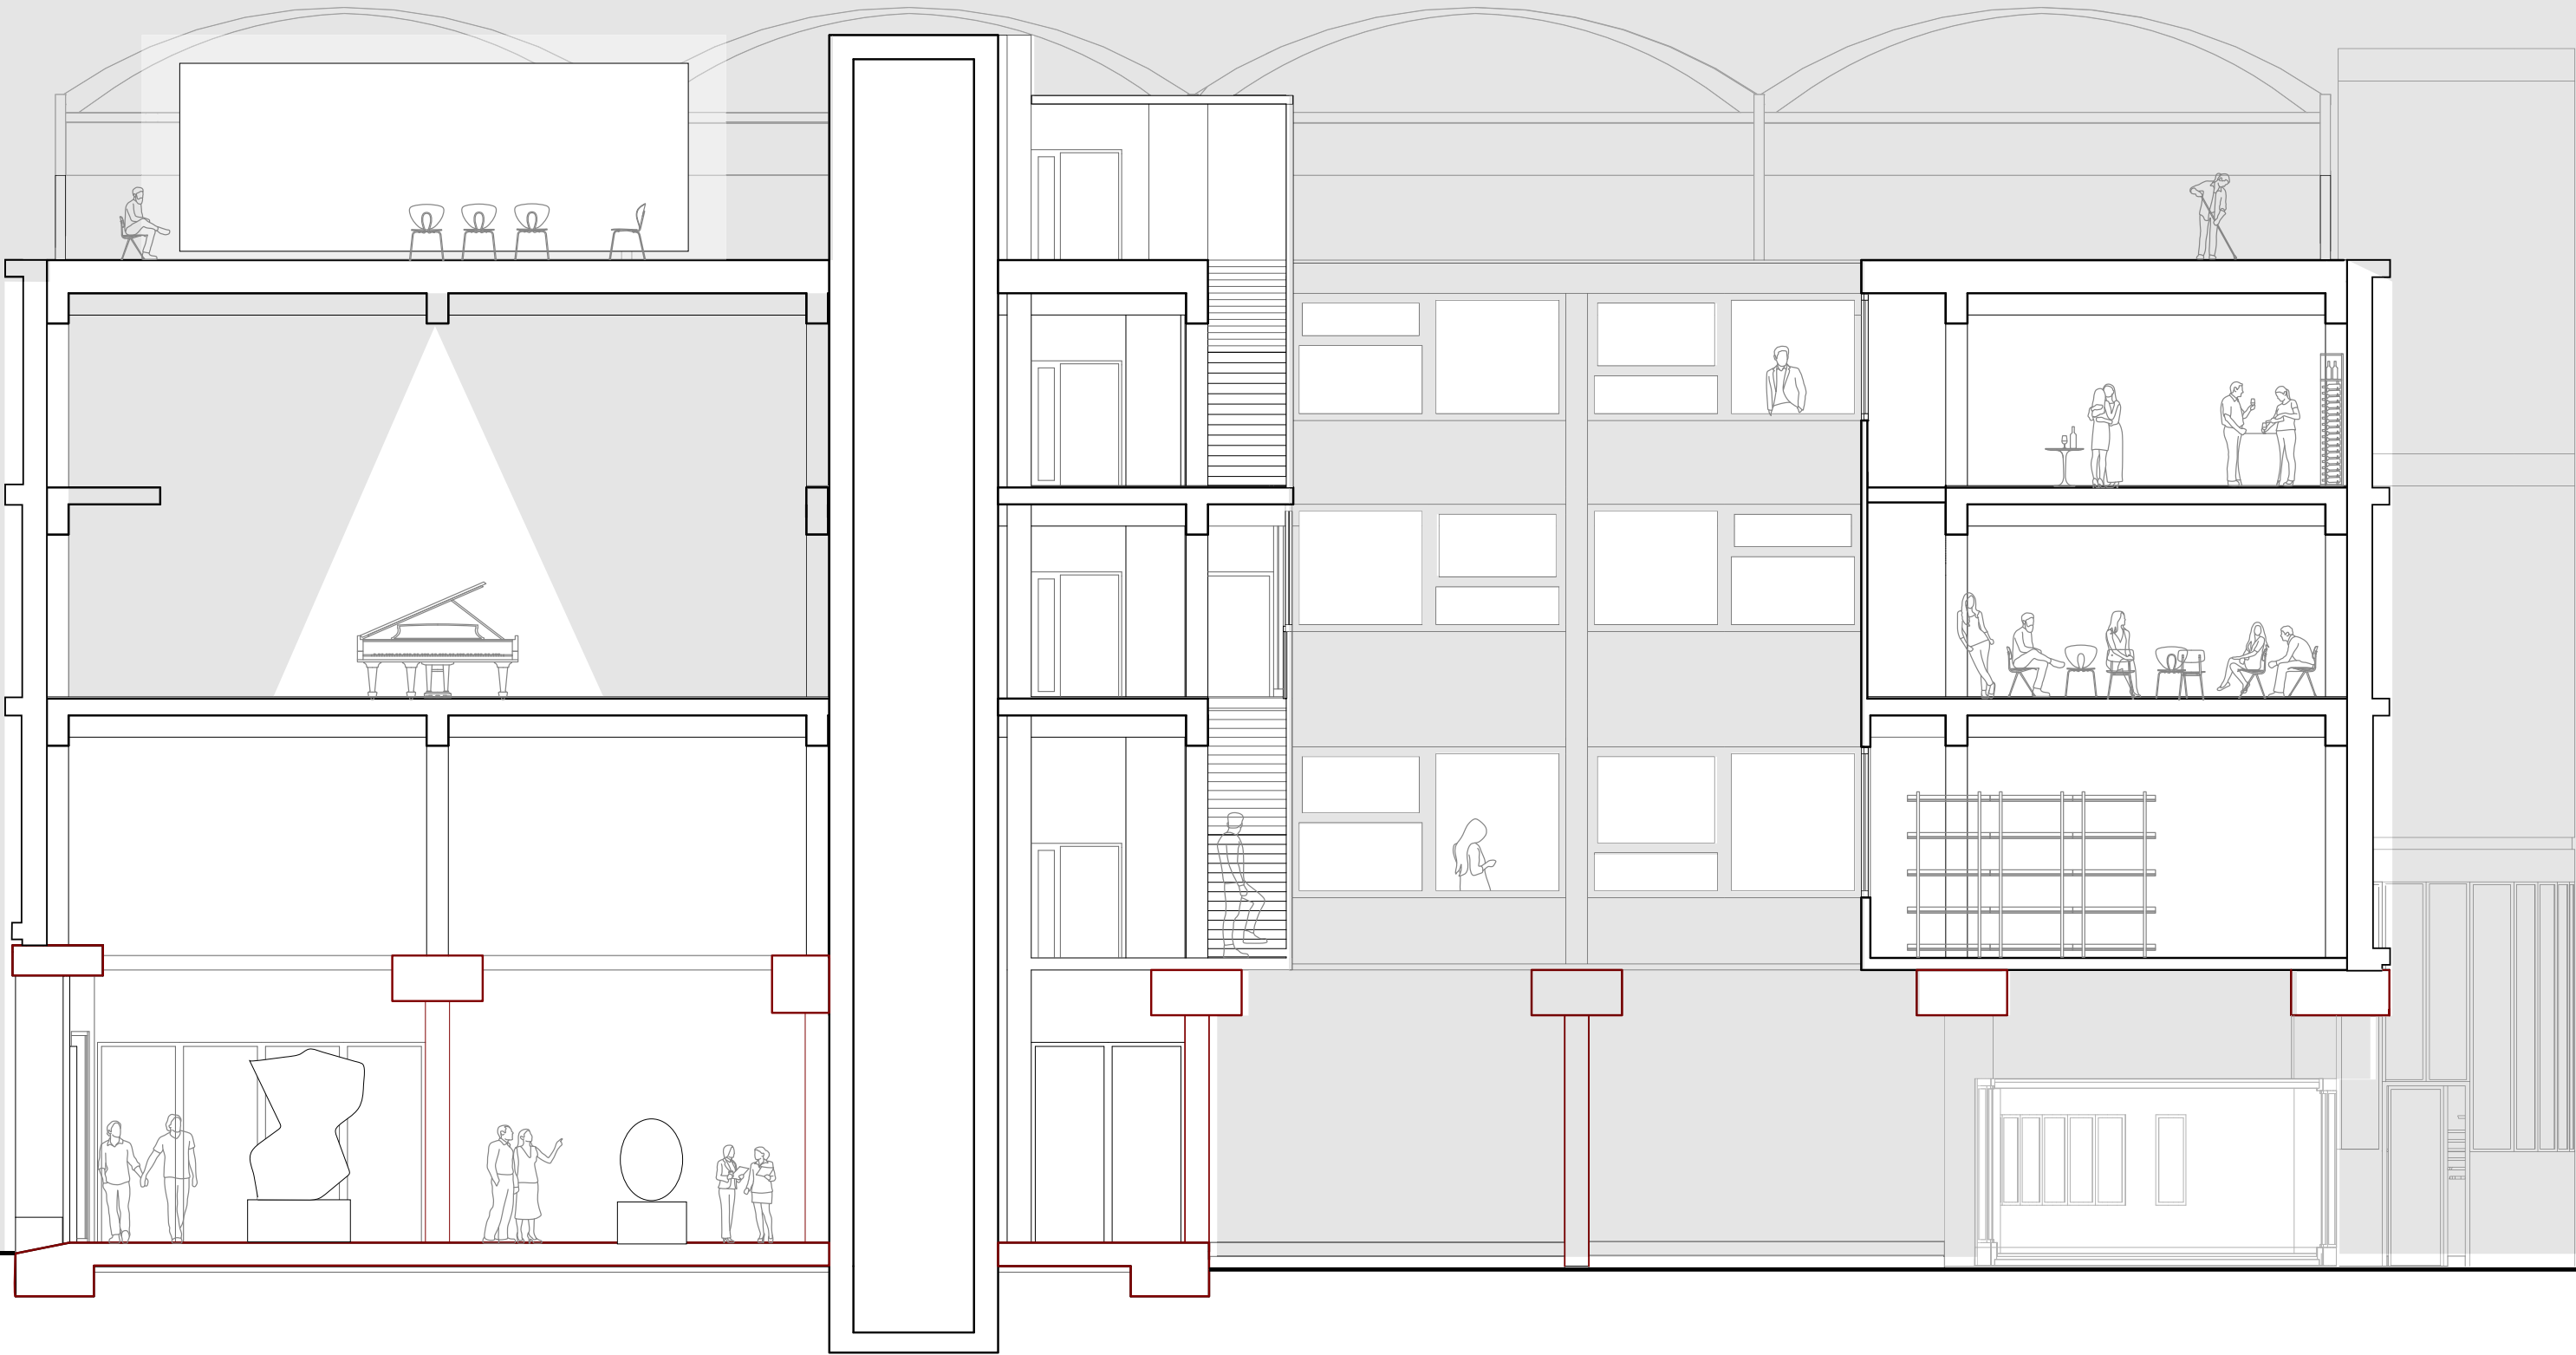

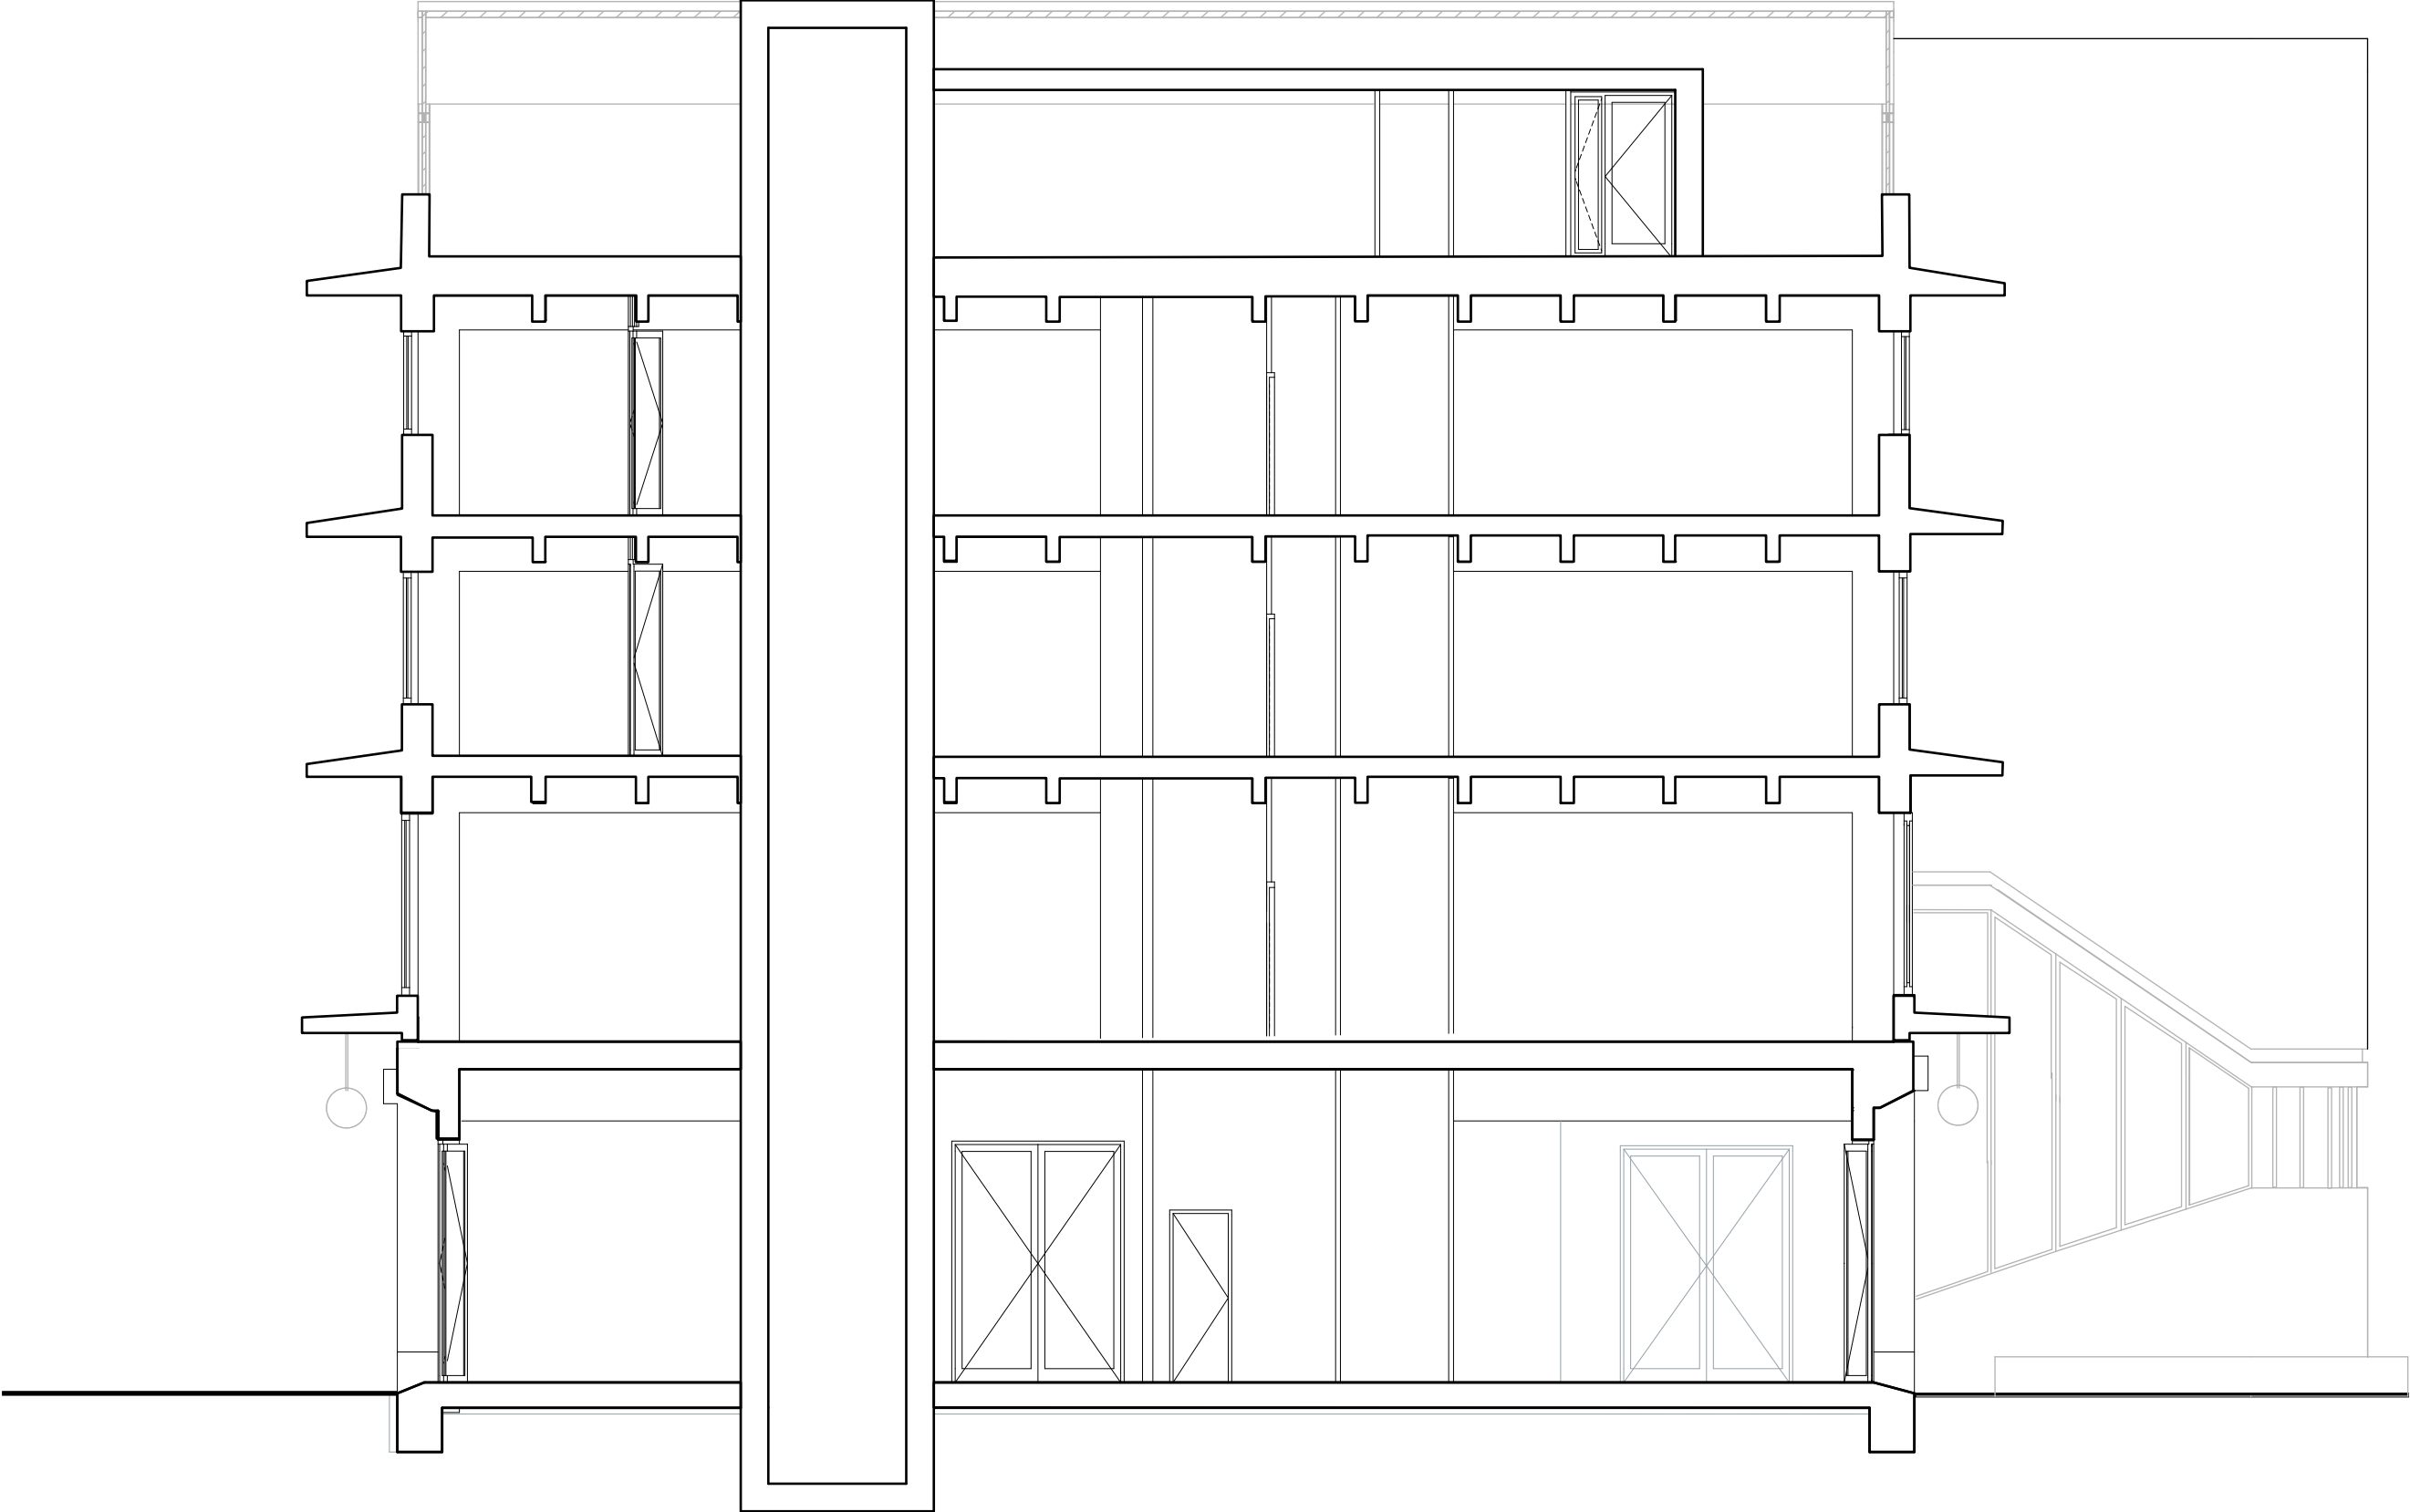


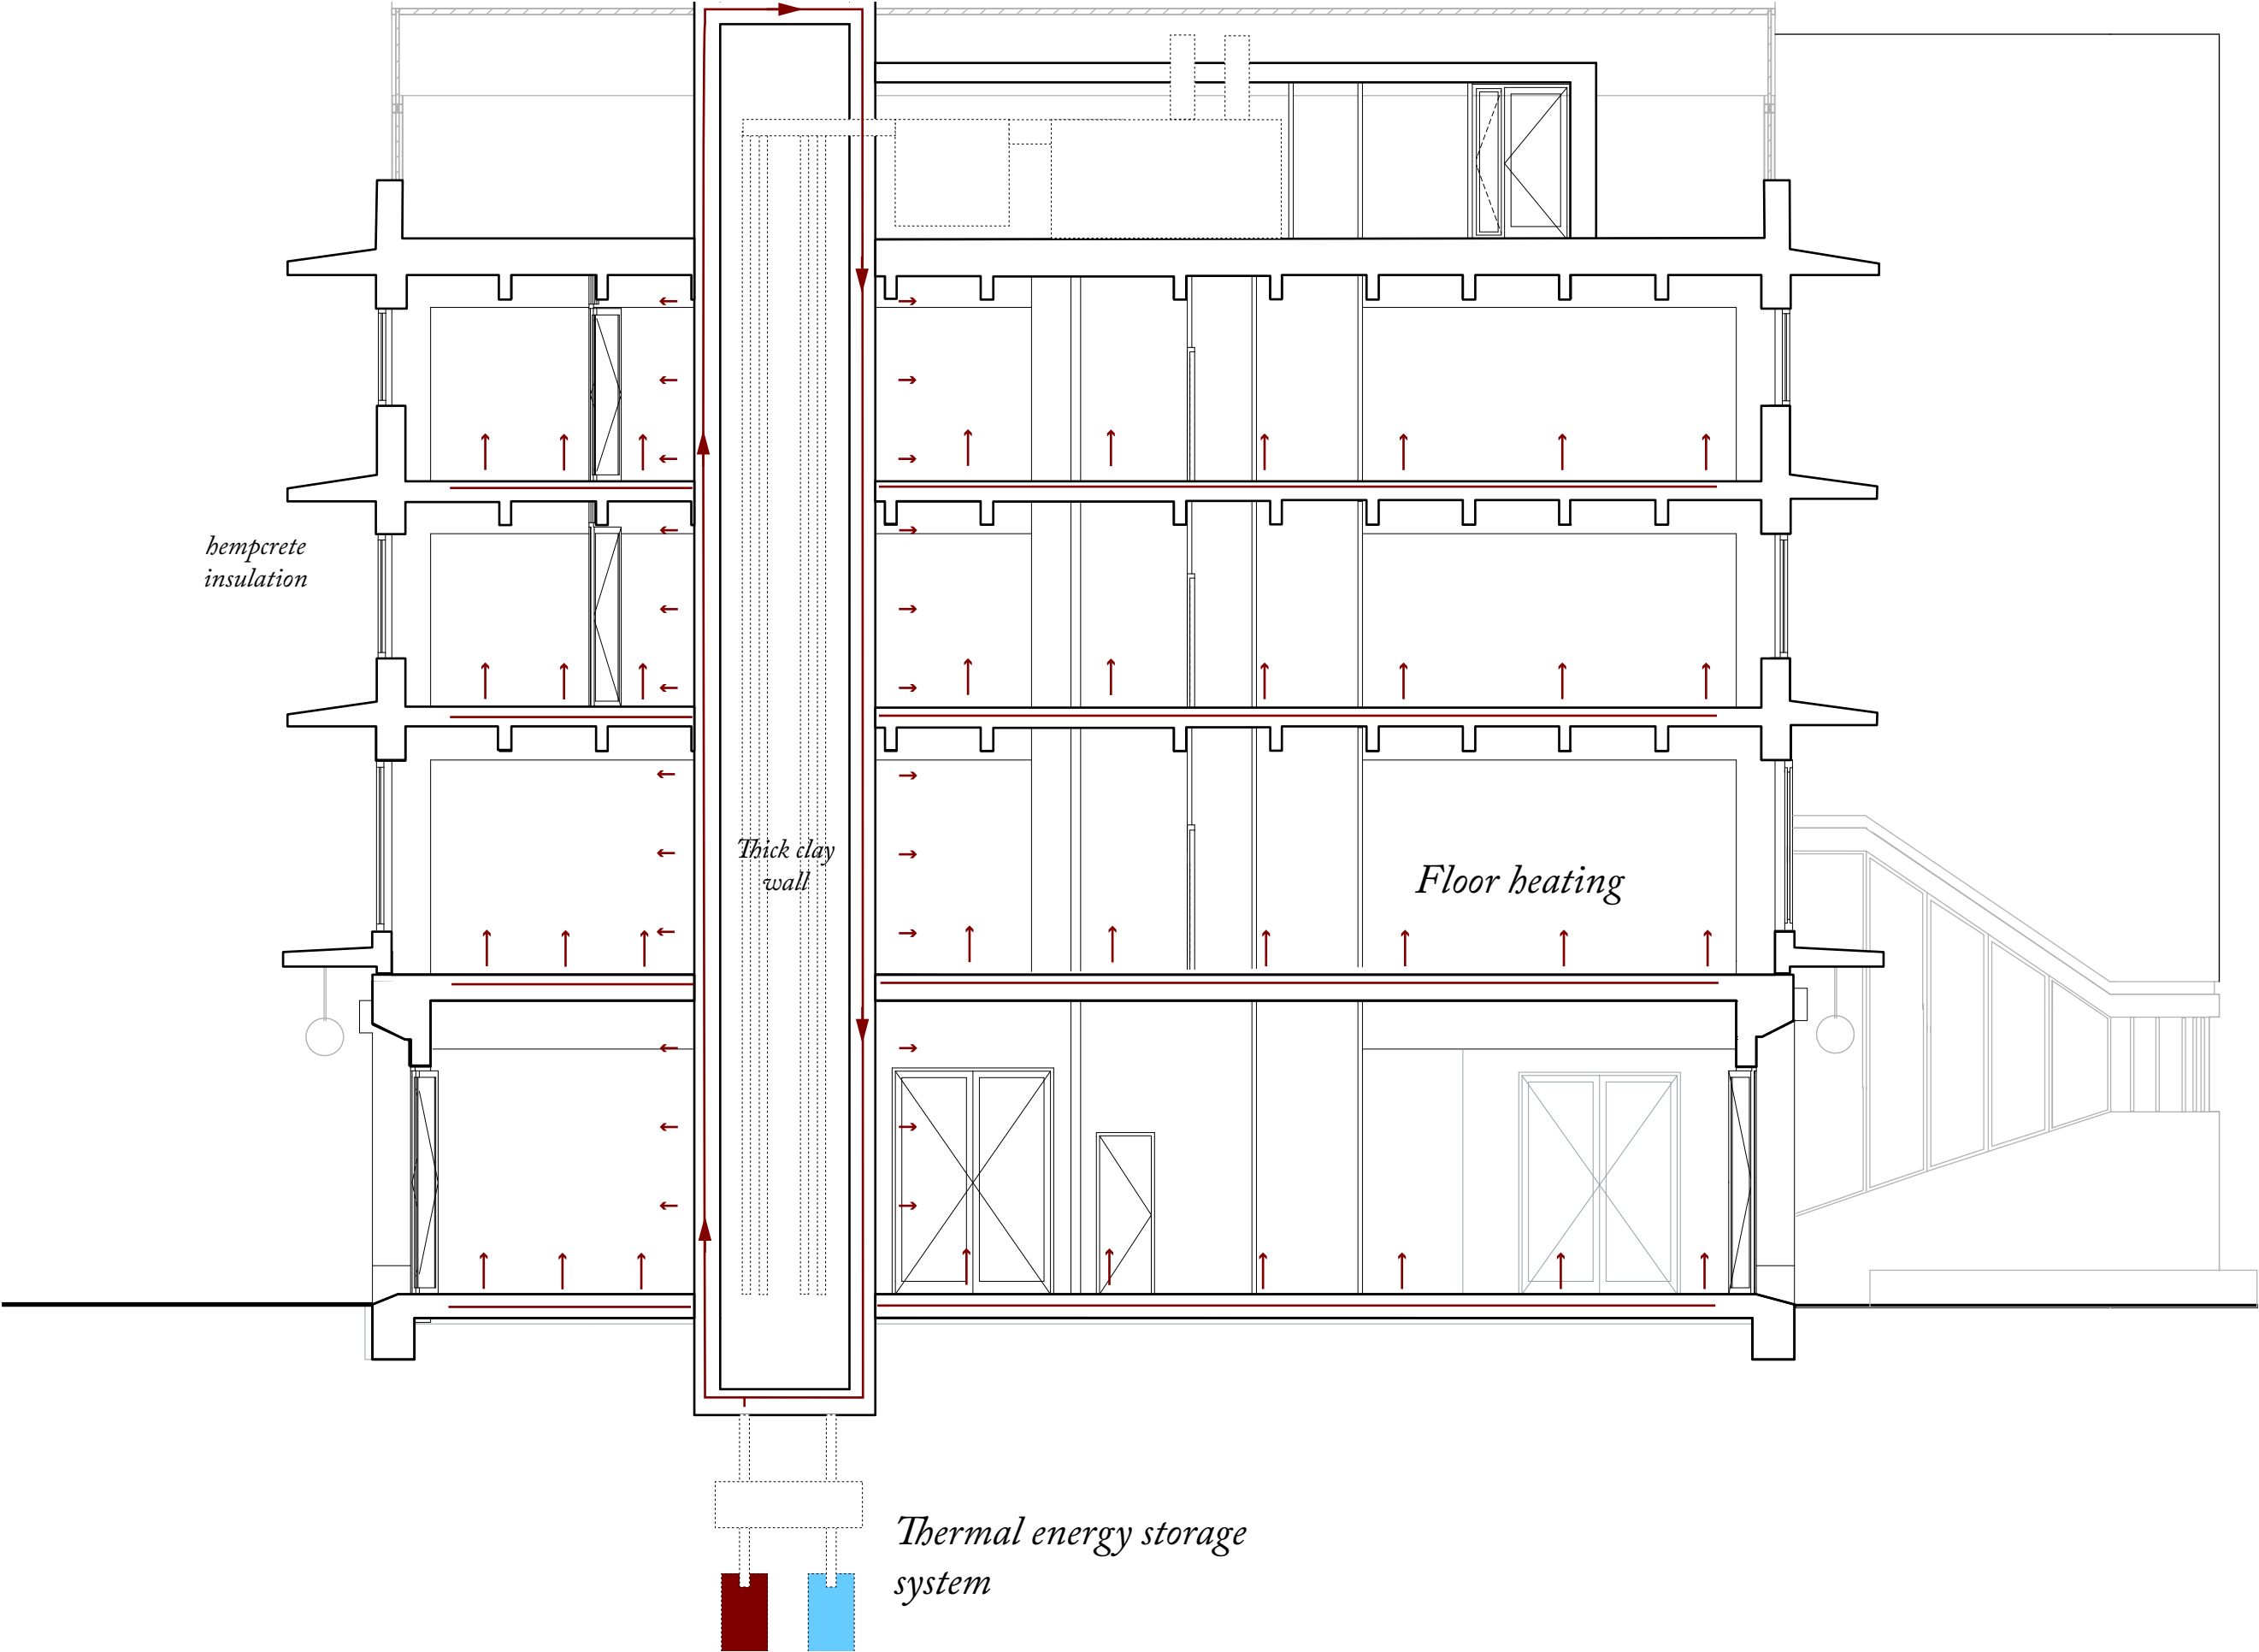


Climate summer

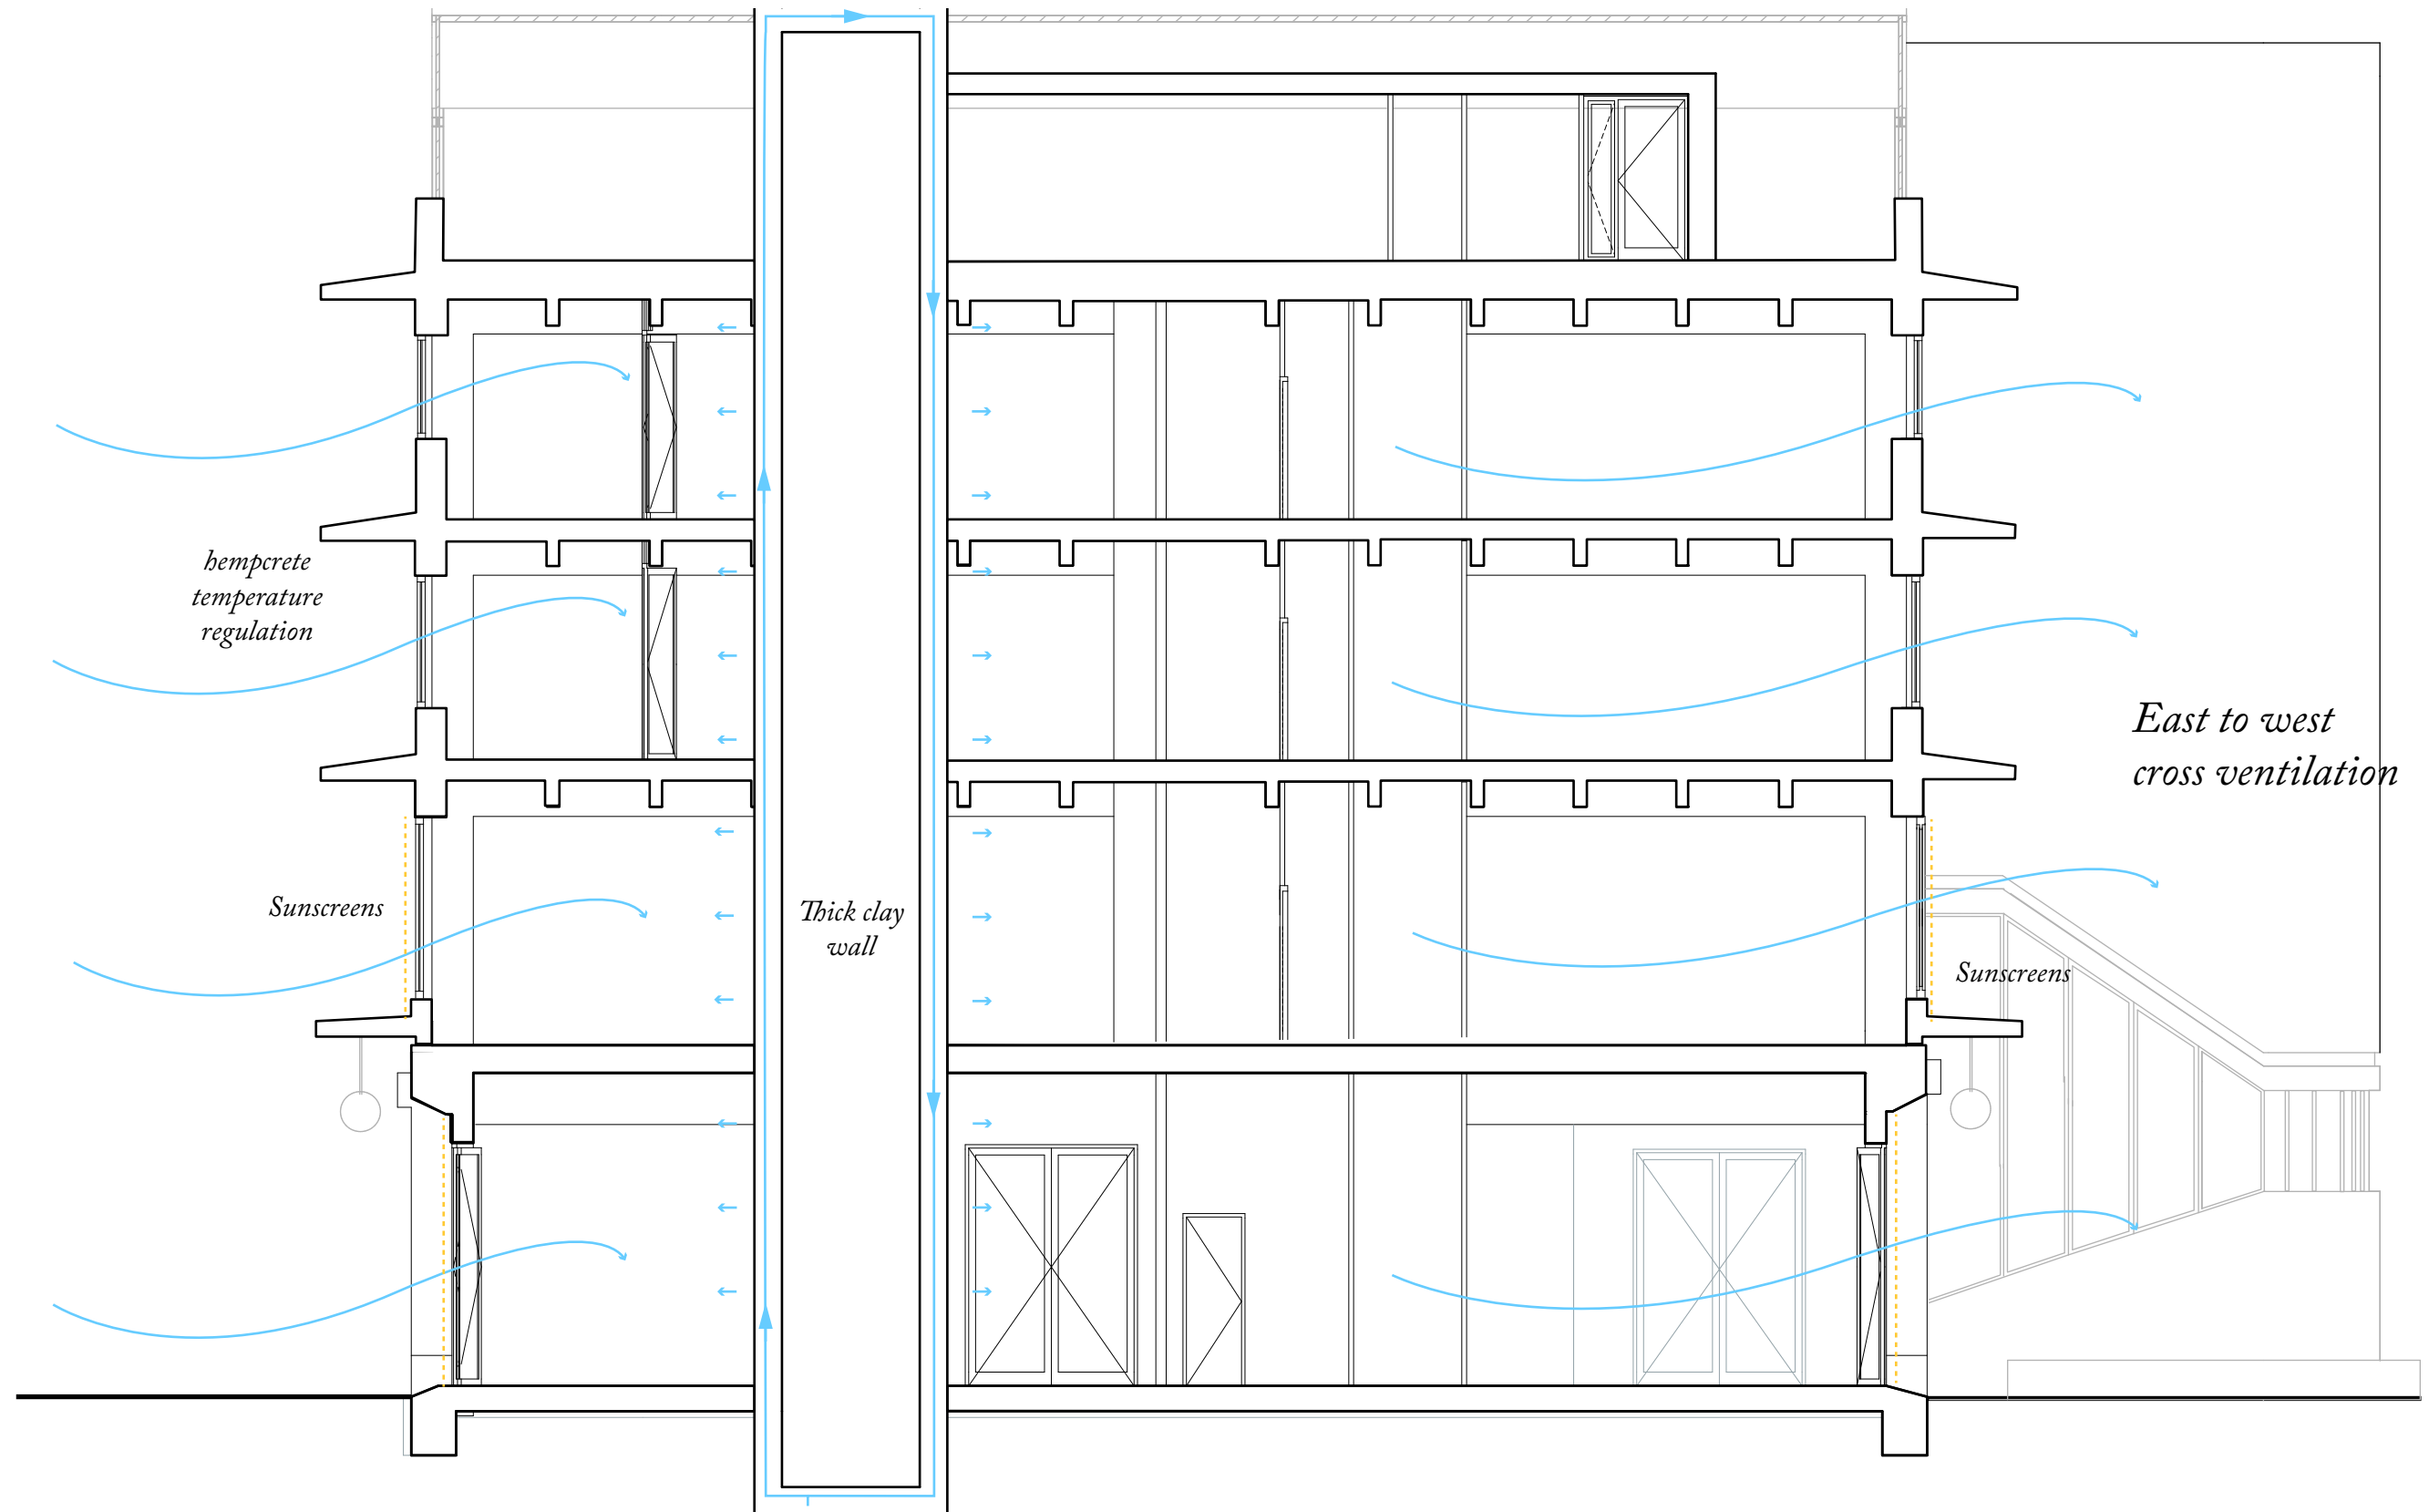


*Thermal energy storage
system*

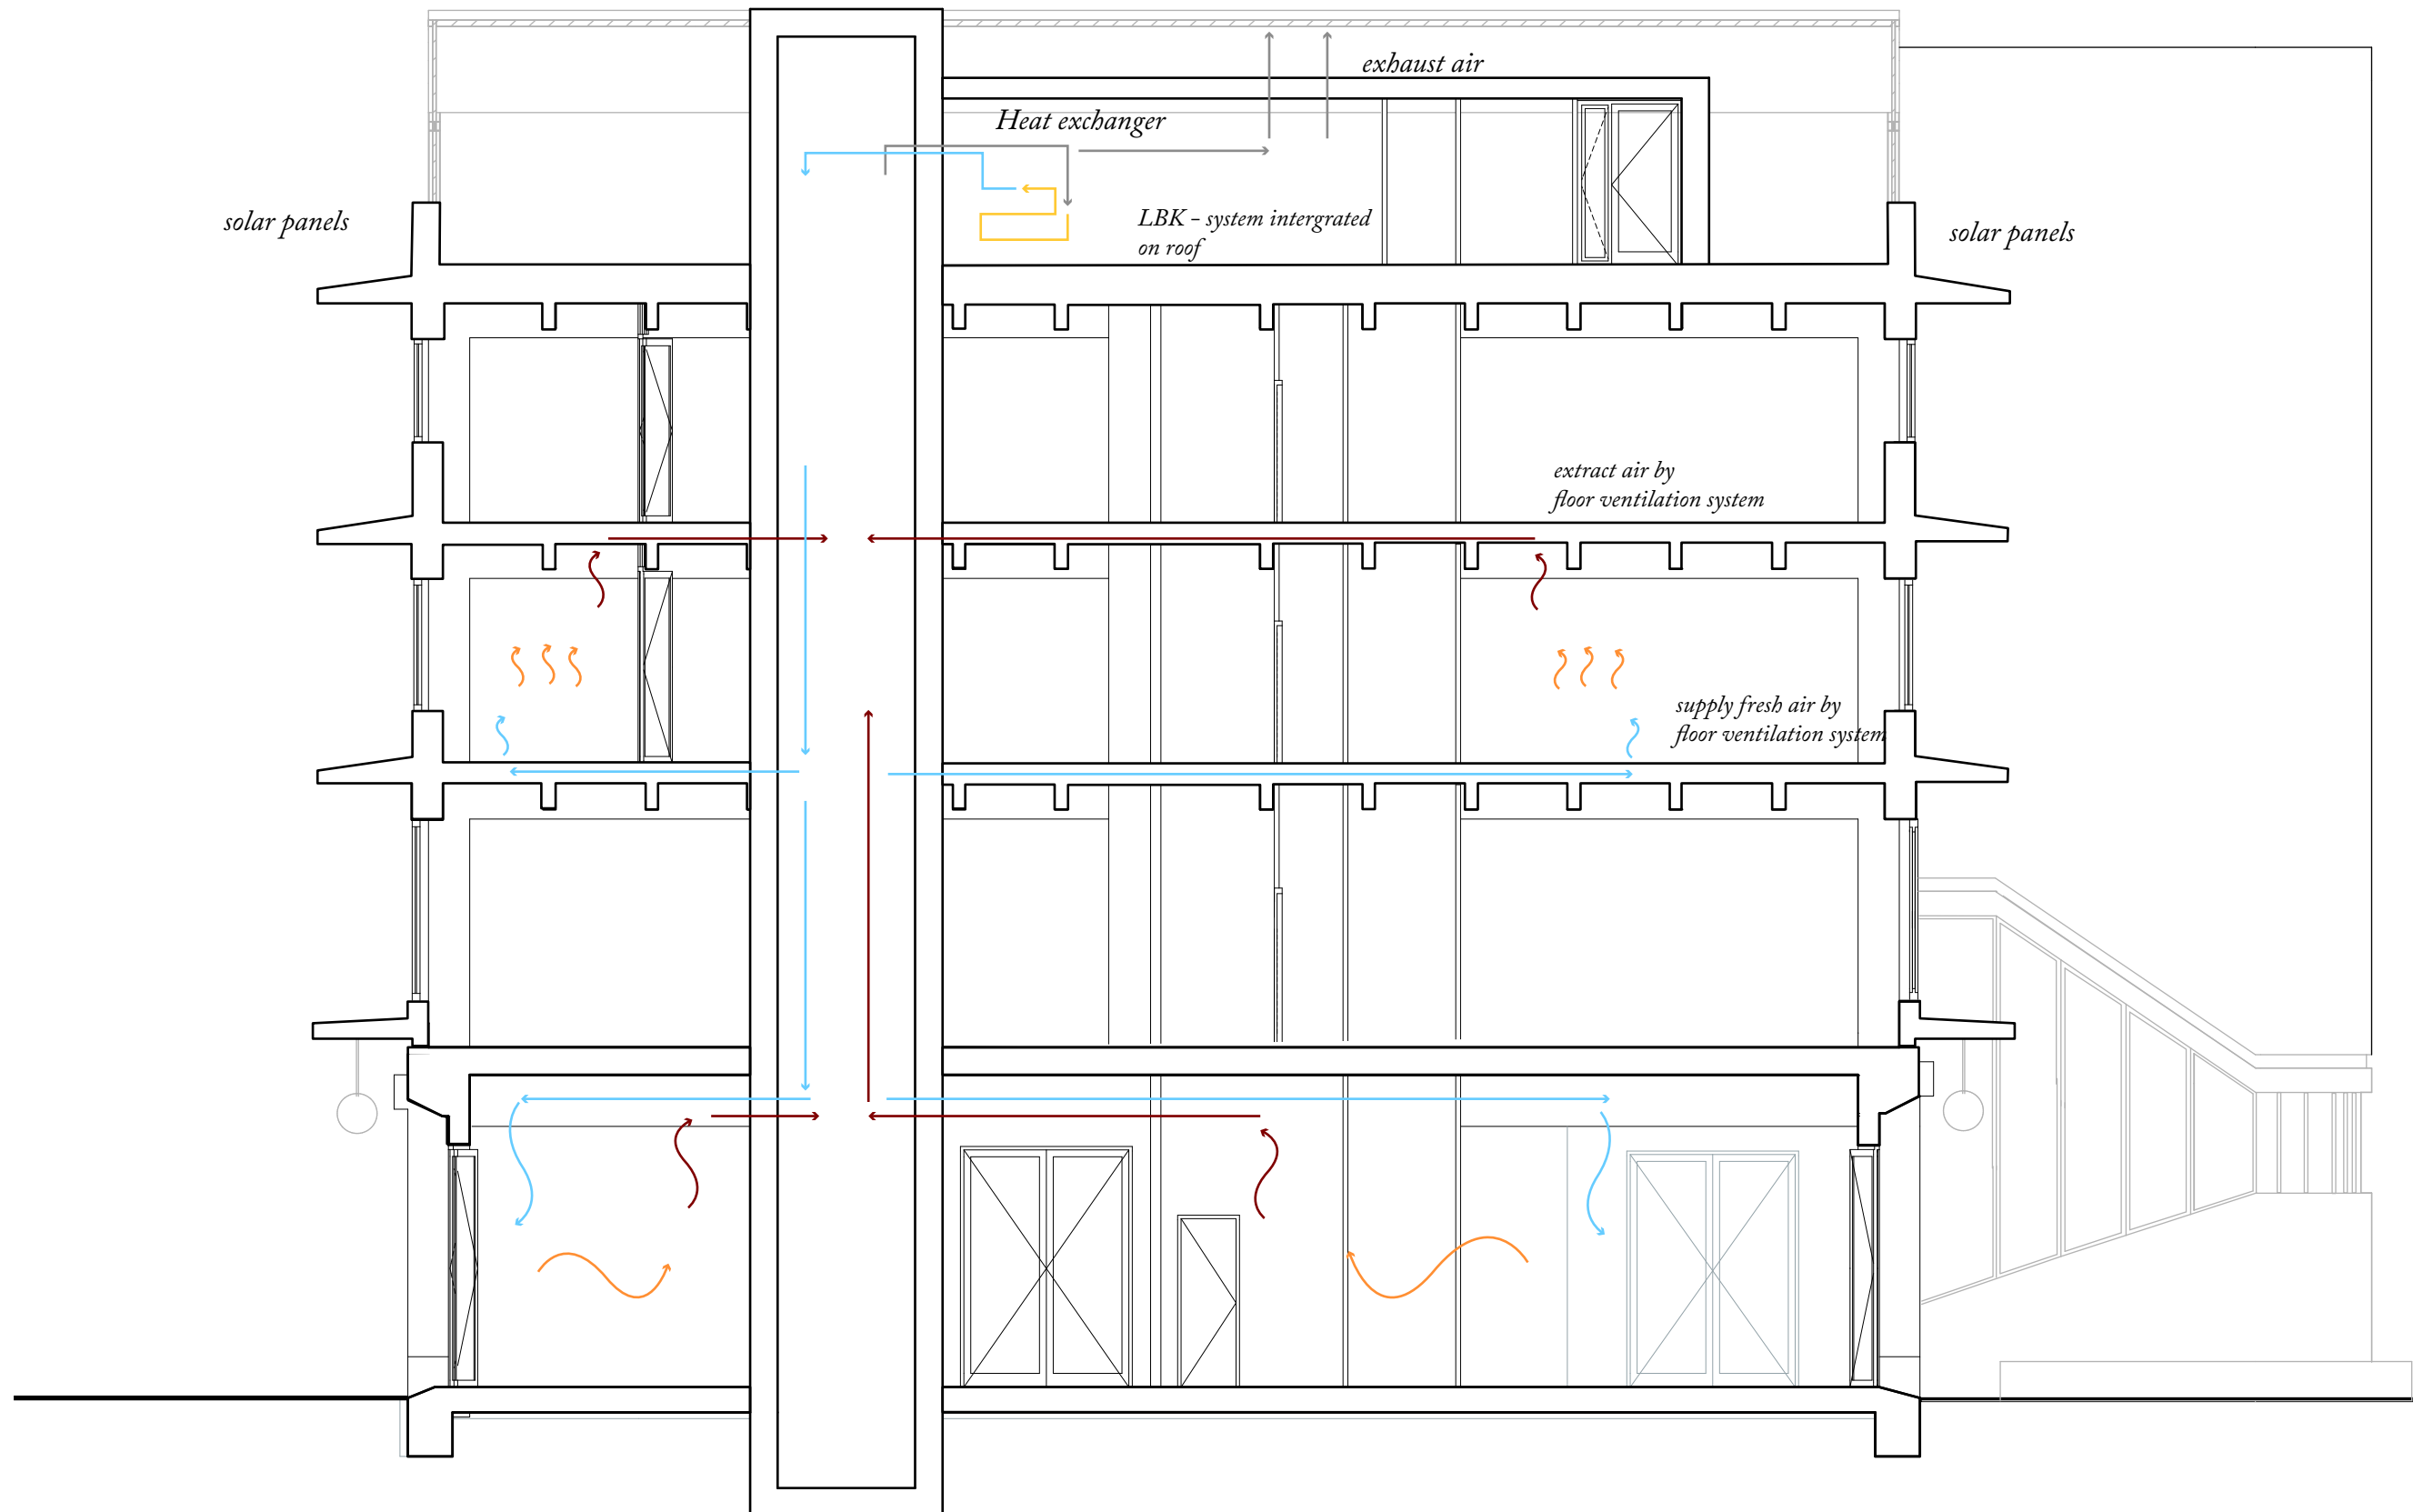


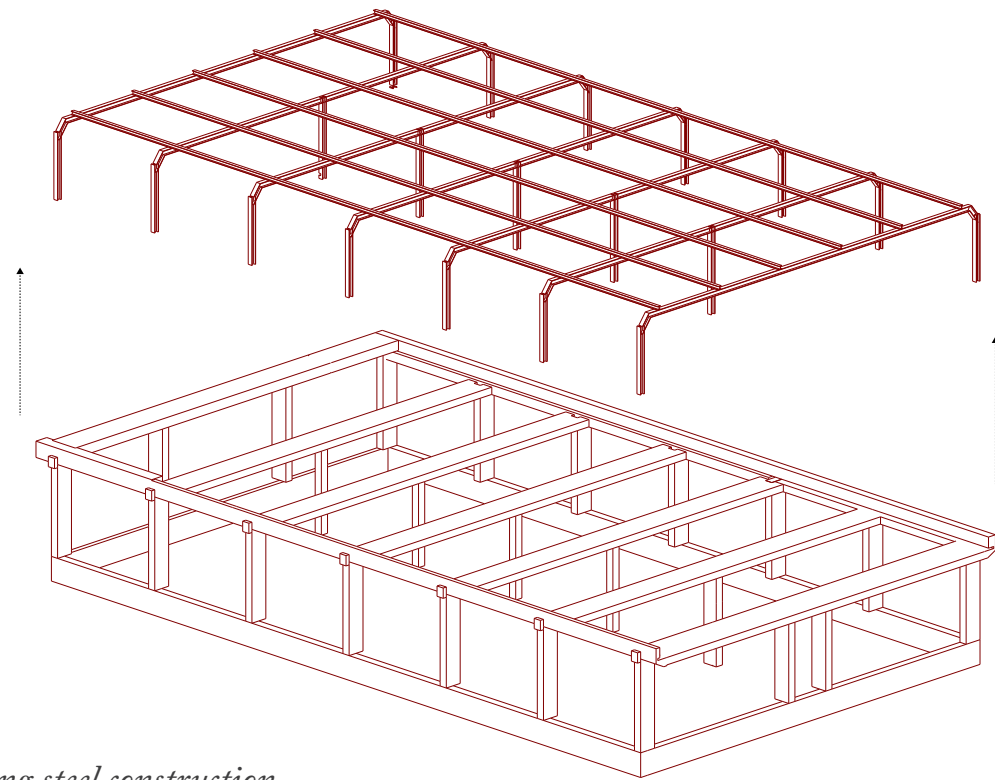

recycling steel construction

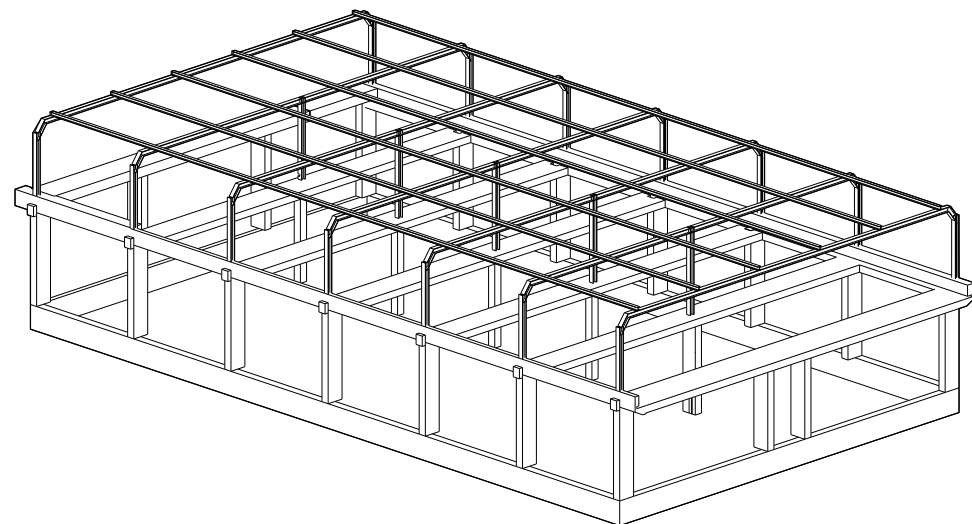

existing structure

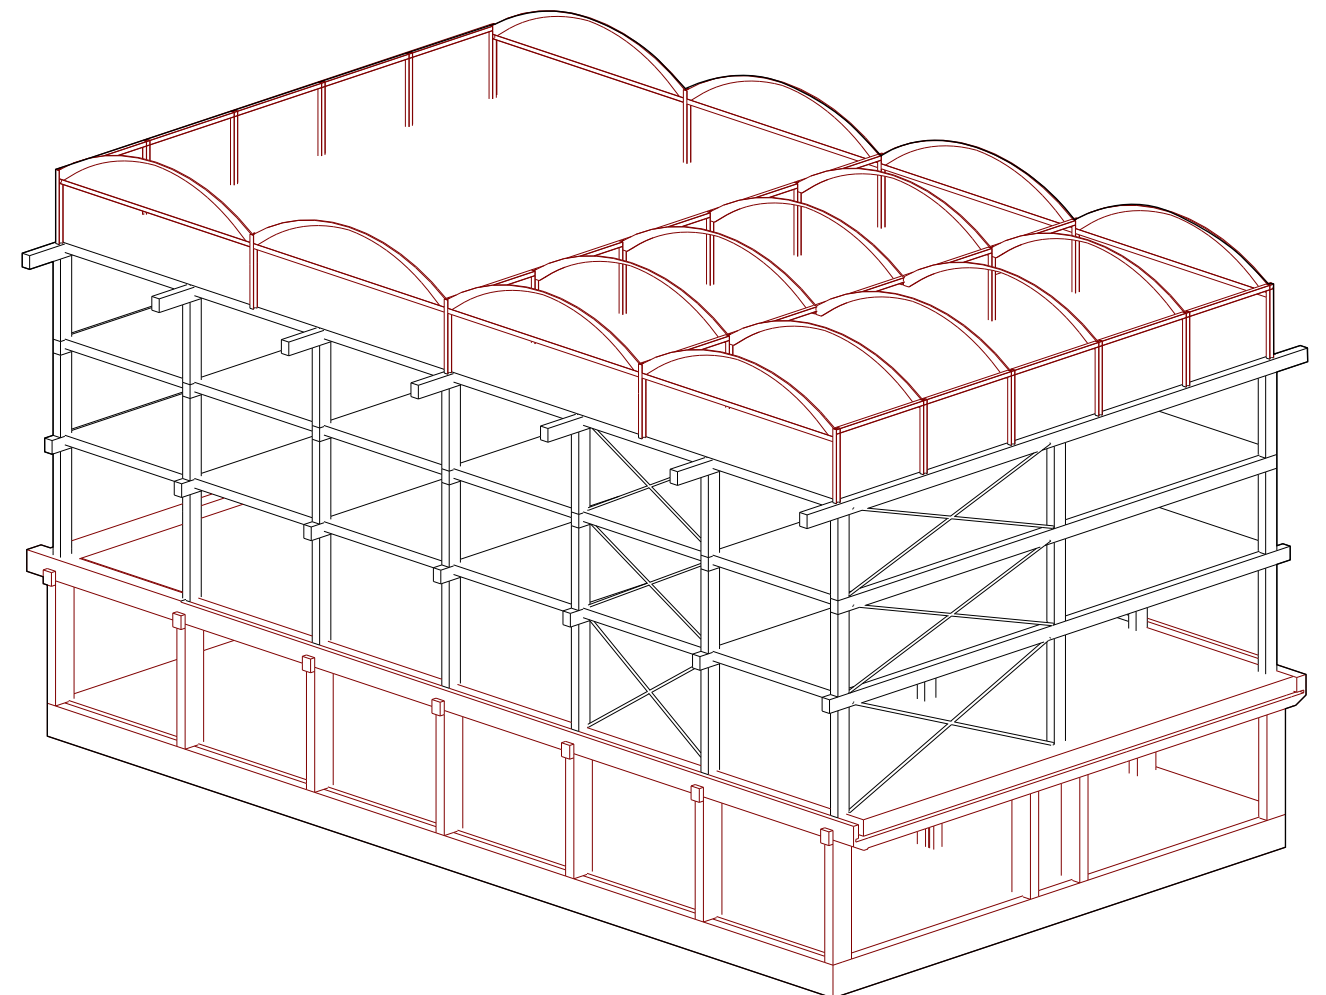

proposed structure design

