


TYPOLOGIES:

small communities for big encounters

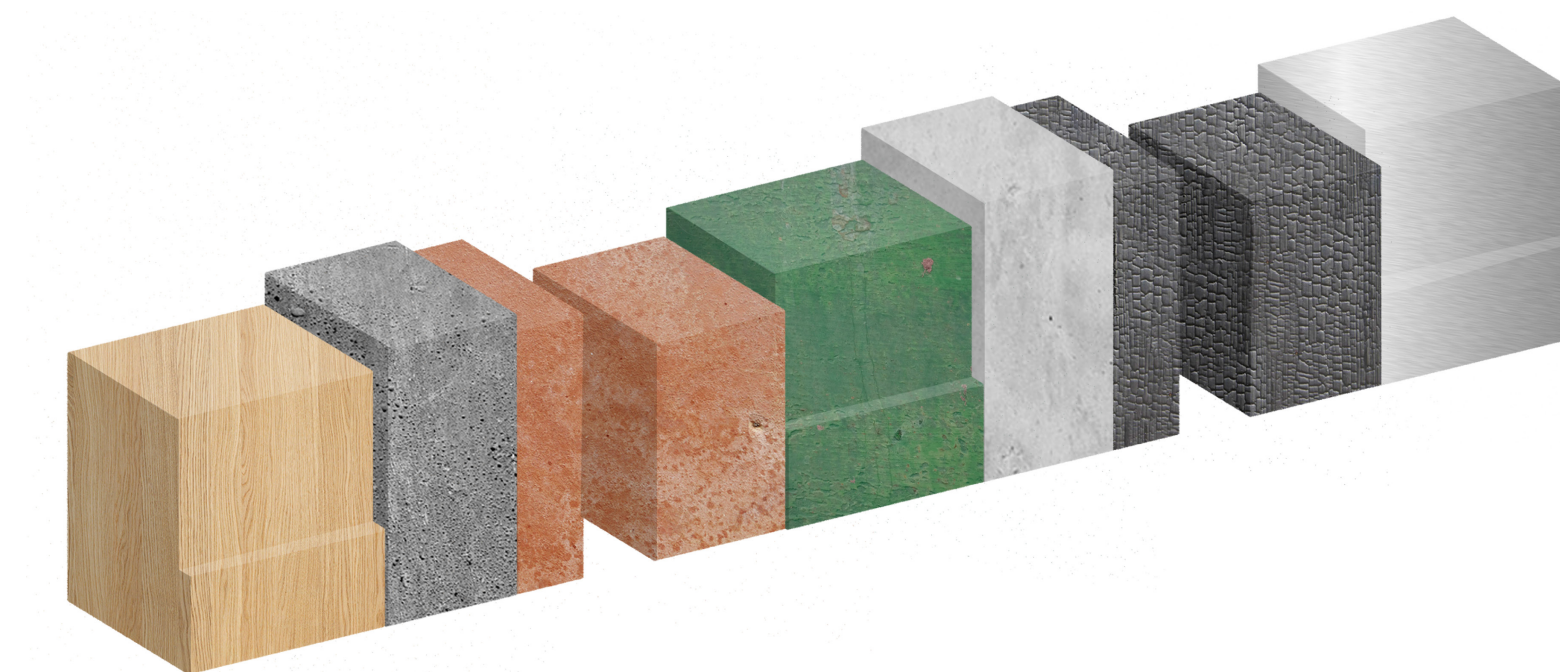

Maximilian Mehl
17 June 2022
P5 Presentation
Advanced Housing Design Studio

01

Research & Urban Masterplan

02

Concept & Design

03

Building Technology

01

Research & Urban Masterplan

02

Concept & Design

03

Building Technology



Project location

Blijdorp

City Center

0 500 m



Legende

Project location


Blijdorp

Central Station

City Center




Project location

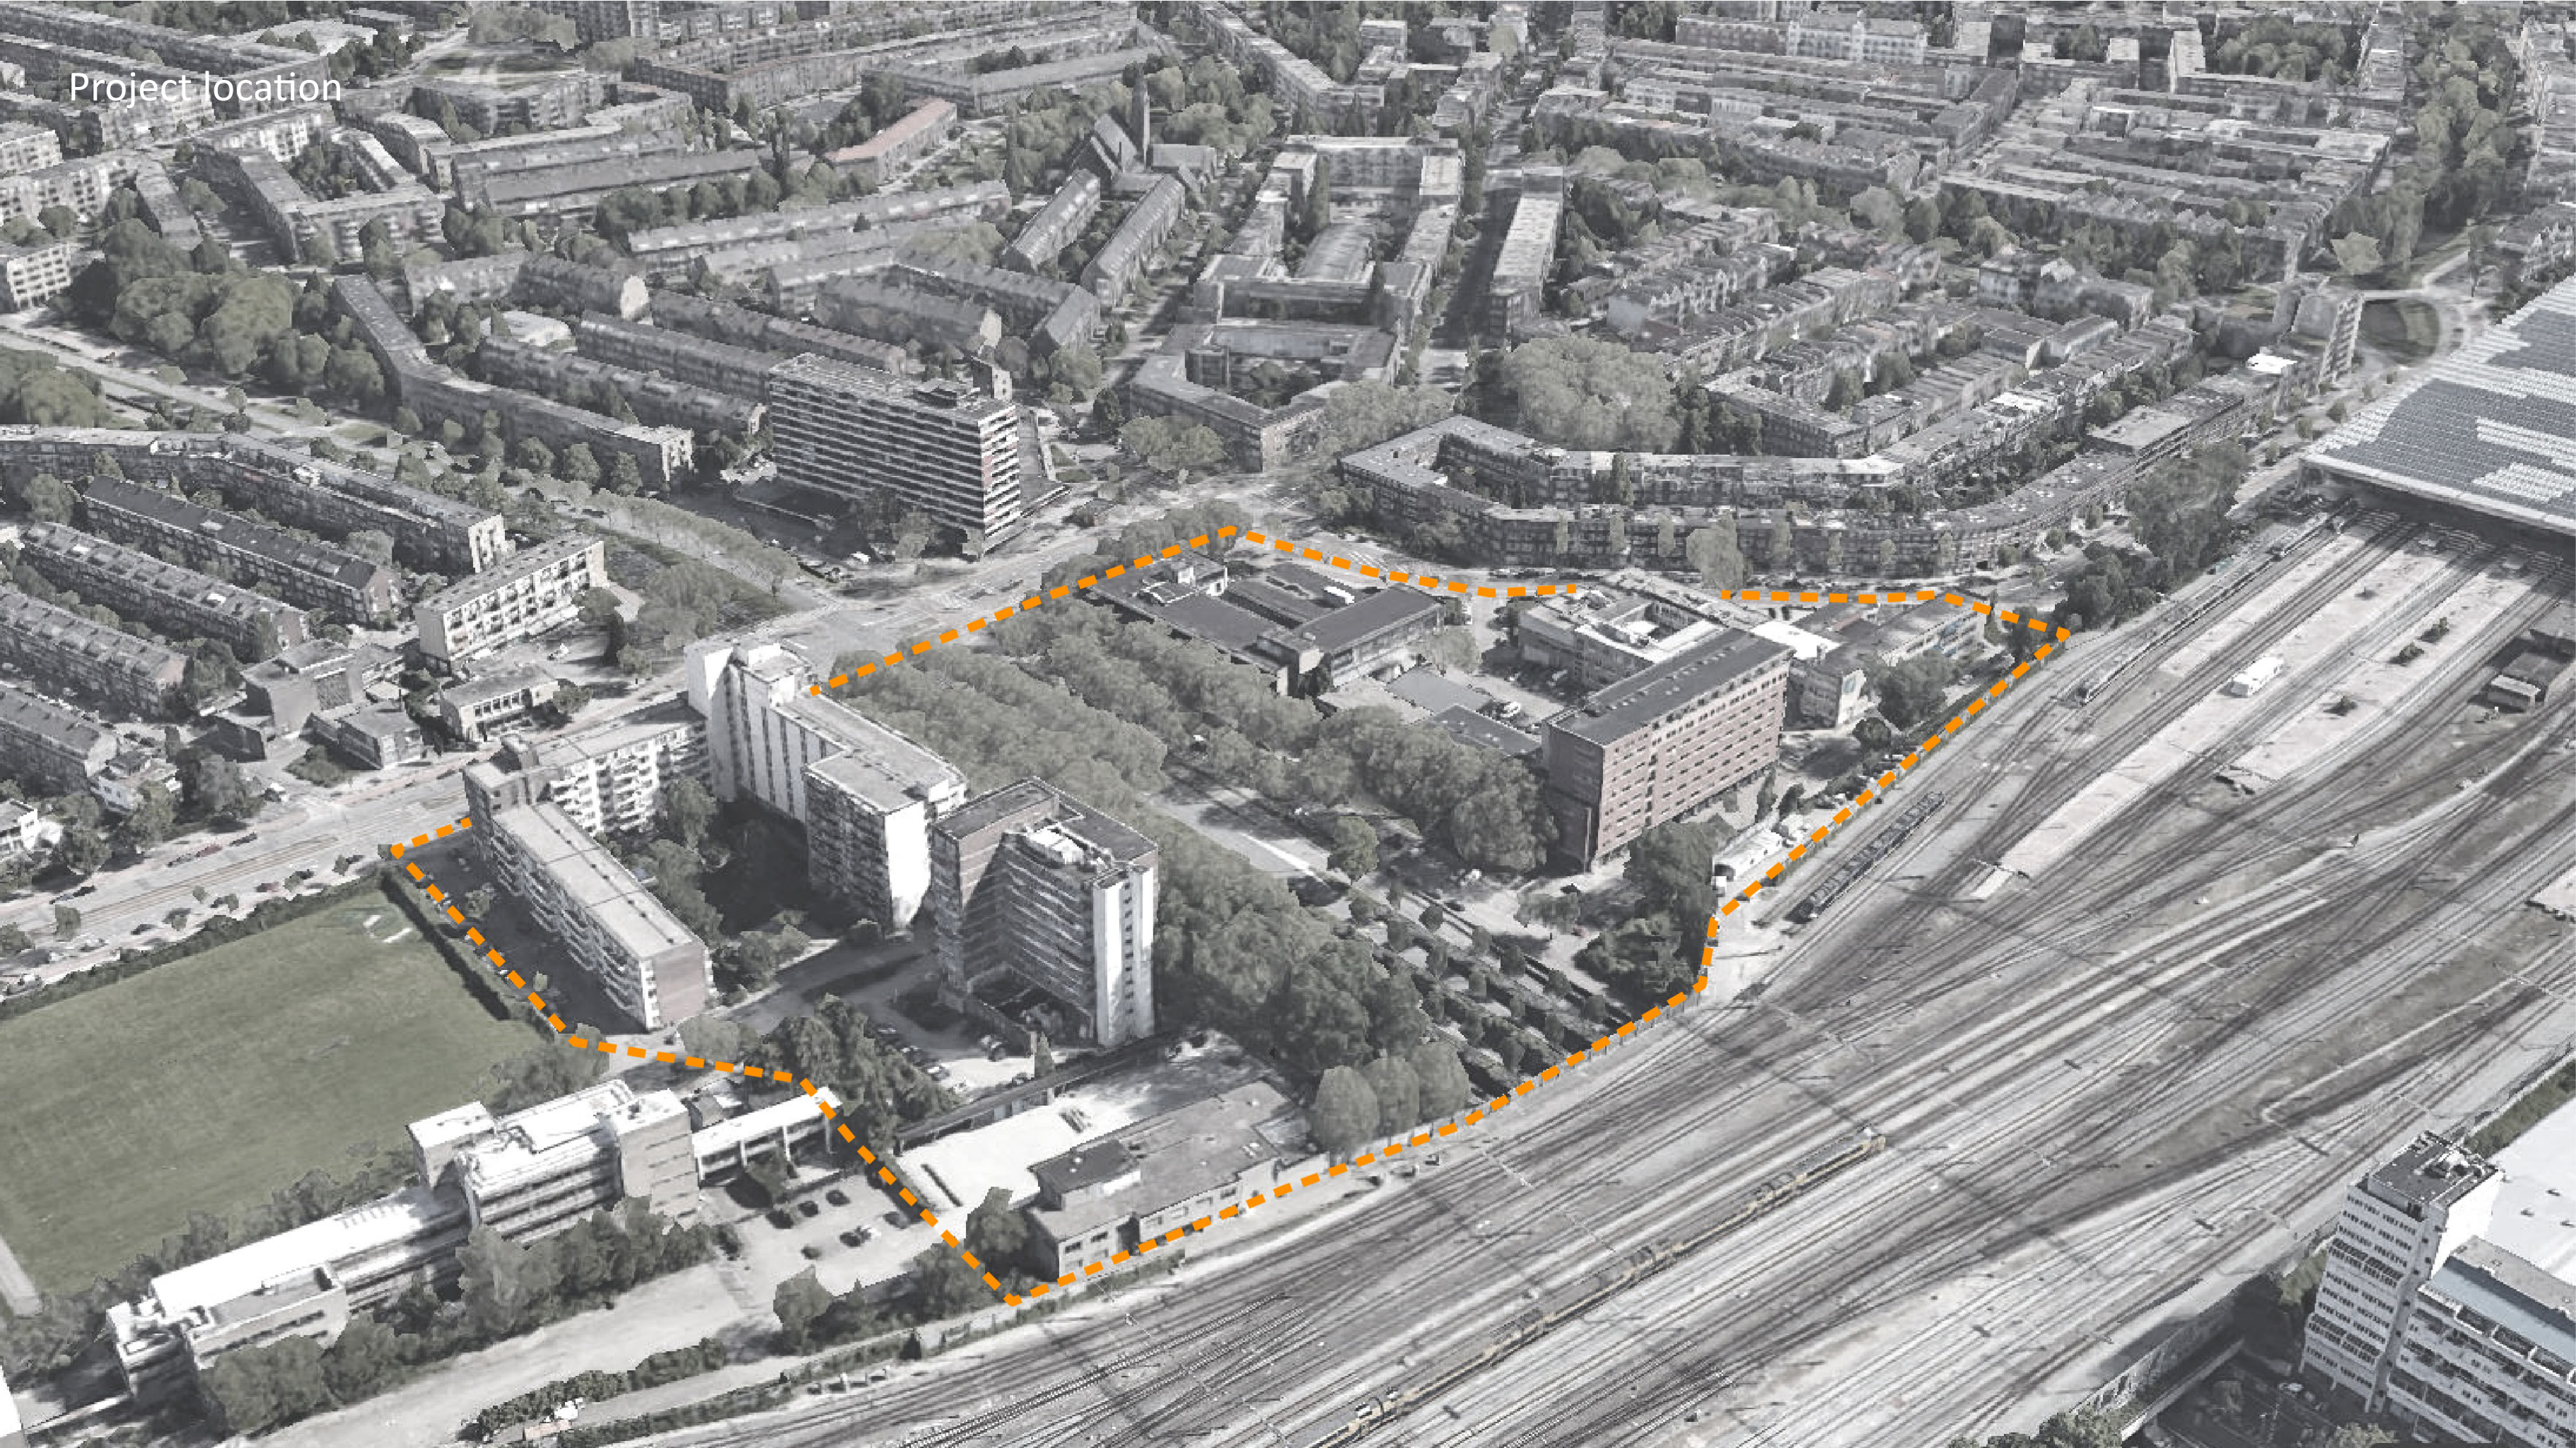

Problem Statement: Anonymity & a lack of identity



Walenburghof

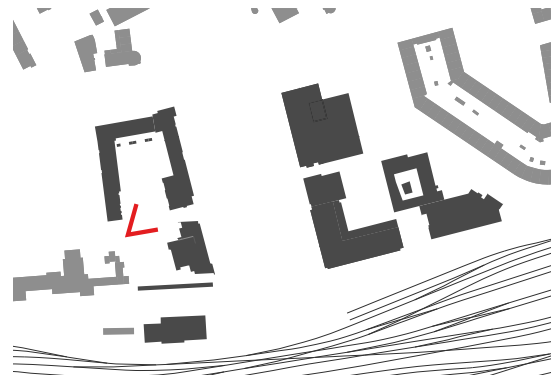

Problem Statement: Anonymity & a lack of identity



Walenburghof



Problem Statement: Anonymity & a lack of identity




Walenburghof



Problem Statement: Anonymity & a lack of identity




Walenburghof

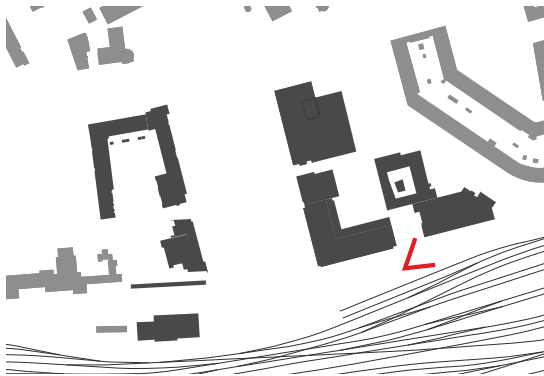


Problem Statement - Decline of mental & physical health

Changes in mental health in the Netherlands in 2020

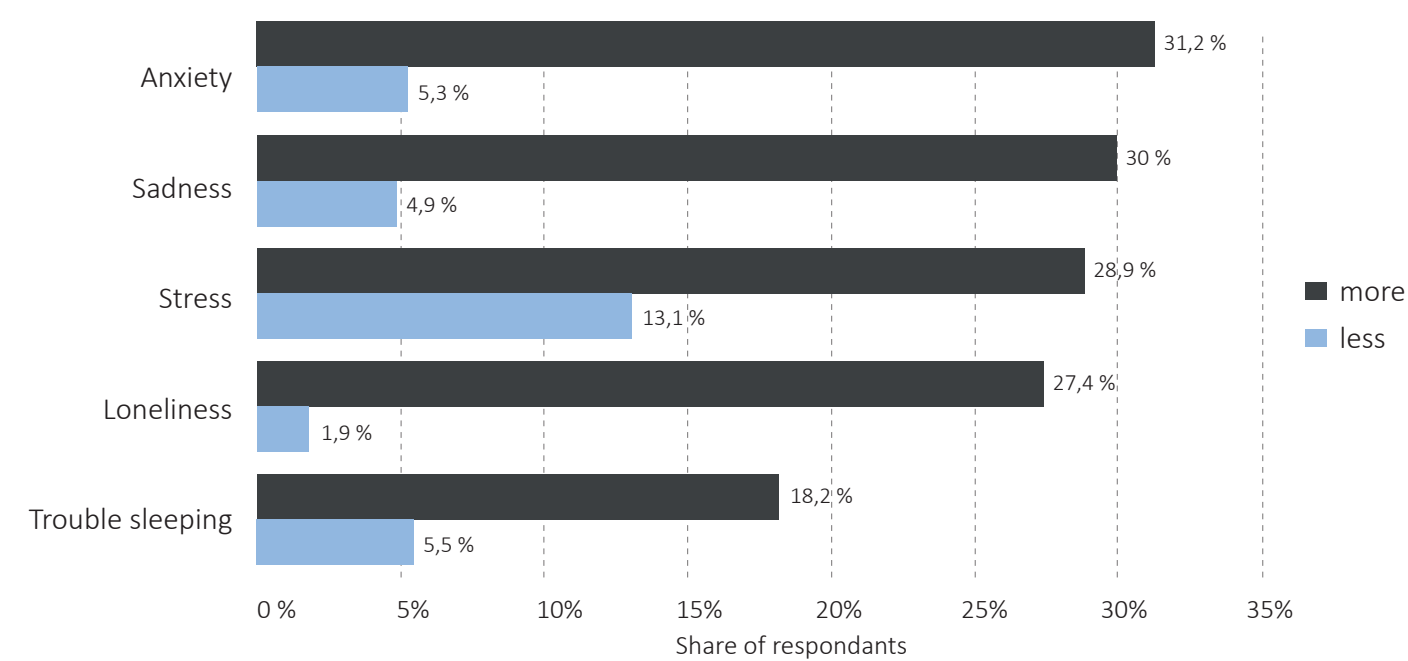

Chronic disease and overweight in the Netherlands

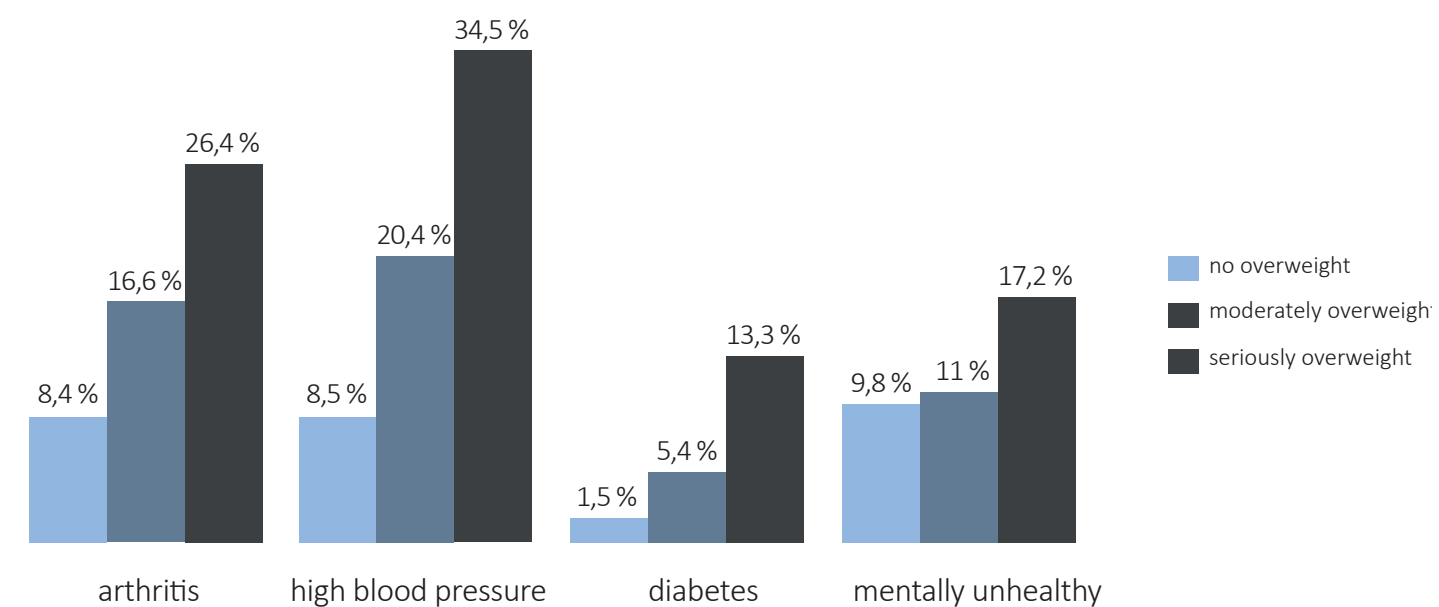

Source: Statista (left), BETA office for Architecture (right)

Human Scale



Borneo Eiland, Amsterdam



Copenhagen, Denmark



Hoorn, Netherlands



Dublin, Ireland

Healthy & Active Architecture - implementing nature in and around the home



Gronttorvet, Copenhagen



Geurst & Schulze, Funenpark, Amsterdam

Healthy & Active Architecture - promoting physical activity by attractive design solutions



Deltares Office, Delft



Kalkbreite, Zürich




Arcadis, Sydney


Existing Situation



Masterplan

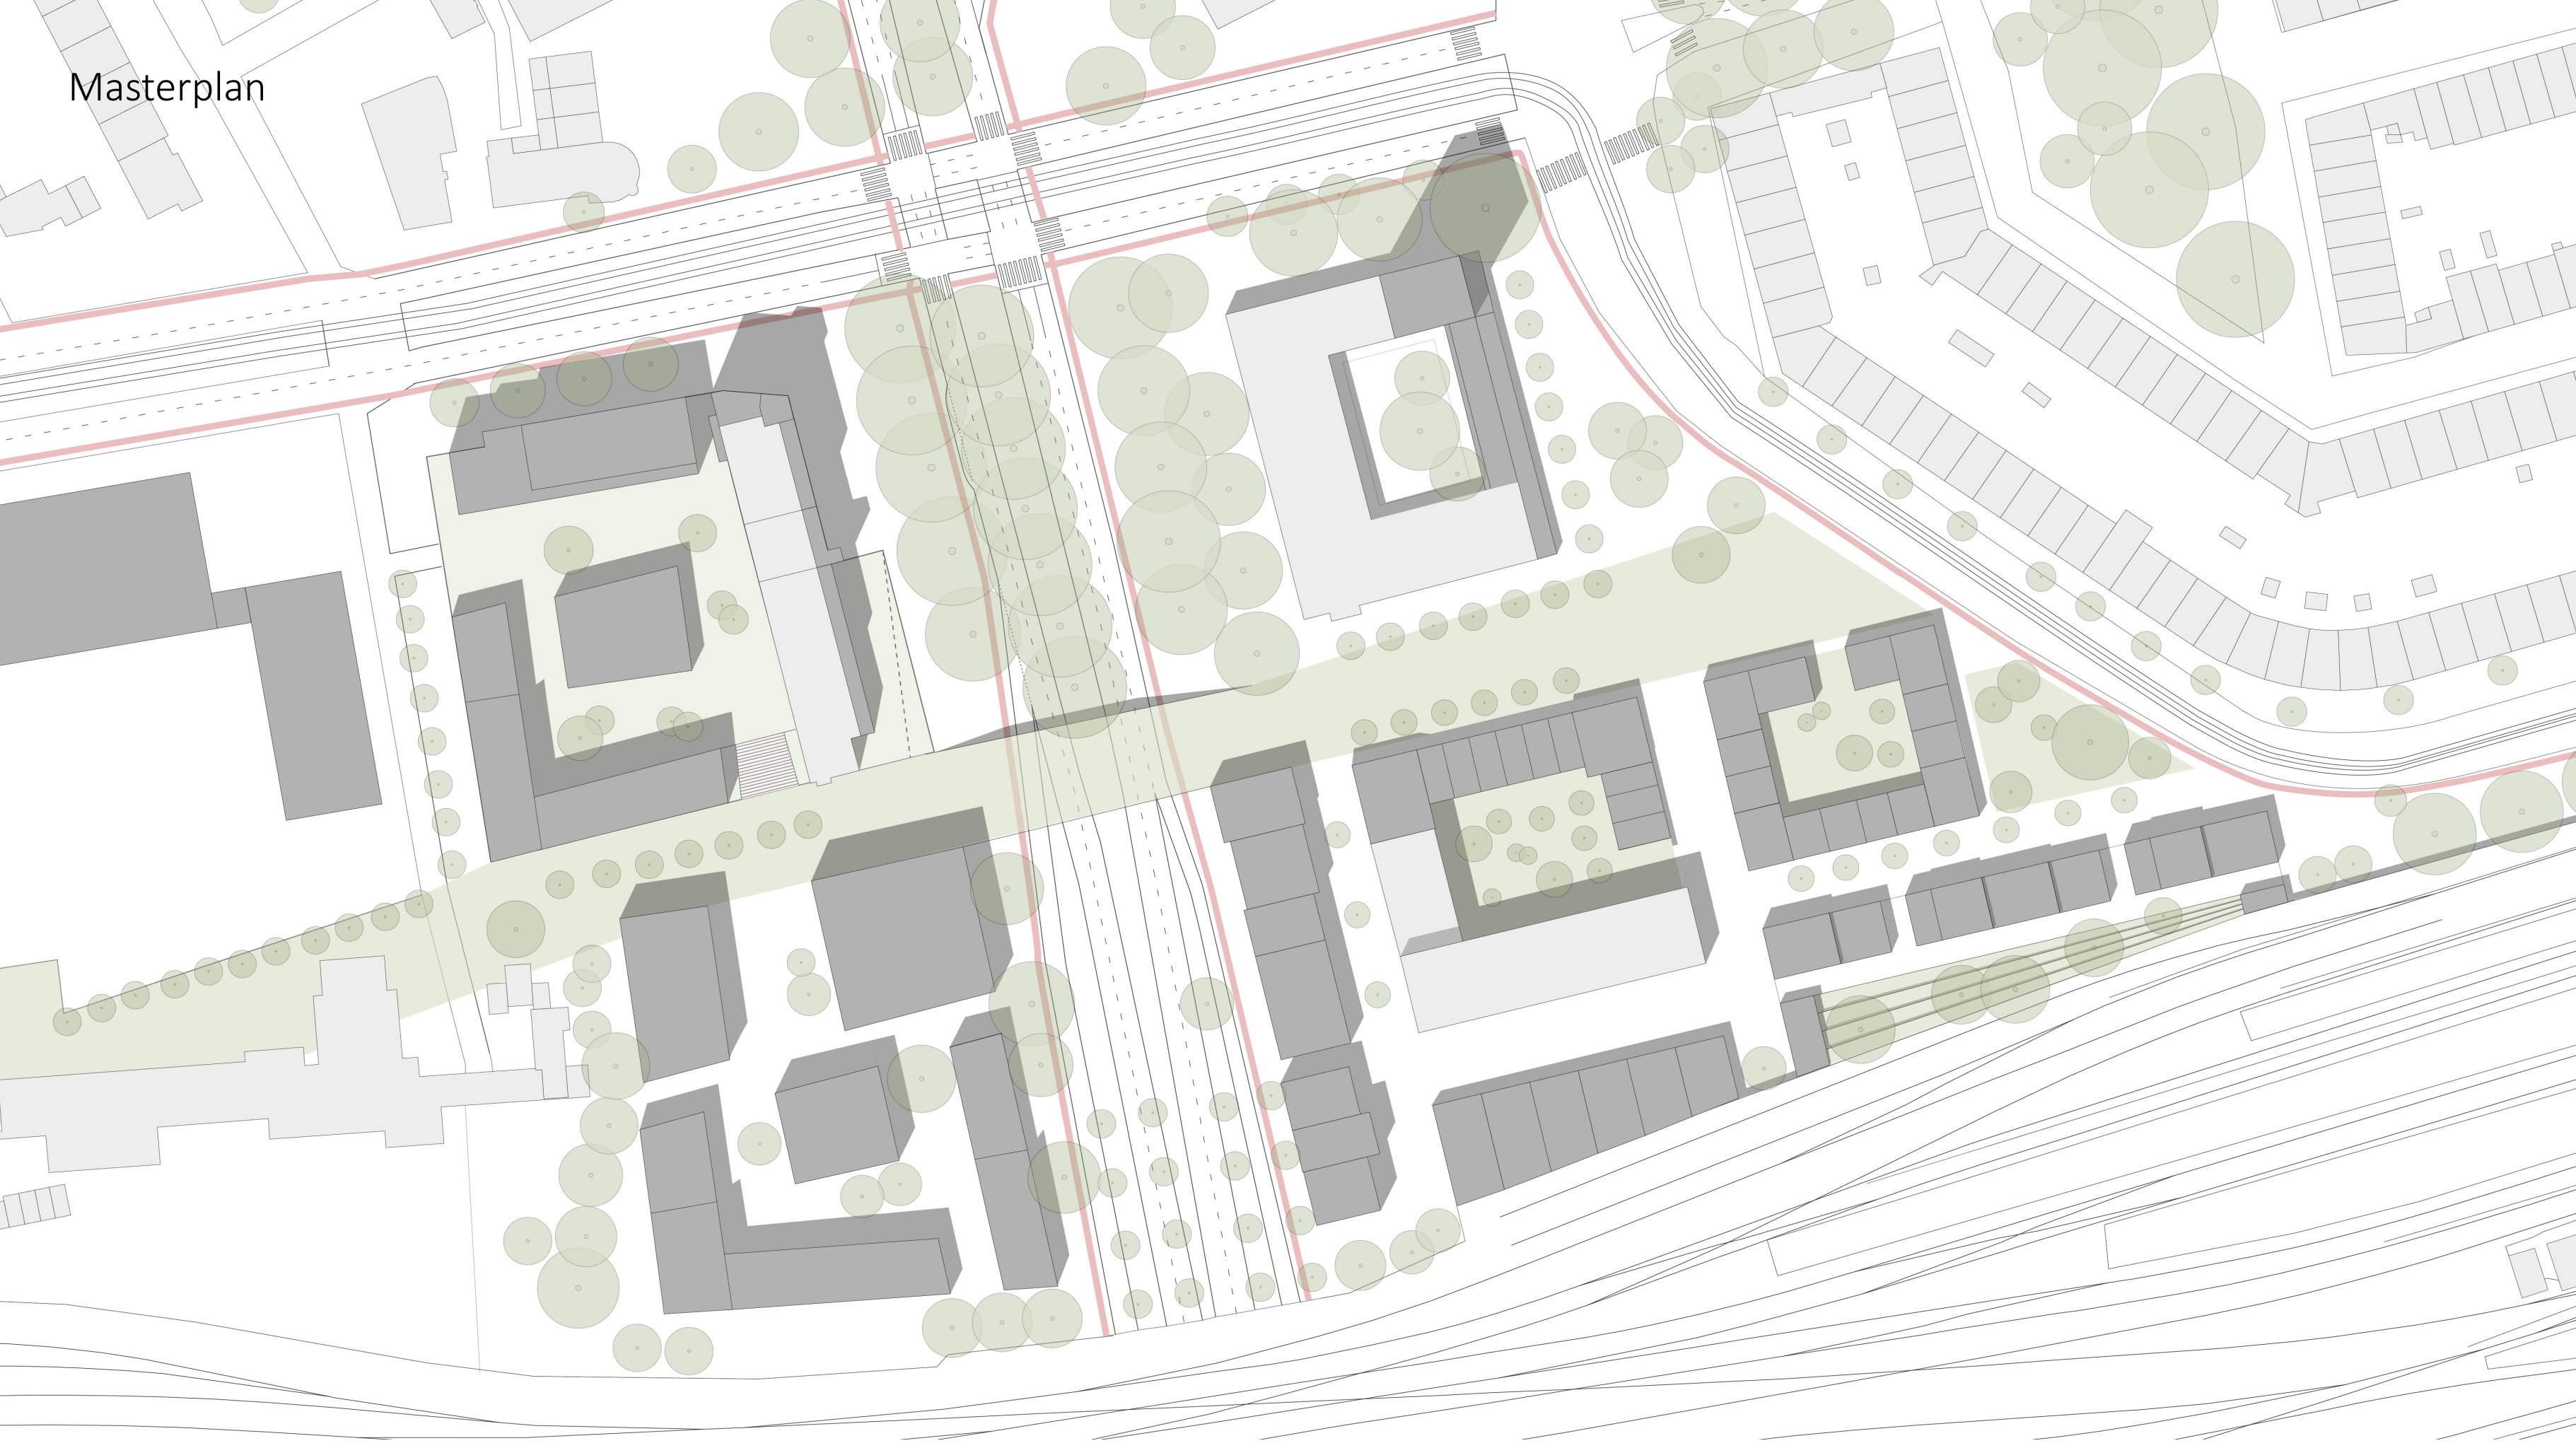

Masterplan

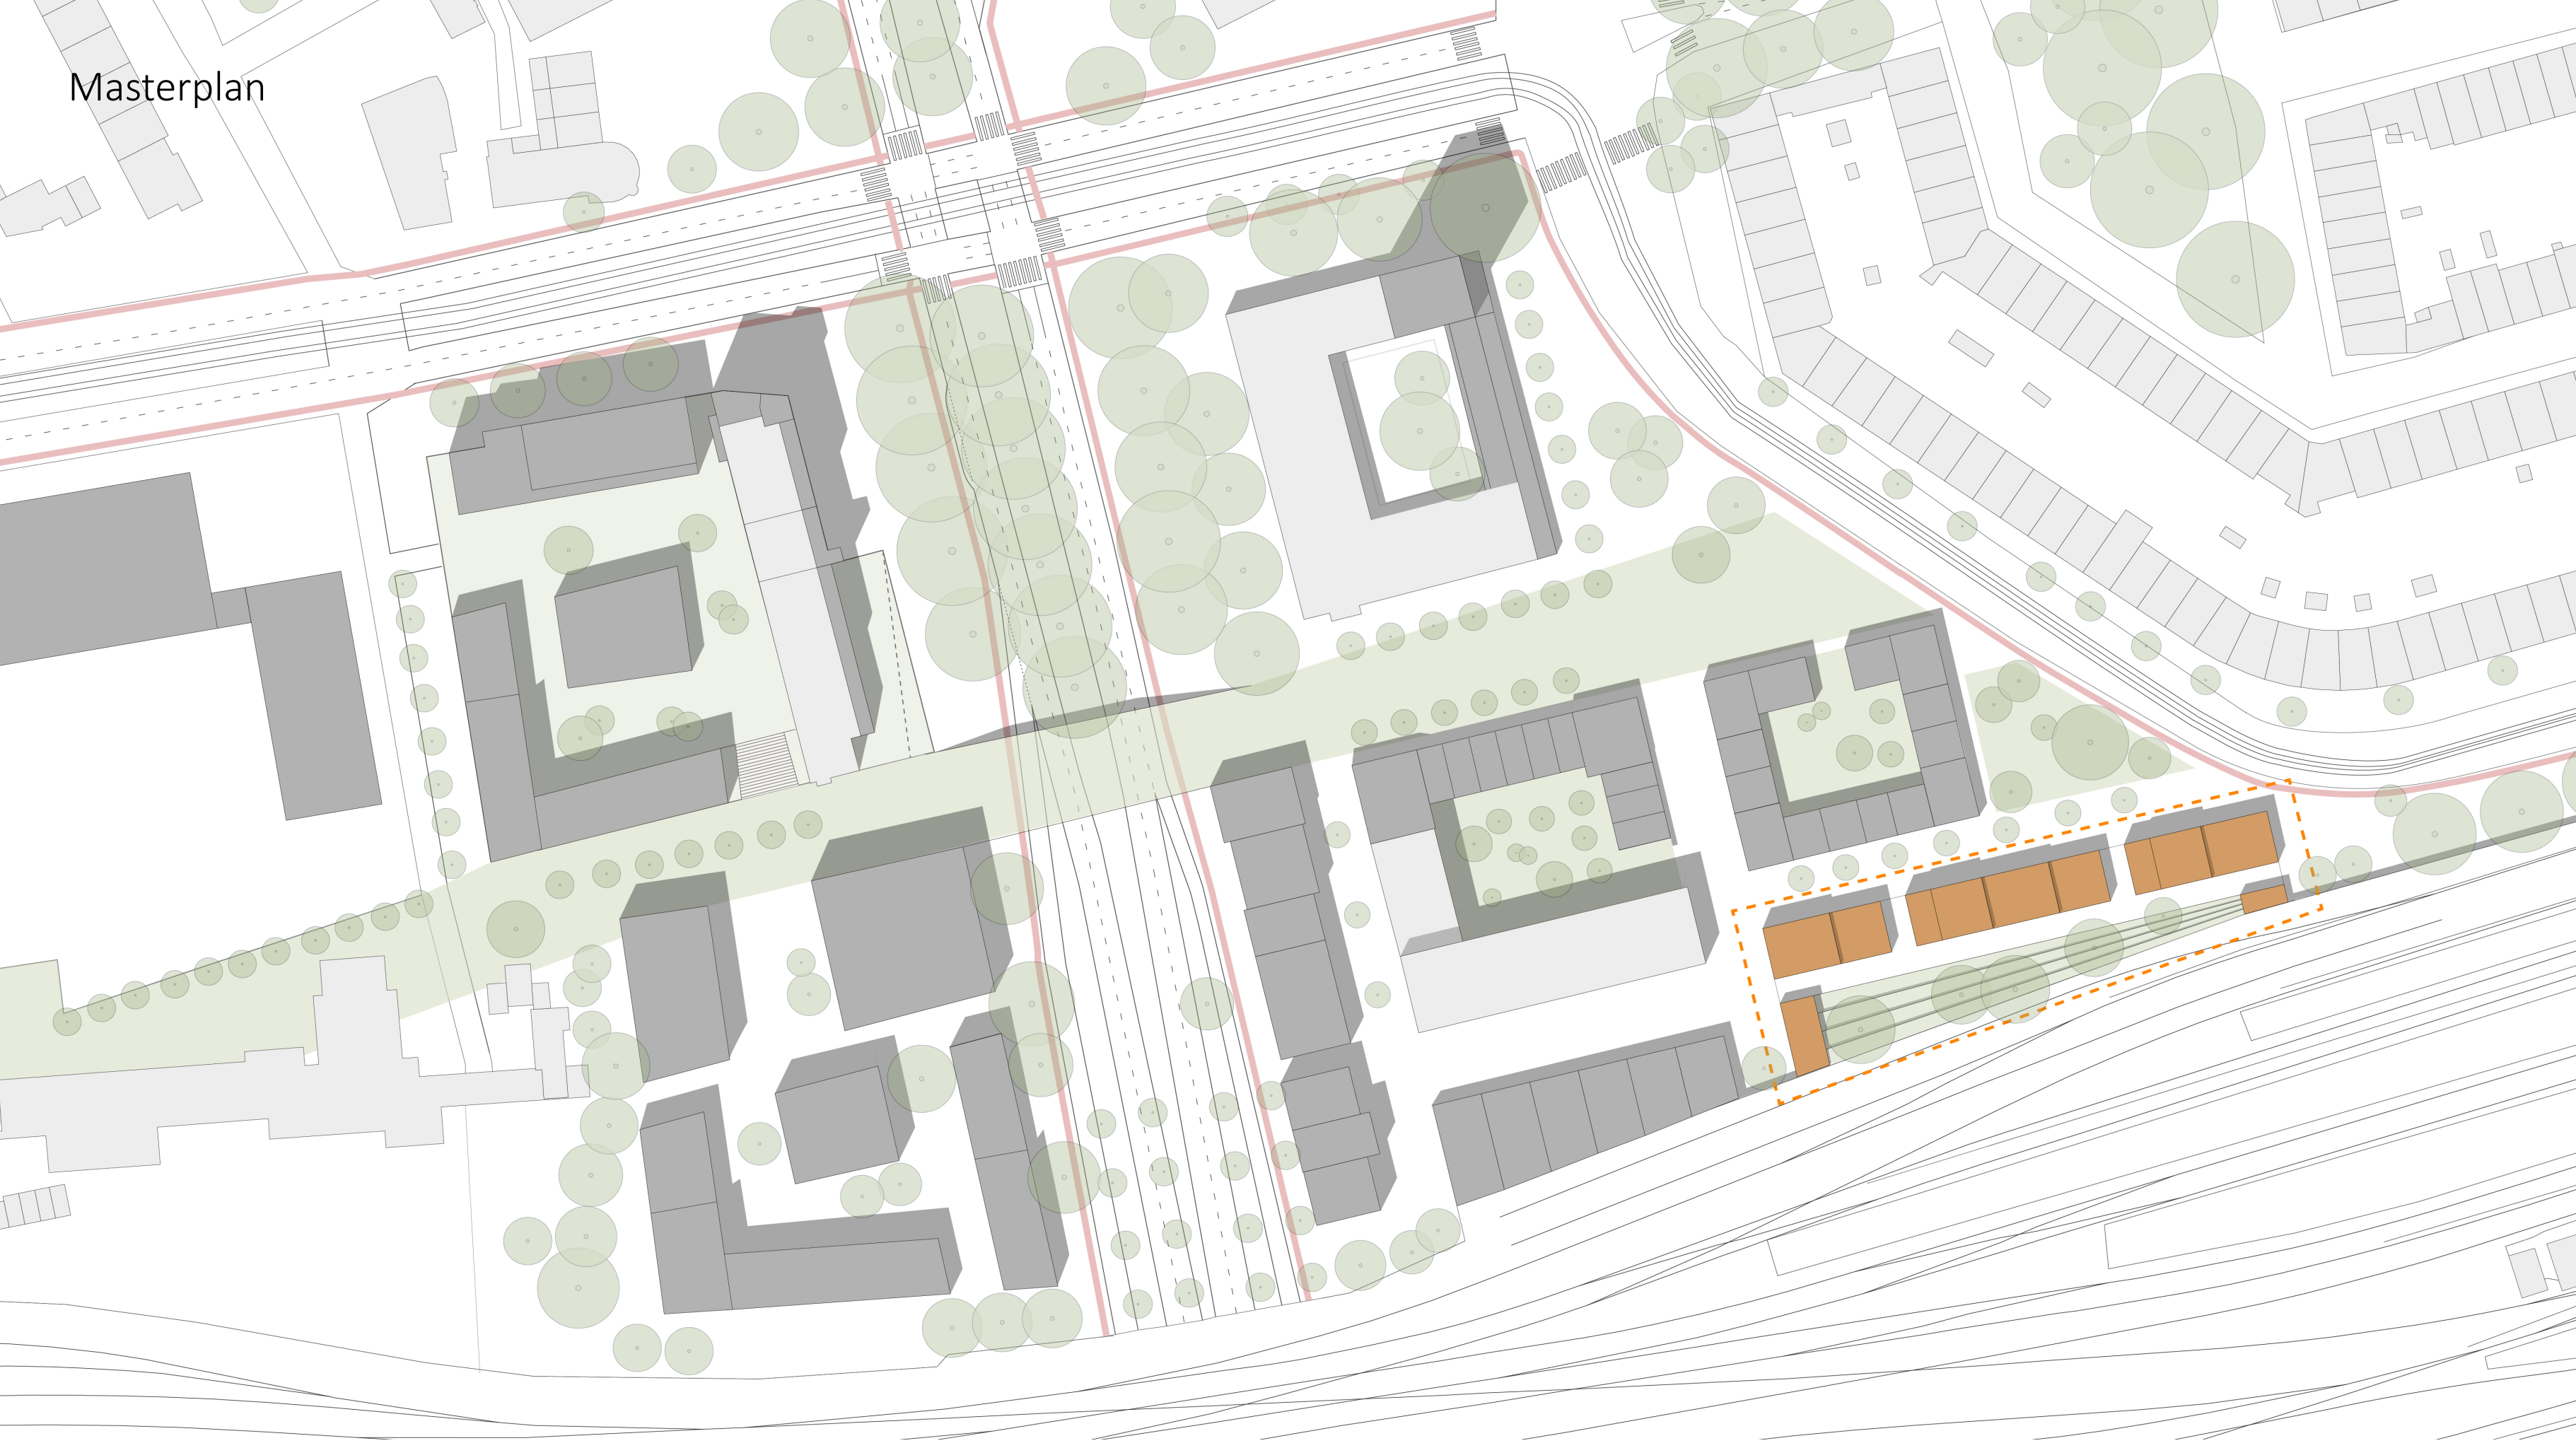



01


Research & Urban Masterplan


02


Concept & Design


03

Building Technology

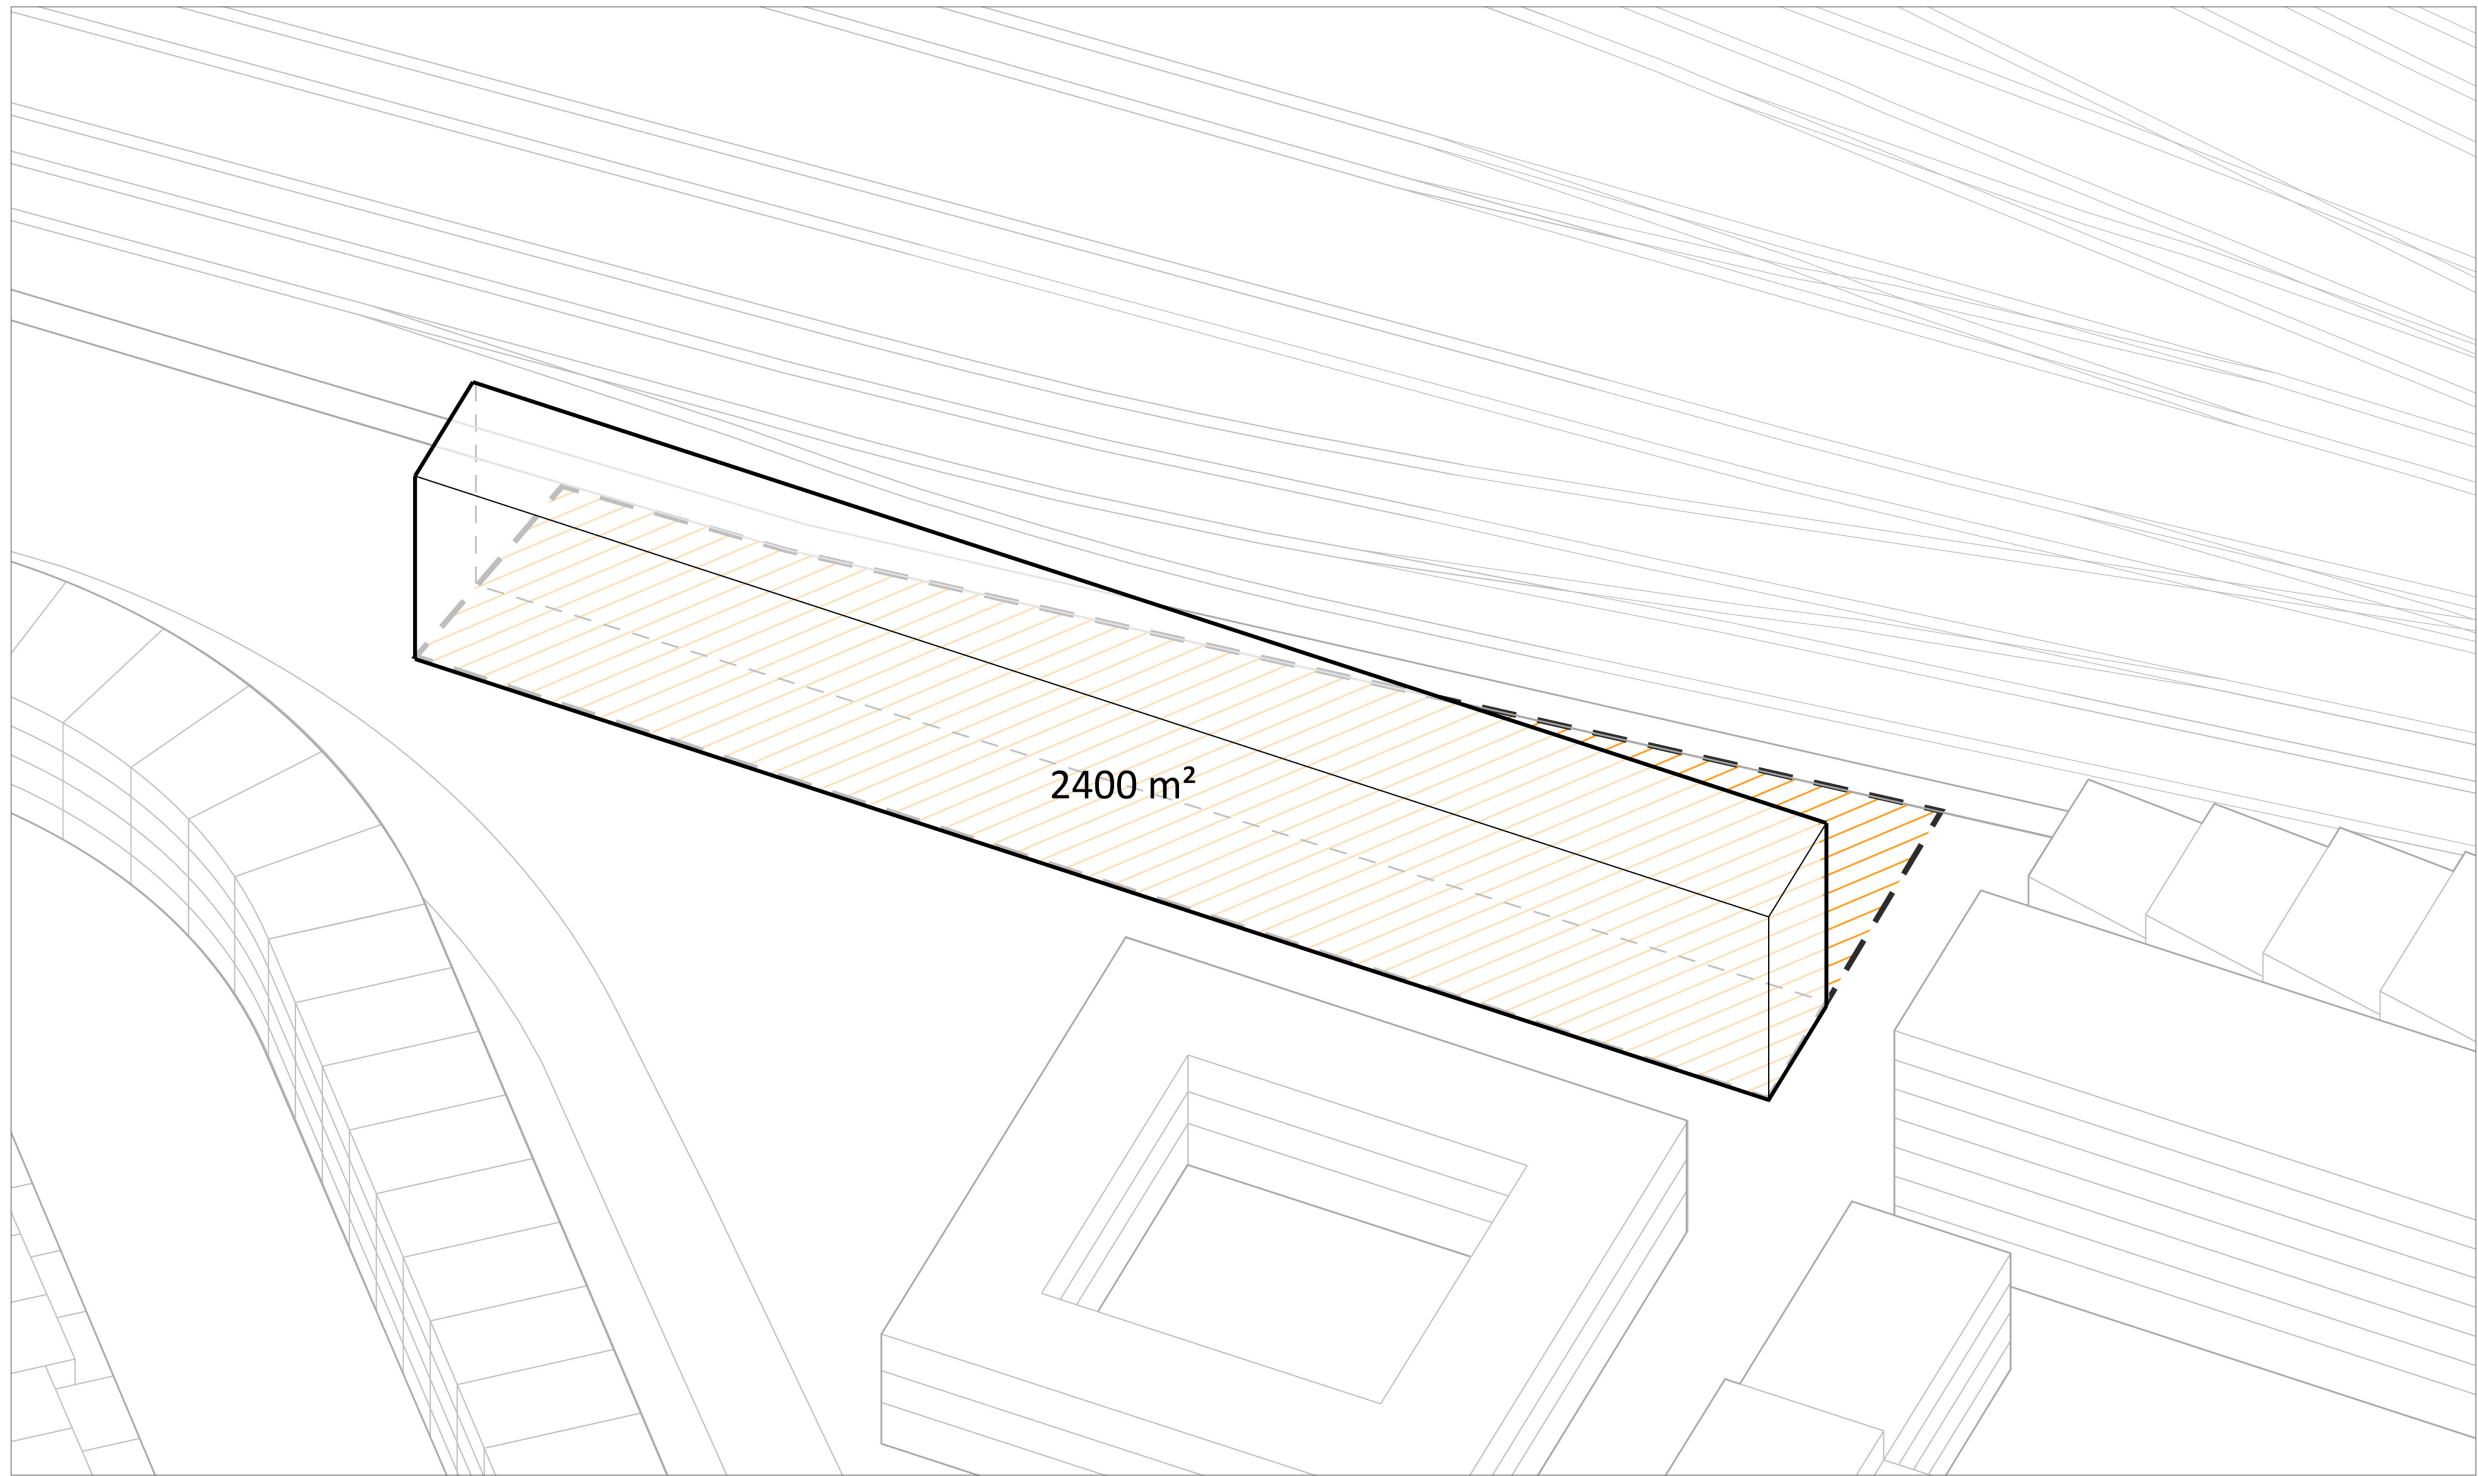

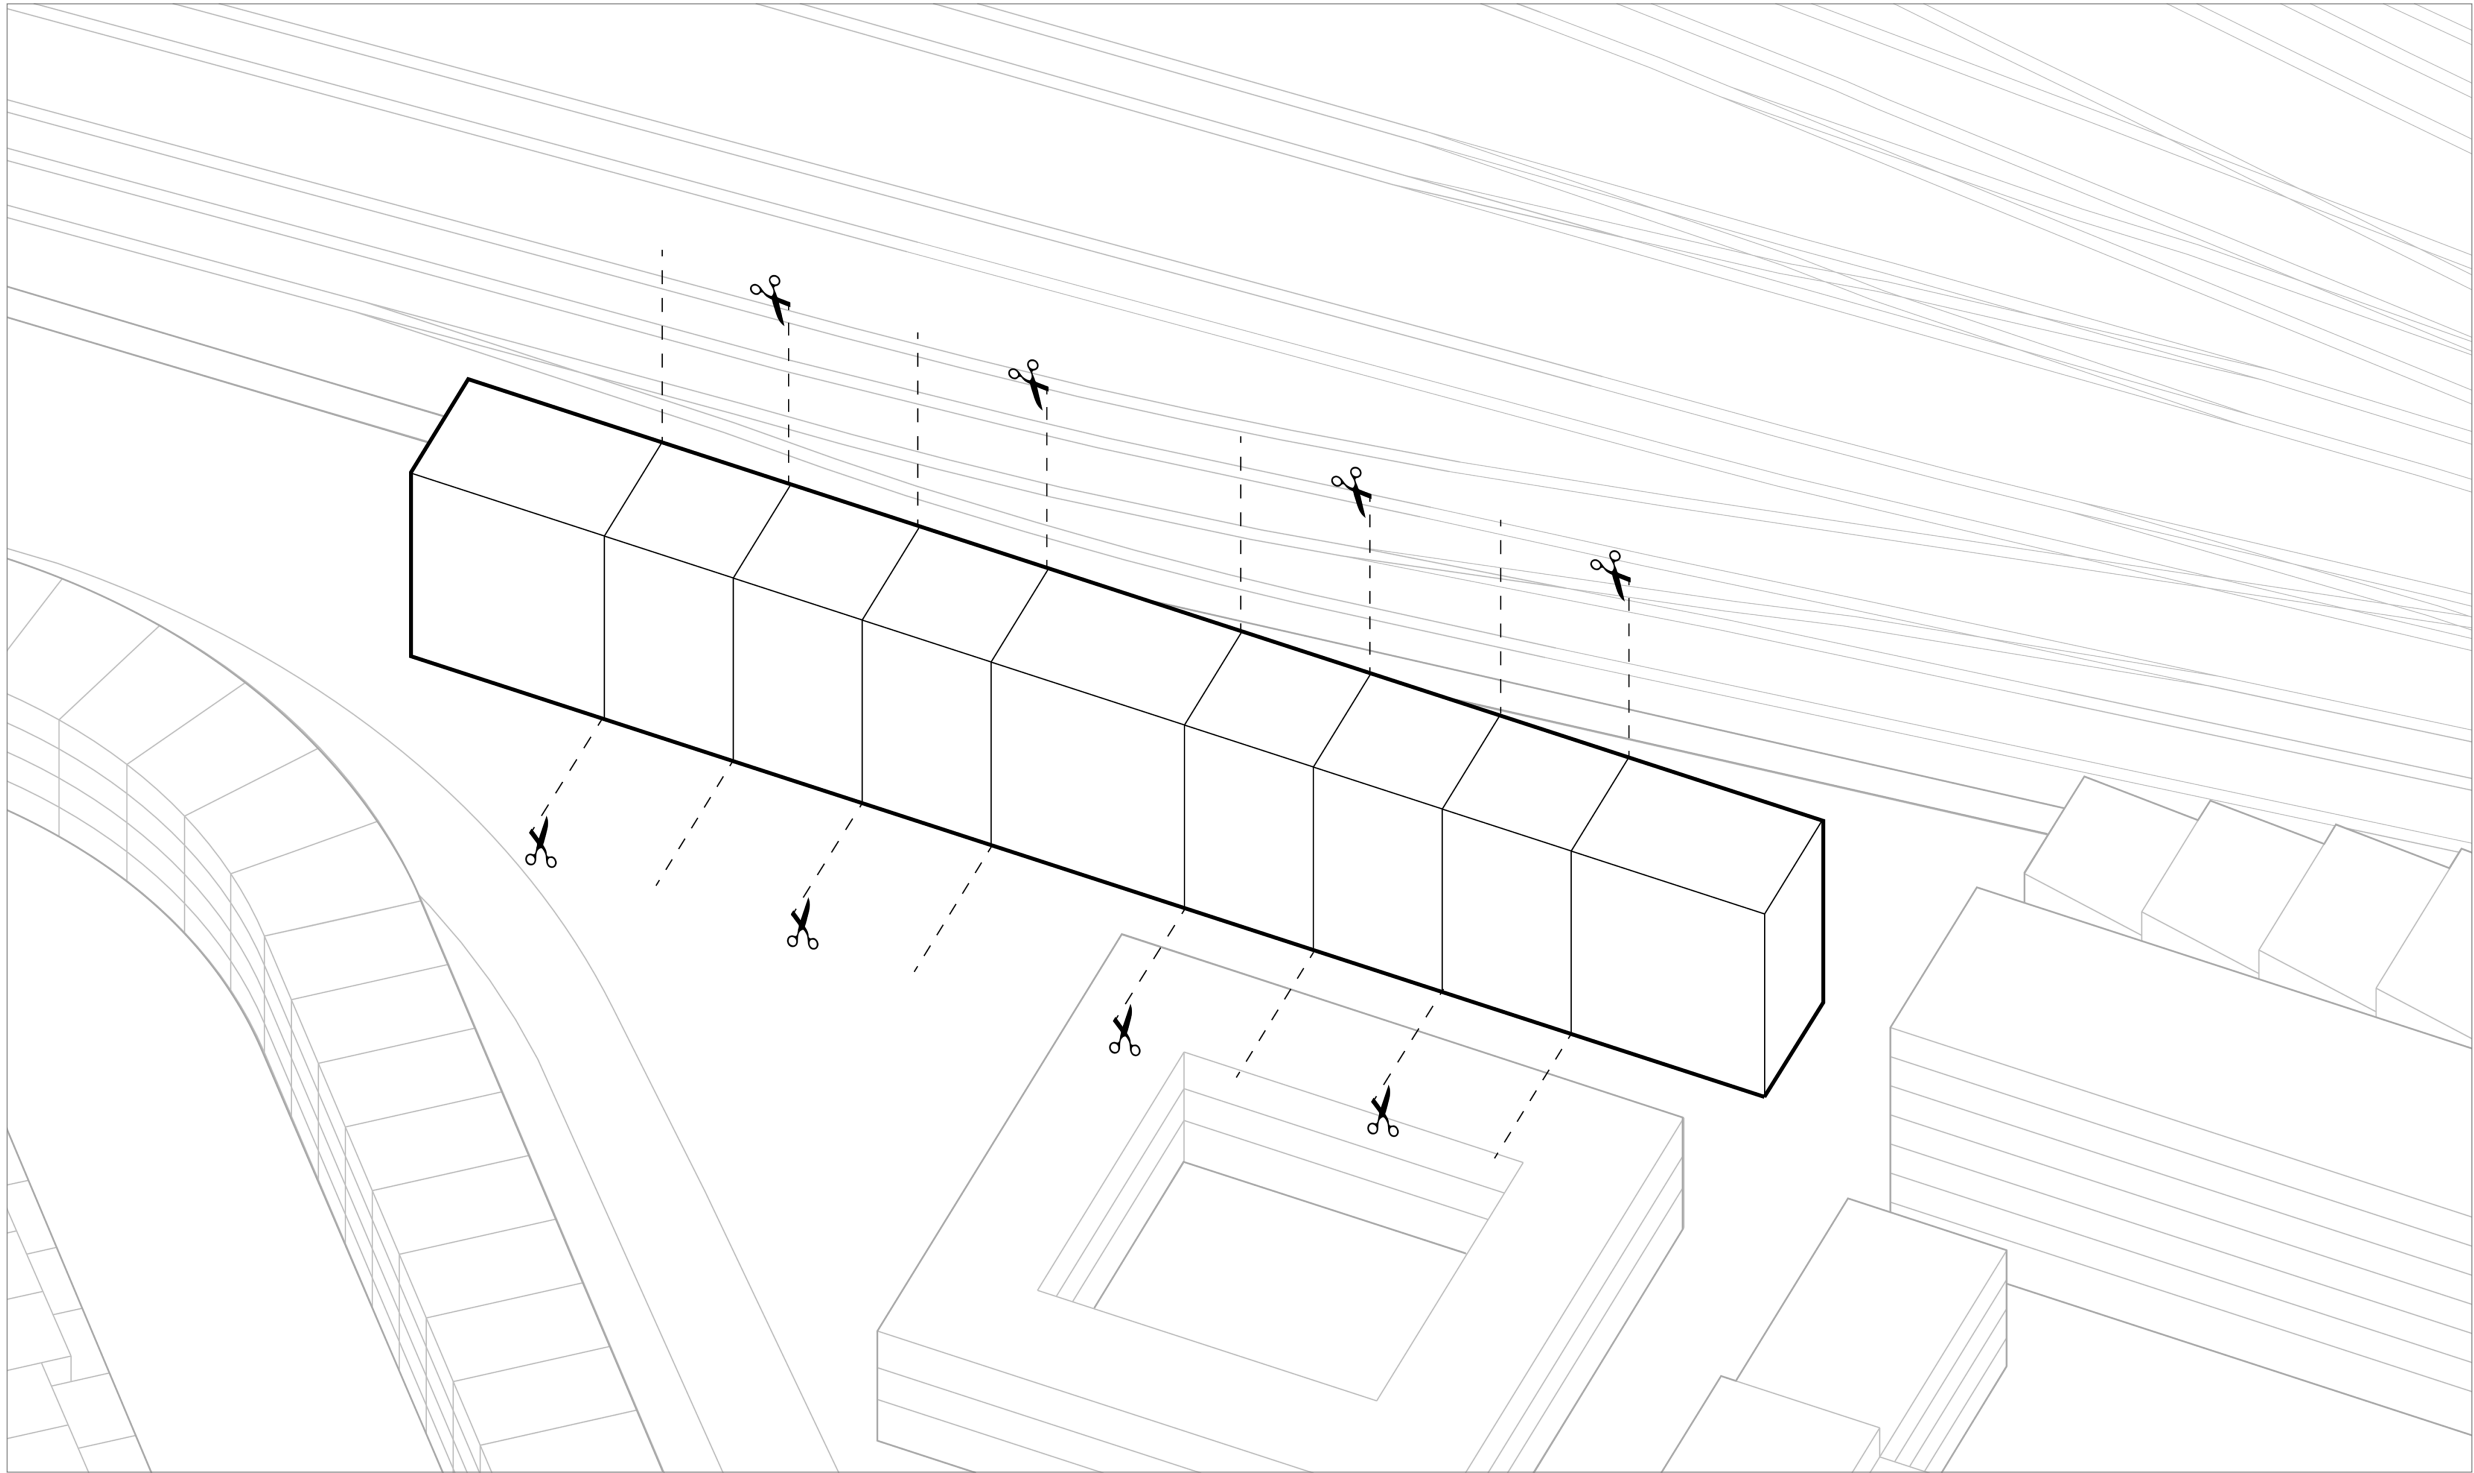


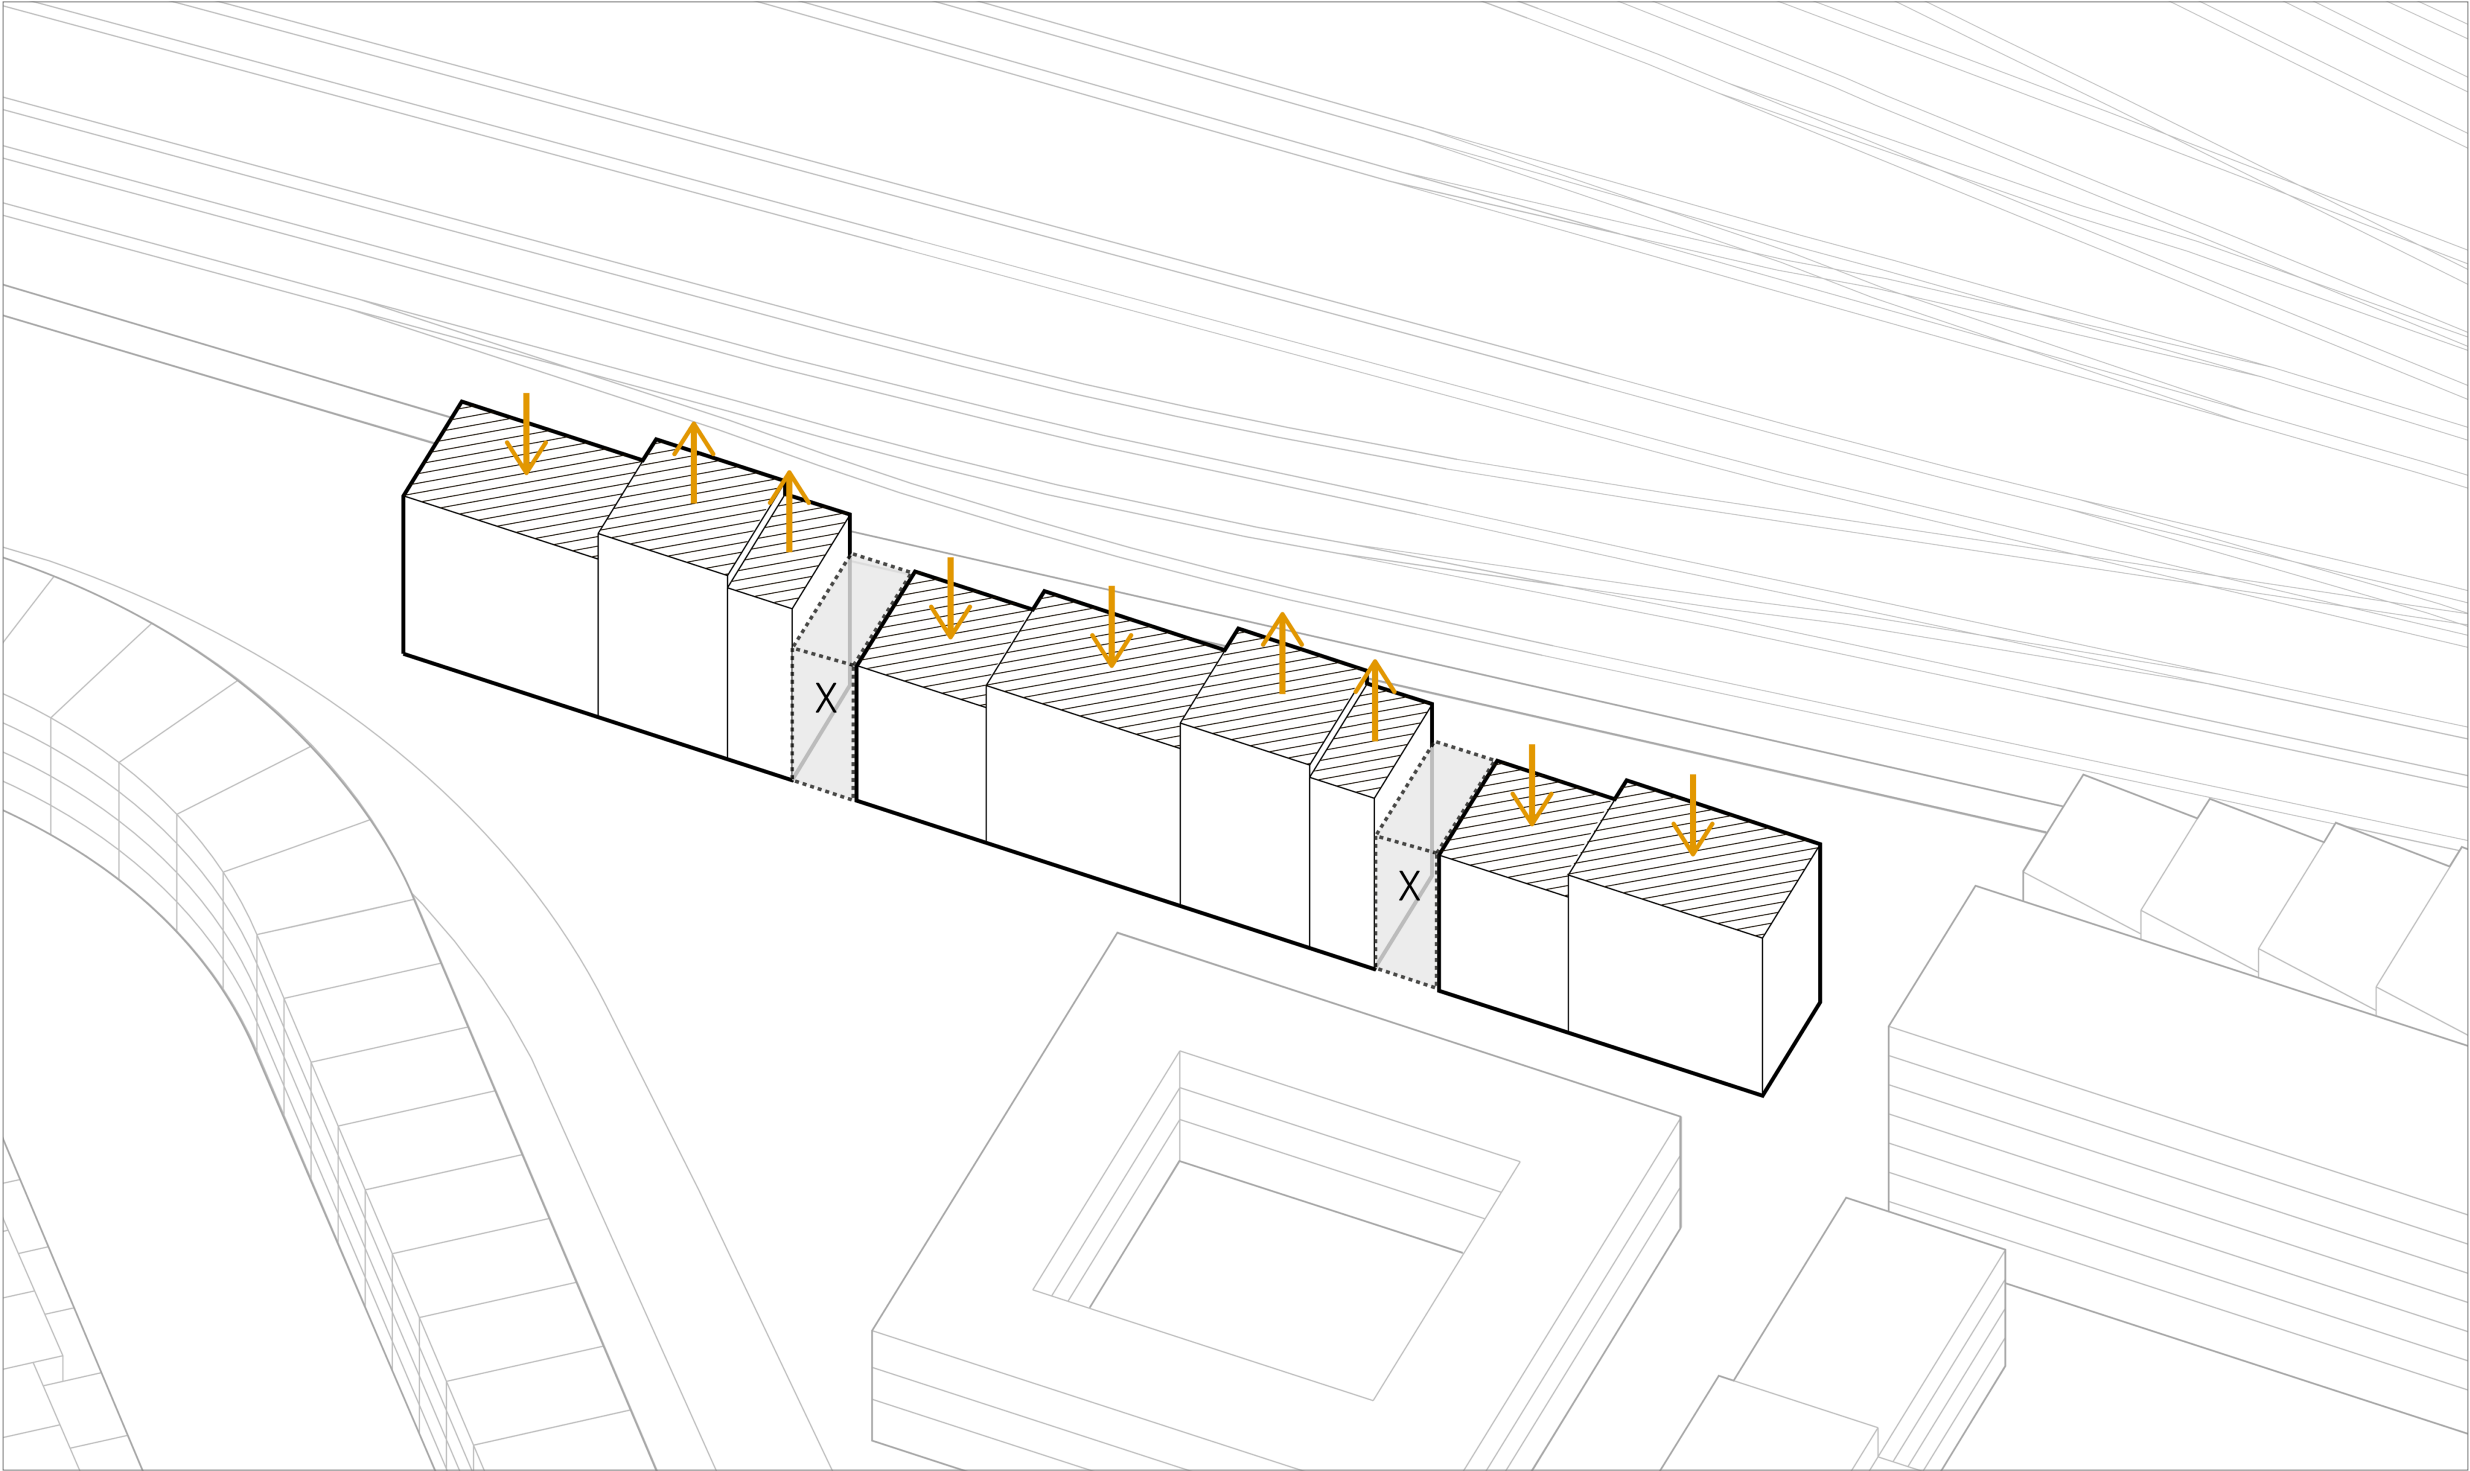

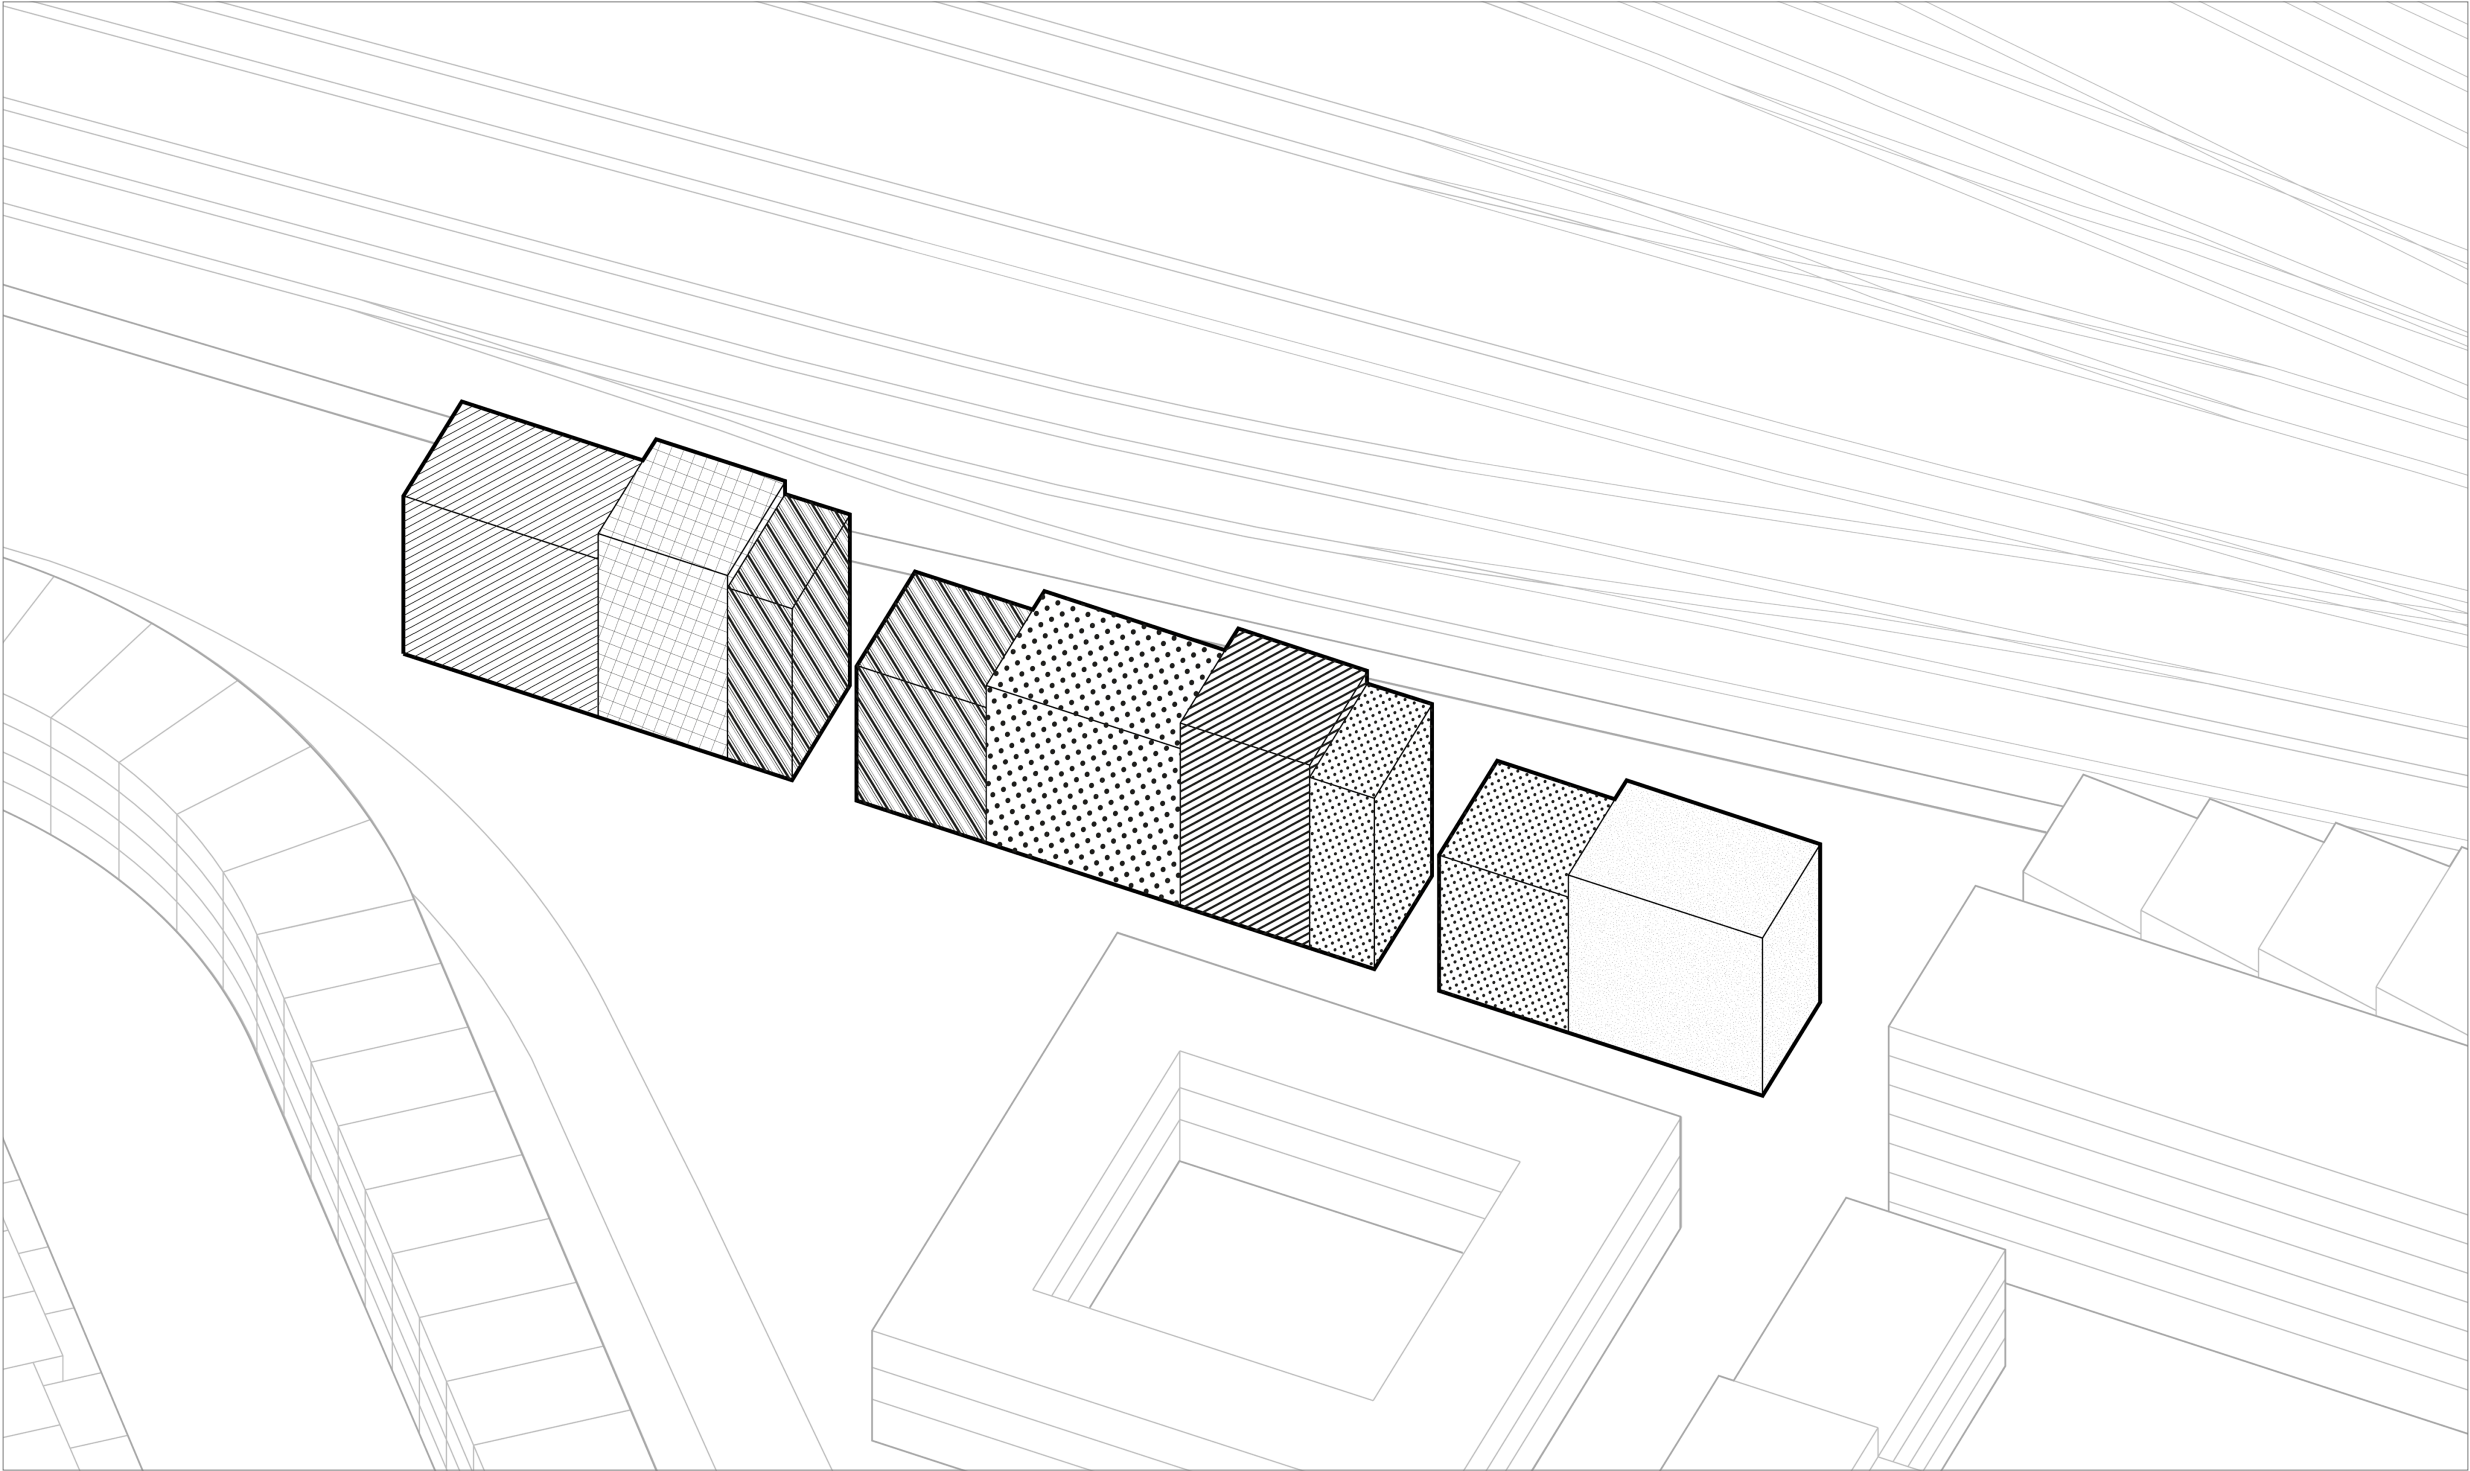


Mix of Tenures


- Ownership
- Cooperative housing

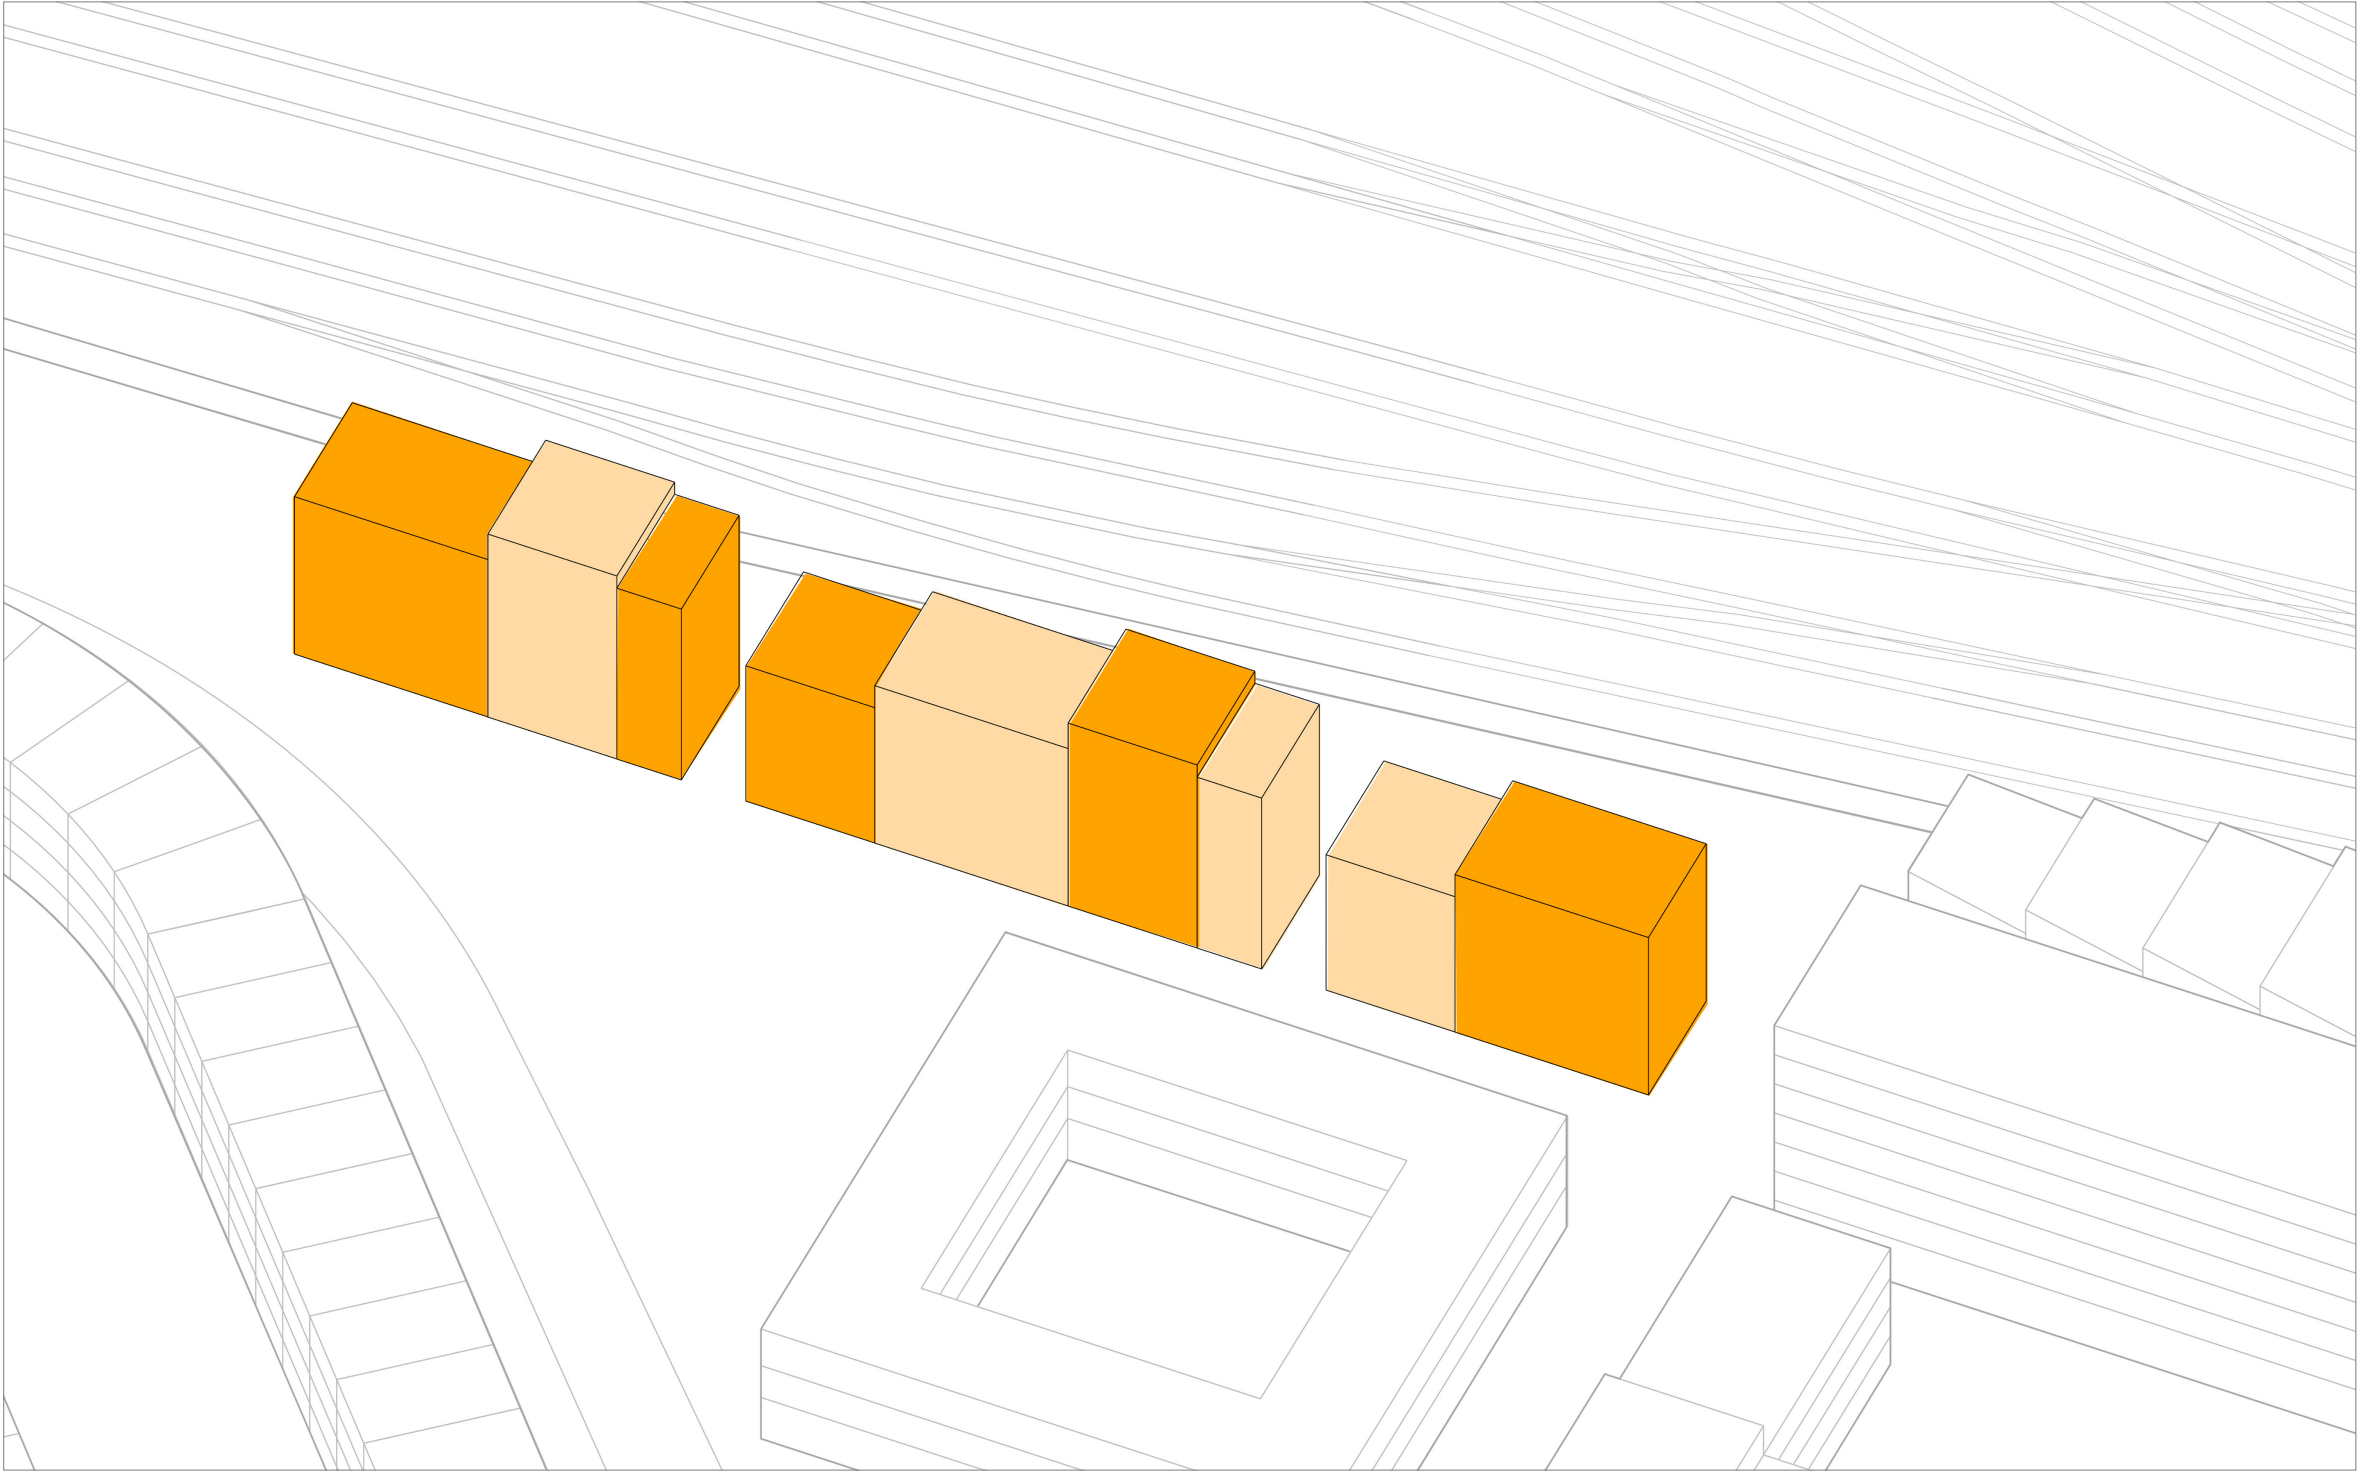




Shared Space

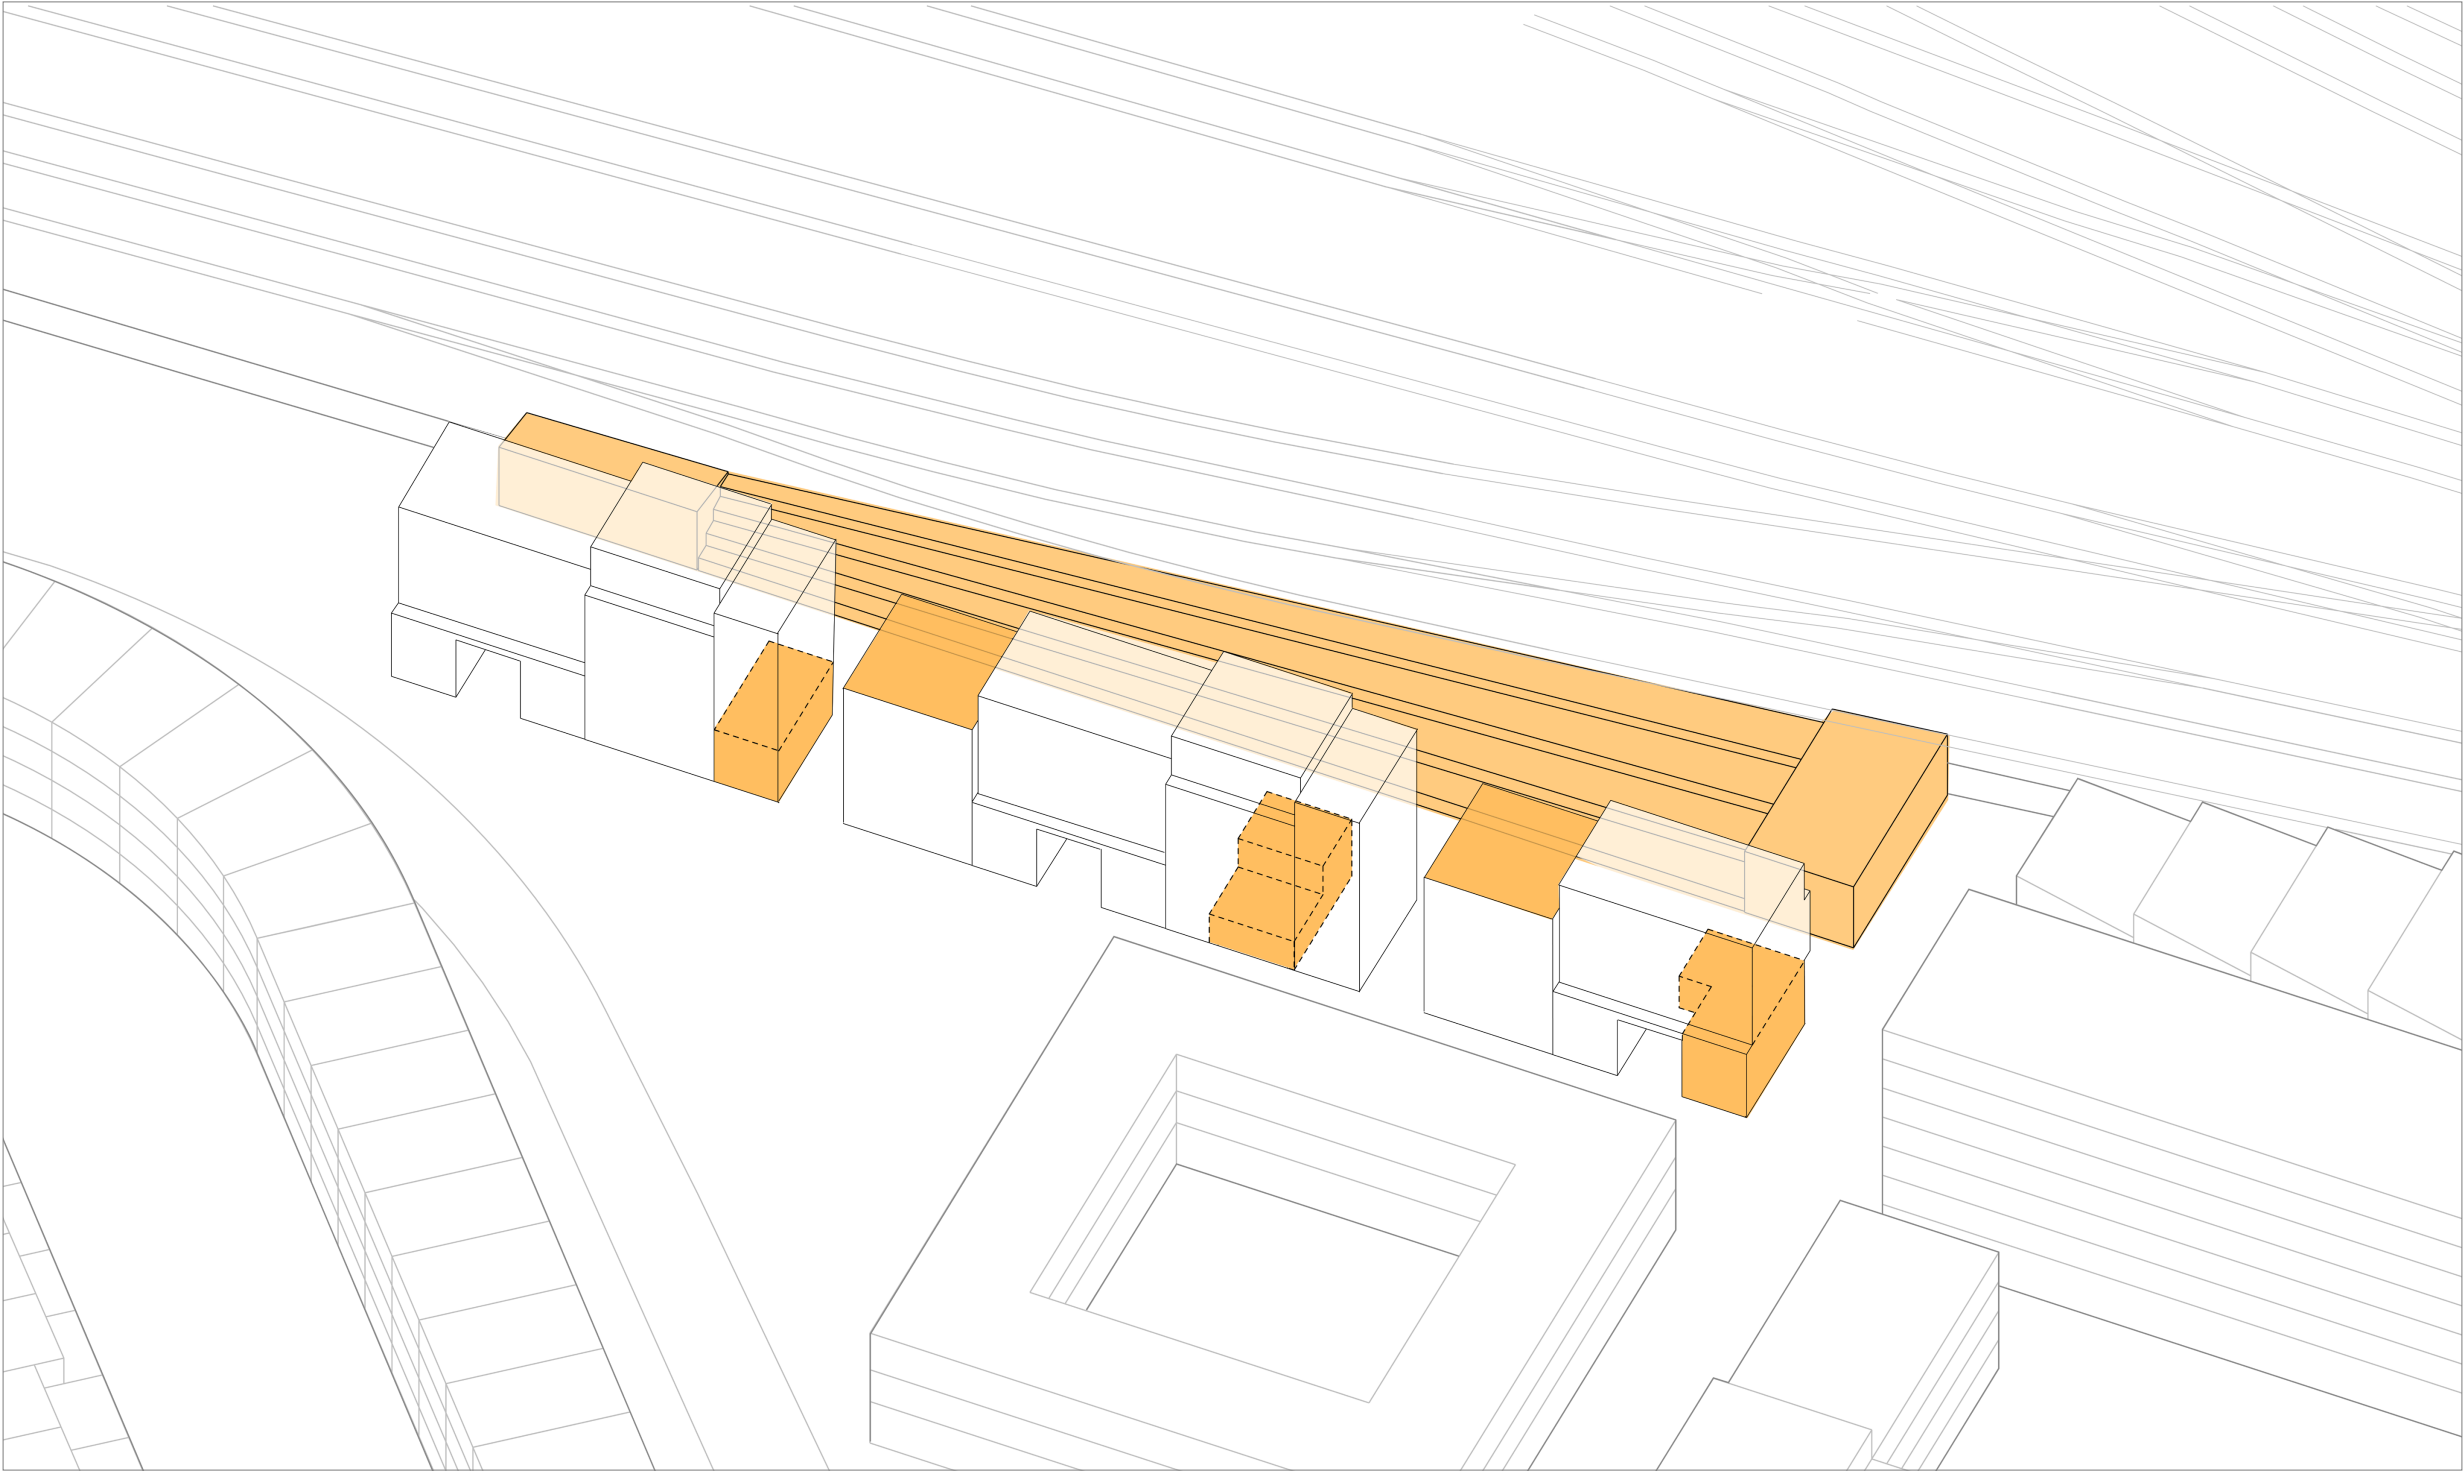

Circulation Space

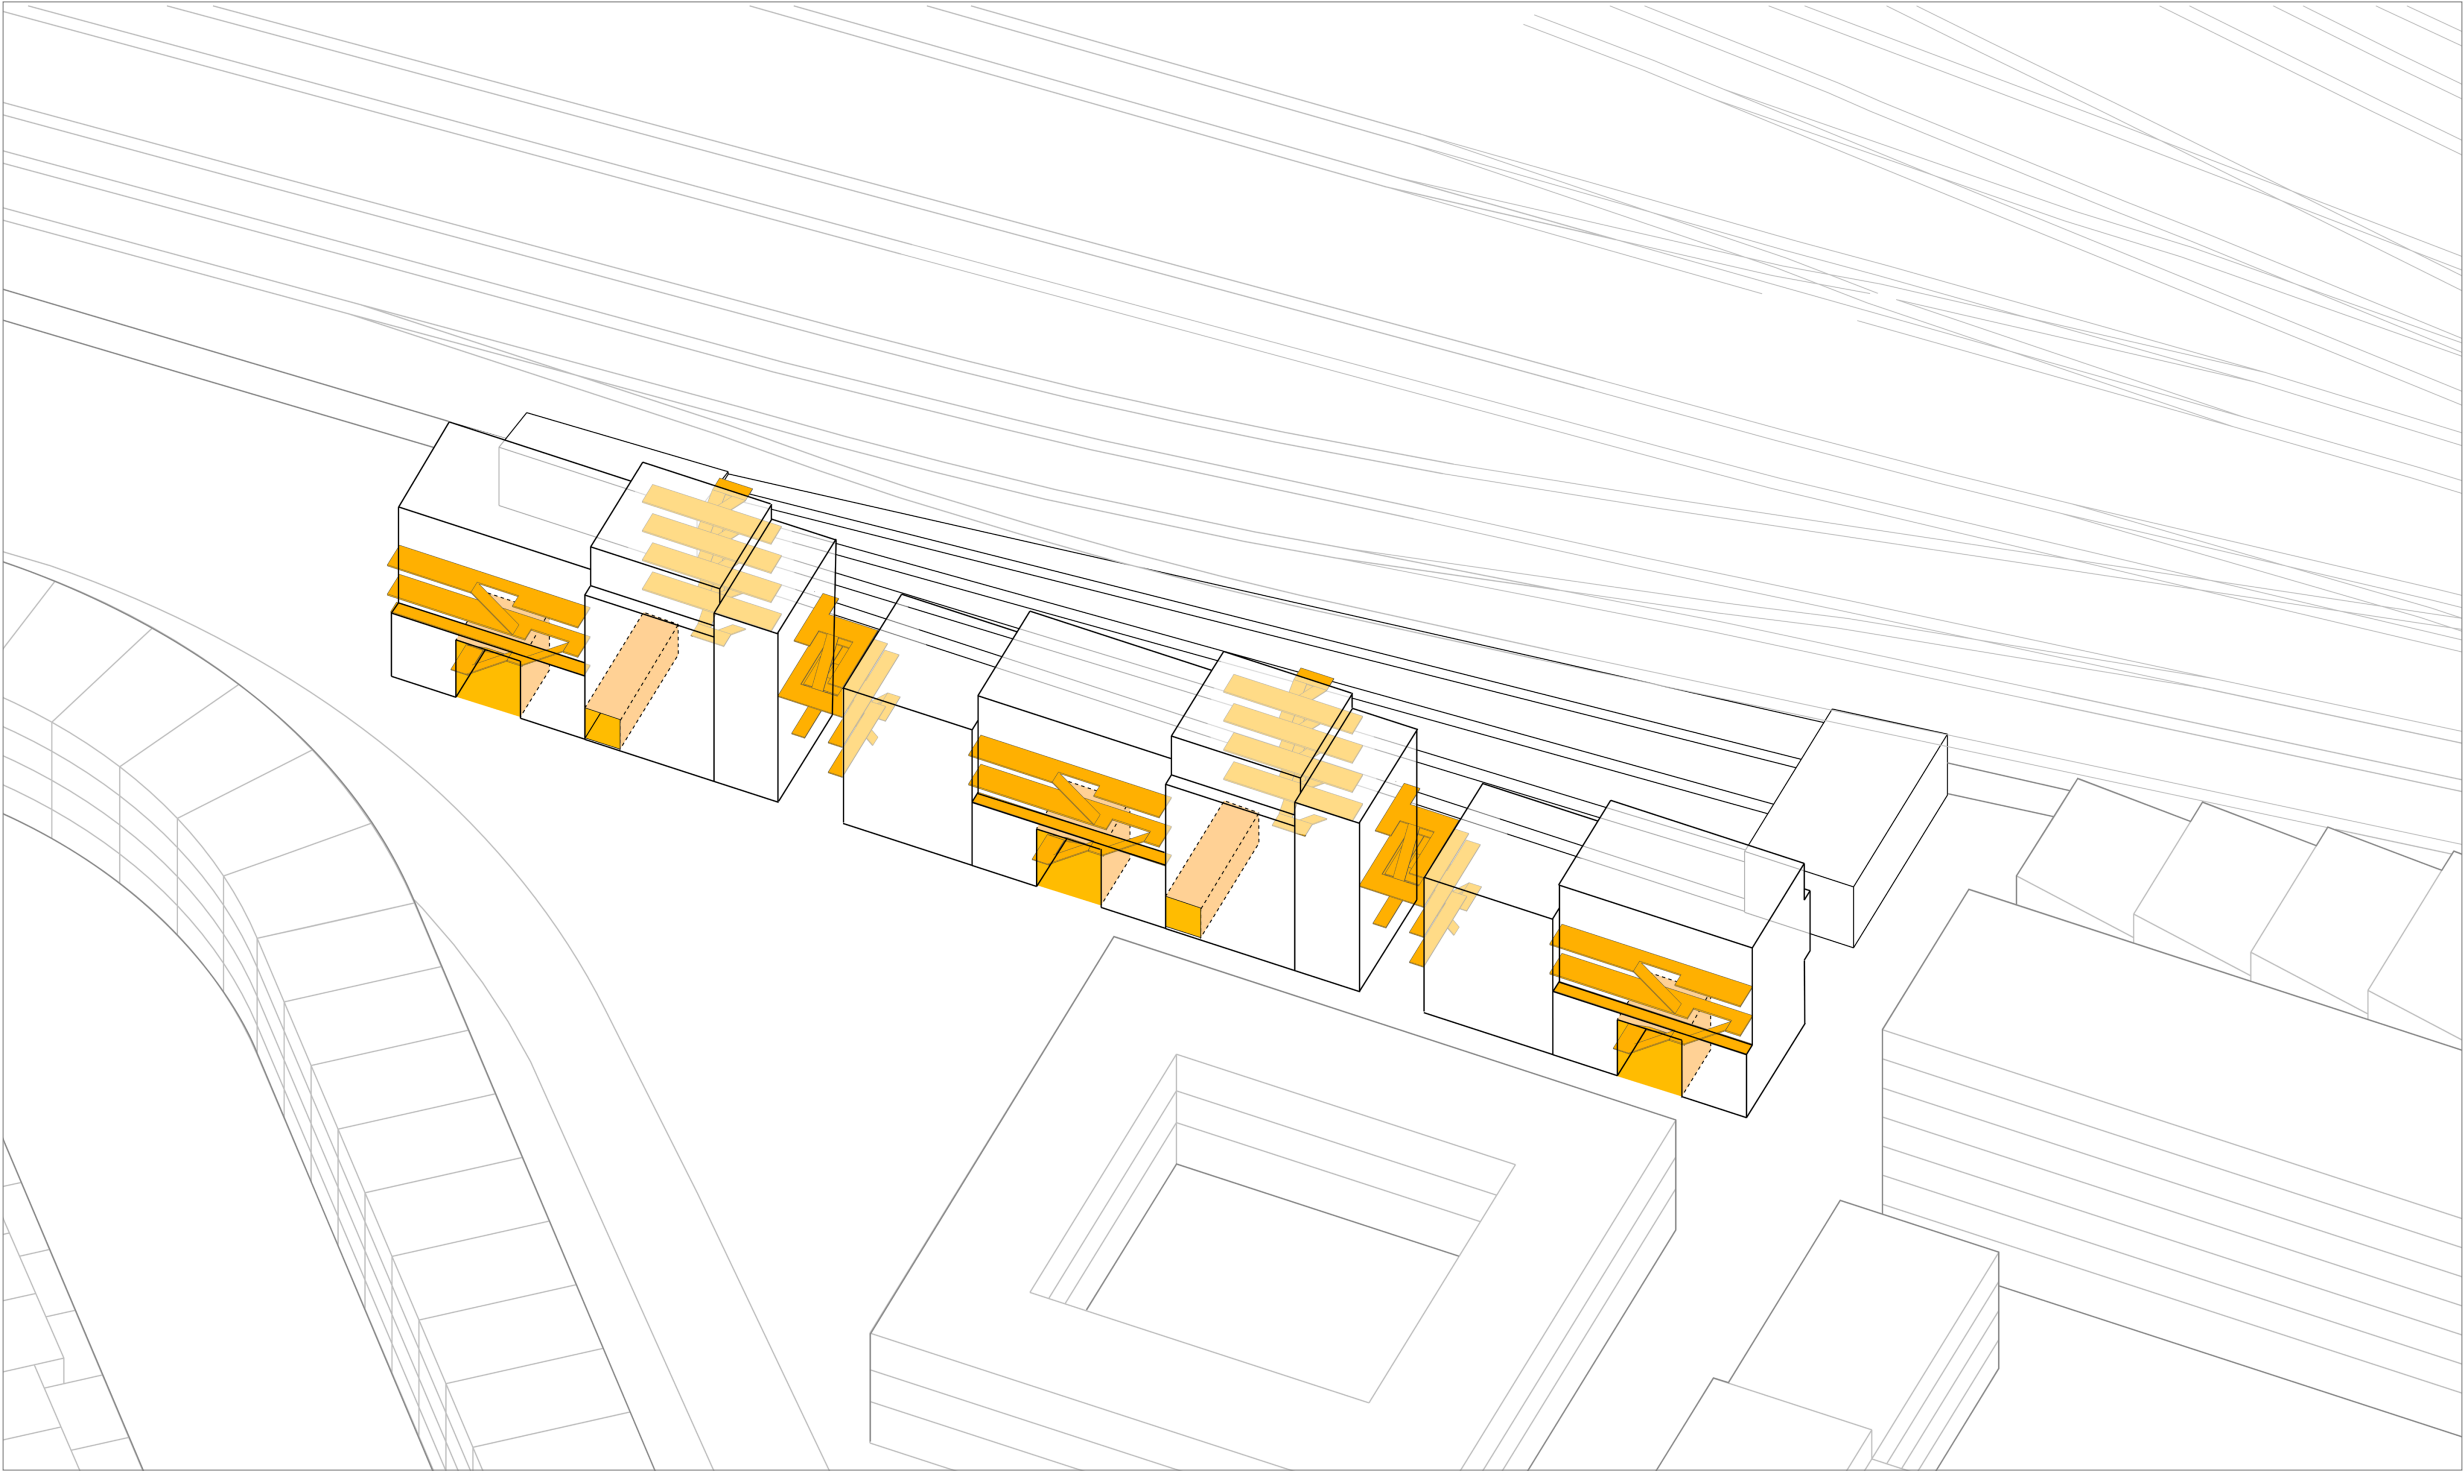



Typologies & Circulation

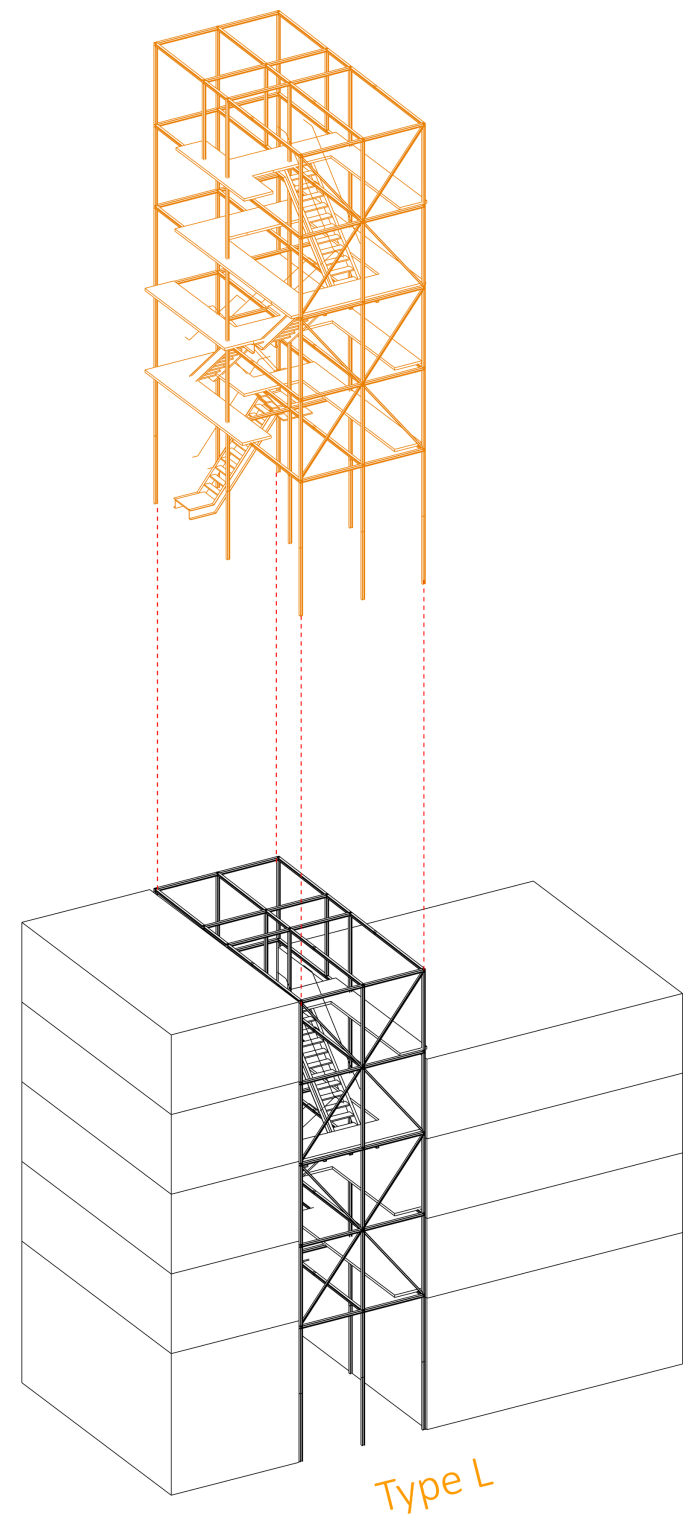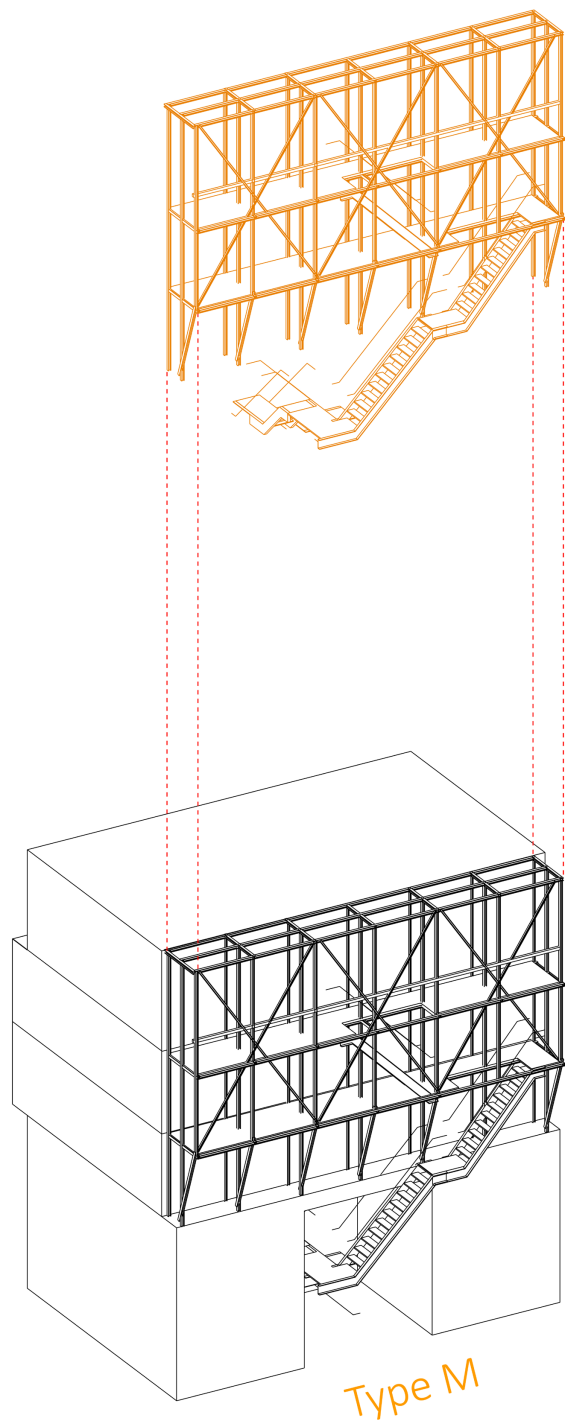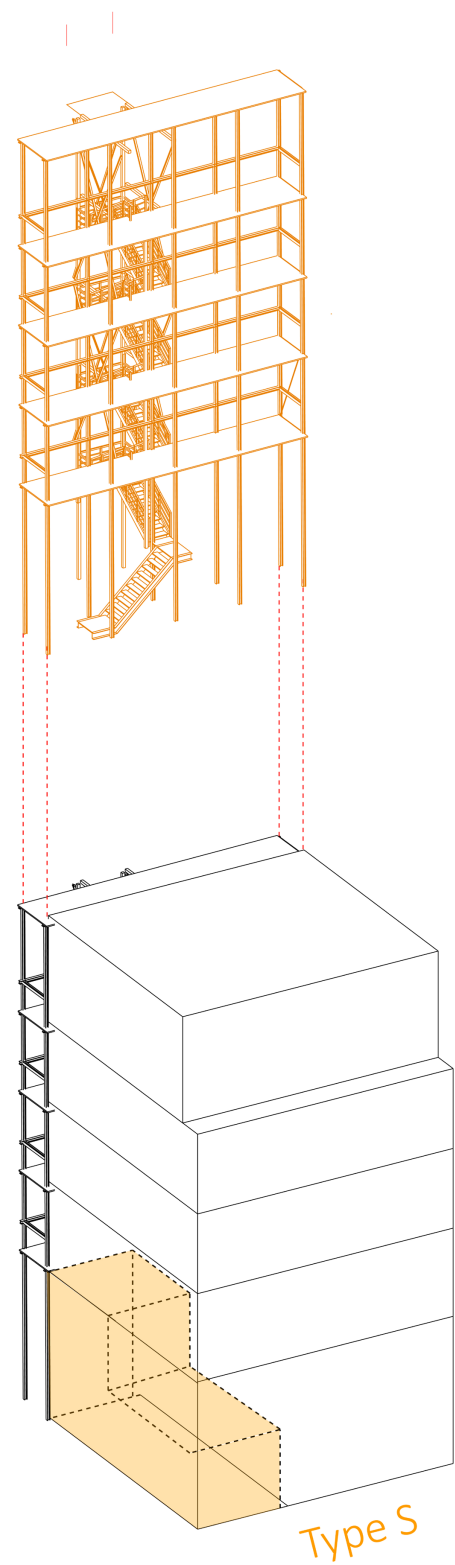

Typologies



HOUSE S

Hybrid

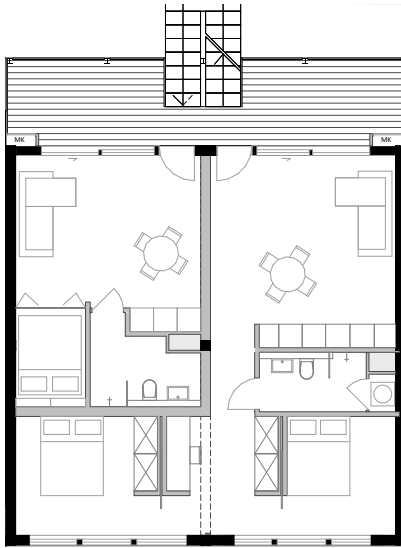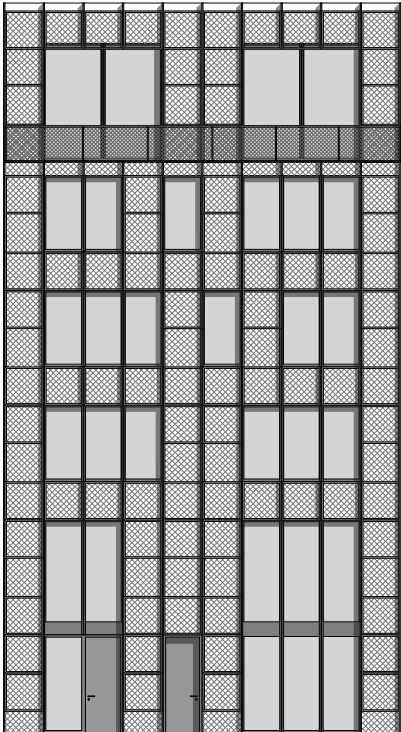



HOUSE M

Family Type

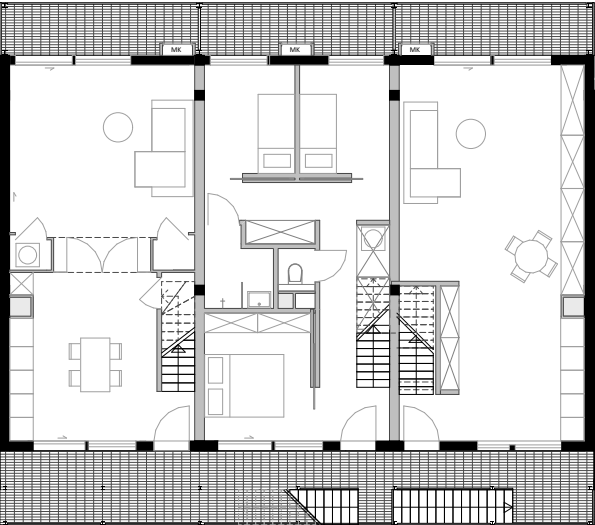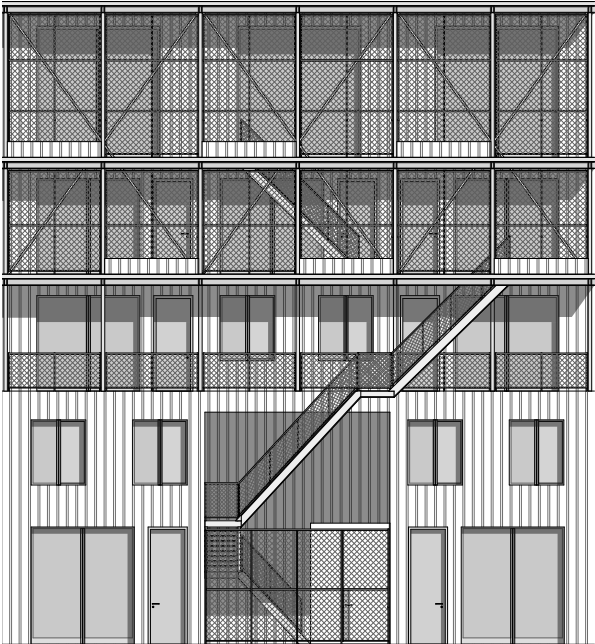


HOUSE L

Solo Living

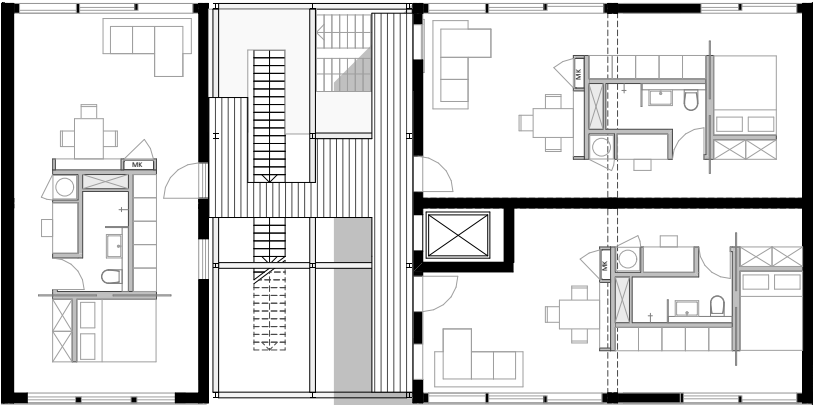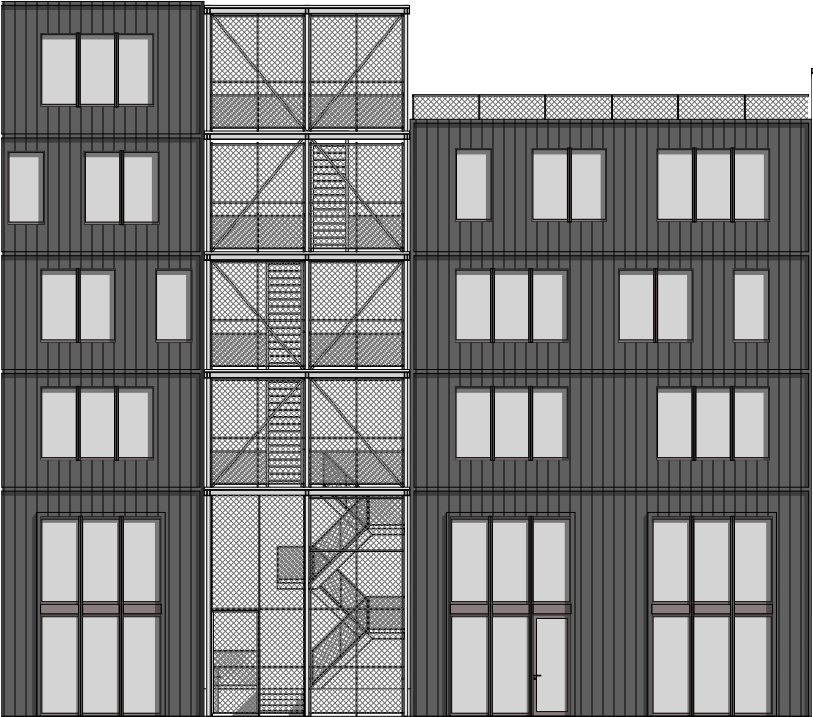


House S

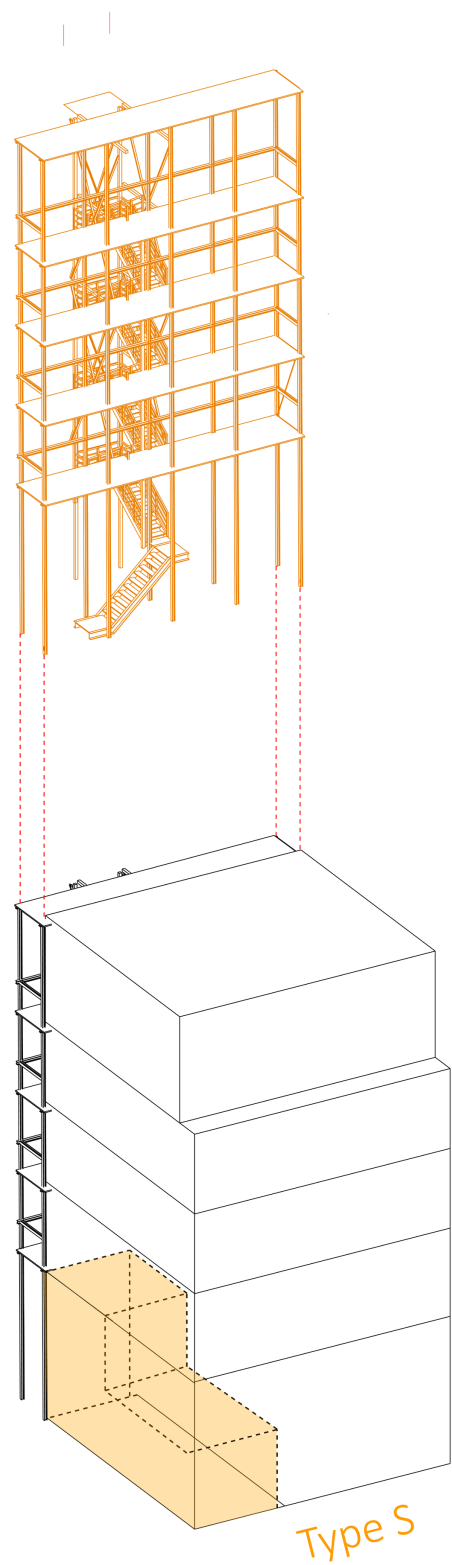




House M

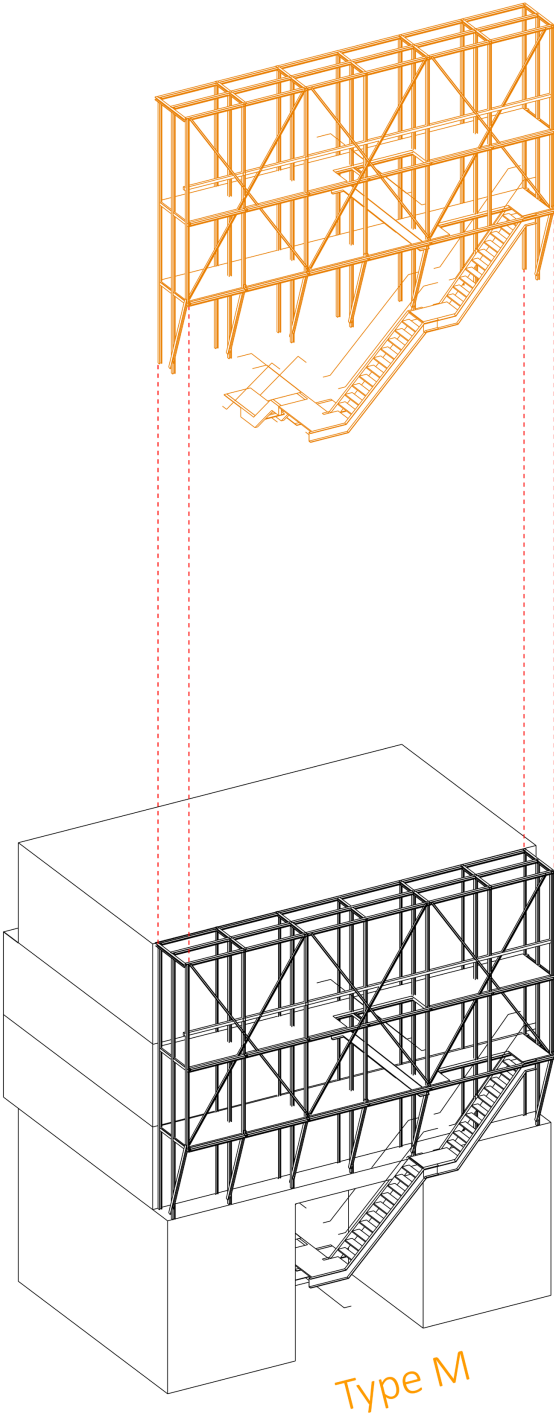






House L

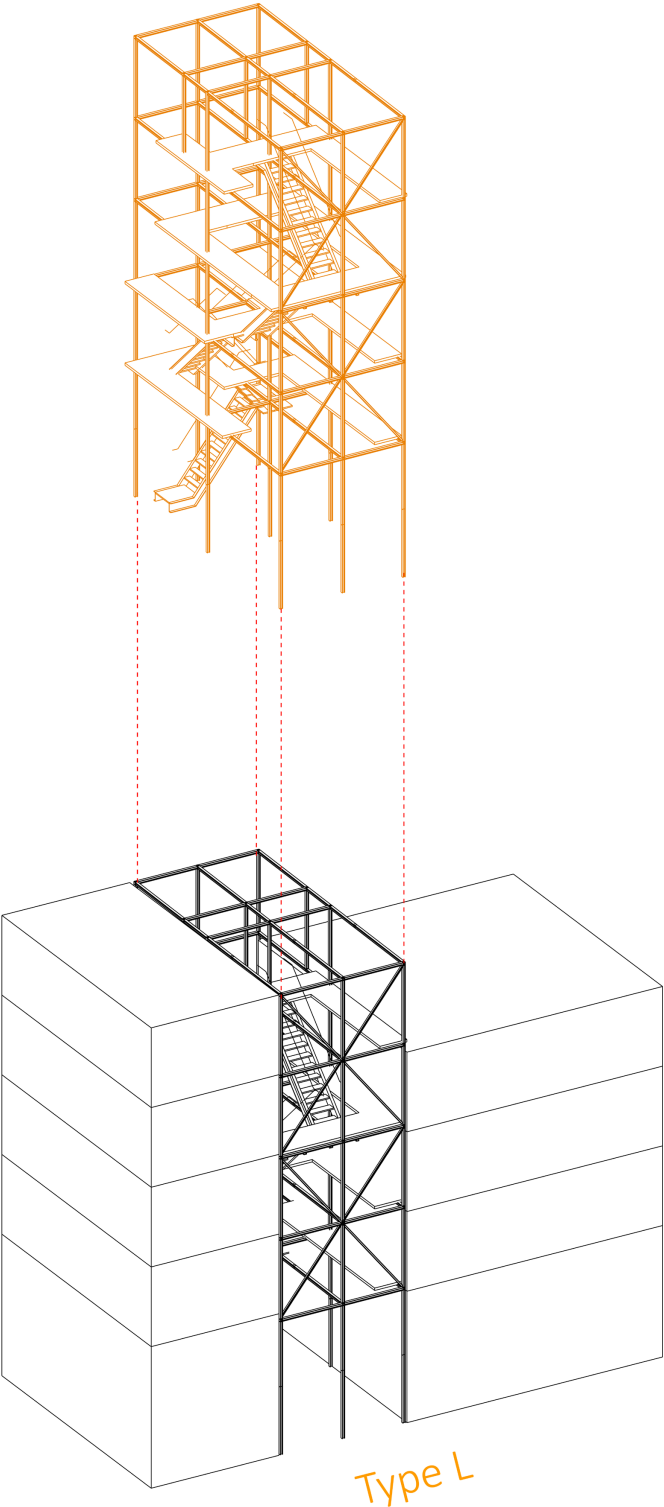
















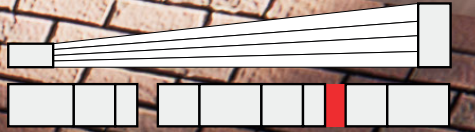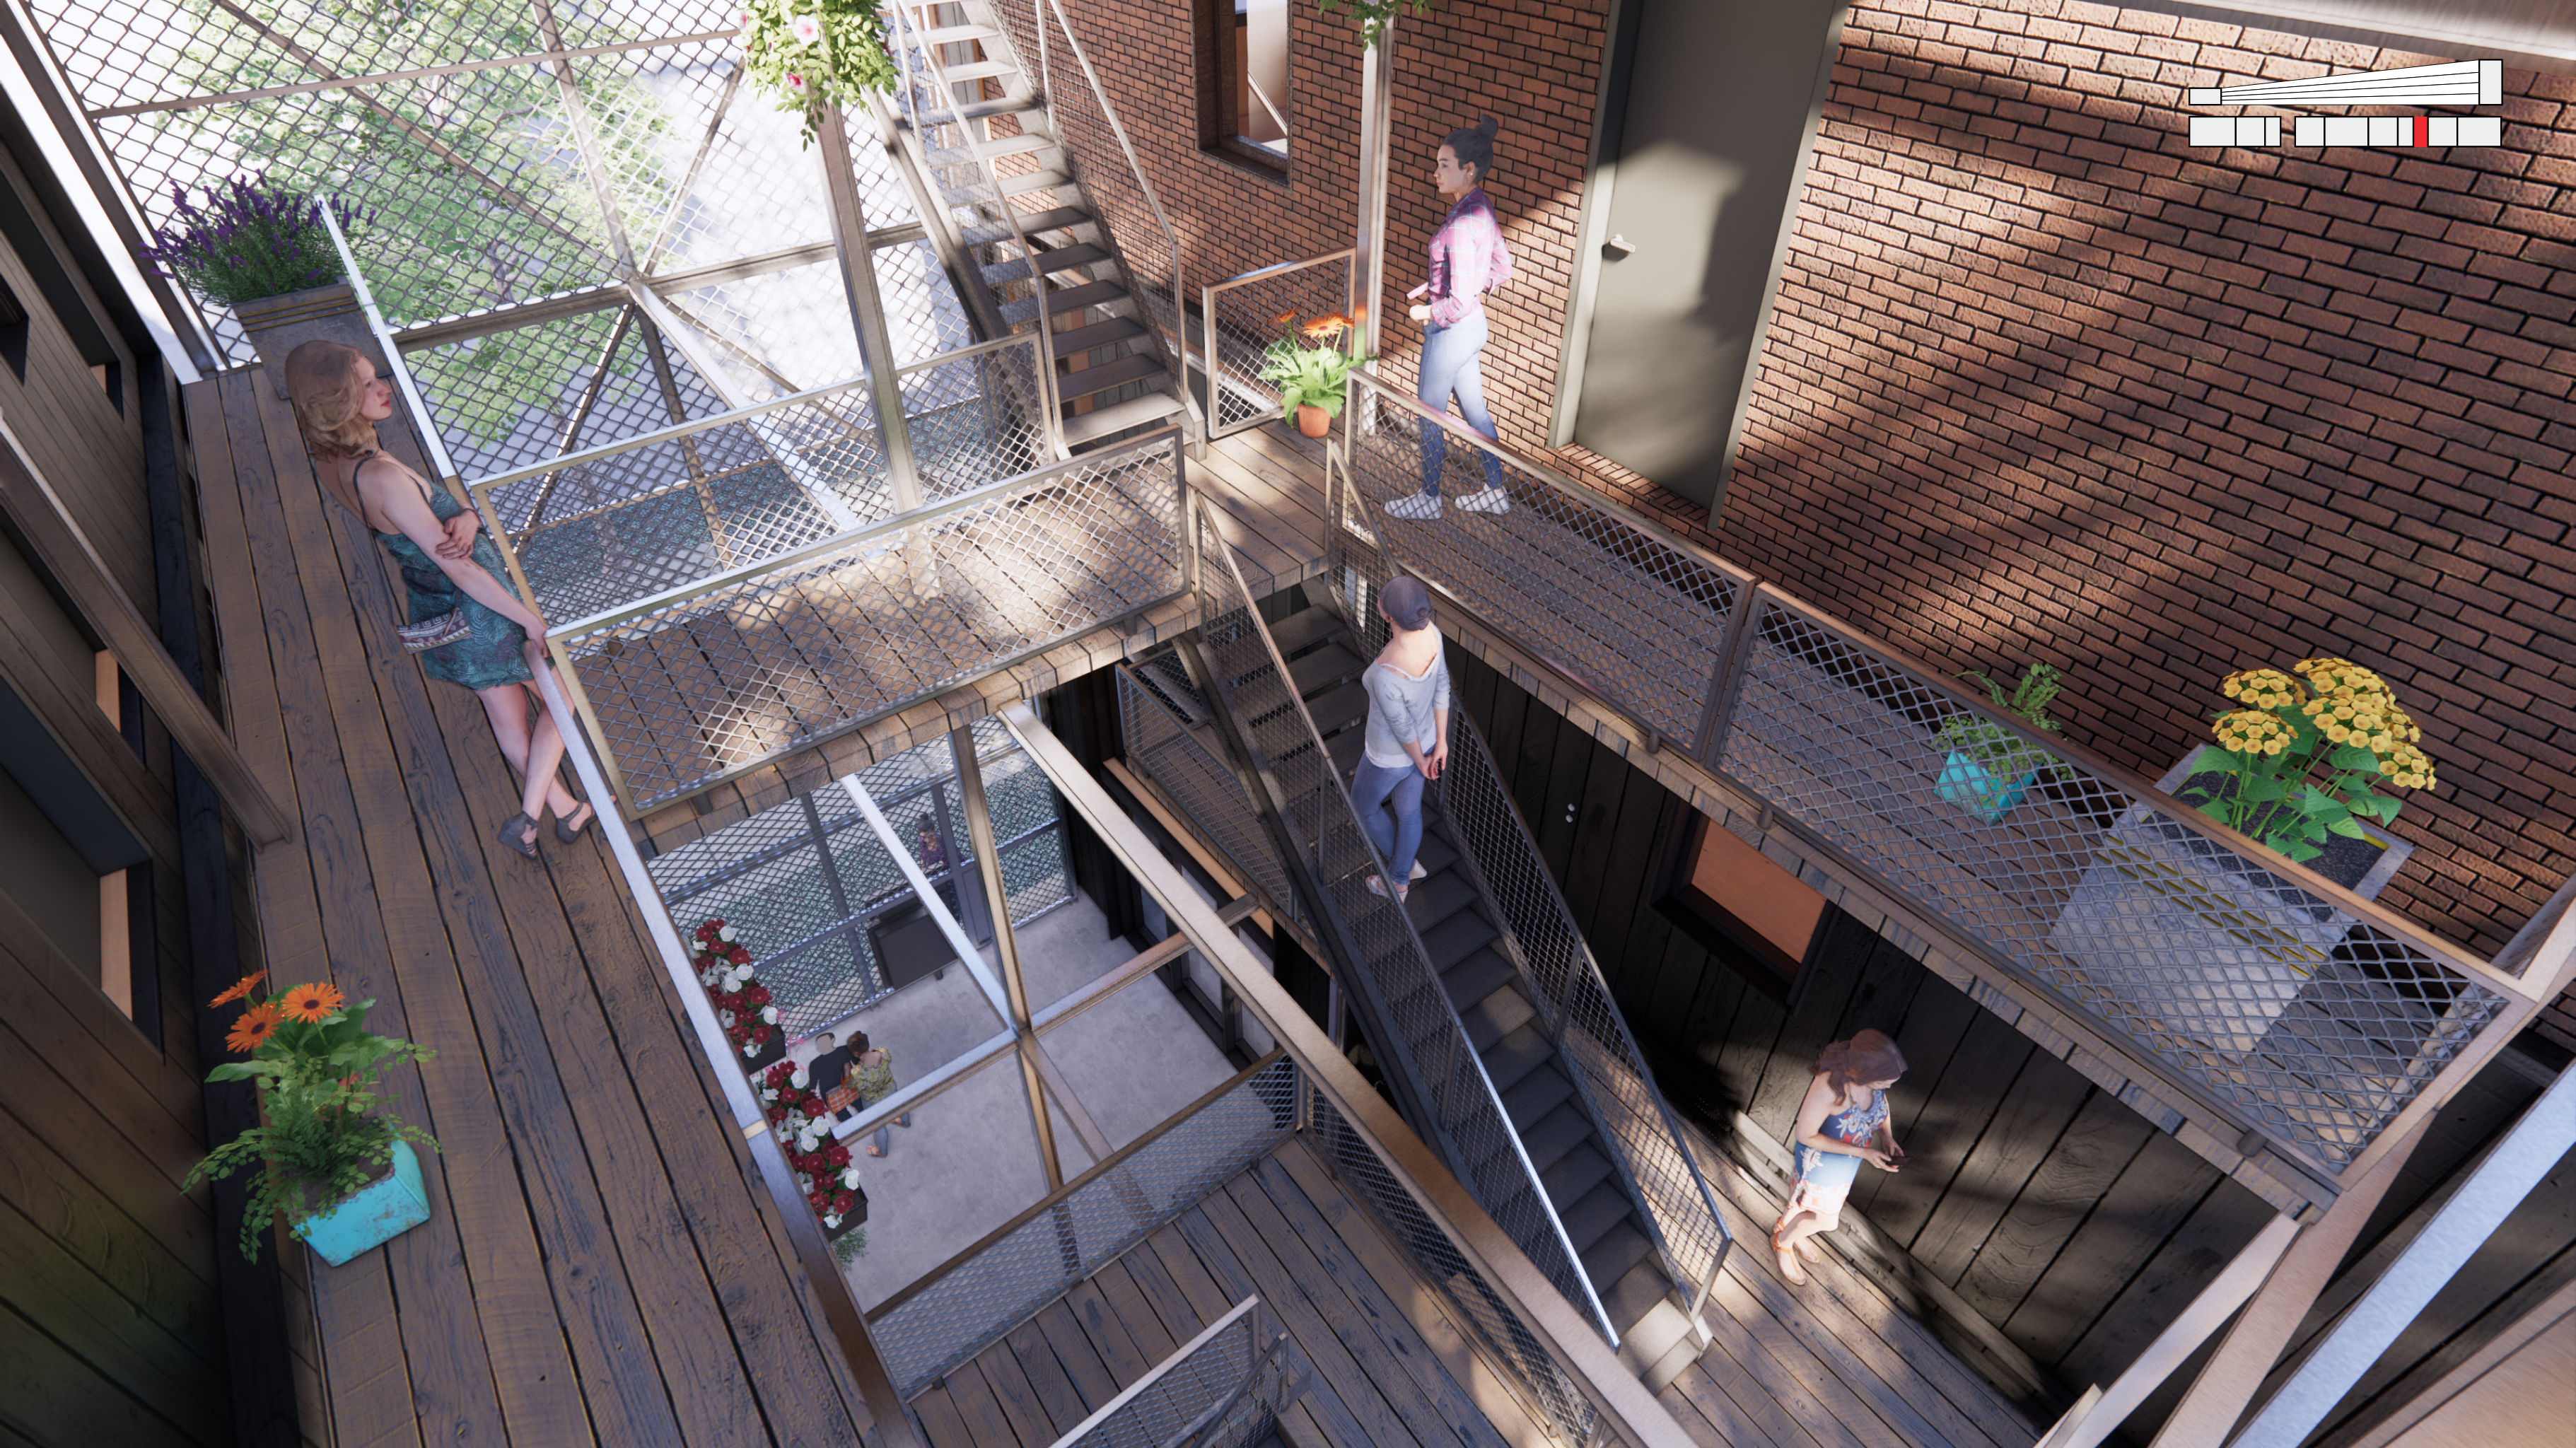

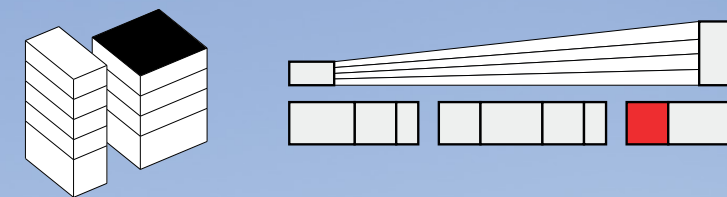










Apartment Typology - Co-op Houses

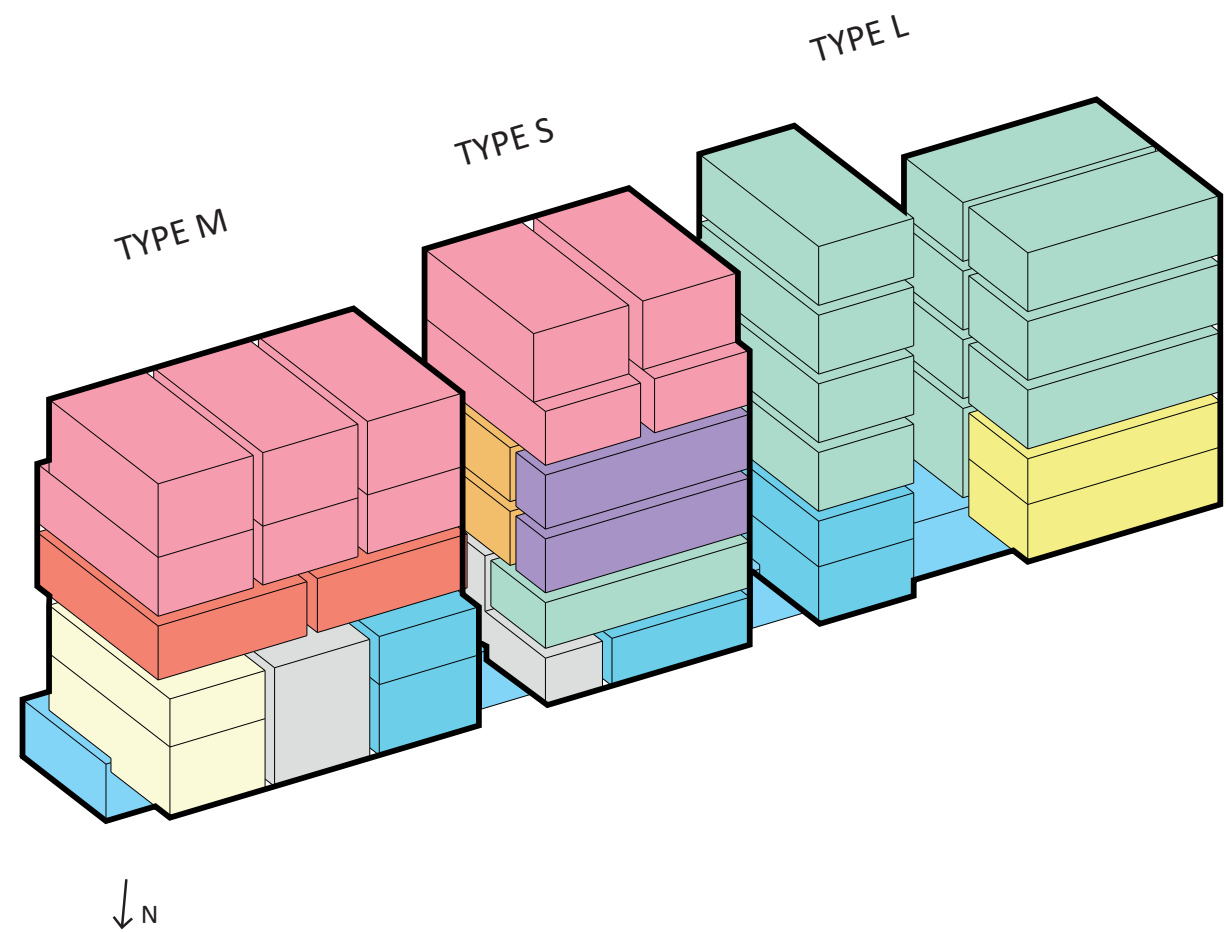

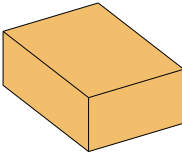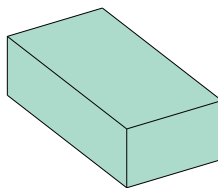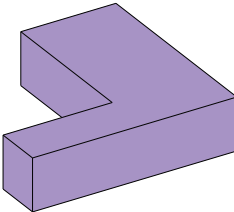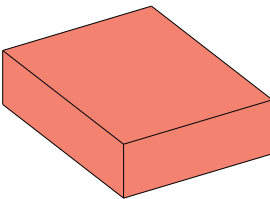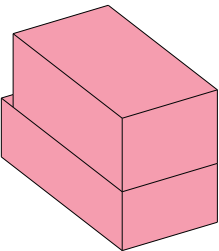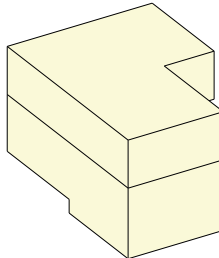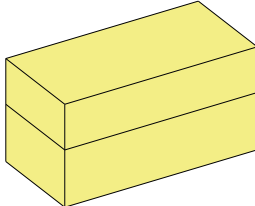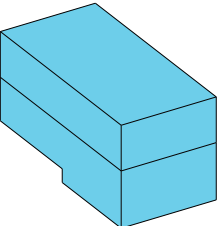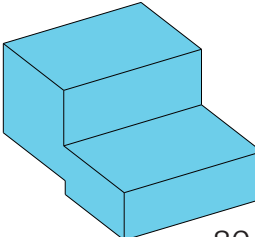
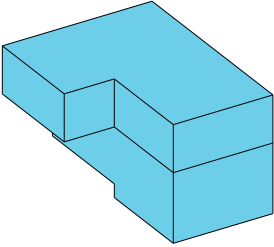
SMALL APARTMENT	14 x		30 m ²		40 m ²
DOUBLE SIDED LOFT	4 x		60 m ²		60 m ²
DUPLEX	5 x		100 m ²		
TOWNHOUSE	1 x		120 m ²		
COMMERCIAL	1 x		65 m ²		
COLLECTIVE SPACE	3 x		65 m ²		80 m ²
					90 m ²

Apartment Typology - Ownership Houses

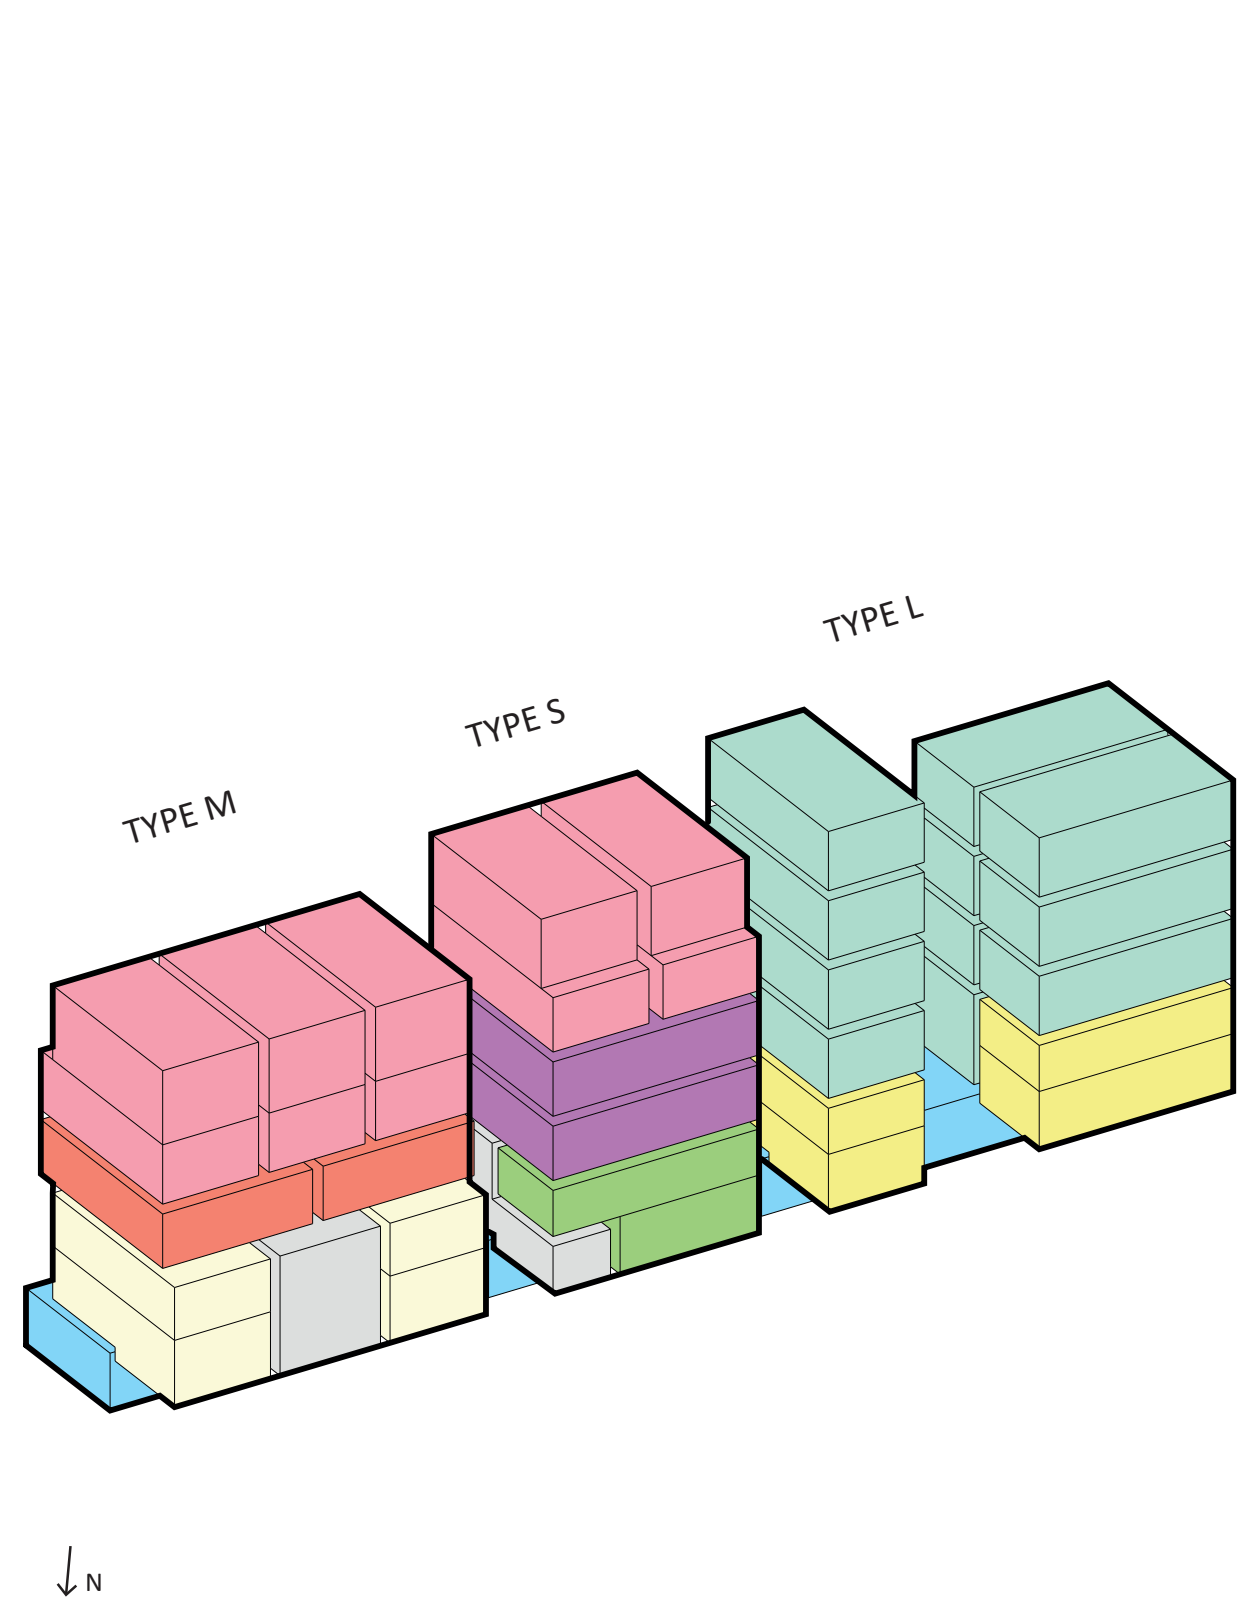

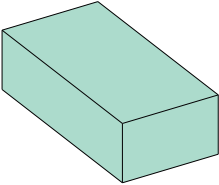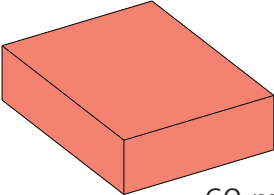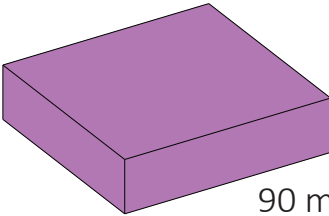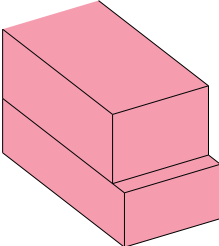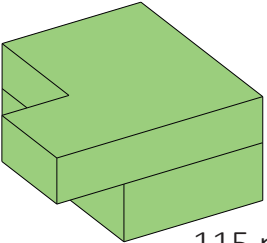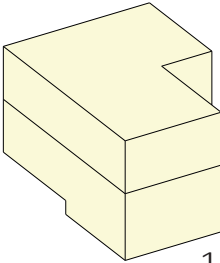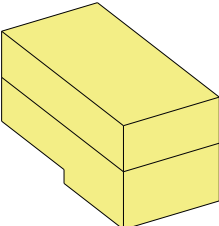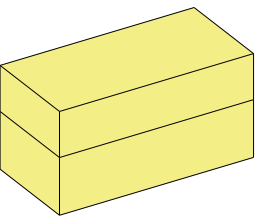
SMALL APARTMENT	11 x		40 m ²
DOUBLE SIDED LOFT	4 x	 	60 m ² 90 m ²
DUPLEX	6 x		100 m ²
TOWNHOUSES	3 x	 	115 m ² 120 m ²
COMMERCIAL	2 x	 	65 m ² 65 m ²

Section House M

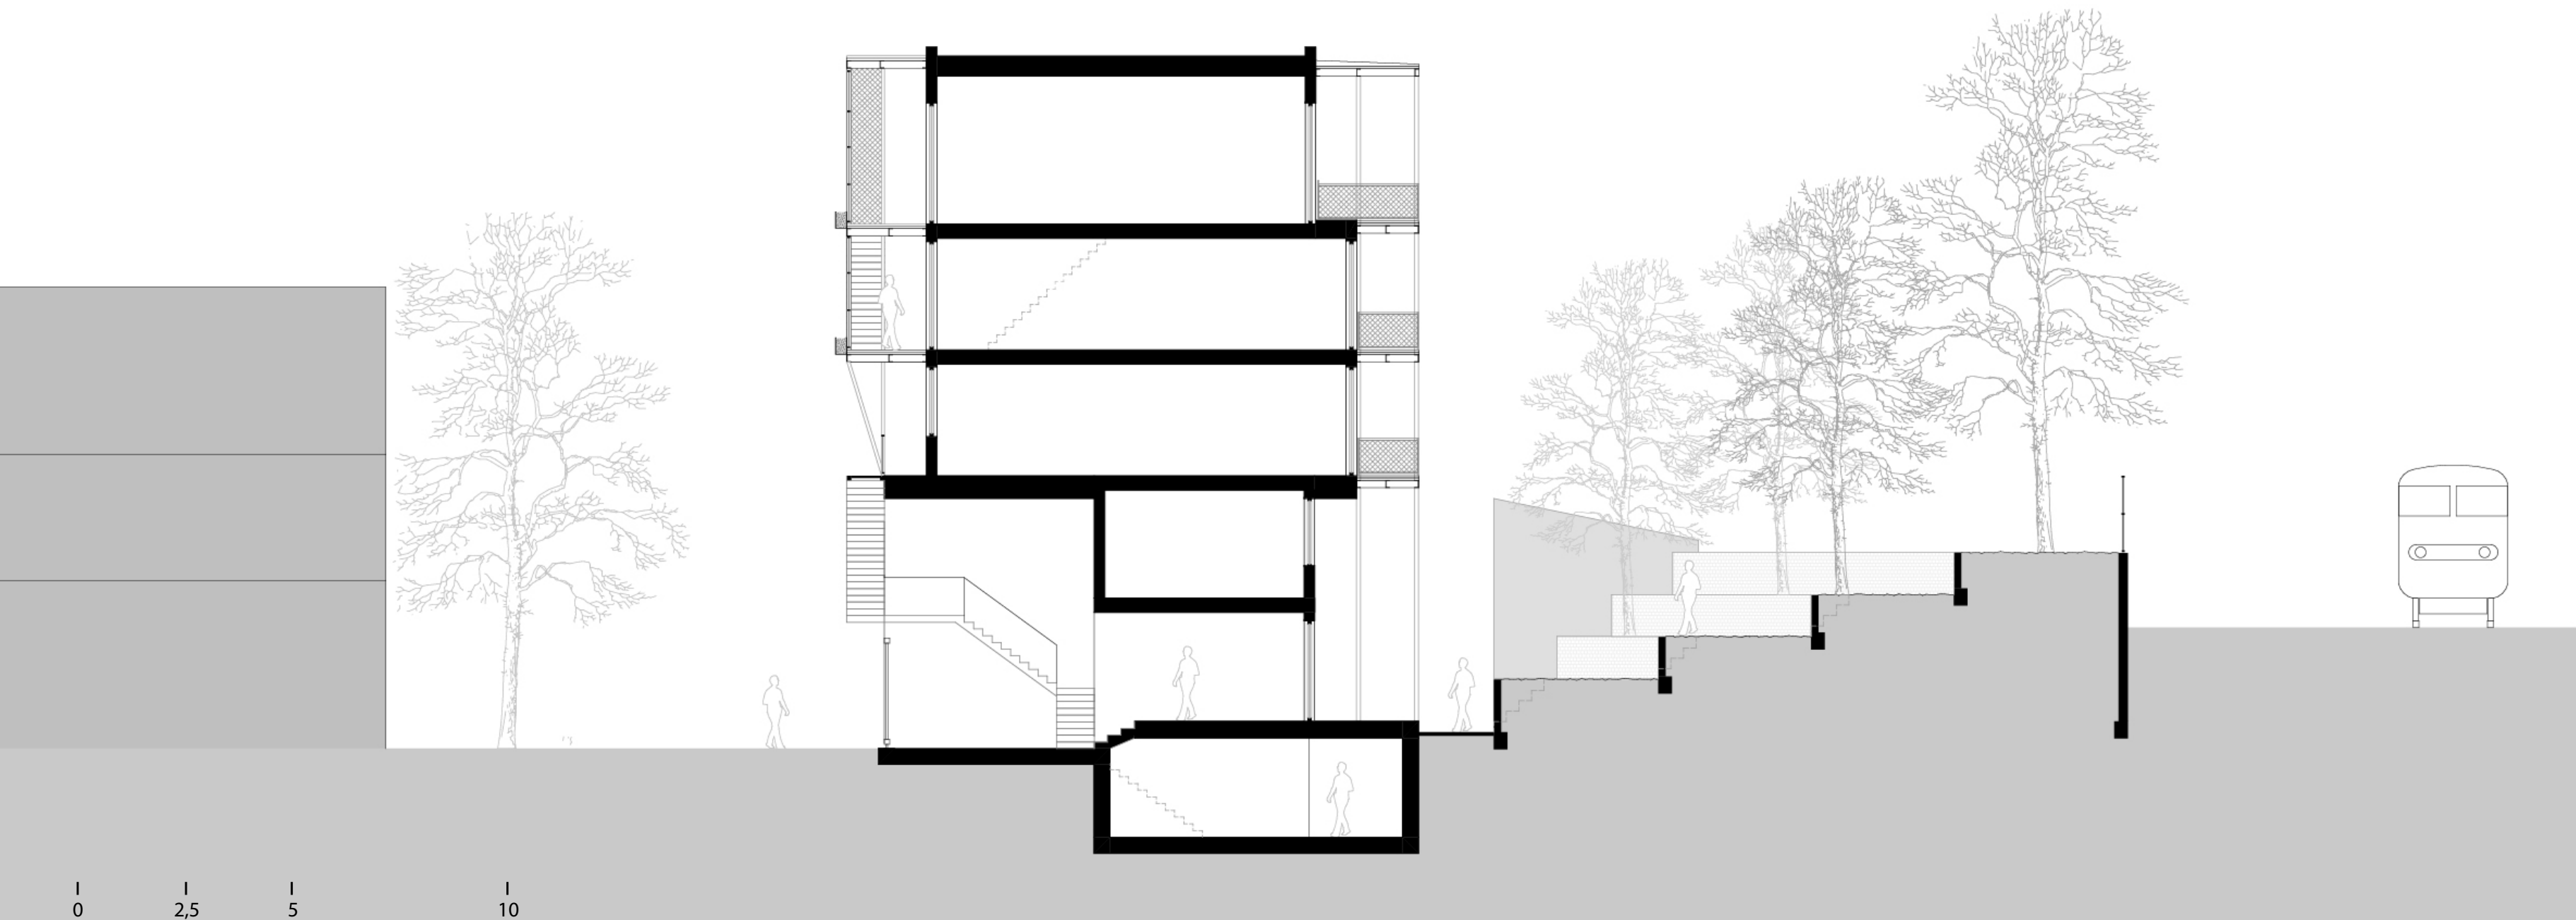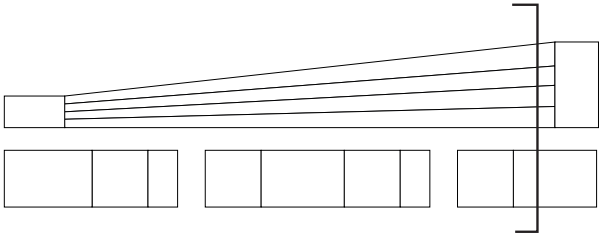


0 2,5 5 10

Ground Floor

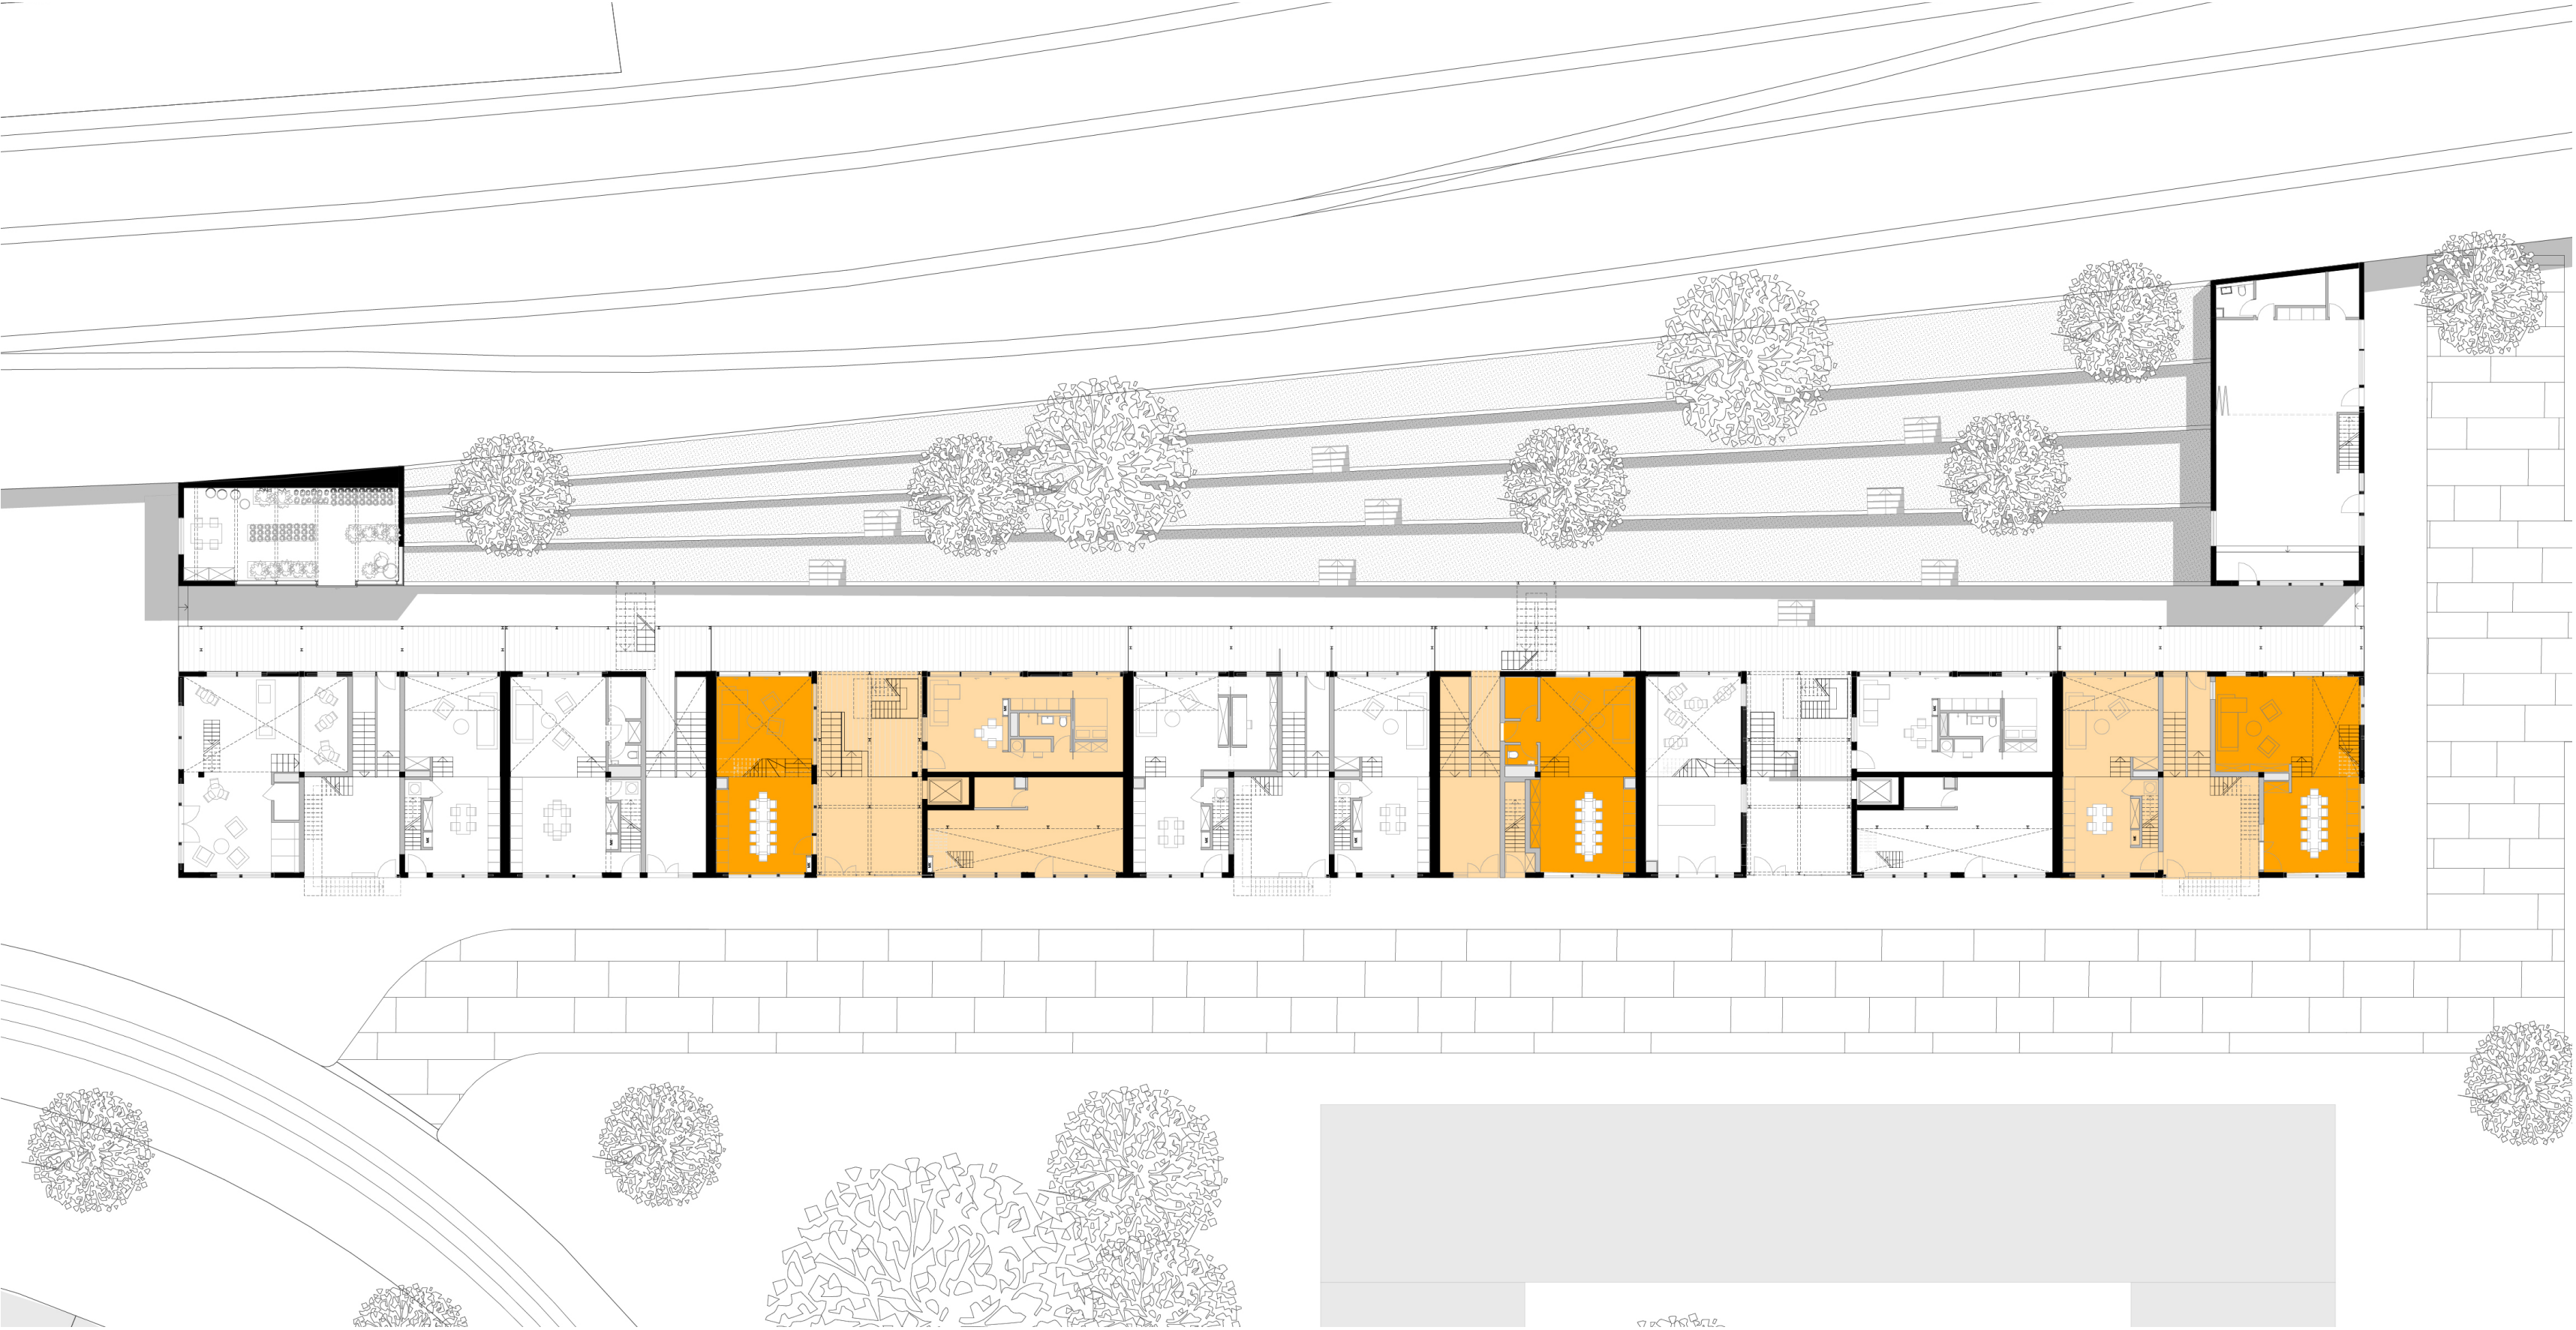


0 5 10 20

Ground Floor

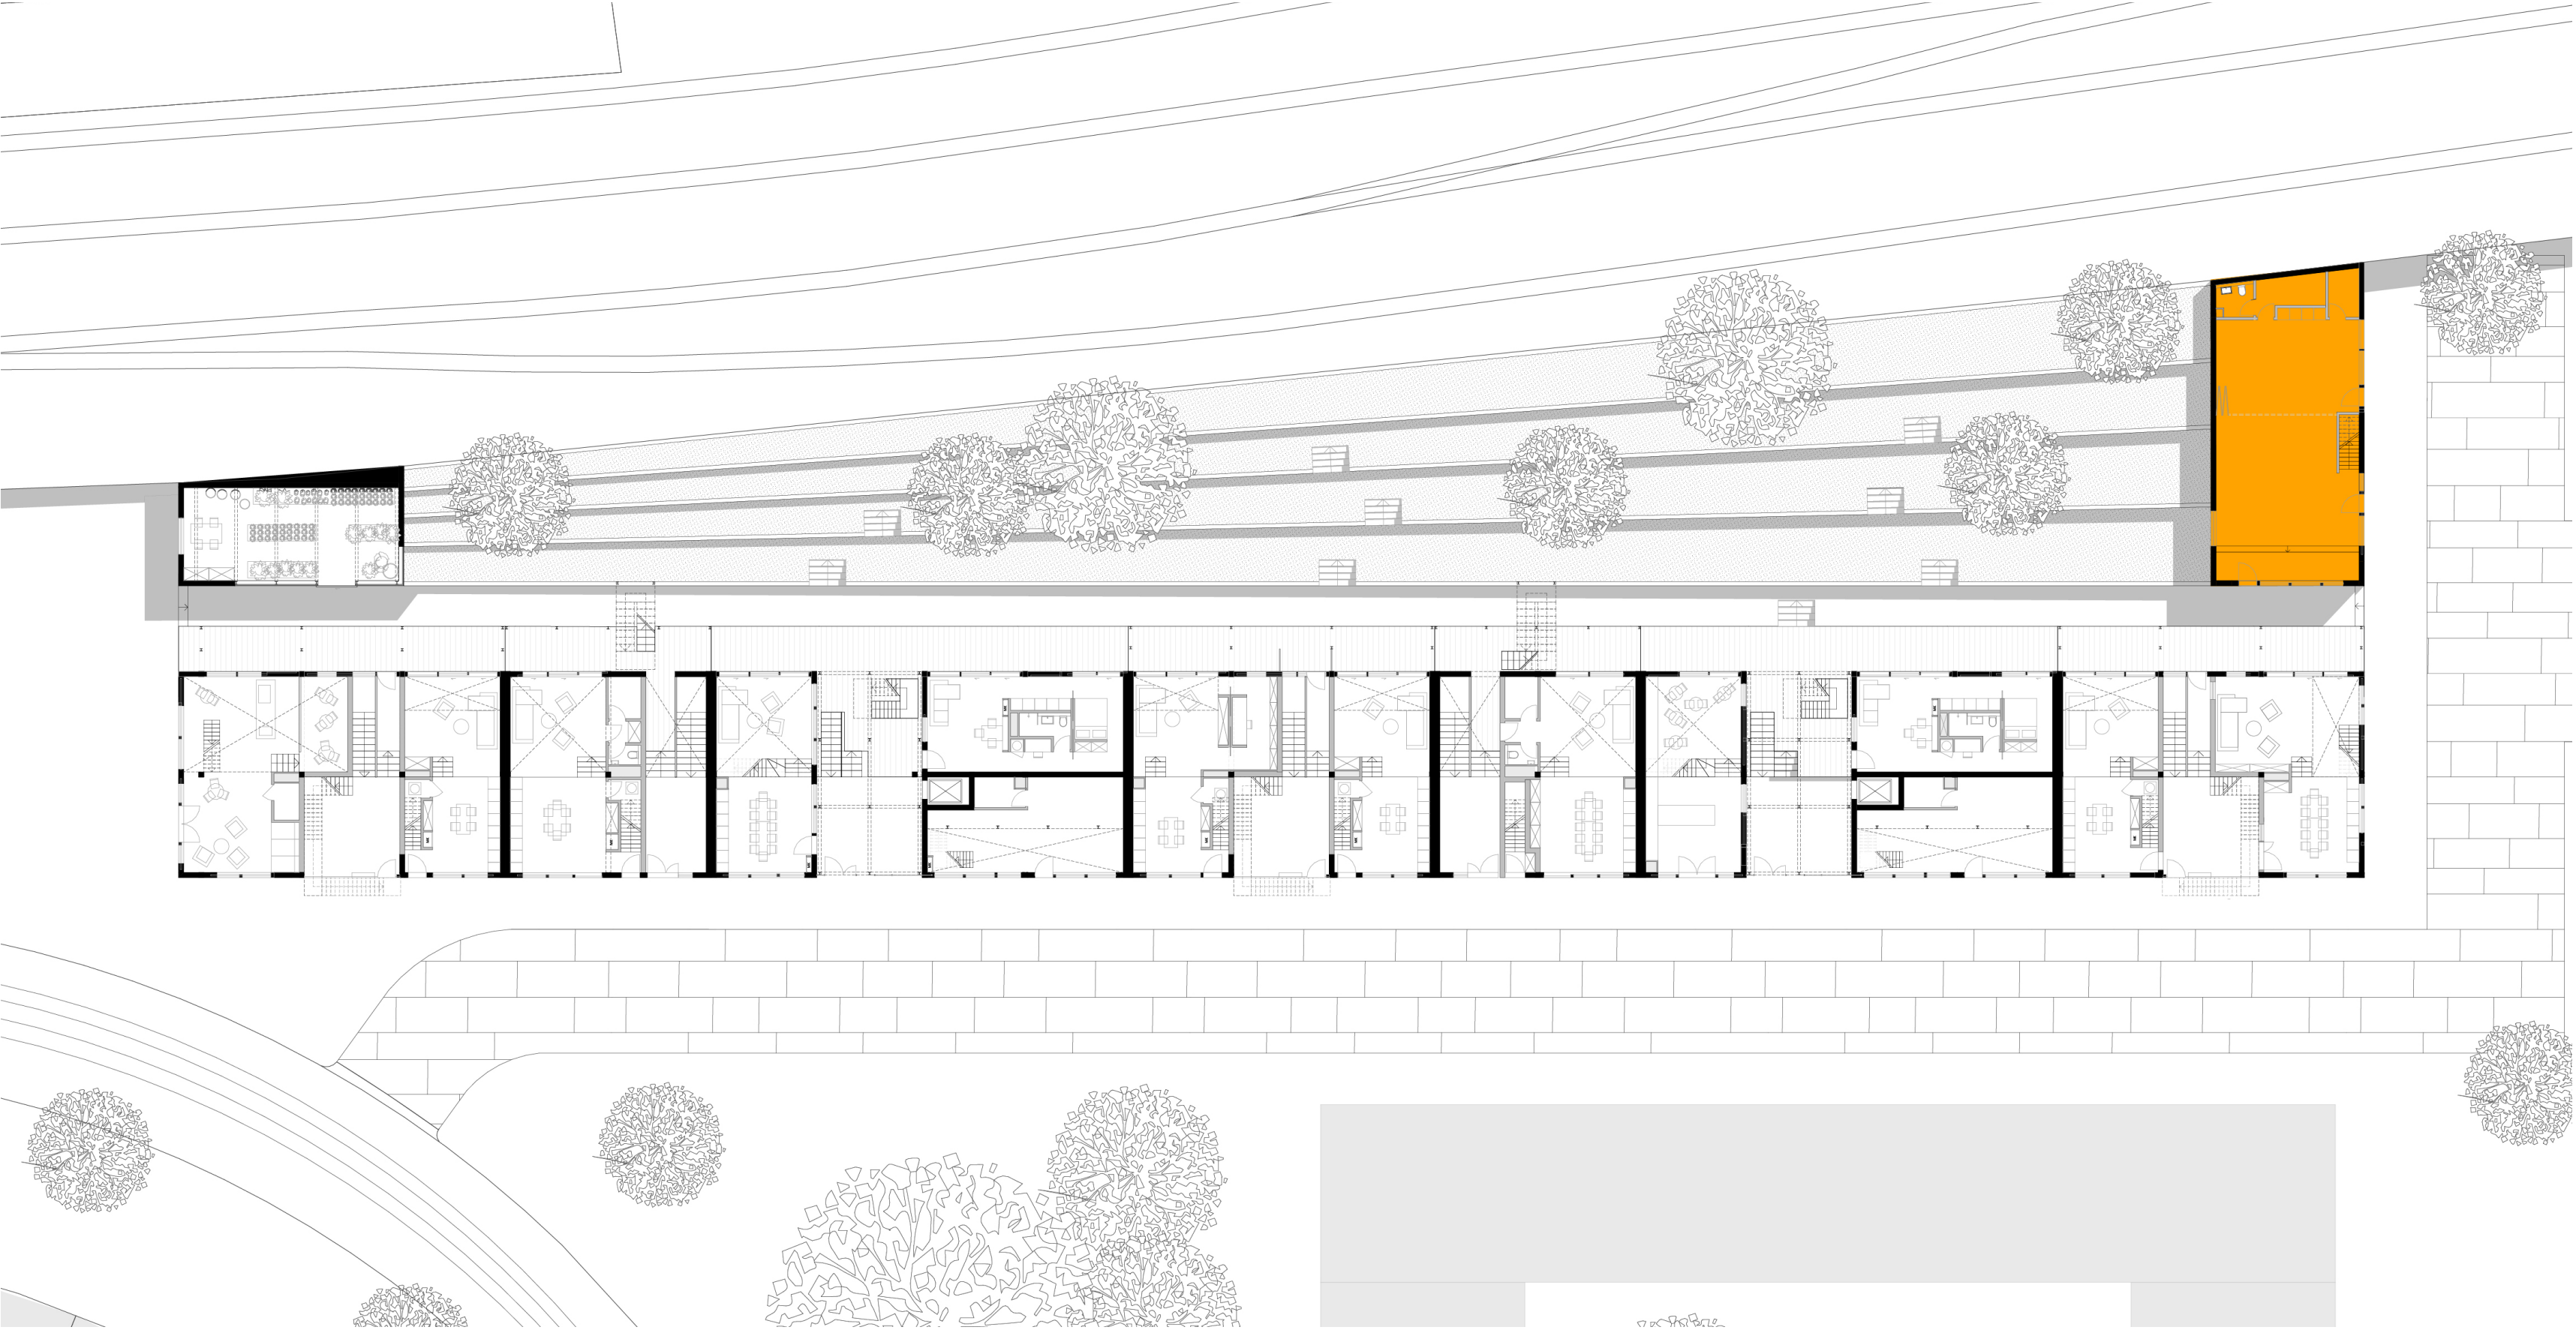


0 5 10 20

Ground Floor

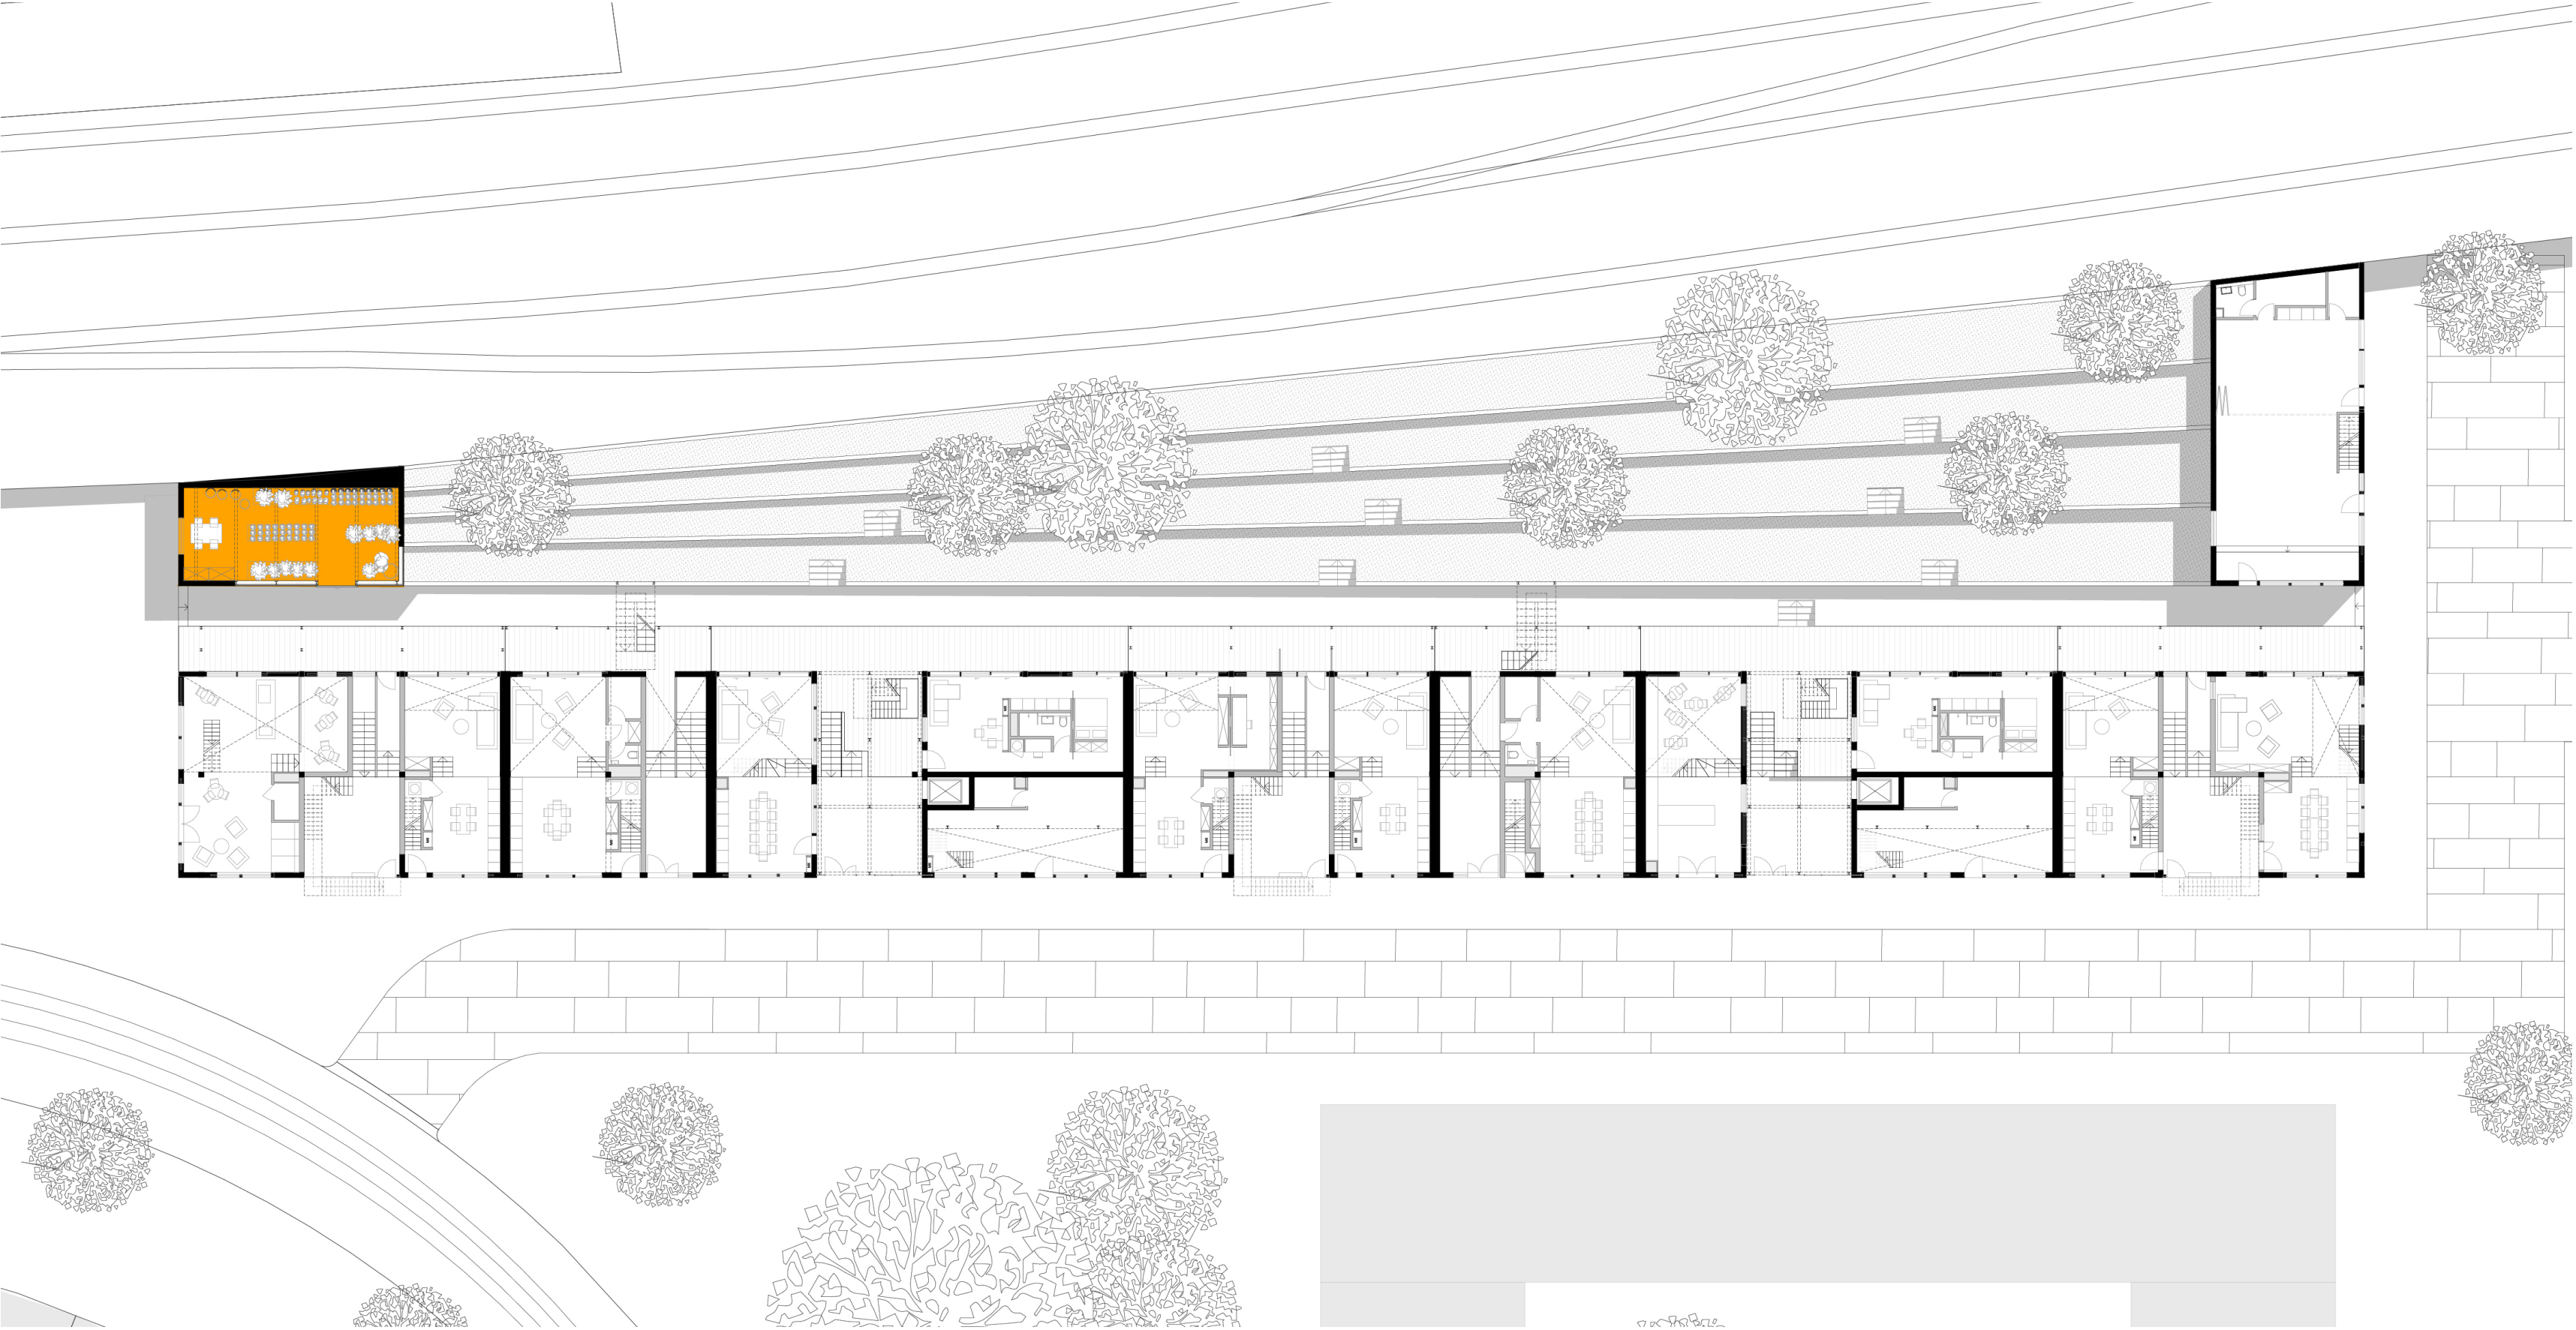


0 5 10 20

Ground Floor

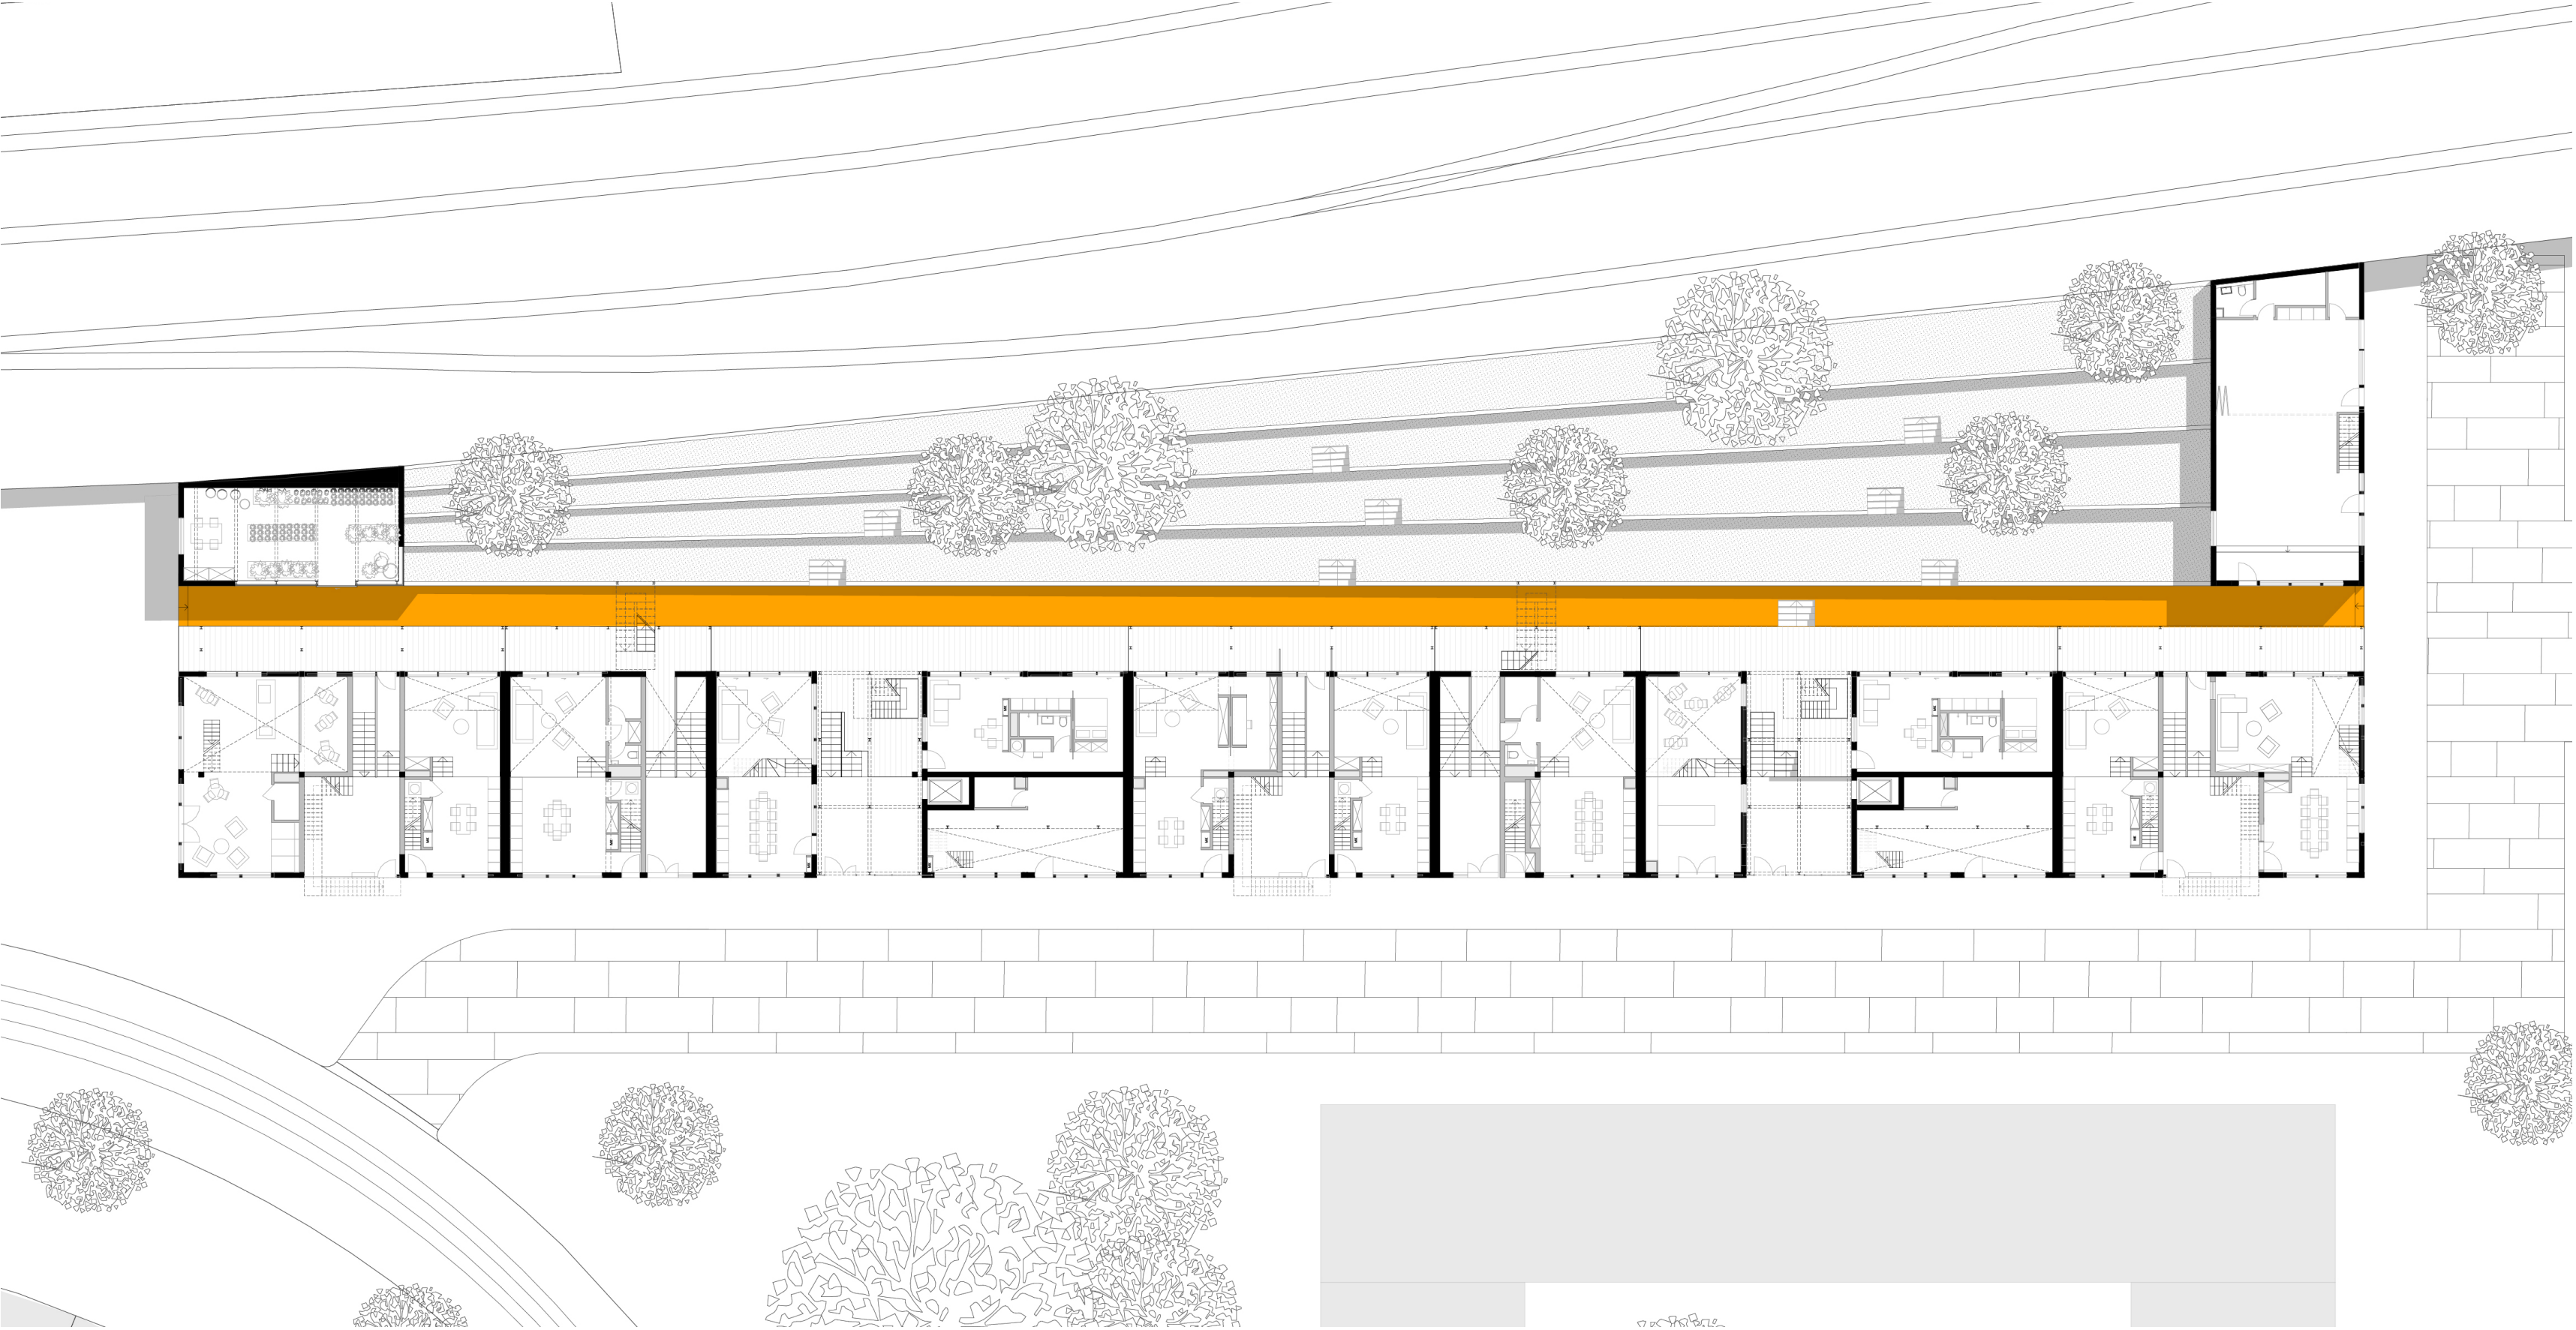

0 5 10 20

Ground Floor

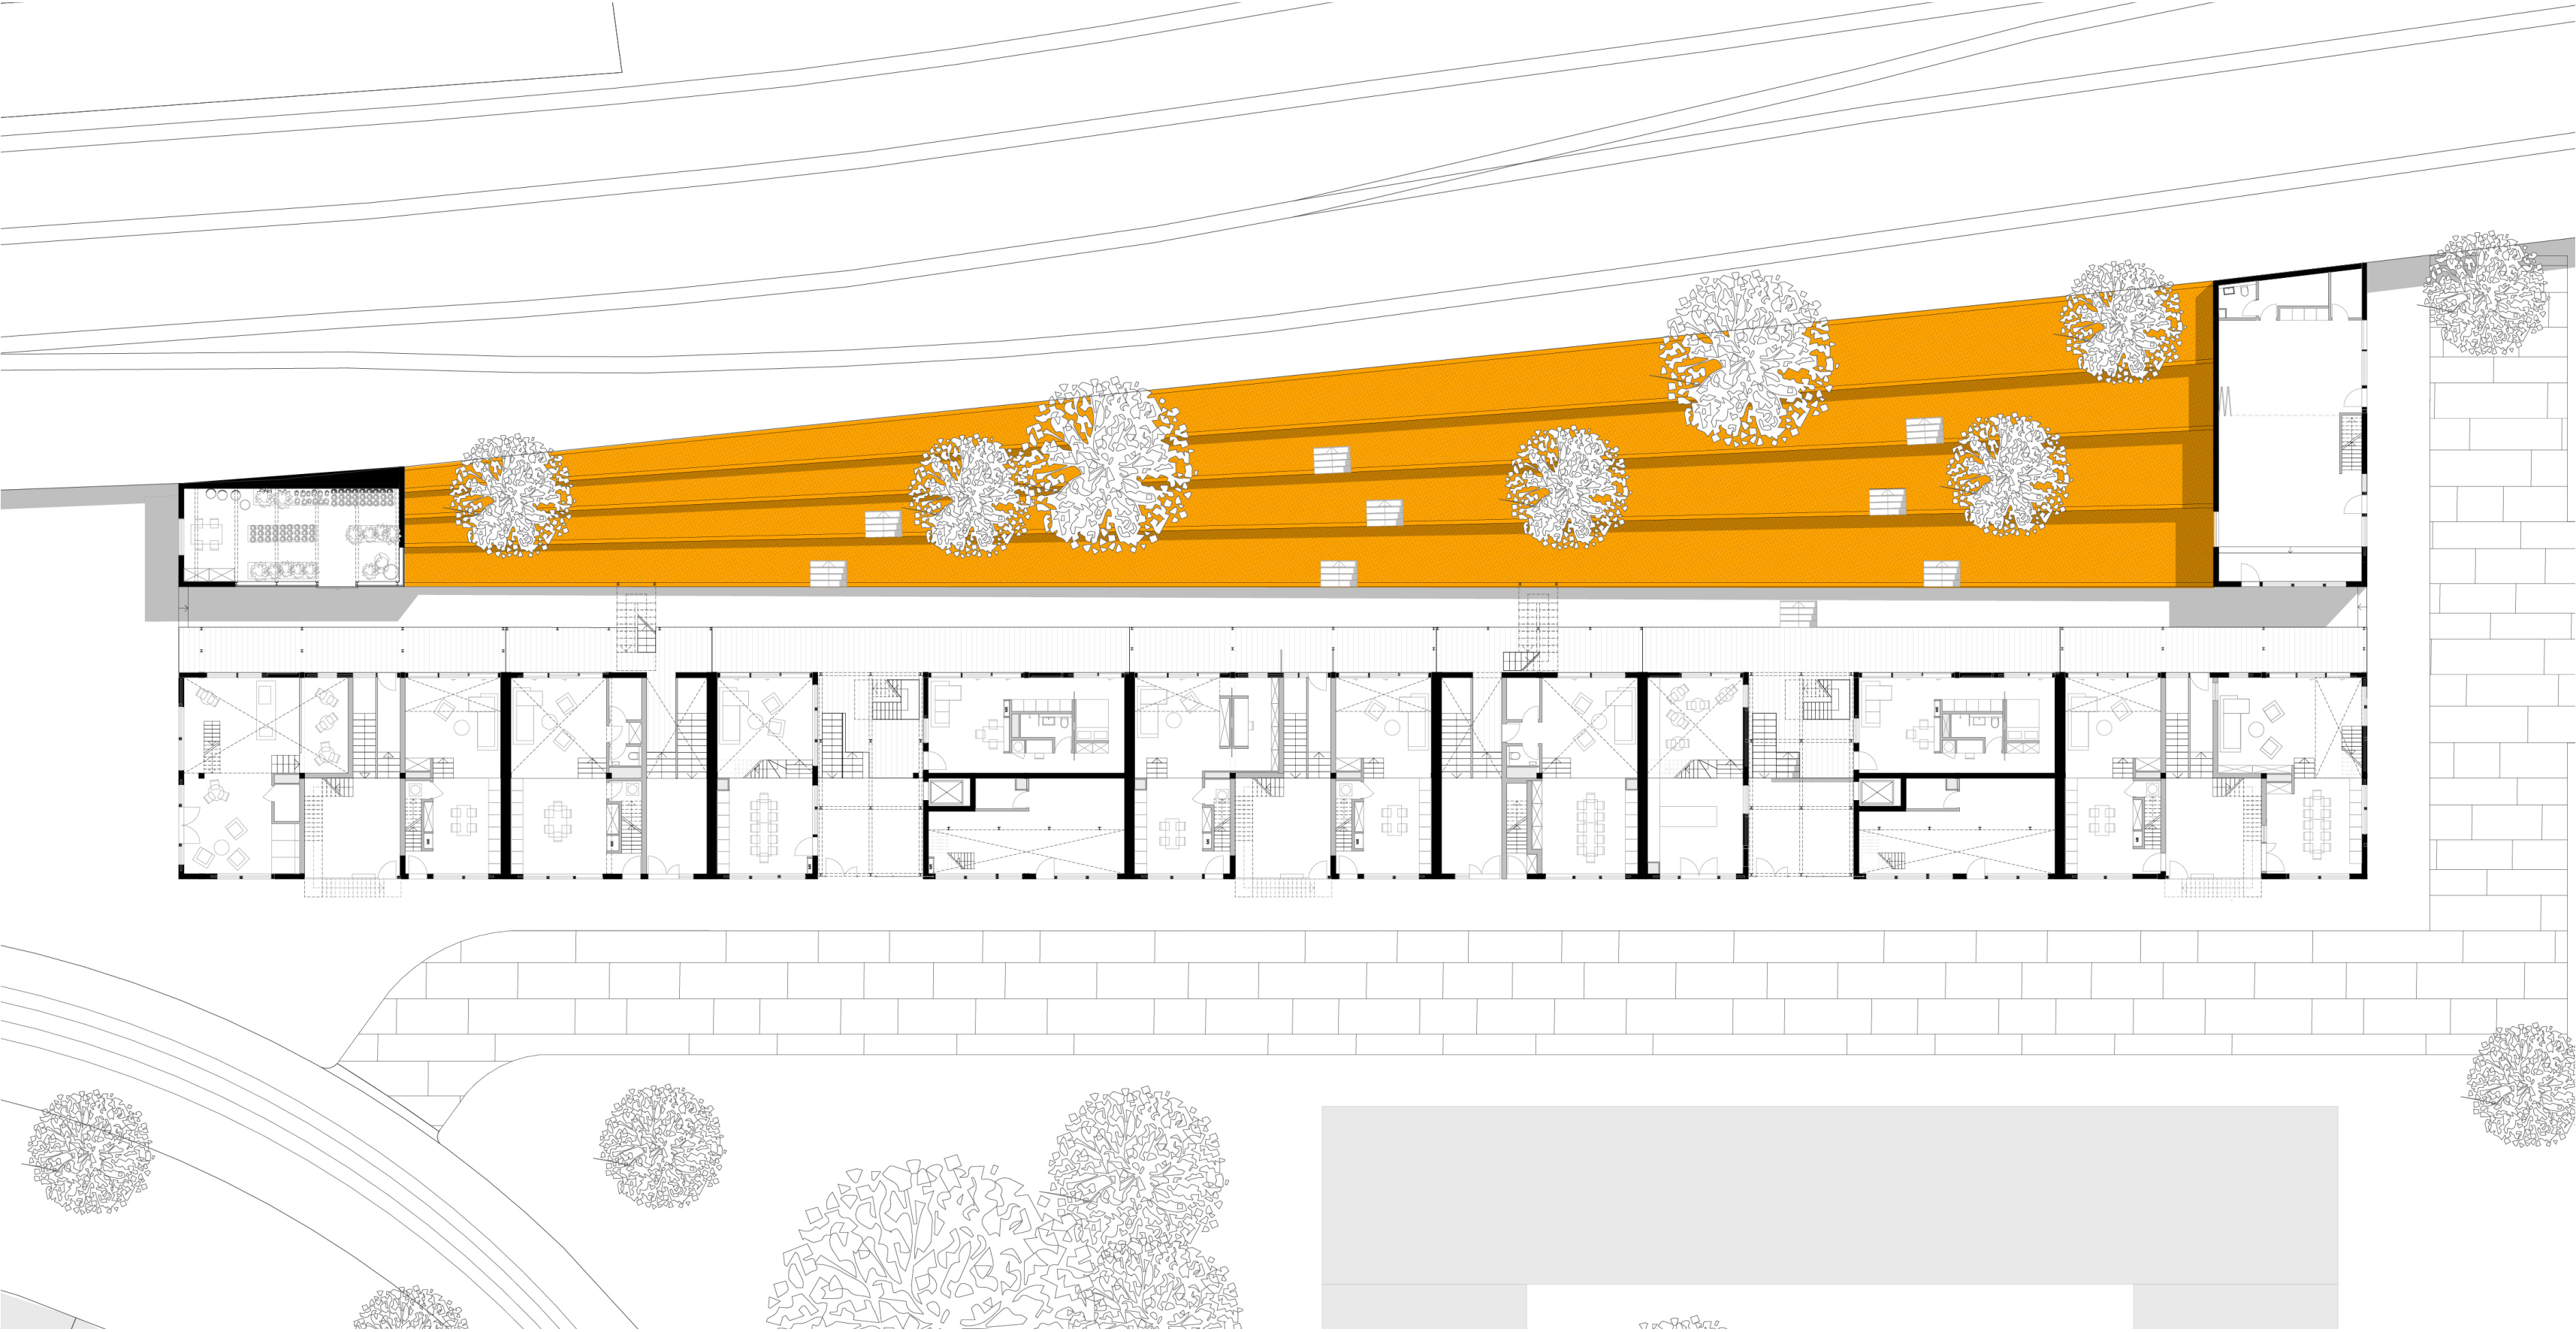


0 5 10 20


Mezzanine/1st Floor




2nd Floor

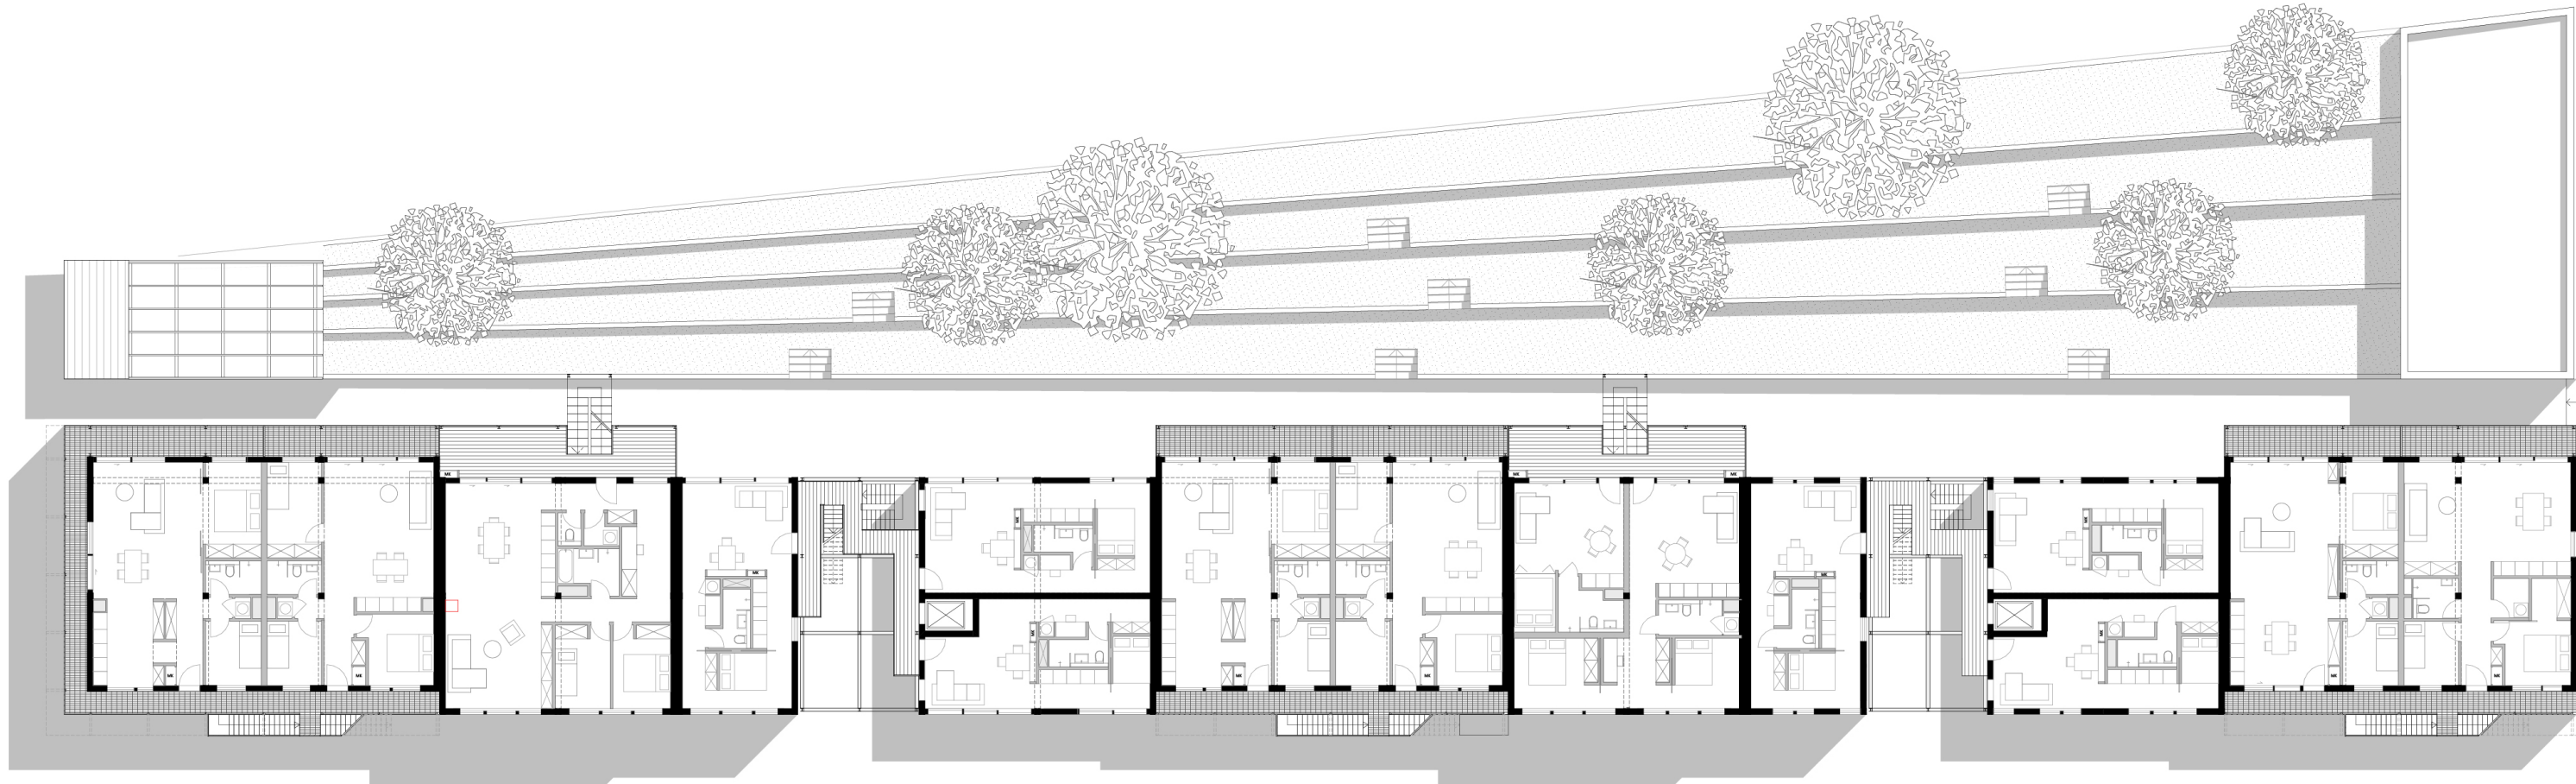


3rd Floor

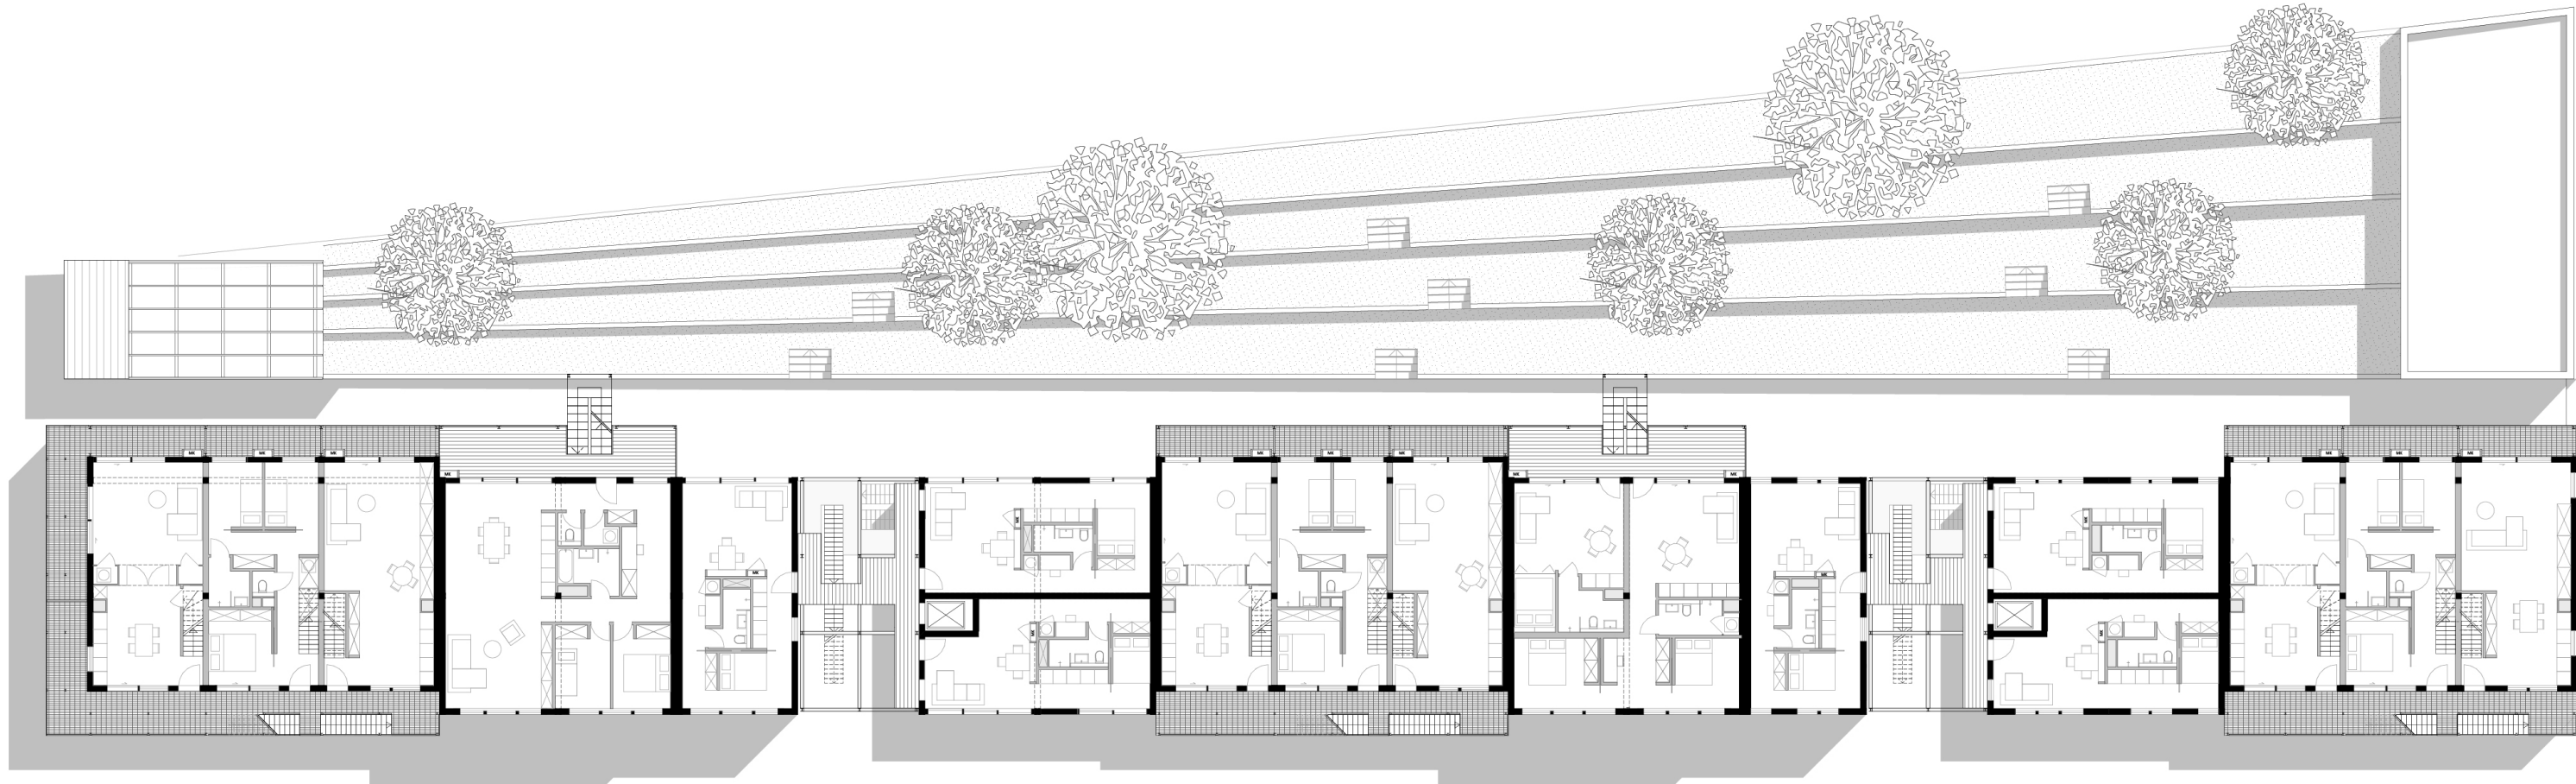

4th Floor

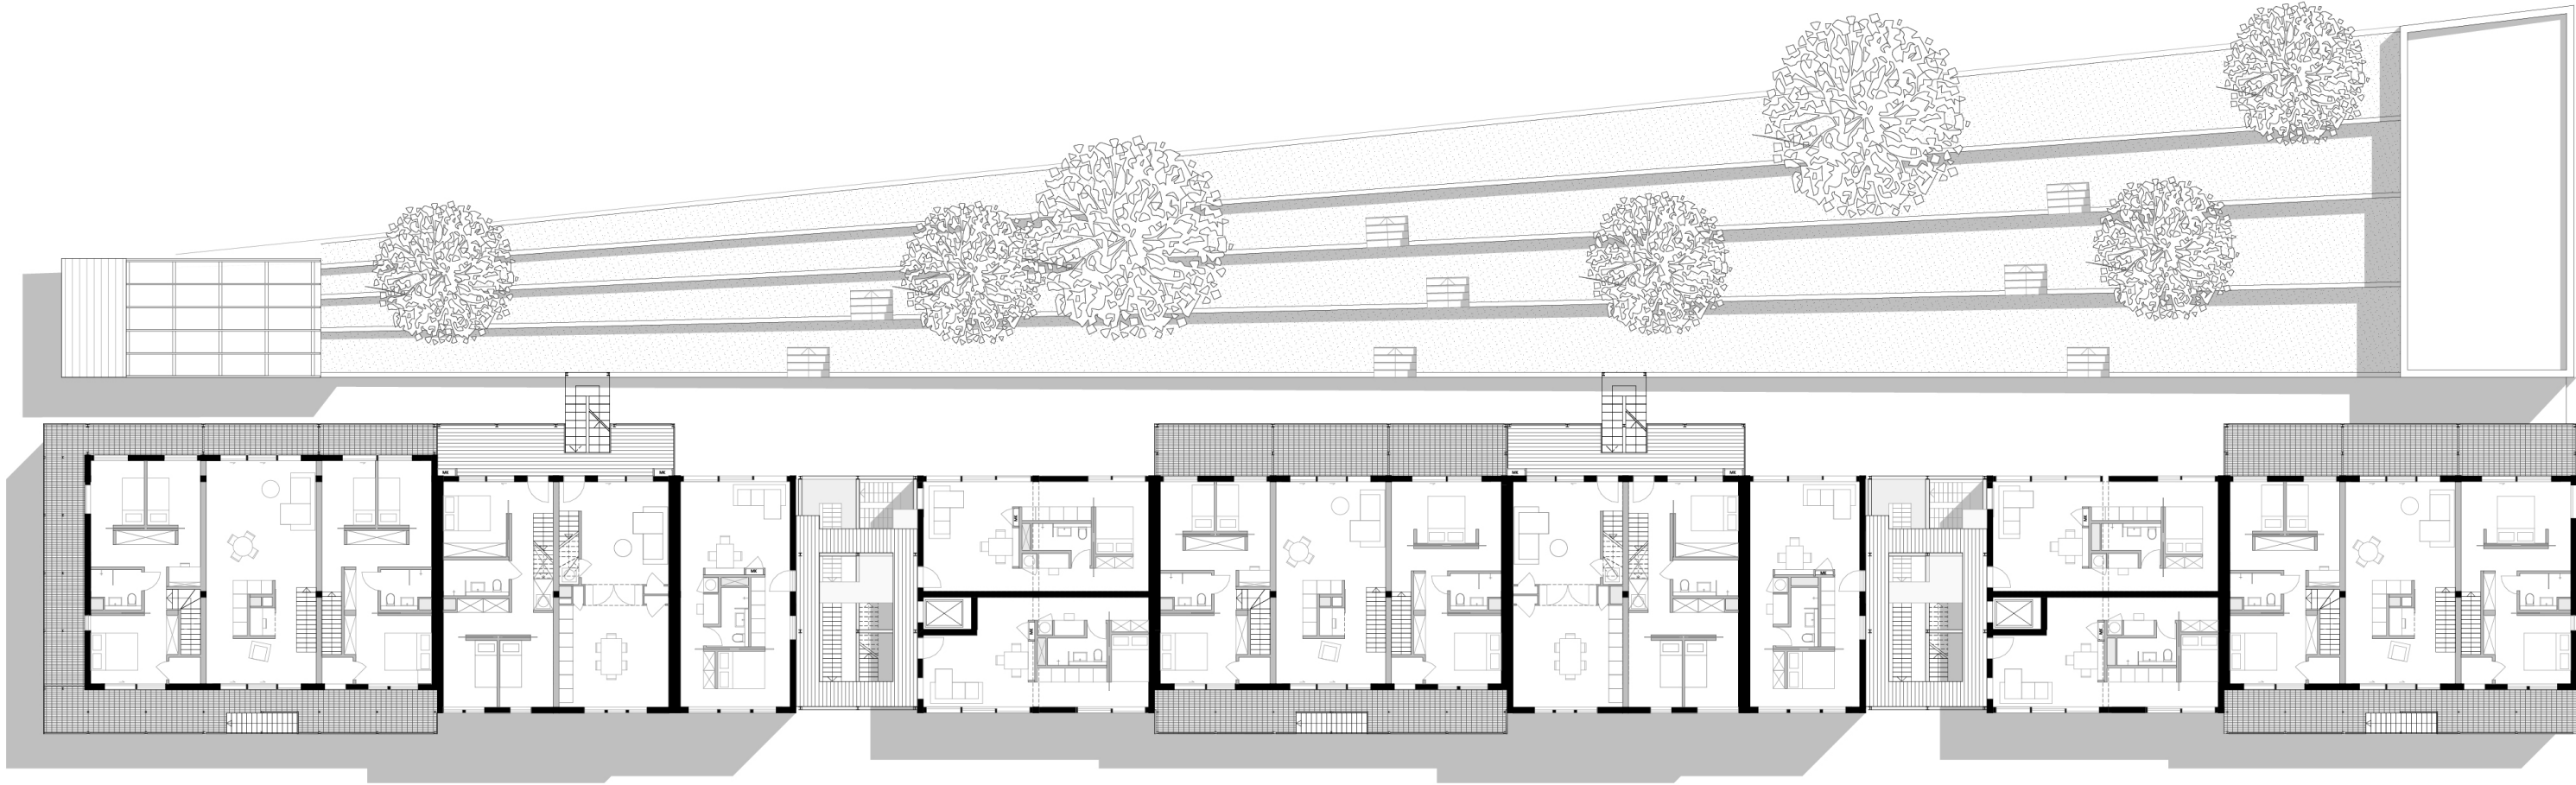


5th Floor

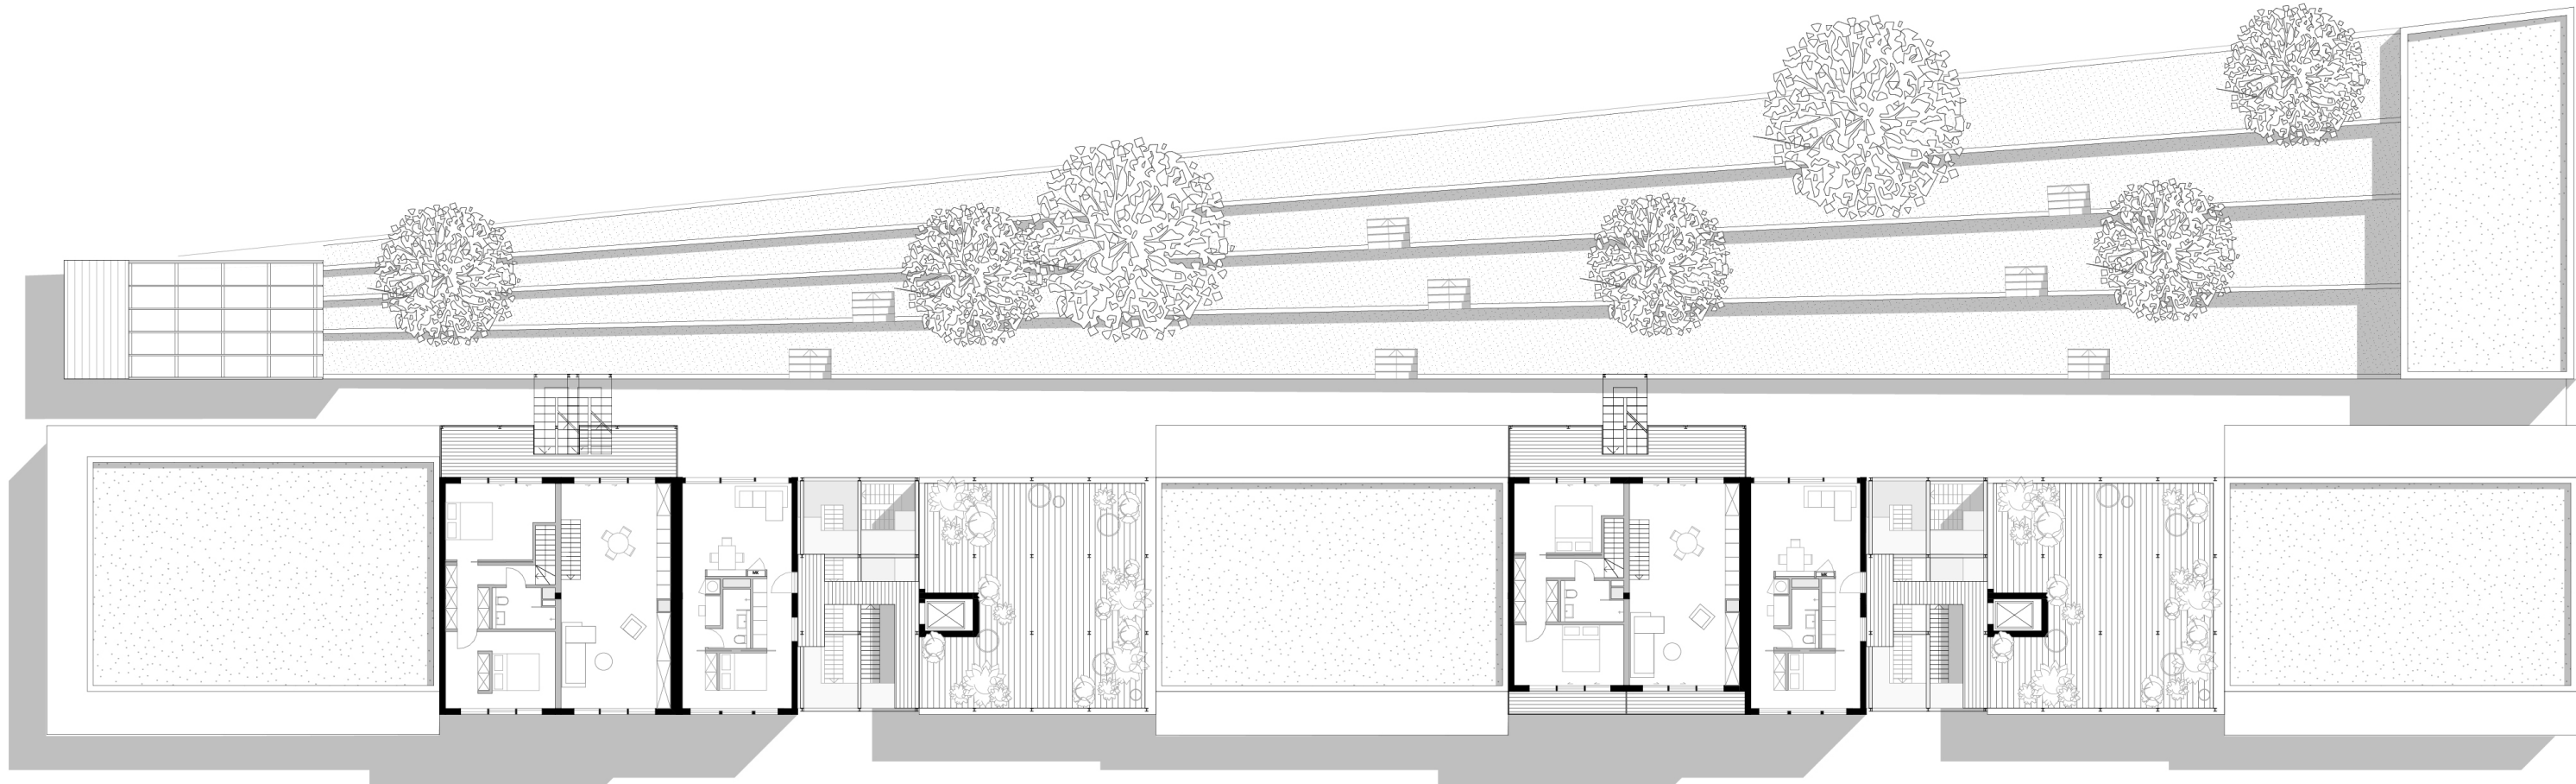


House S

Cooperative

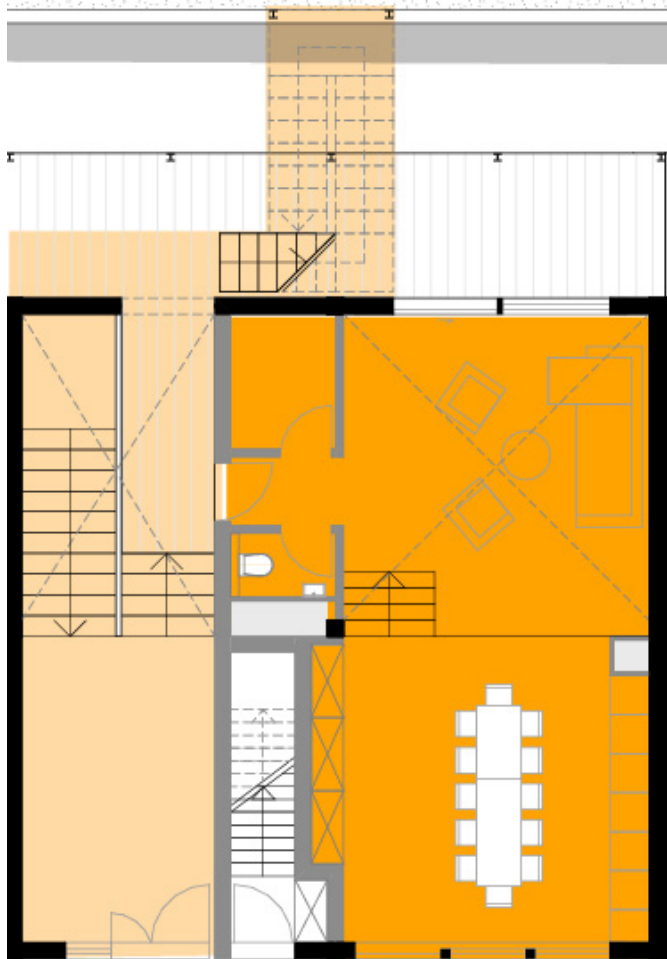


Ownership

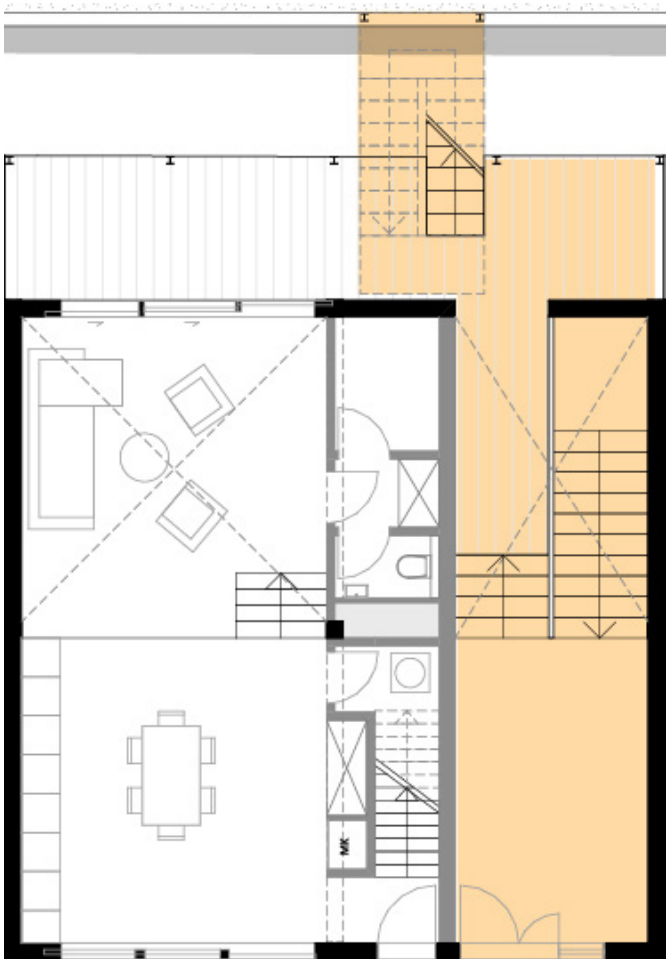


House M

Cooperative

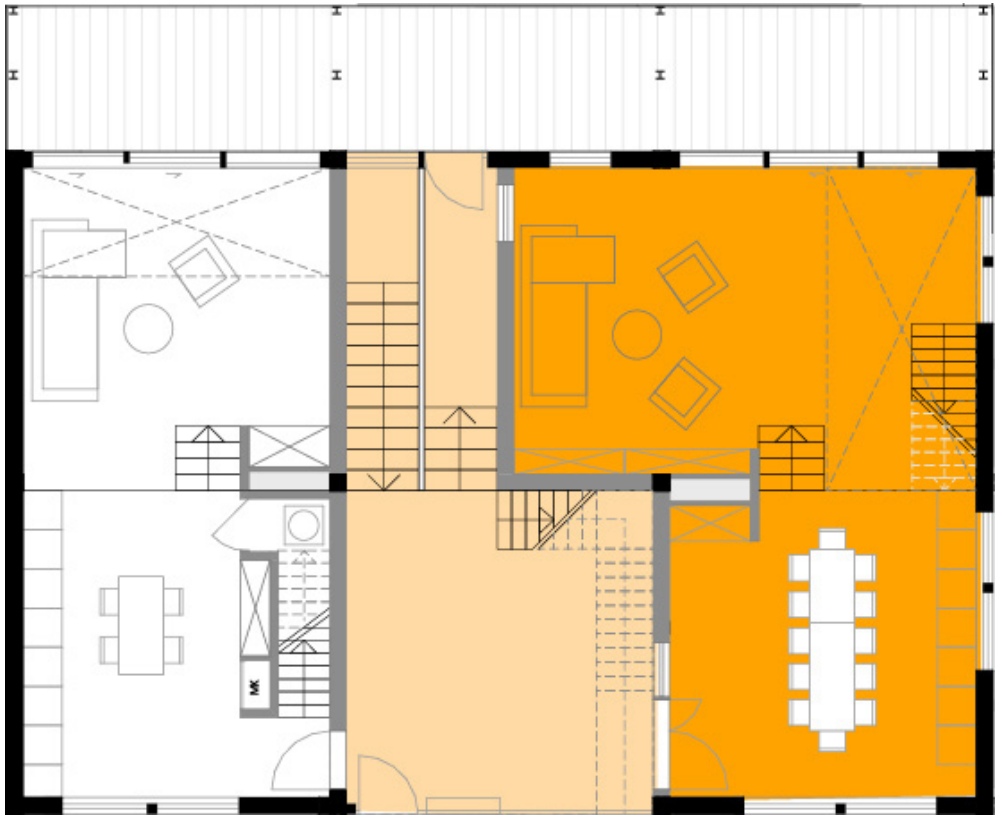

Ownership

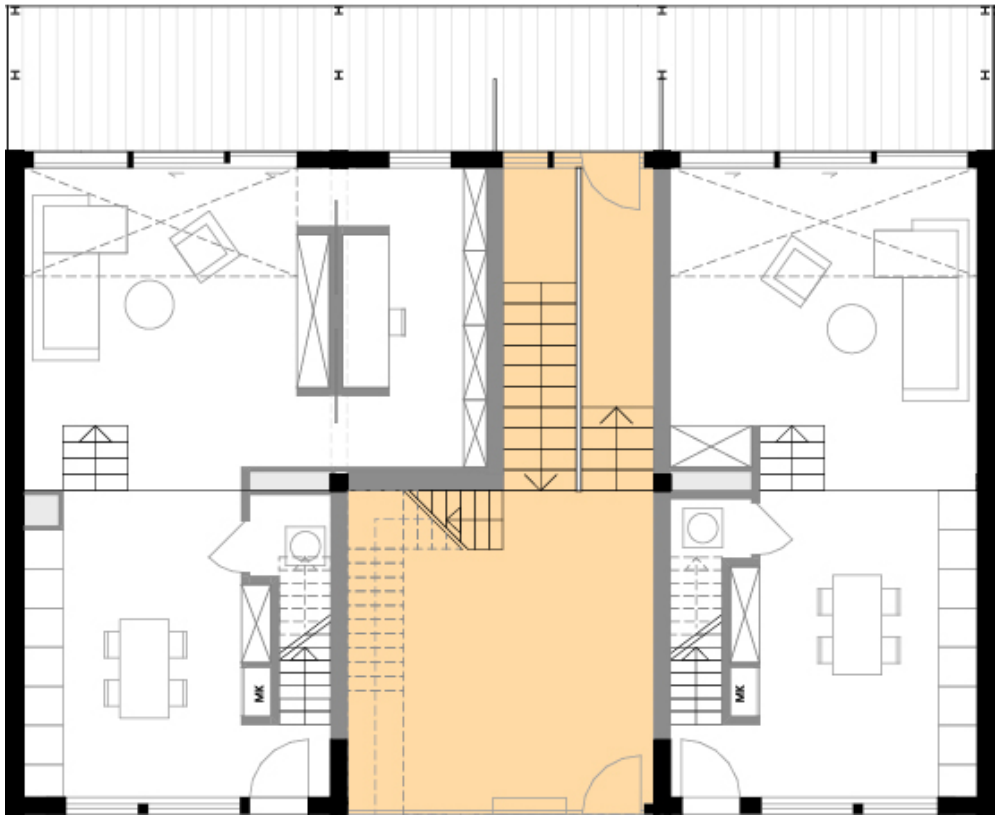


House L

Cooperative






Ownership

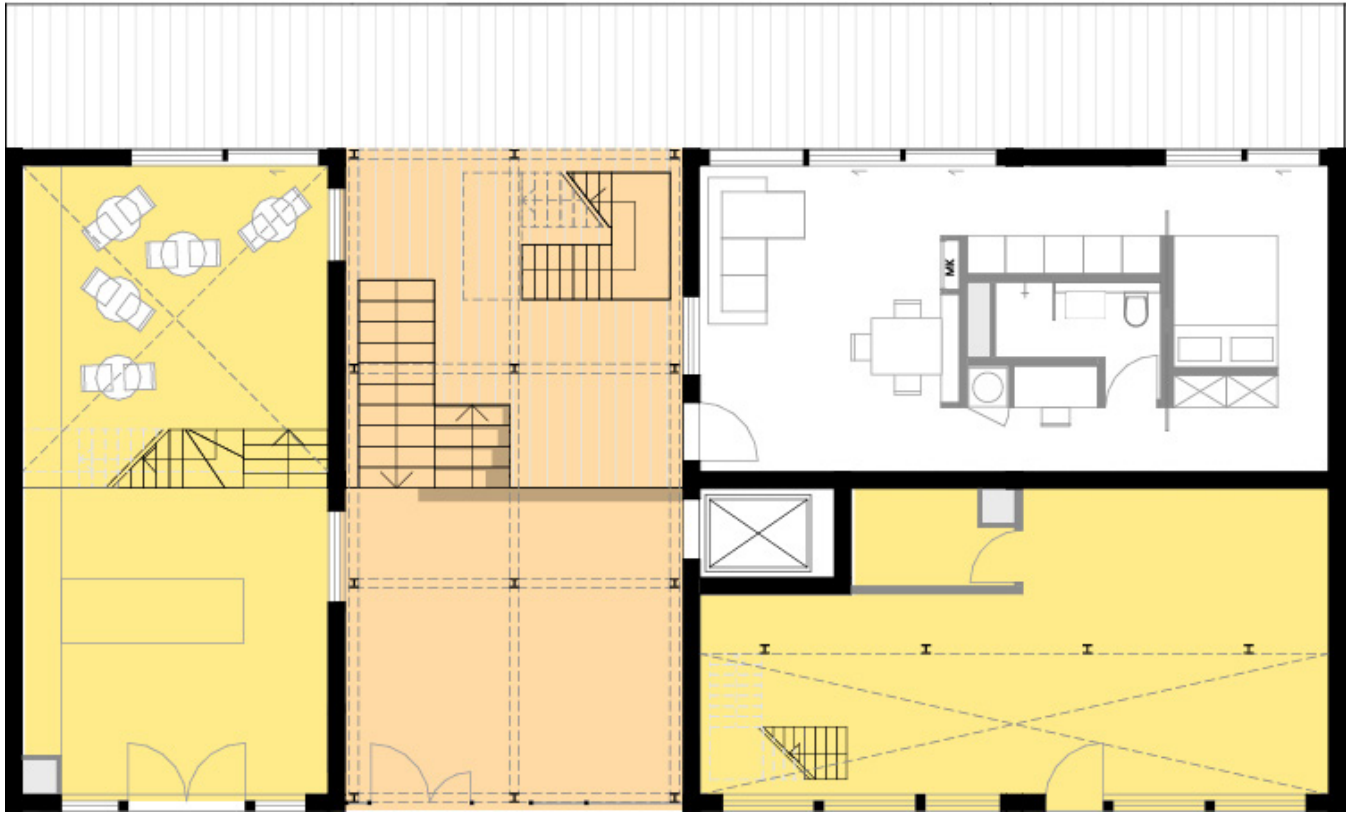



Street Elevation





Street Elevation

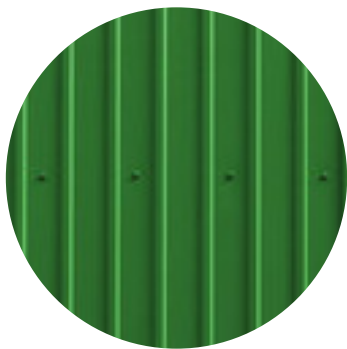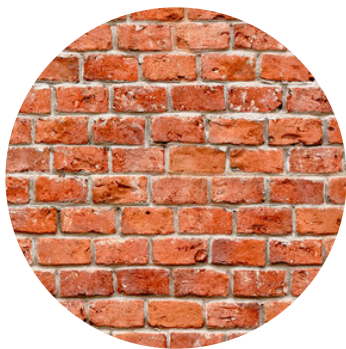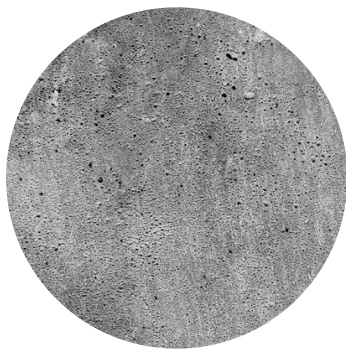


House L - Solo/Couple apartment

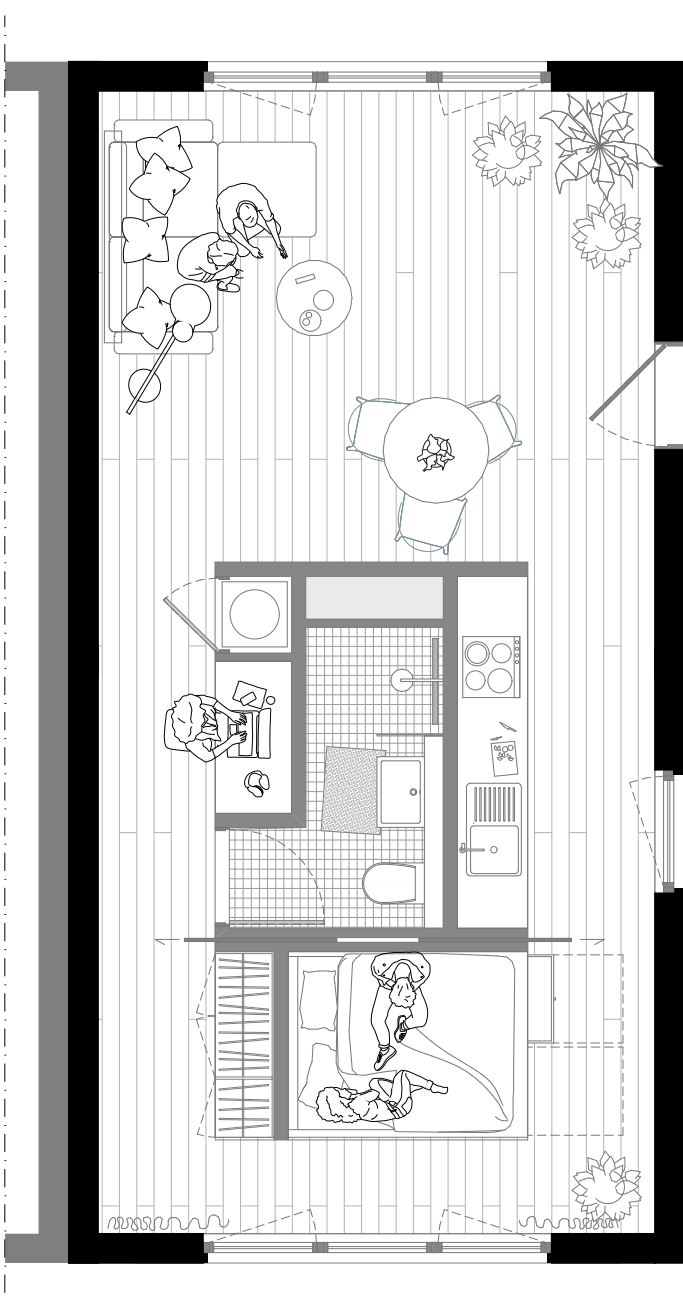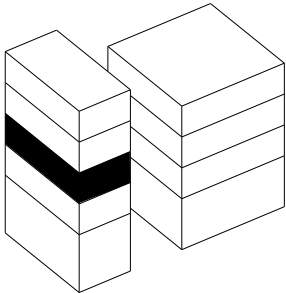

House M - Townhouse apartment

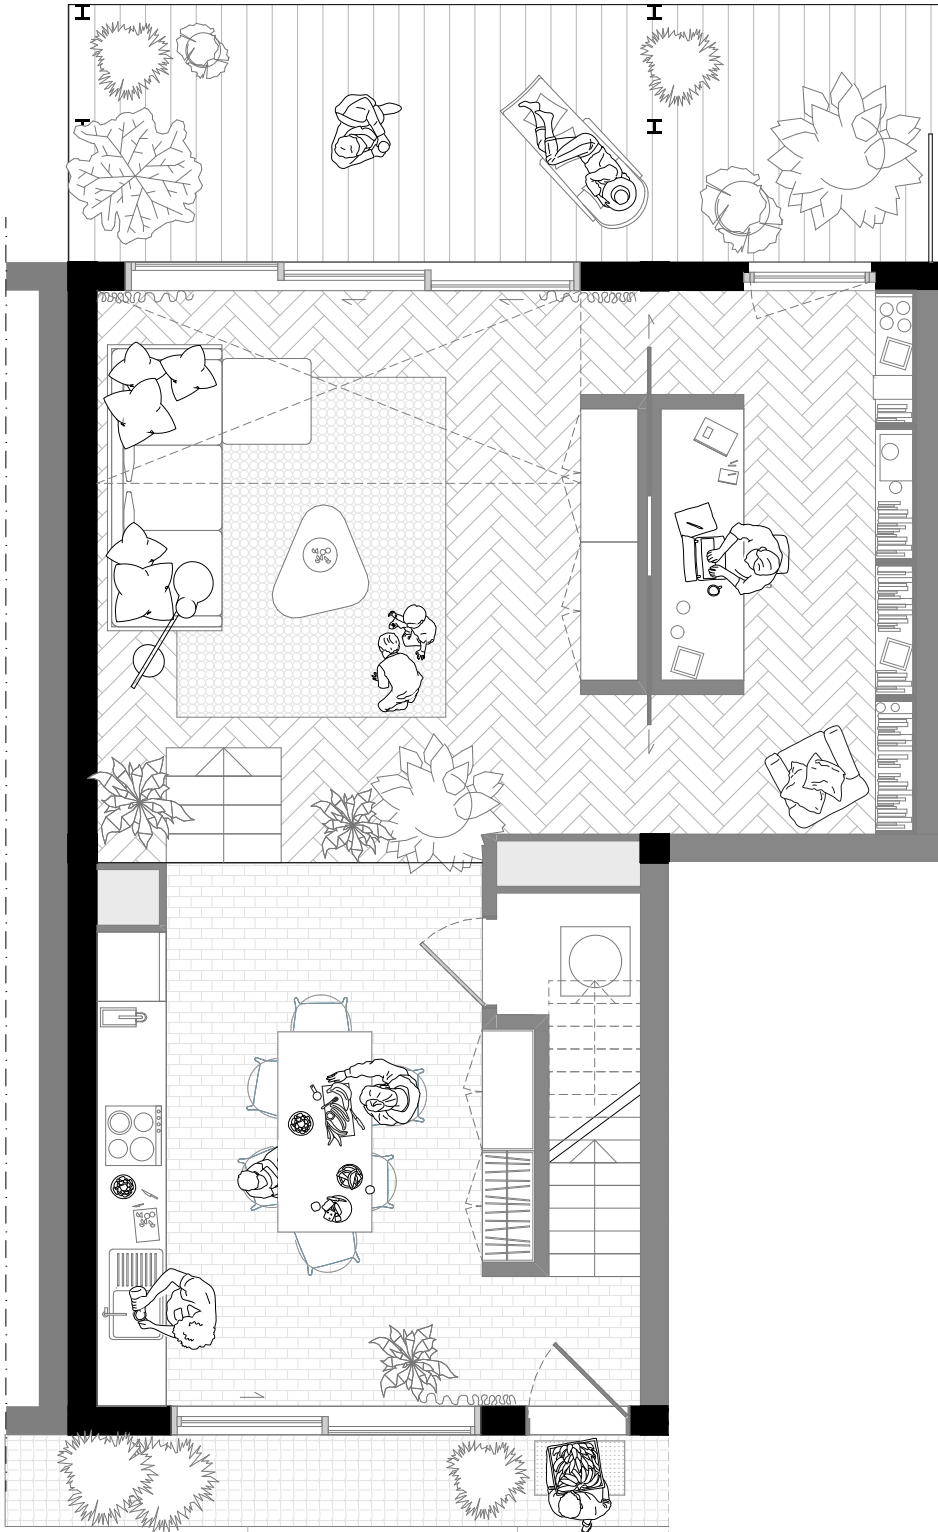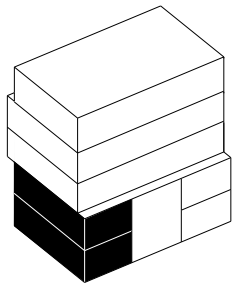

Groundfloor


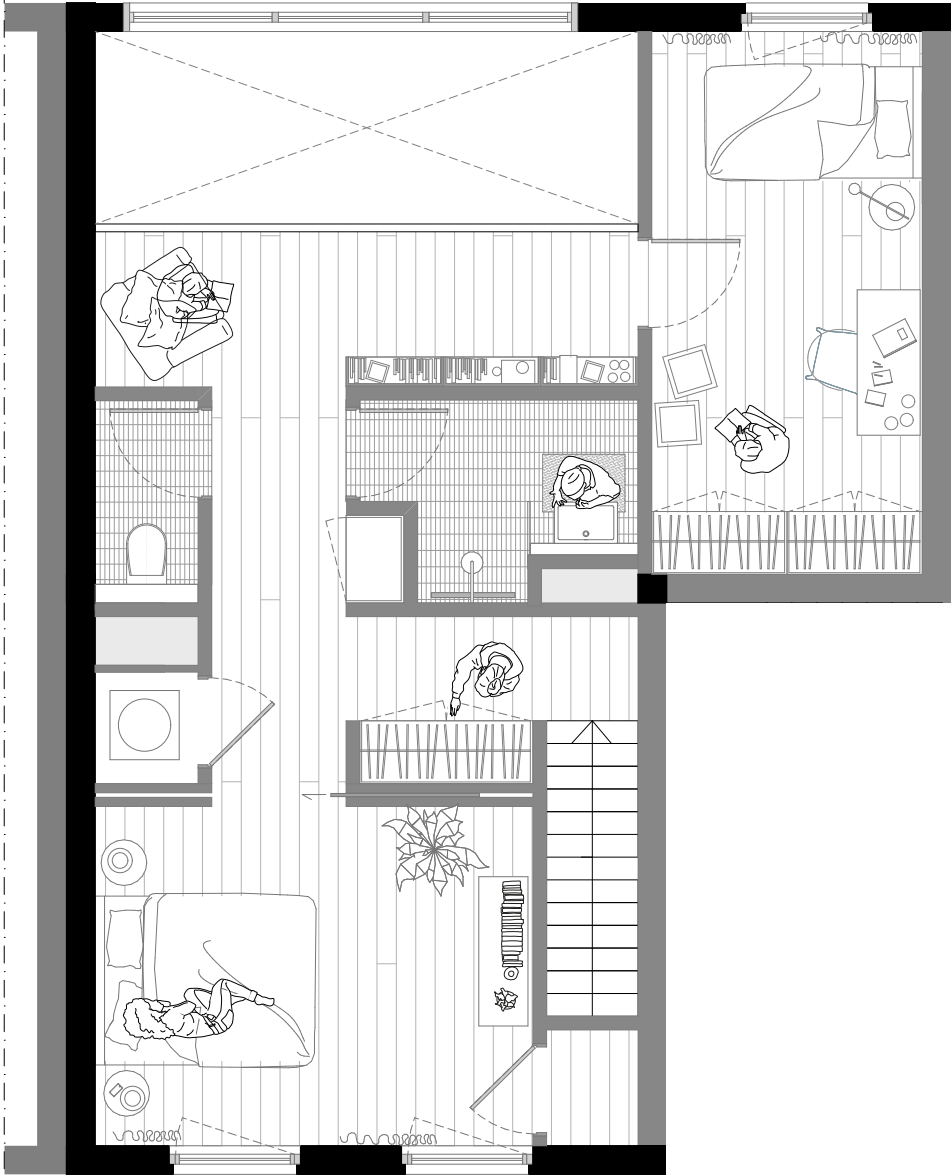


1st floor







House S - Loft apartment

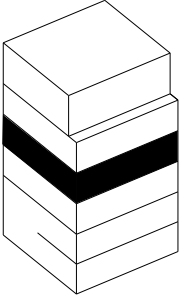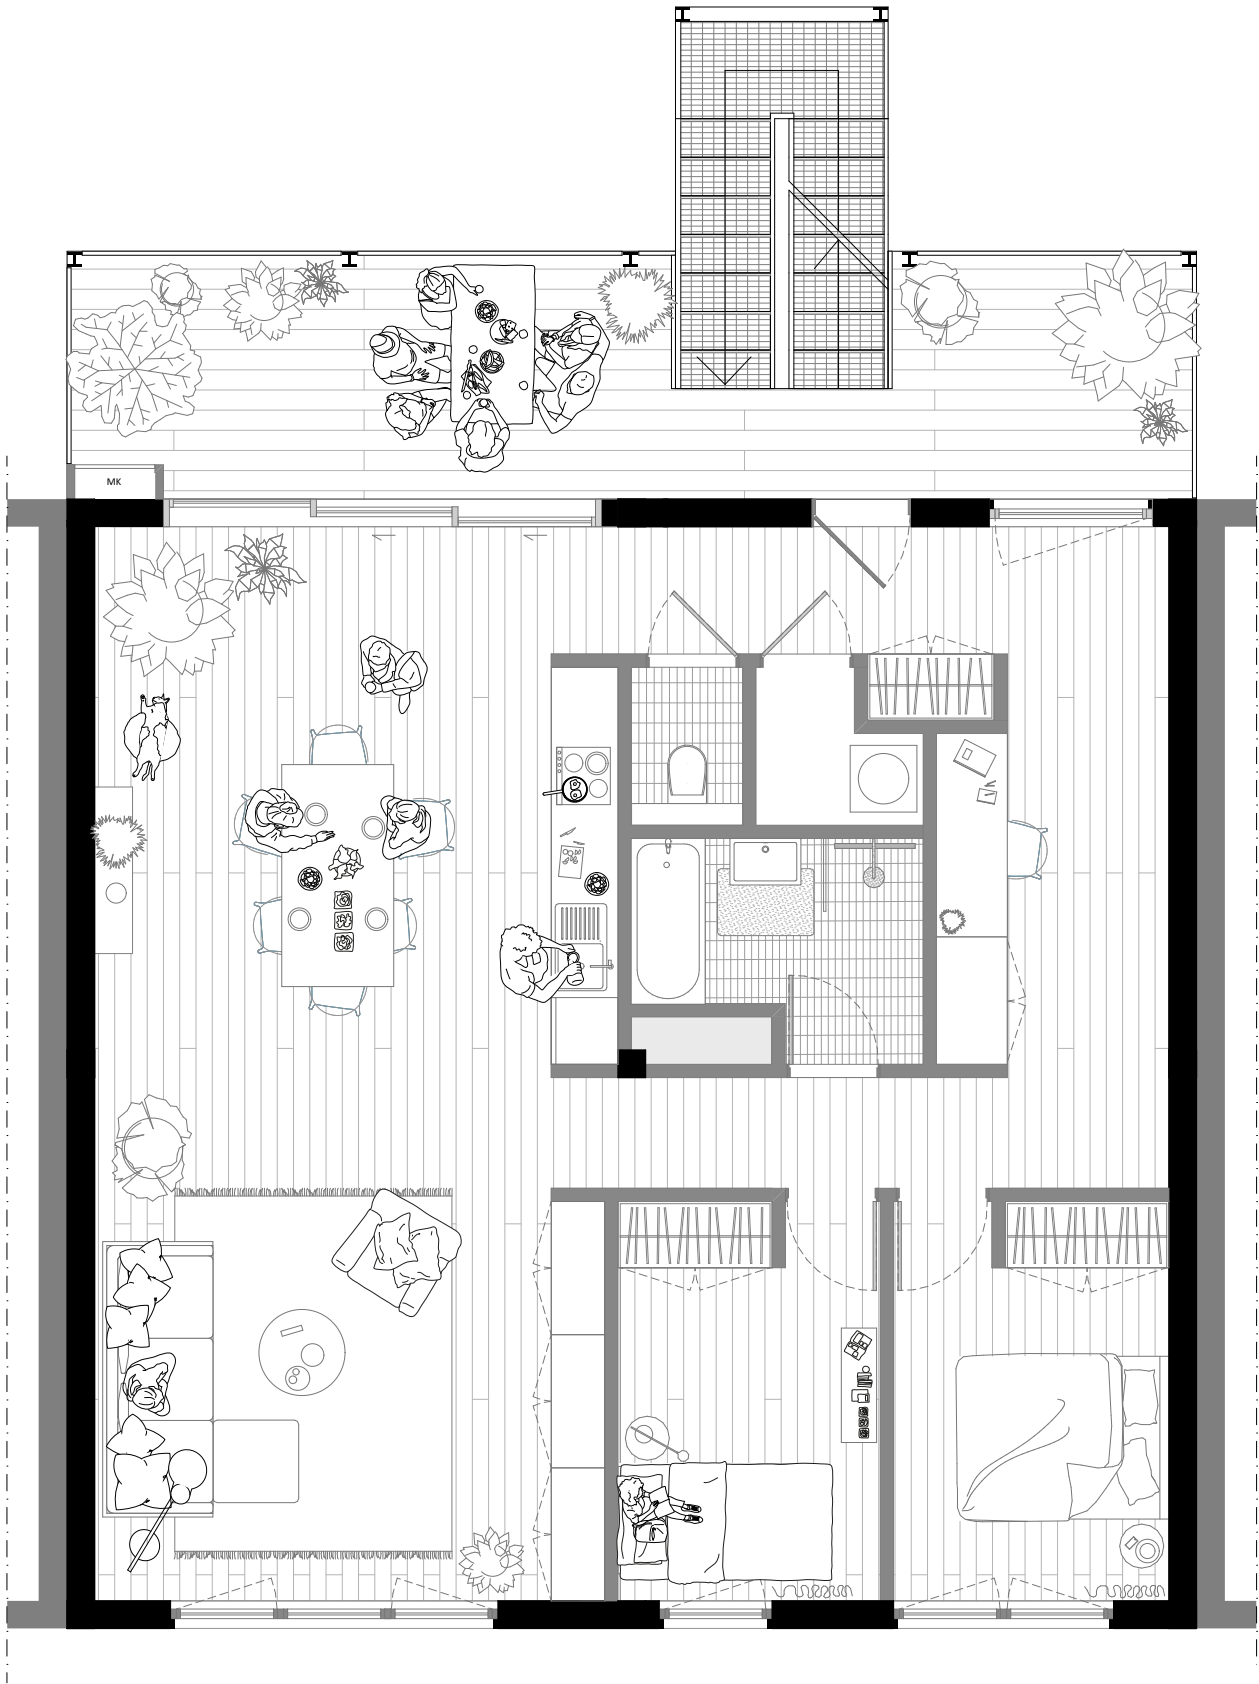







House S - Micro apartment

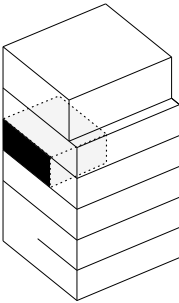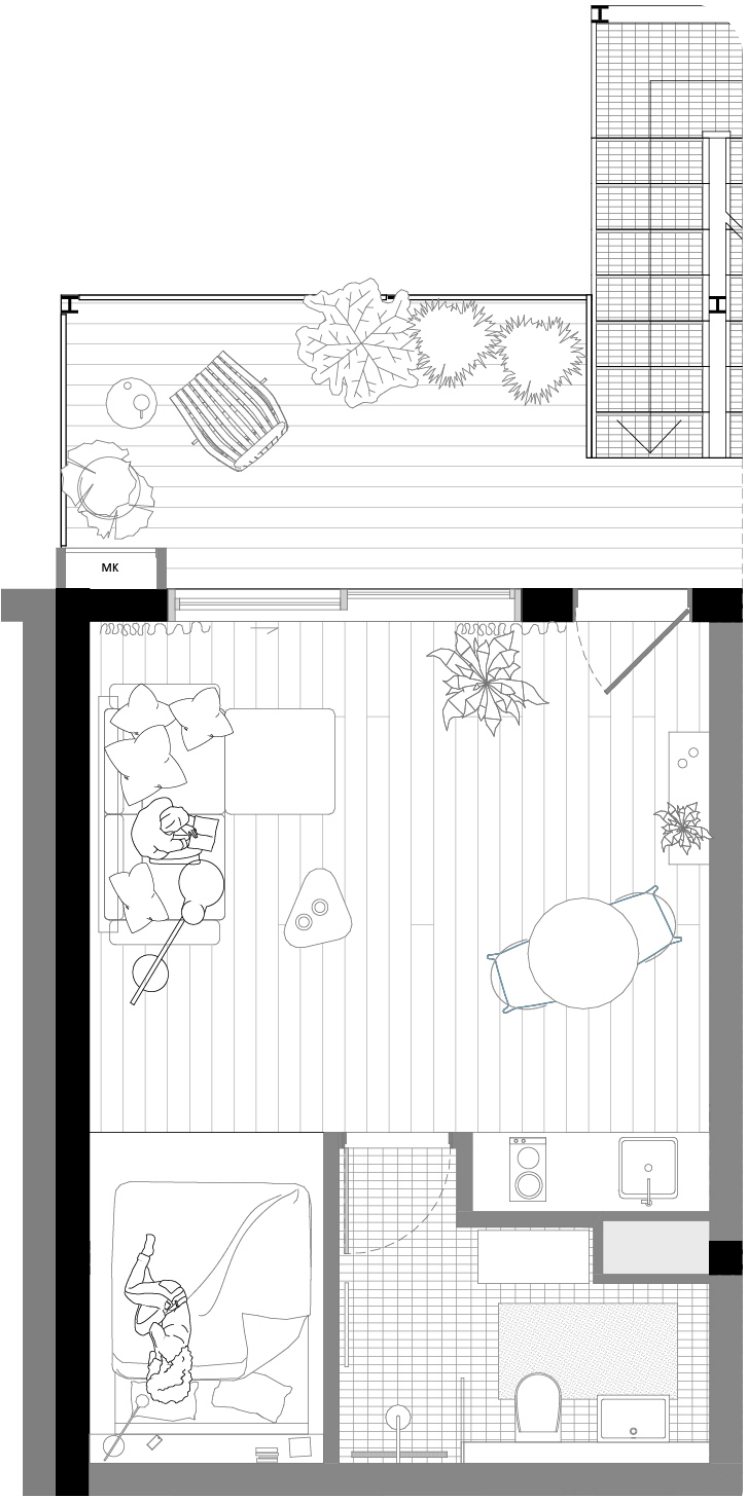



House S - Collective Livingroom

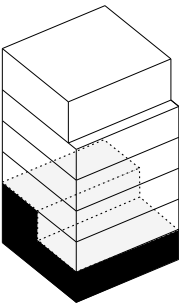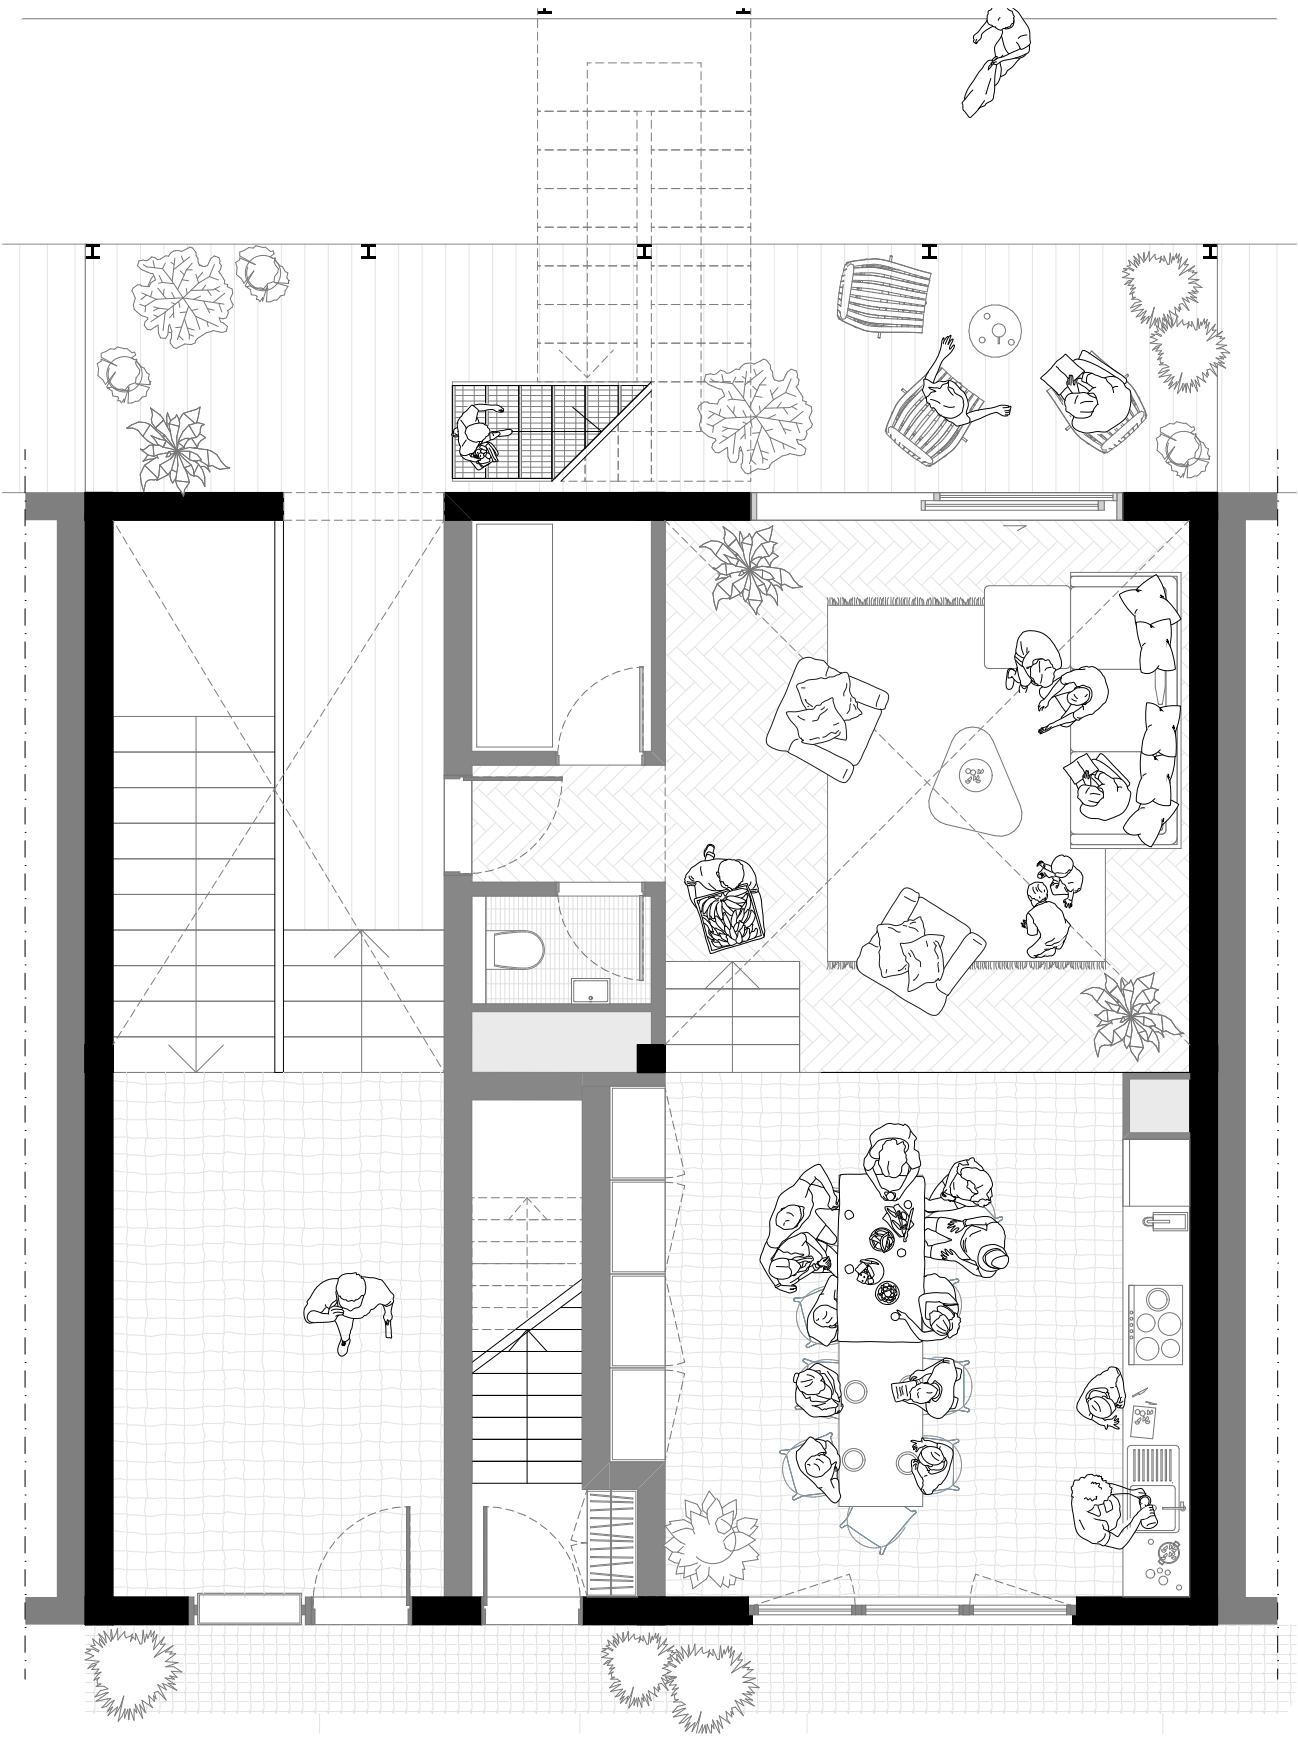

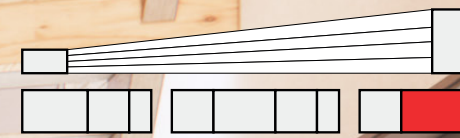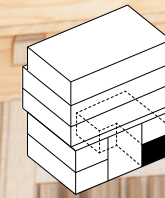



01

Research & Urban Masterplan


02

Concept & Design




03

Building Technology


Loadbearing Structure - CLT Timber construction

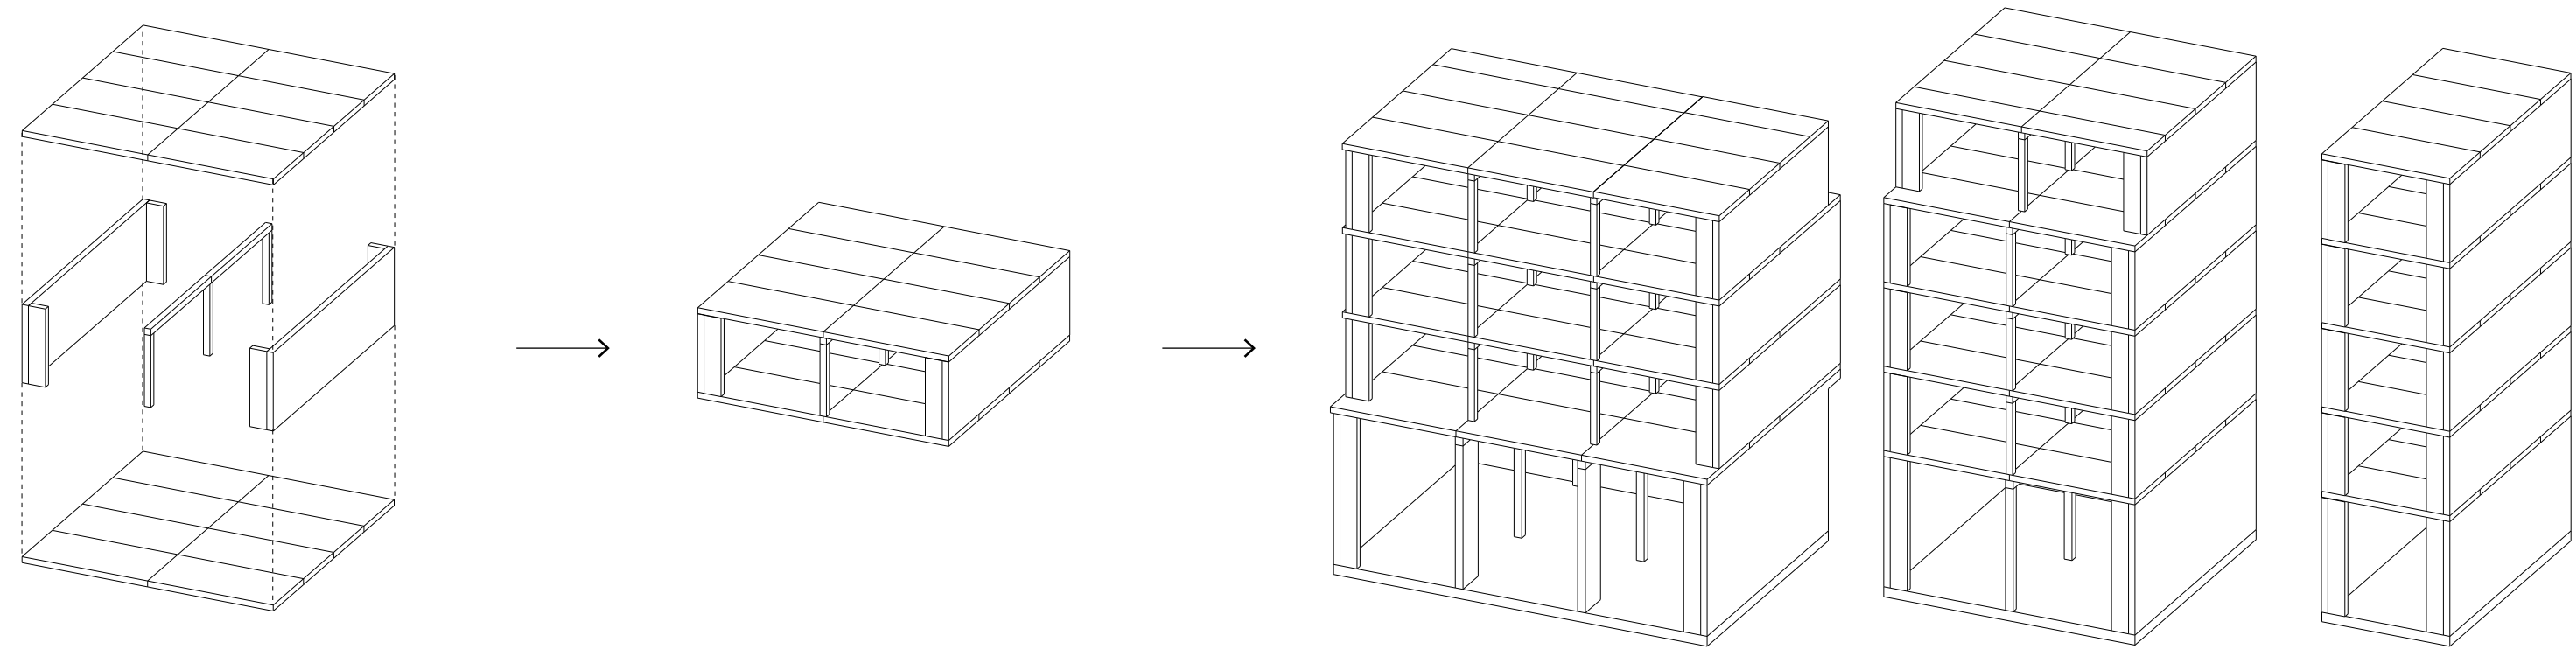


Flexible infill

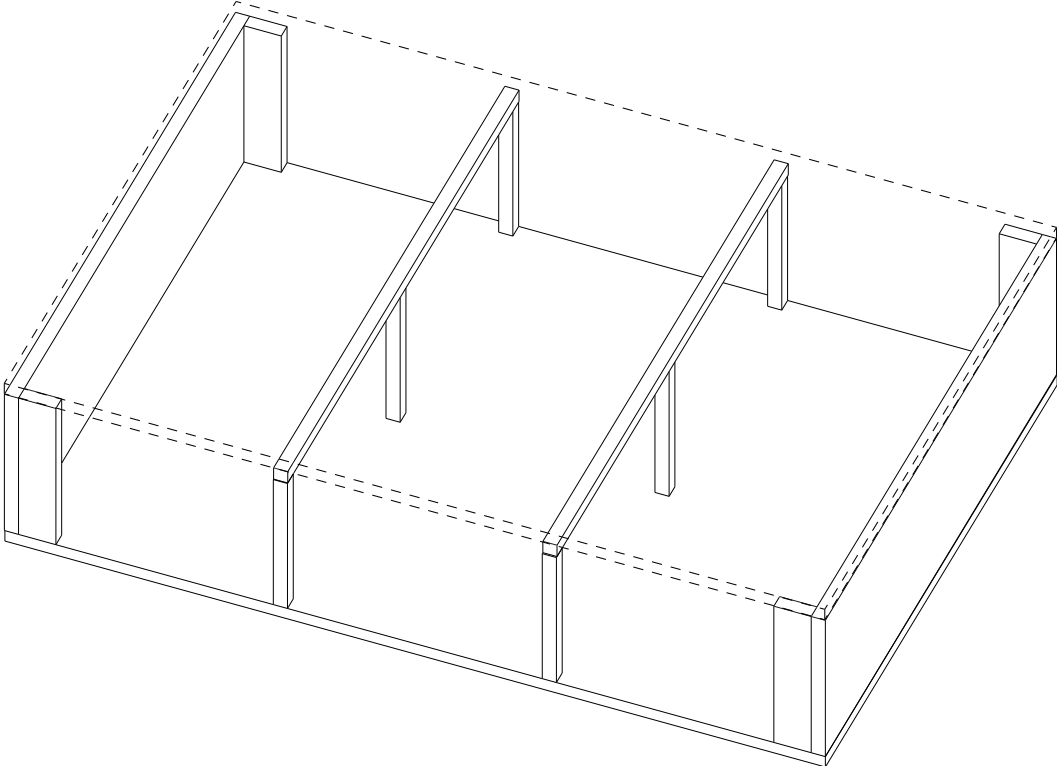 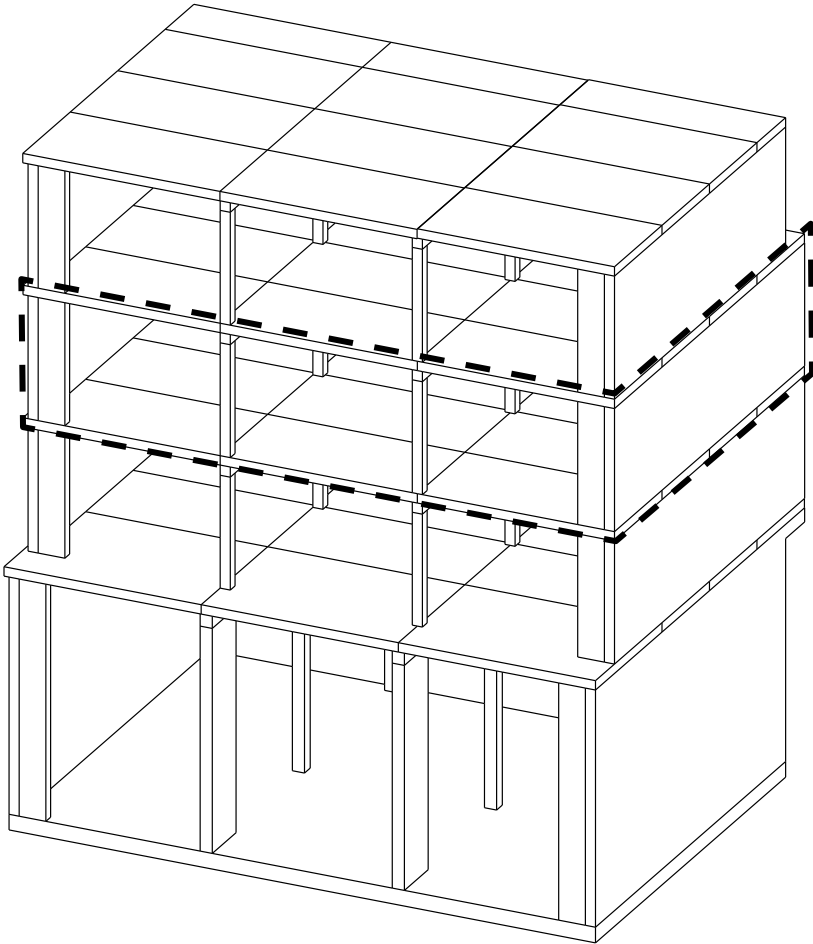


Flexible infill

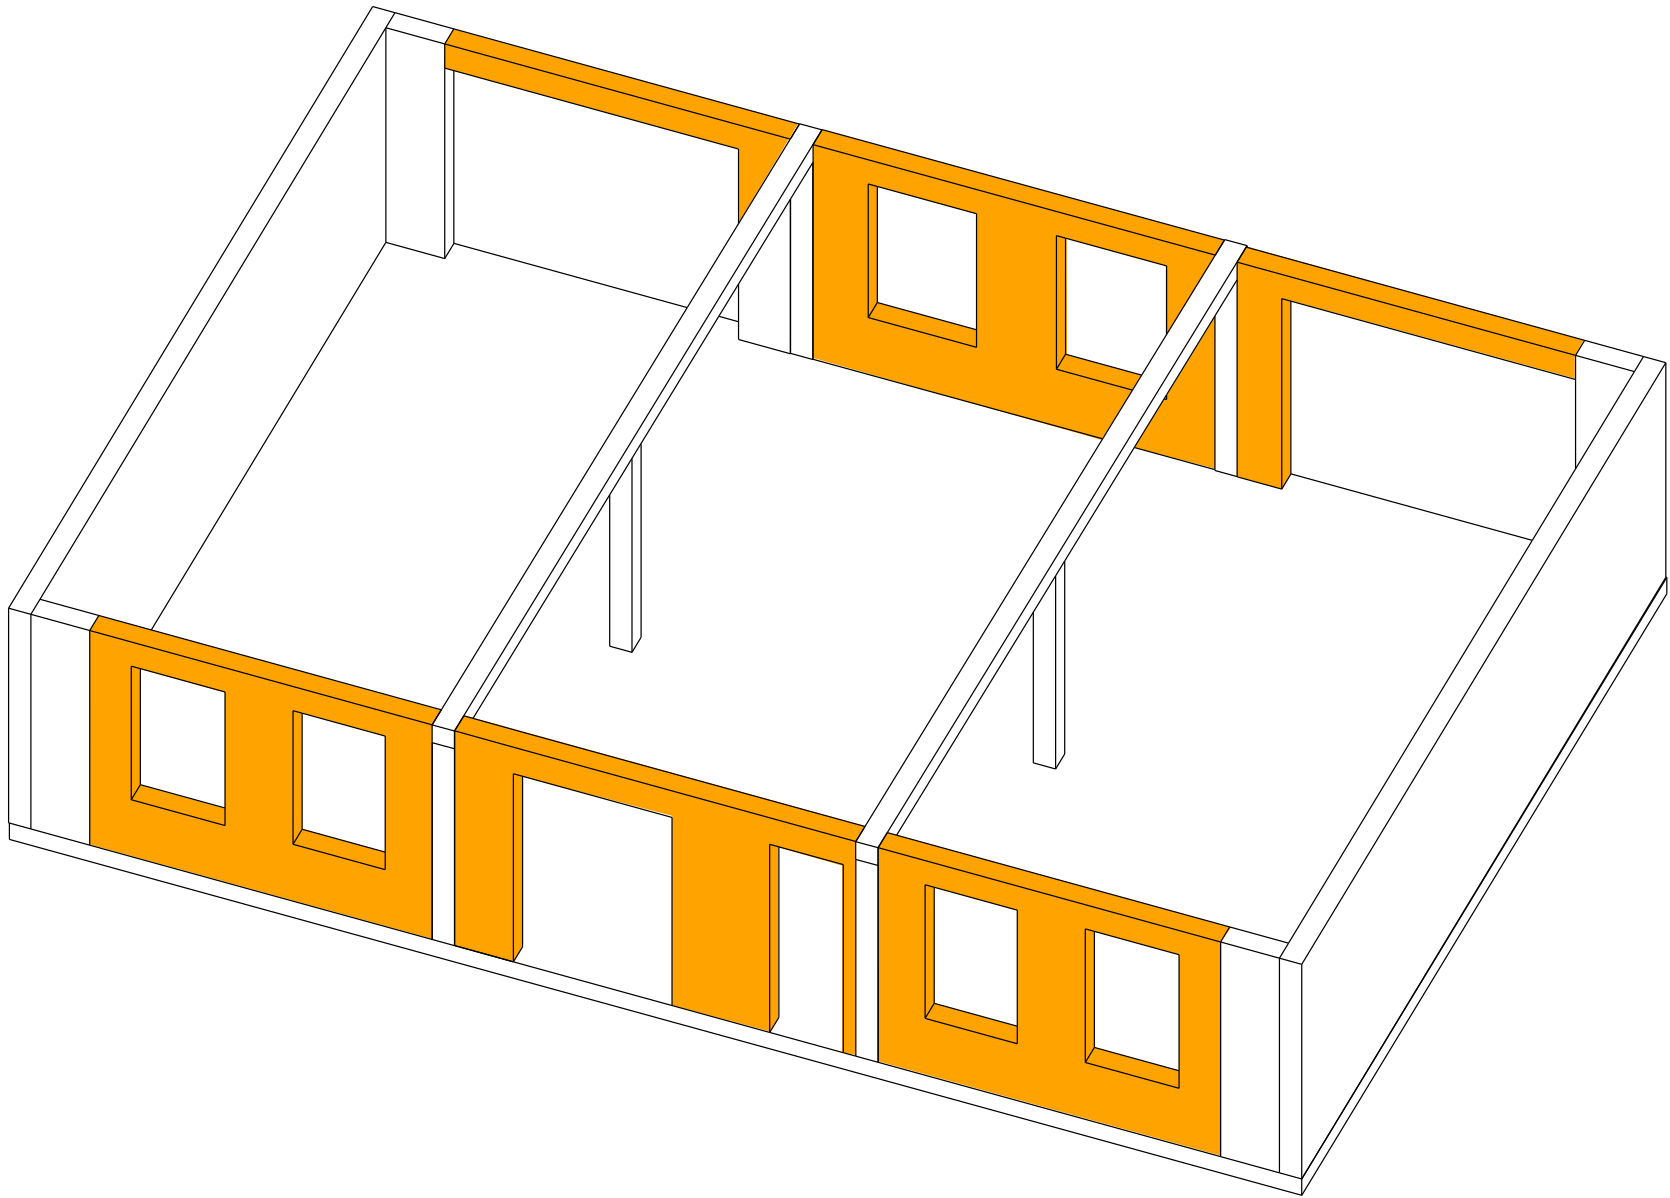


Flexible infill

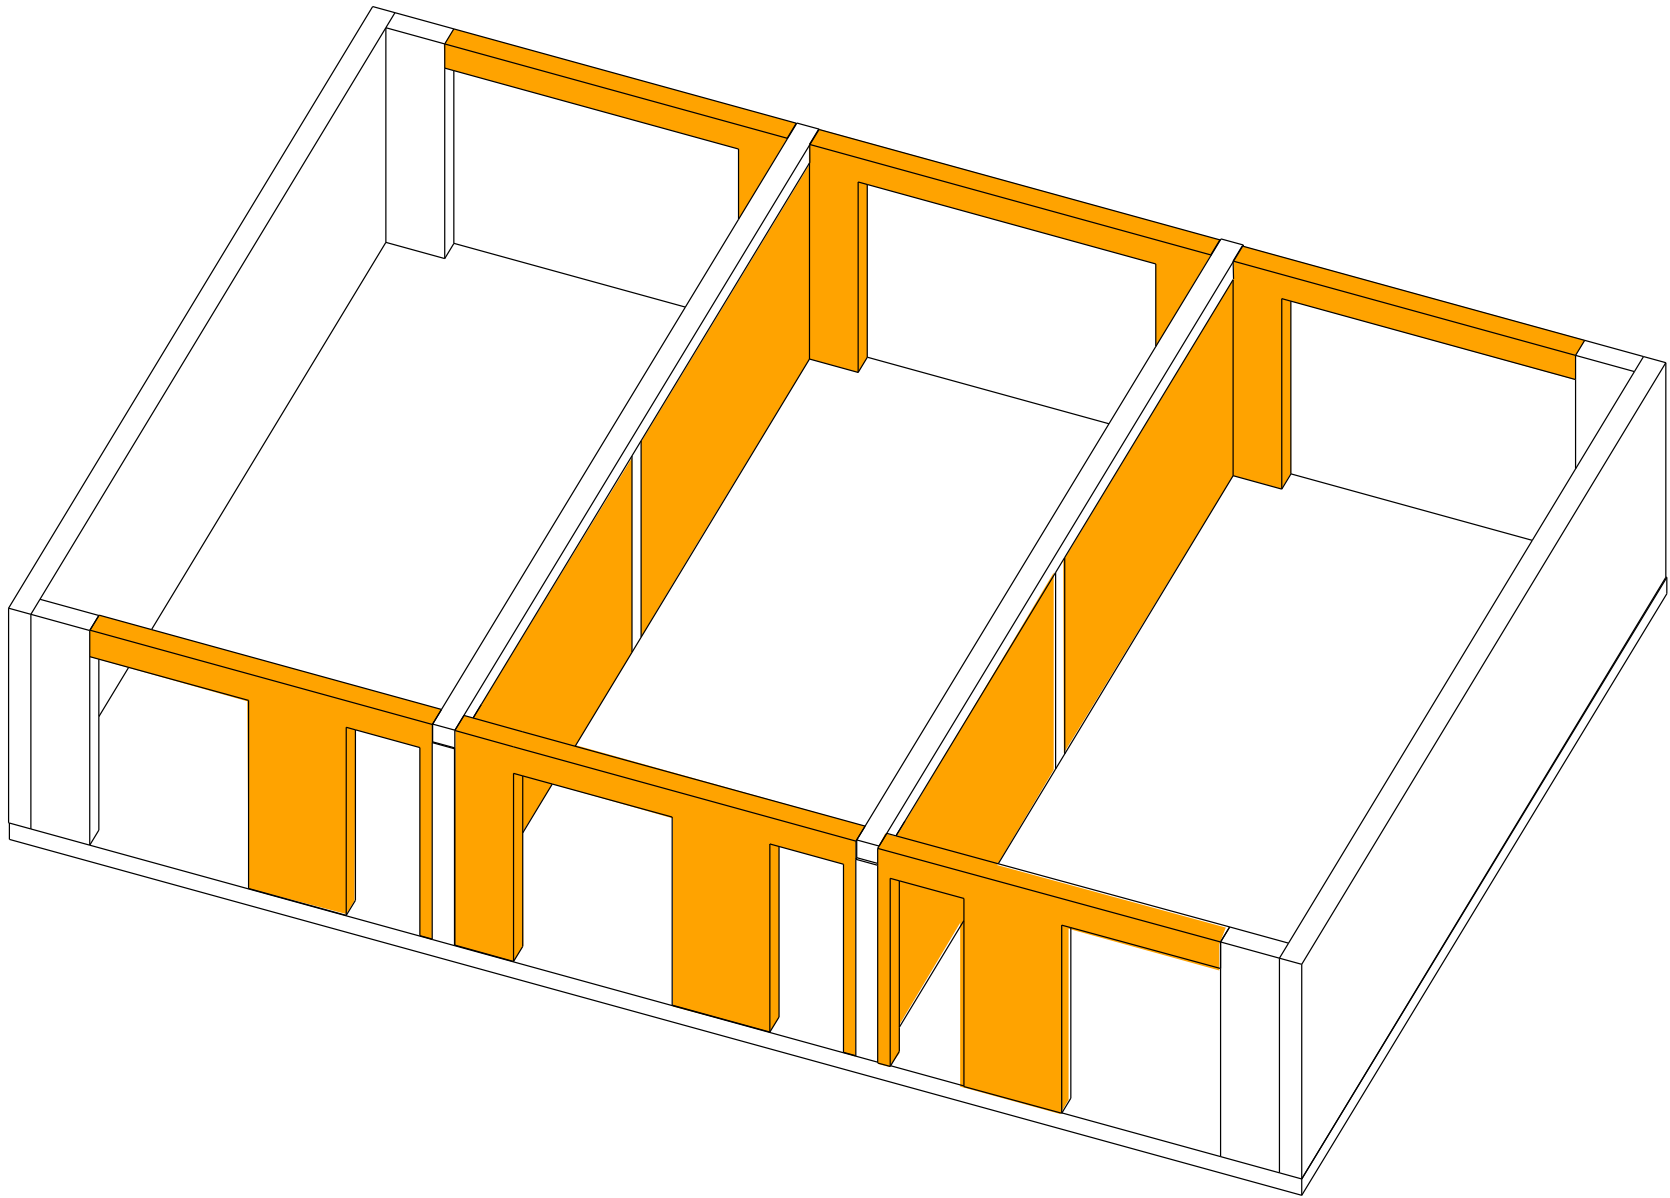


Flexible infill

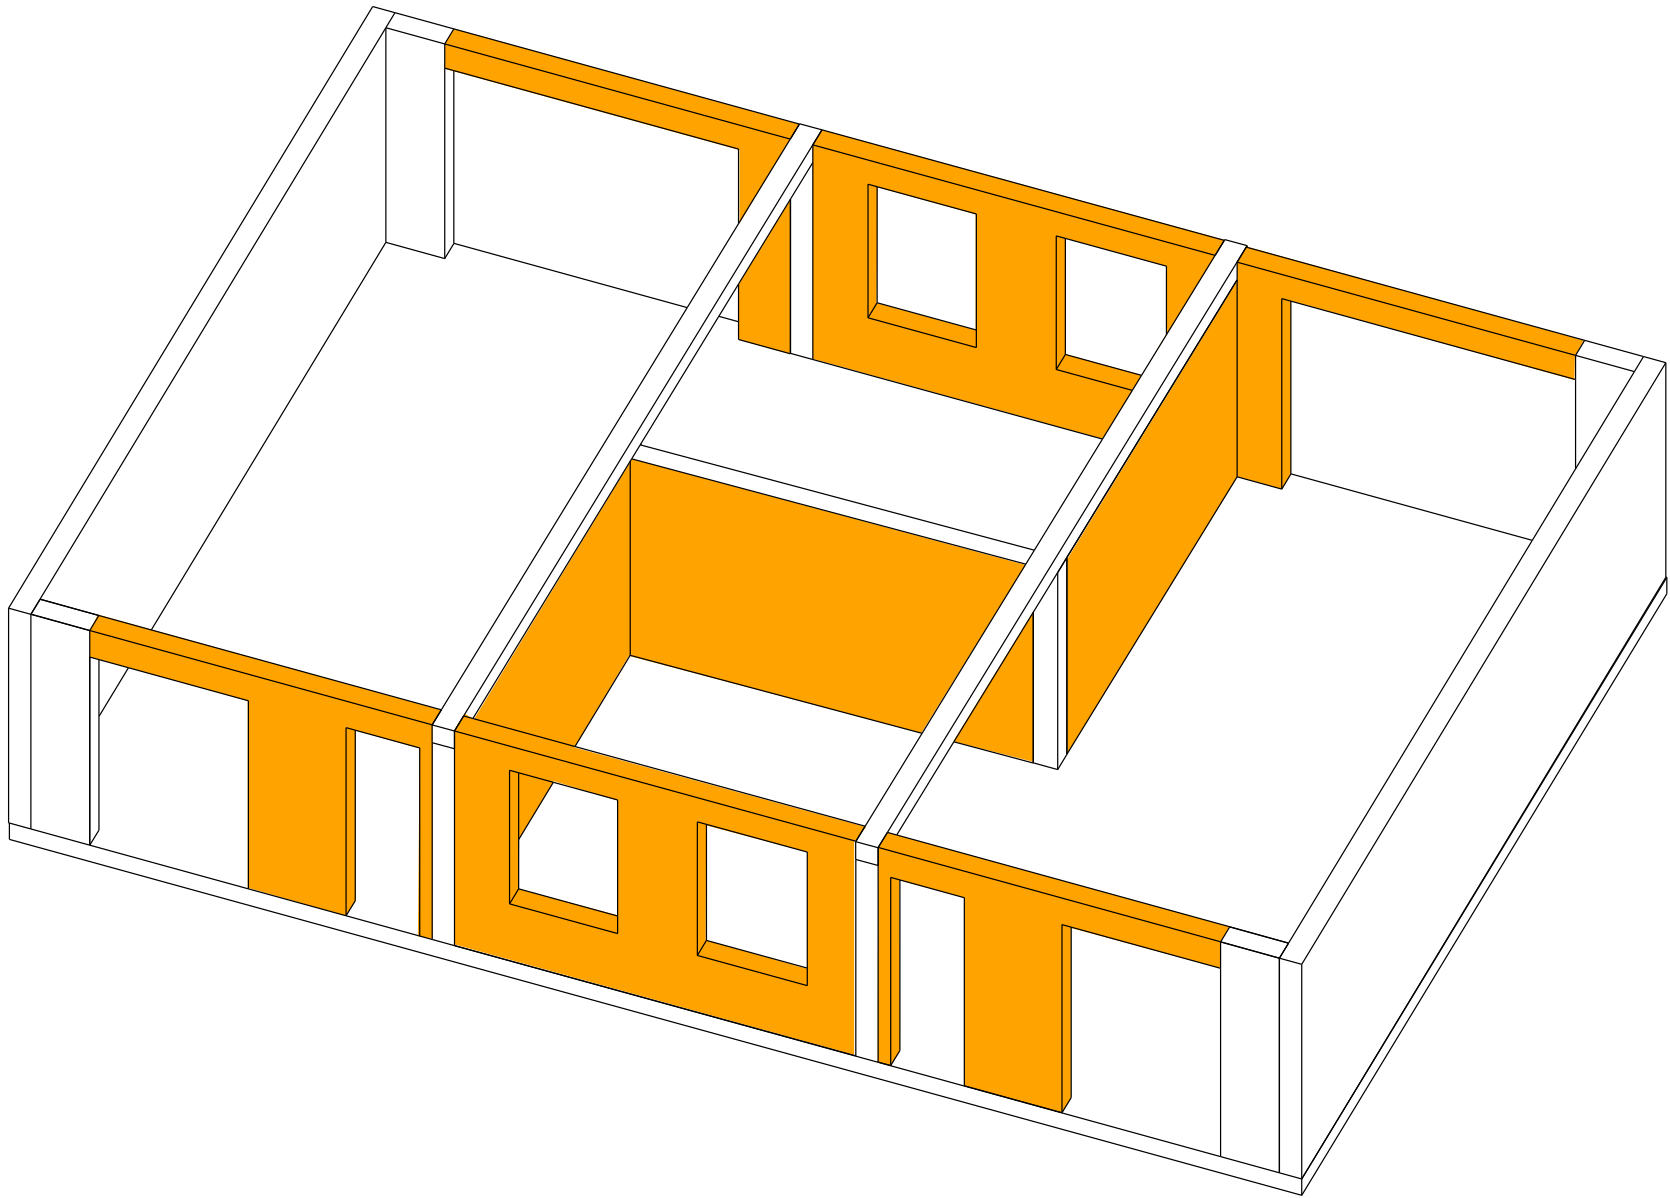


Flexible infill

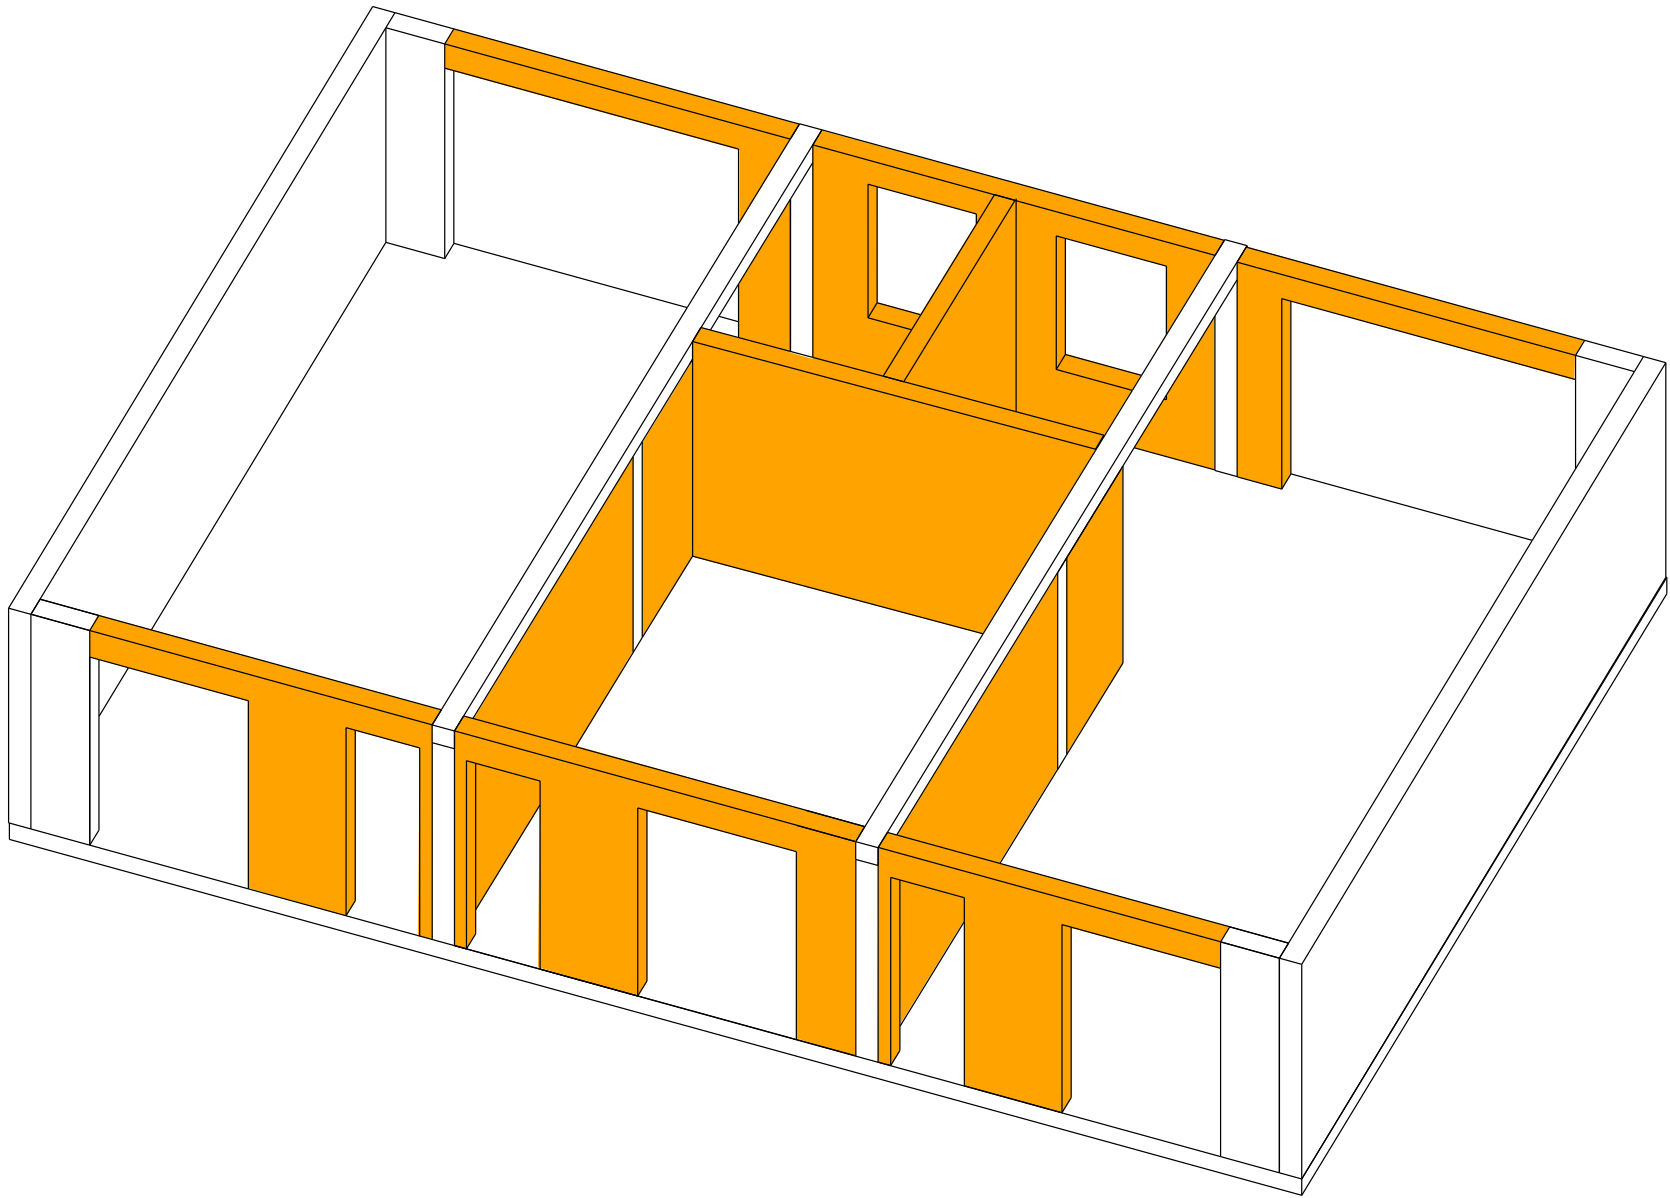


Flexible infill

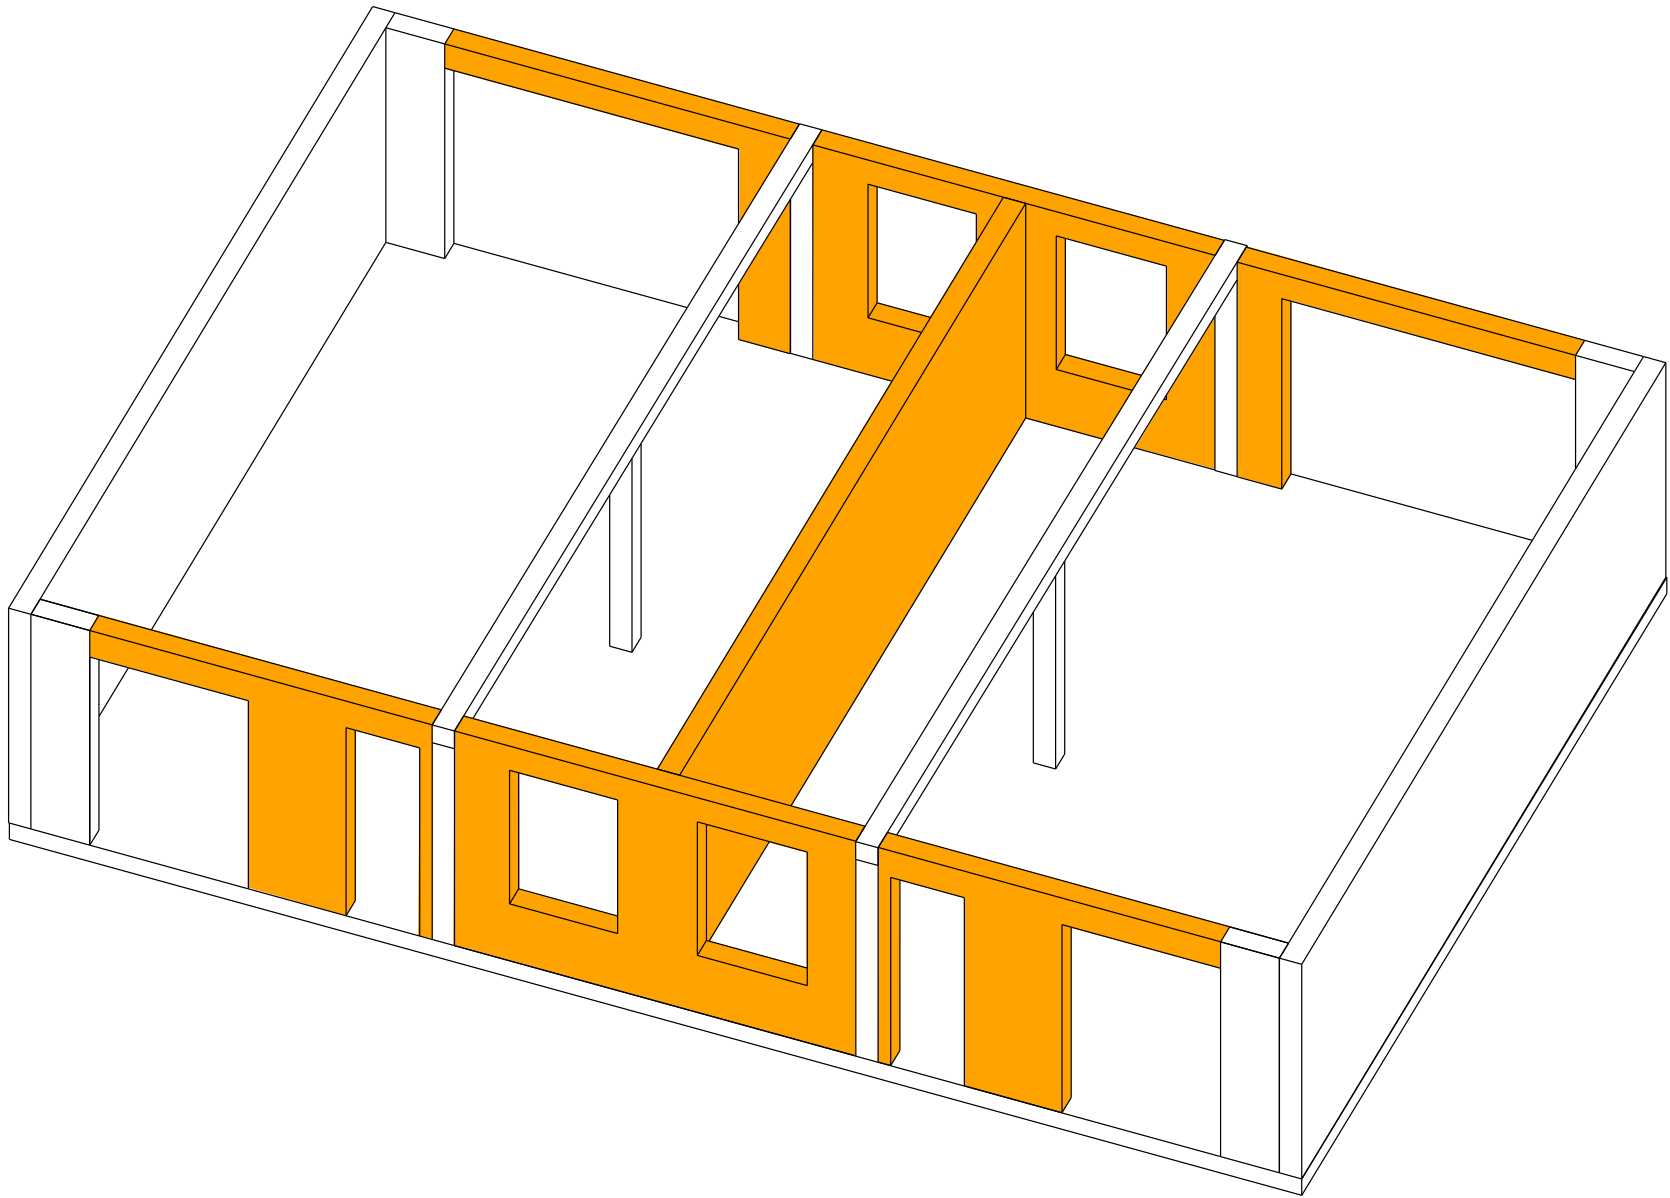


Flexible infill

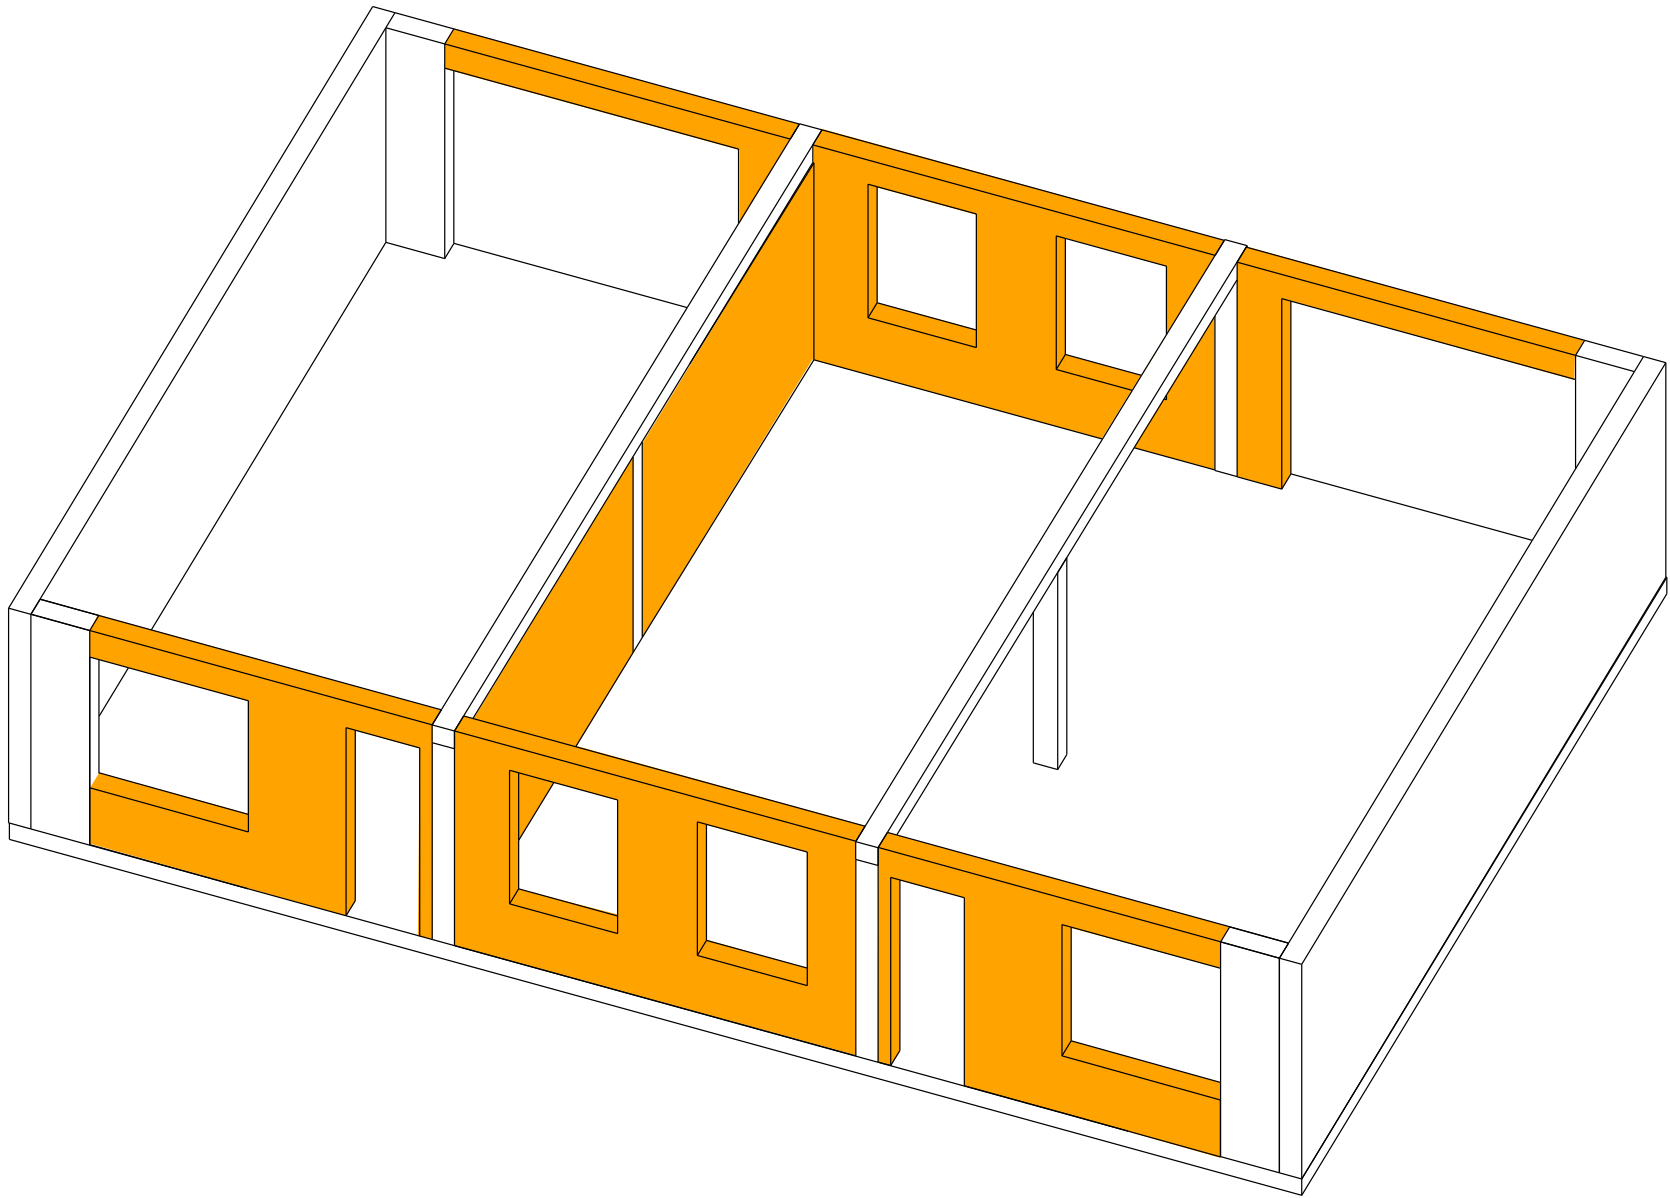


Flexible infill

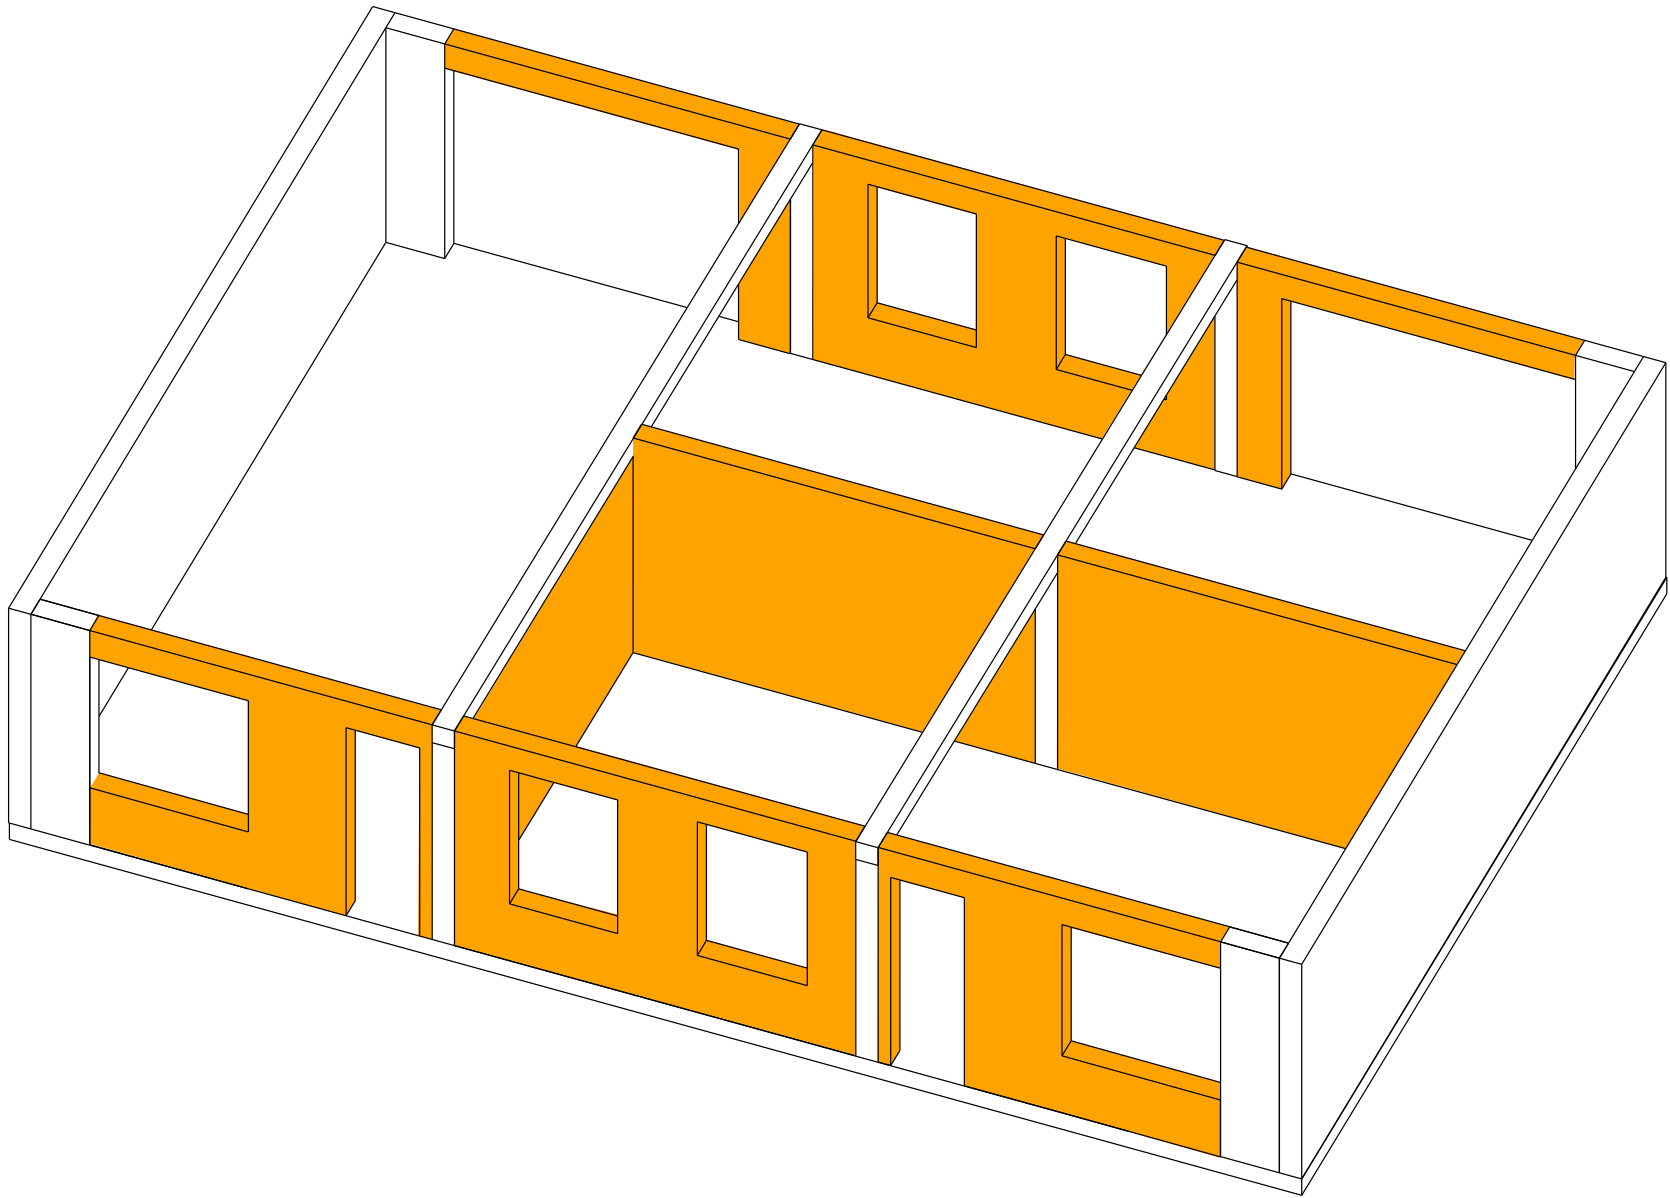


Heating concept

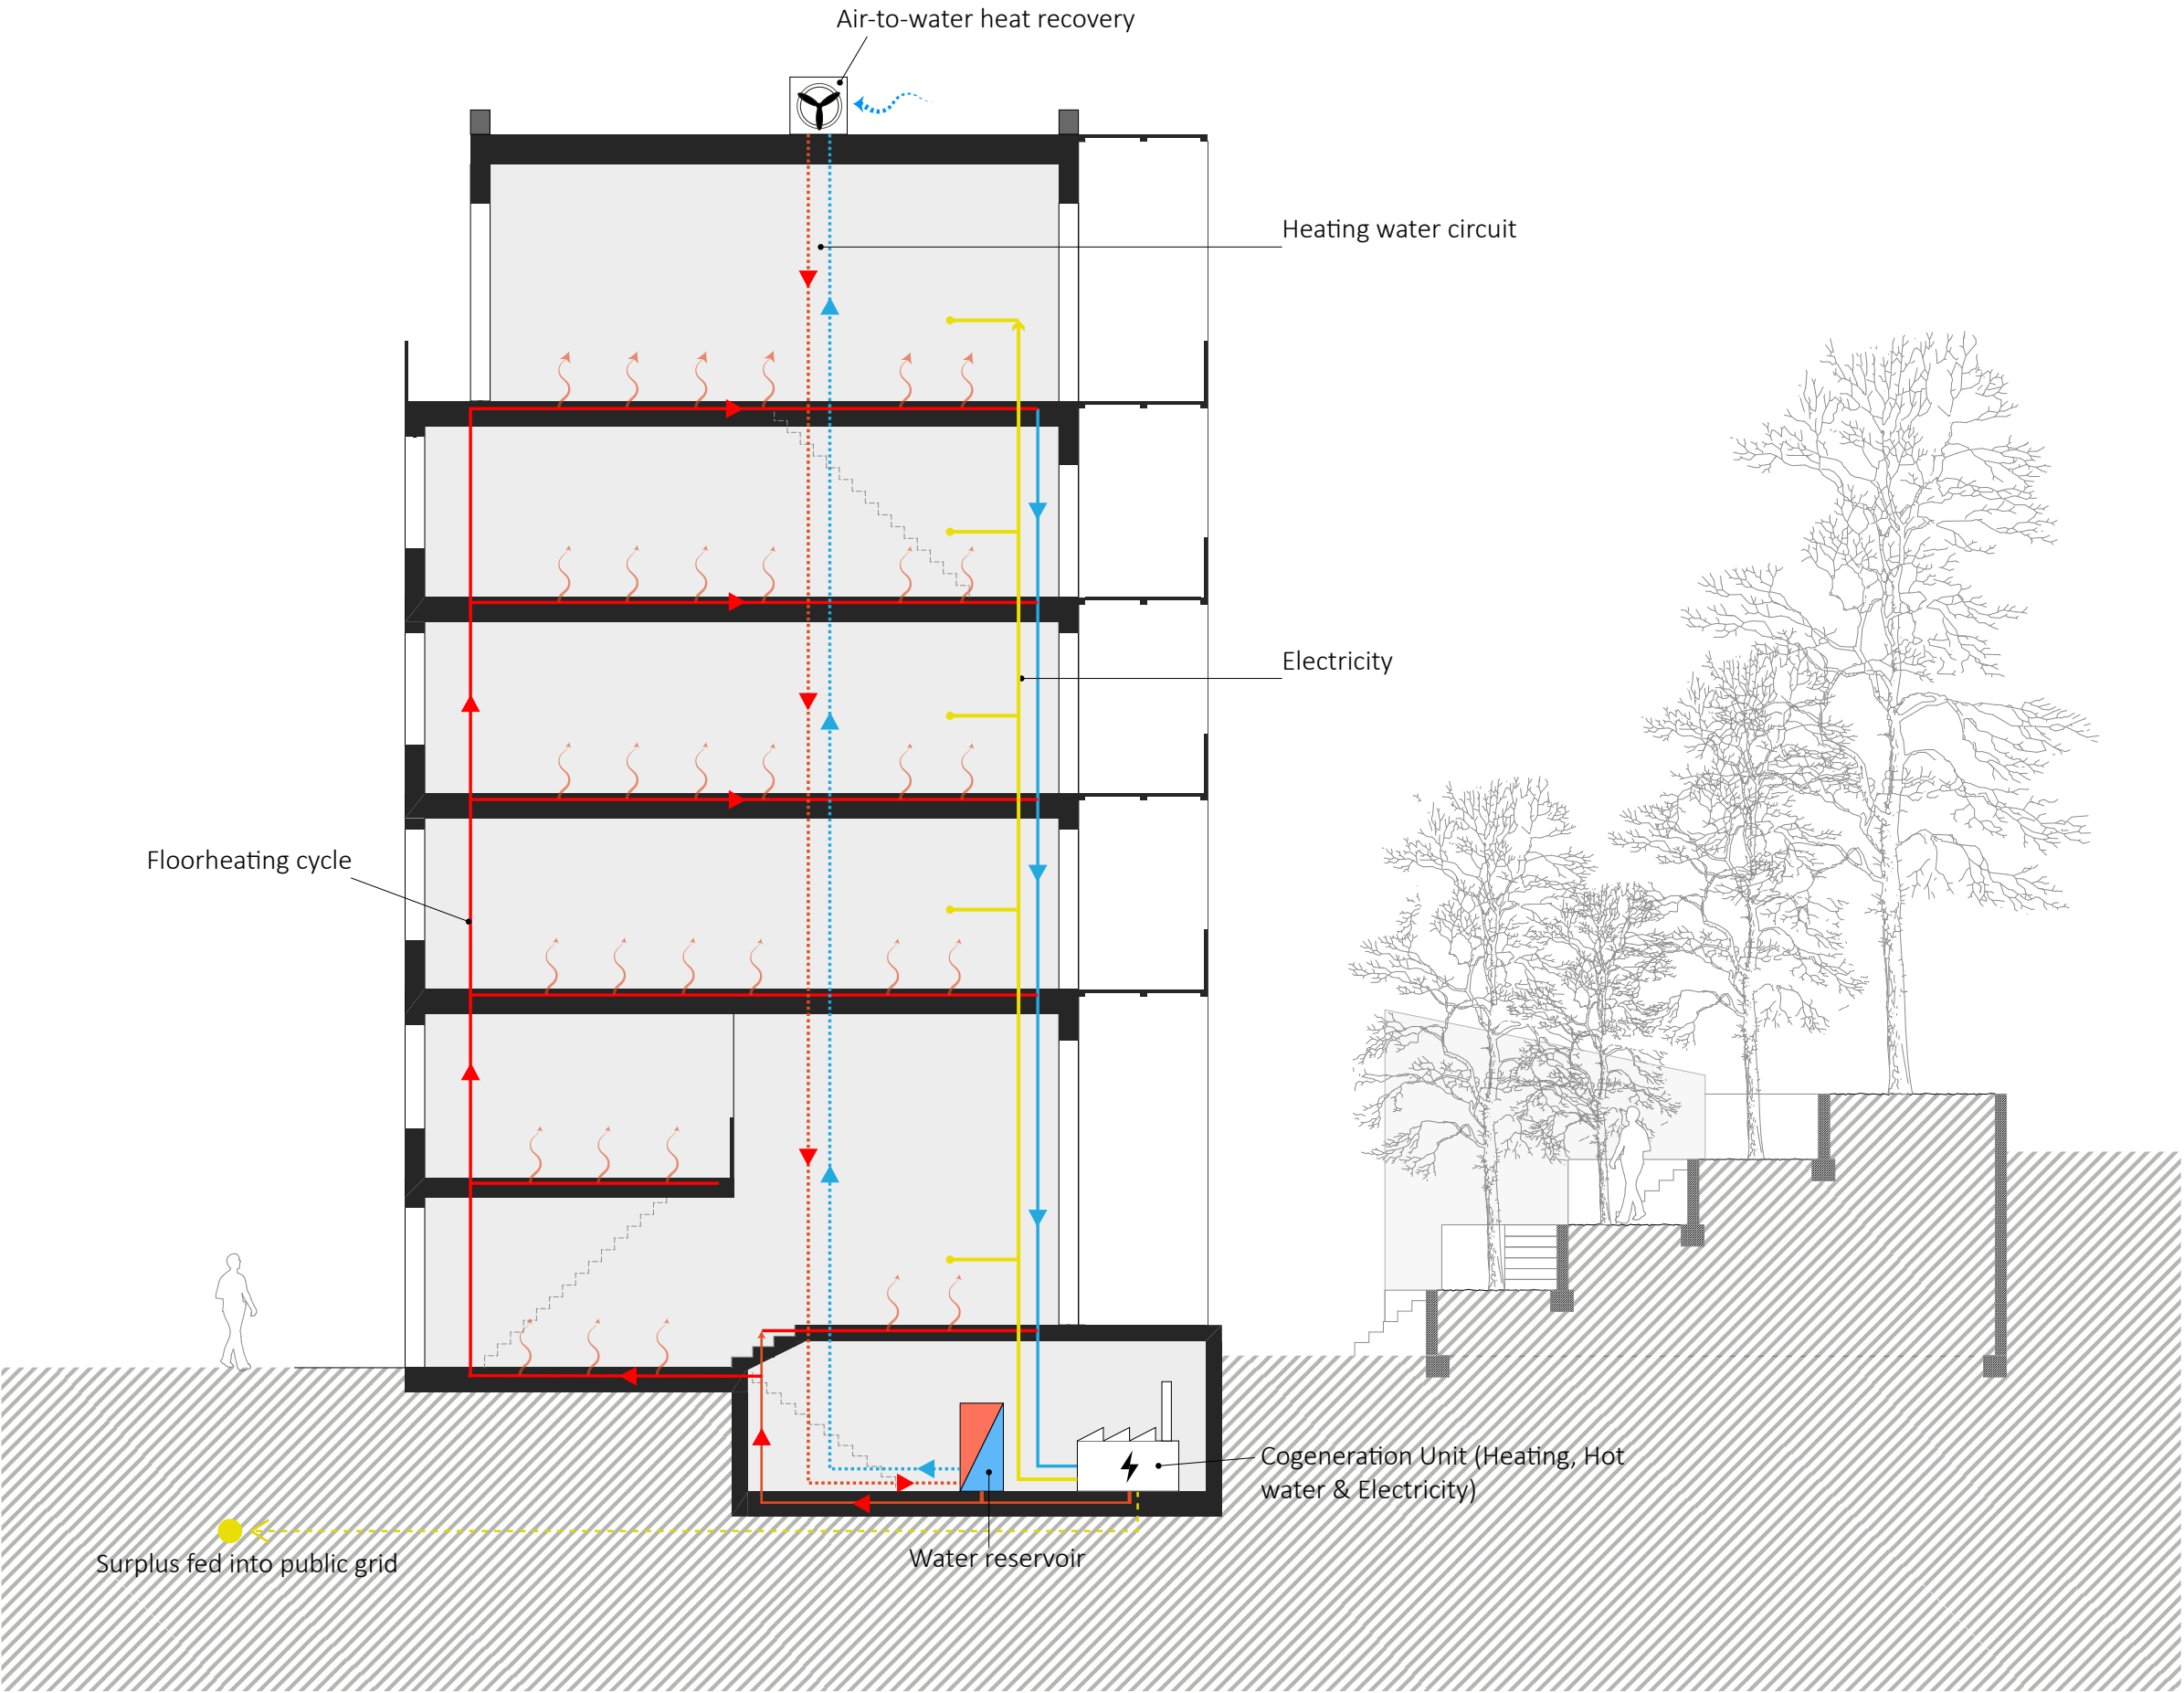



Ventilation

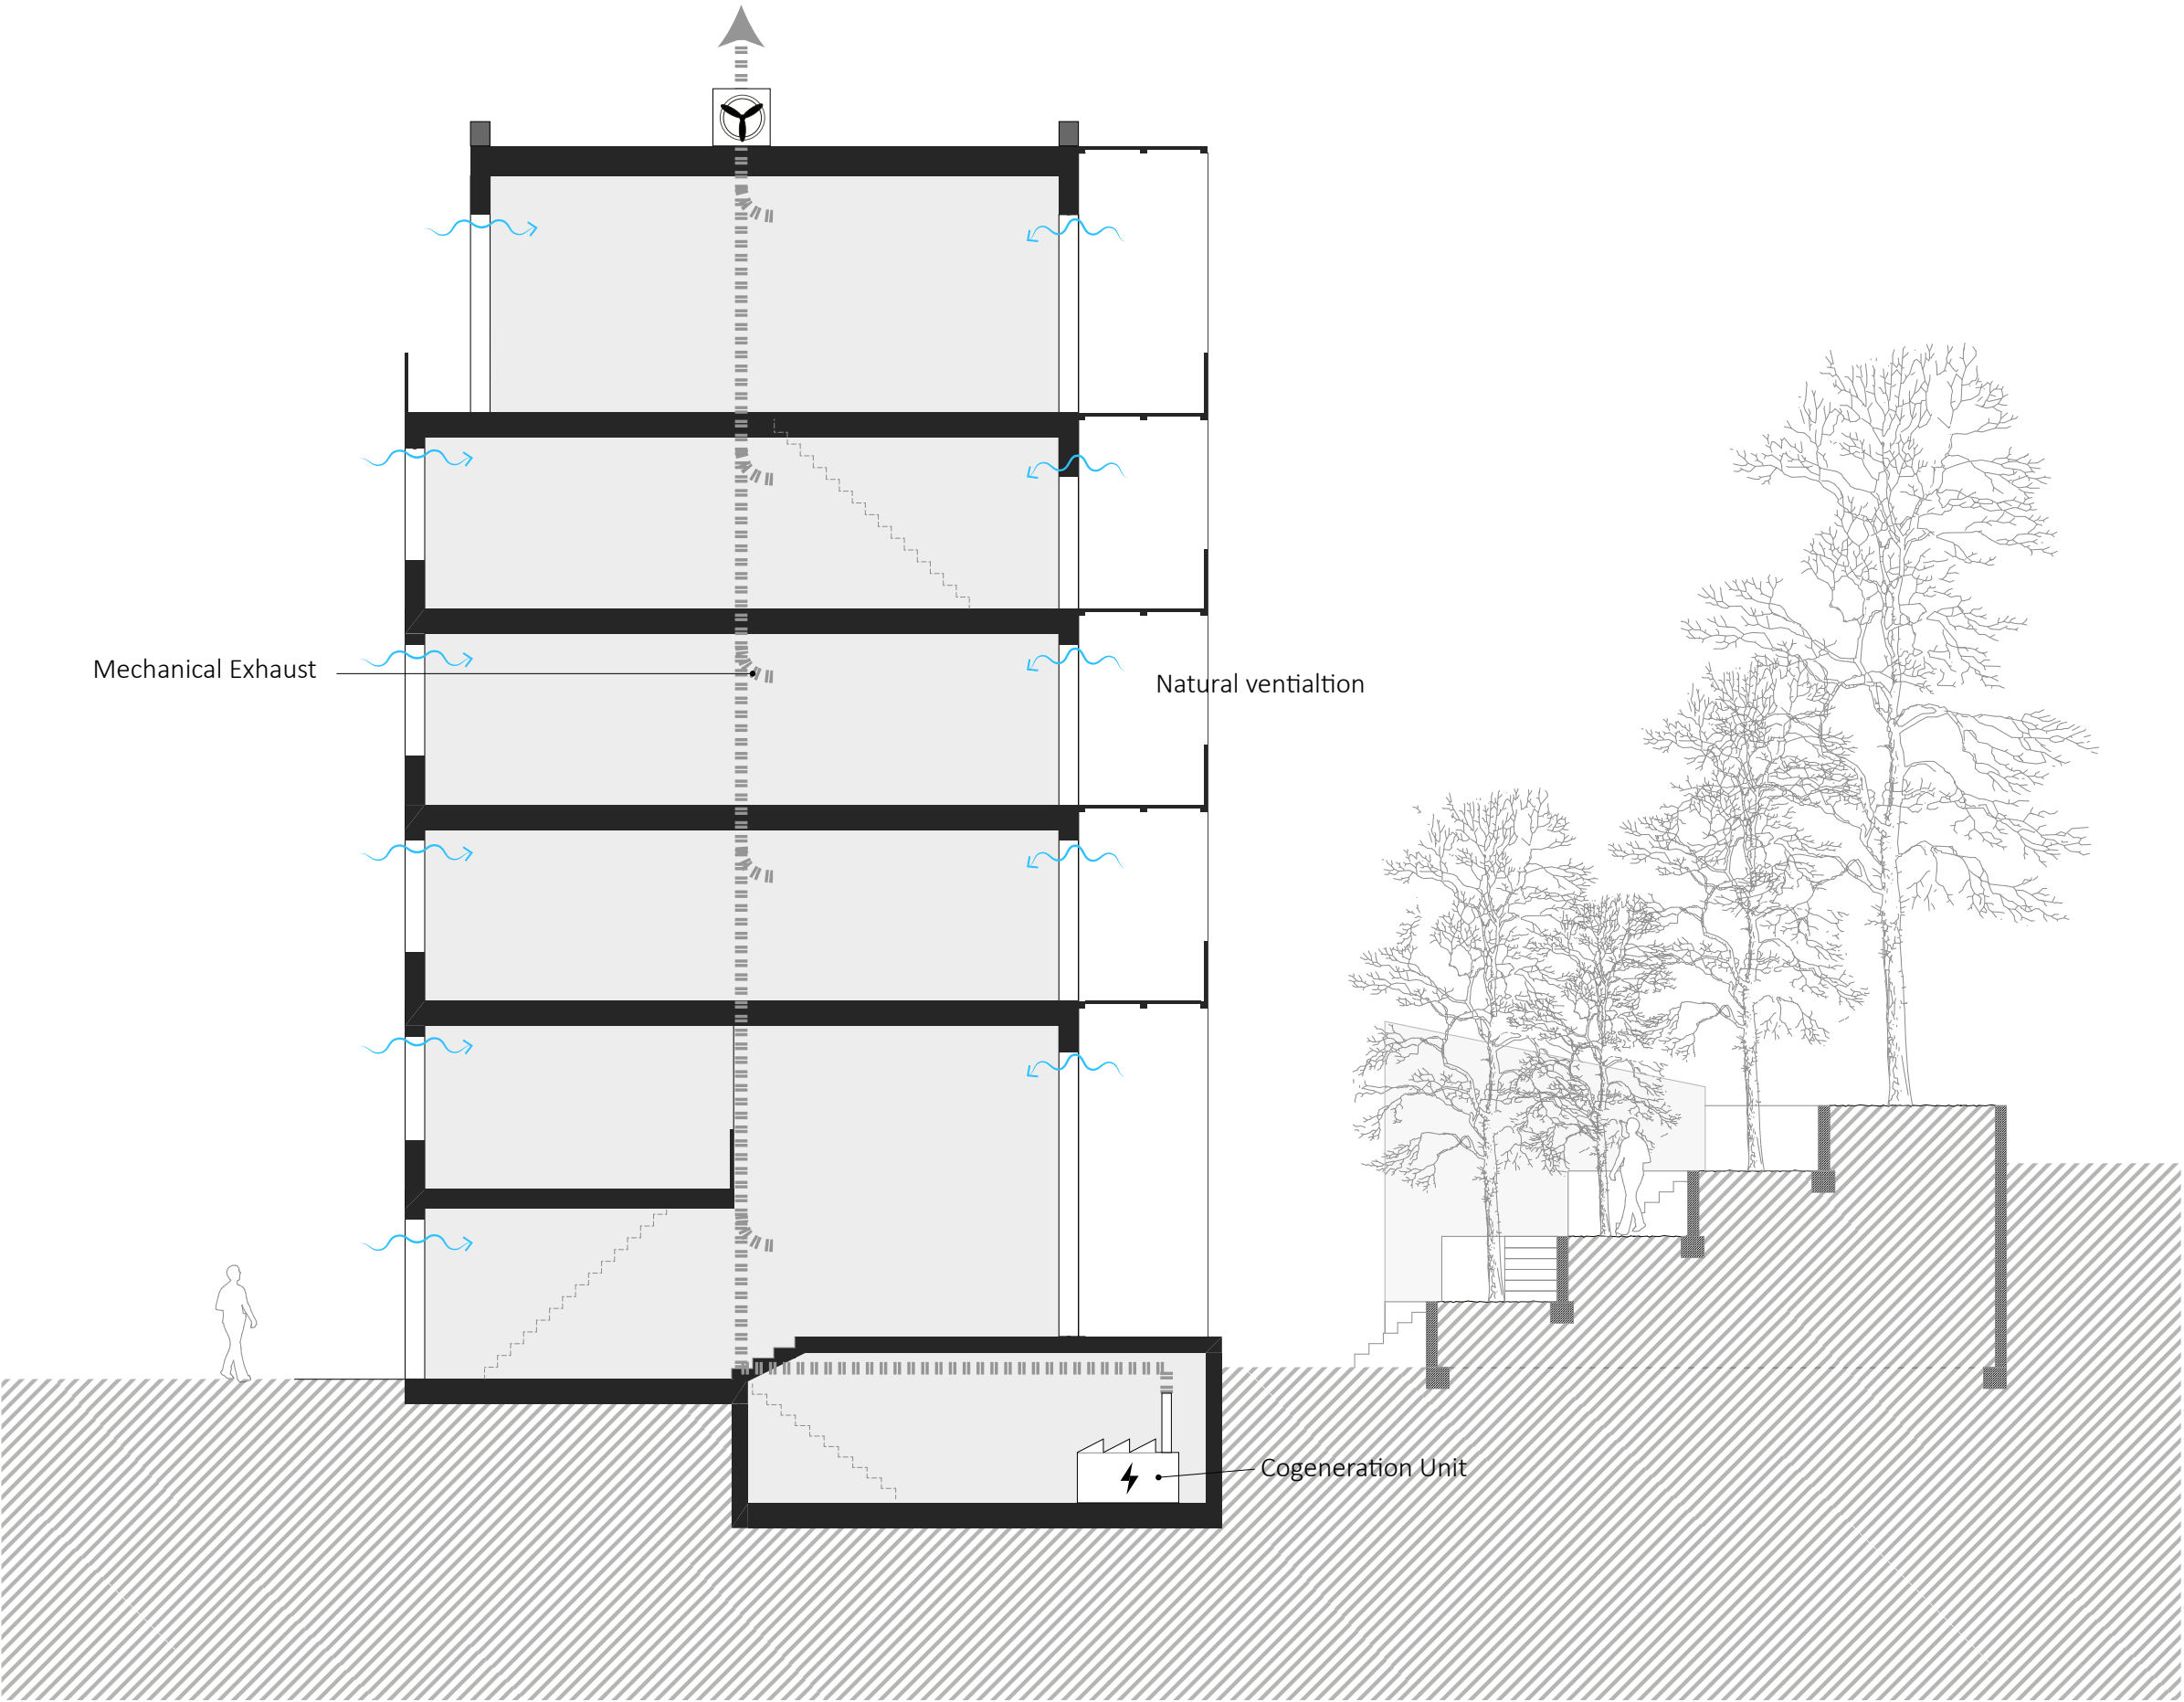


Rainwater harvesting

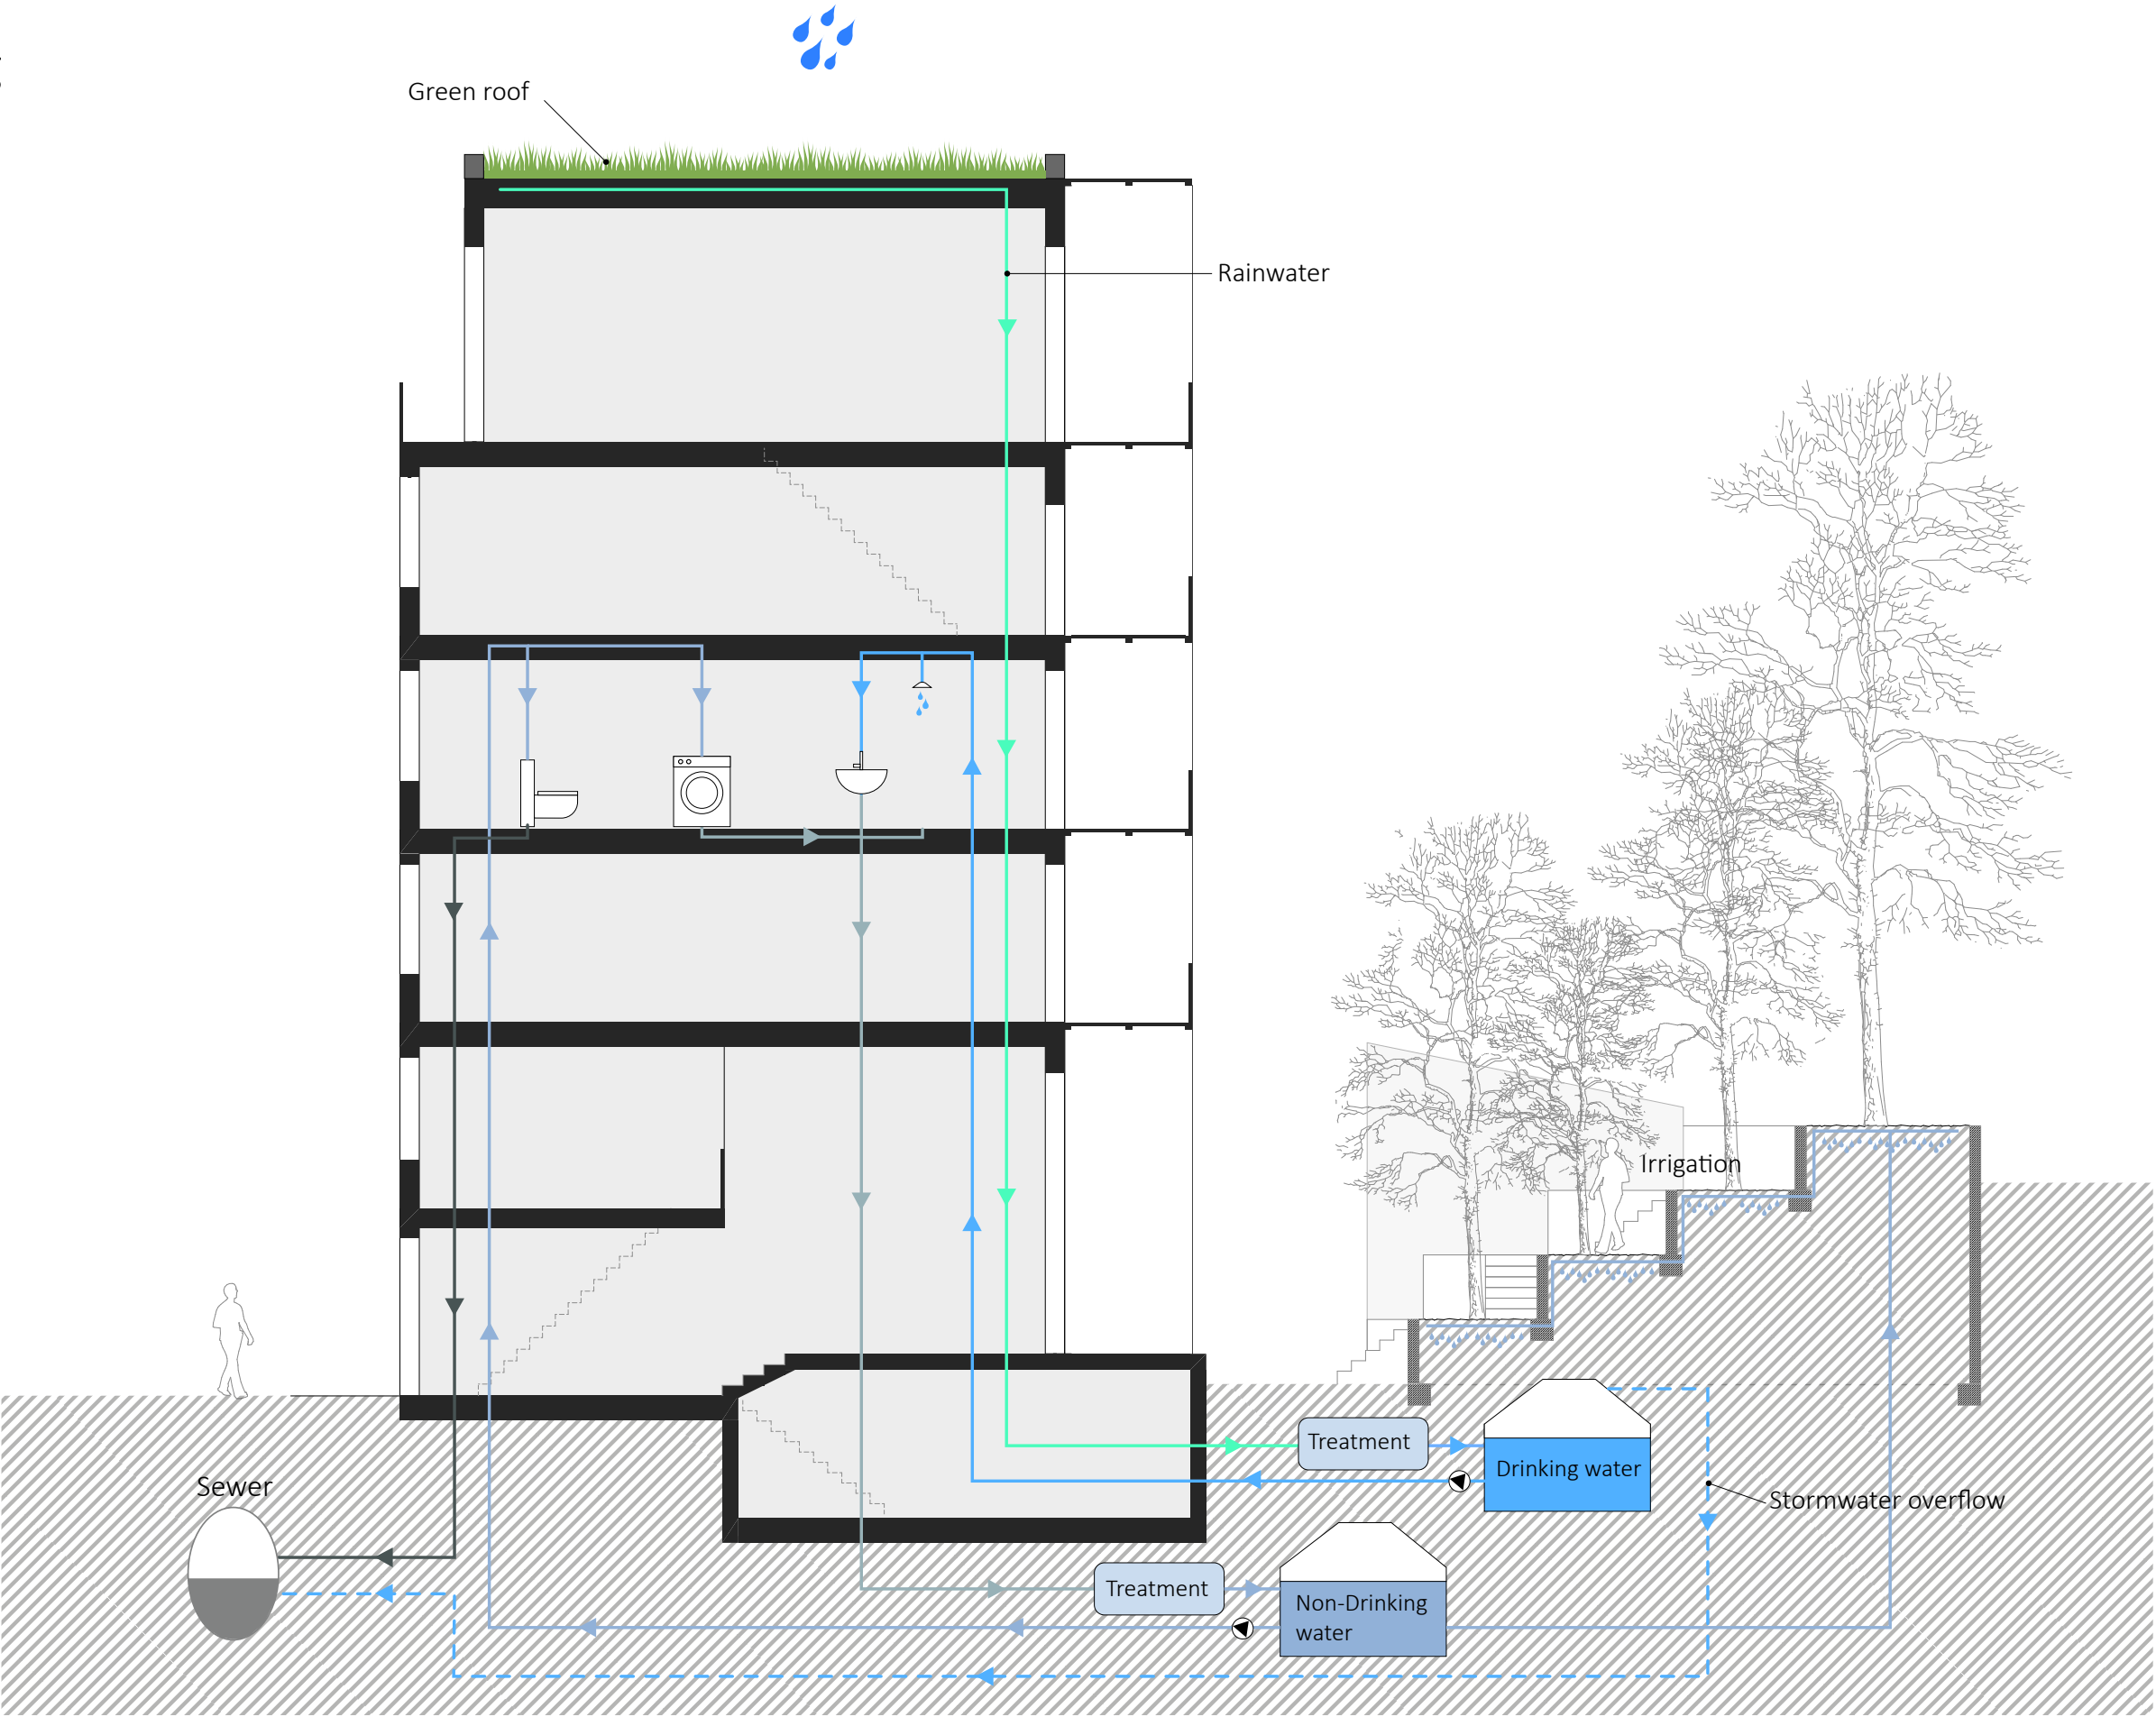


Detail Terrace

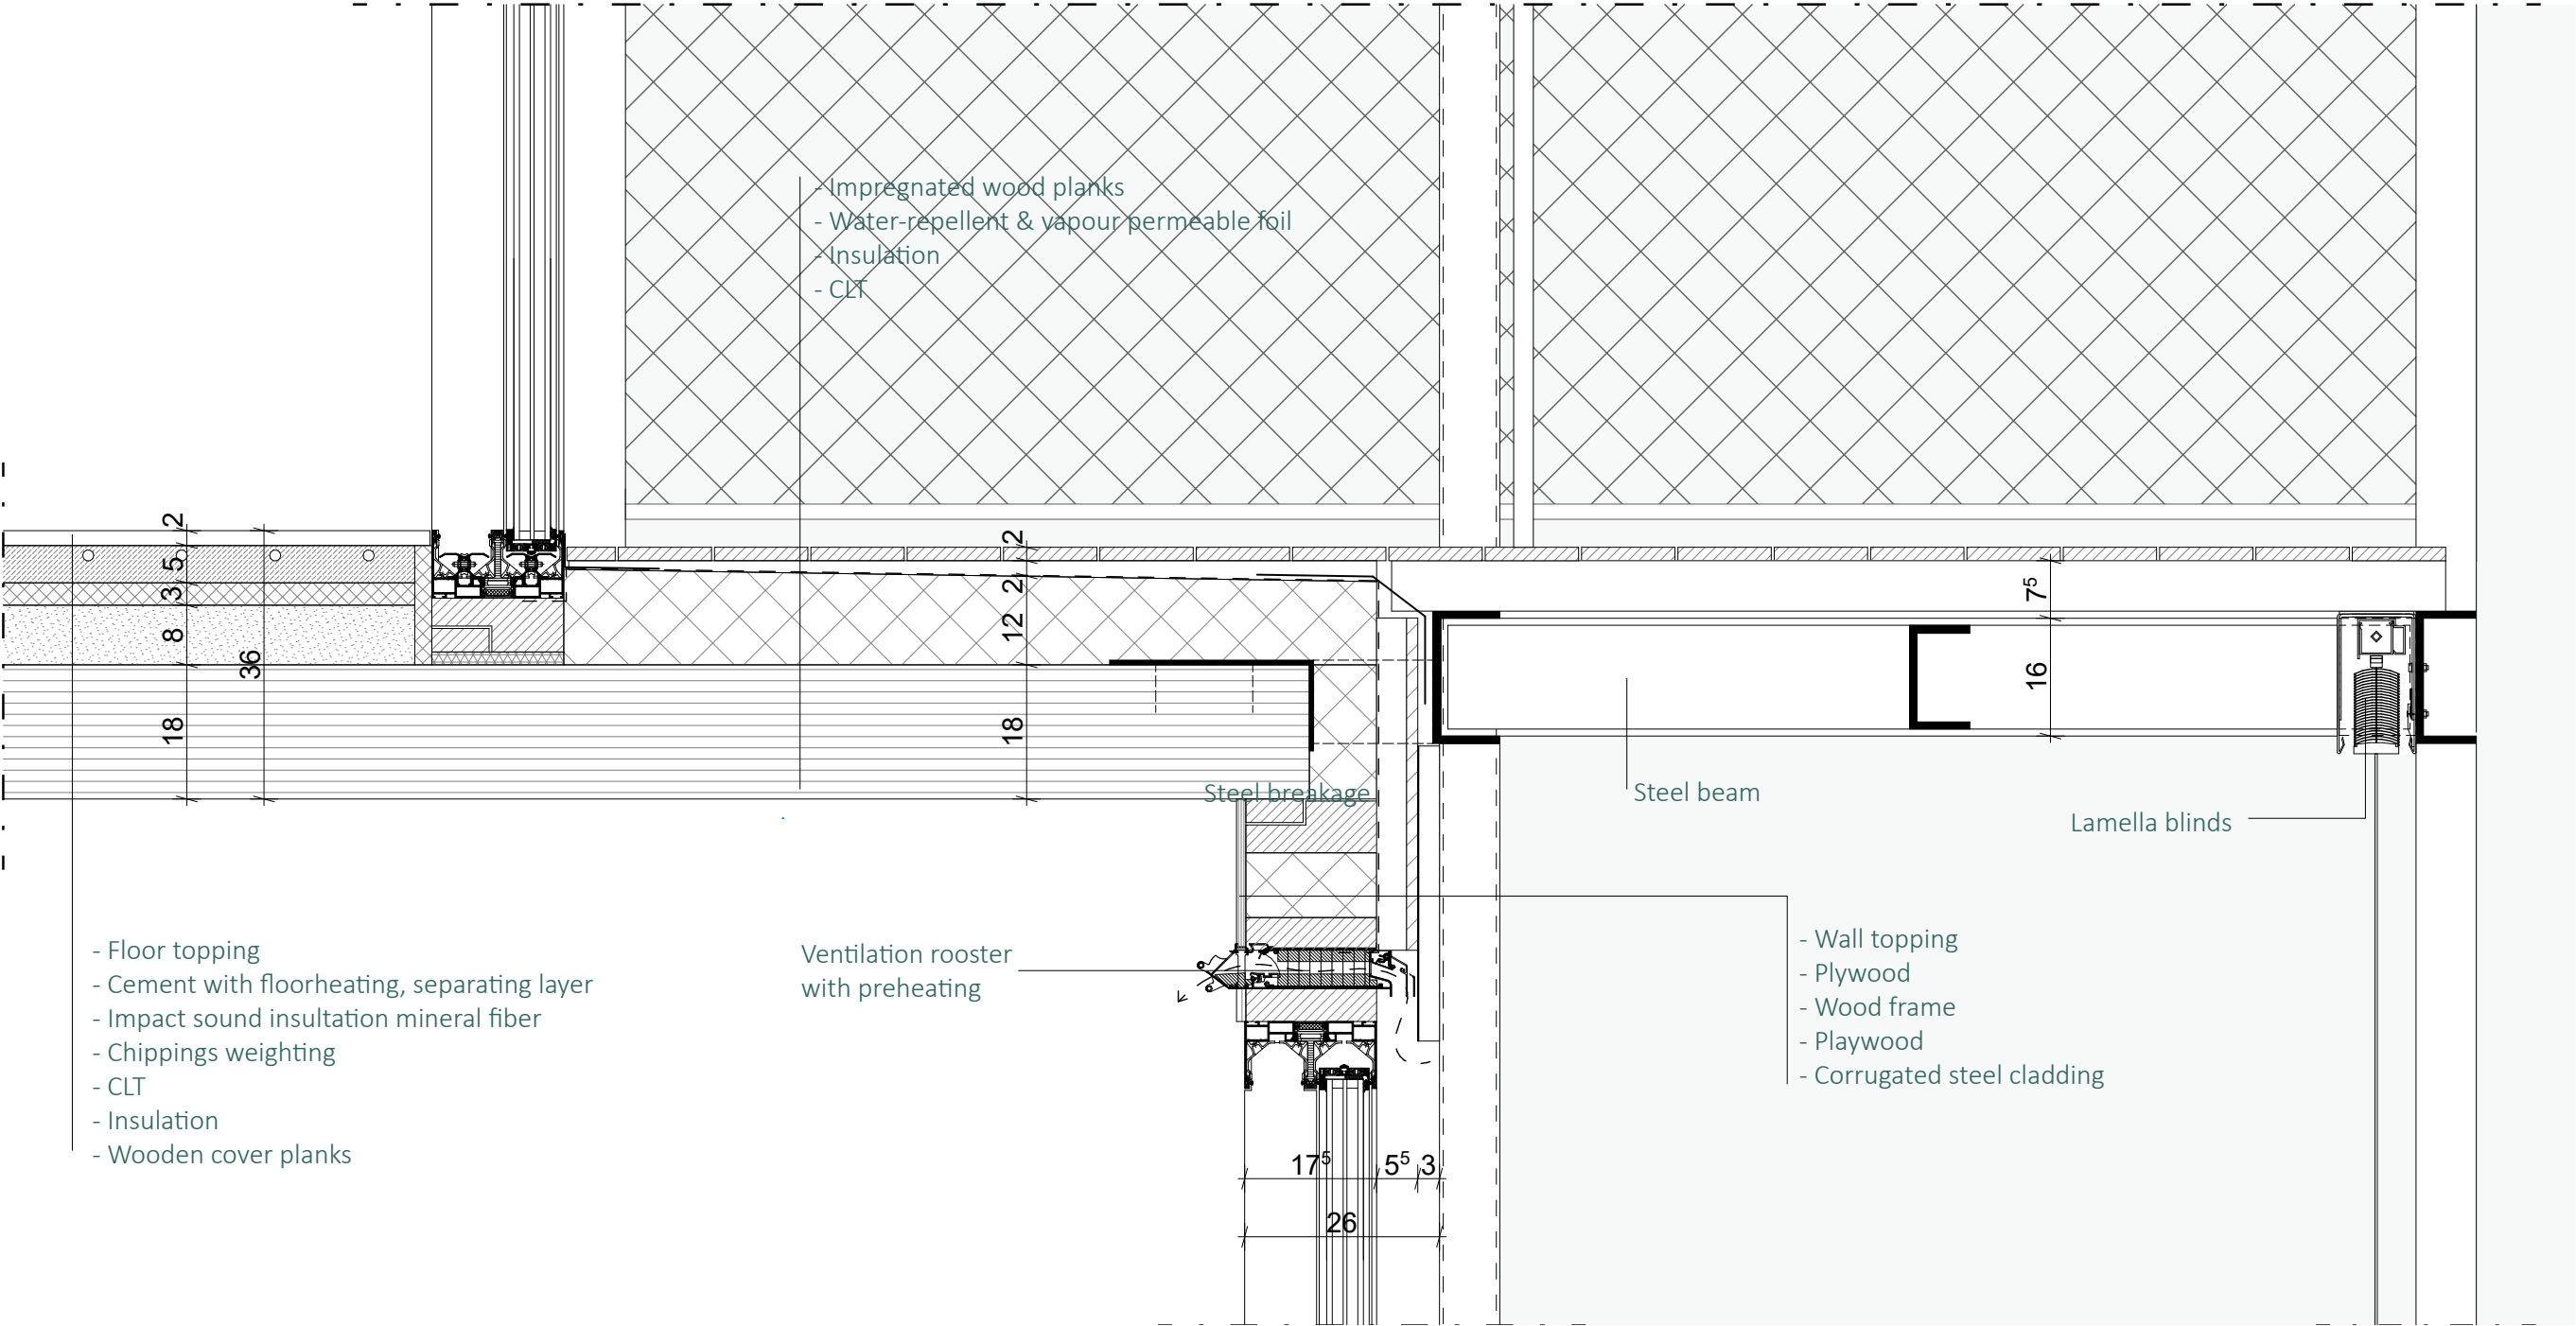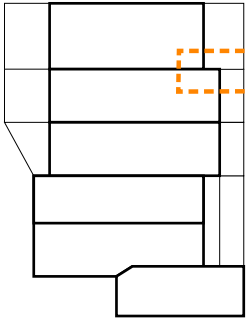

Terrace Construction Principle

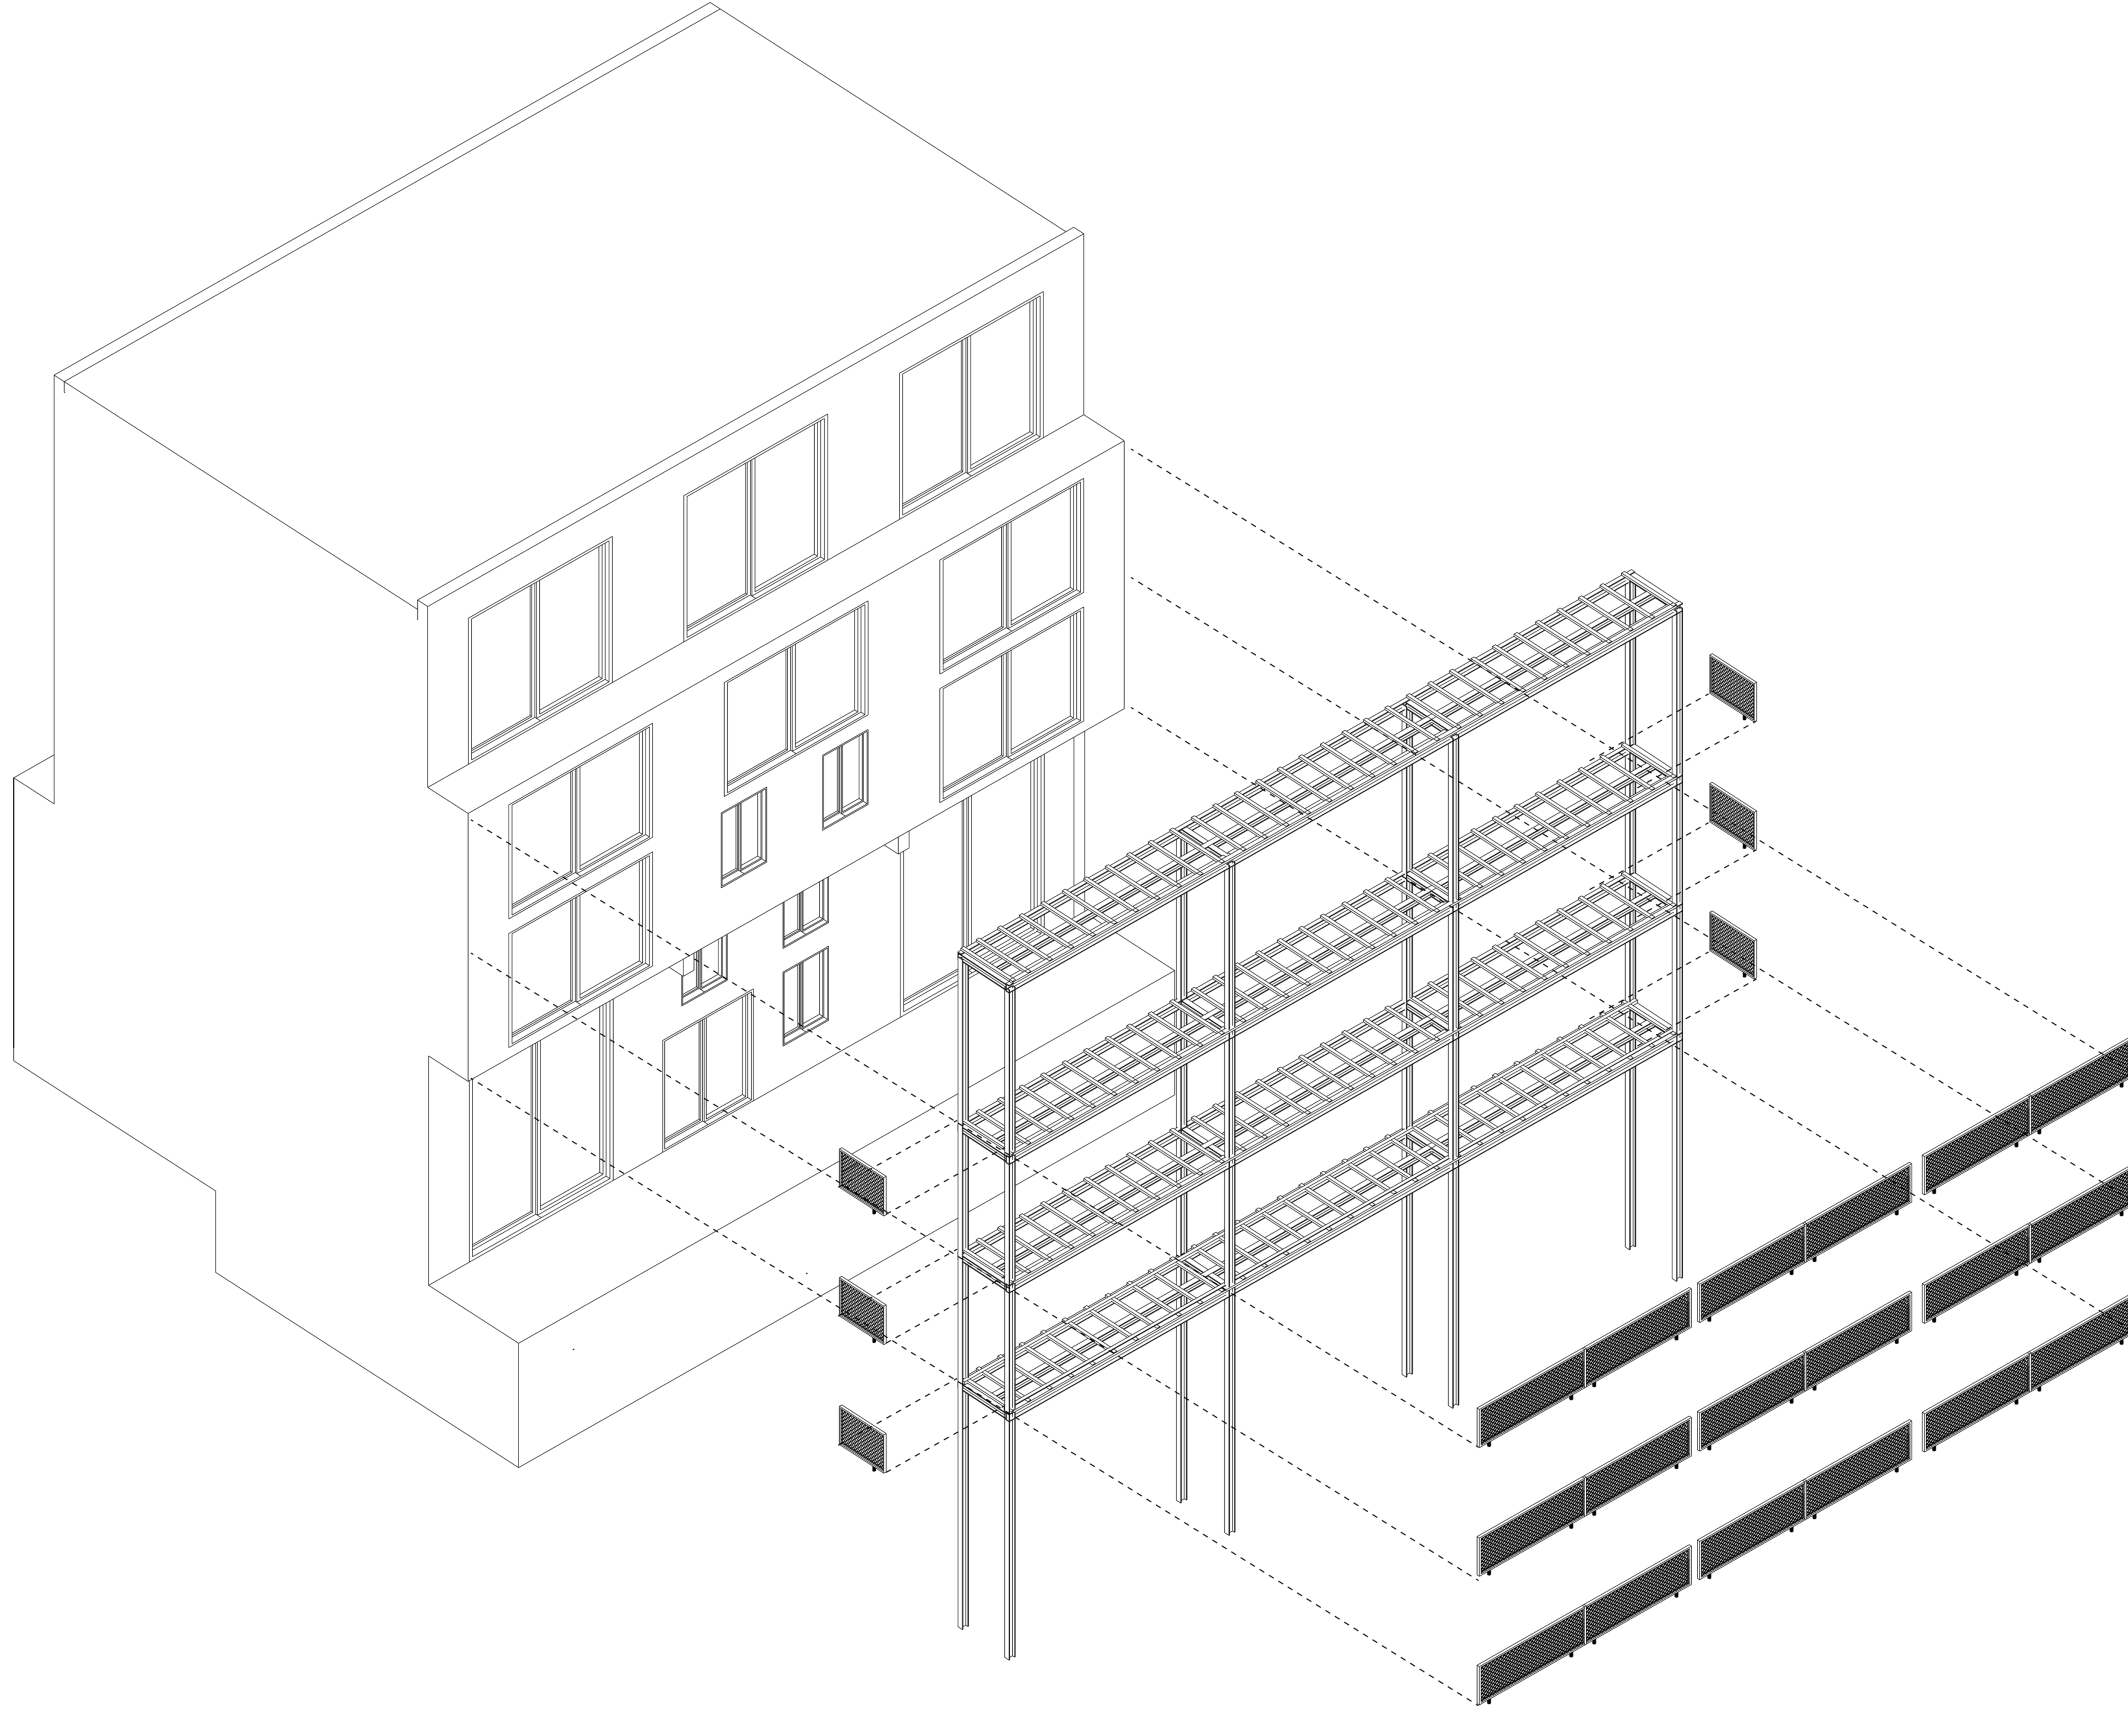

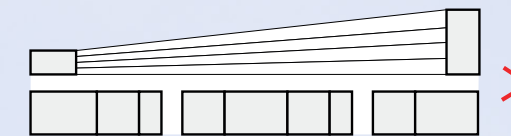











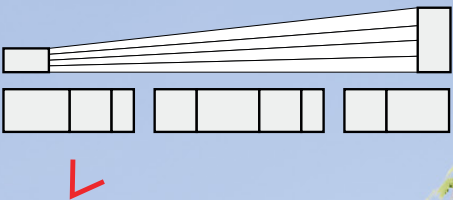



Thank You

Noise pollution - Walenburghof

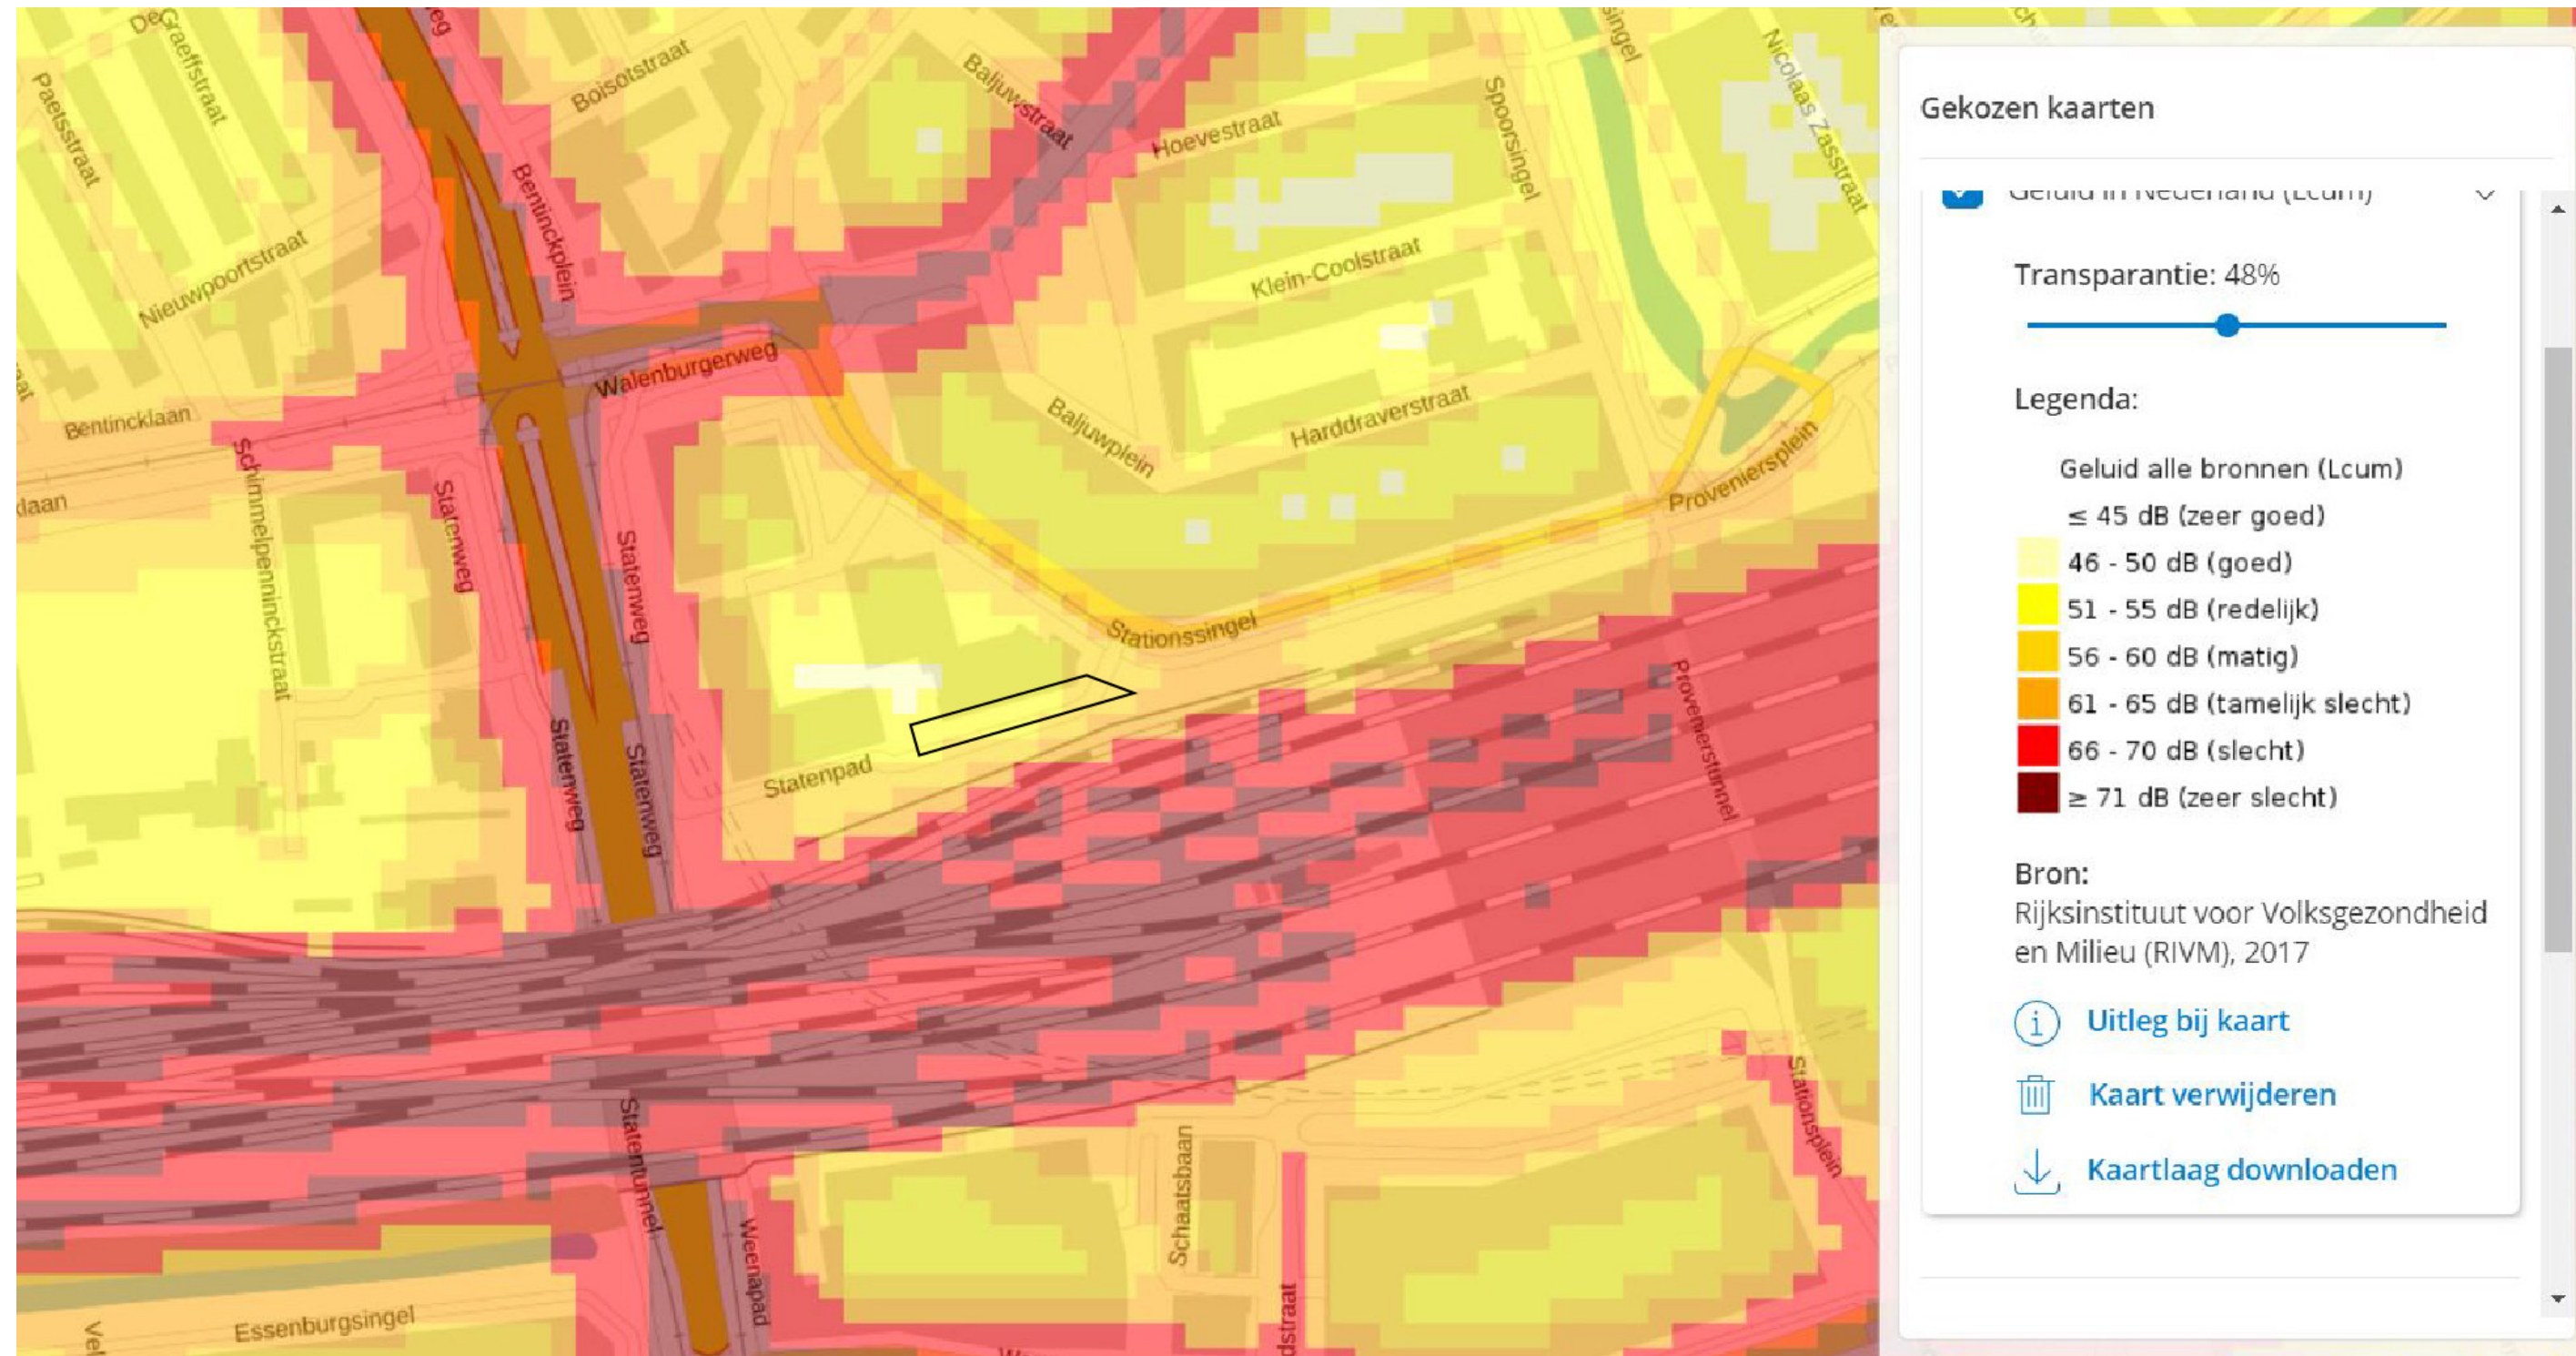

Noise pollution - Walenburghof



Source: Geluidsbelastingskaart Rotterdam 2017

Noise Study

