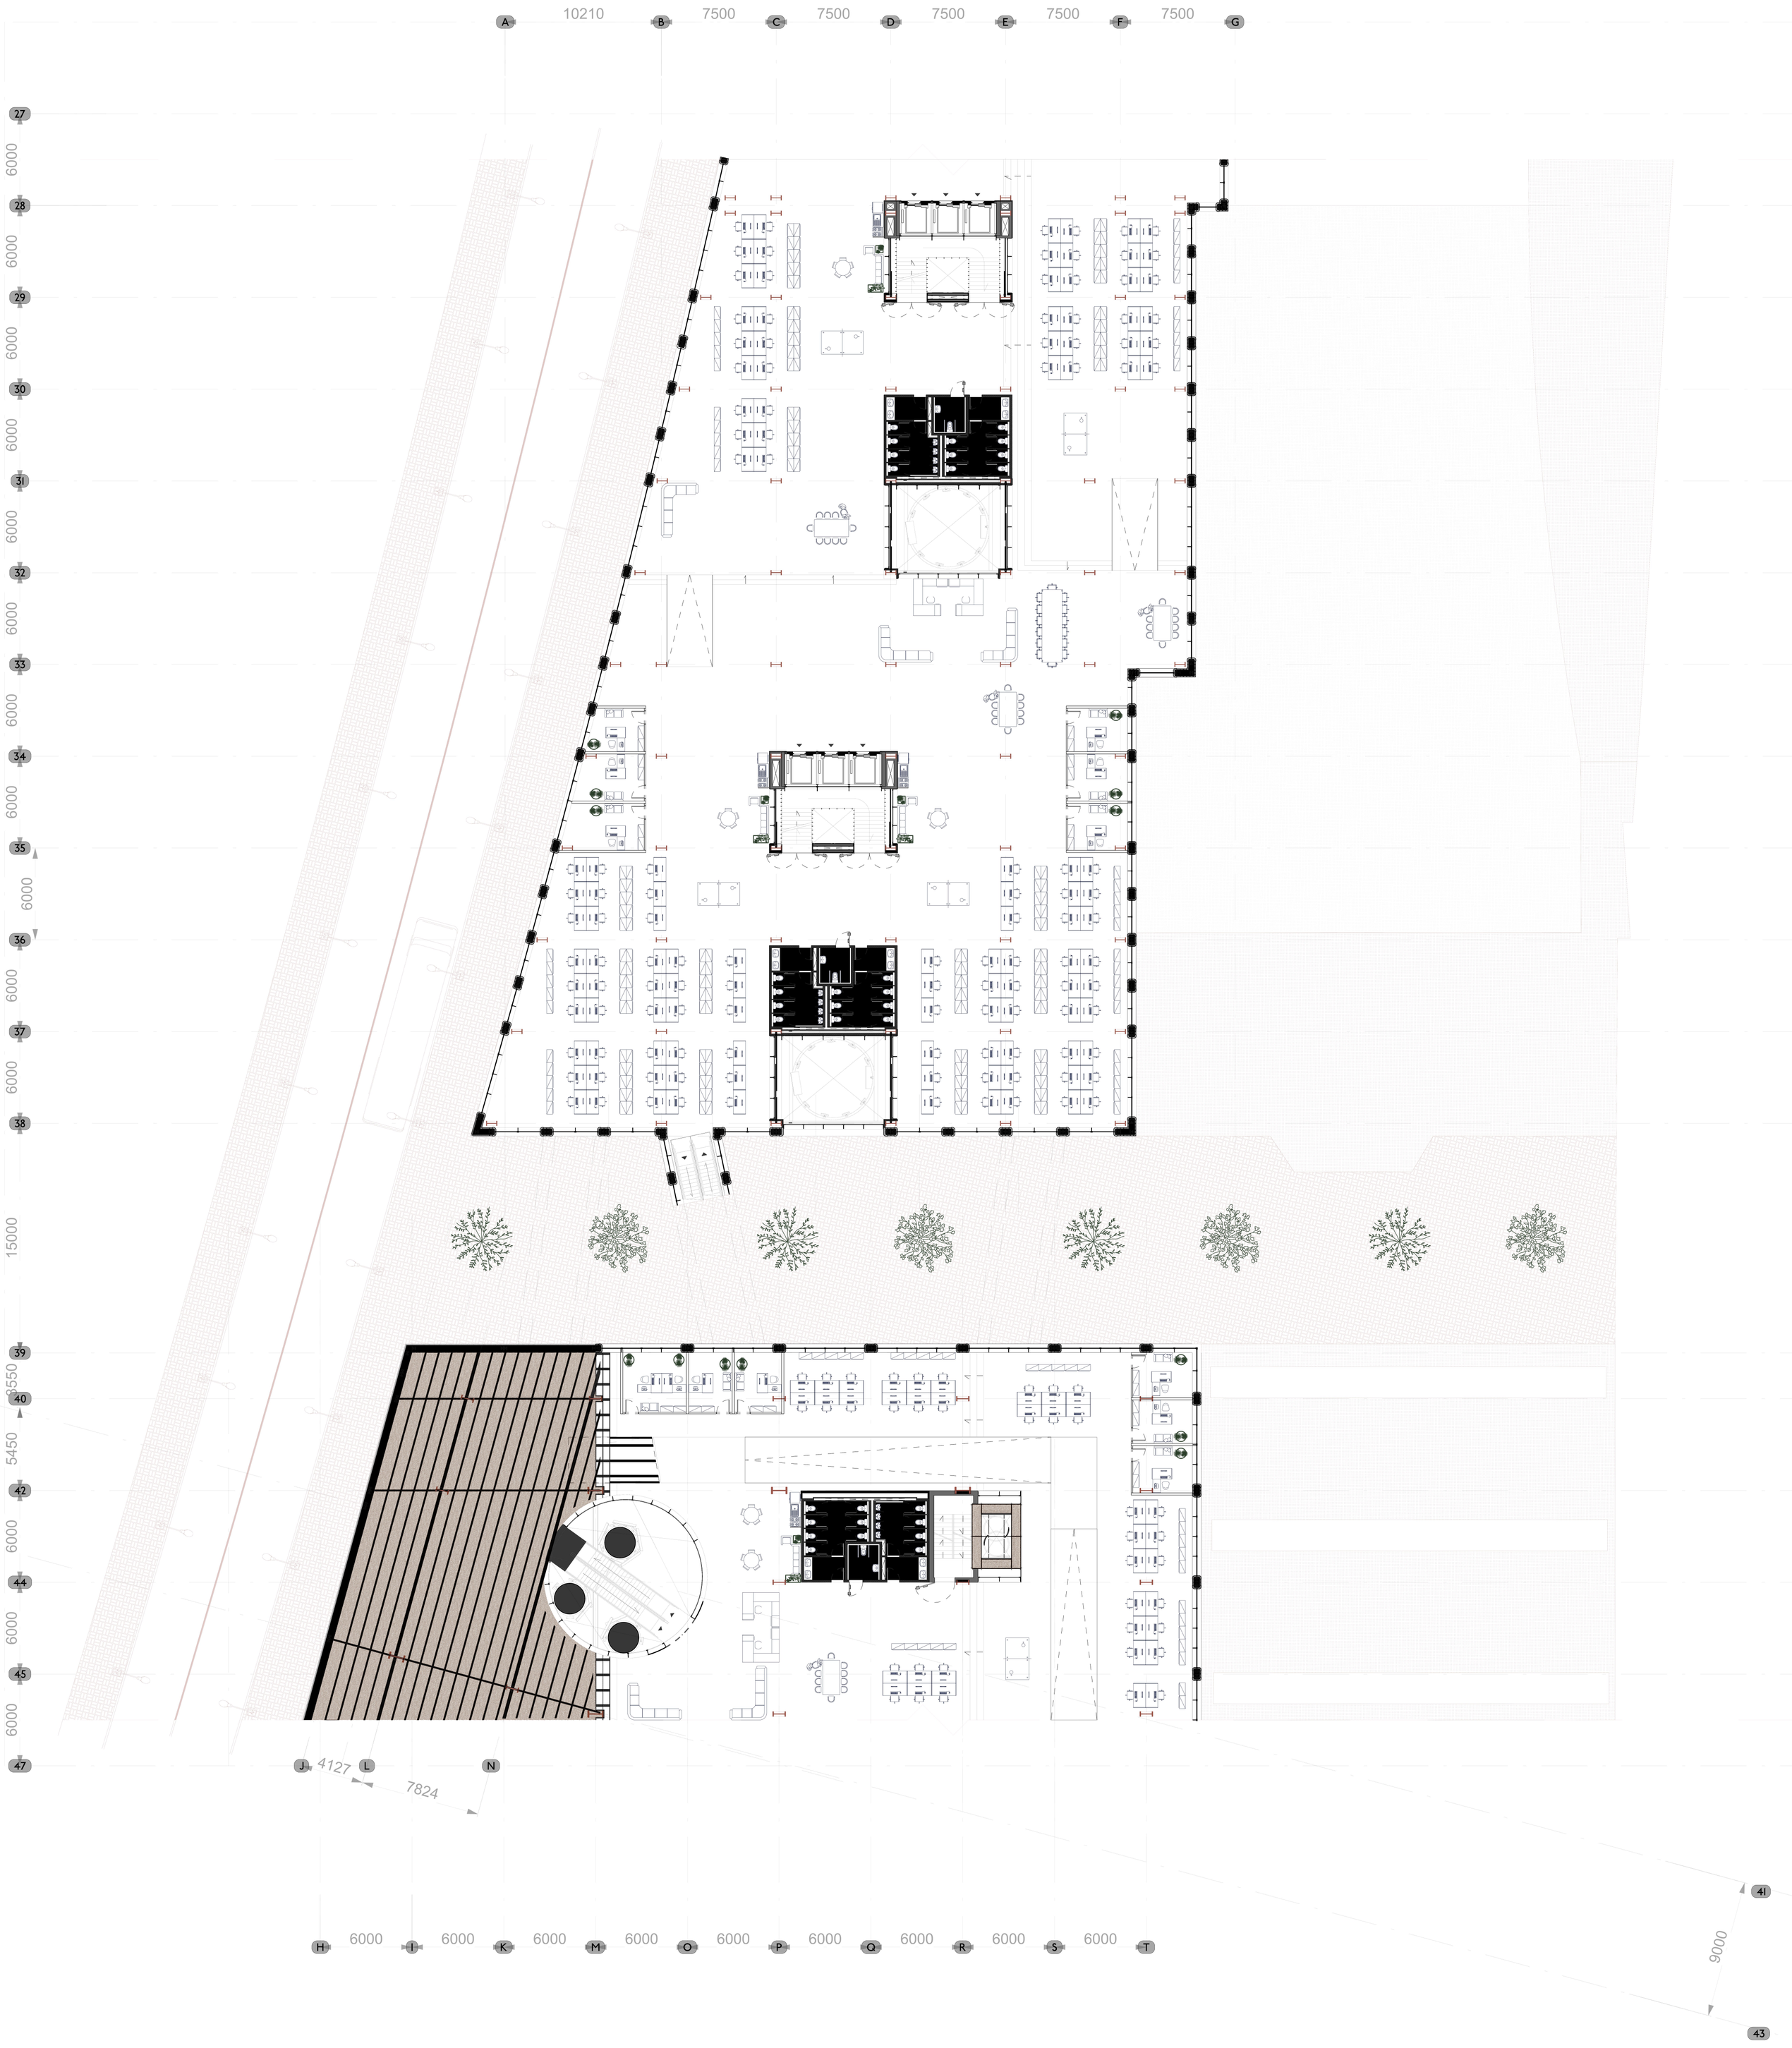
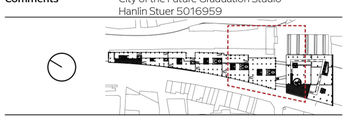
Project 001.	Think Deep
Drawing	Plan +4, office level
Scale	1:200
Paper format	A1
Date	30/06/2024
Comments	City of the Future Graduation Studio Hanlin Stuer 5016959