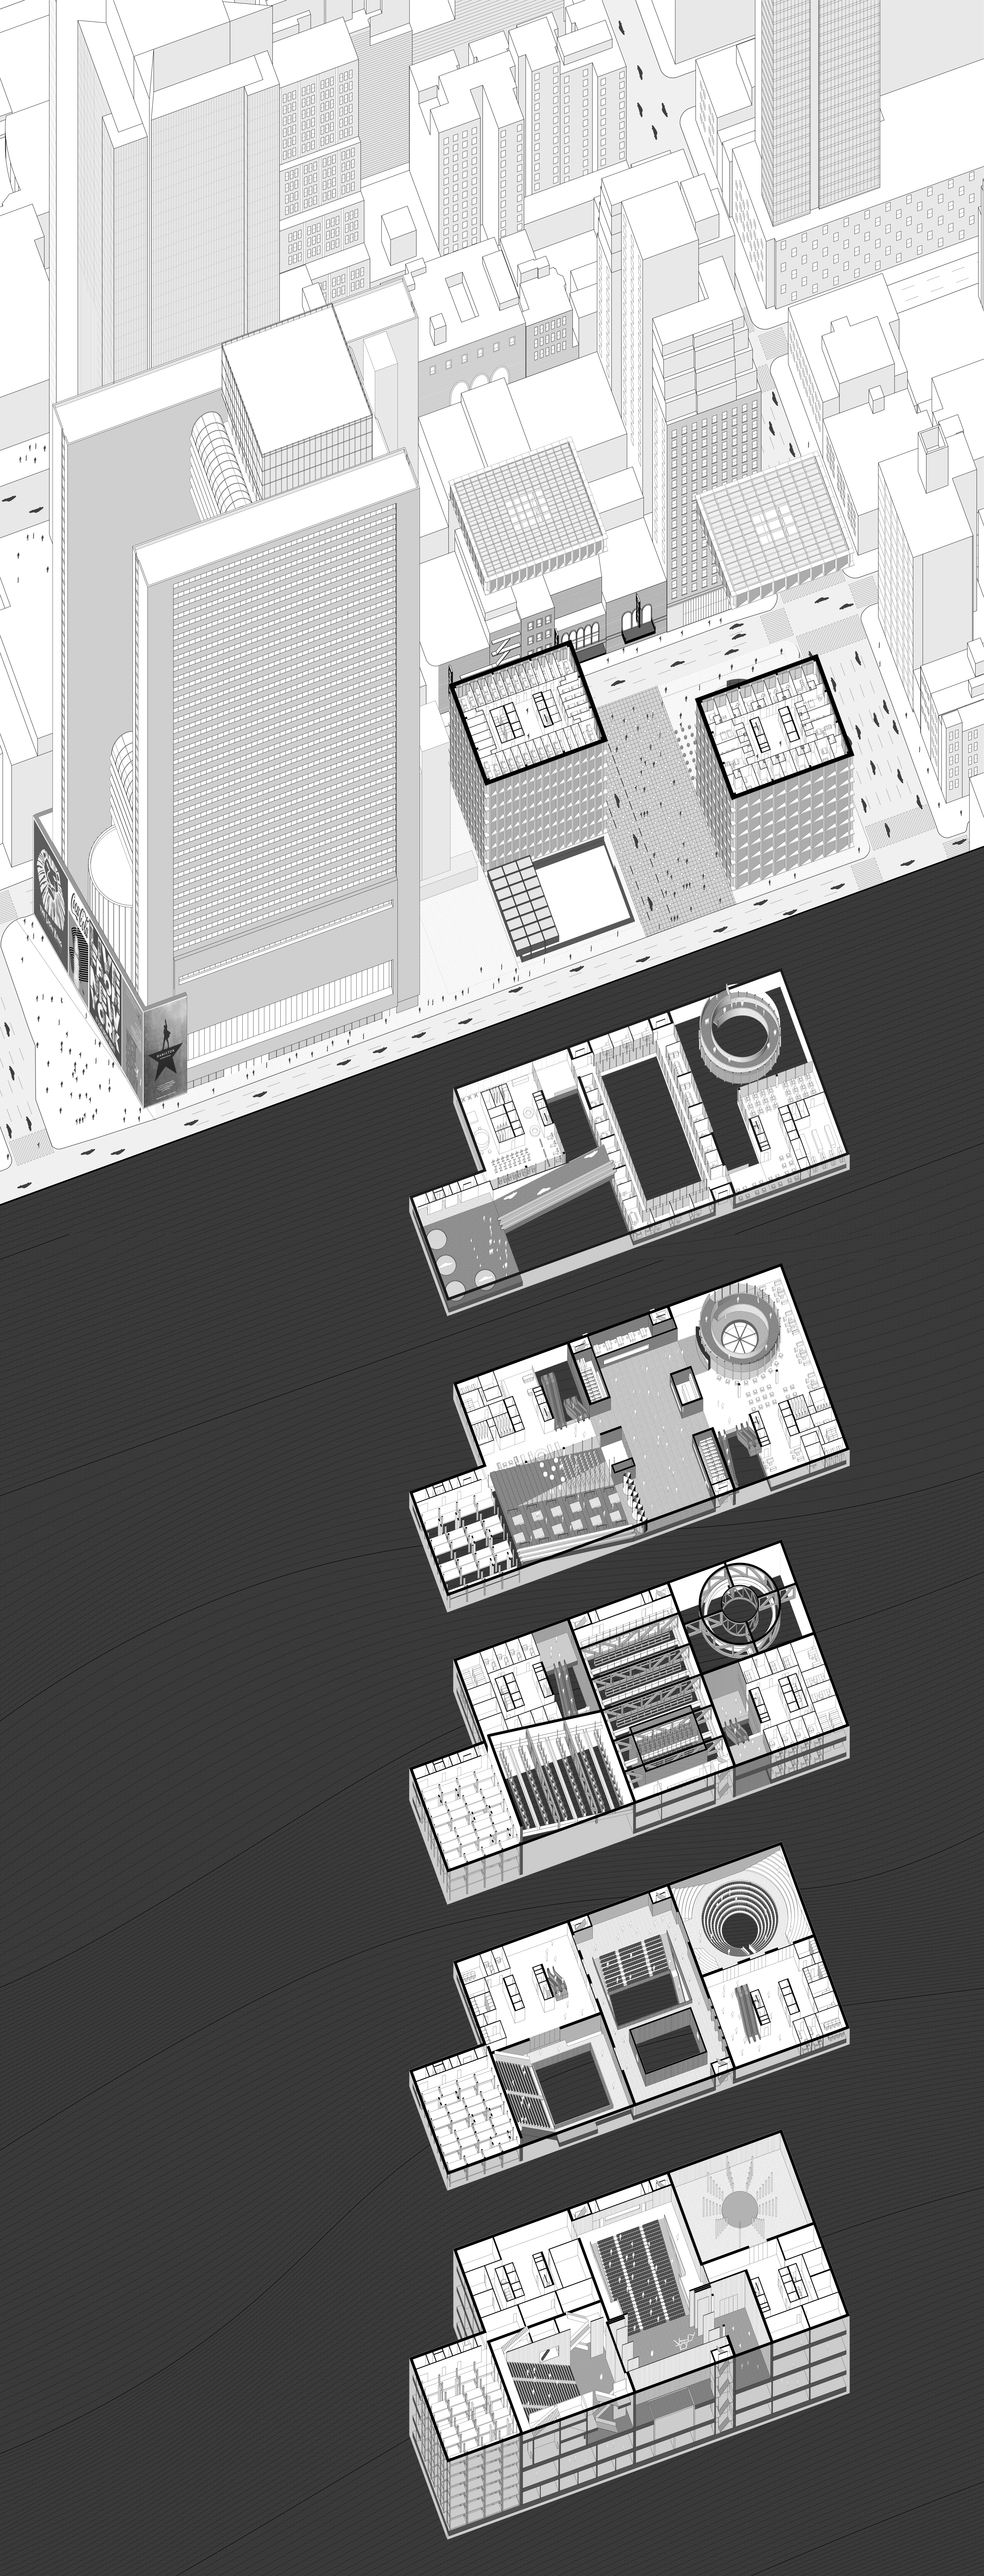

REDISCOVER THE UNDERVALUED TERRITORY

BROADWAY THEATER AND HOTEL COMPLEX

LUO XIAODONG
4737059
COMPLEX PROJECTS
GRADUATION 2020

REDISCOVER THE UNDERVALUED TERRITORY

BROADWAY THEATER AND HOTEL COMPLEX

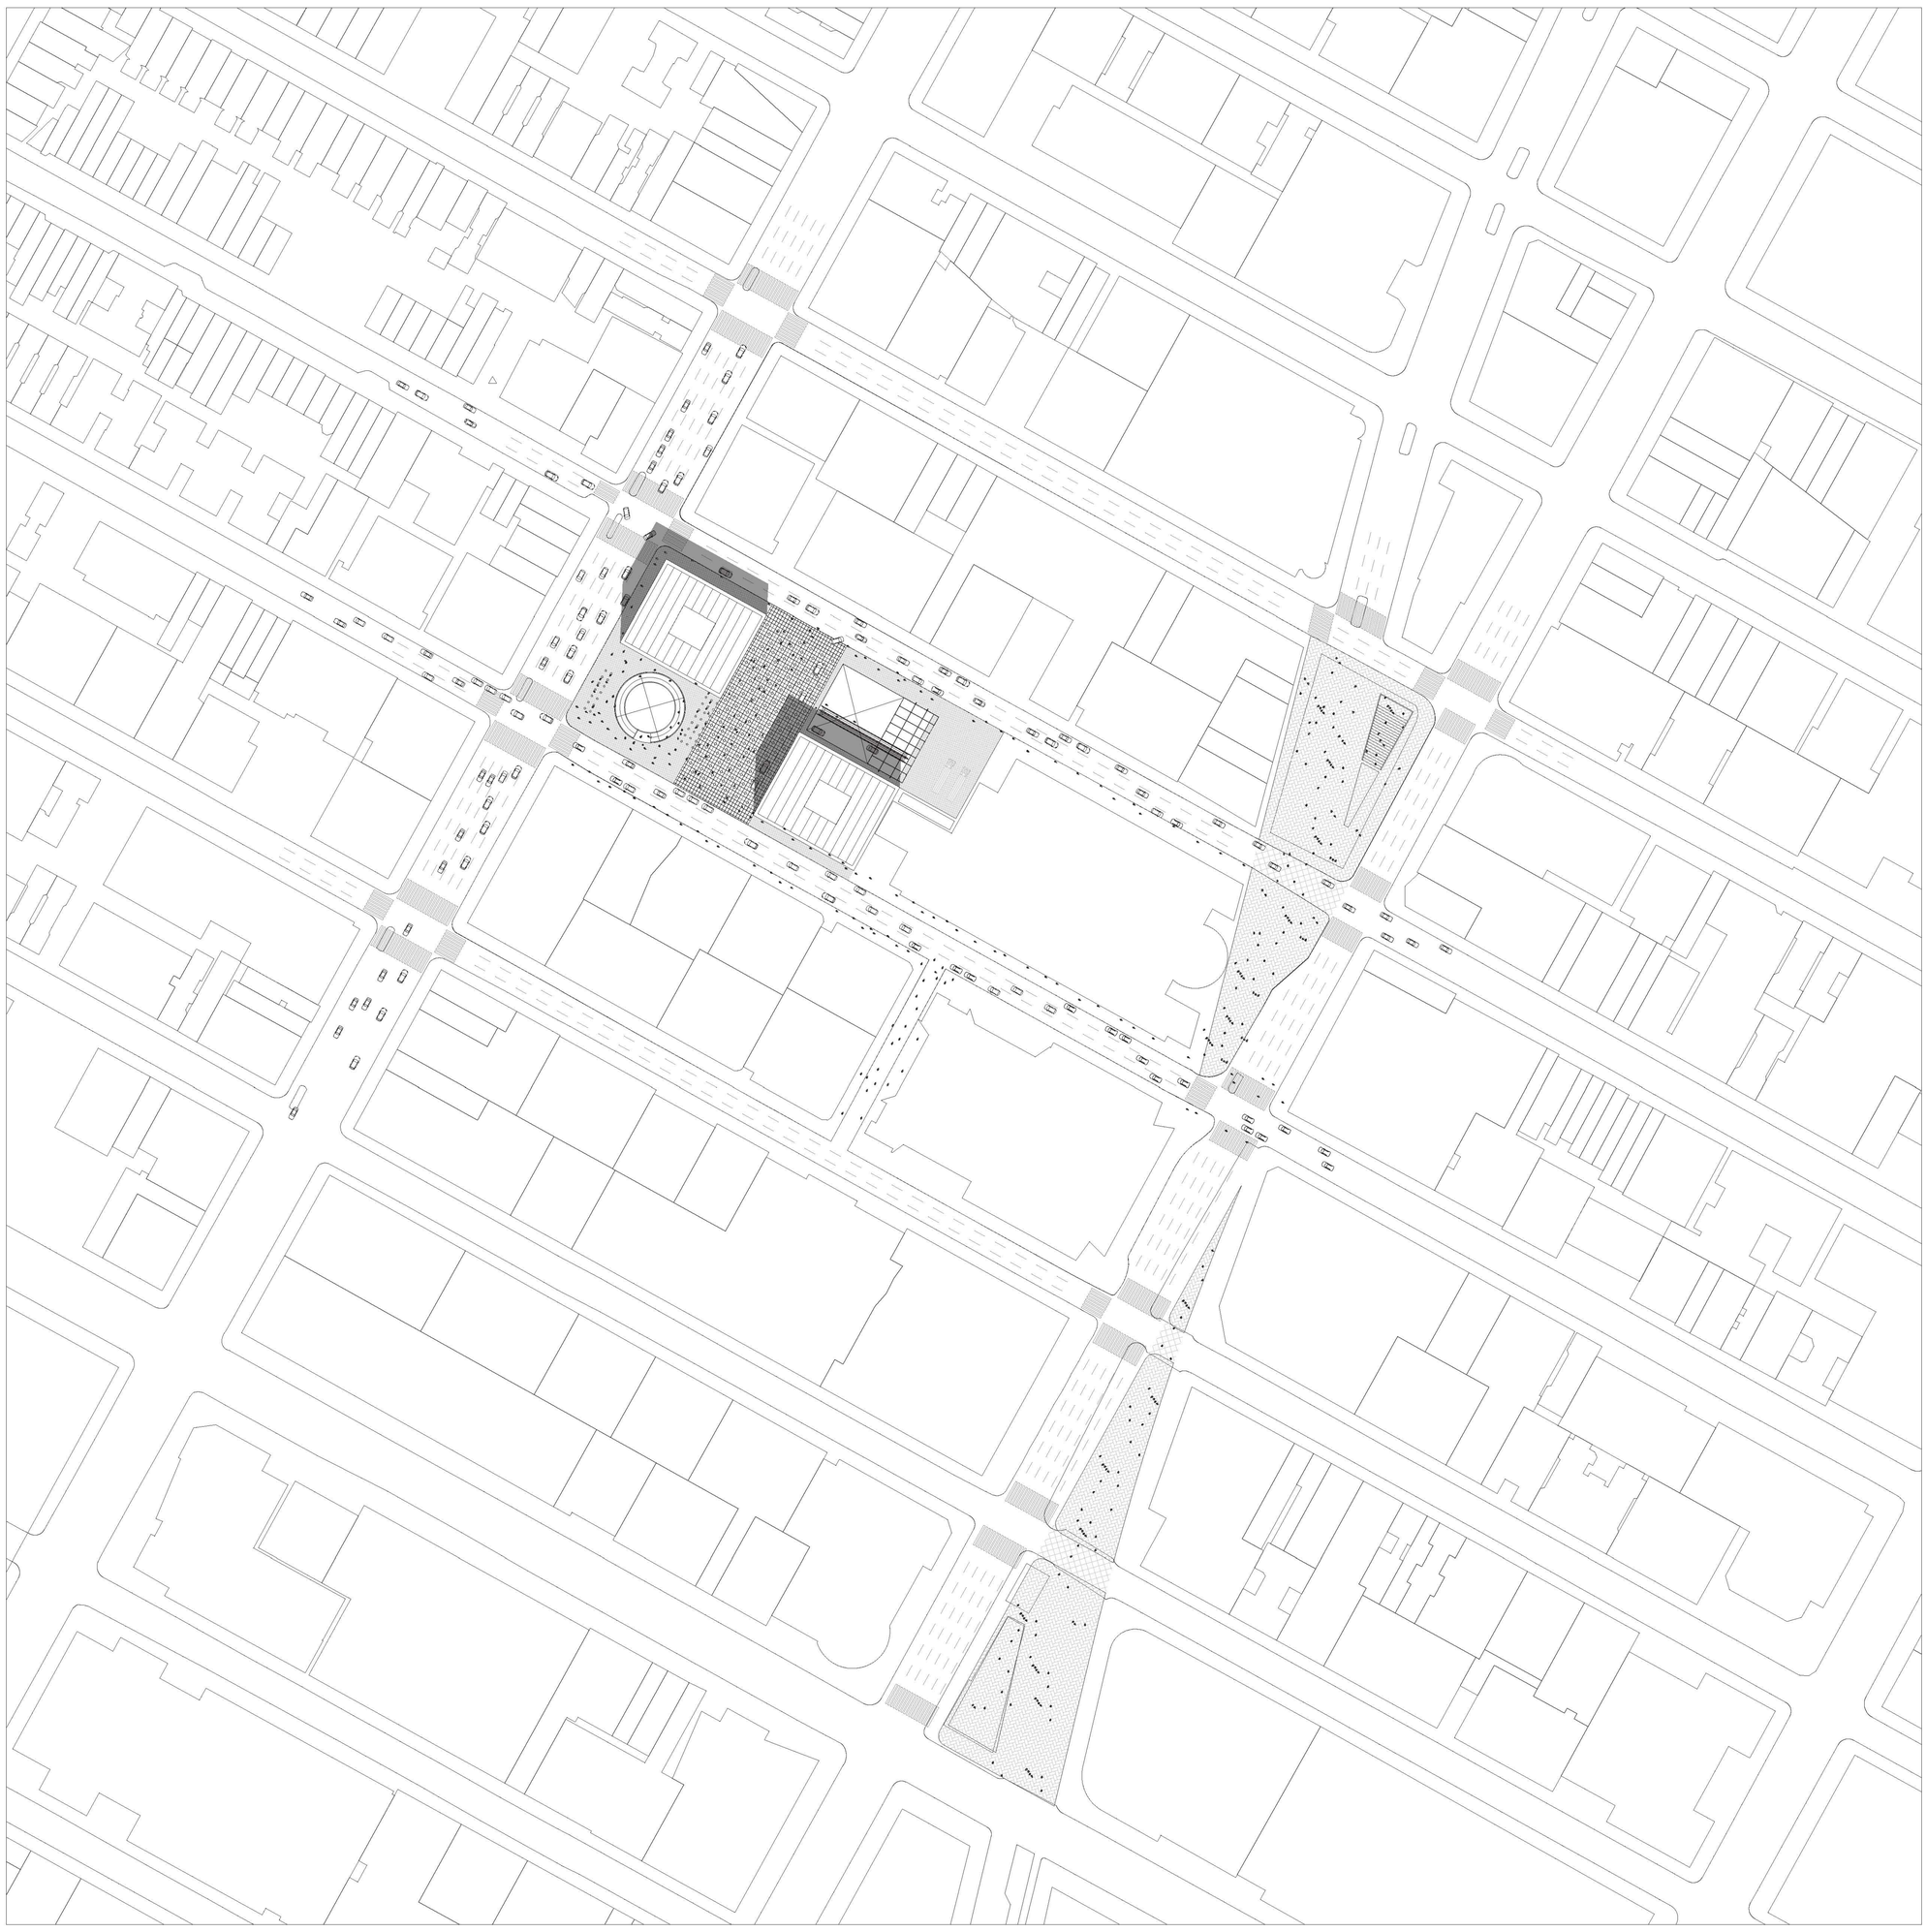

SITE PLAN

0 10 50 100 300 m

LUO XIAODONG
4737059
COMPLEX PROJECTS
GRADUATION 2020

REDISCOVER THE UNDERVALUED TERRITORY

BROADWAY THEATER AND HOTEL COMPLEX

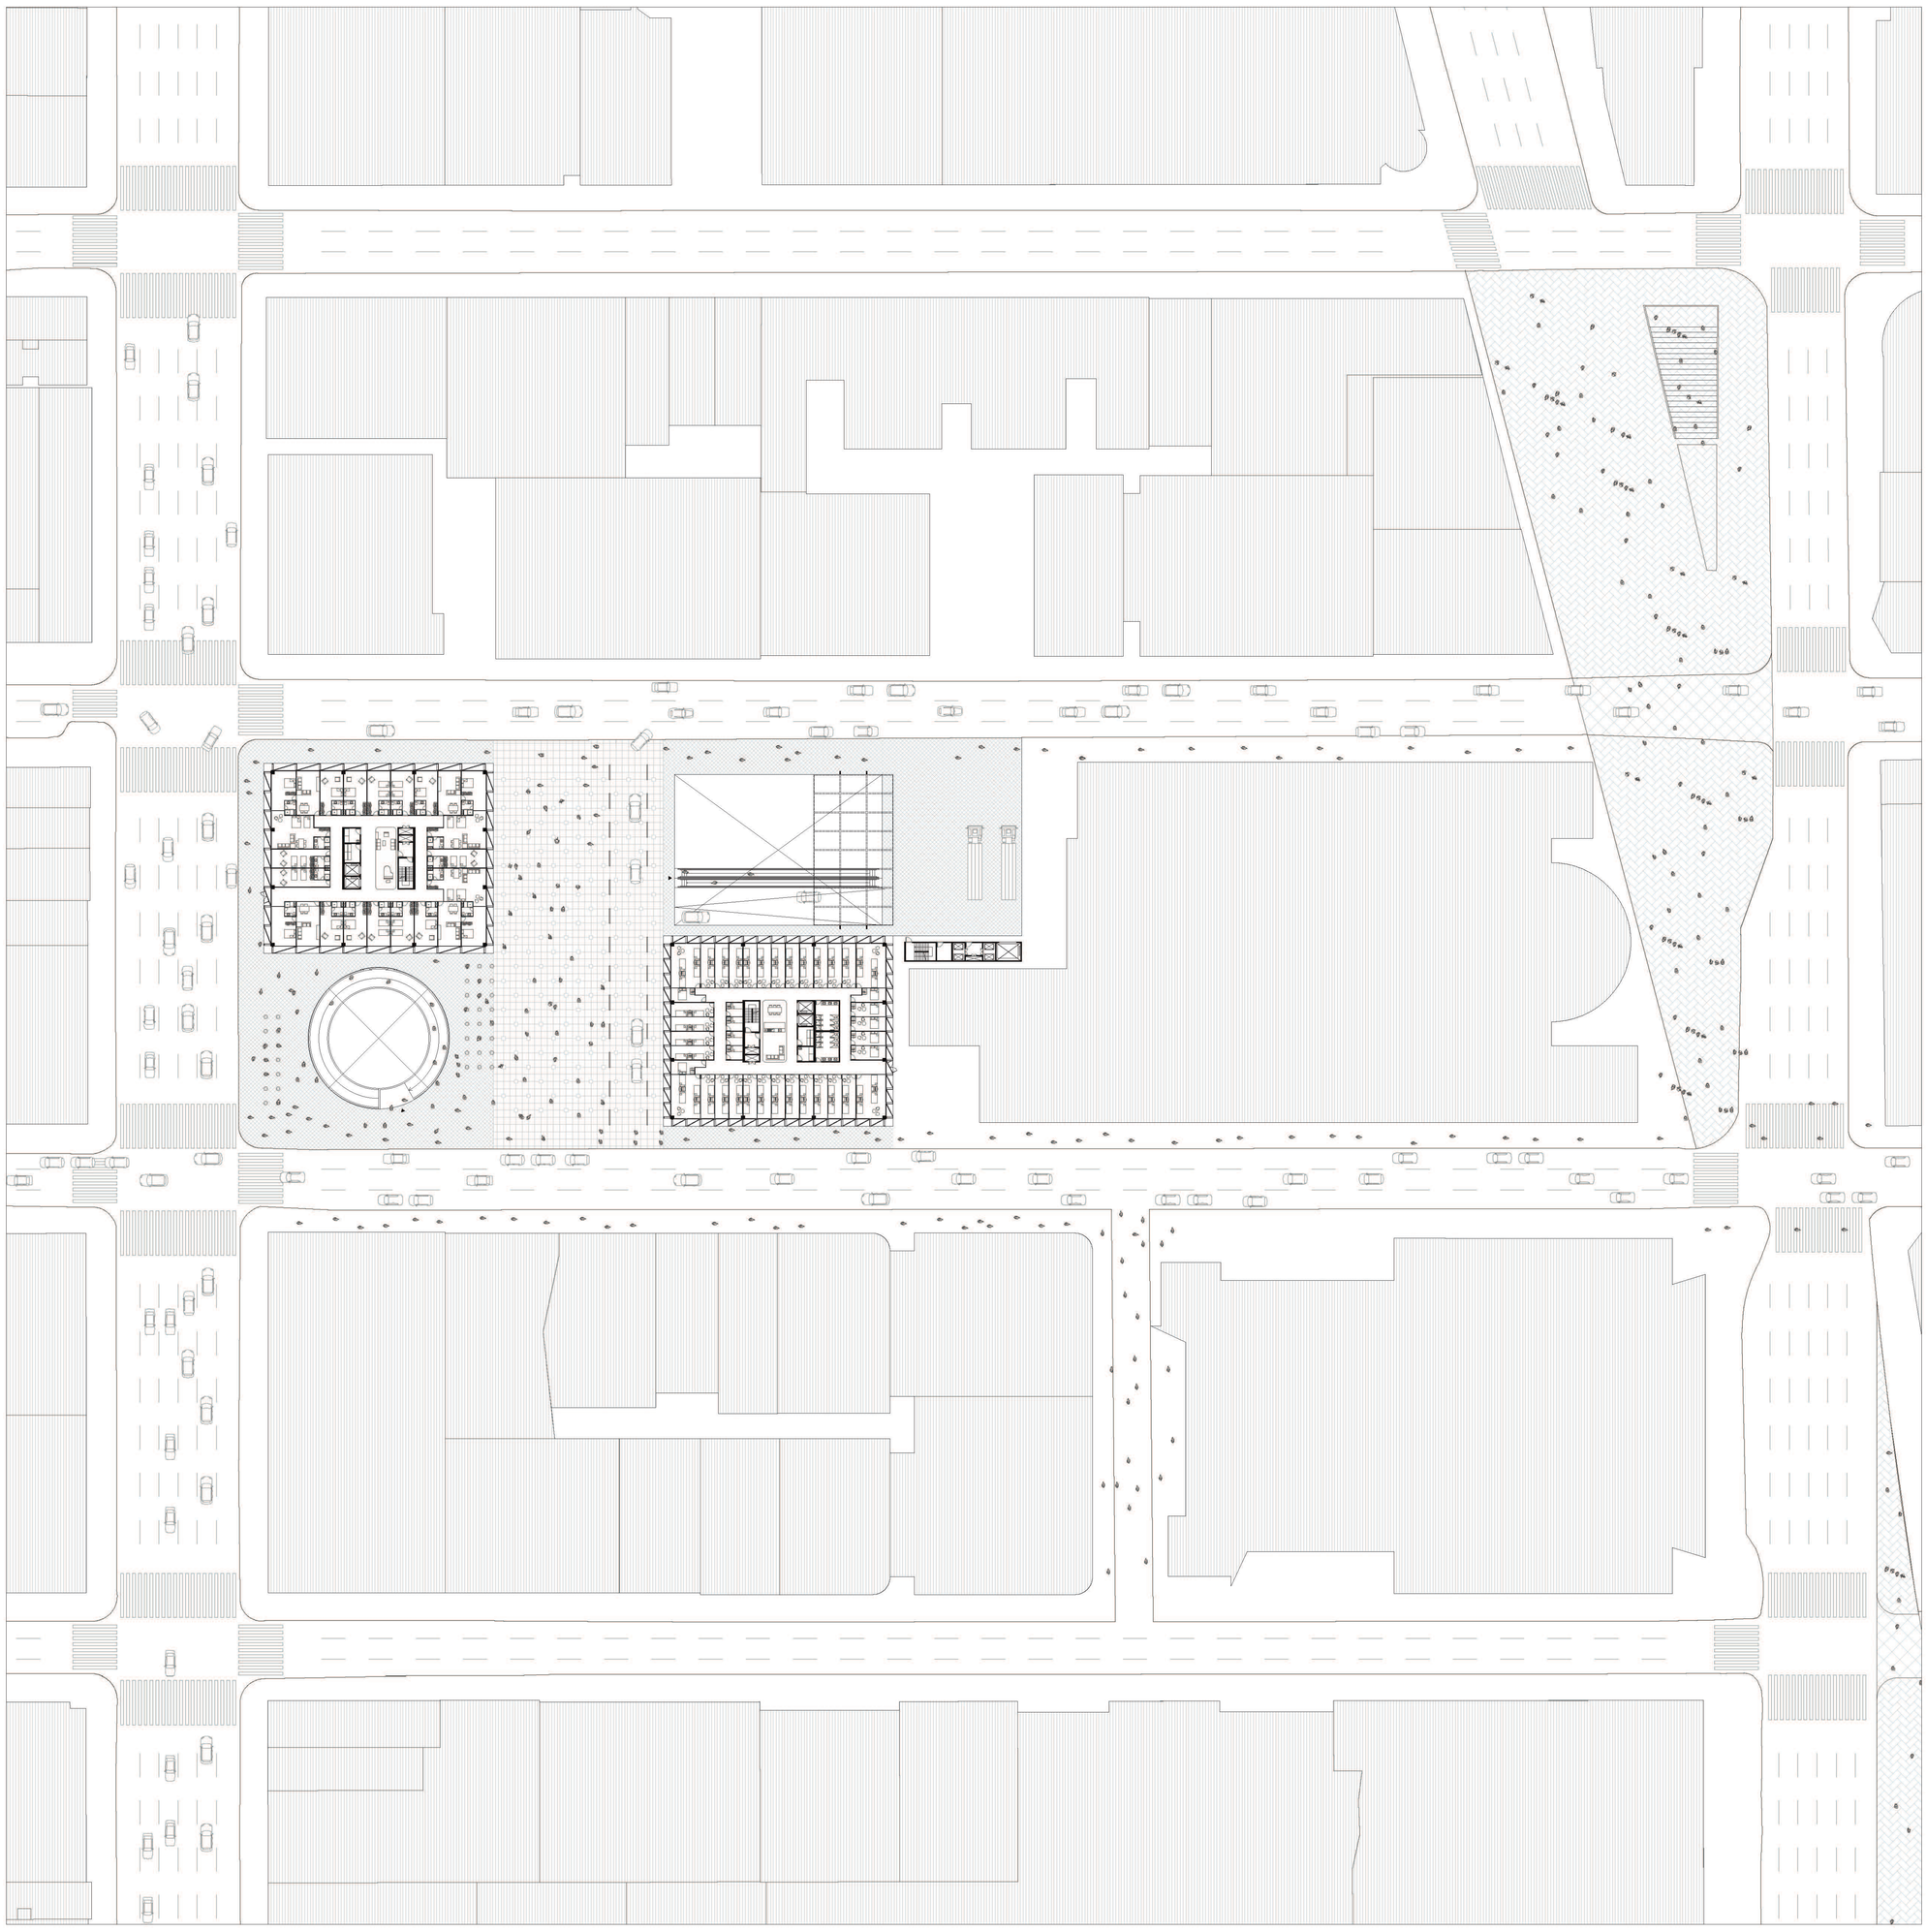

URBAN IMPLEMENTATION

0 10 30 60 100 m

LUO XIAODONG
4737059
COMPLEX PROJECTS
GRADUATION 2020

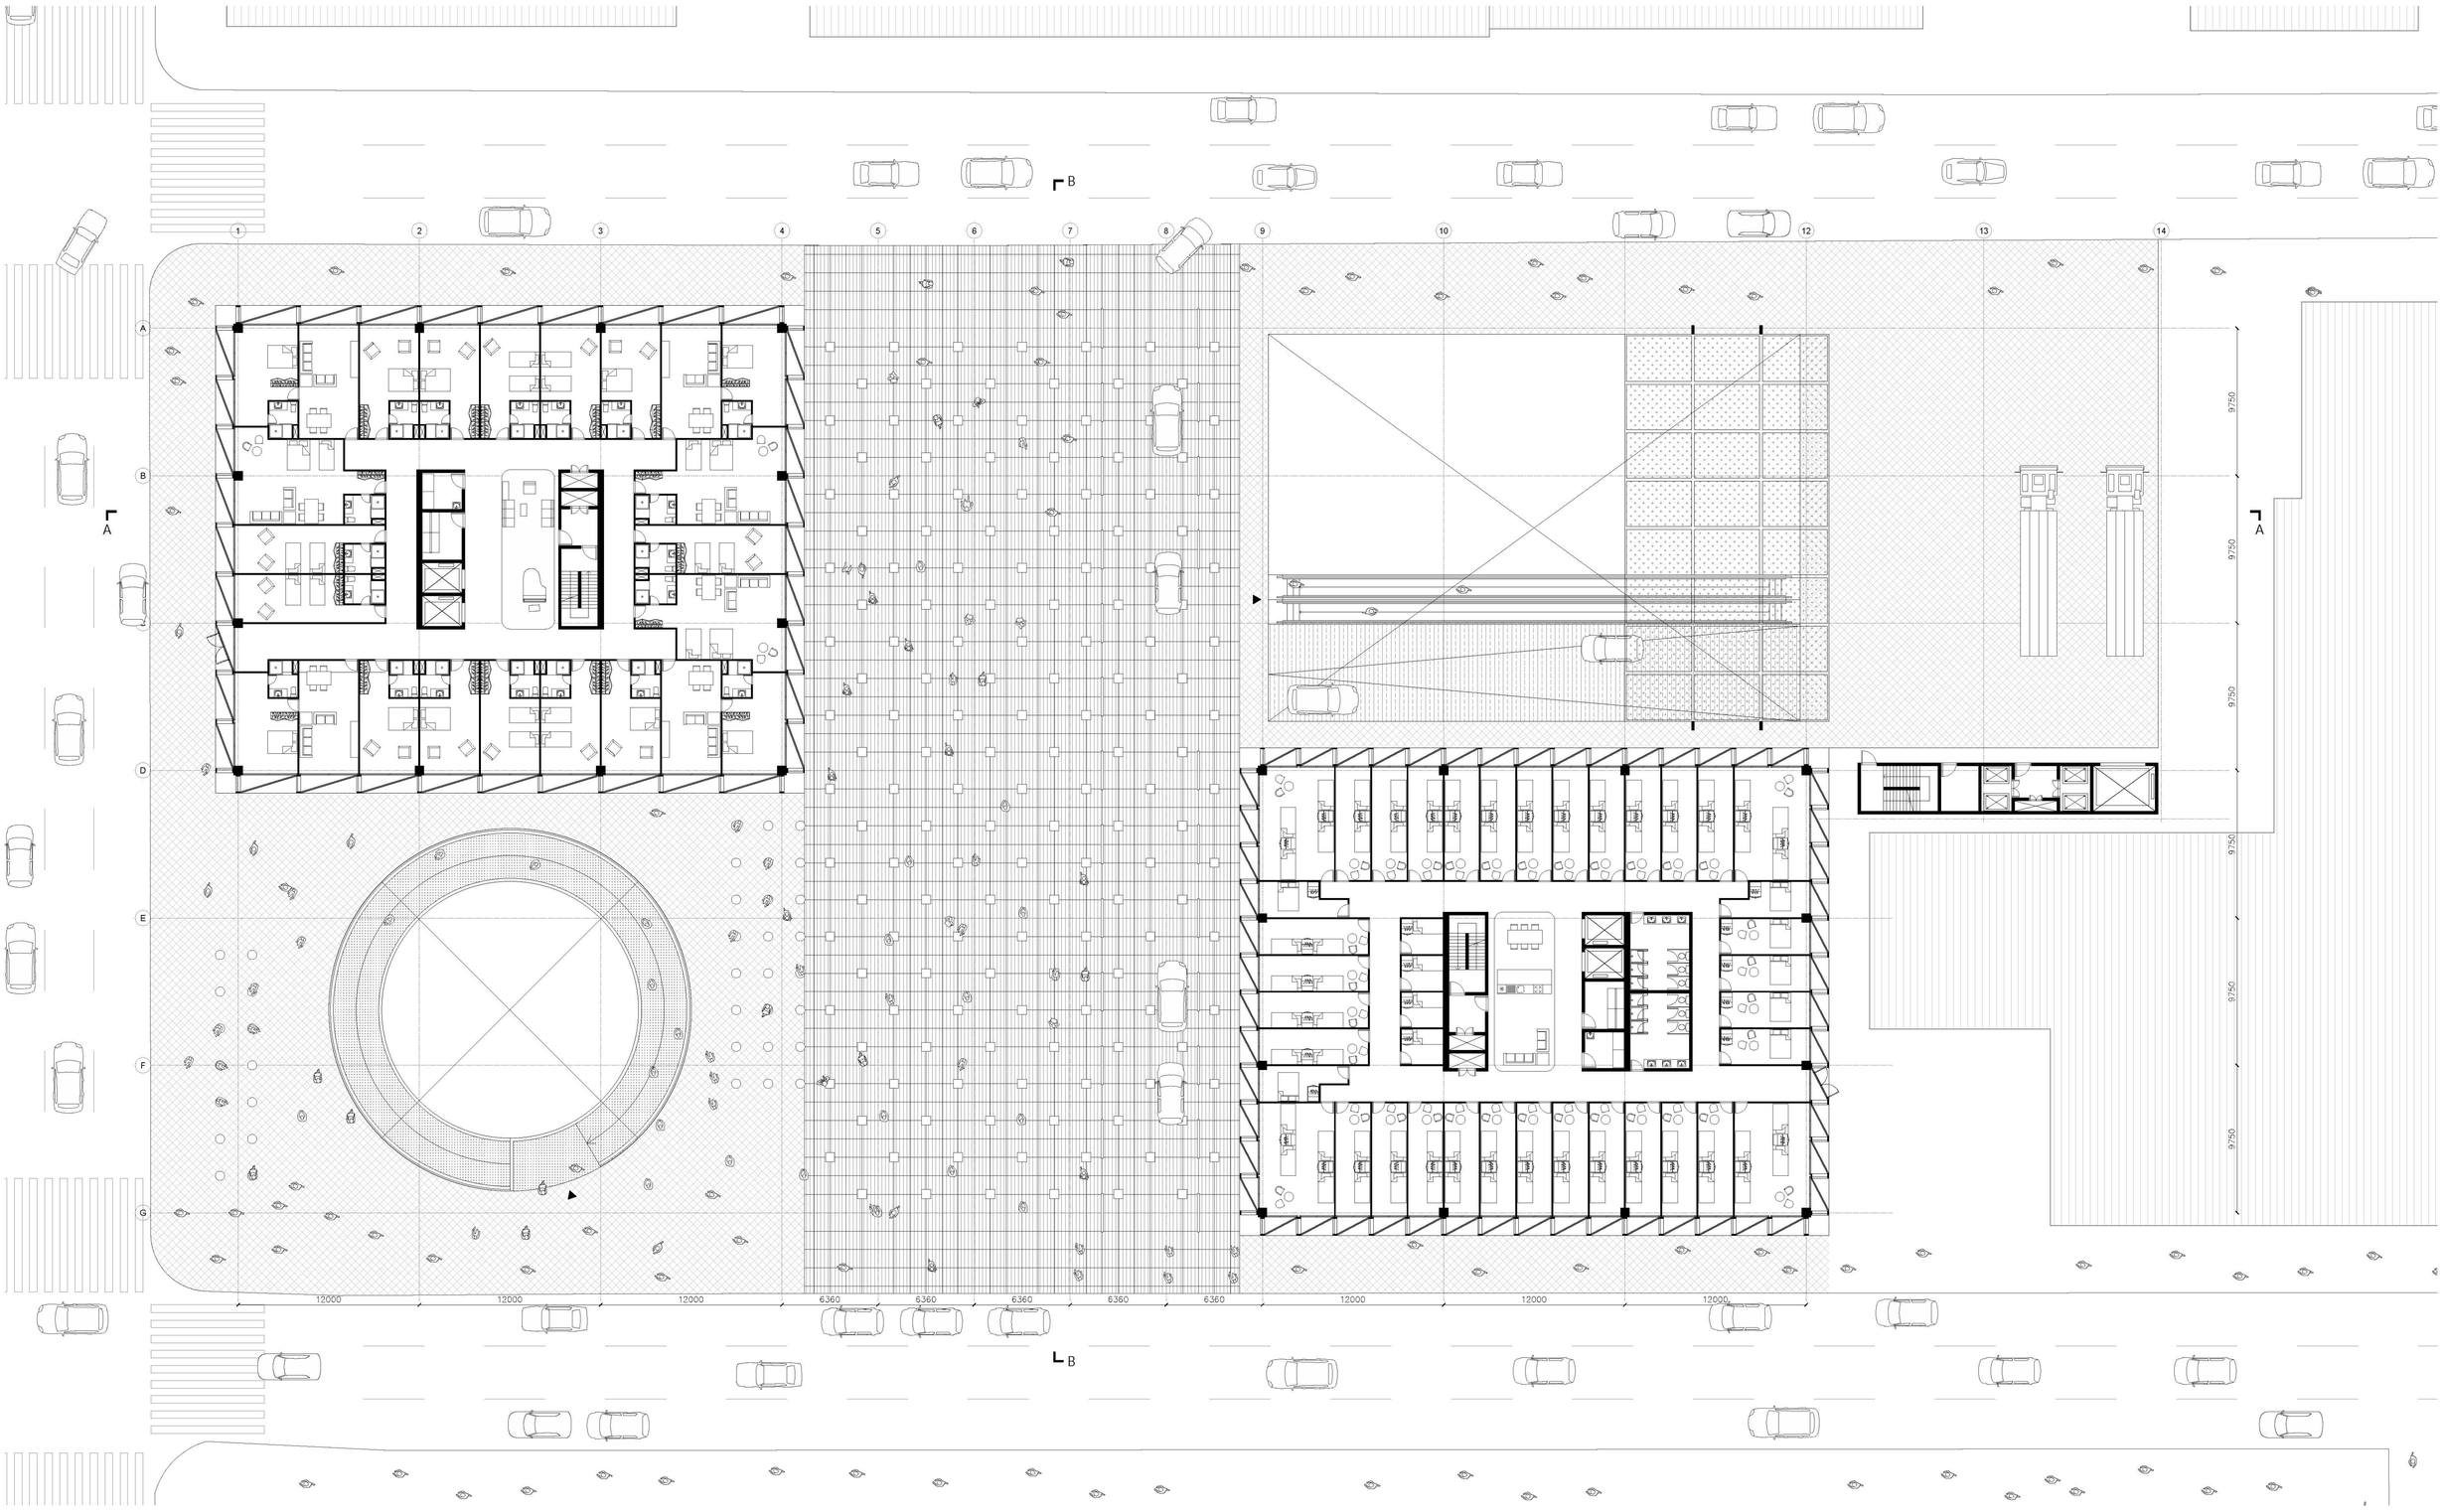

GROUND FLOOR

0 2 10 50 90 m

LUO XIAODONG
4737059
COMPLEX PROJECTS
GRADUATION 2020

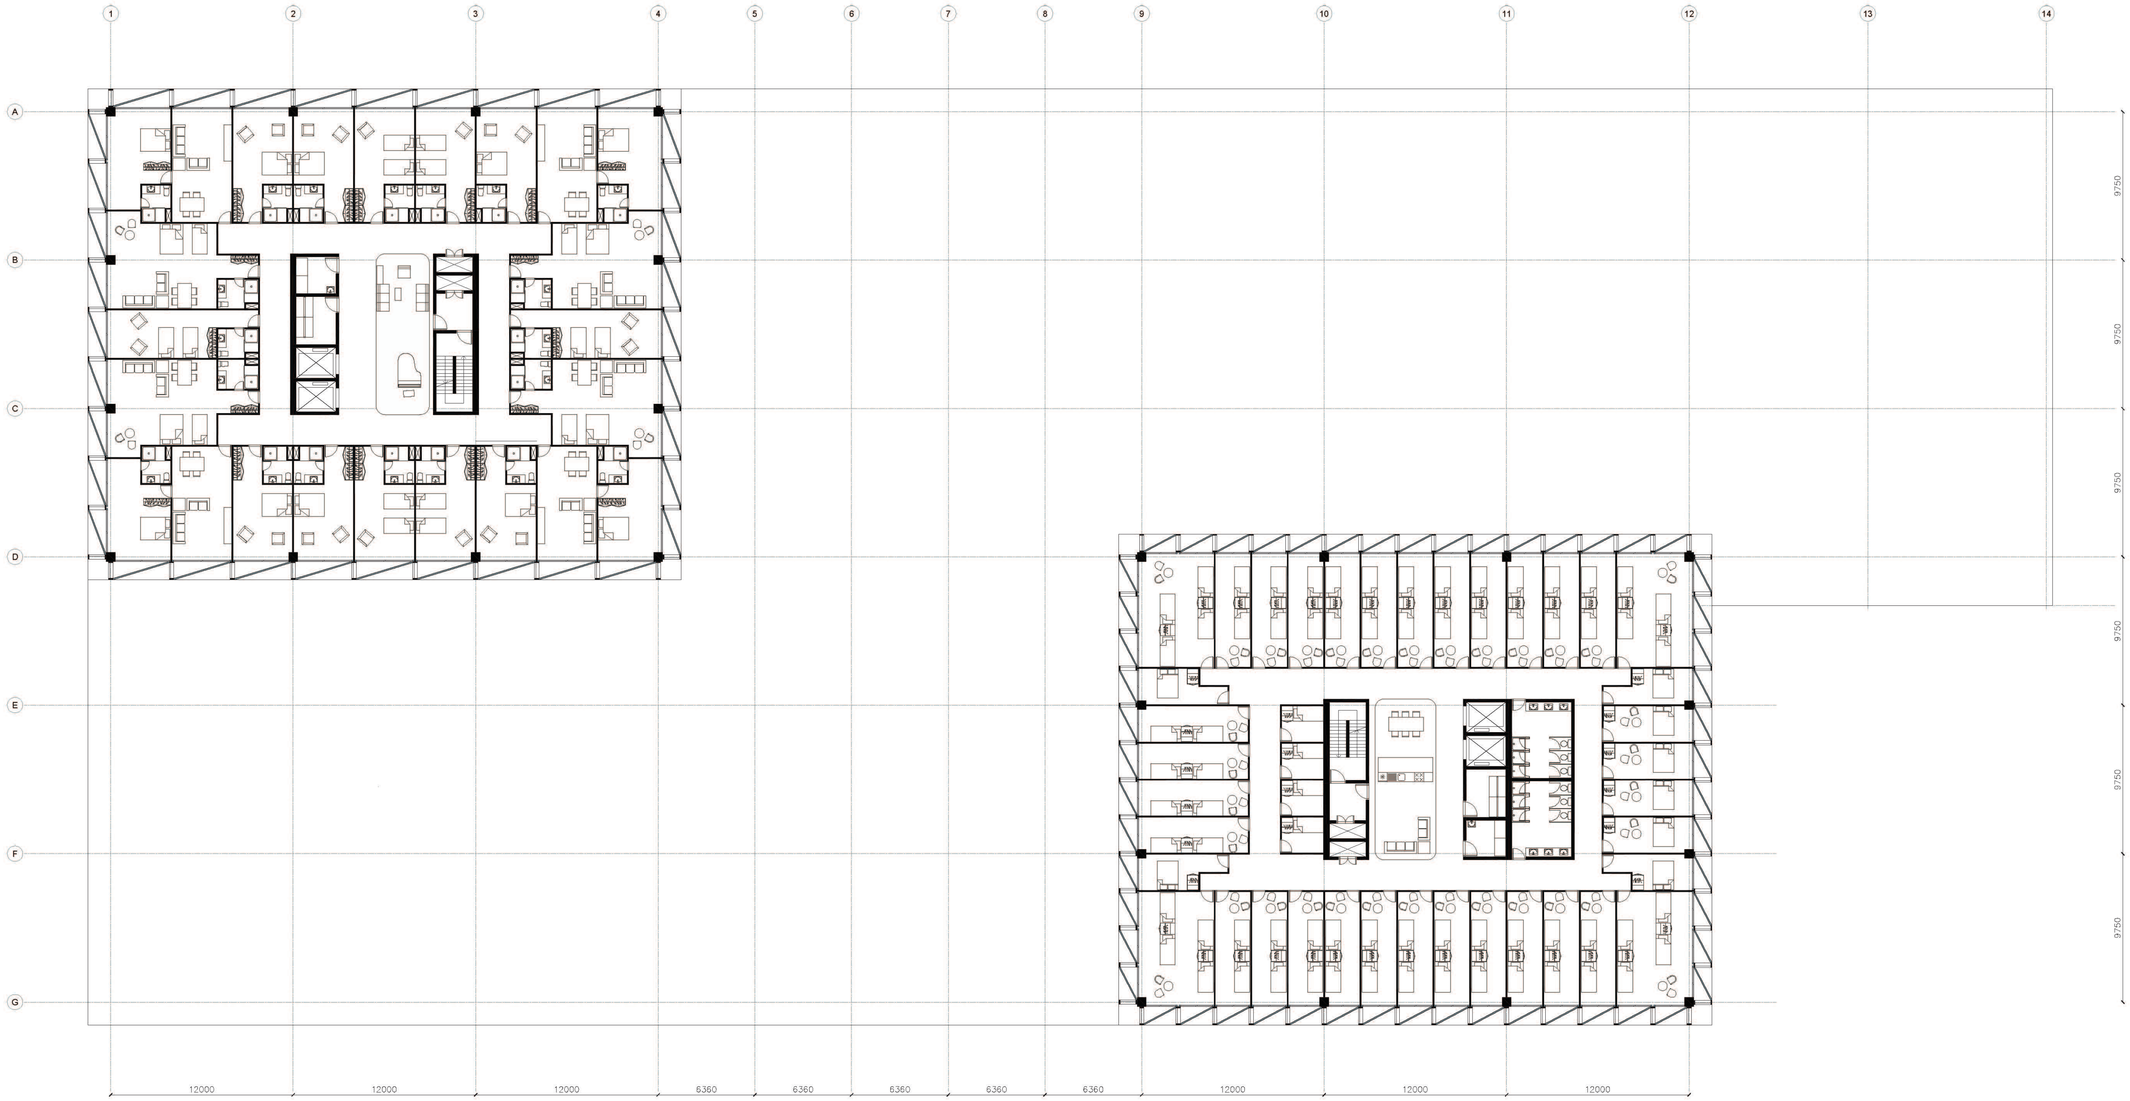

STANDARD HOTEL FLOOR

0 5 10 50 40 m

LUO XIAODONG
4737059
COMPLEX PROJECTS
GRADUATION 2020

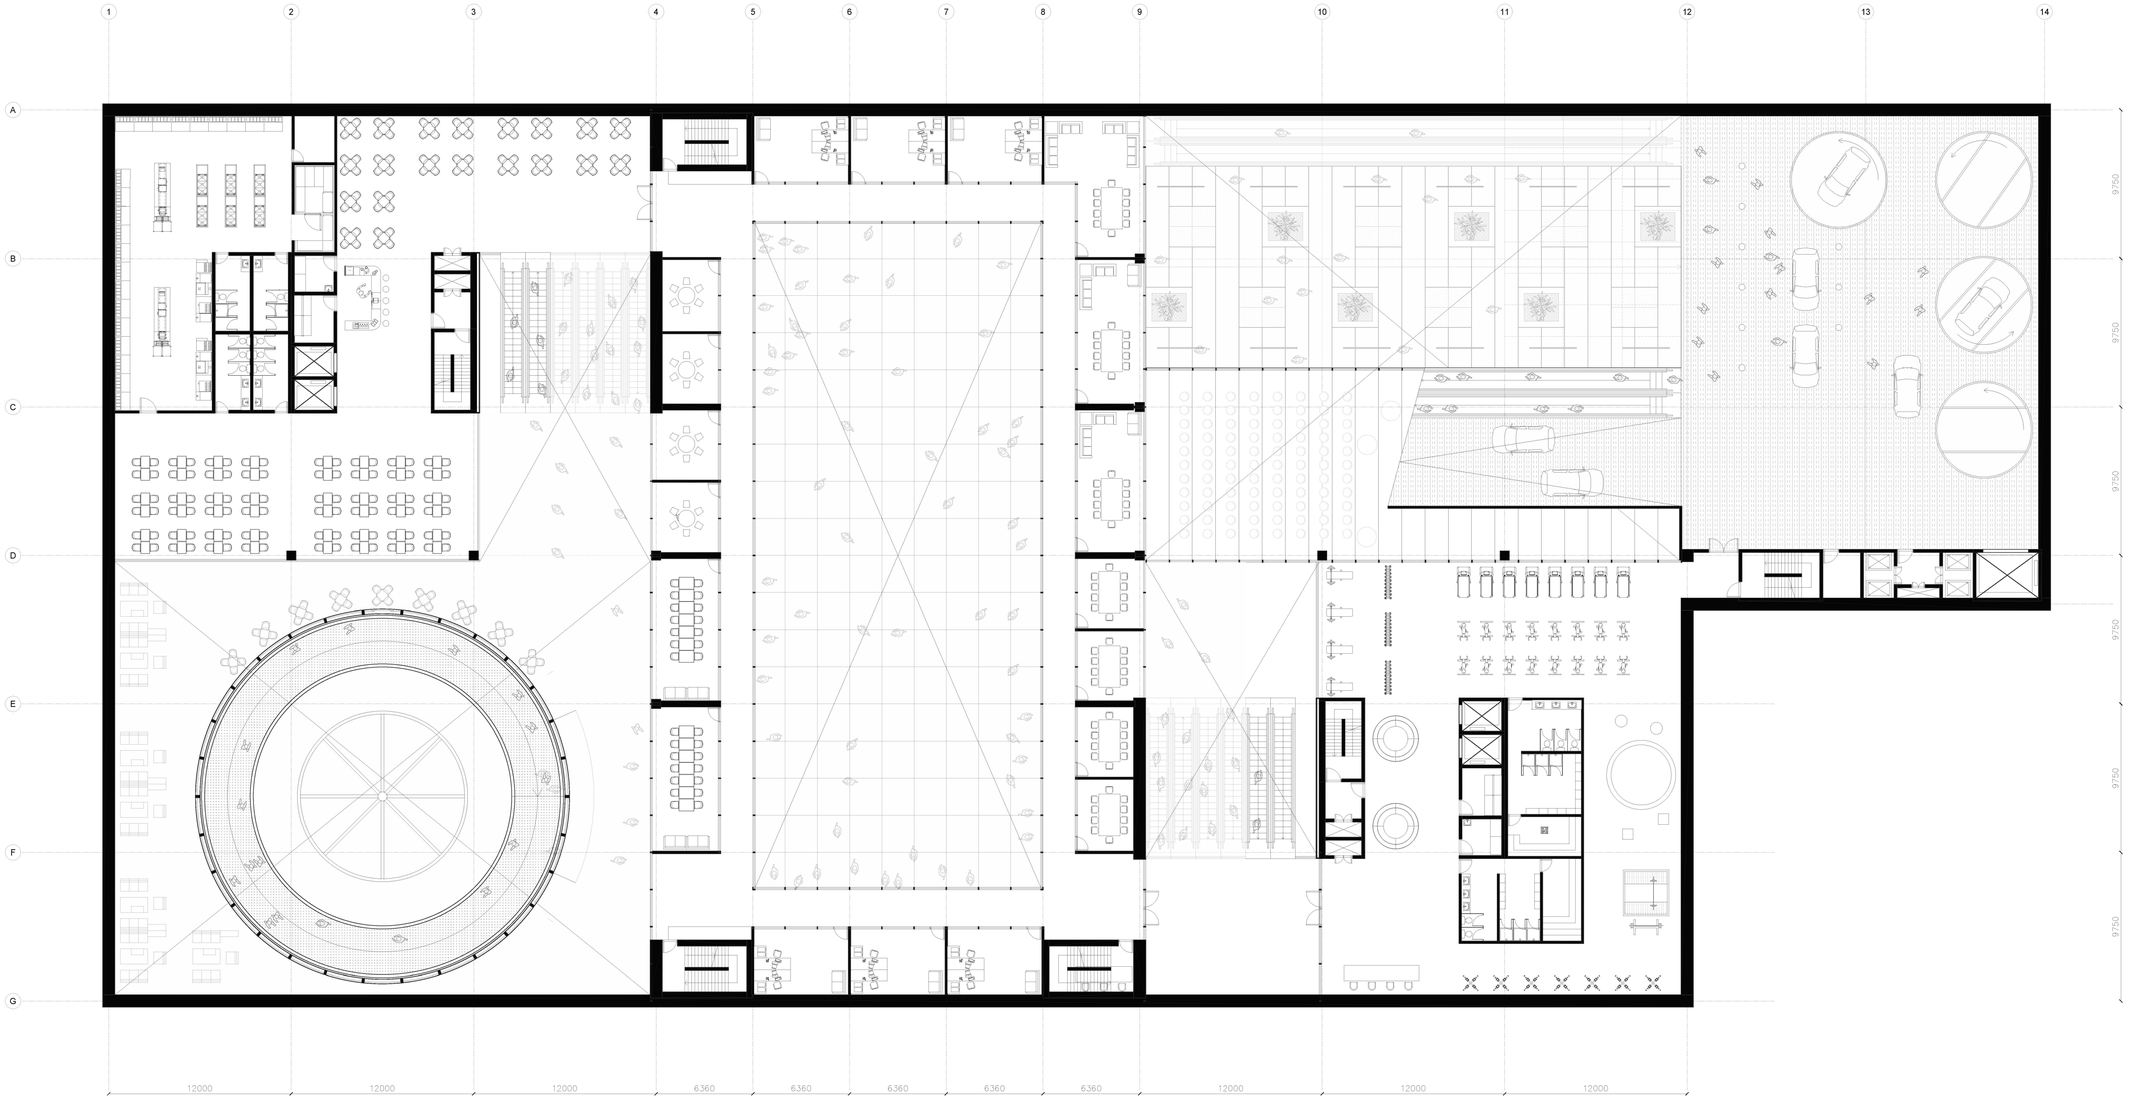

-1ST FLOOR MEZZANINE

0 2 10 20 40 m

LUO XIAODONG
4737059
COMPLEX PROJECTS
GRADUATION 2020

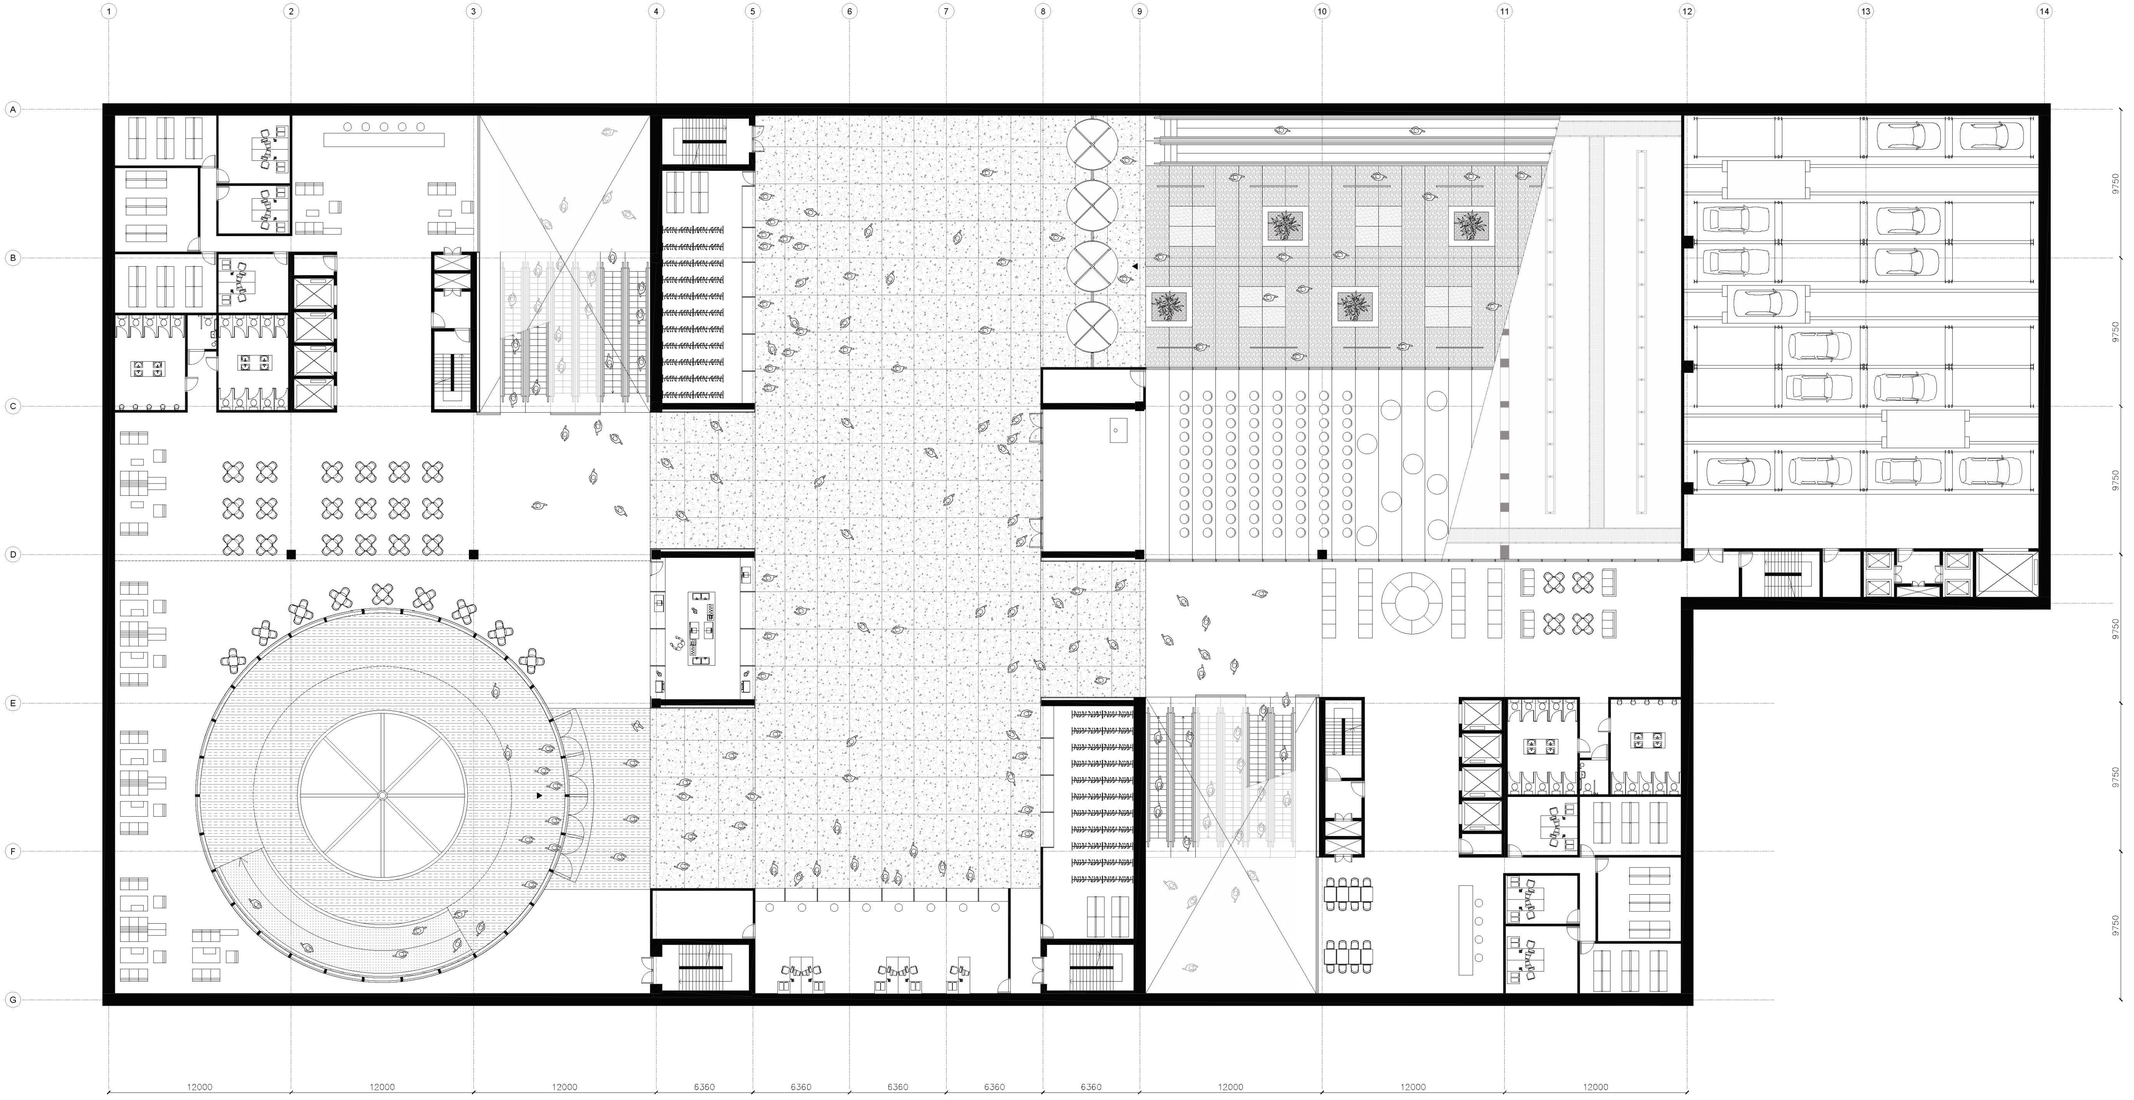

-300 FLOOR LOBBY

0 5 10 50 90 m

LUO XIAODONG
4737059
COMPLEX PROJECTS
GRADUATION 2020

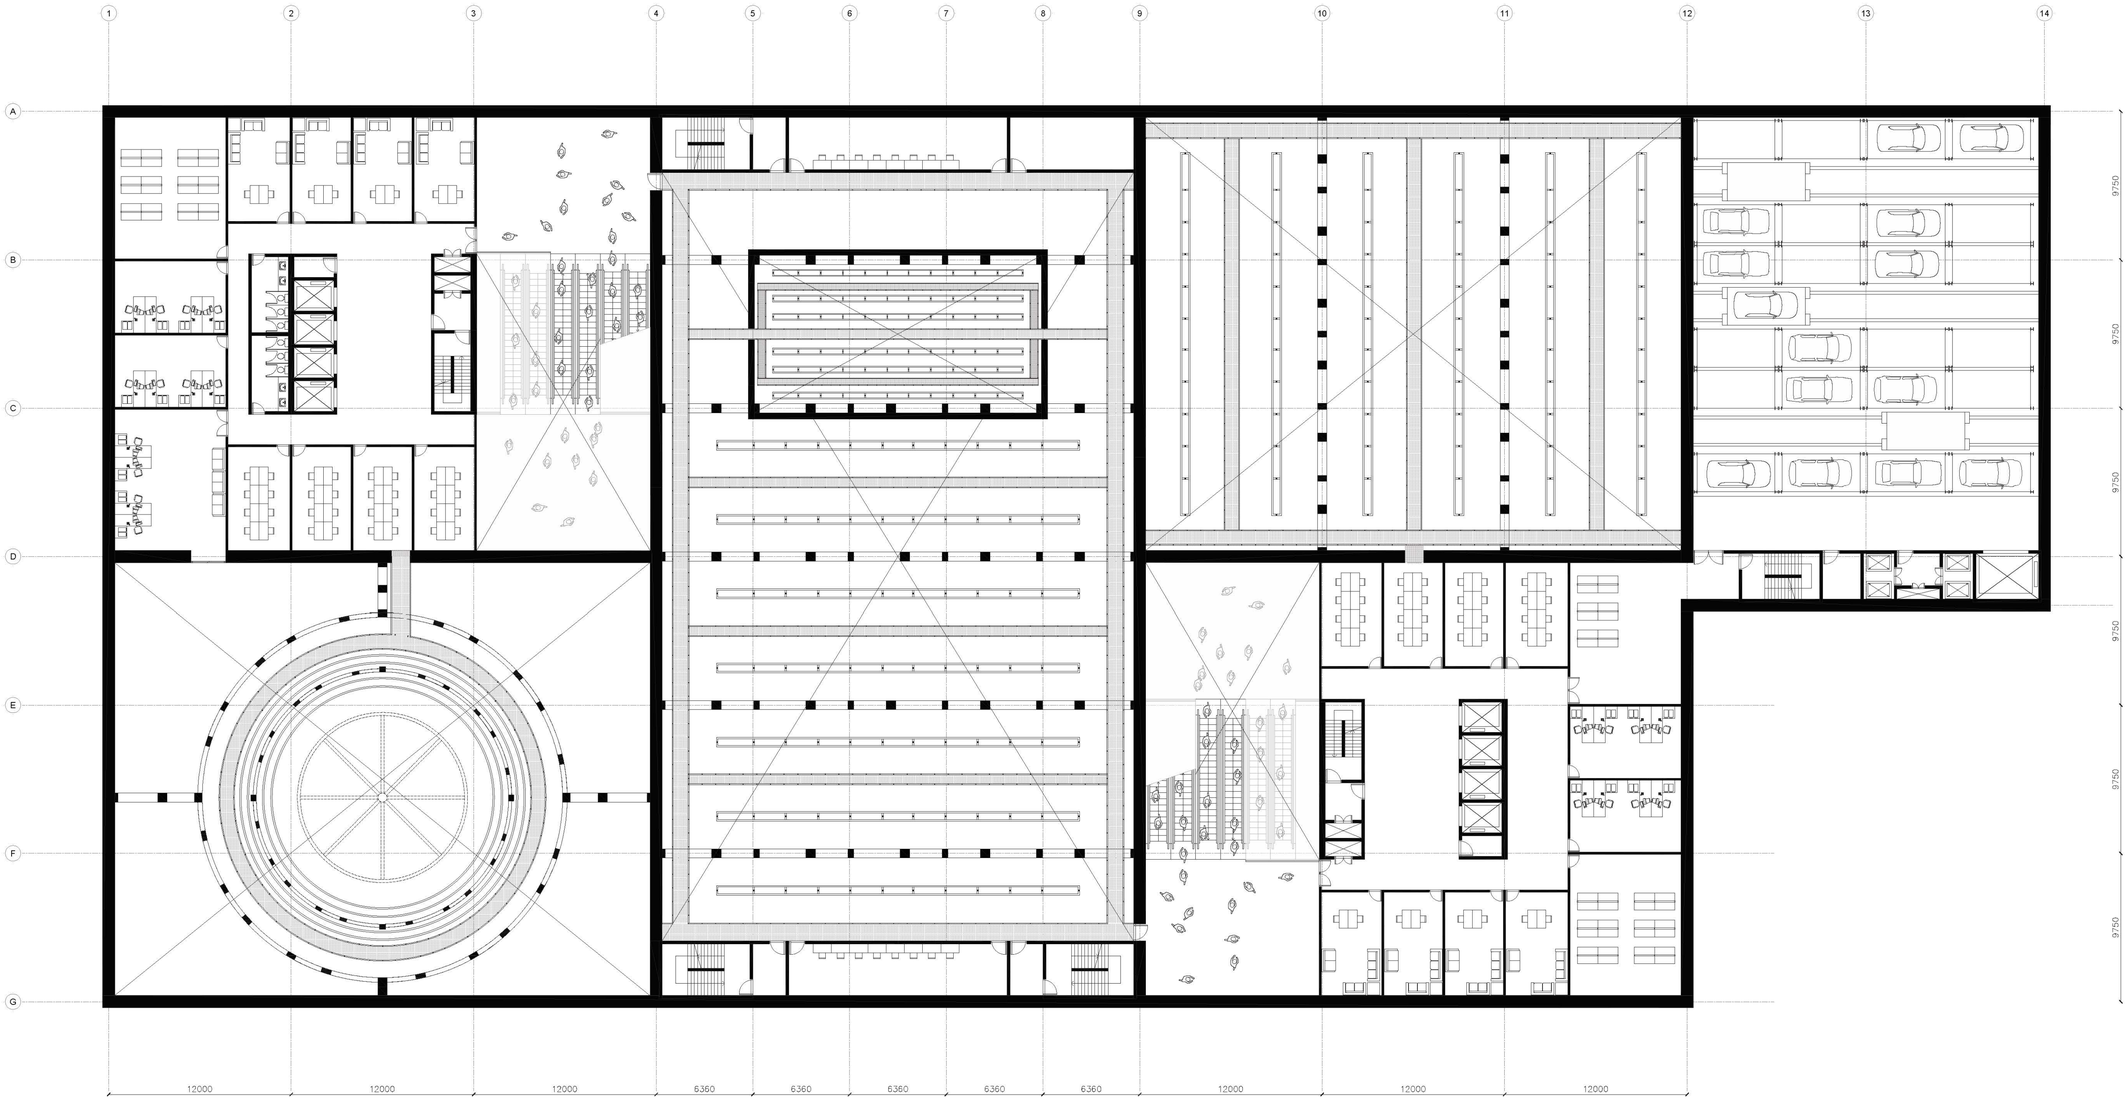

-3rd FLOOR ABOVE HOUSE

0 2 10 20 40 m

LUO XIAODONG
4737059
COMPLEX PROJECTS
GRADUATION 2020

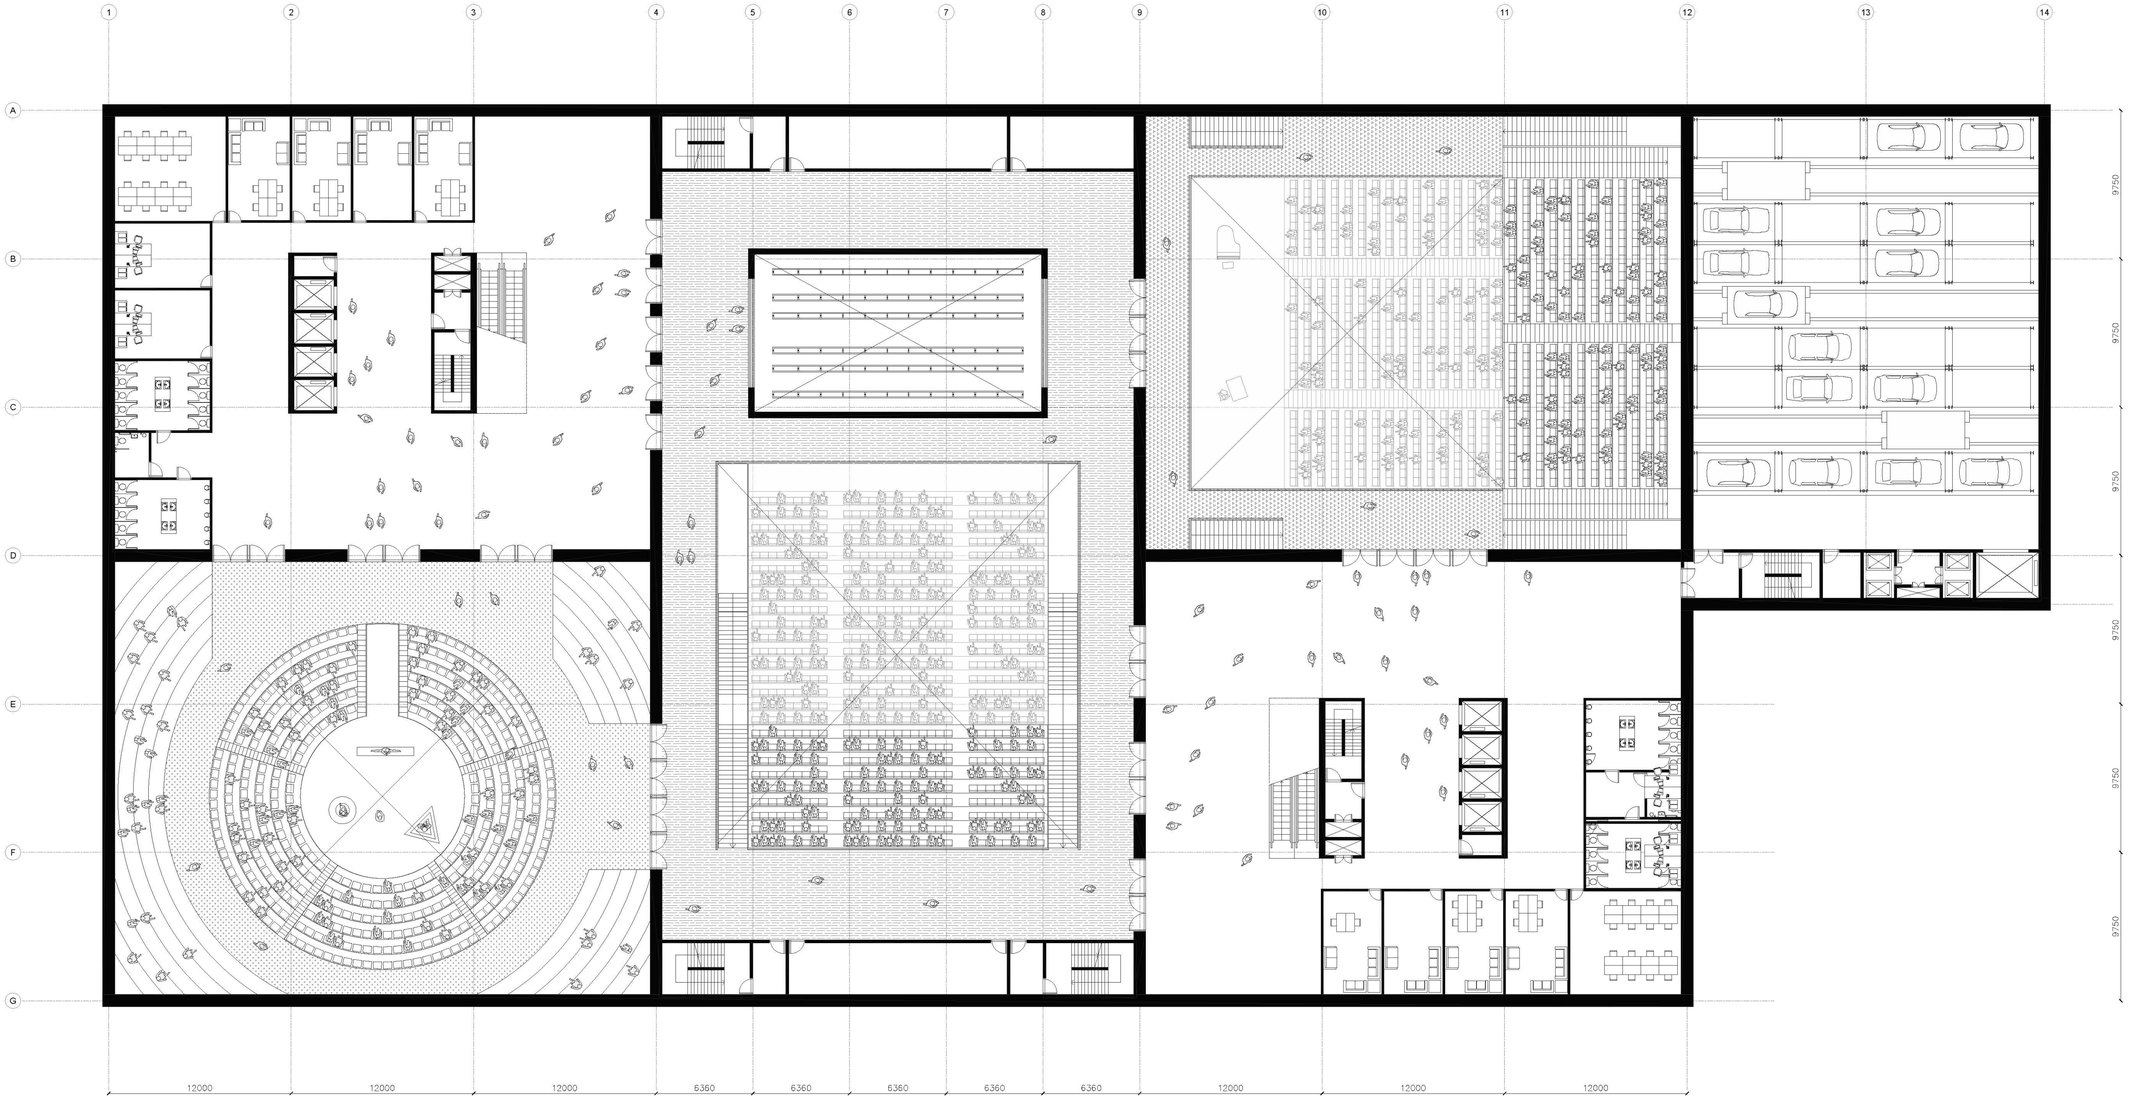

—6TH FLOOR PLAN FLOOR

0 2 10 20 40 m

LUO XIAODONG
4737059
COMPLEX PROJECTS
GRADUATION 2020

REDISCOVER THE UNDERVALUED TERRITORY

BROADWAY THEATER AND HOTEL COMPLEX

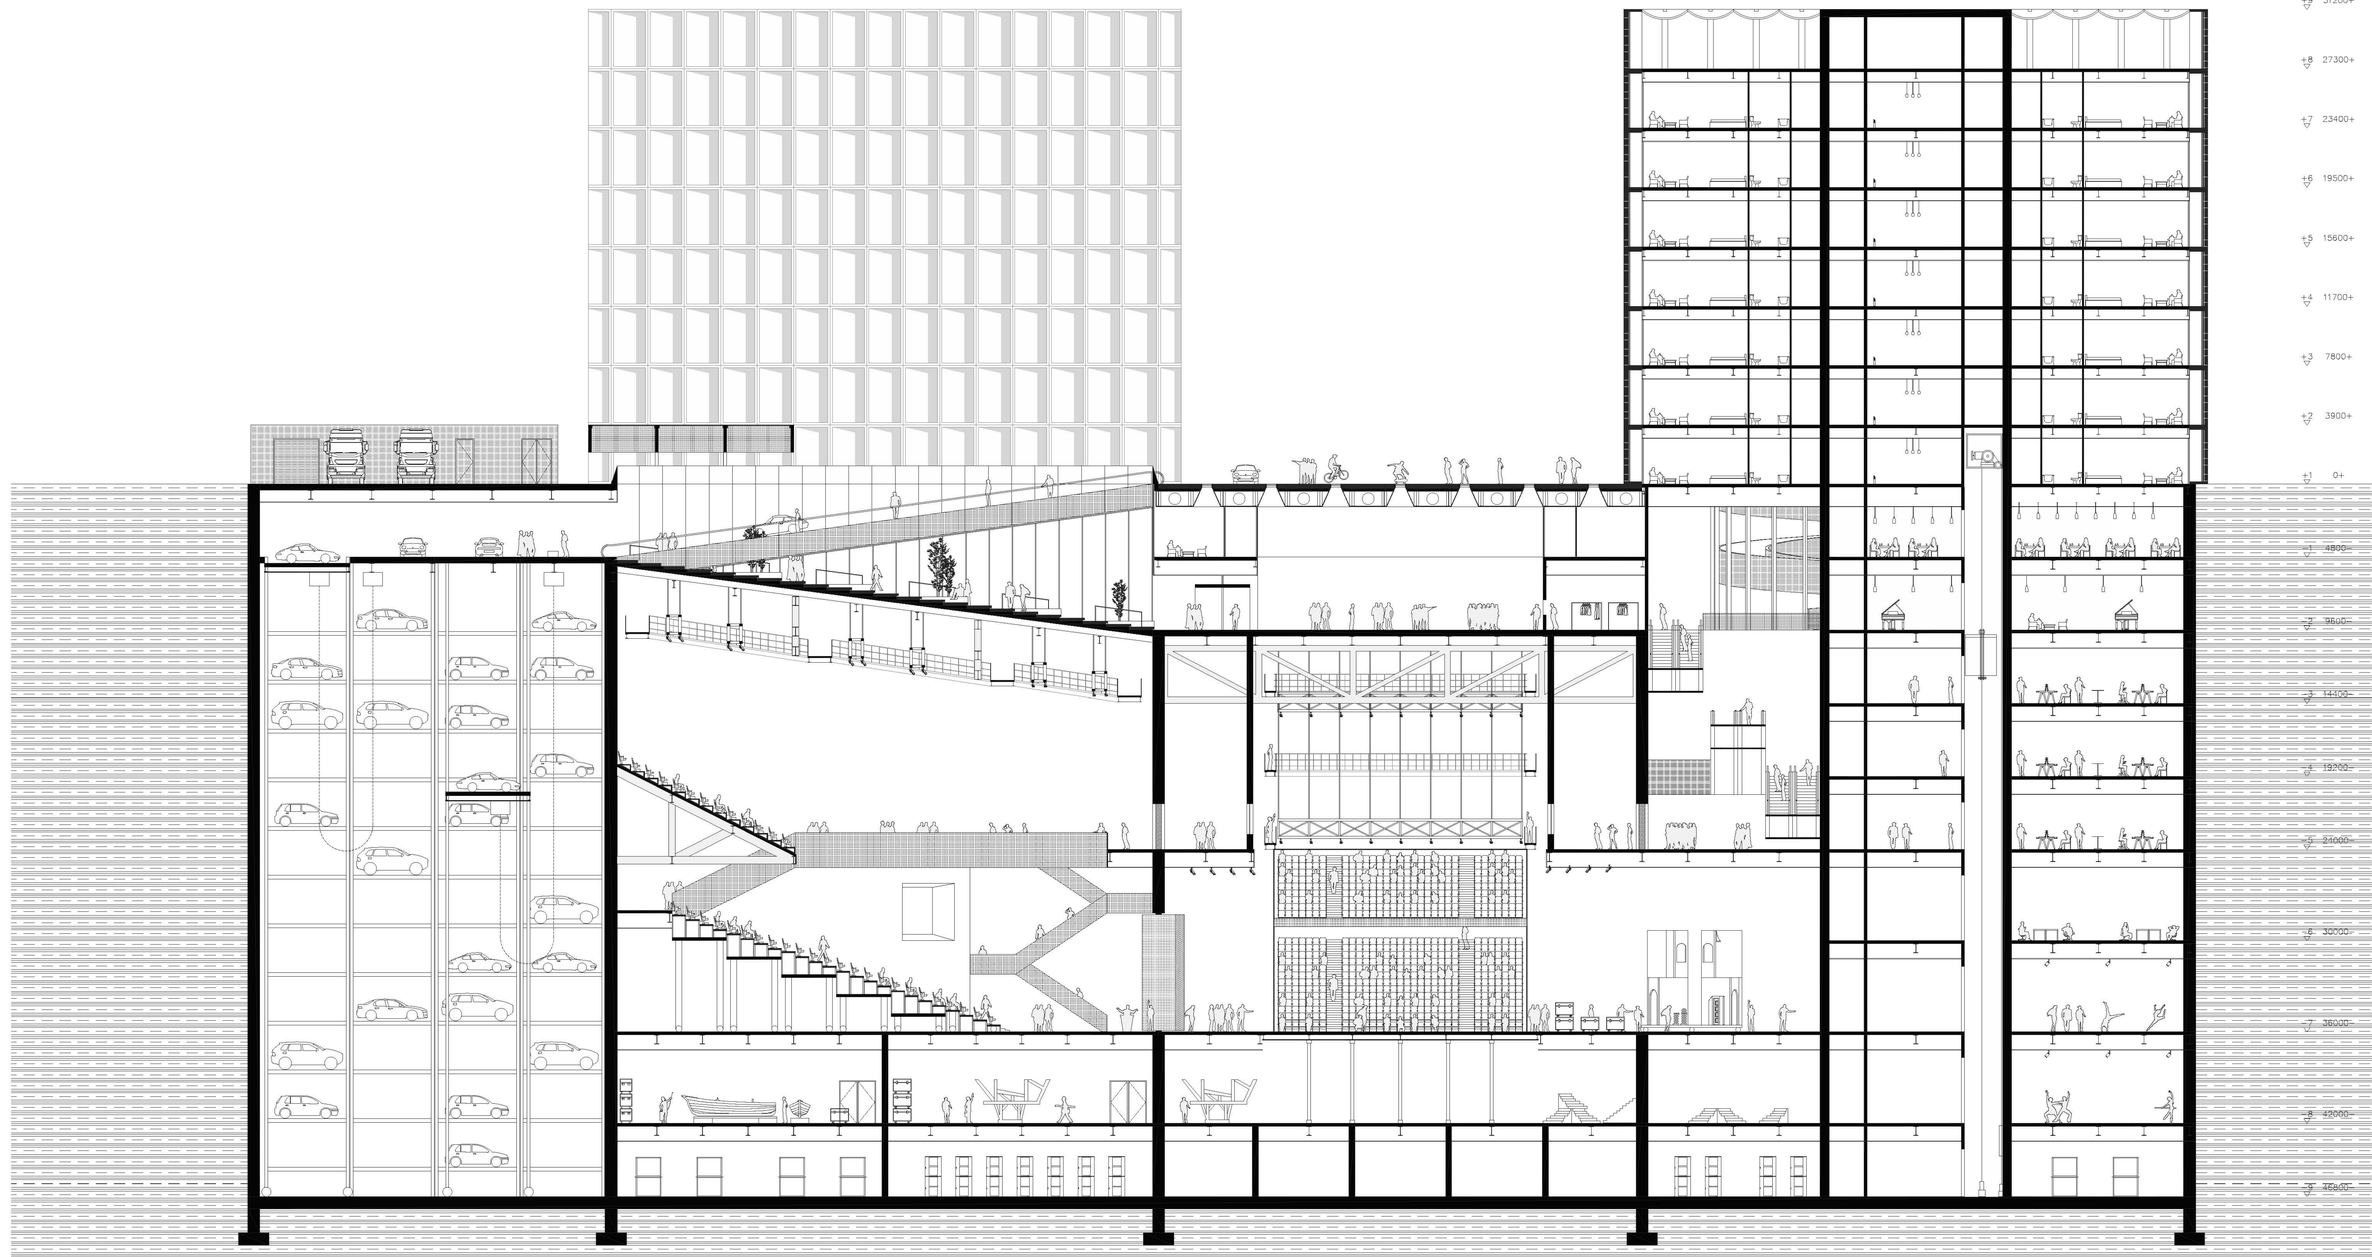

LONG SECTION

0 5 10 30 40 m

LUO XIAODONG
4737059
COMPLEX PROJECTS
GRADUATION 2020

REDISCOVER THE UNDERVALUED TERRITORY

BROADWAY THEATER AND HOTEL COMPLEX

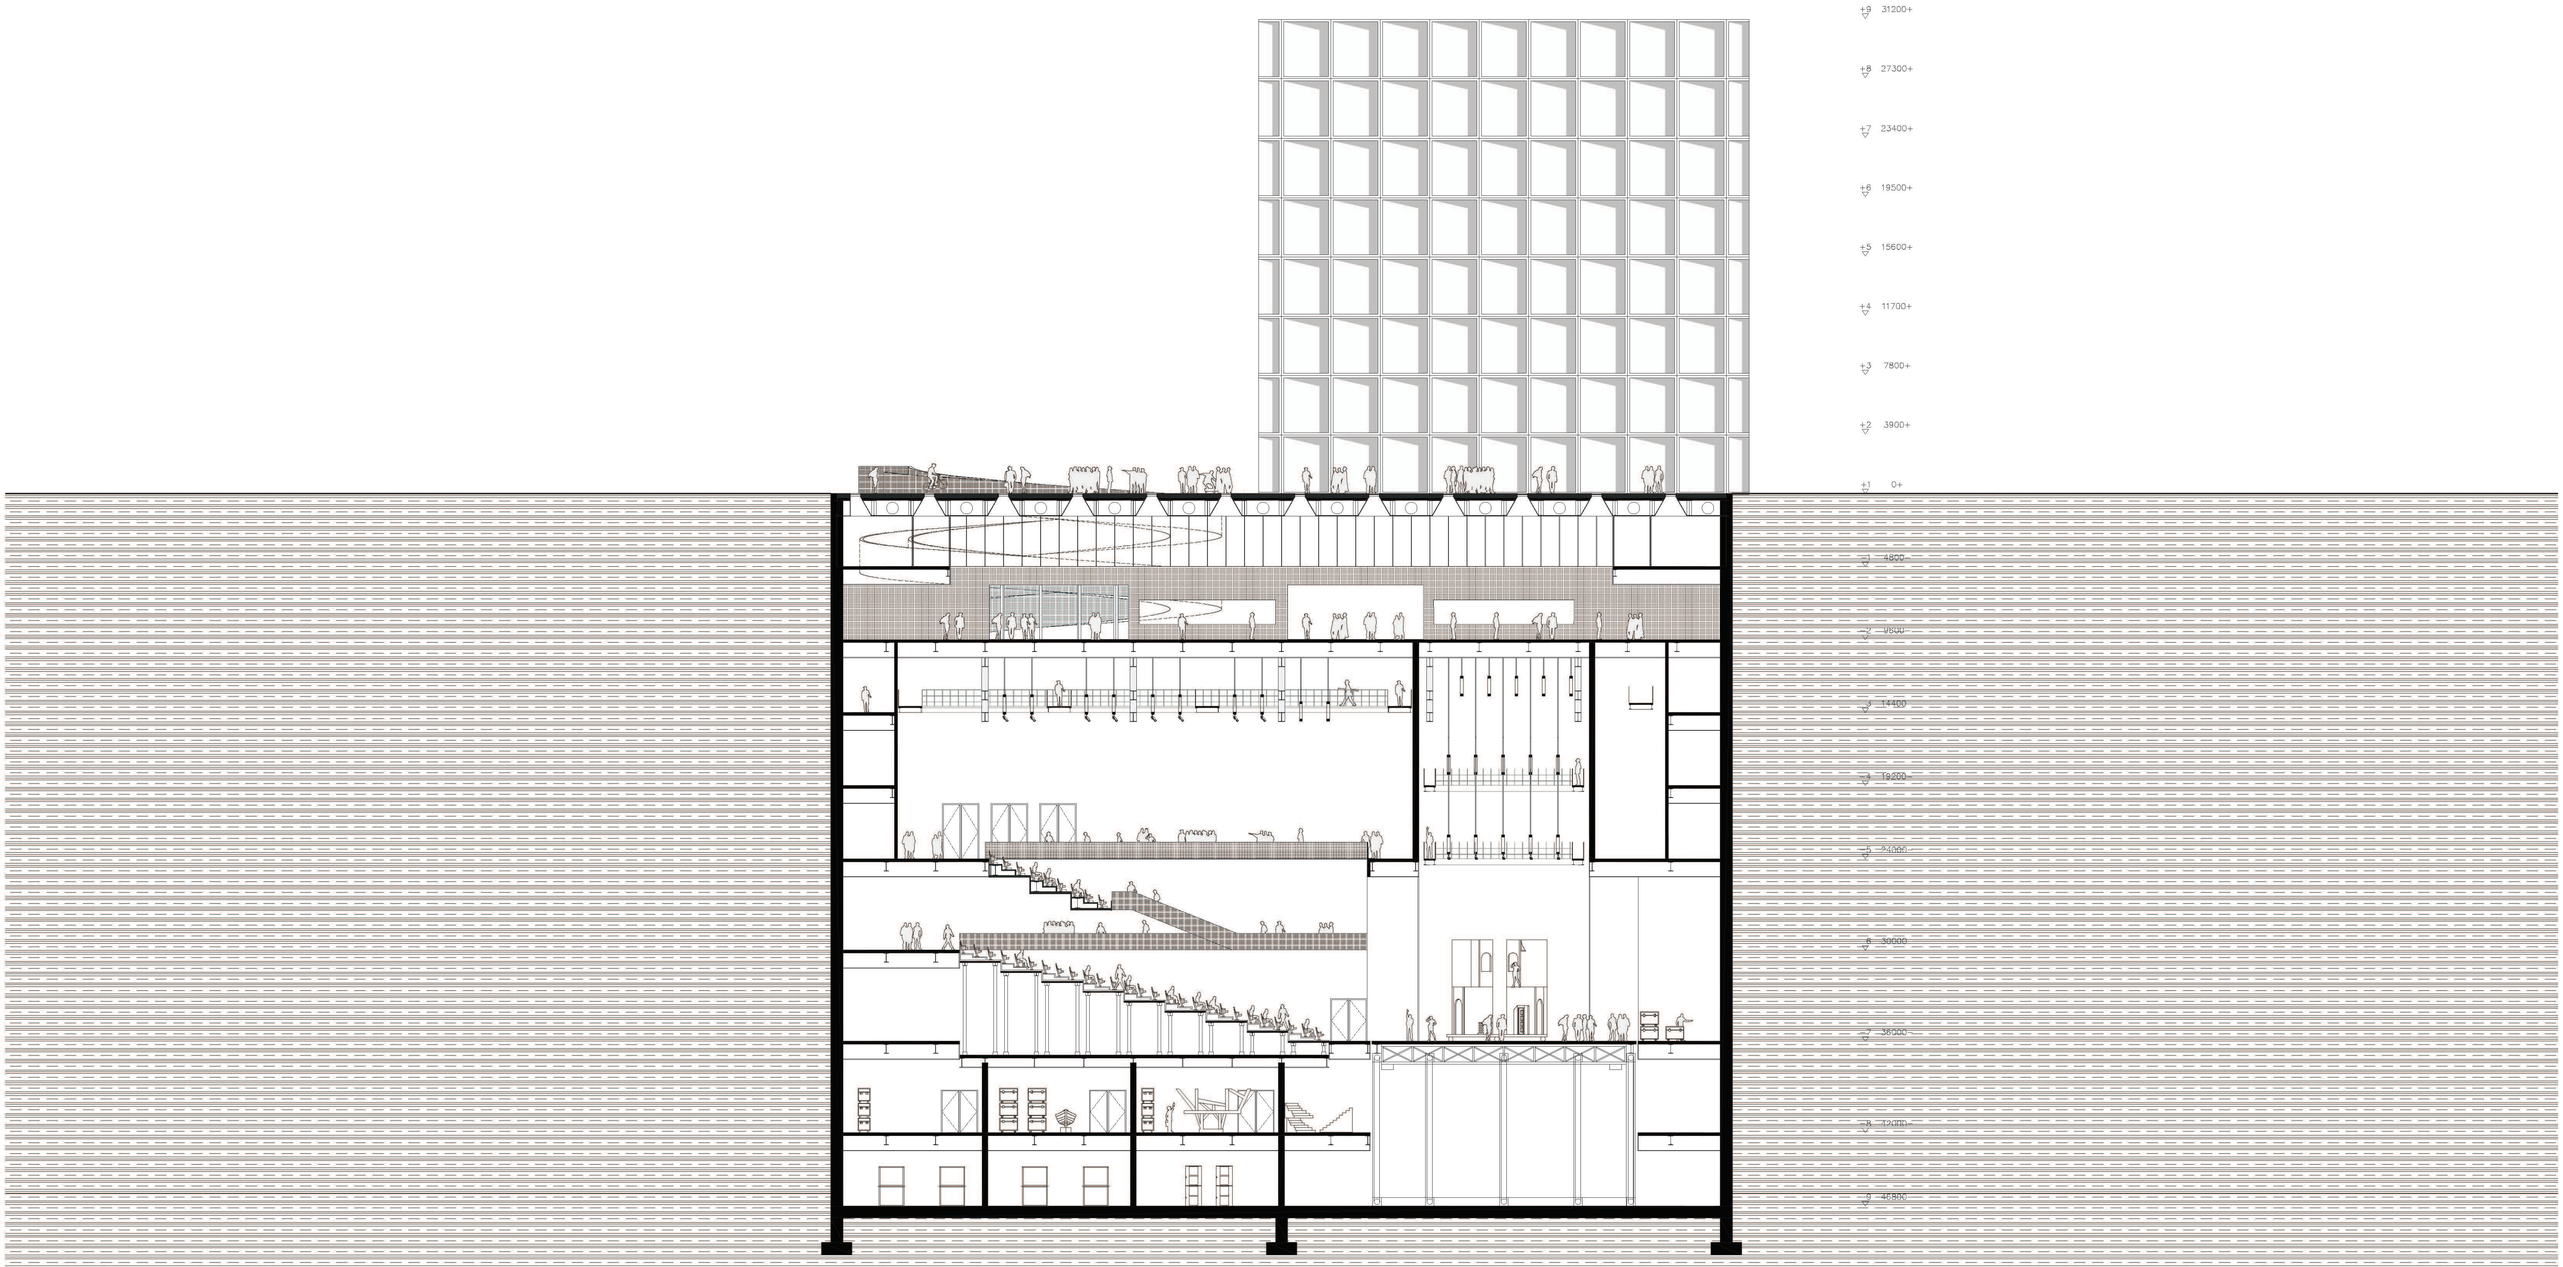

CROSS SECTION

0 5 10 20 40 m

LUO XIAODONG
4737059
COMPLEX PROJECTS
GRADUATION 2020

REDISCOVER THE UNDERVALUED TERRITORY

BROADWAY THEATER AND HOTEL COMPLEX

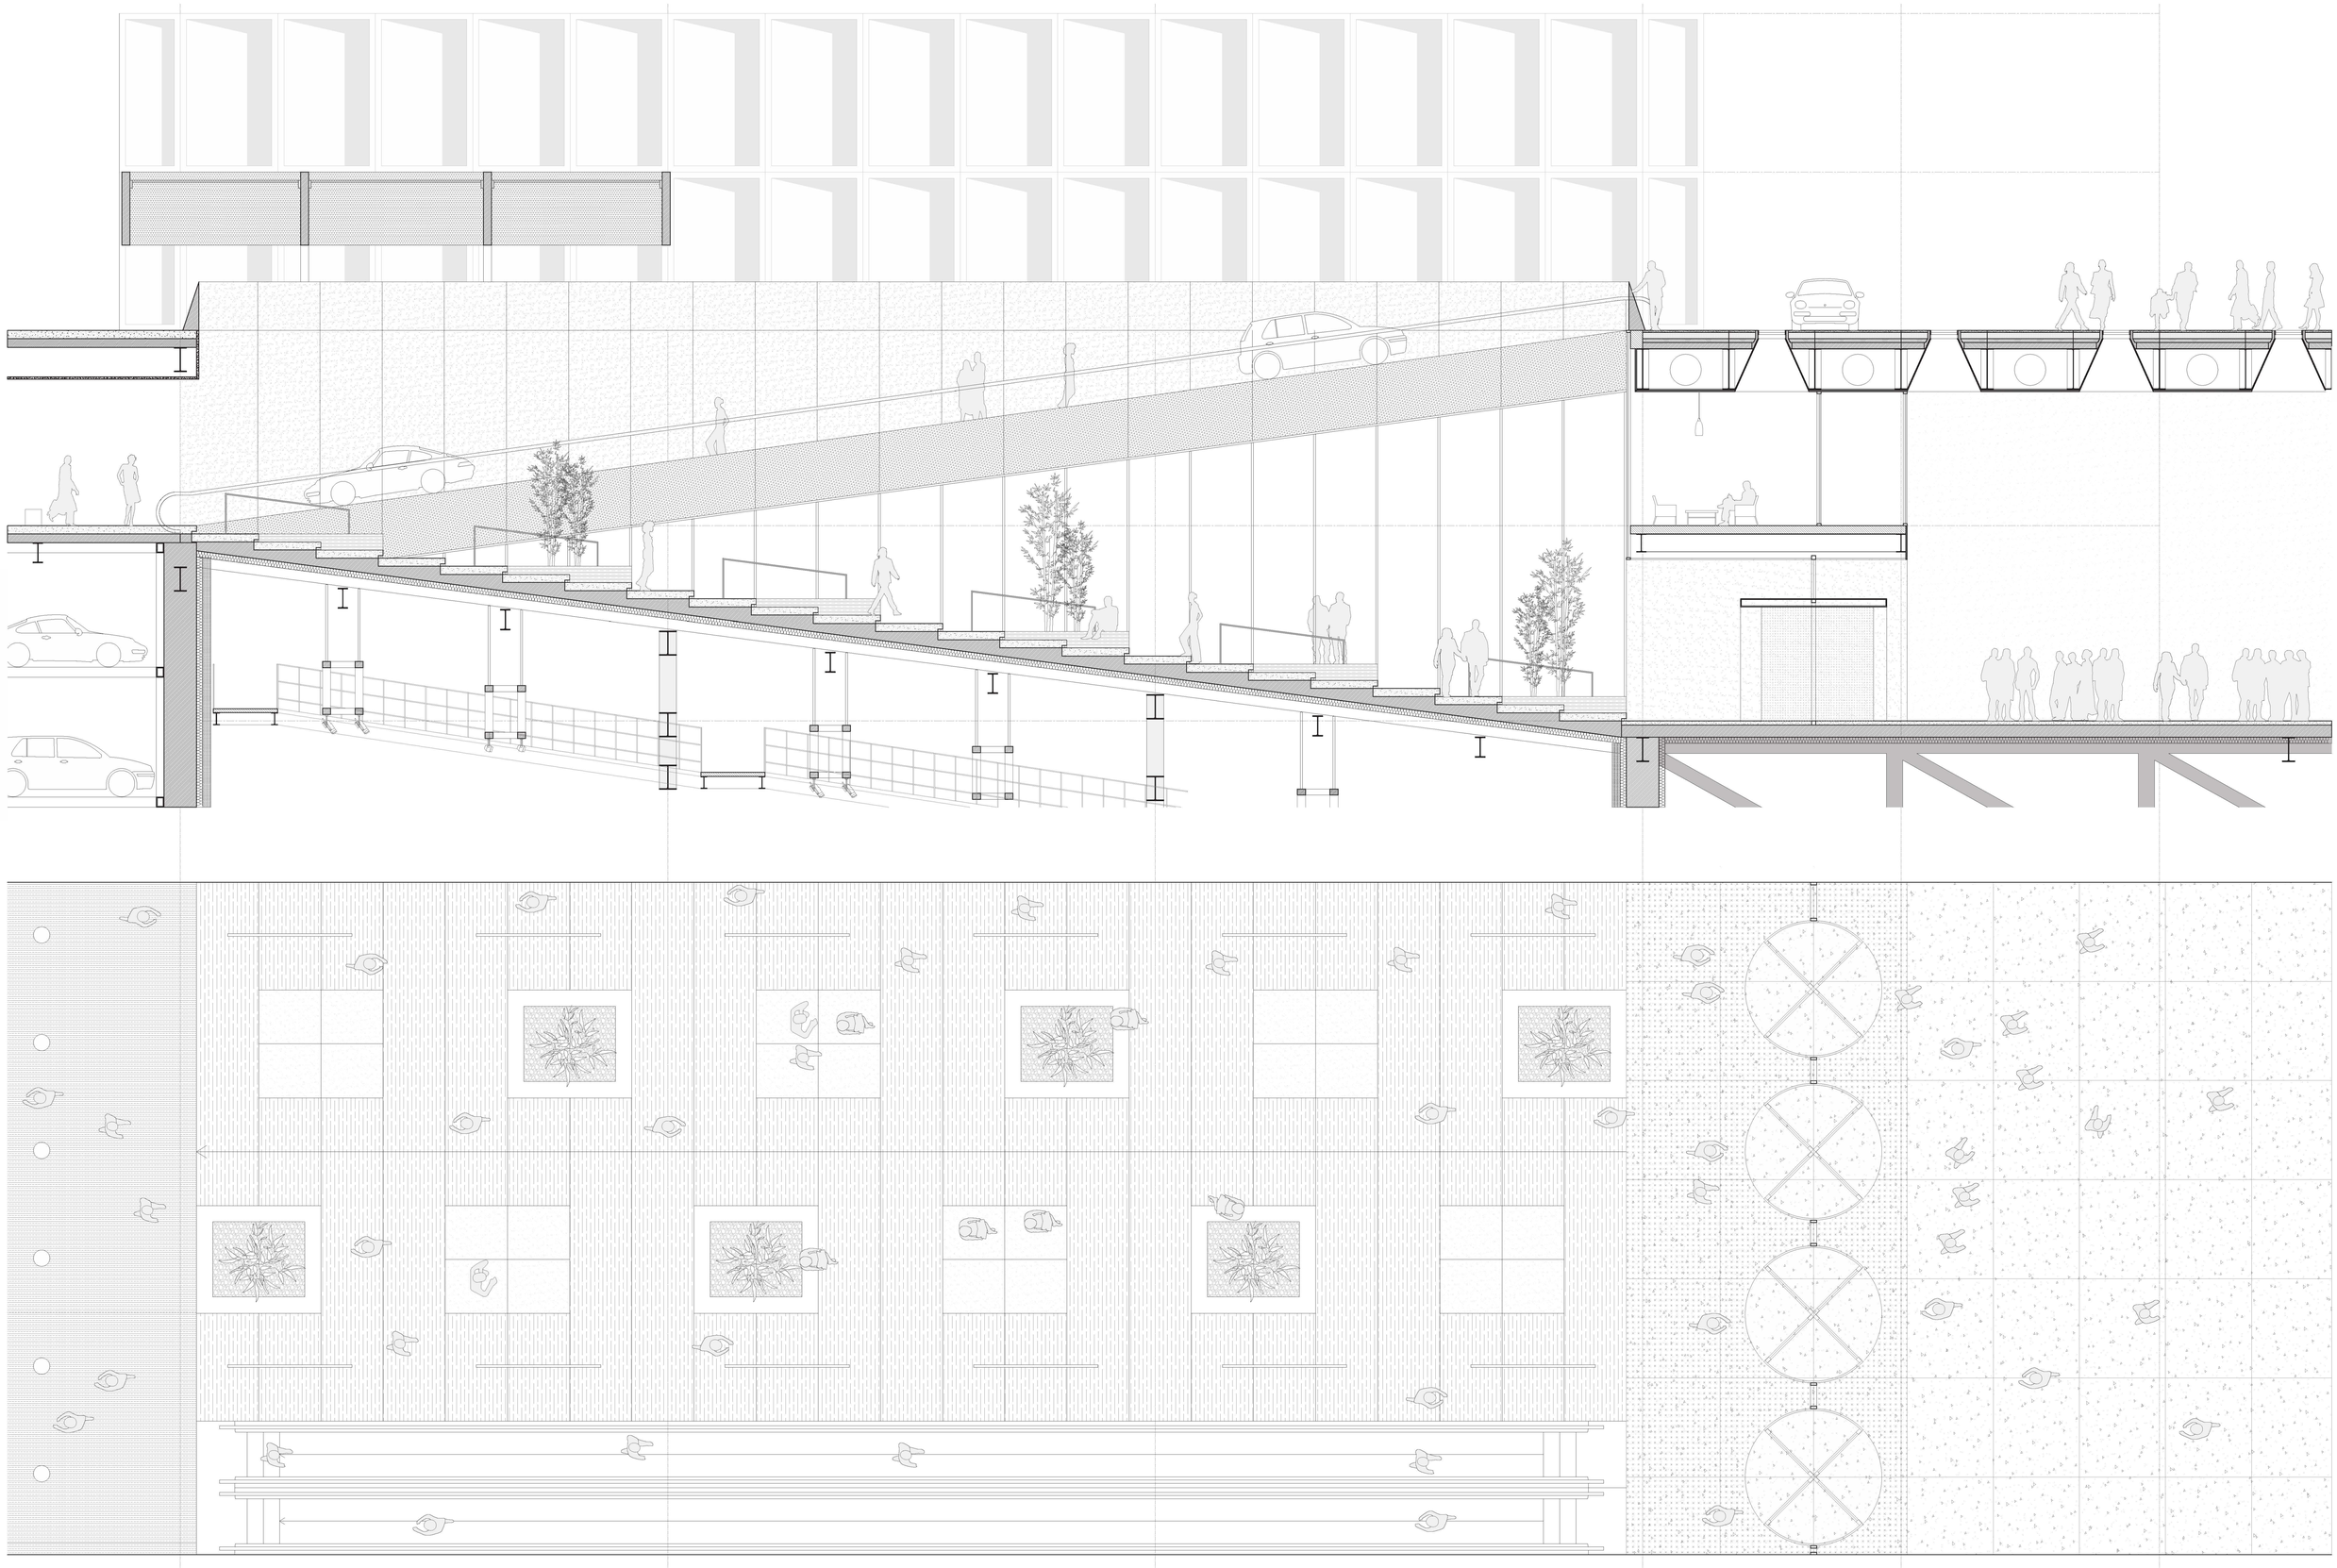

LUO XIAODONG
4737059
COMPLEX PROJECTS
GRADUATION 2020

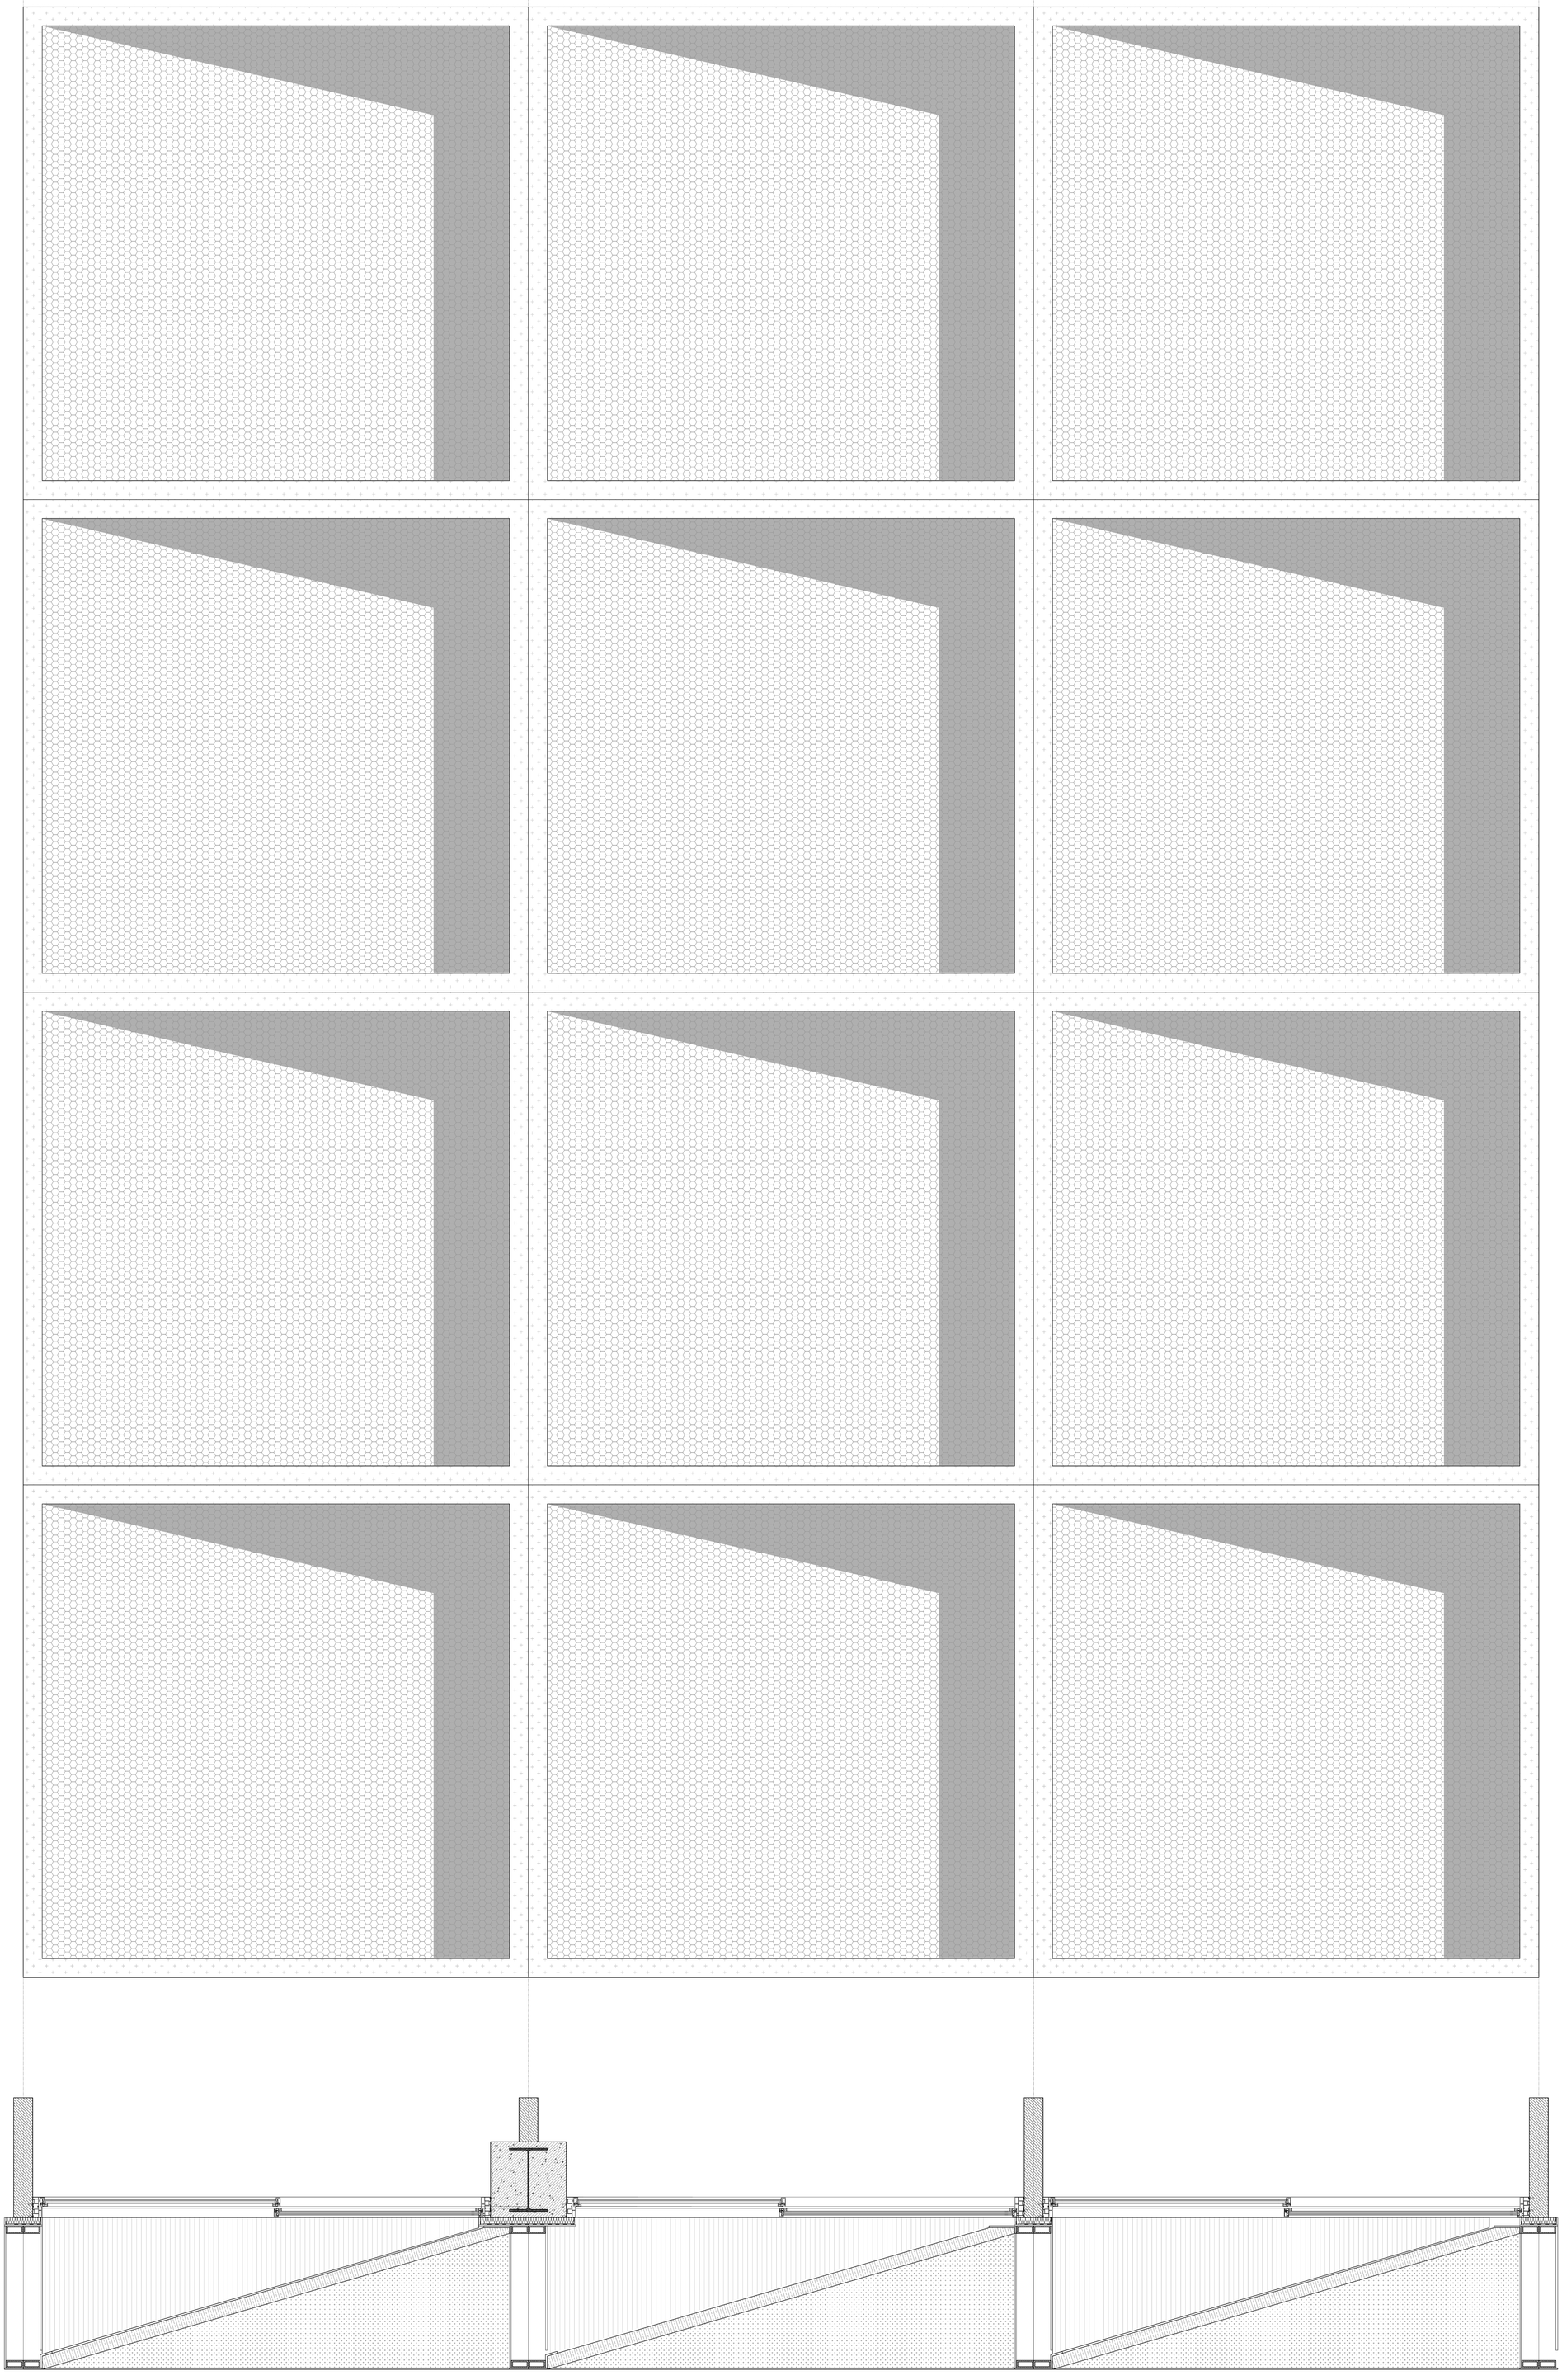

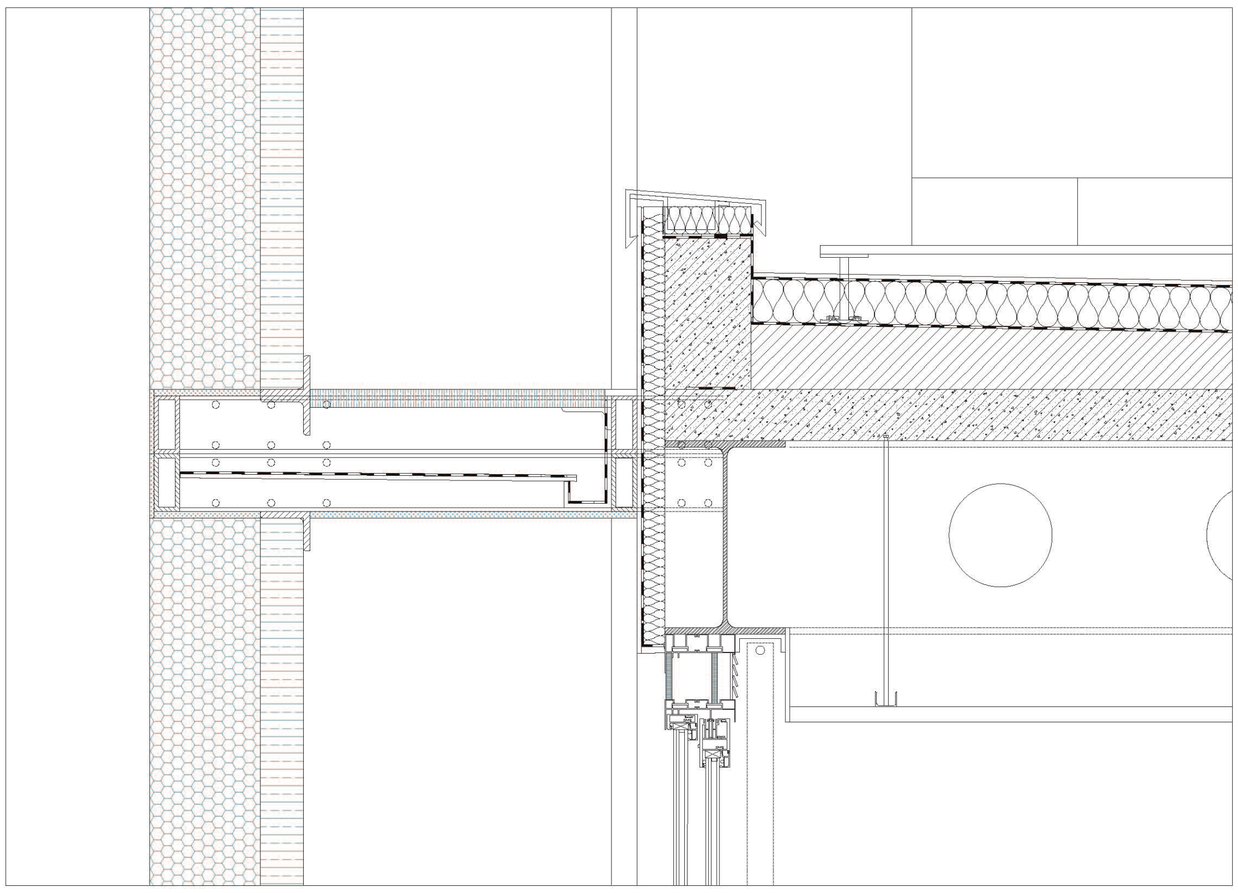

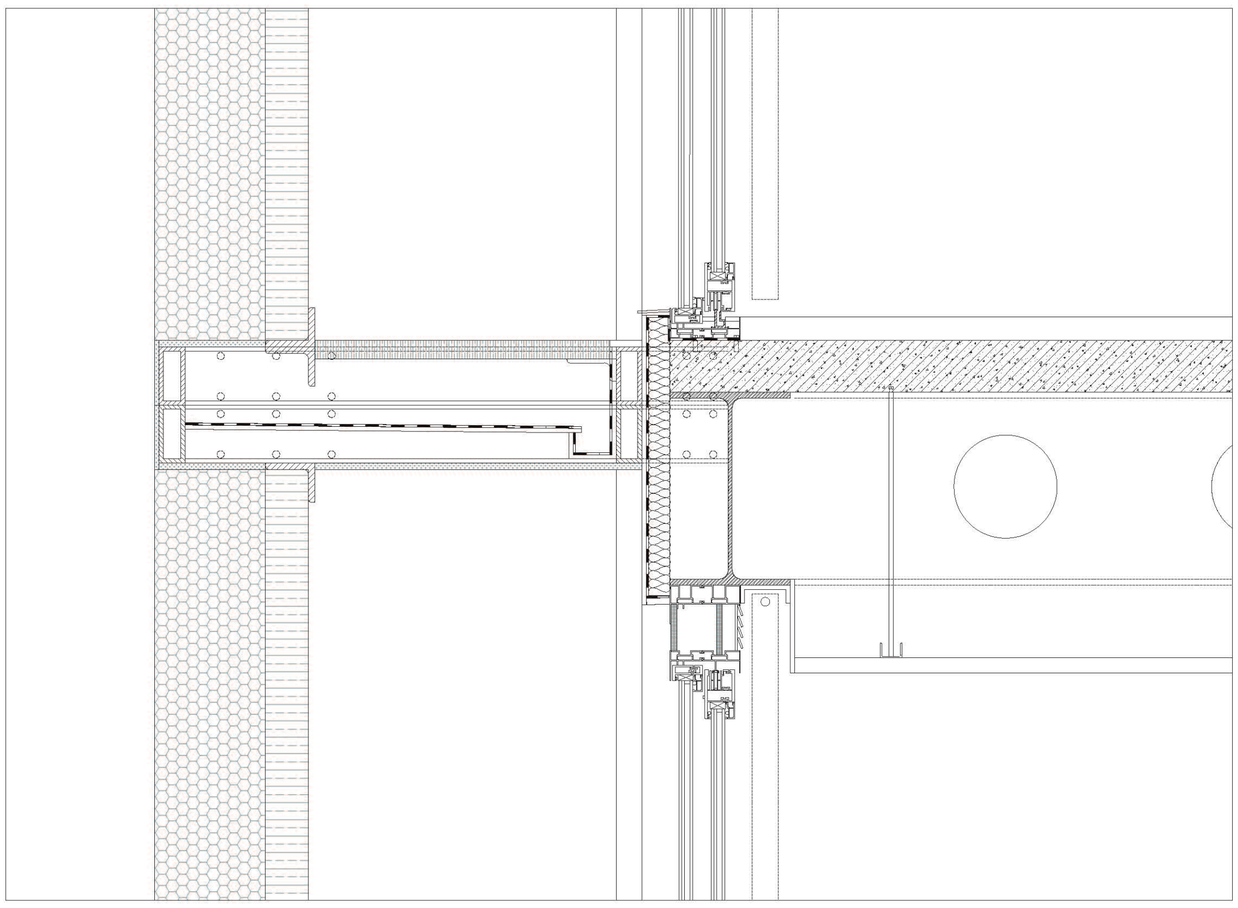

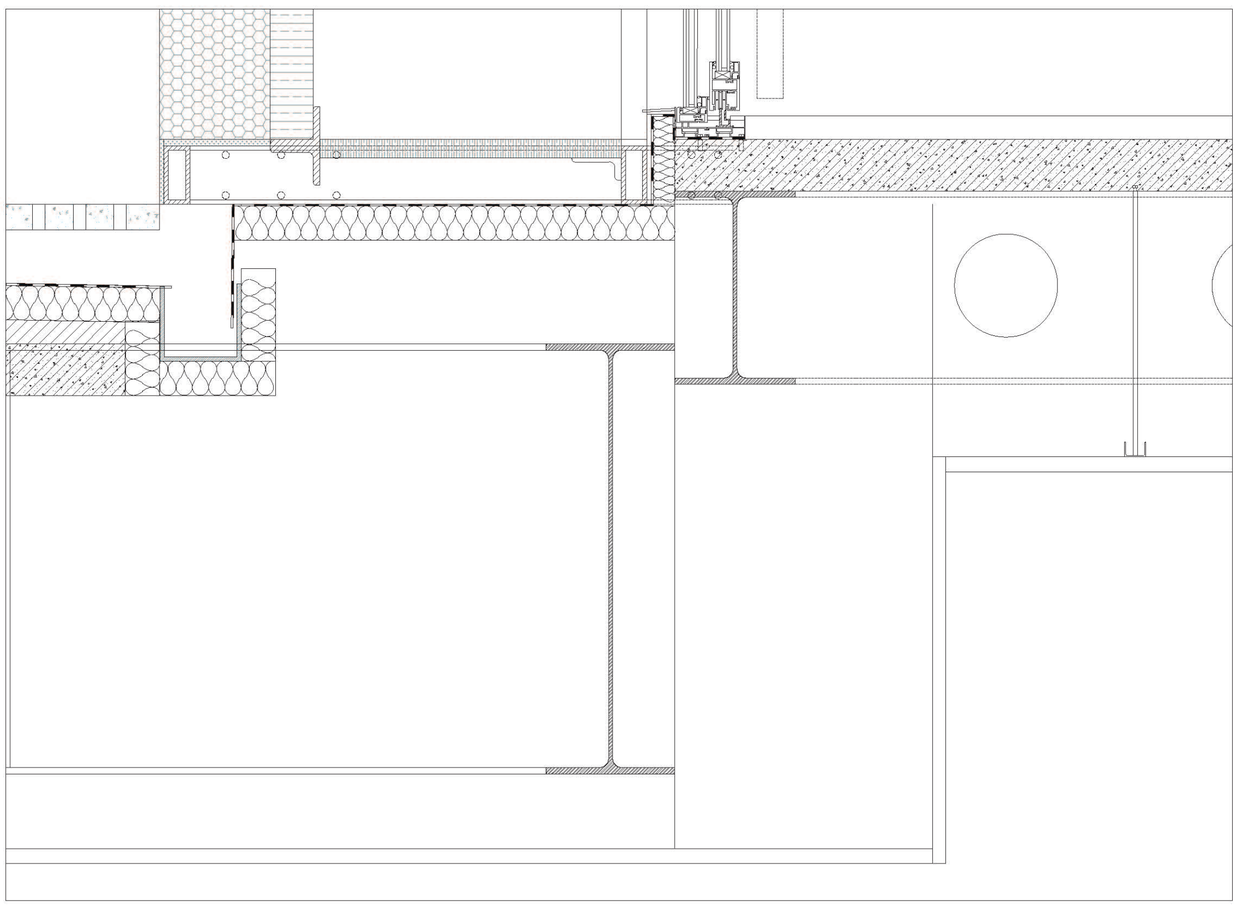

FRAGMENT DETAIL

0 5 25 50 100 m

LUO XIAODONG
4737059
COMPLEX PROJECTS
GRADUATION 2020

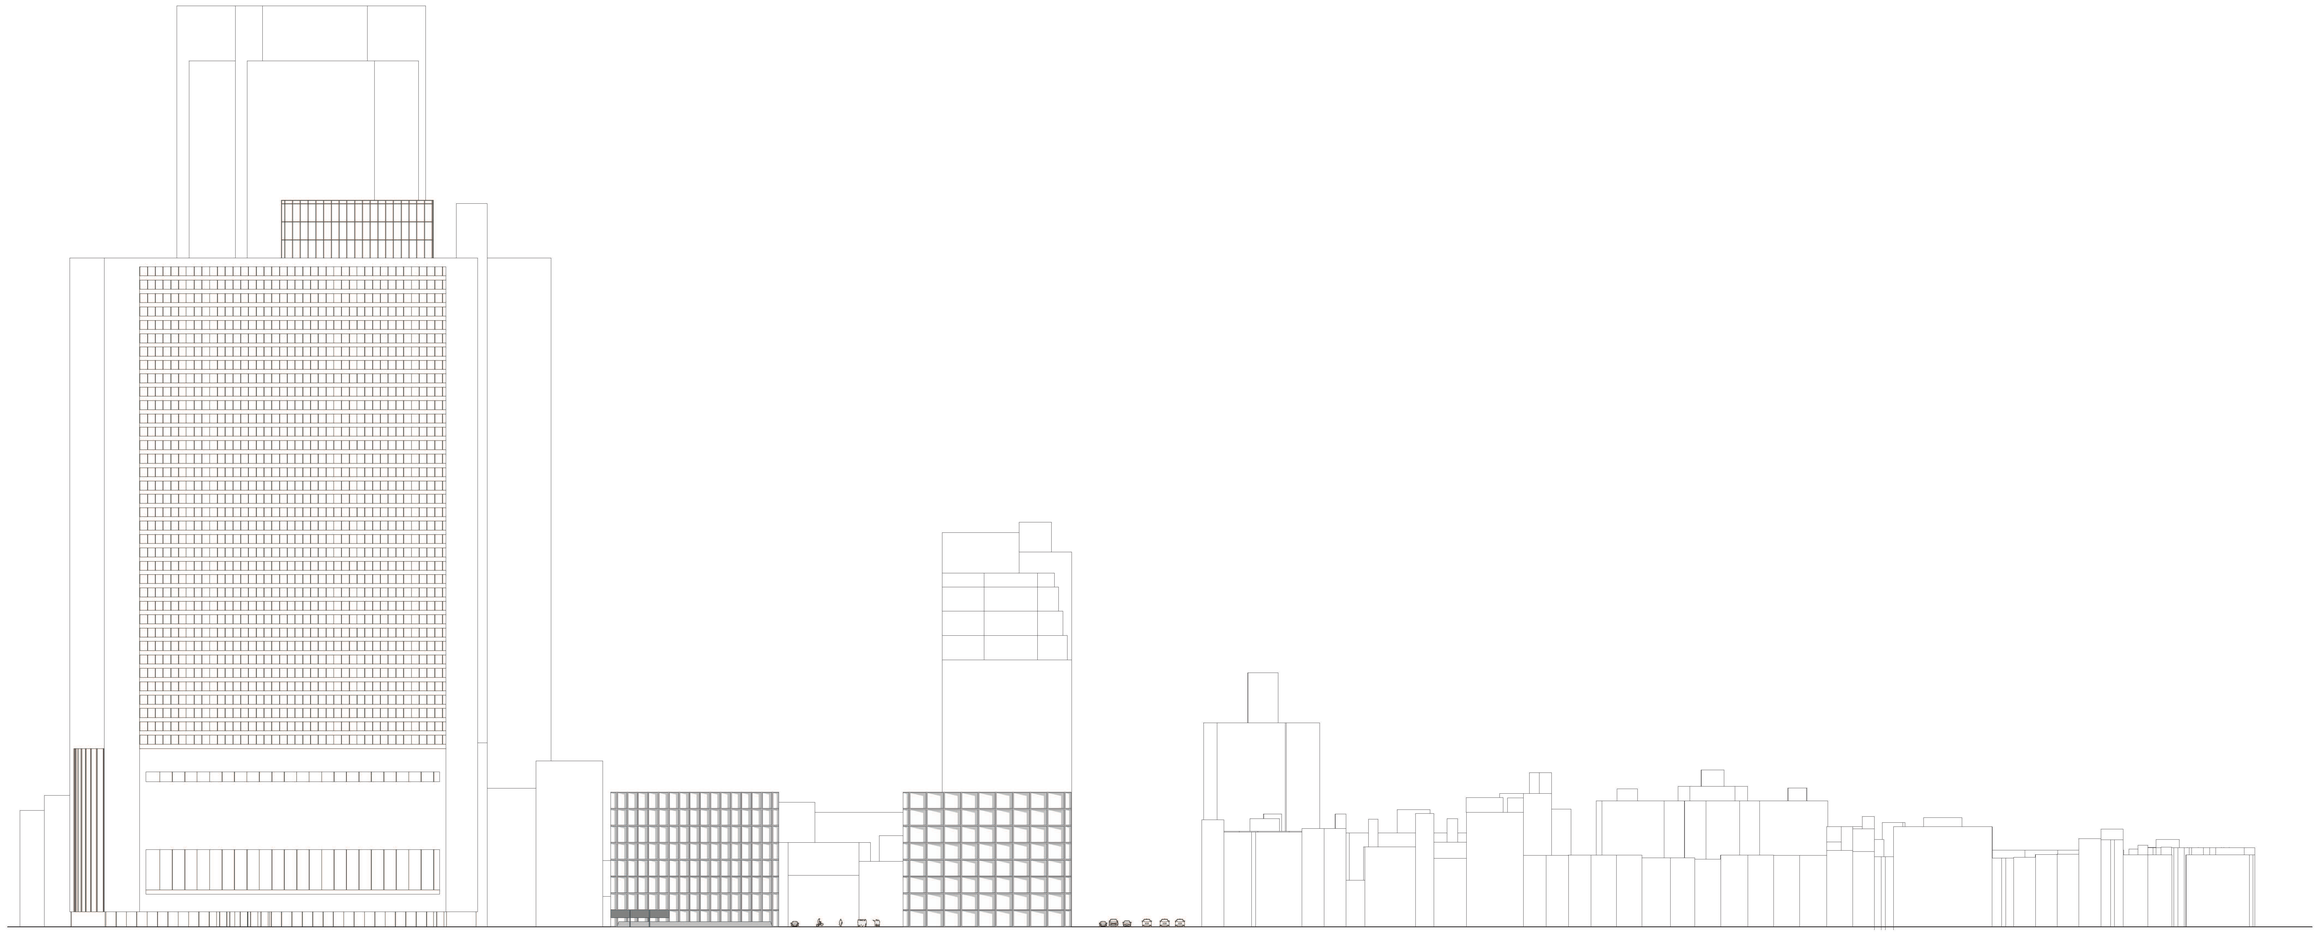

NORTH ELEVATION

0 5 20 40 100 M

LUO XIAODONG
4737059
COMPLEX PROJECTS
GRADUATION 2020

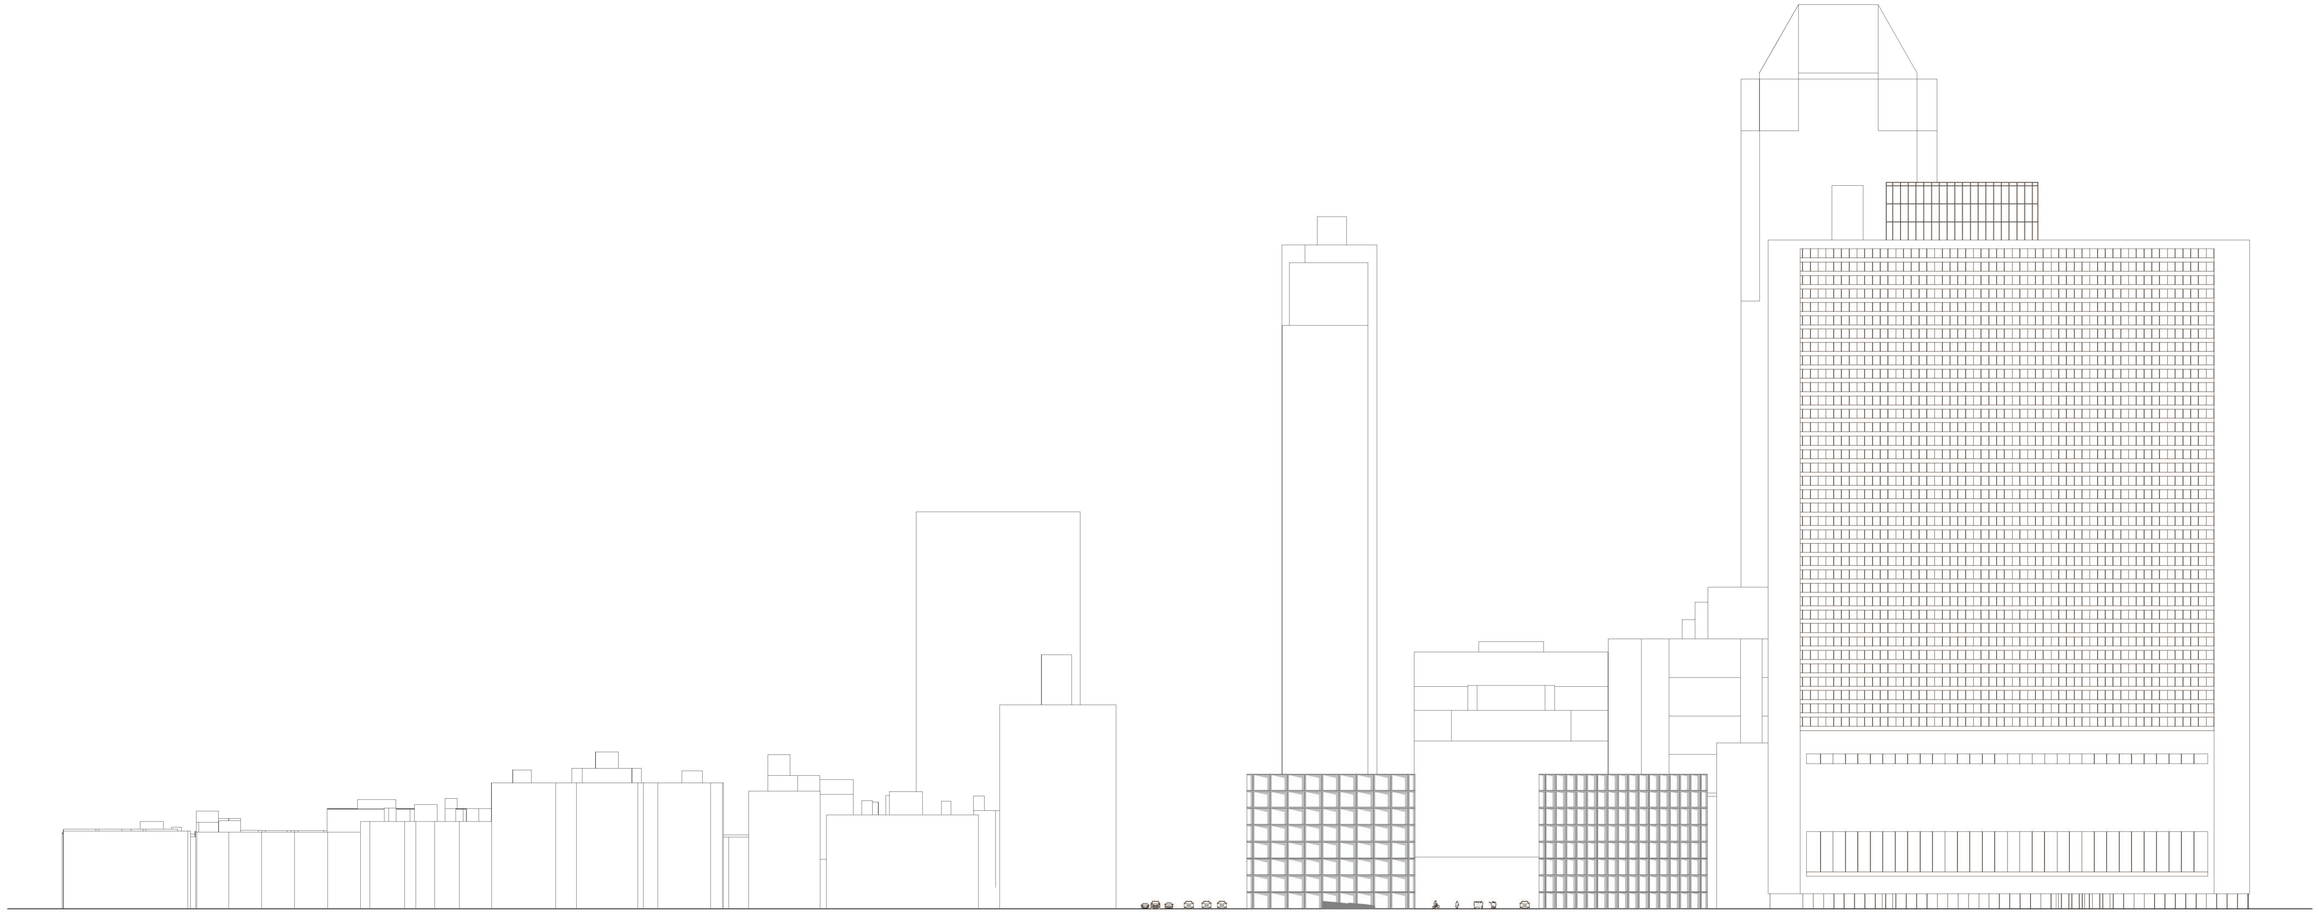

SOUTH ELEVATION

0 5 20 40 100 m

LUO XIAODONG
4737059
COMPLEX PROJECTS
GRADUATION 2020

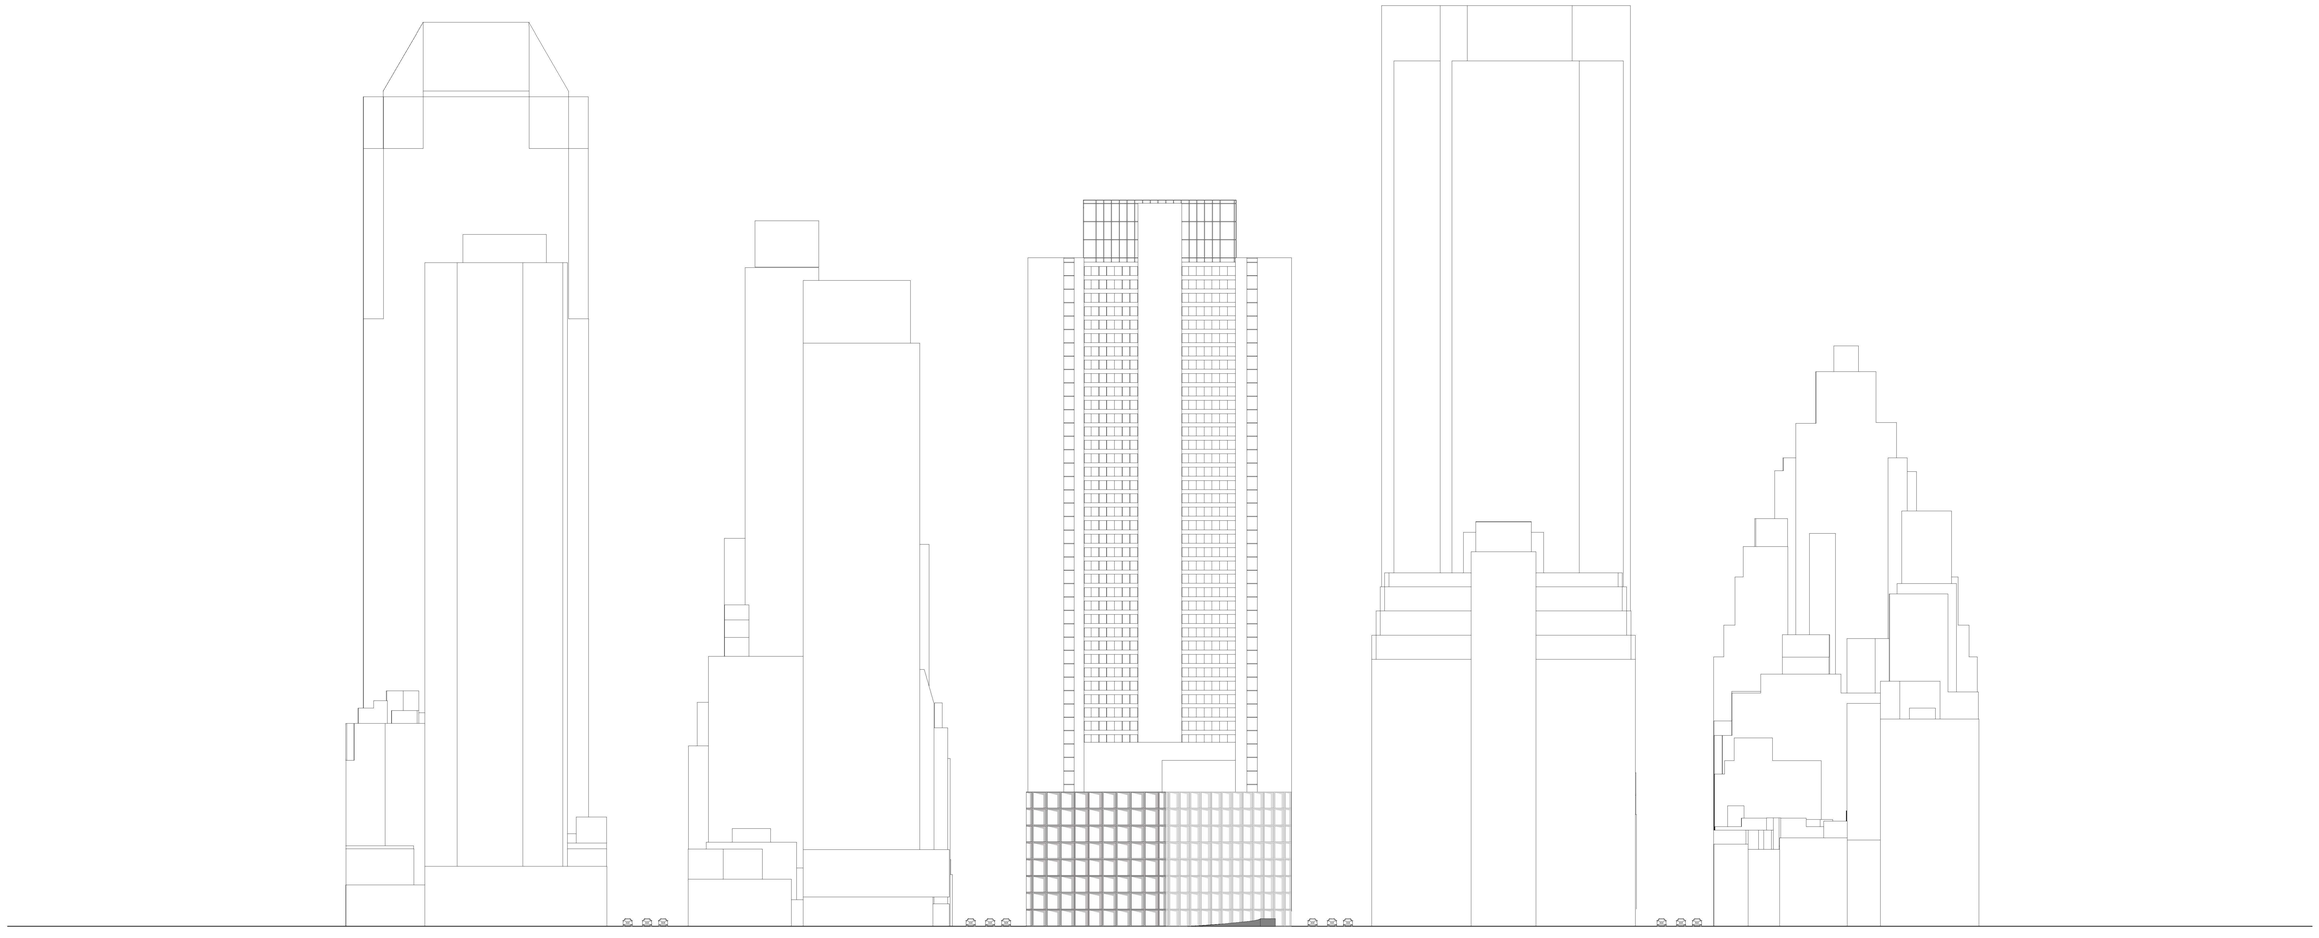

WEST ELEVATION

0 5 20 50 100 M

LUO XIAODONG
4737059
COMPLEX PROJECTS
GRADUATION 2020

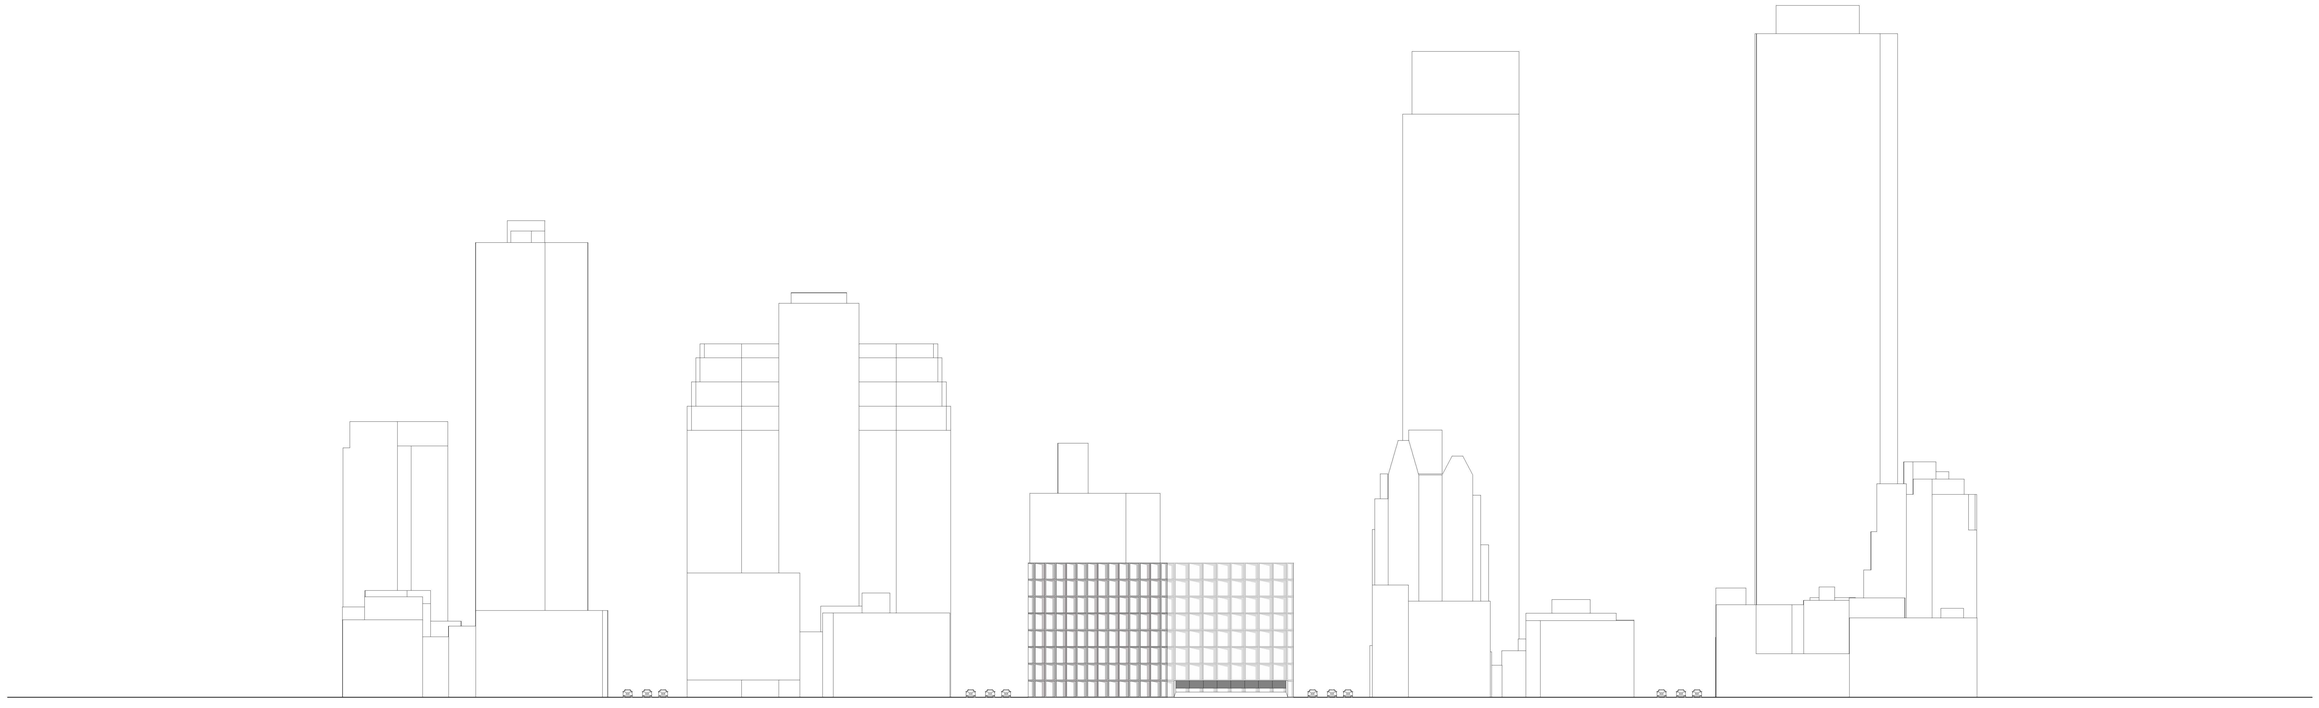

EAST ELEVATION

0 5 50 50 100 m

LUO XIAODONG
4737059
COMPLEX PROJECTS
GRADUATION 2020