

The Spatial Mediator


Public Building
Graduation Studio


Jim van Dongen
6103421
AR4AP120


Development of Ter Apel

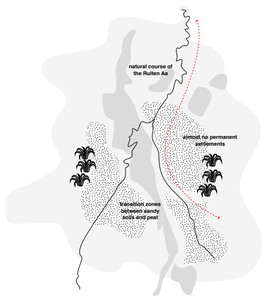


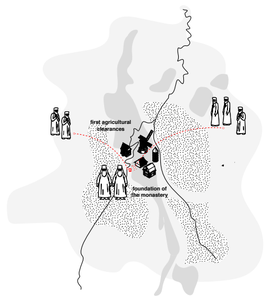


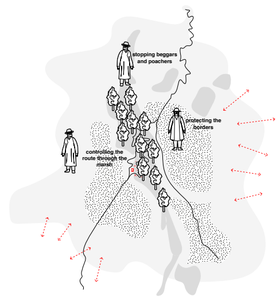

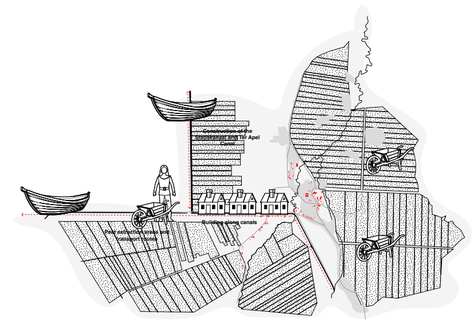

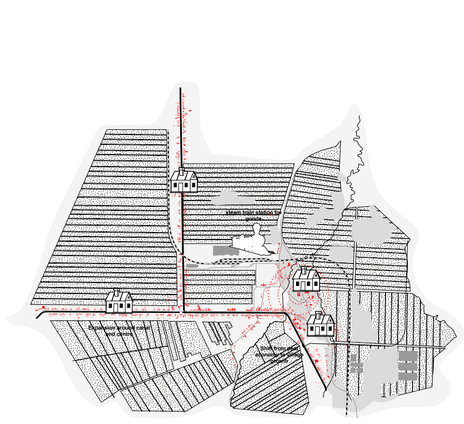


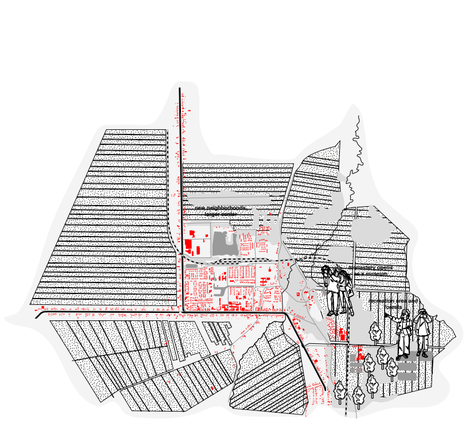


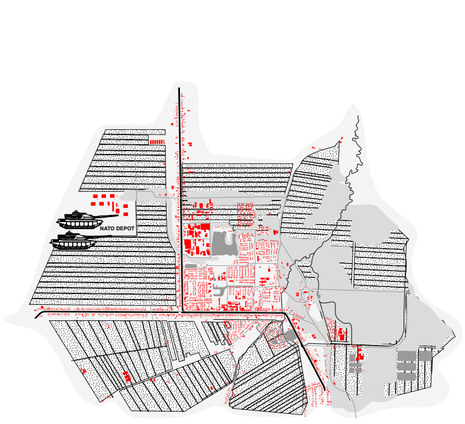





Design Ambitions

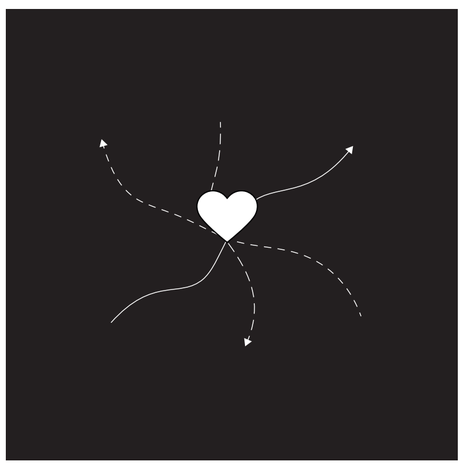

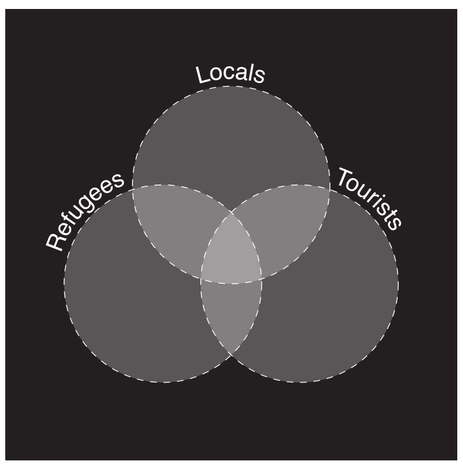



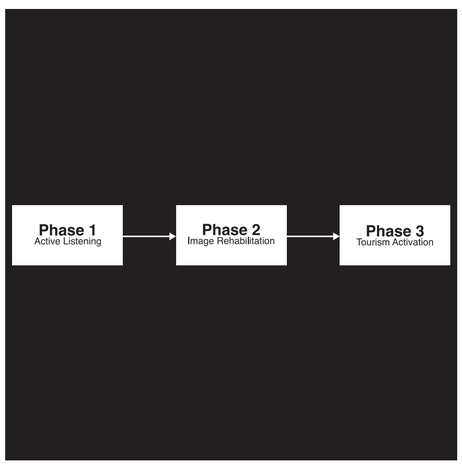

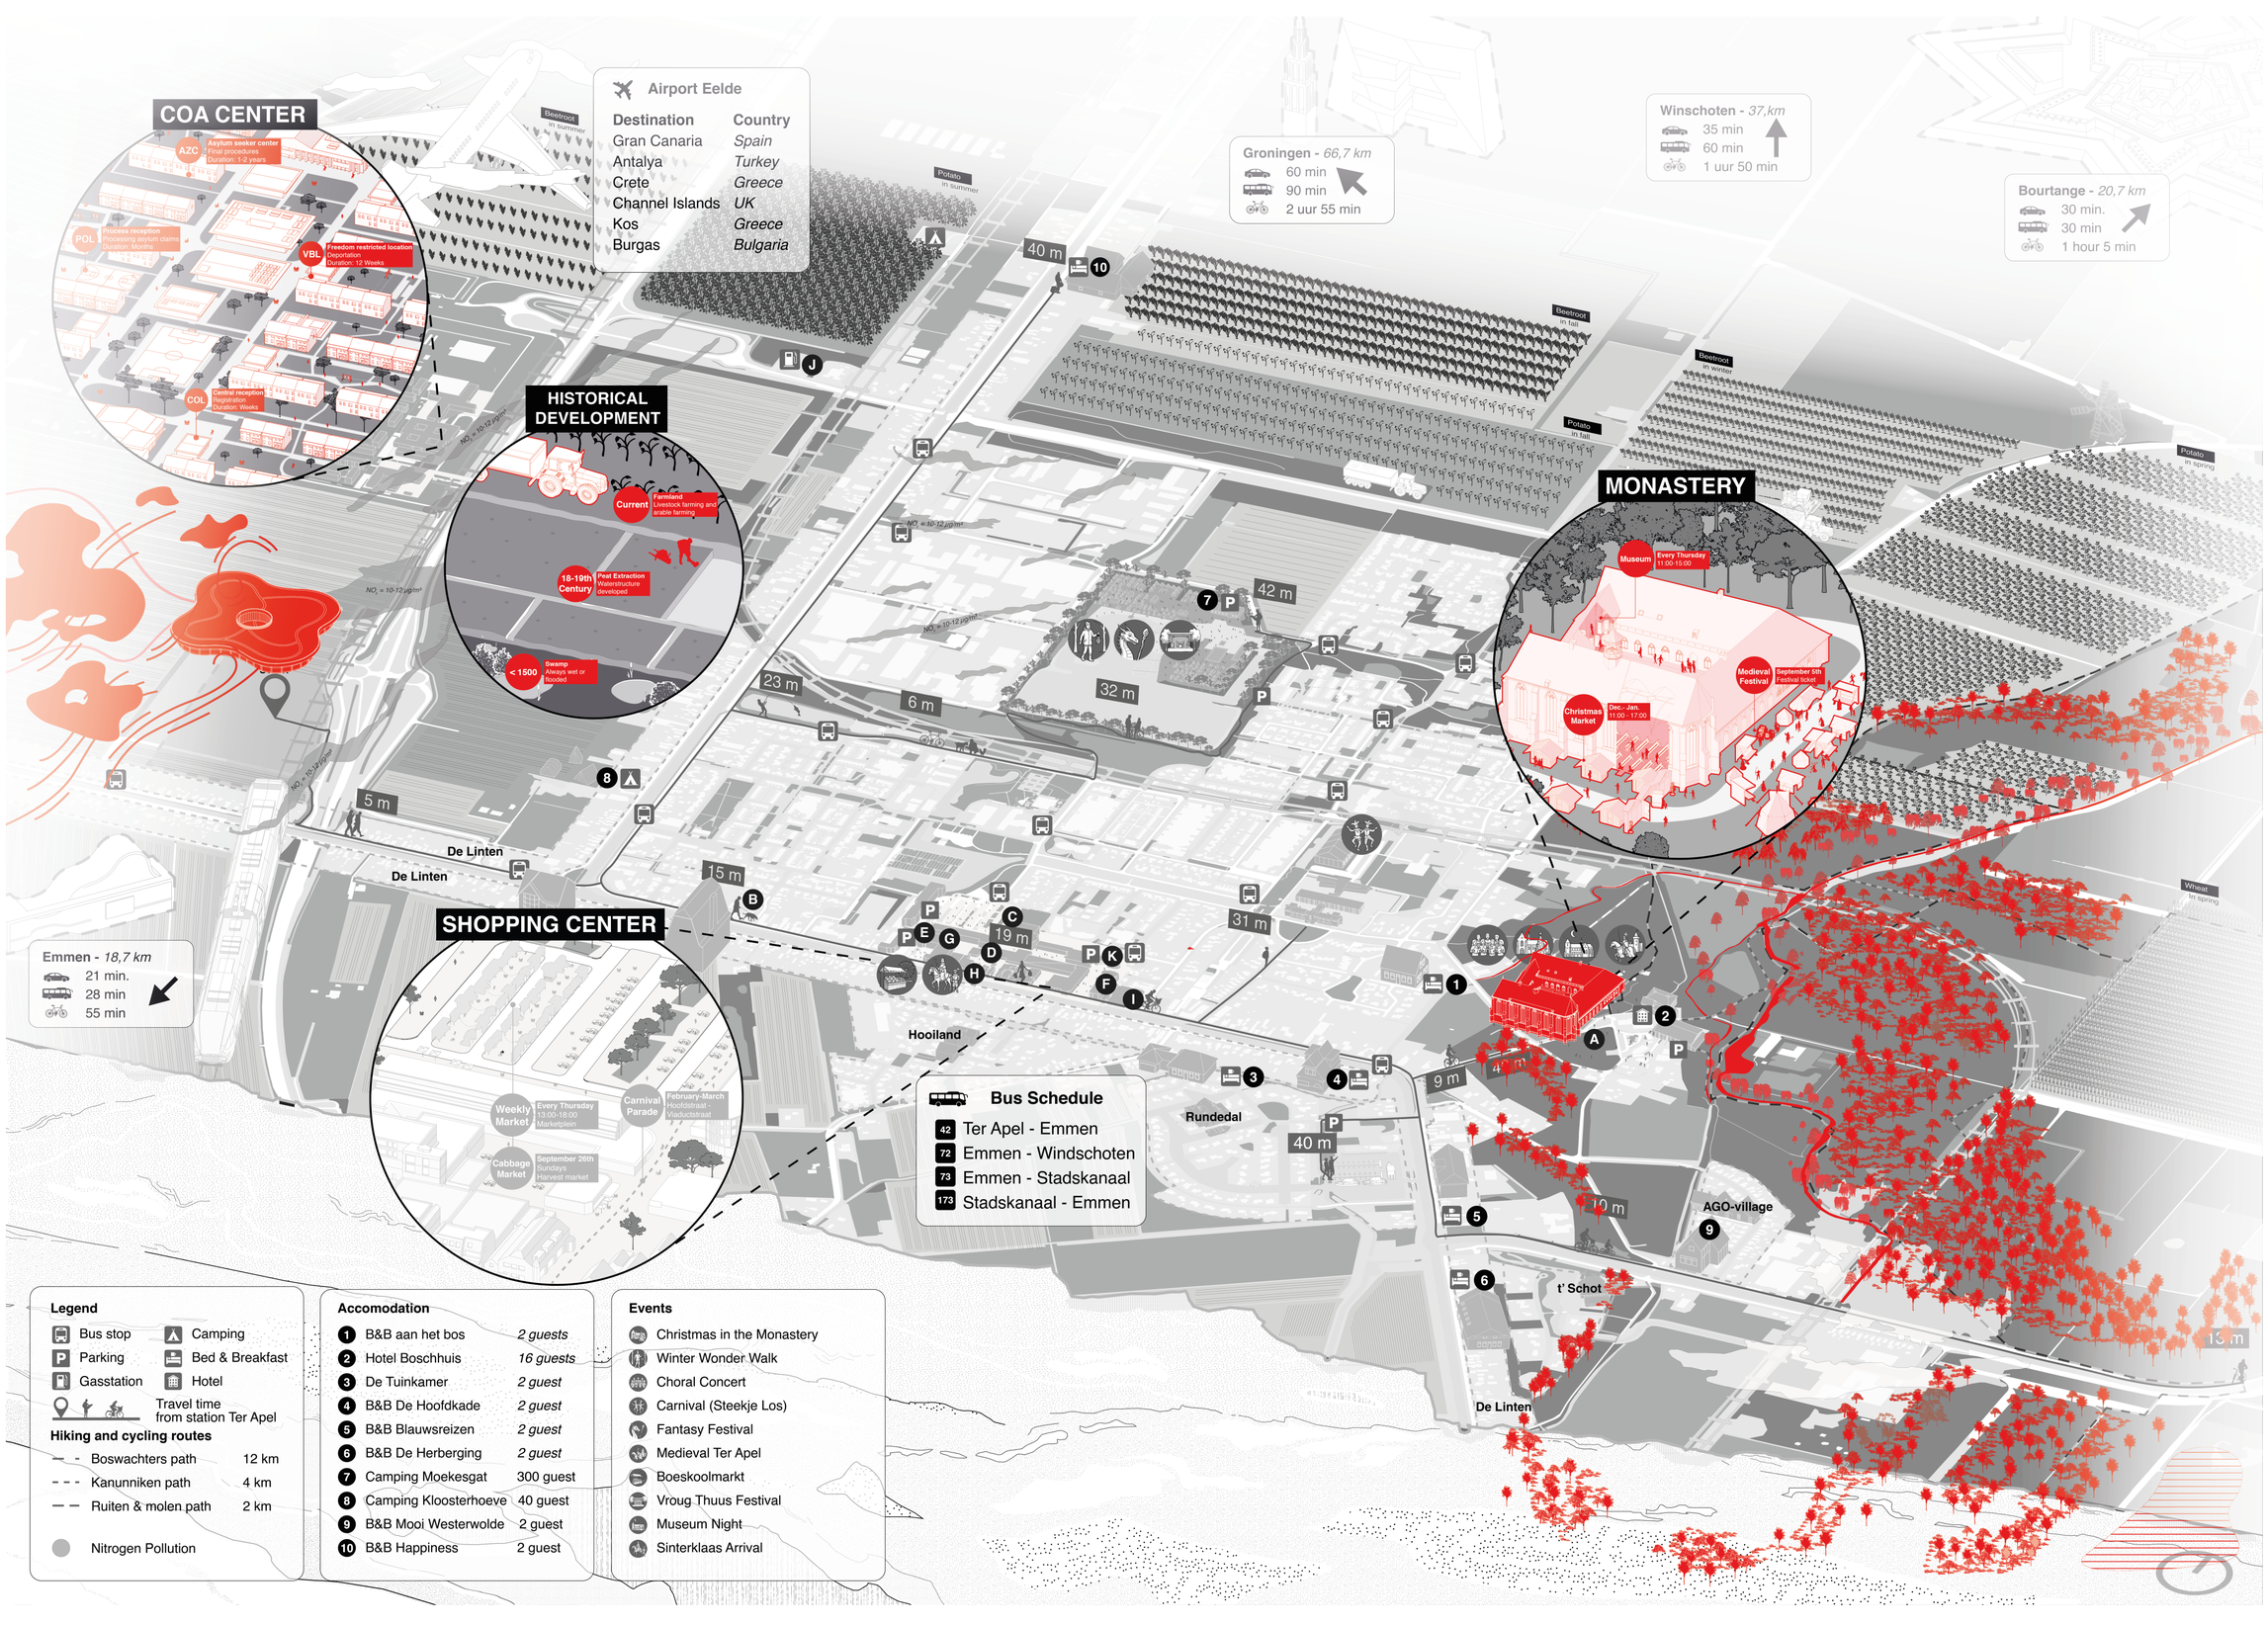


The Spatial Mediator


Public Building
Graduation Studio


Jim van Dongen
6103421
AR4AP120

Landscape

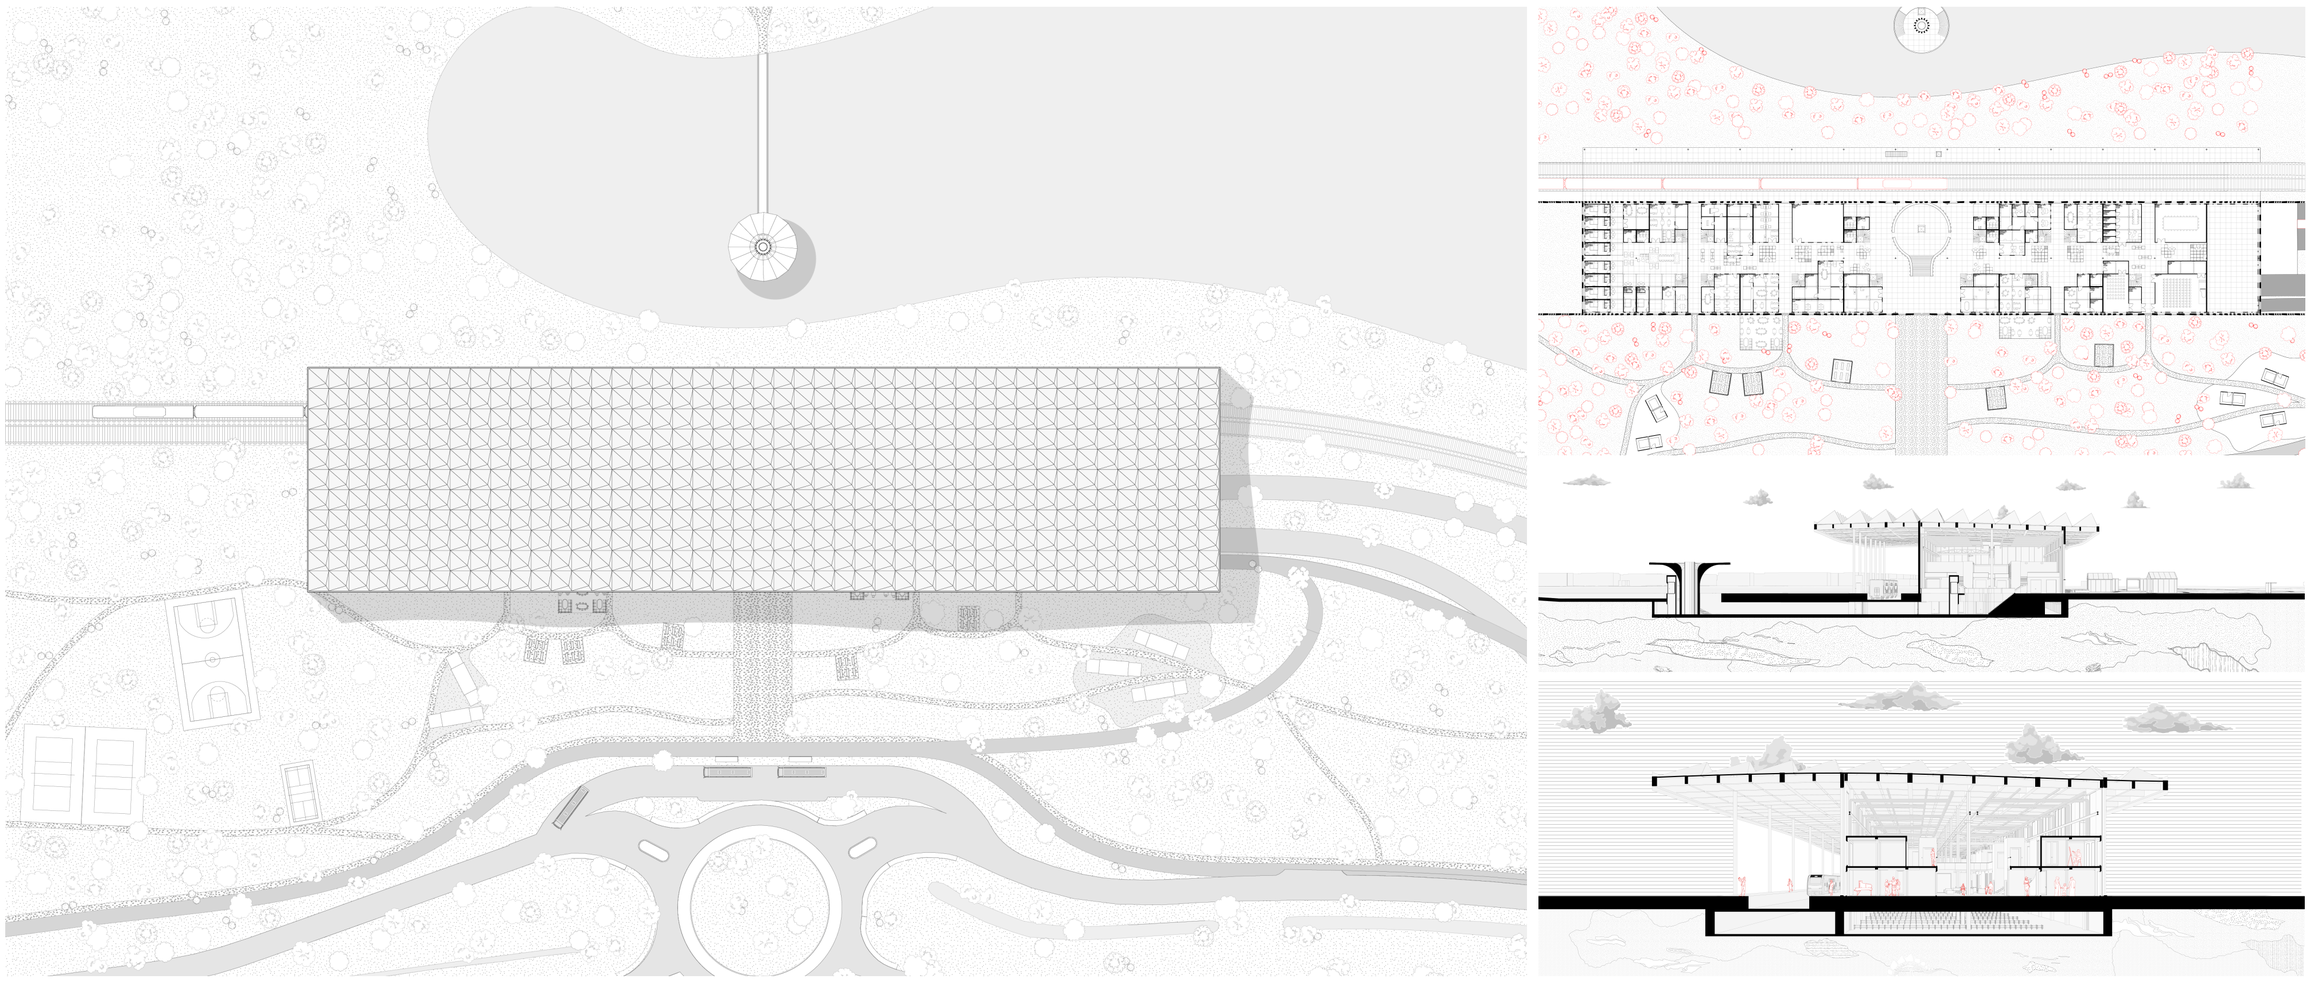

Diagrams & Drawings

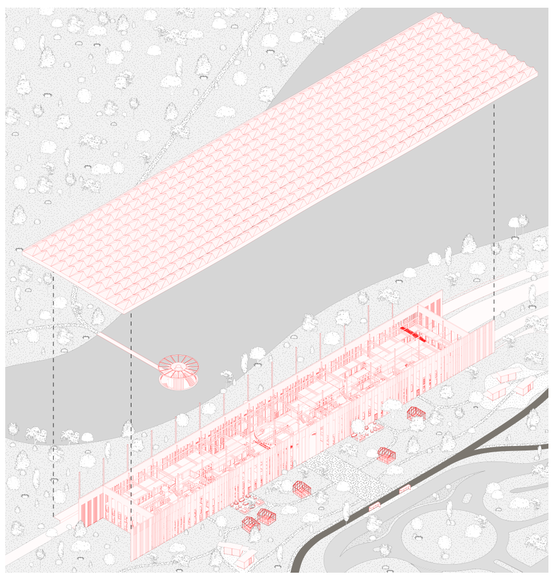

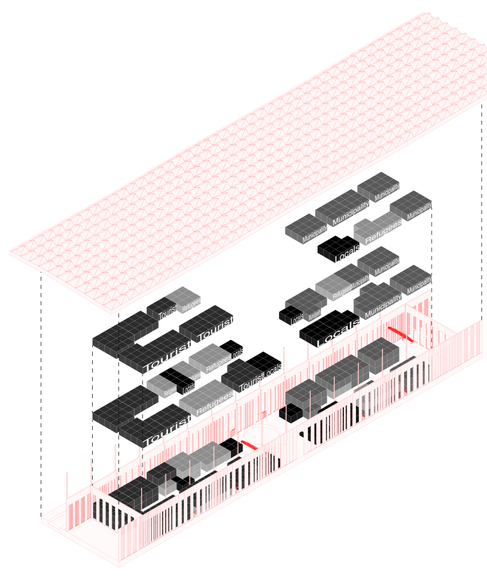

Tourist
Tourist
Tourist

The Spatial Mediator


Public Building
Graduation Studio


Jim van Dongen
6103421
AR4AP120


Massing

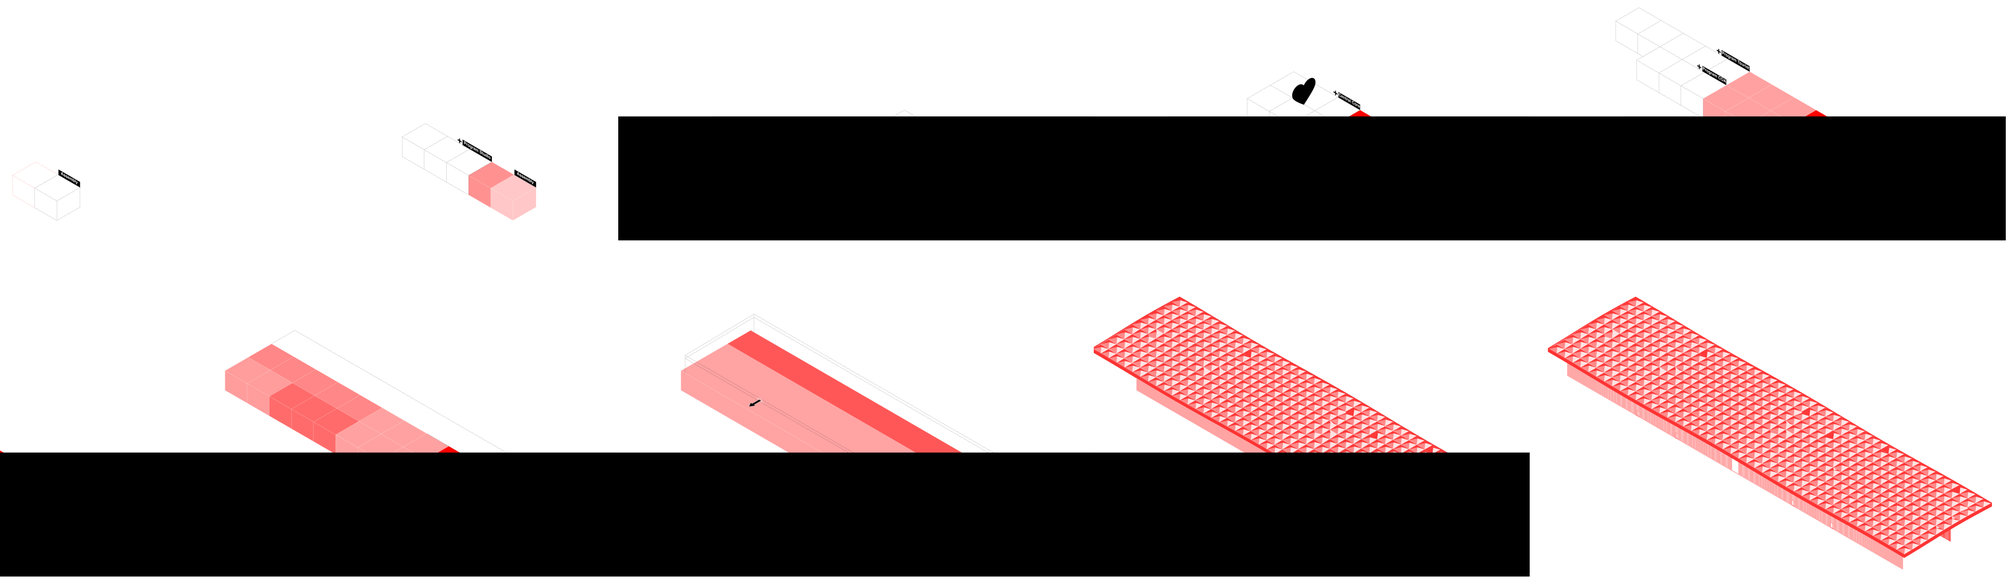


User-Data-Driven Concept

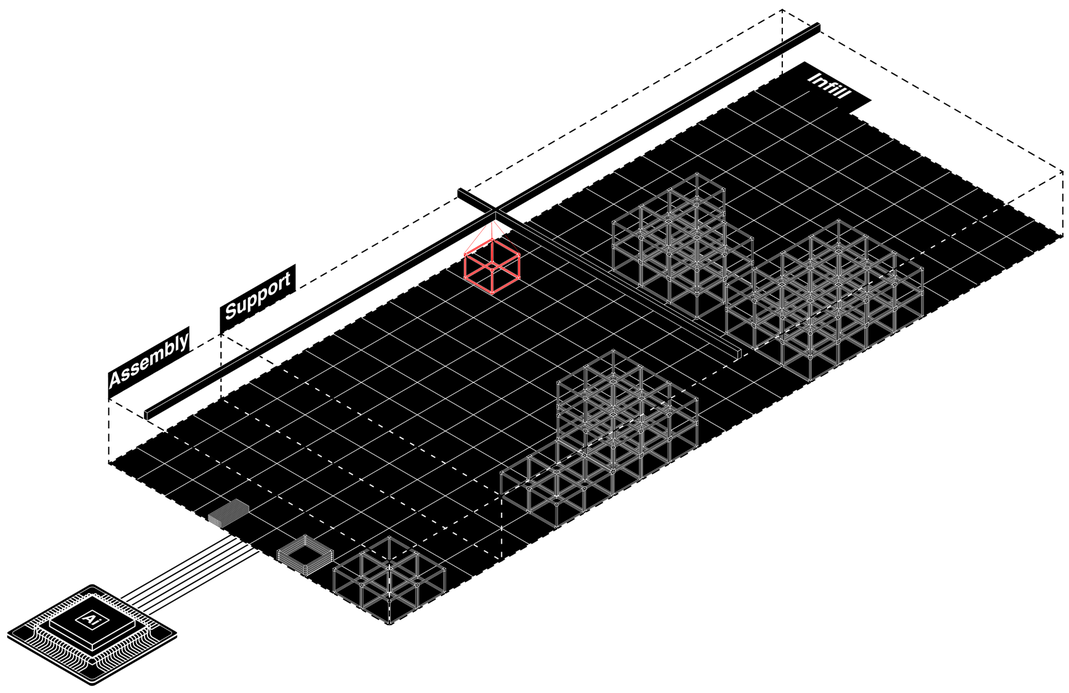

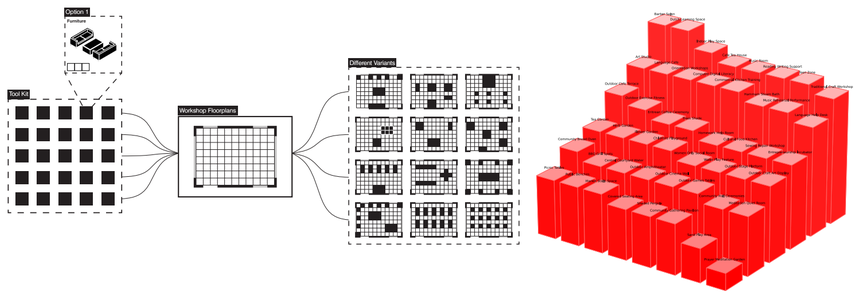

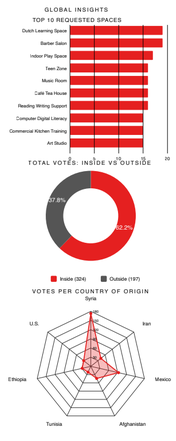

Construction

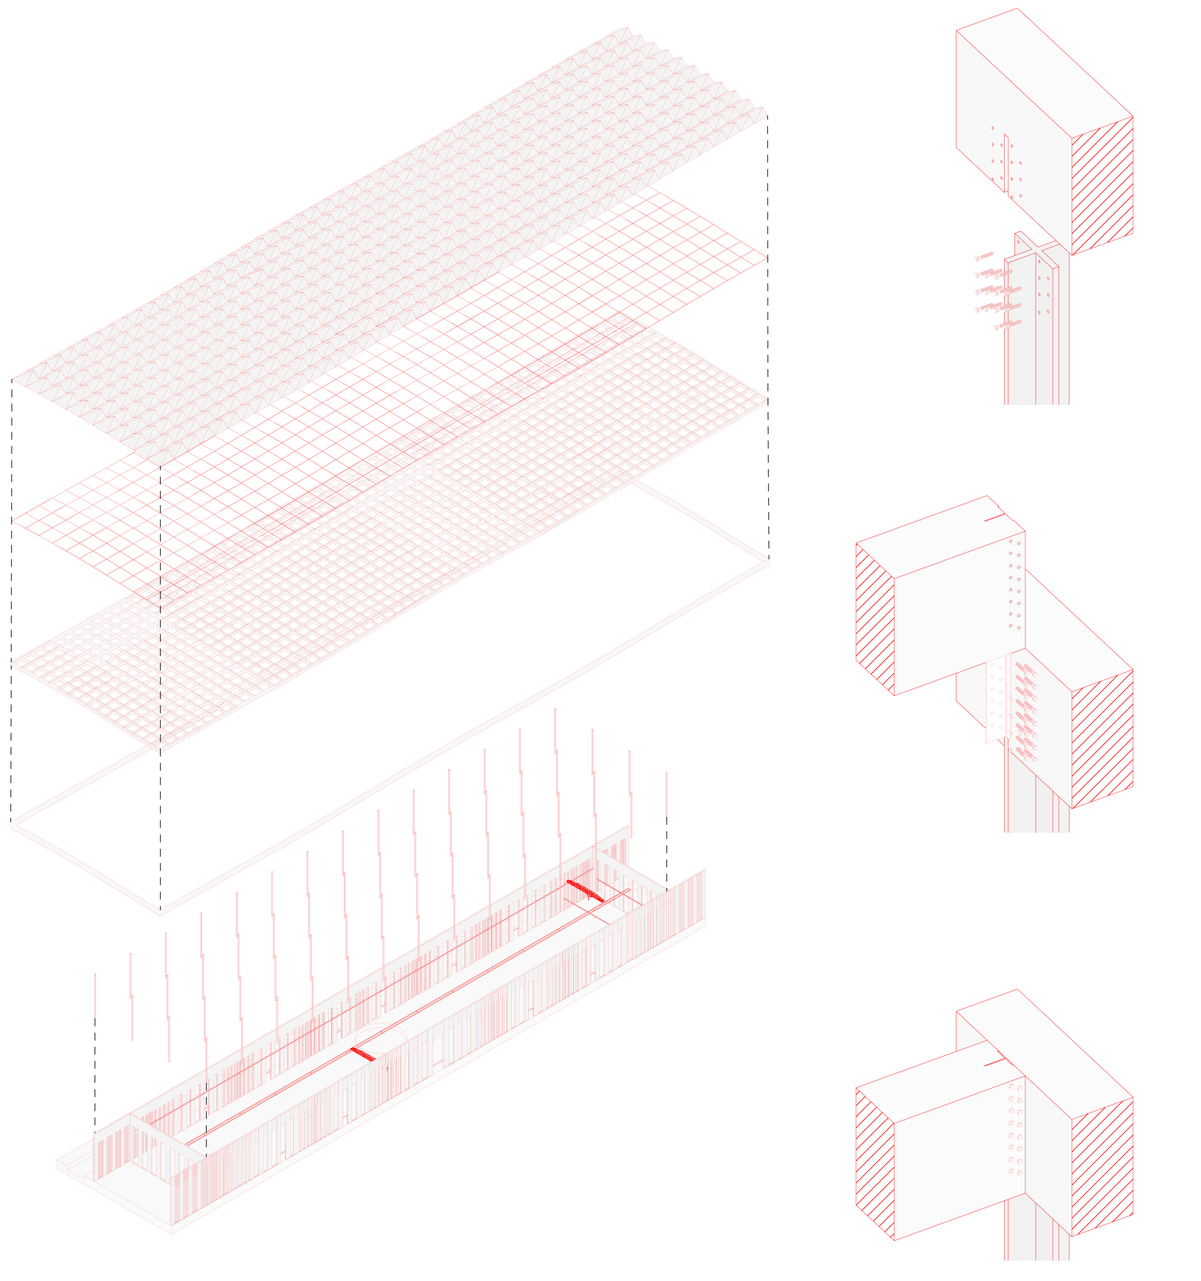

Impressions














The Spatial Mediator


Public Building
Graduation Studio


Jim van Dongen
6103421
AR4AP120

Module system

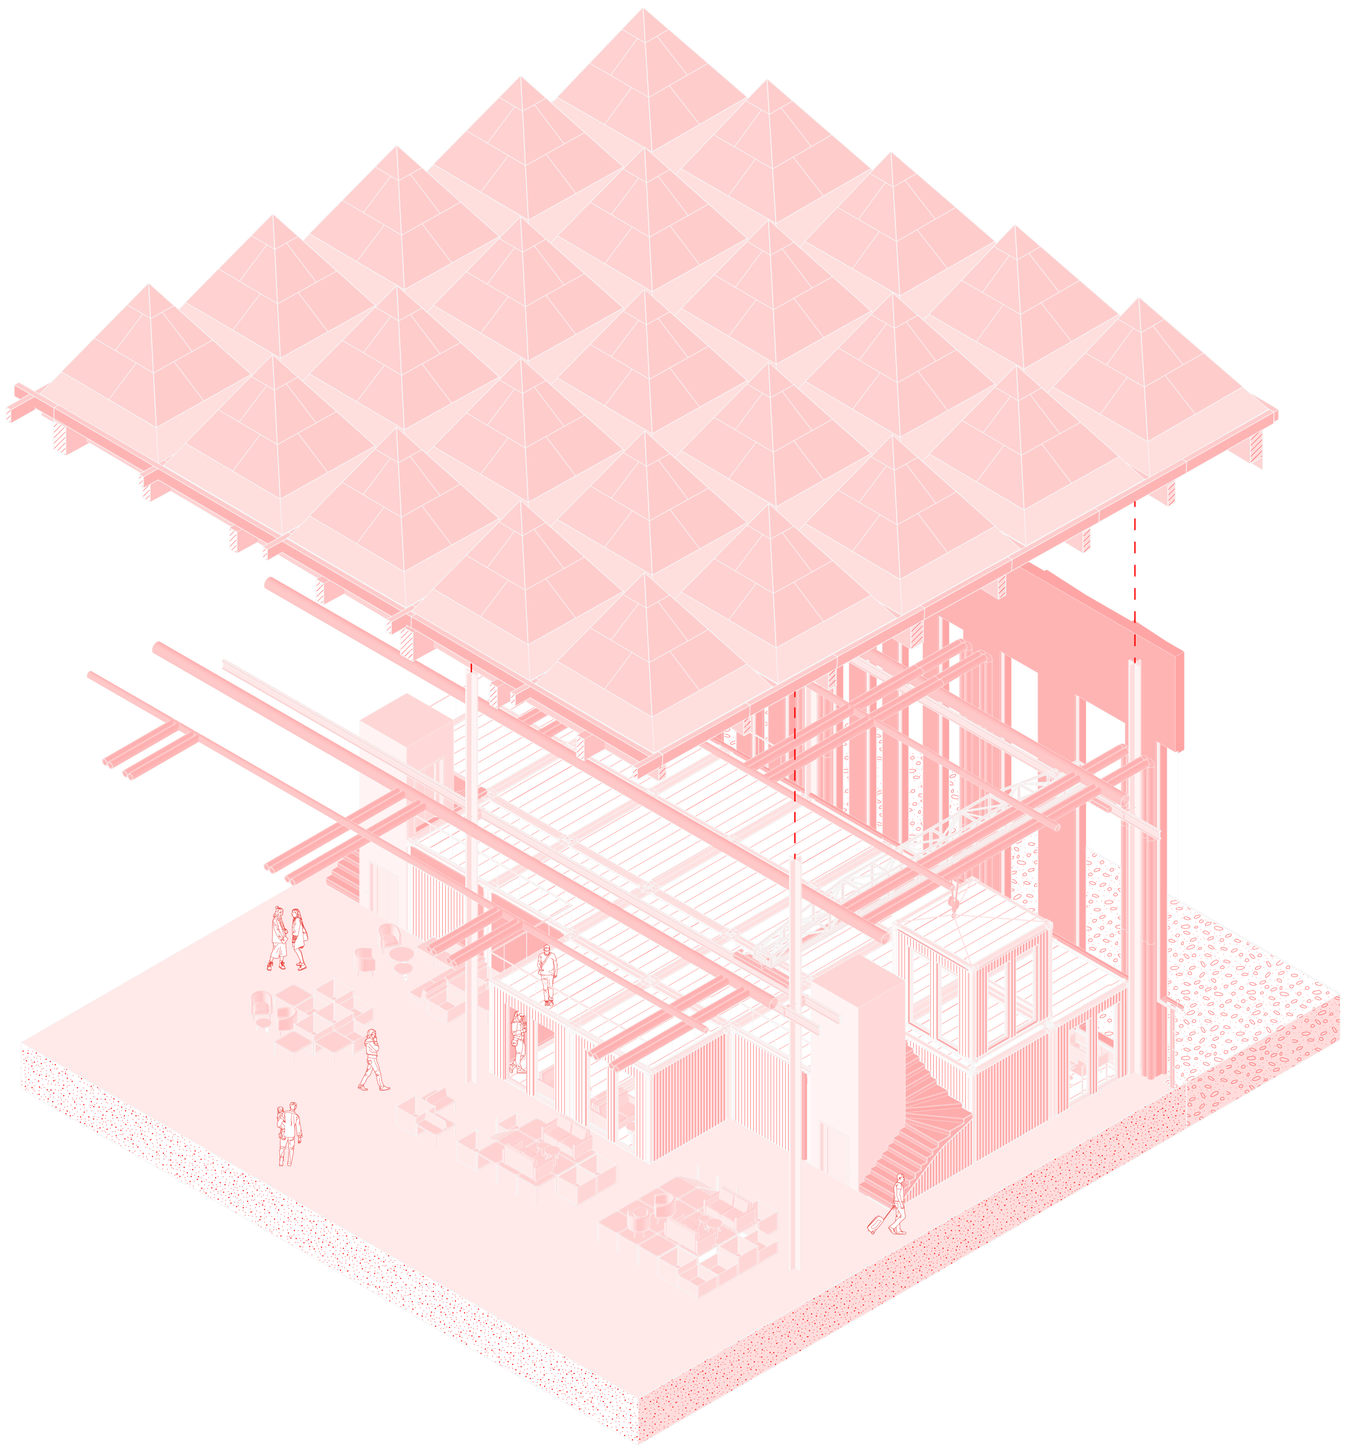

Details

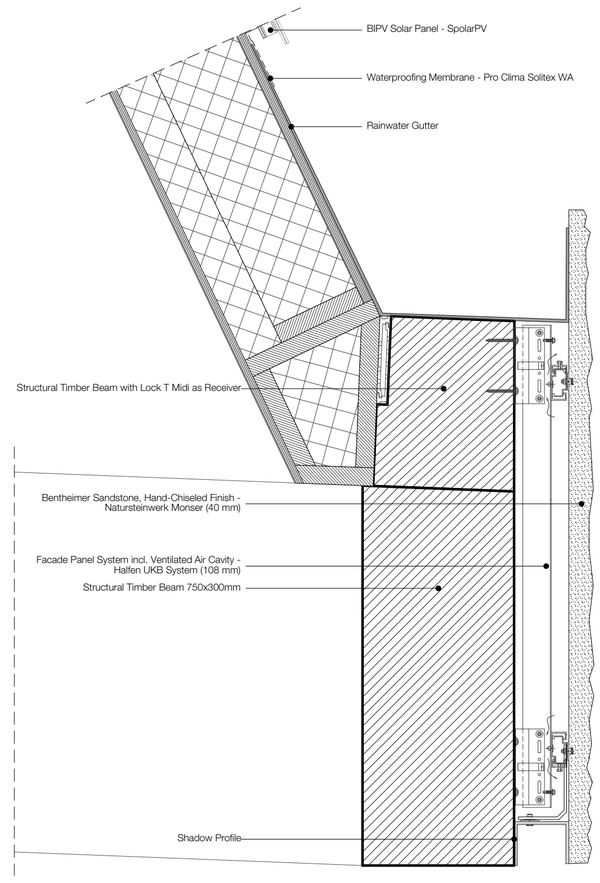

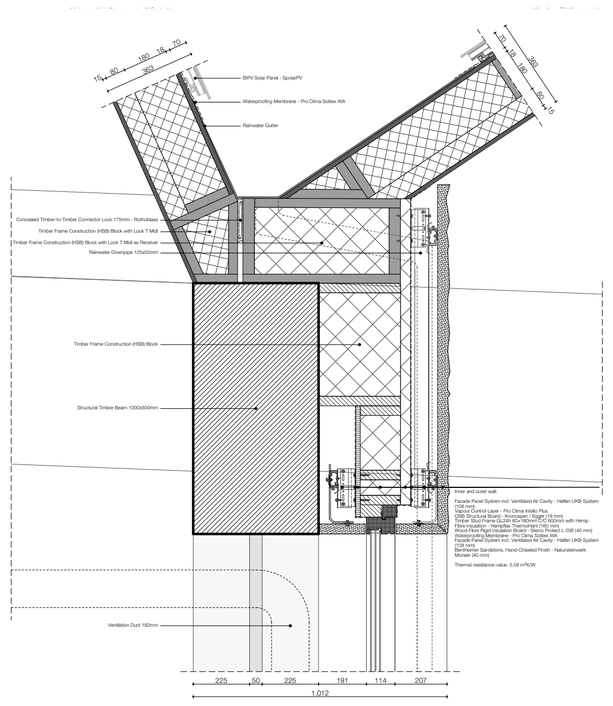

Fragment

