

Hide and Peek at the station

Rethinking informativity to serve life-value
in Helsinki Central Station

Tuomas Peippo
4949854
Explore Lab P5
12.04.2021



Information

Value

Information

Capacity to inform and be informed
in relation to a particular psychosocial problem.

Value


Originally qualitative surplus-value of life.


Information-**power**


Capacity to inform and be informed
in relation to a particular psychosocial problem.


Life-value


Originally qualitative surplus-value of life.

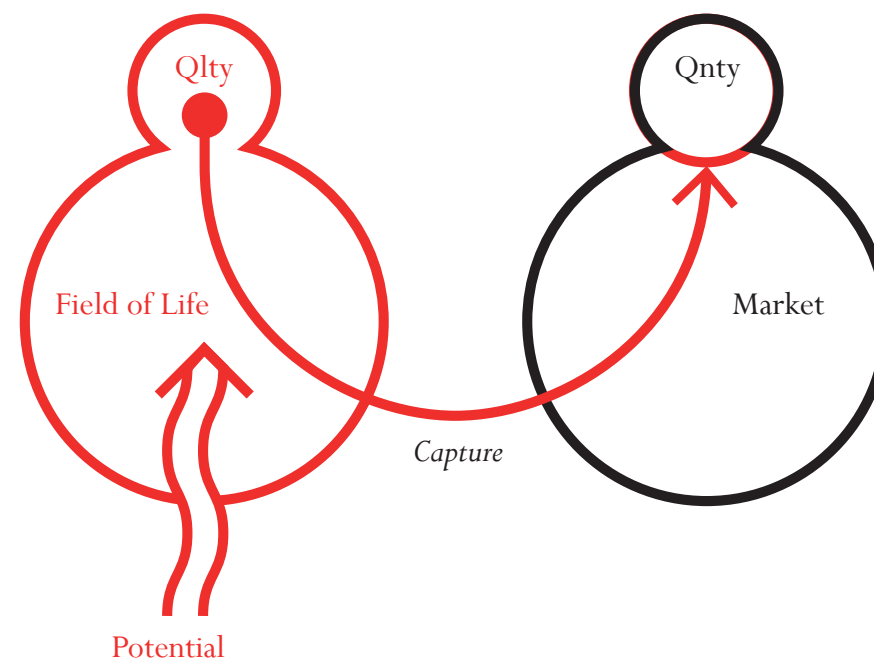


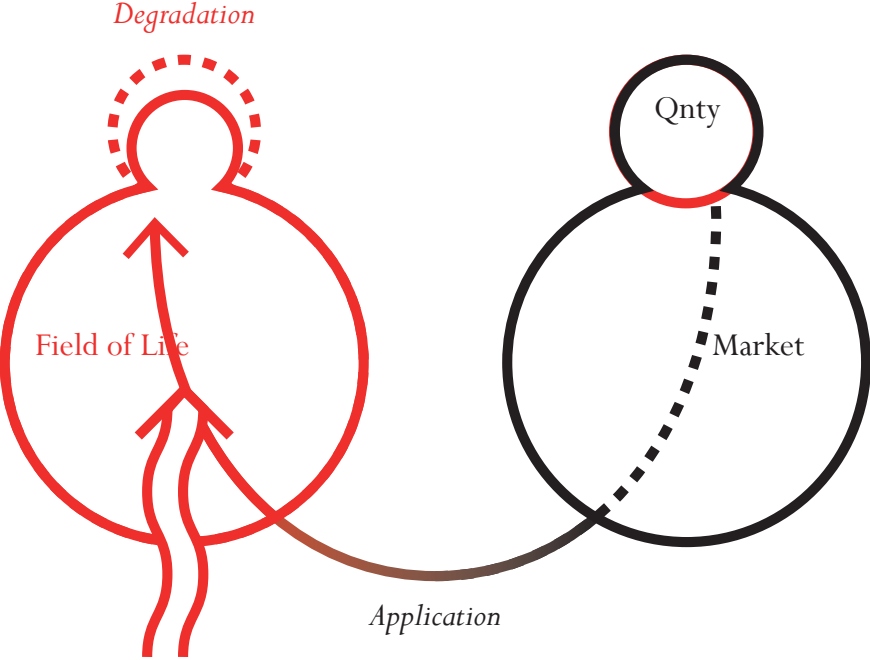


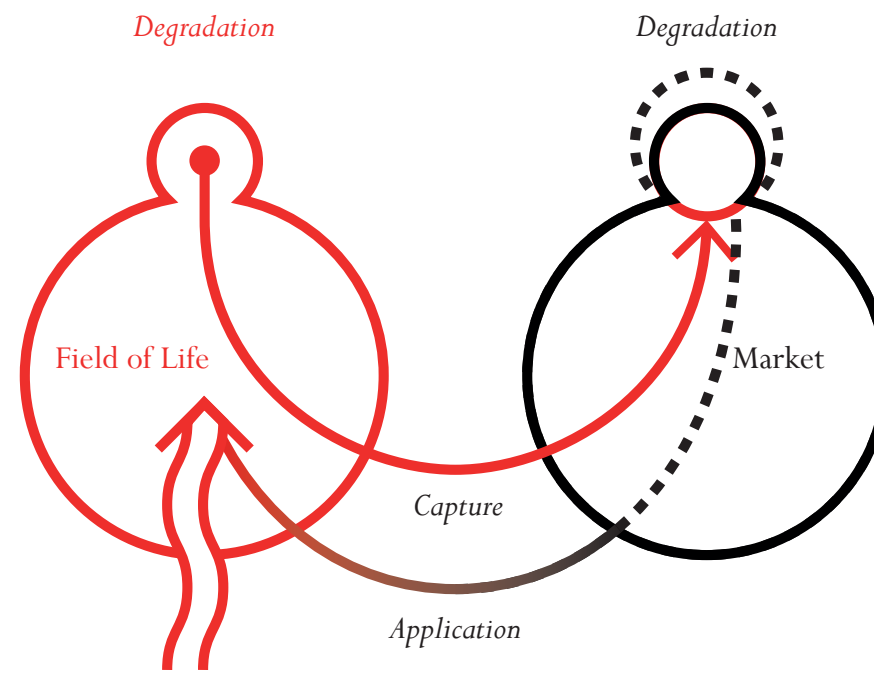


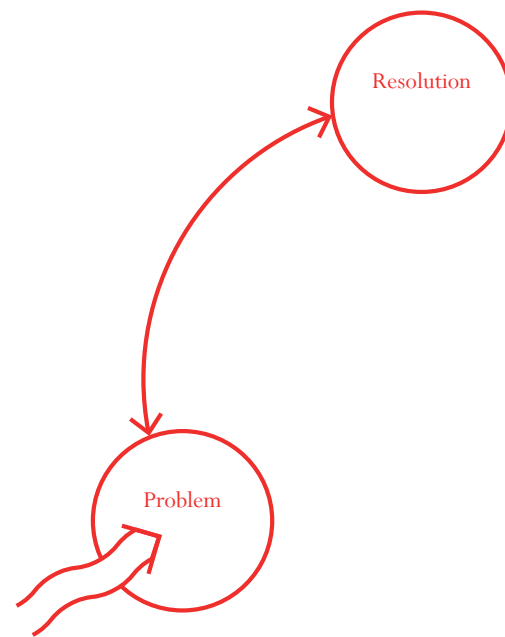


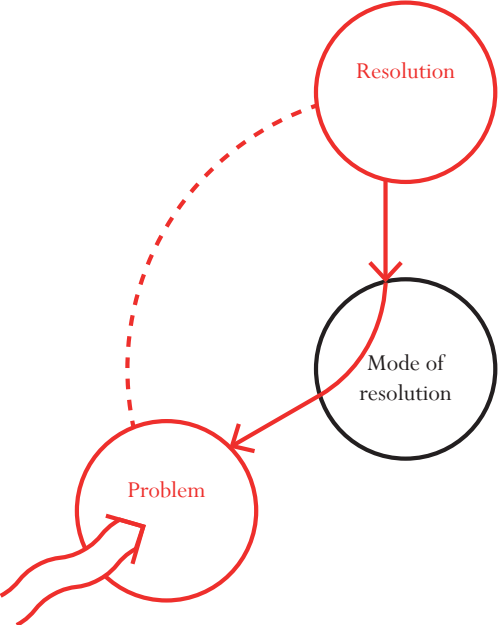

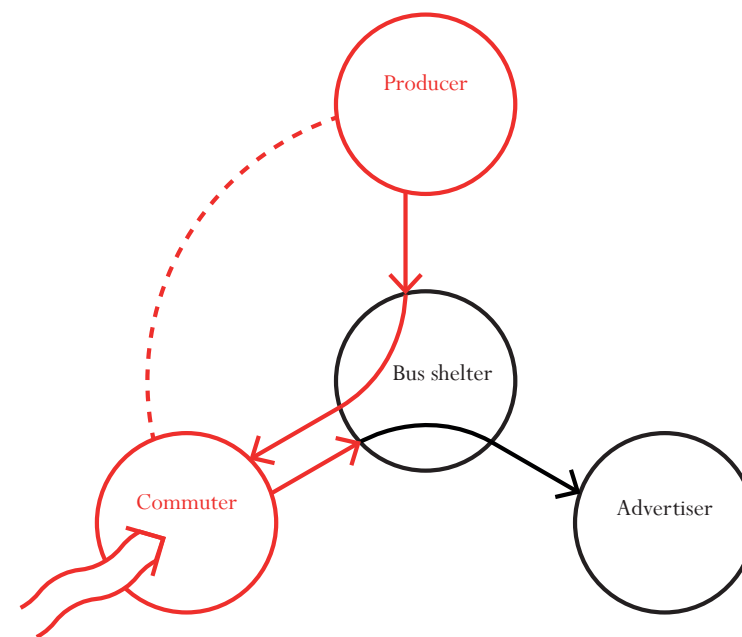


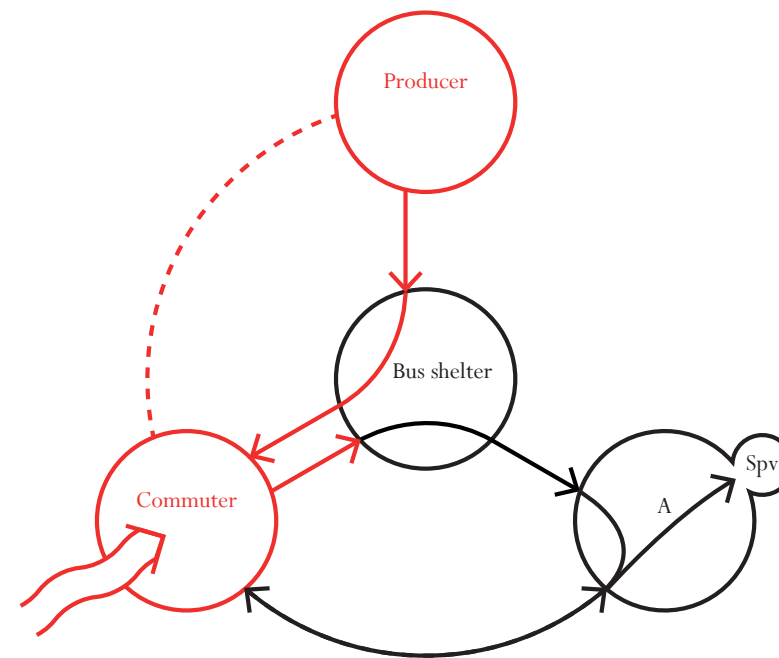

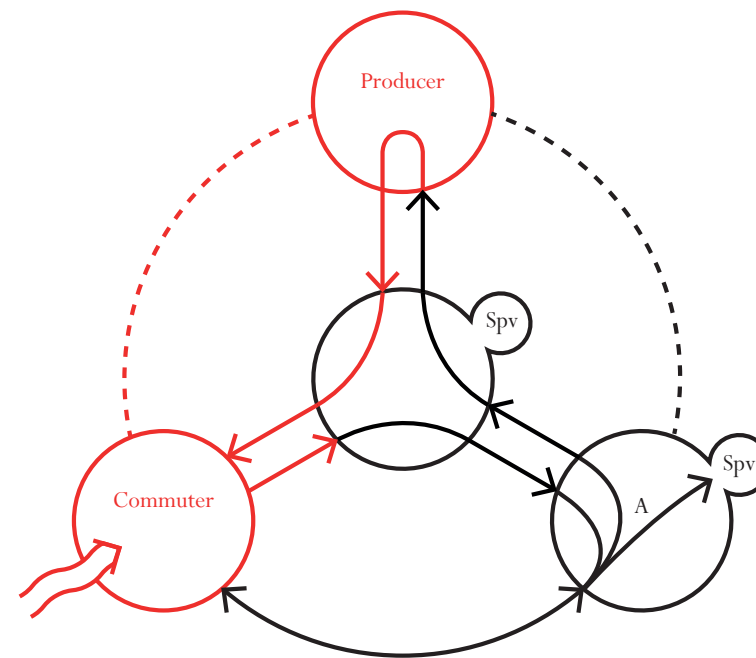

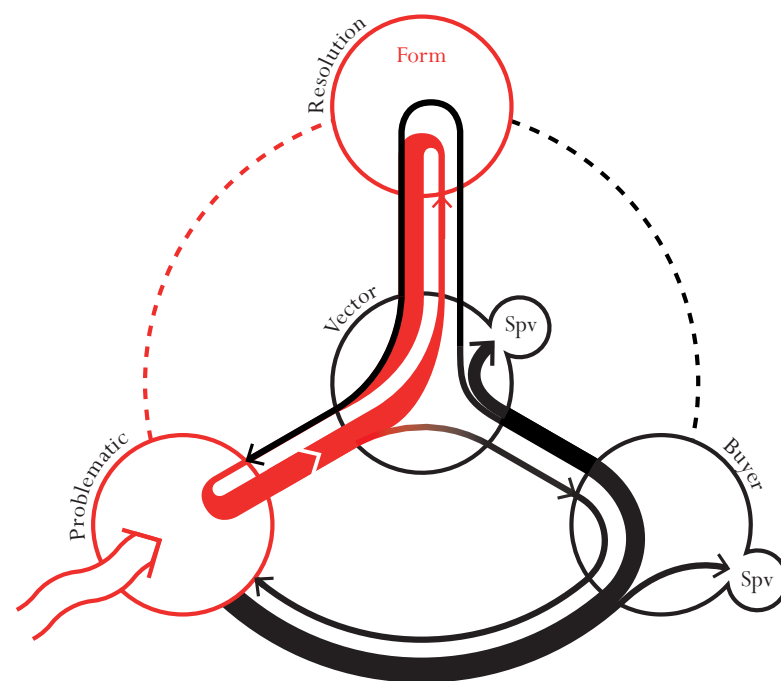




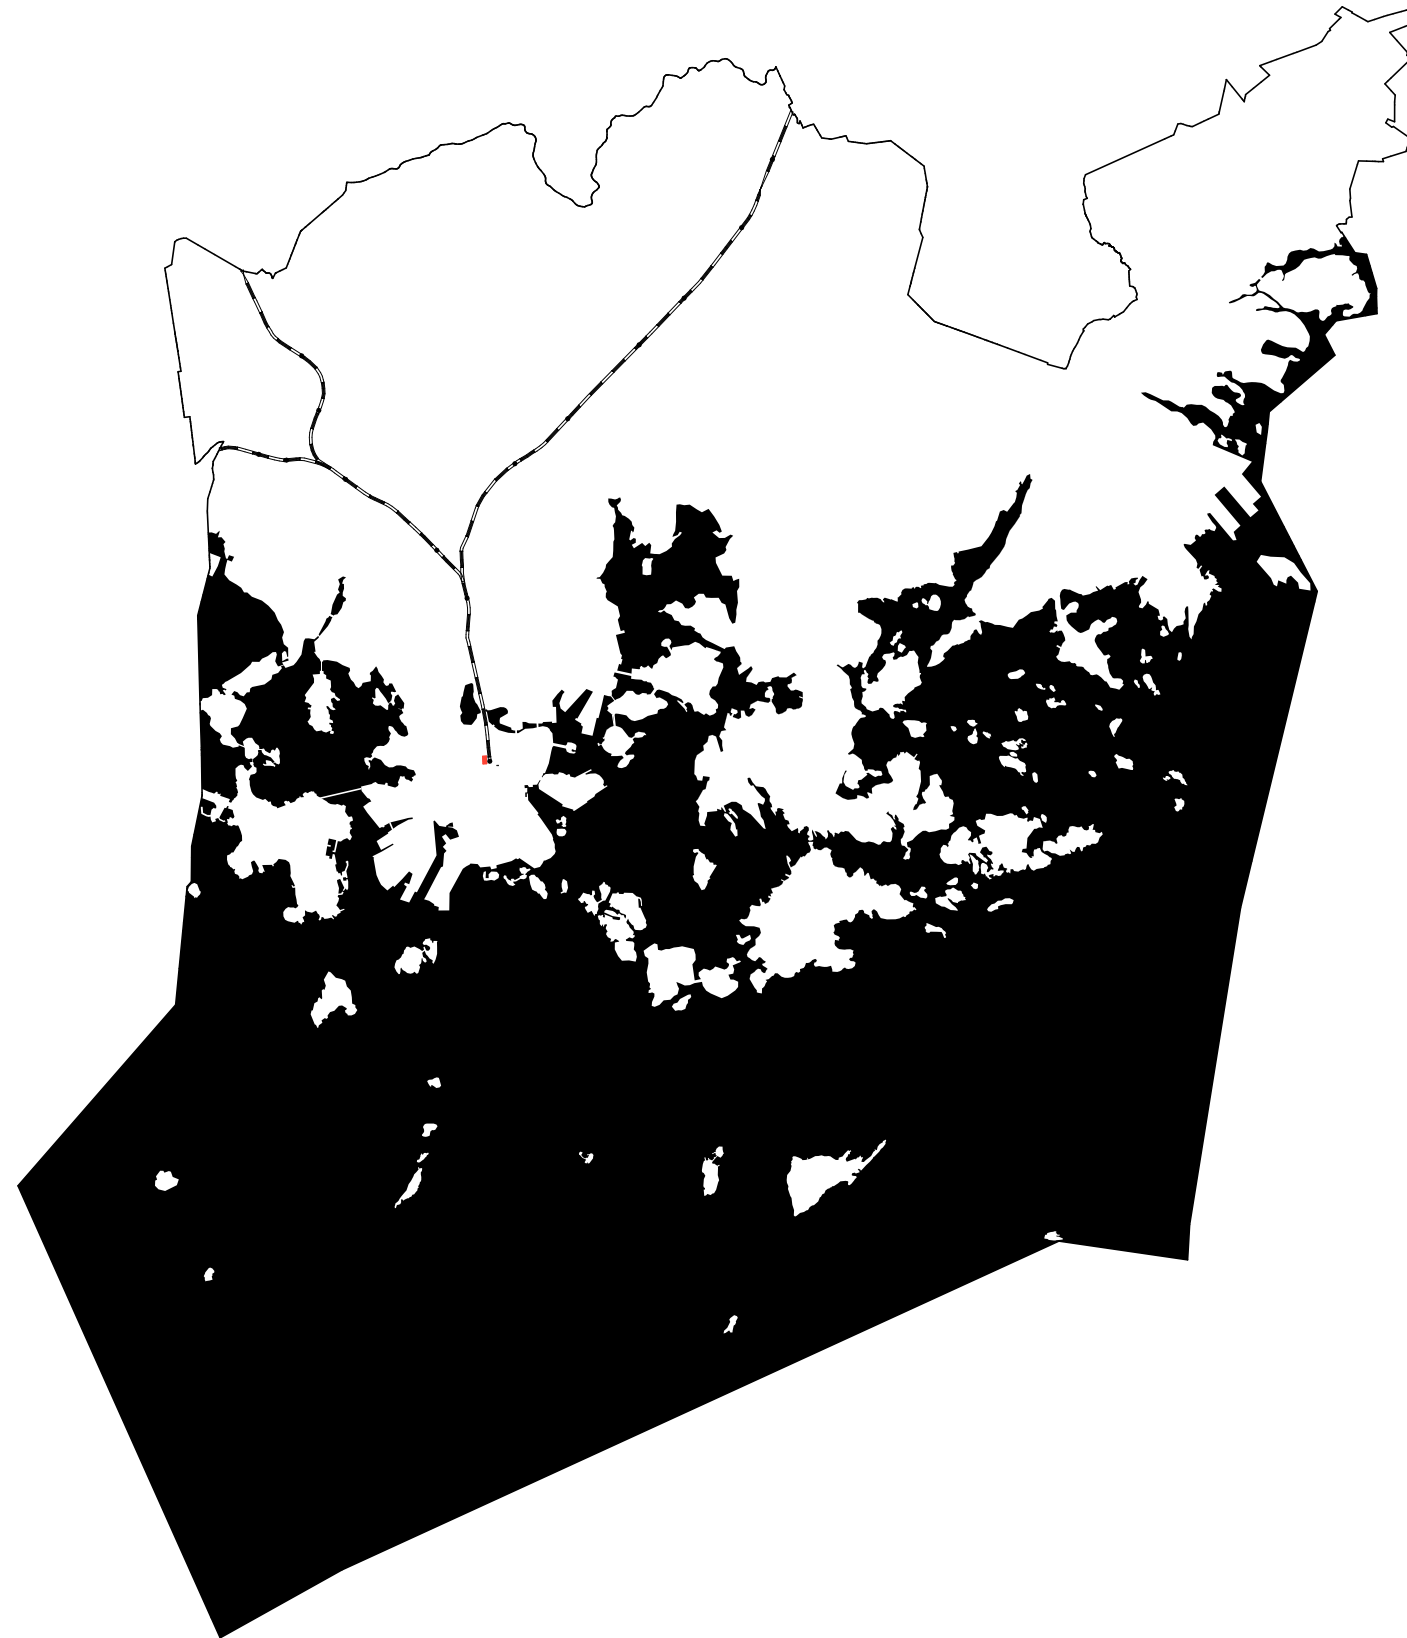





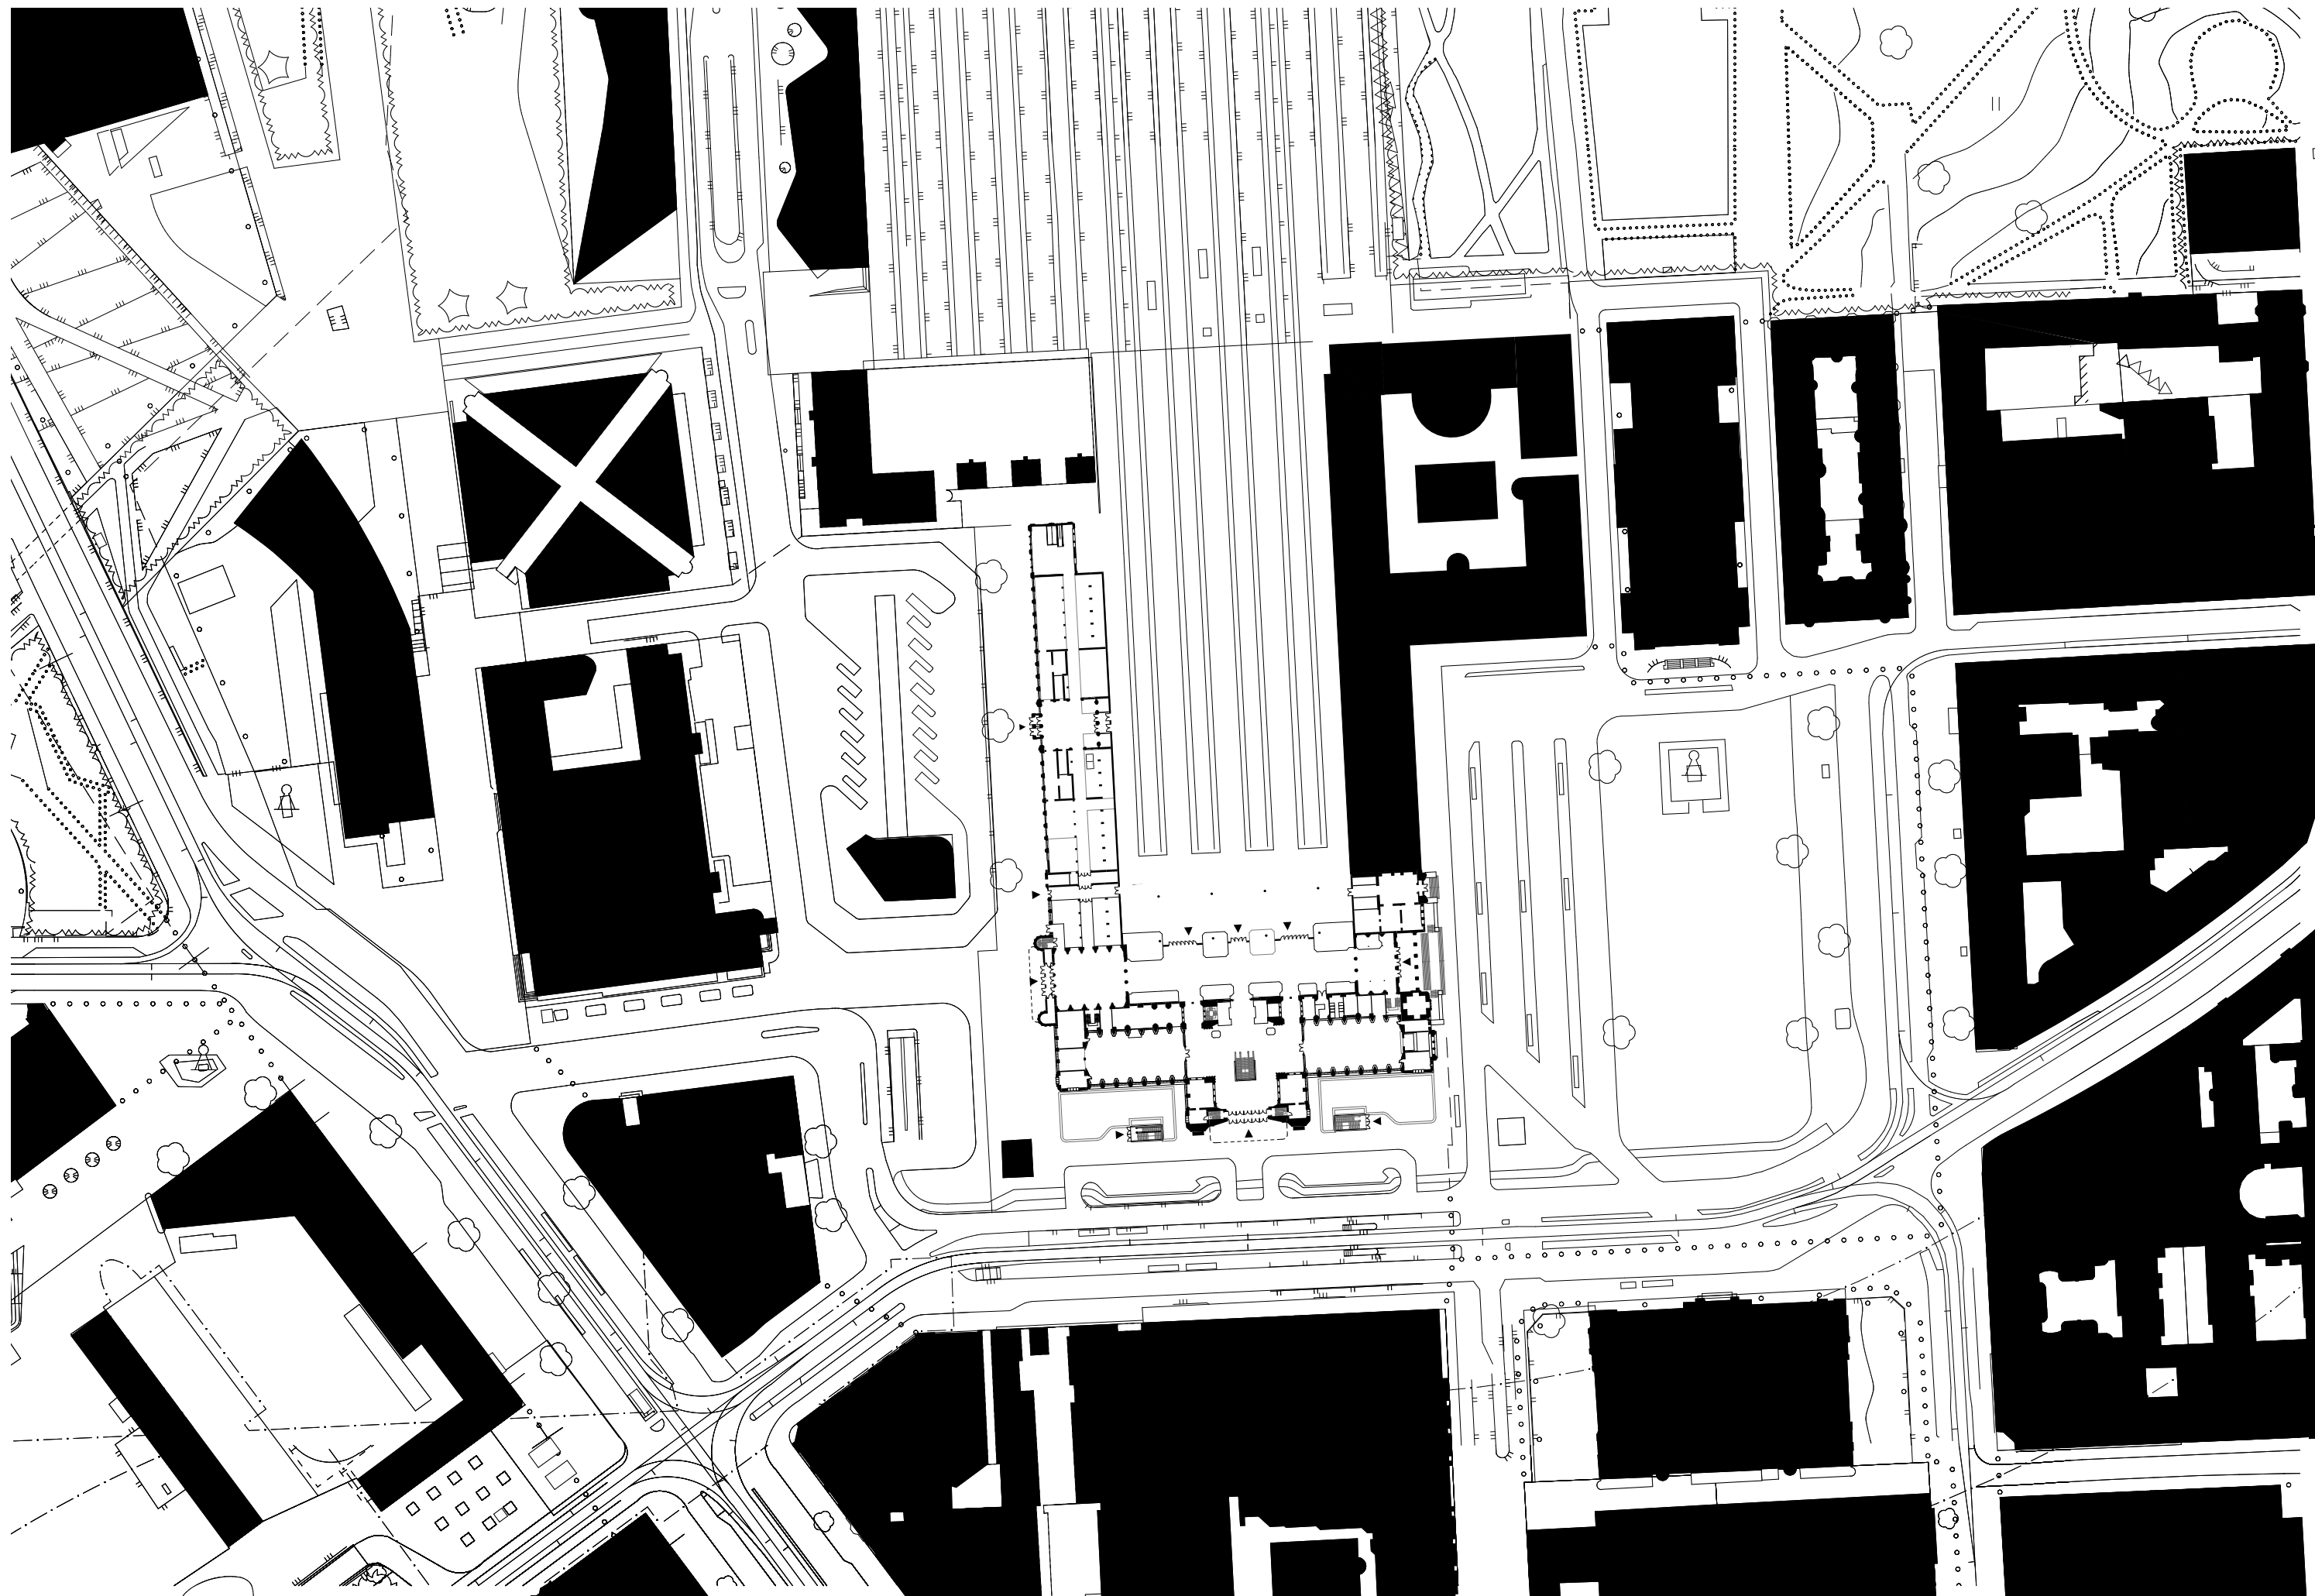





Pietinen, M. (1938). *Rautatieasema*.
Museovirasto, Helsinki. Retrieved from
<https://museovirasto.finna>.










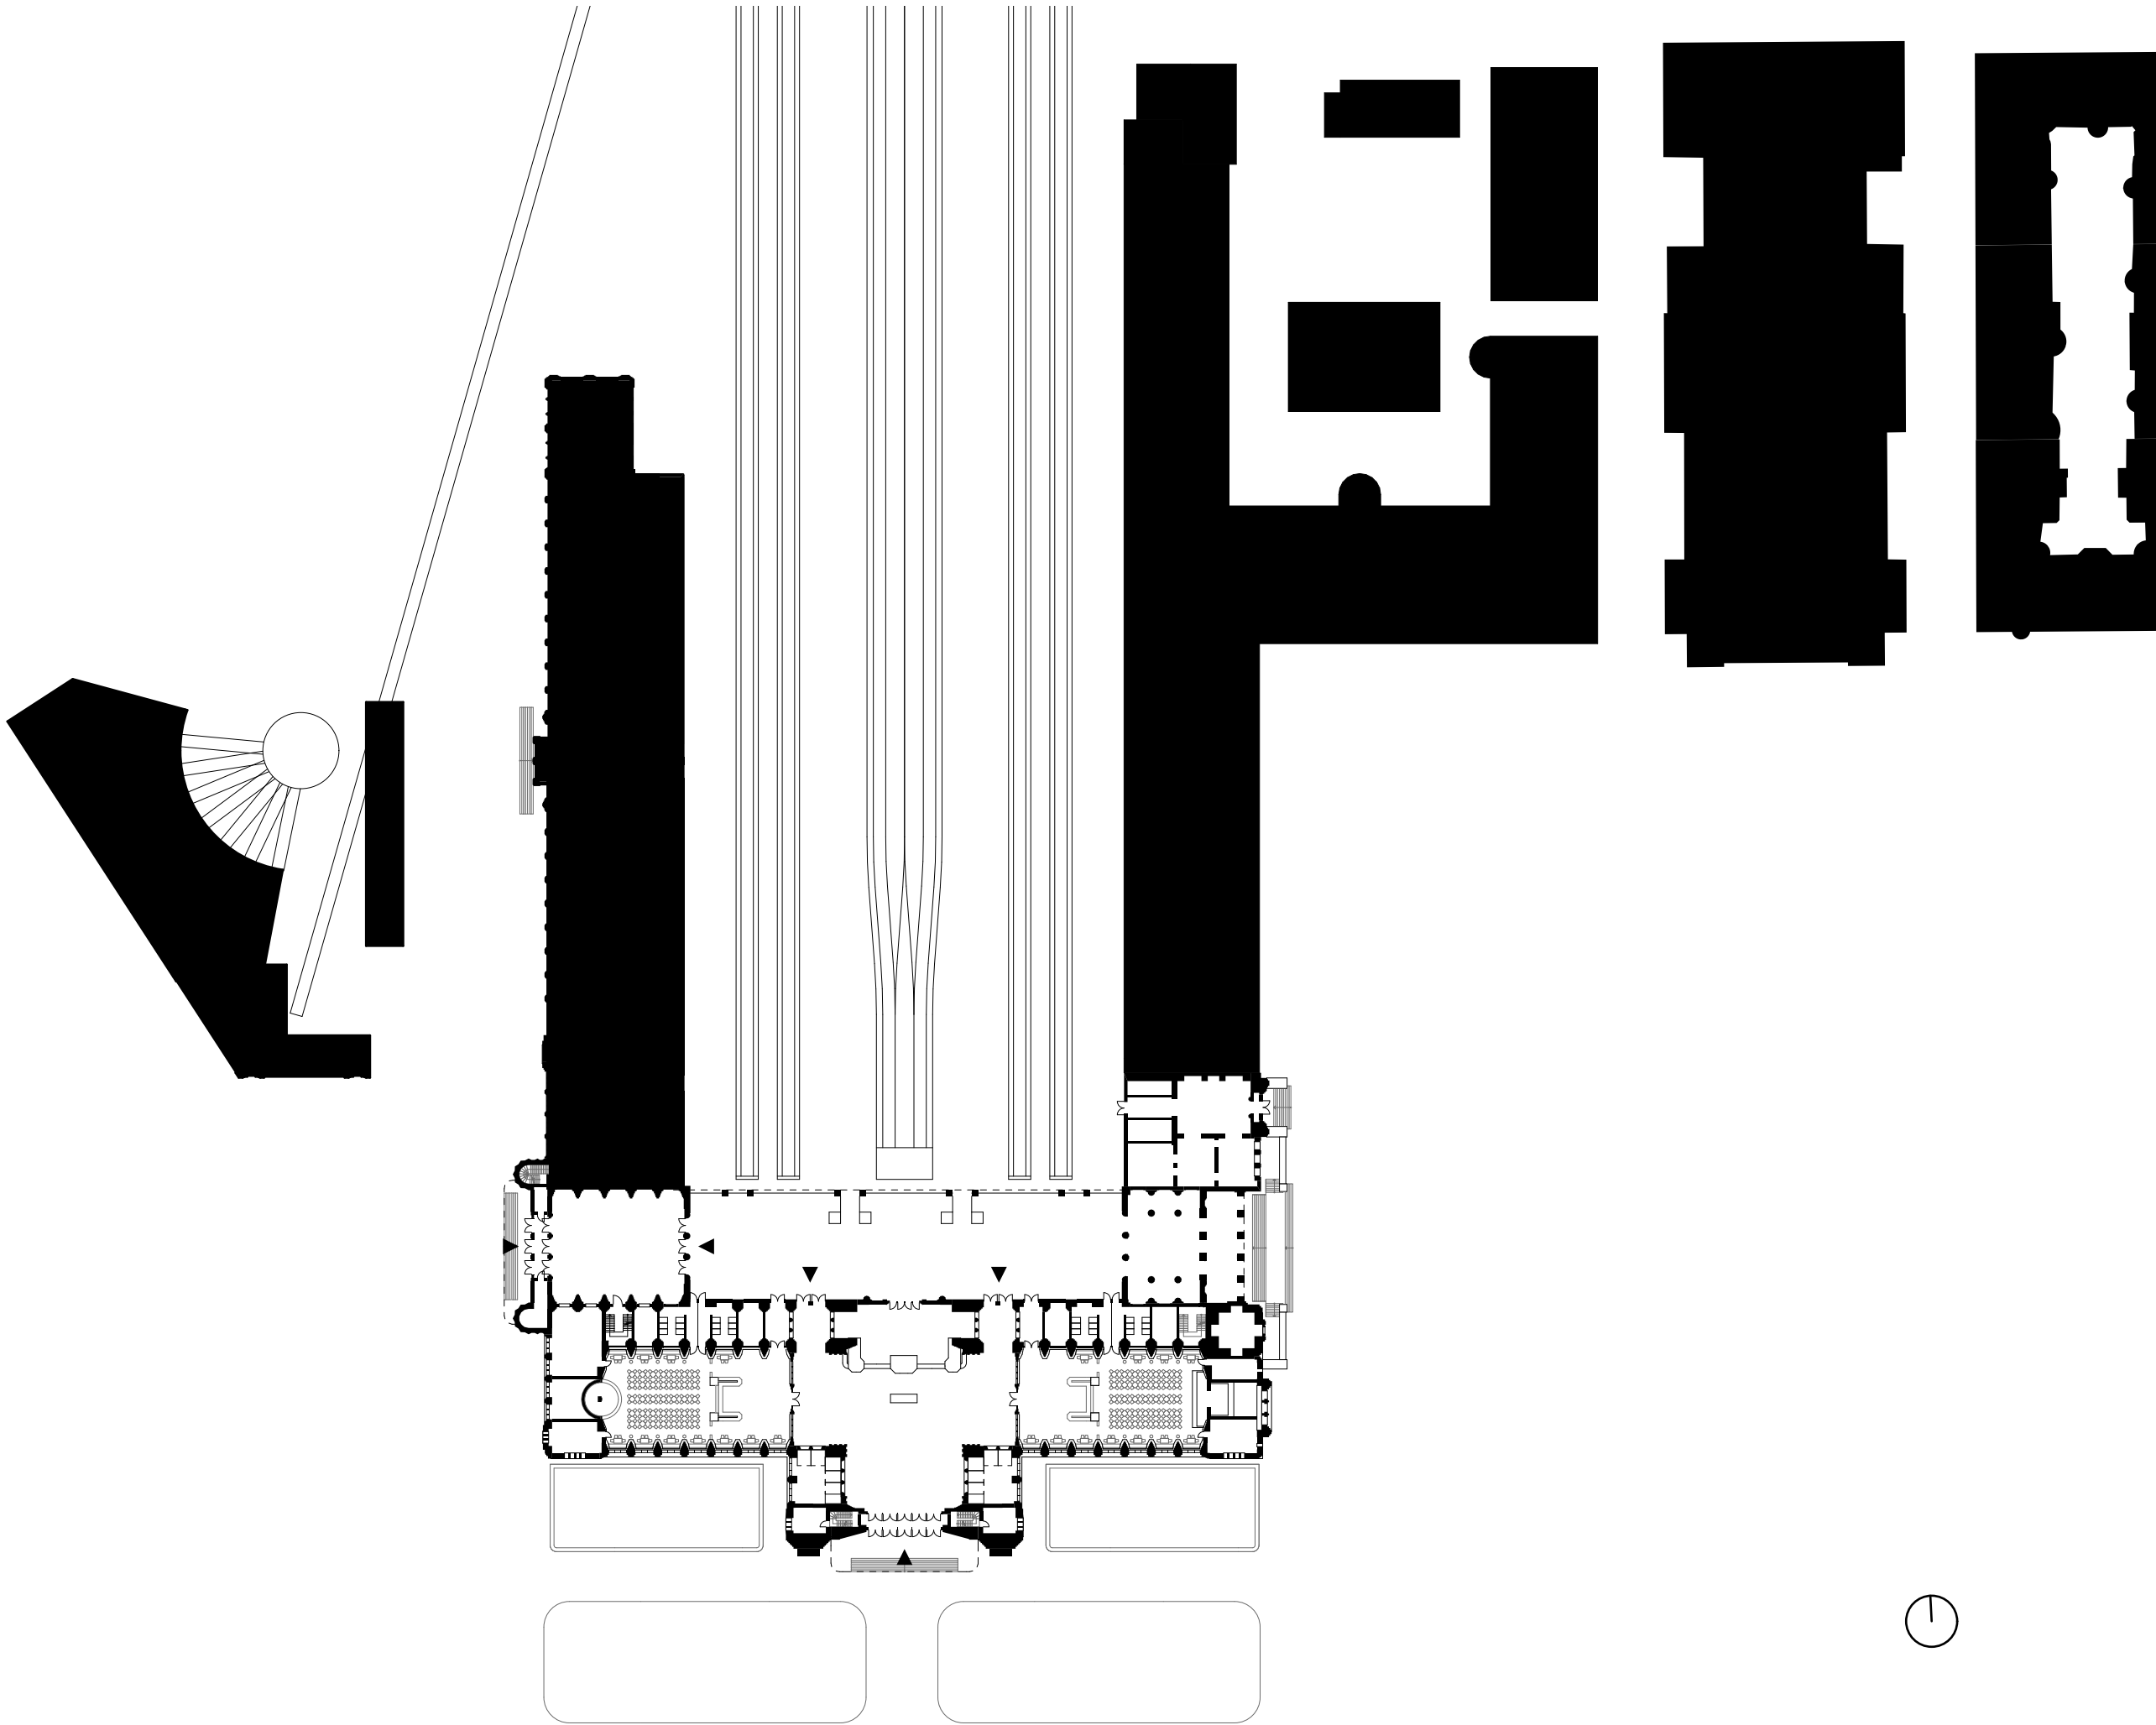


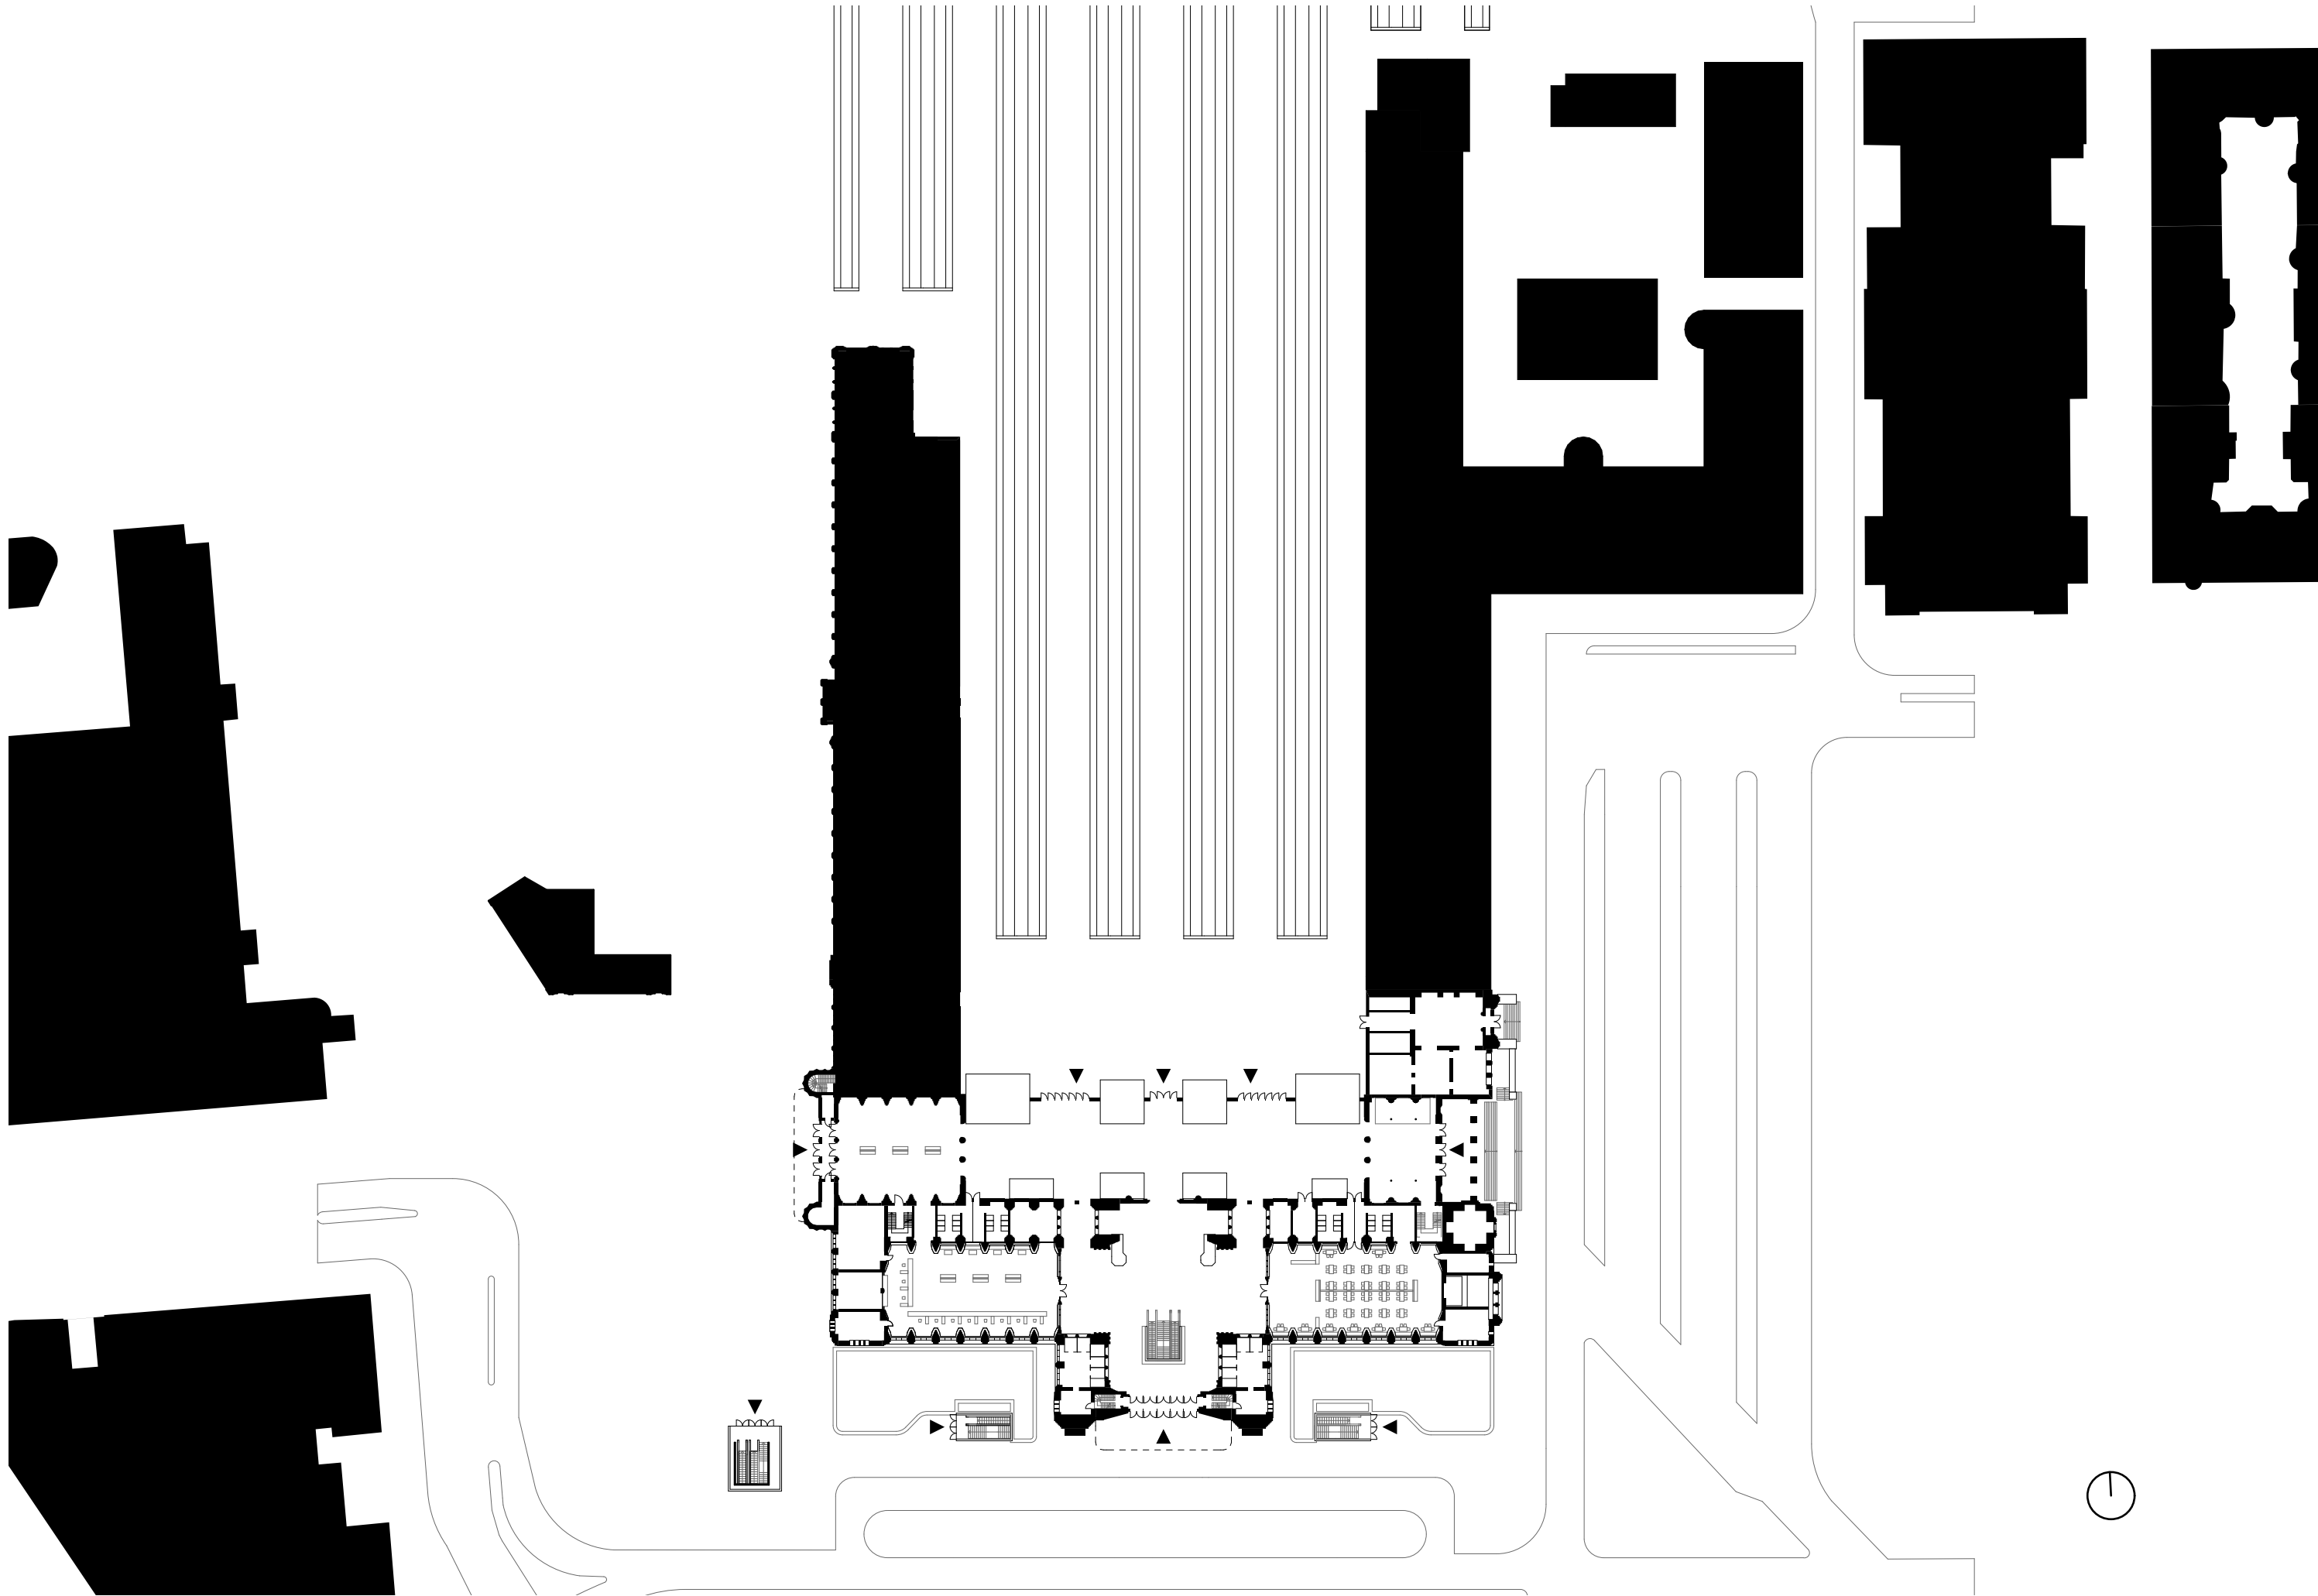


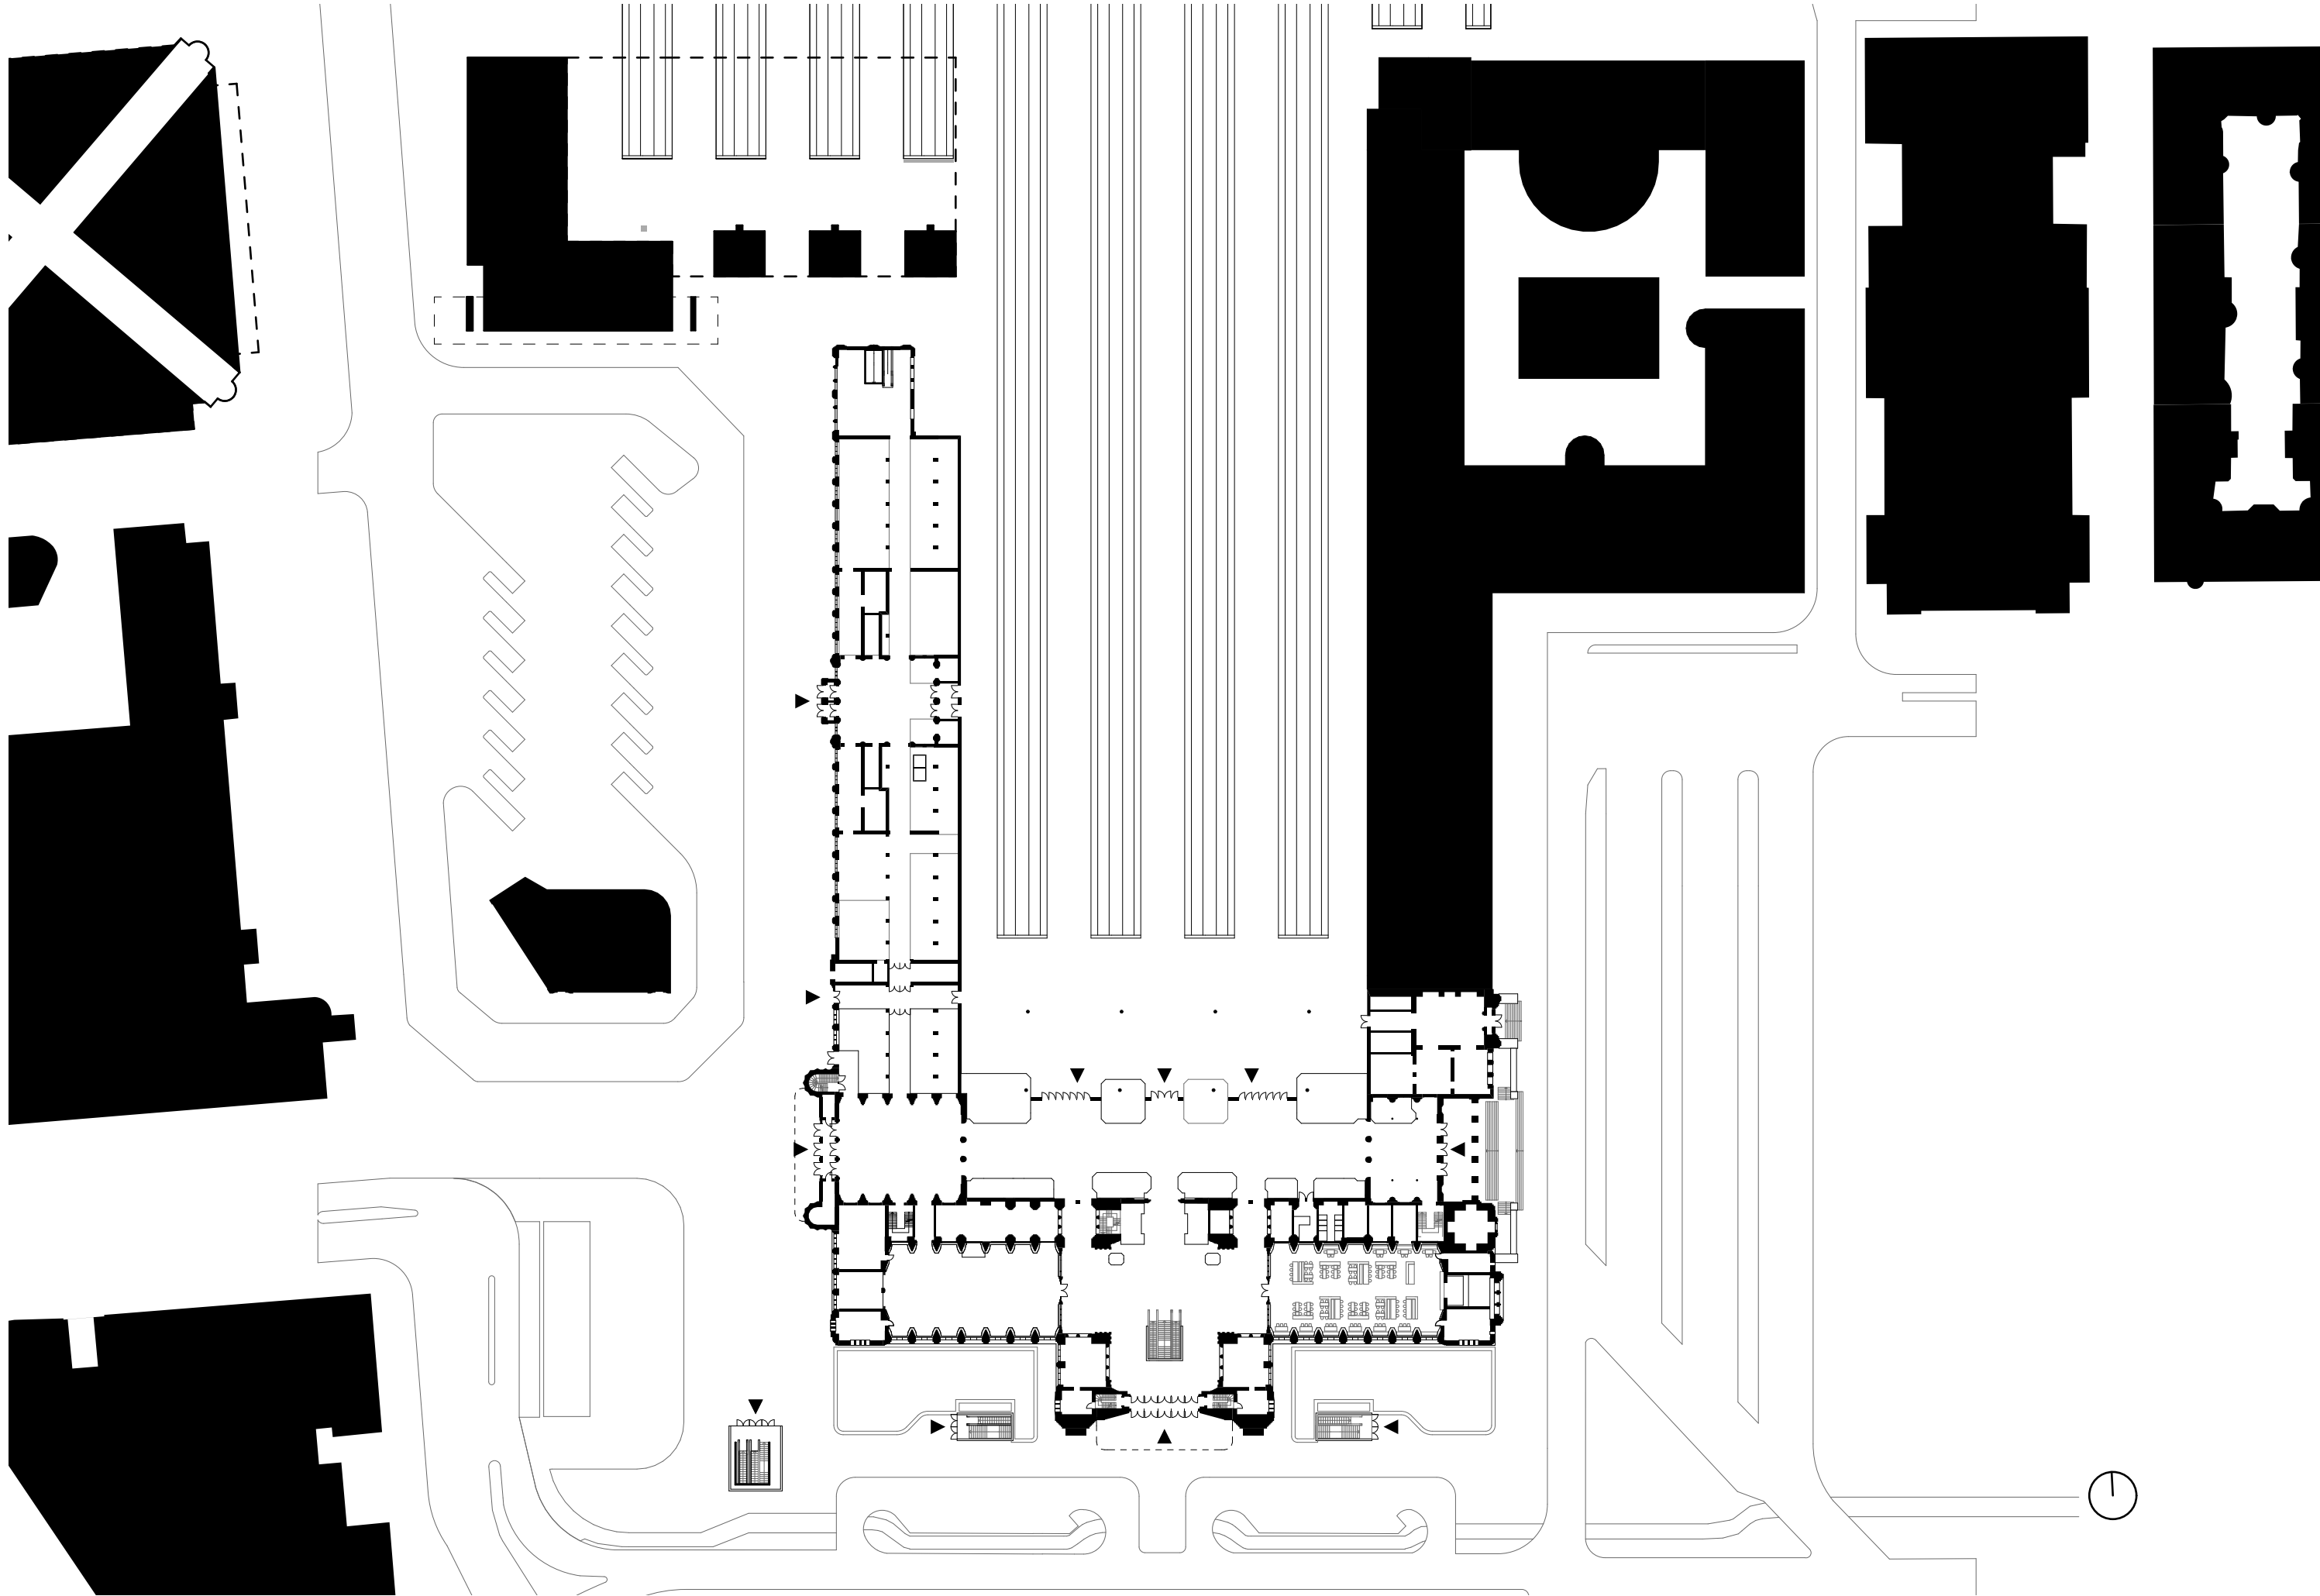

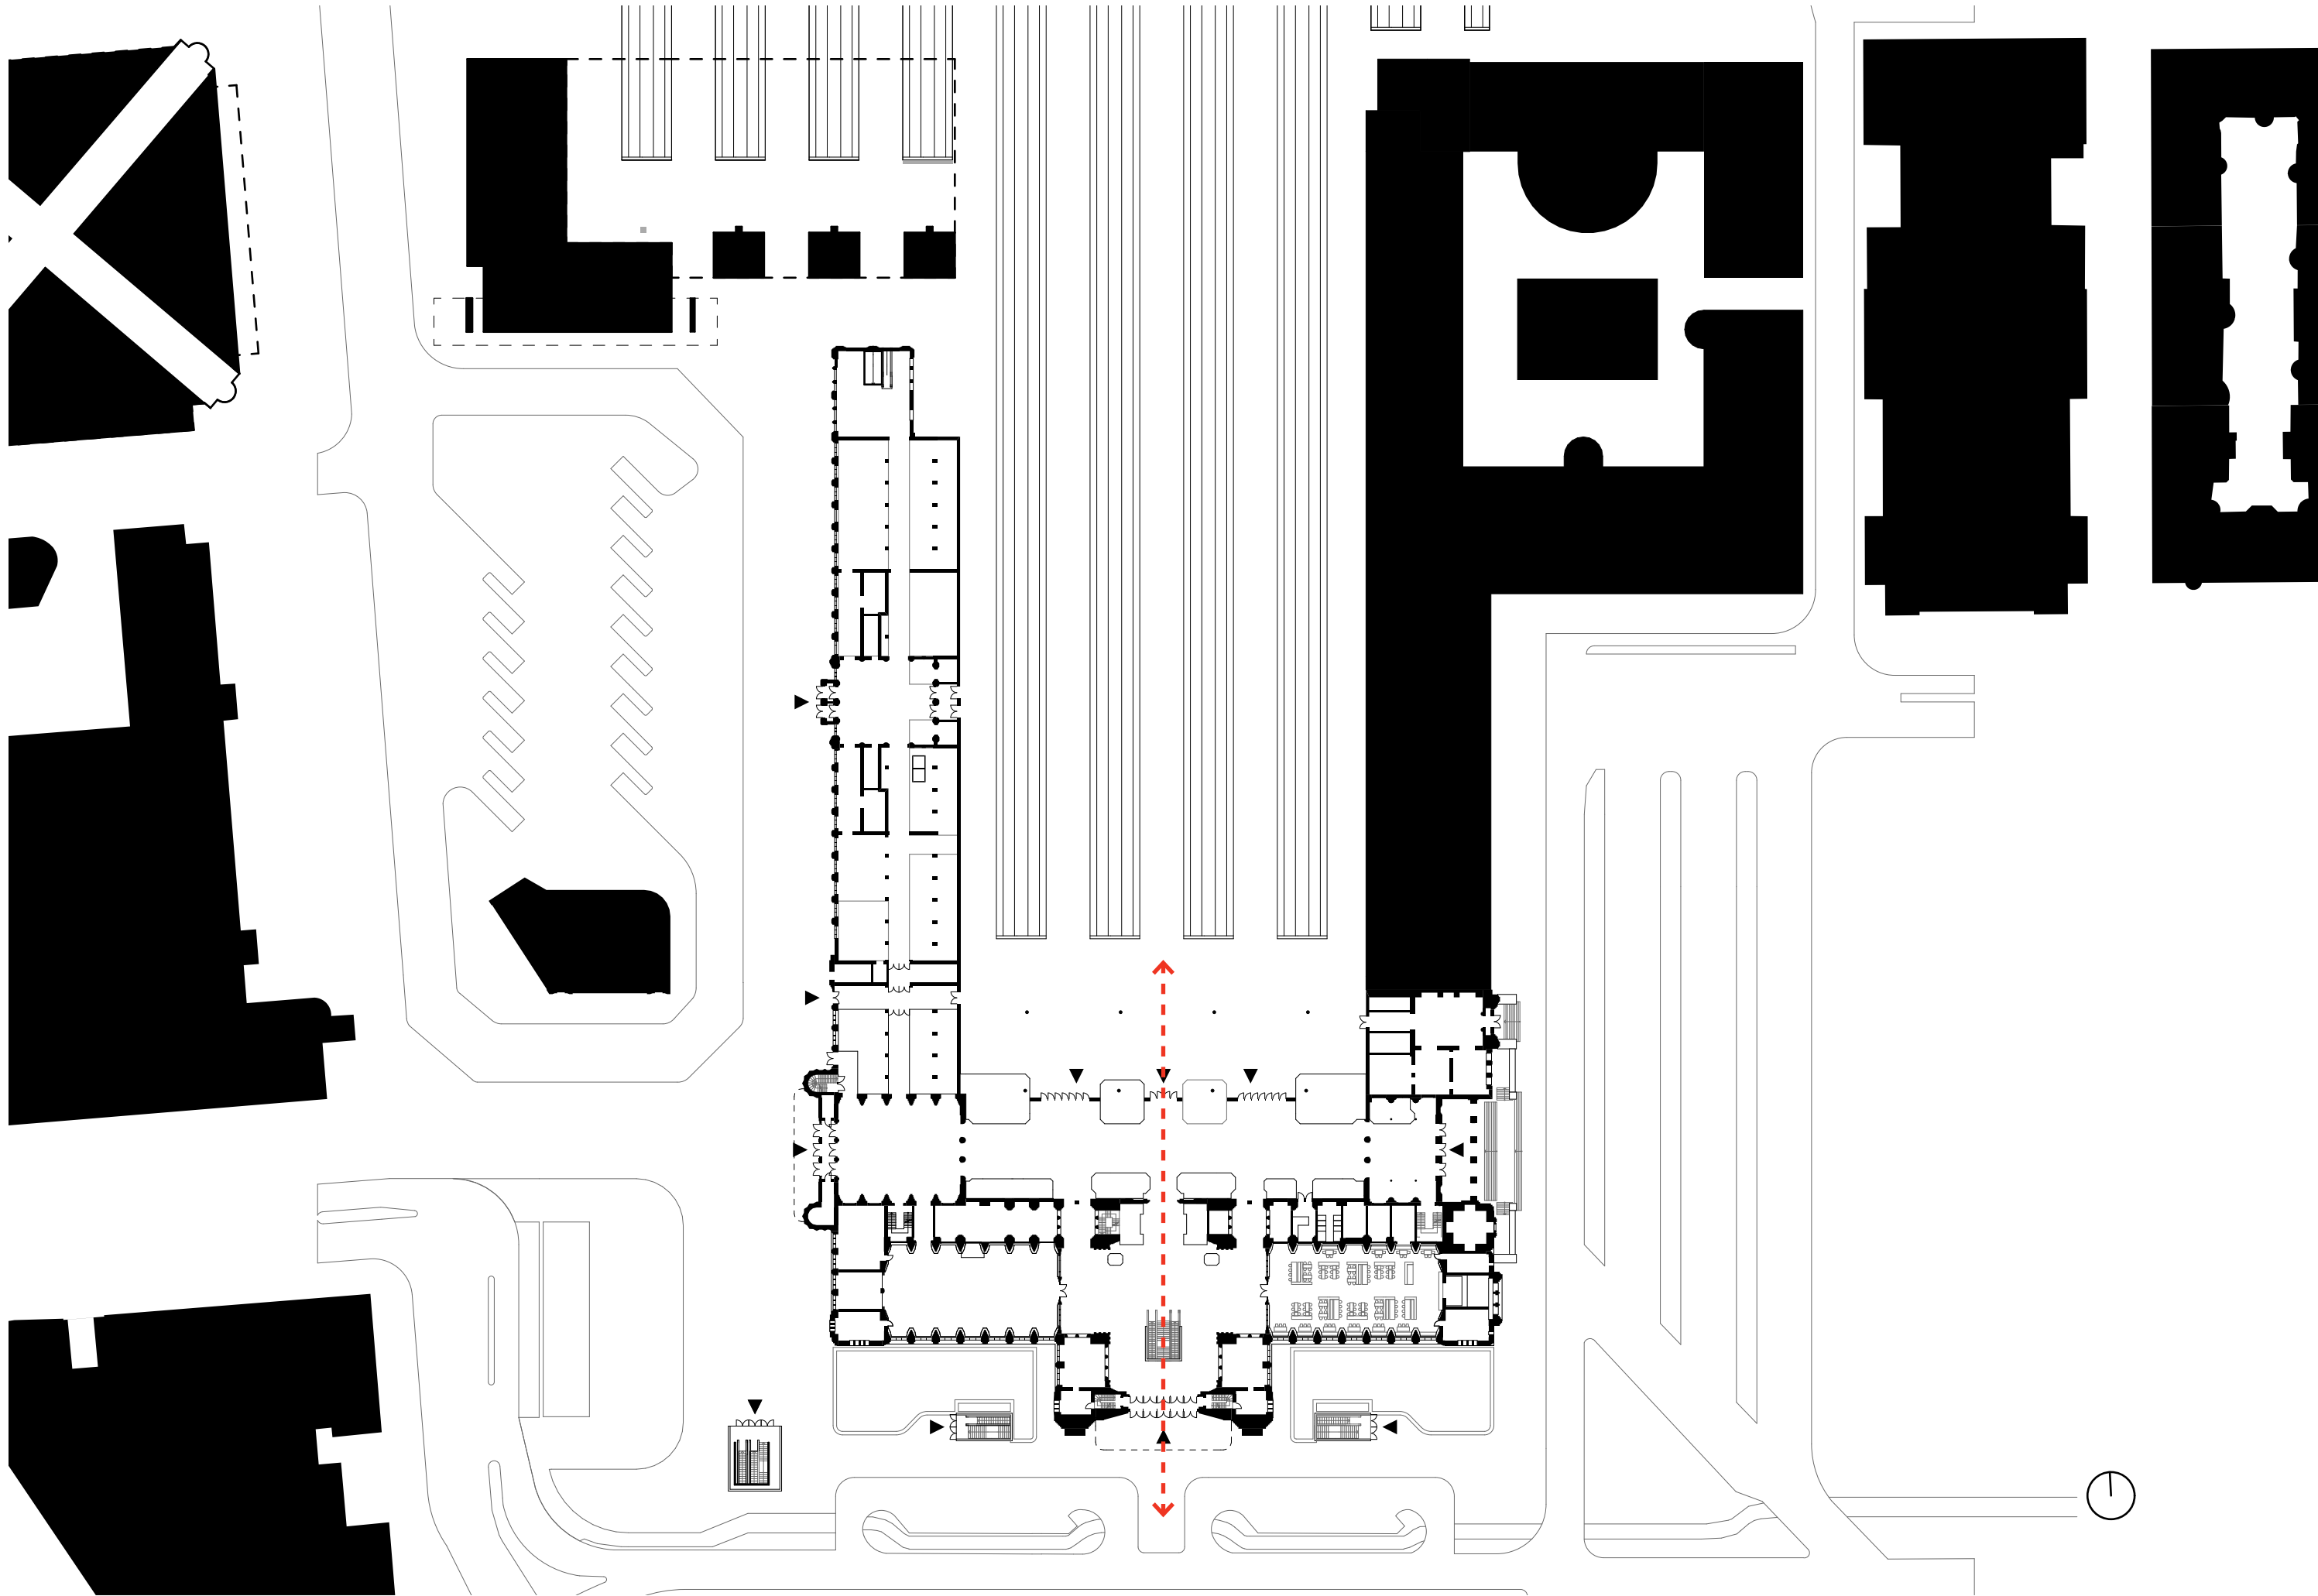

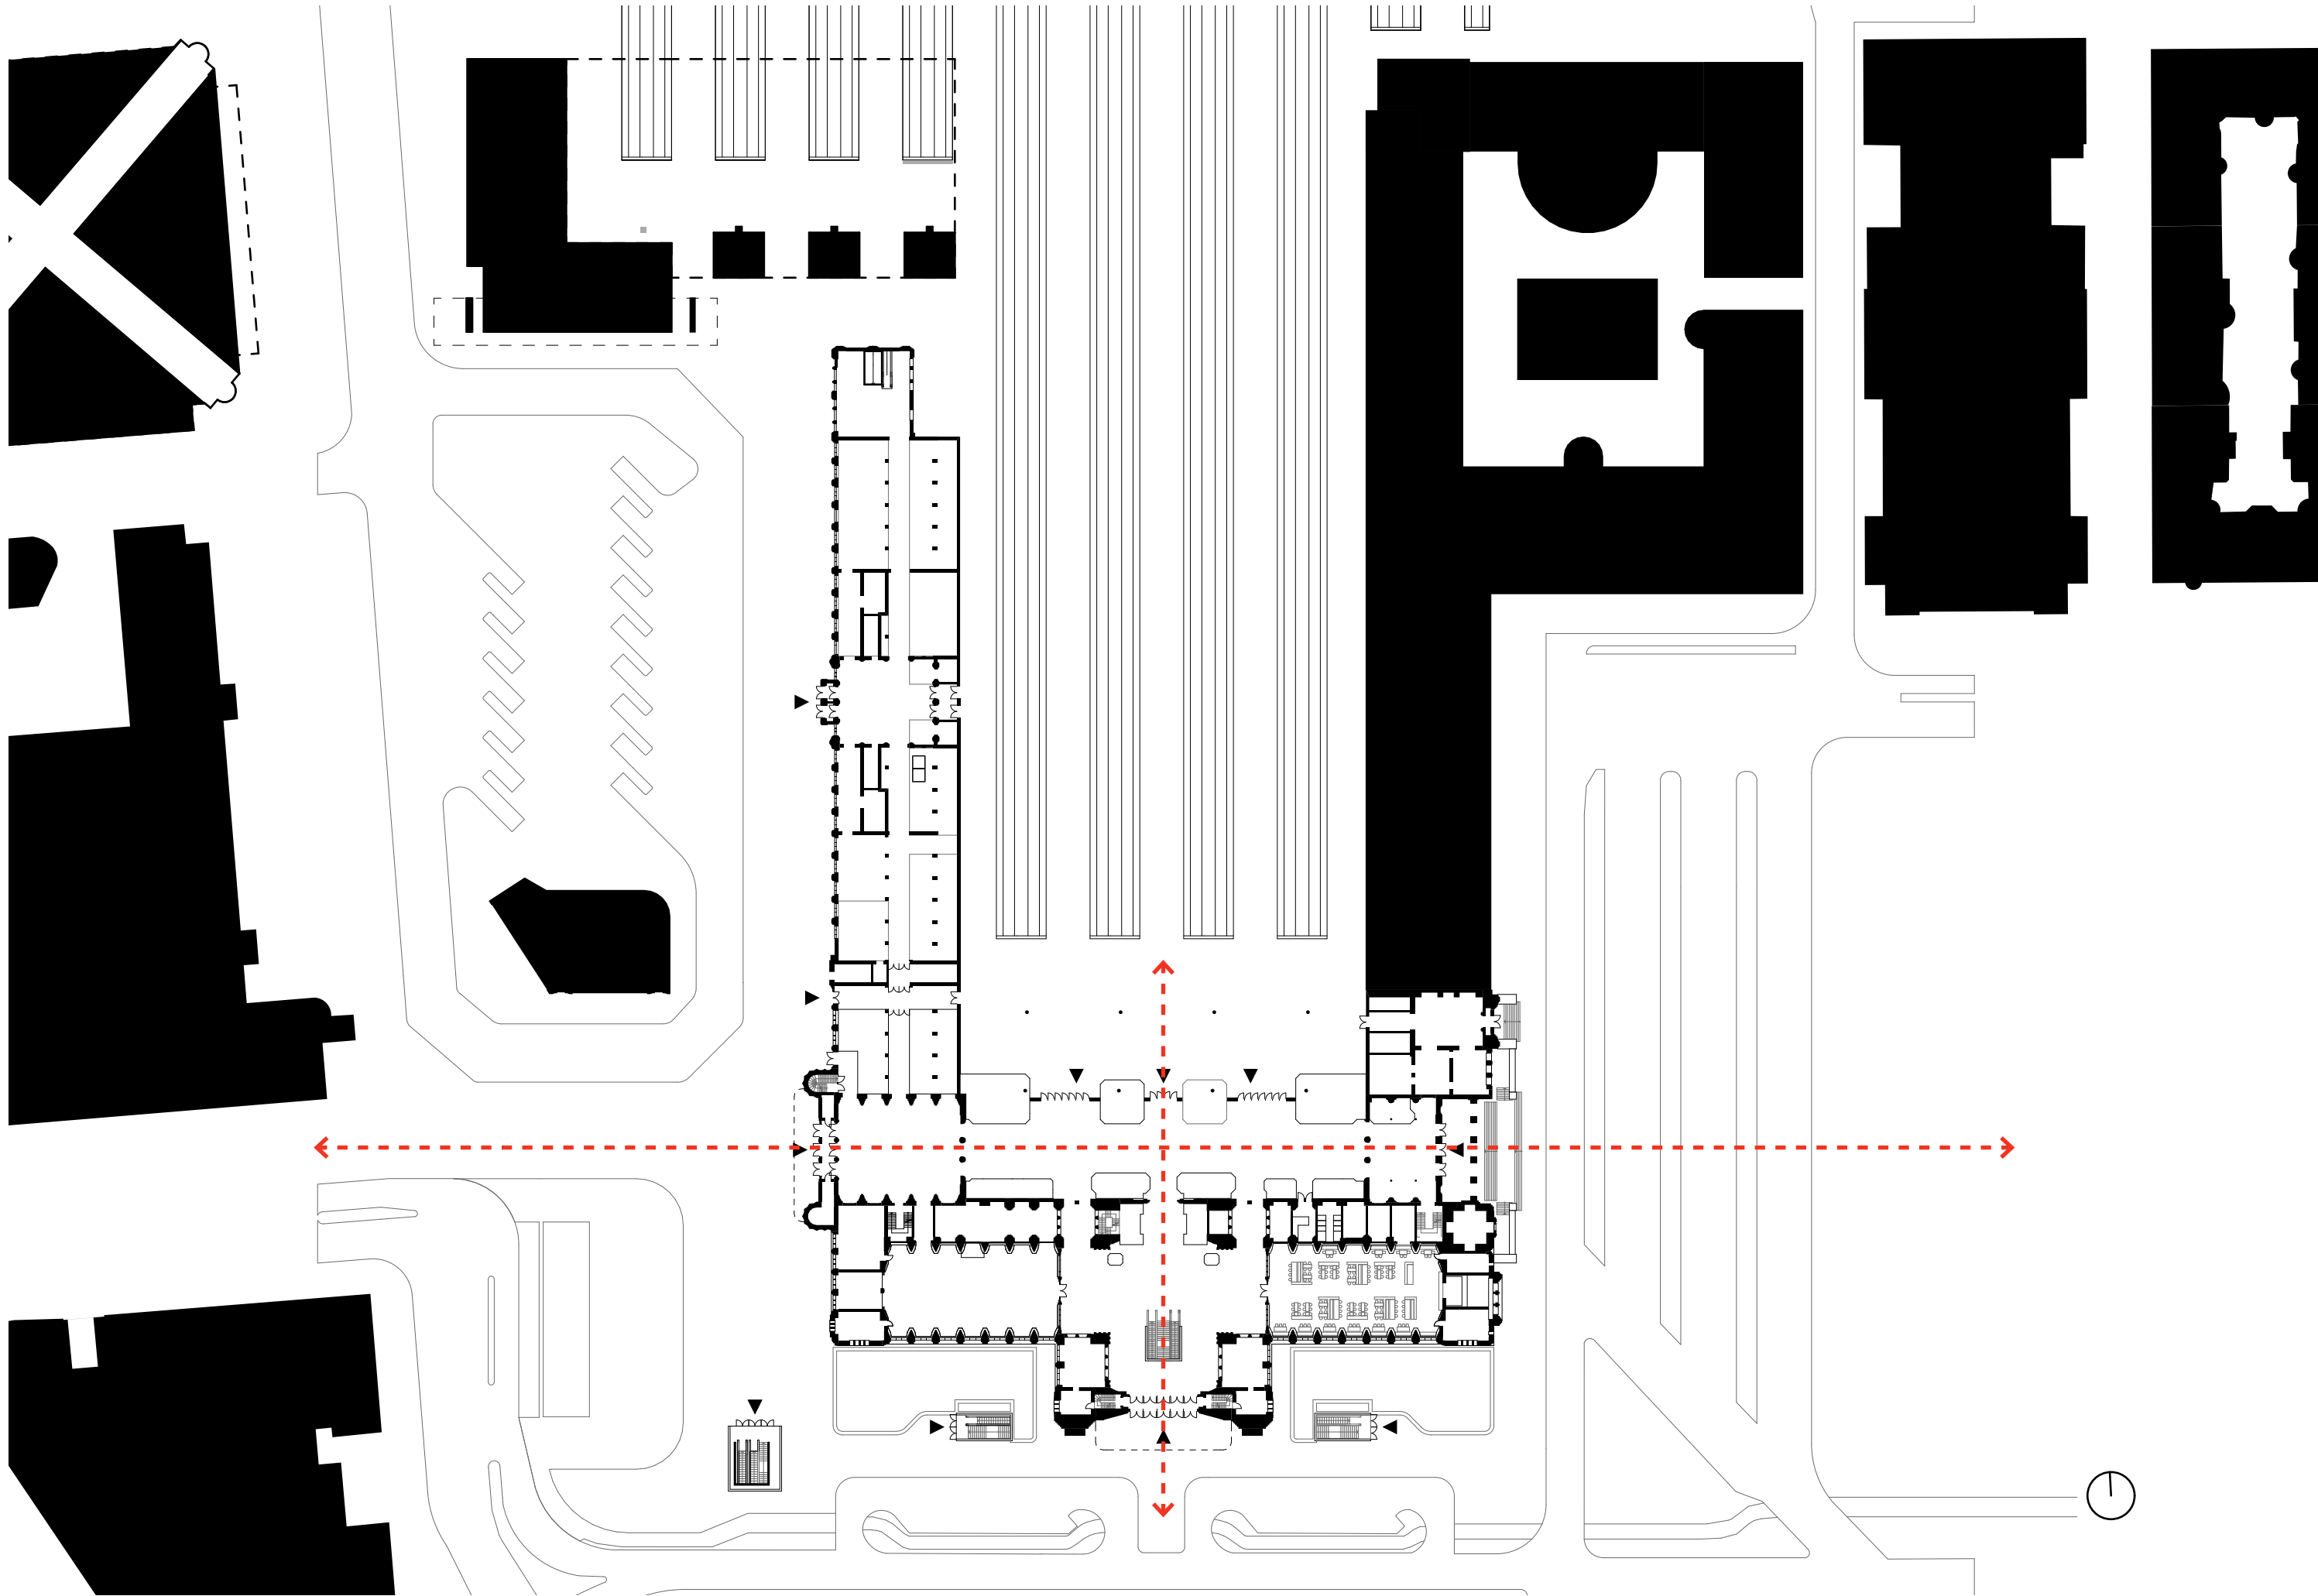

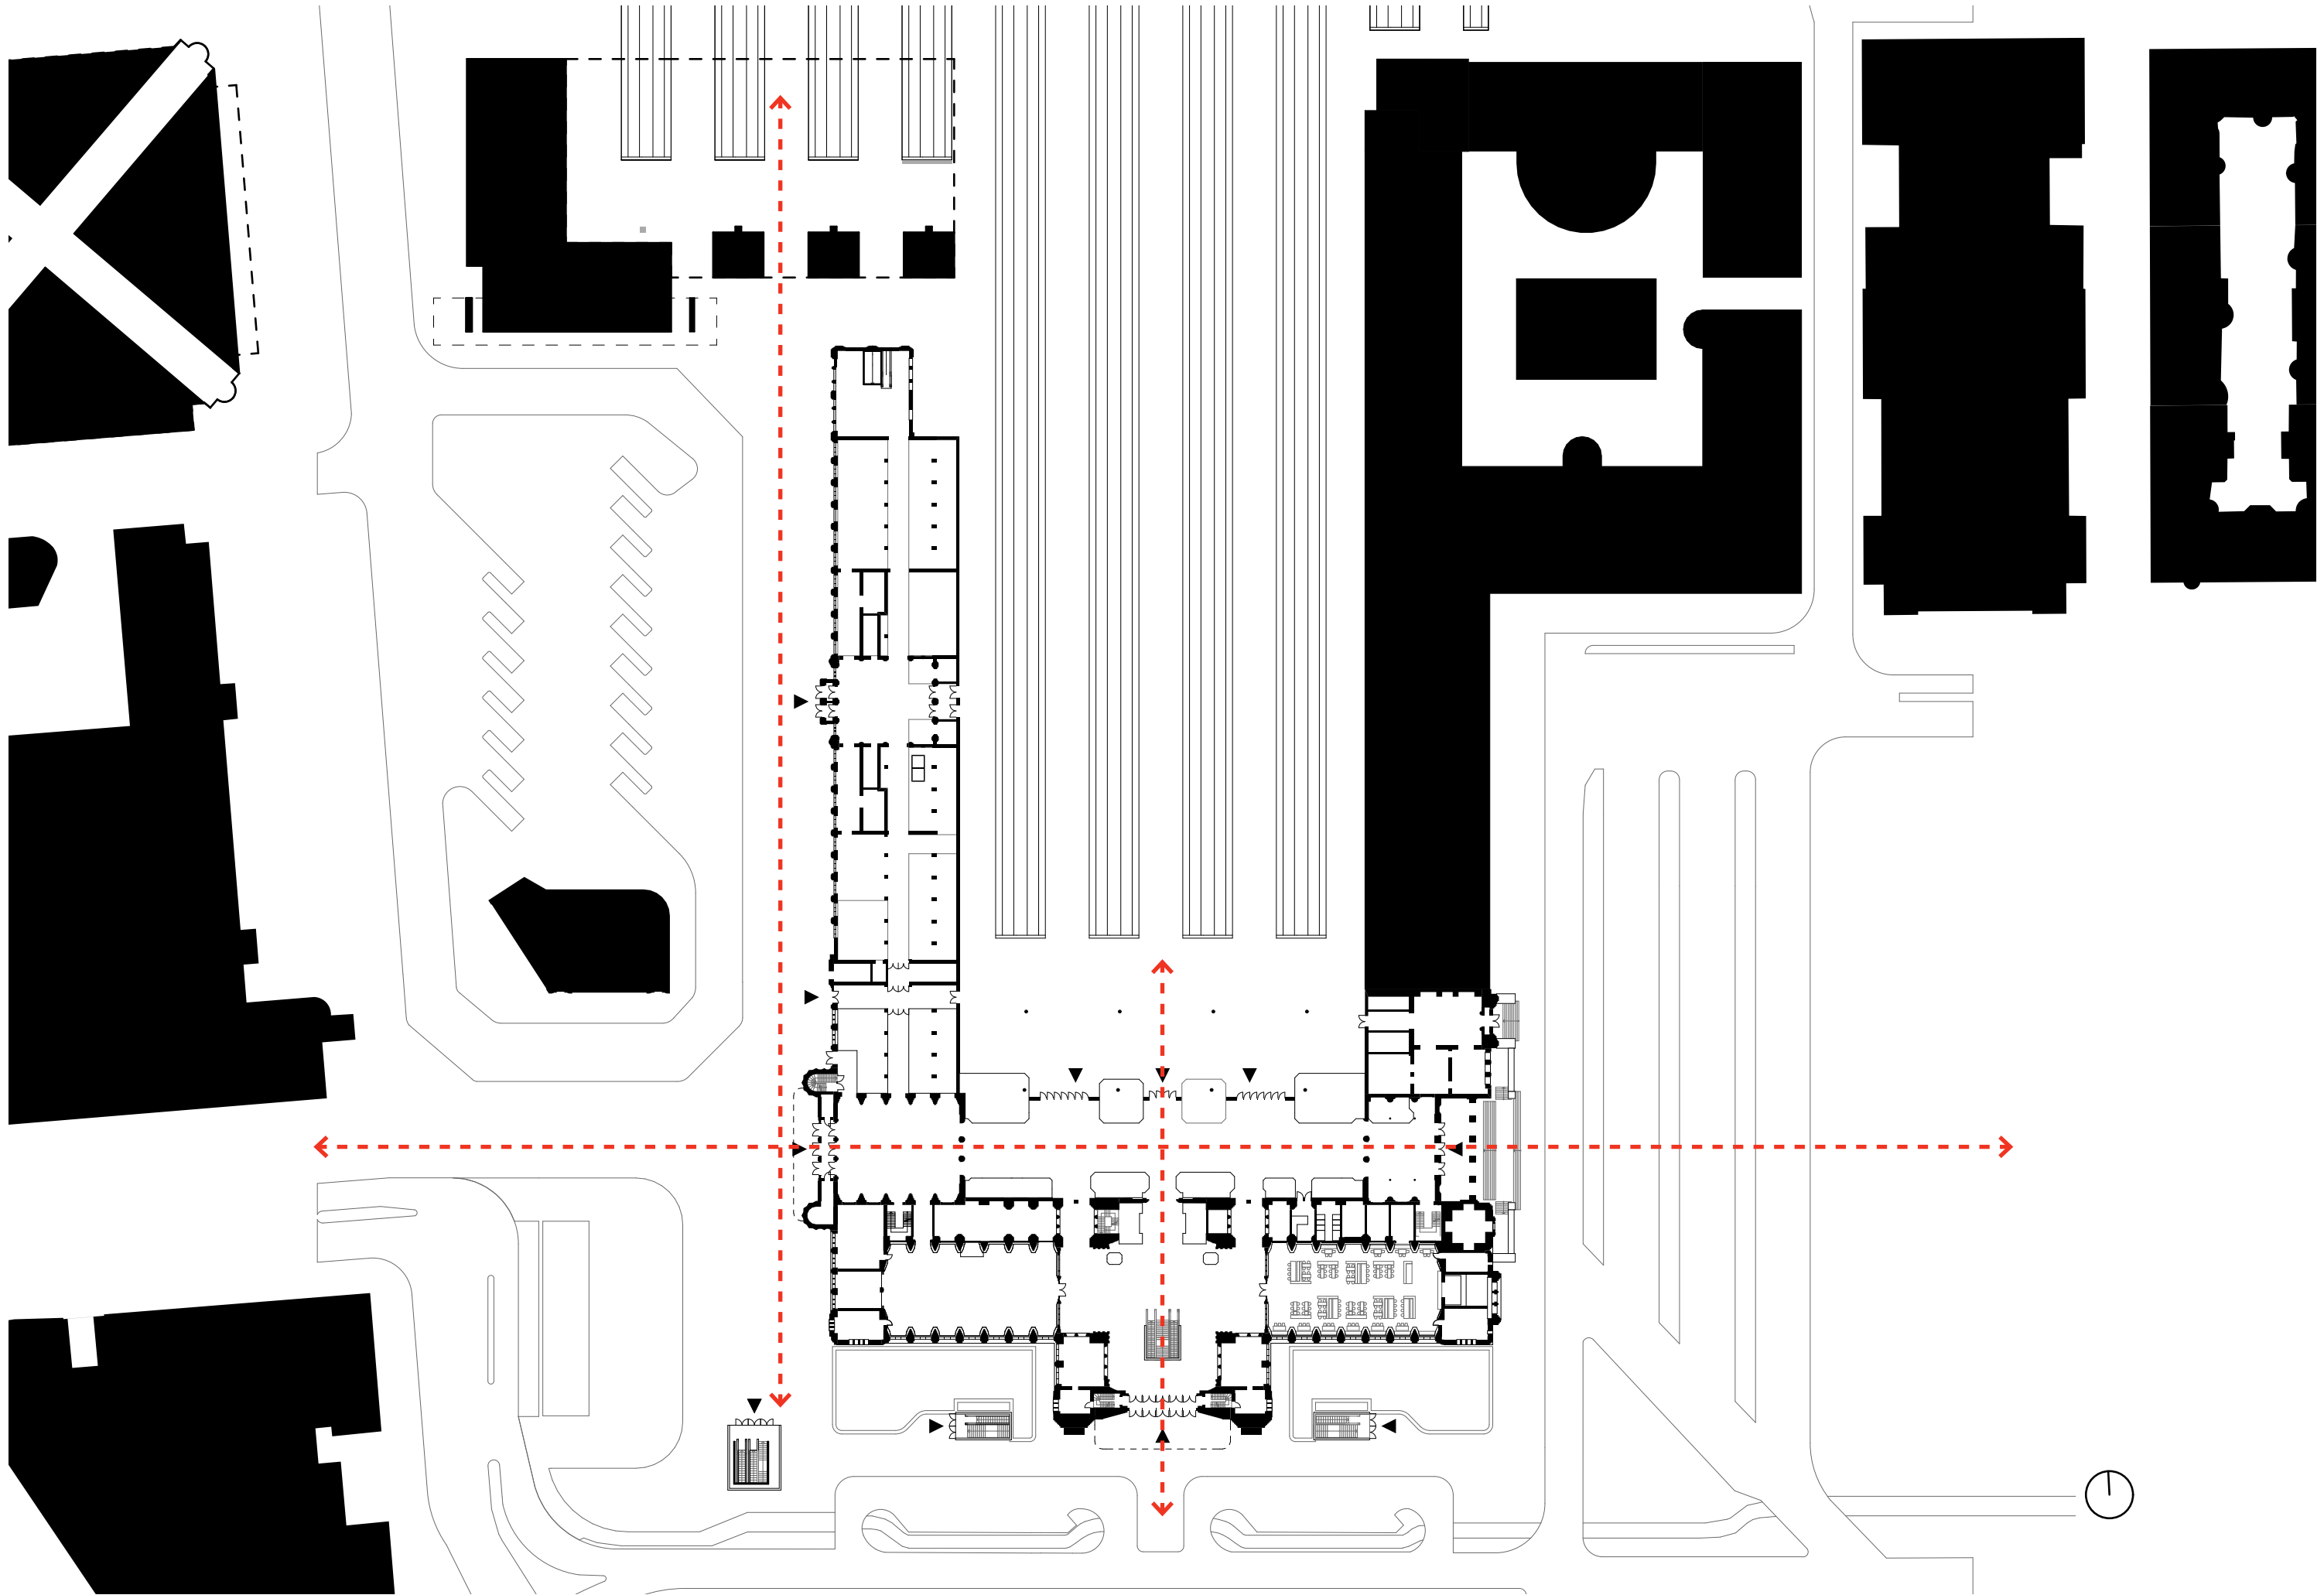


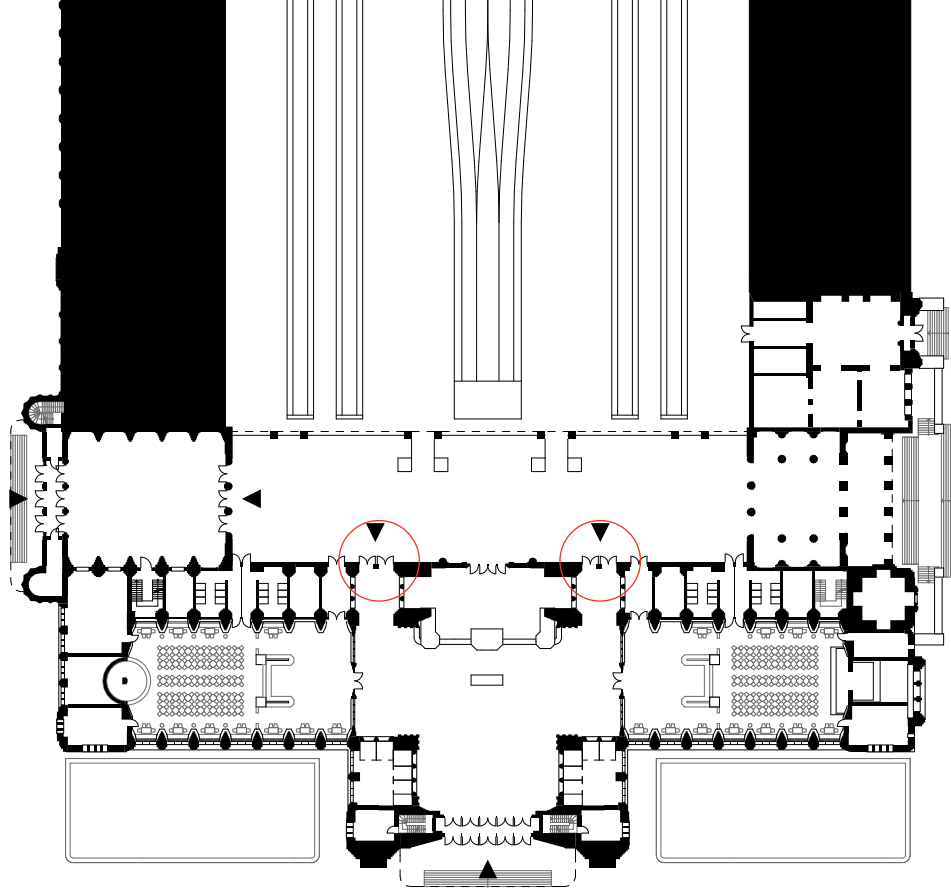

1922




Ticket office

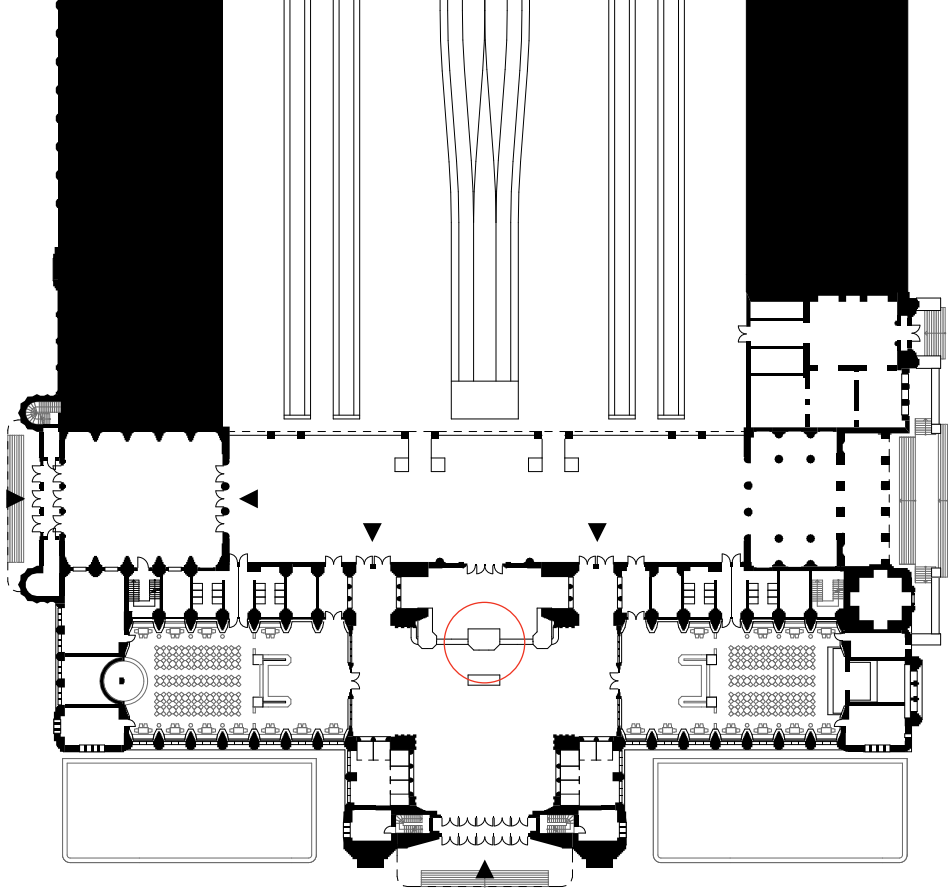

1922




Luggage reception

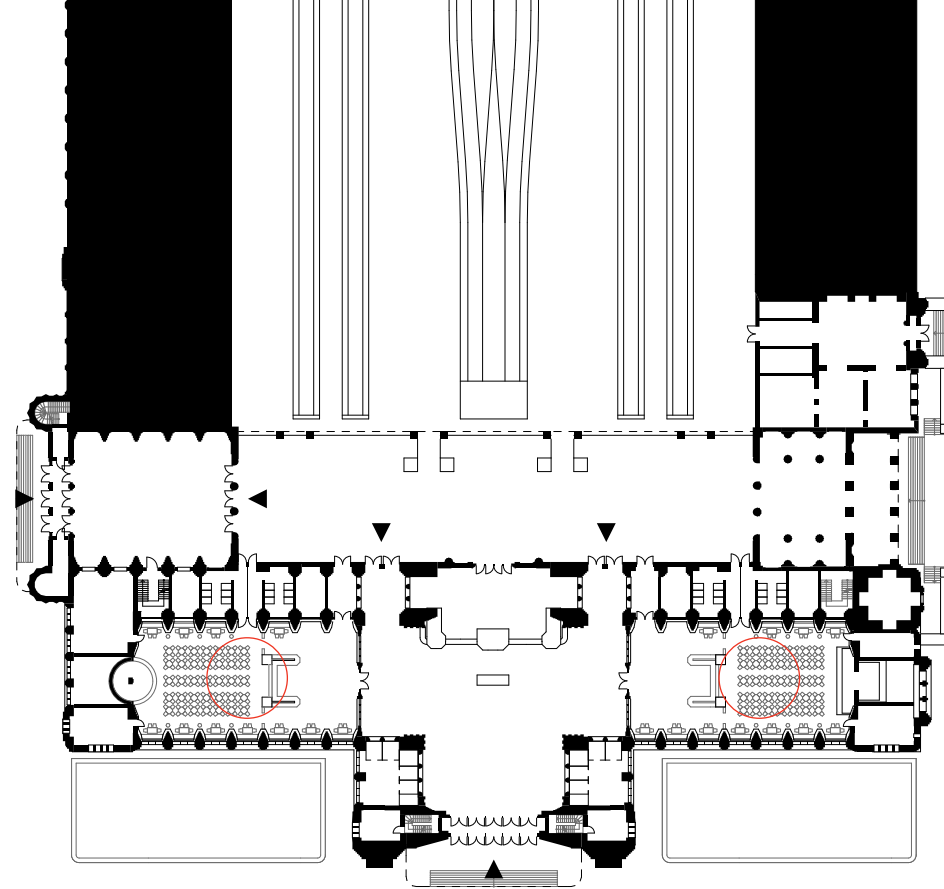

1922




Restaurant

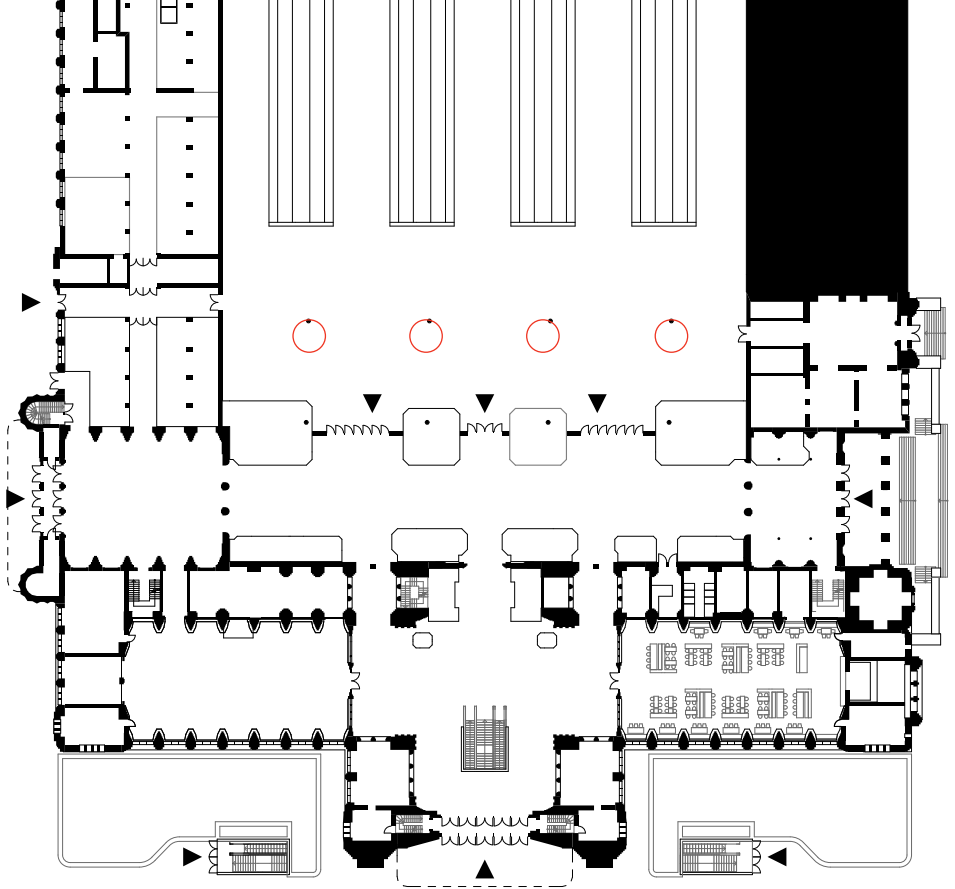


2020




Ticket machines

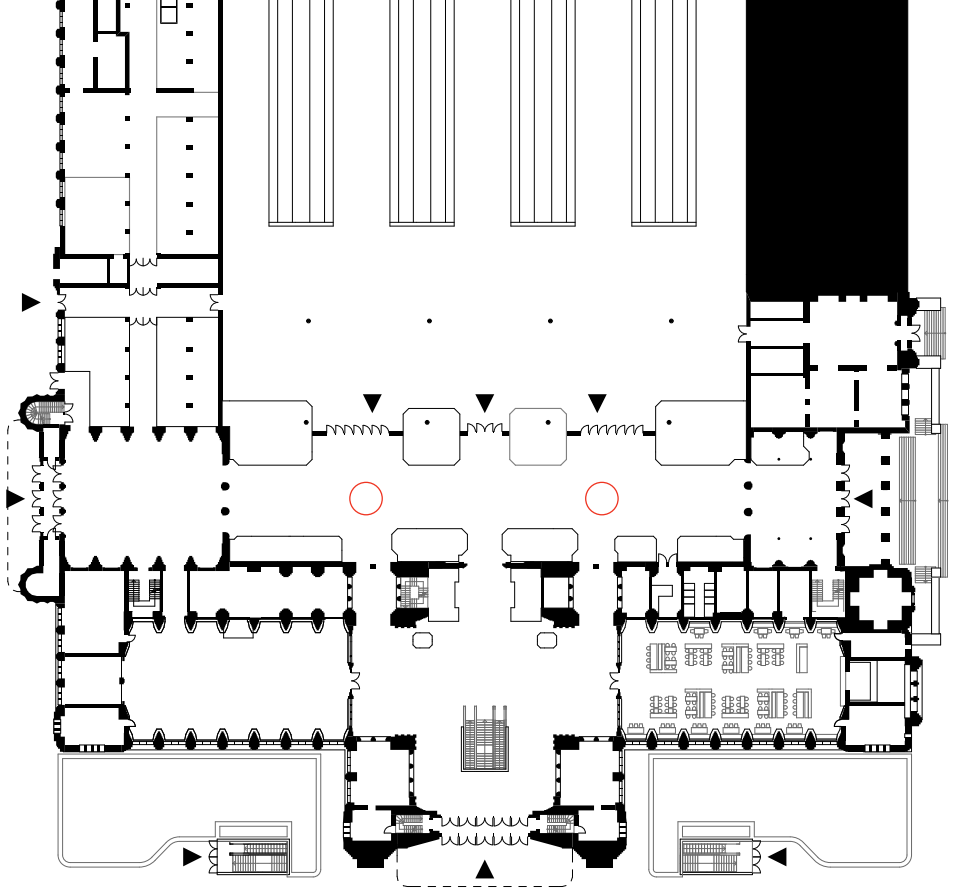









2020

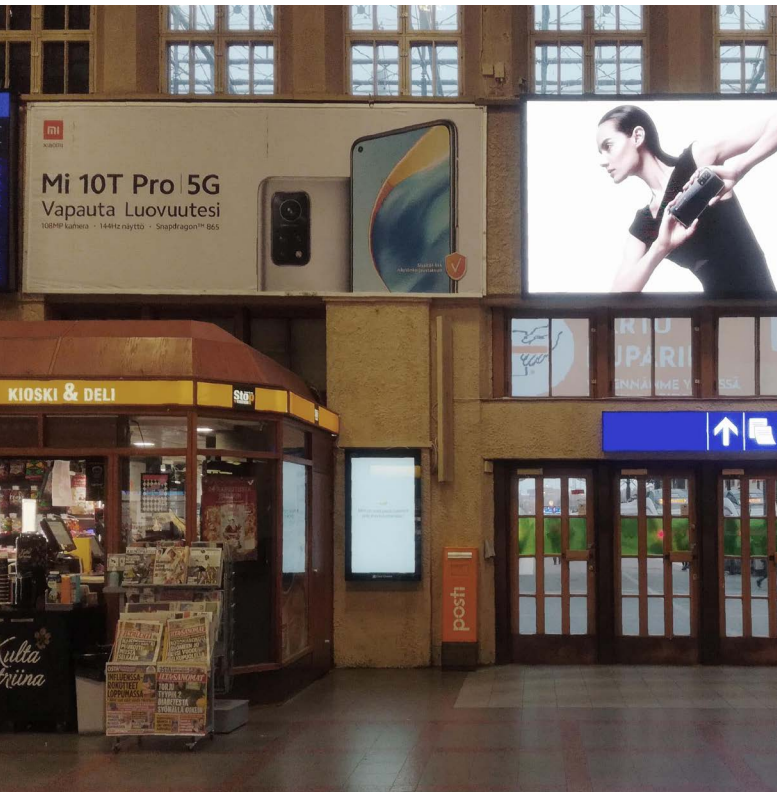




Kiosk hall

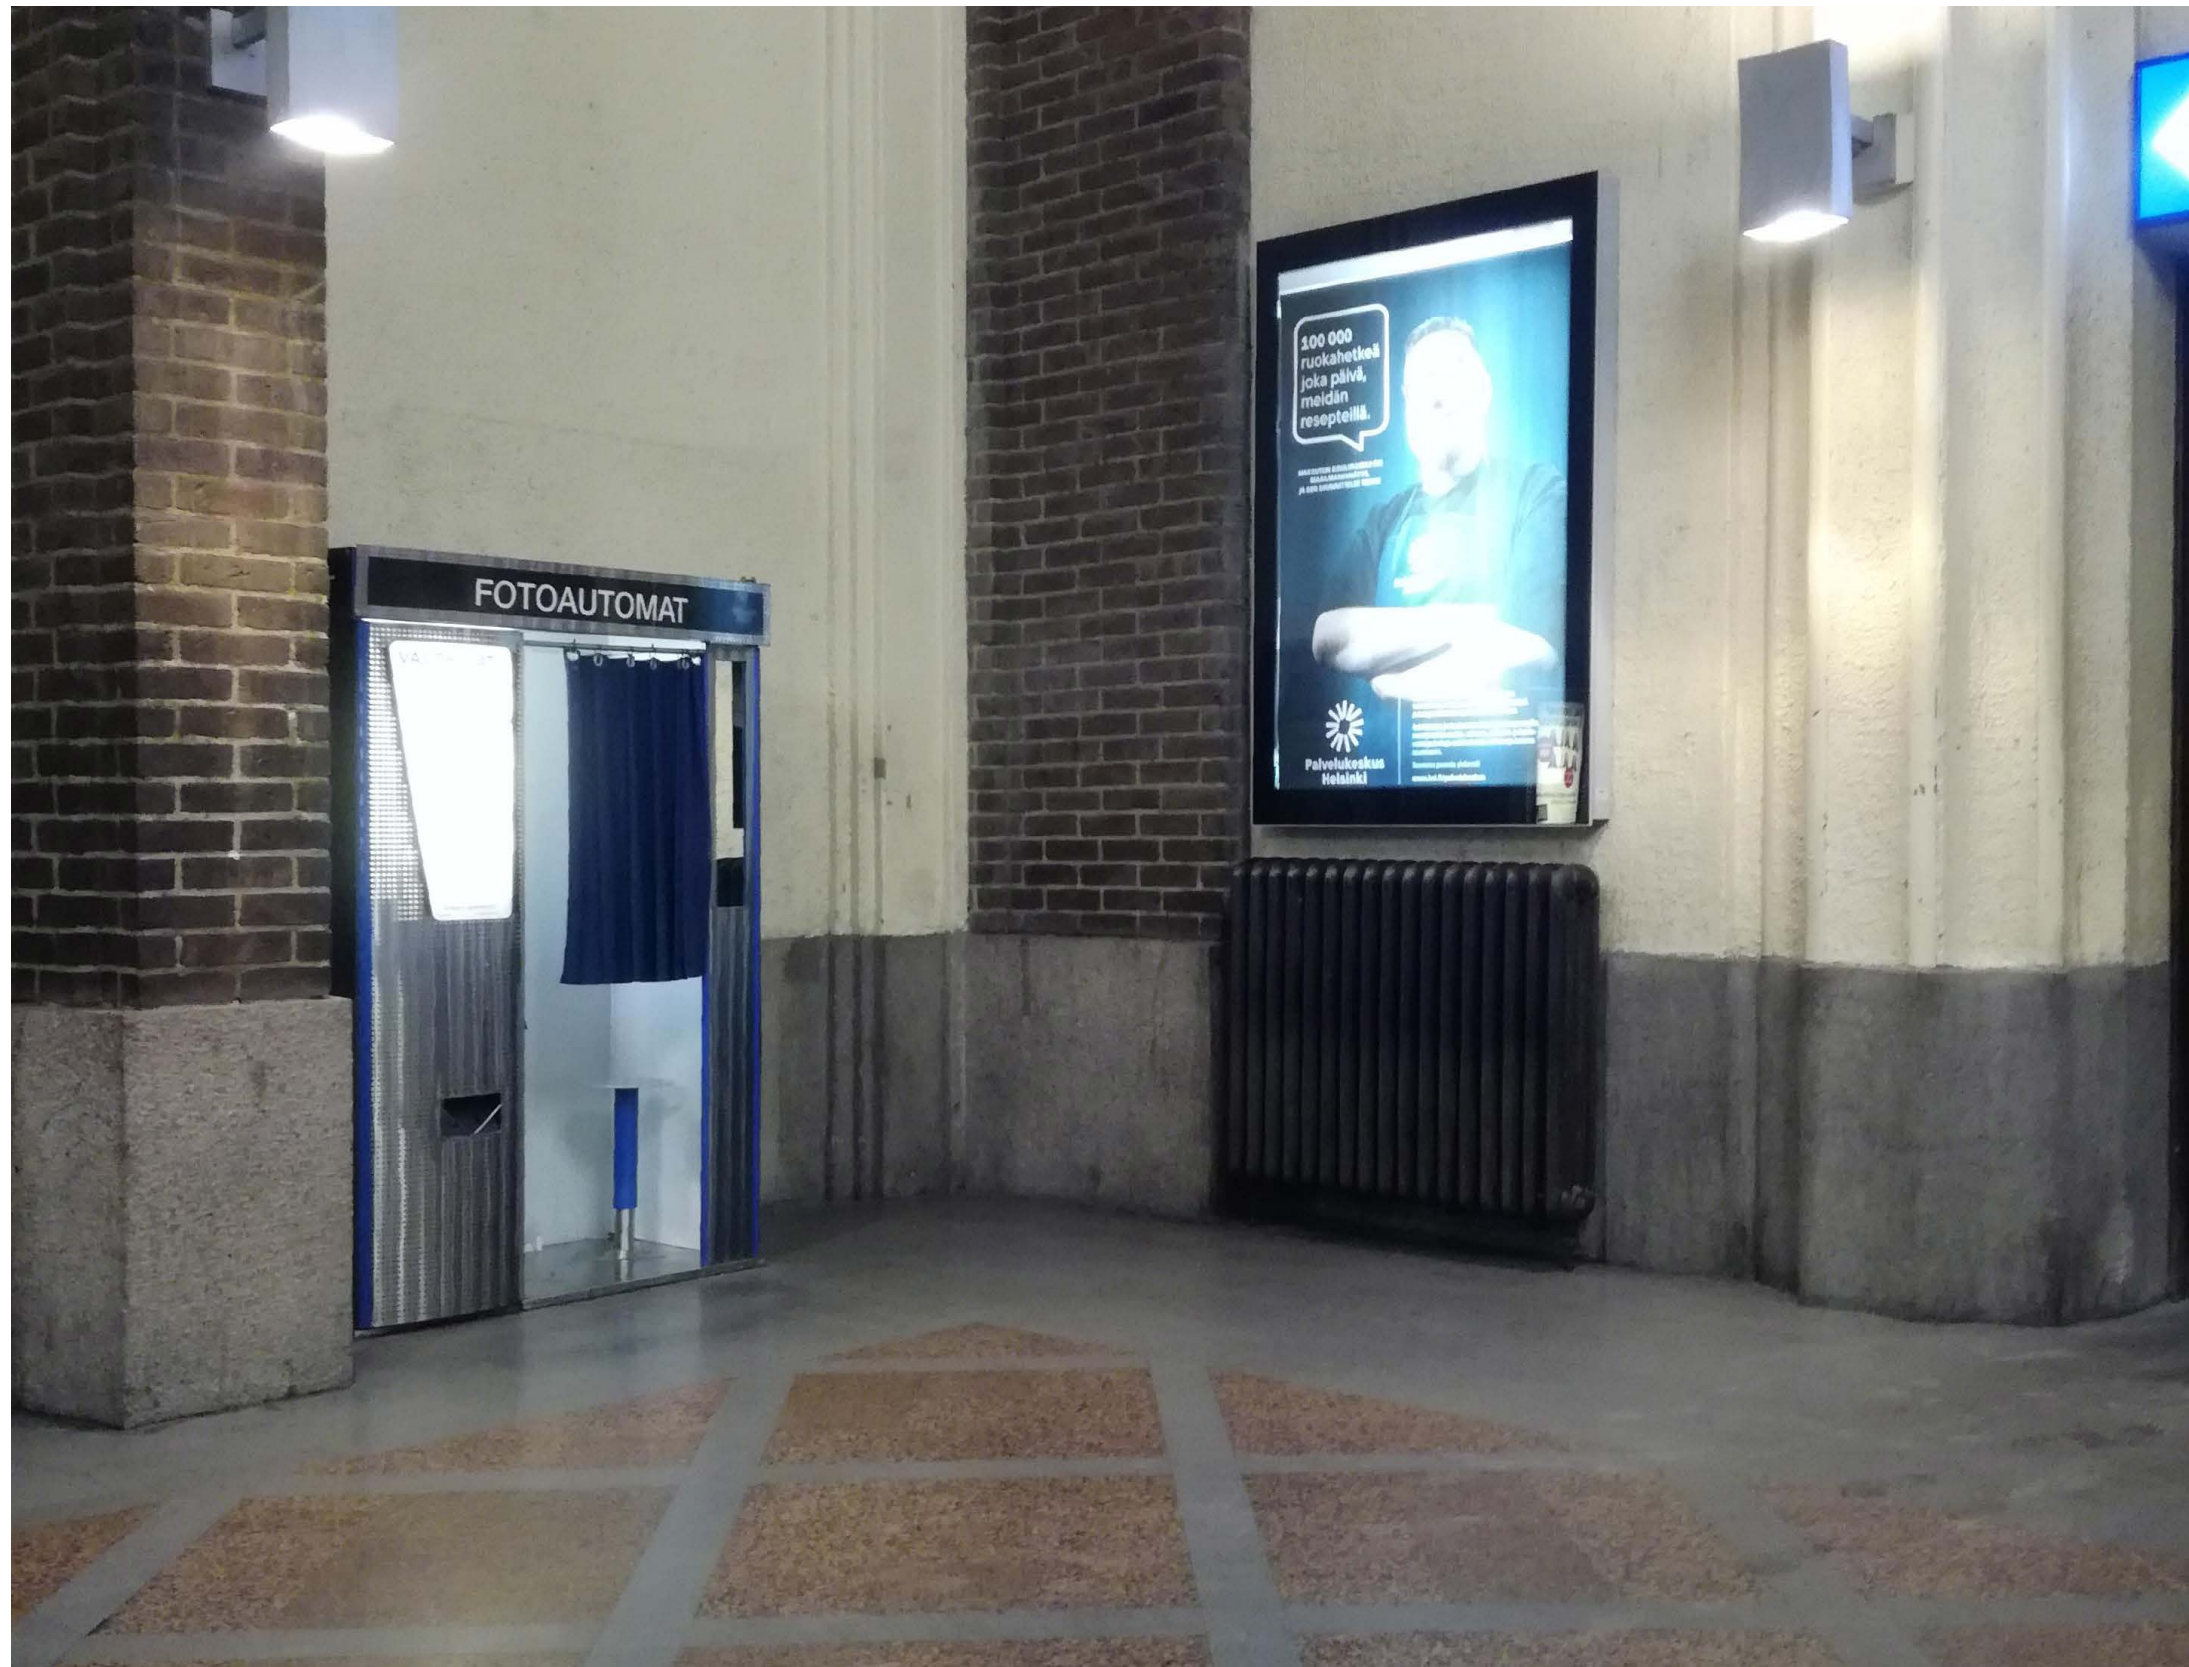




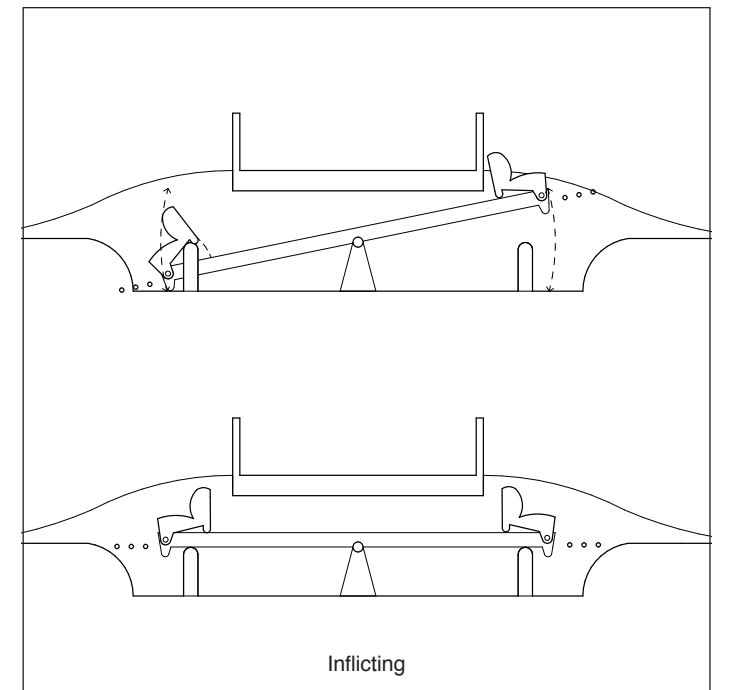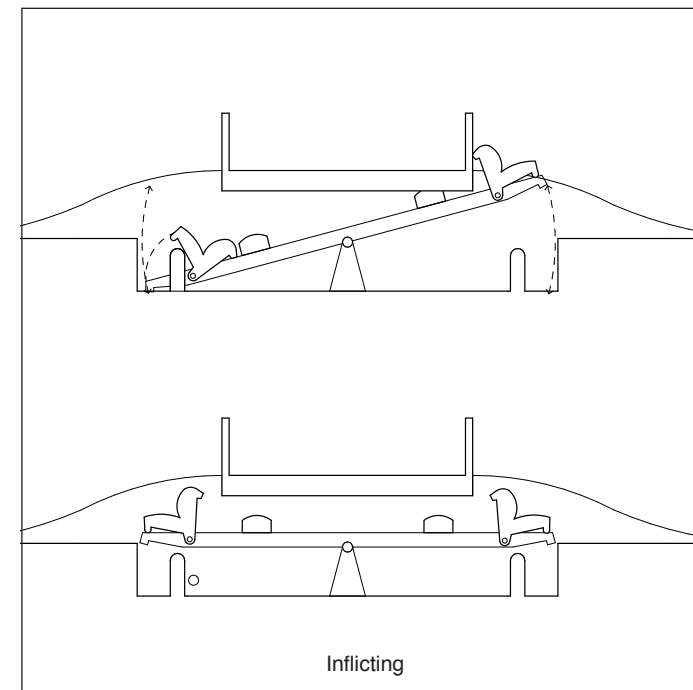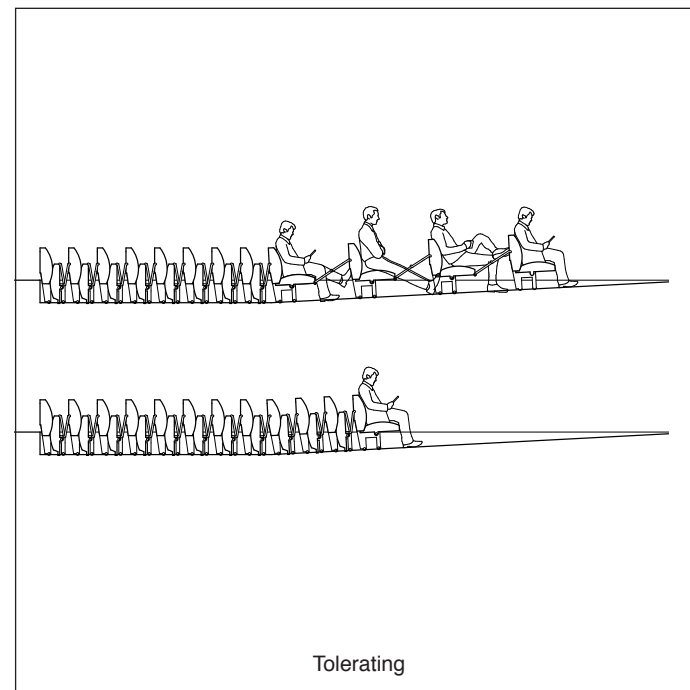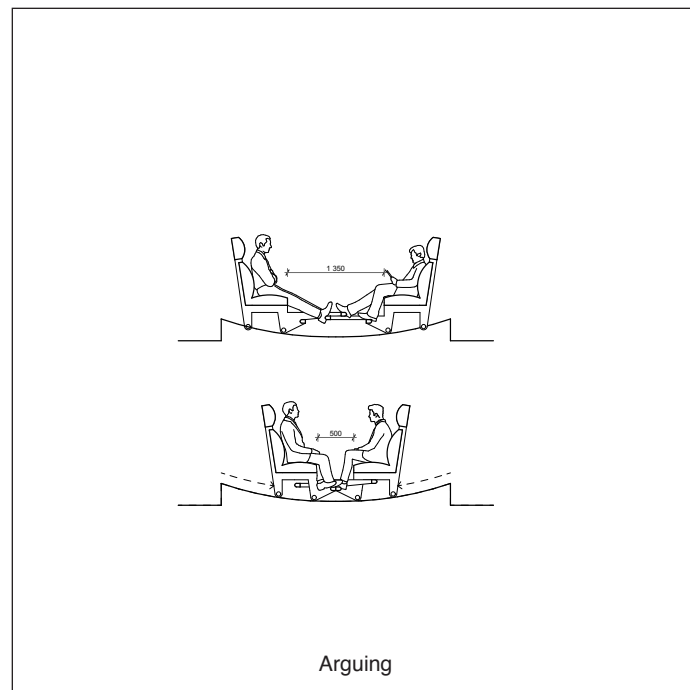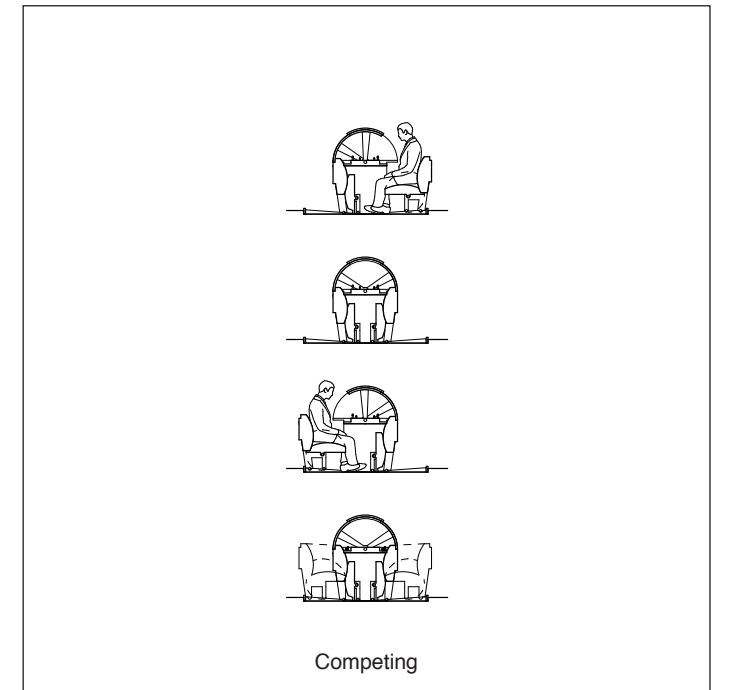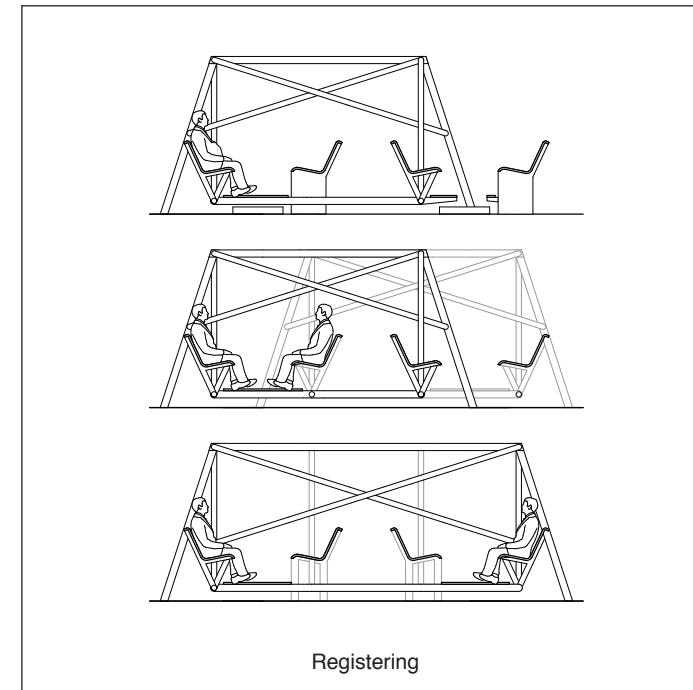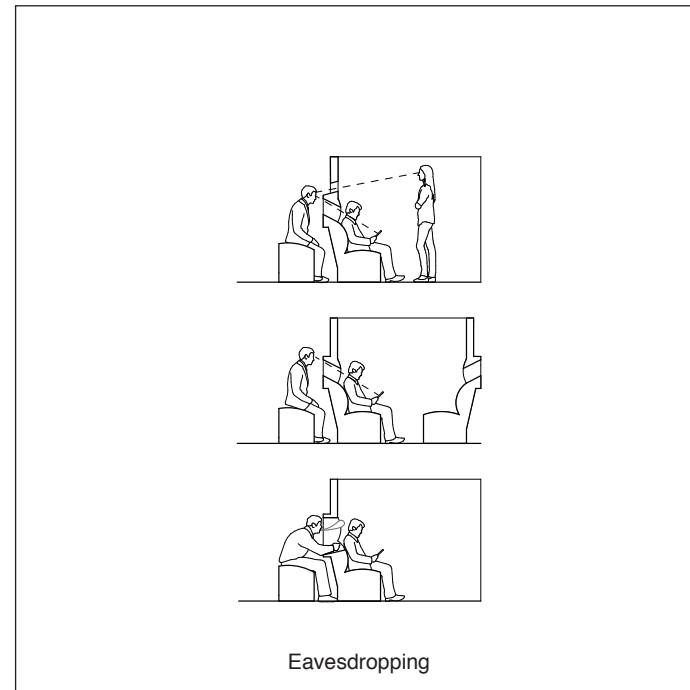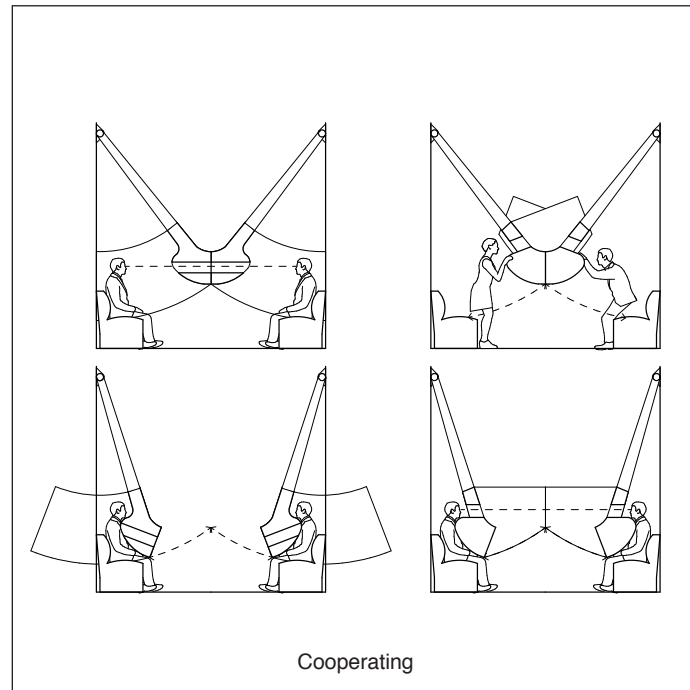


Vectors of qualitative value

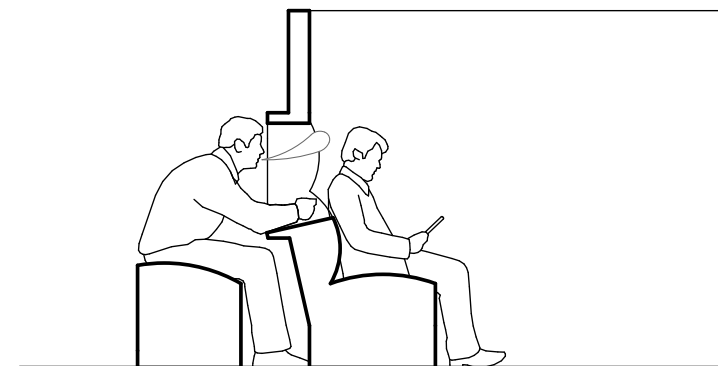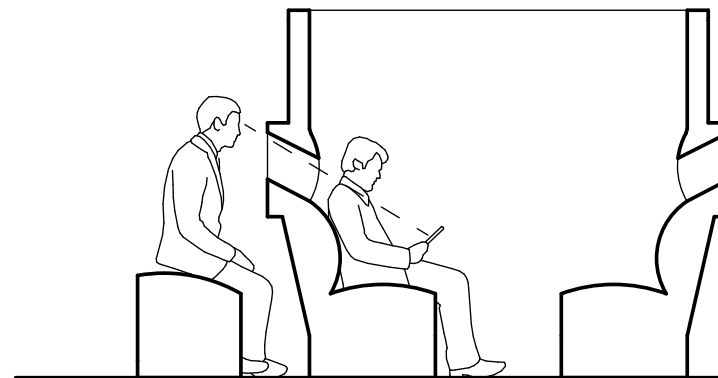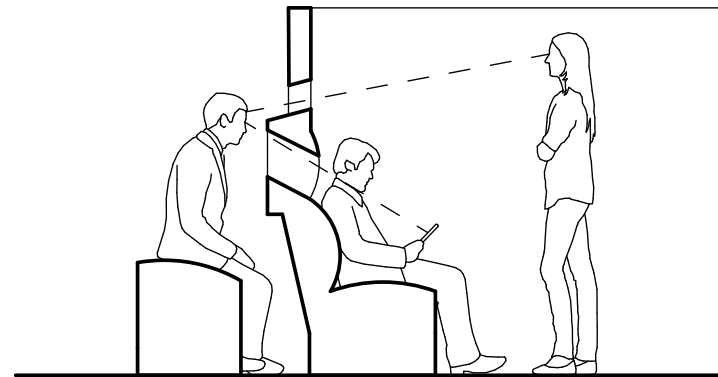


Eavesdropping

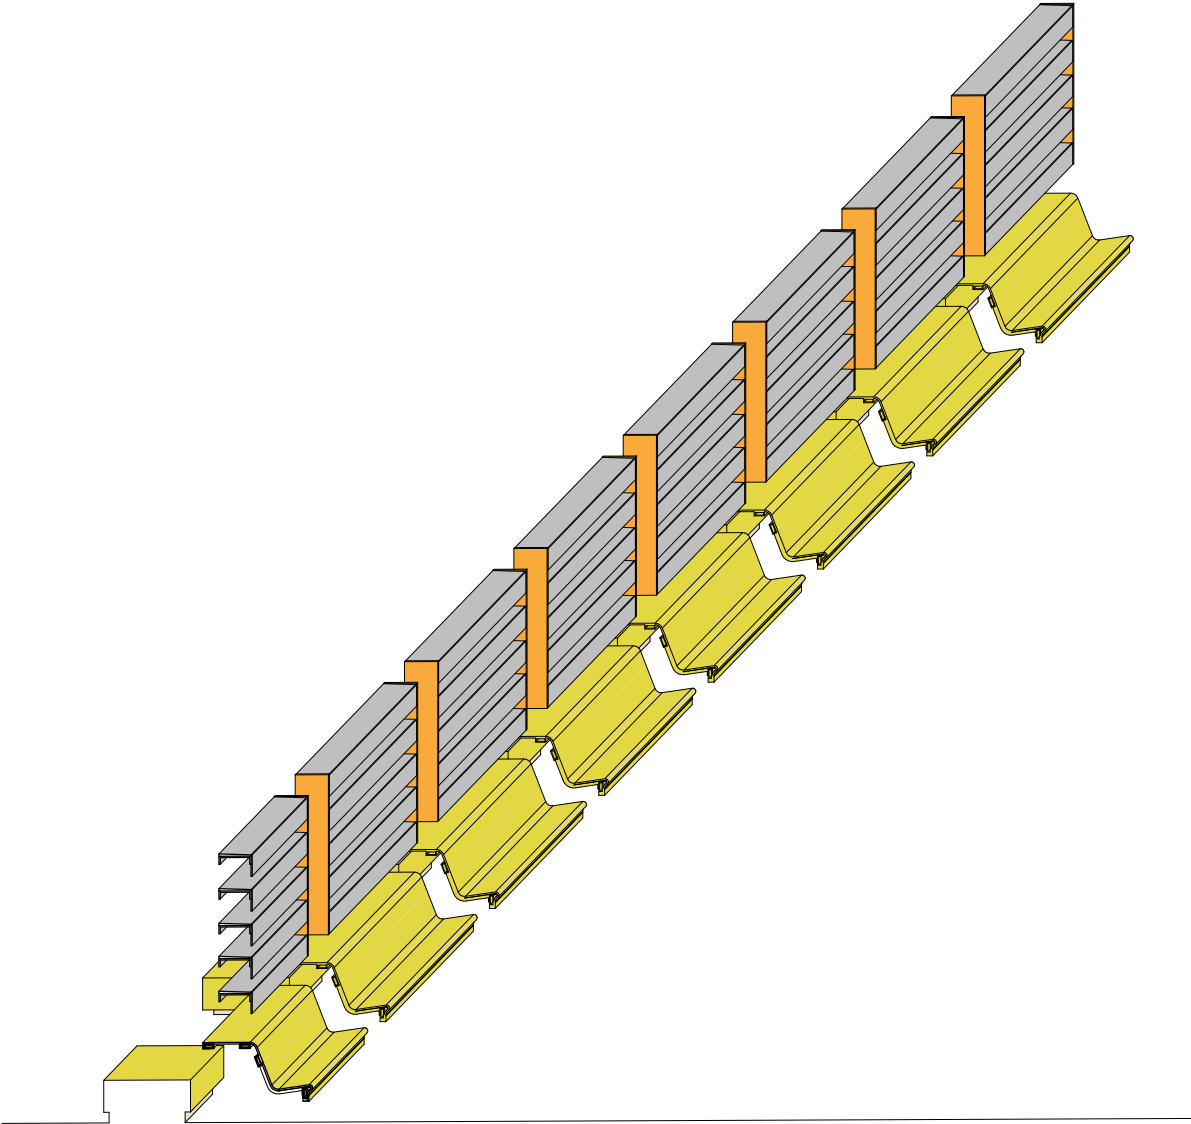


I

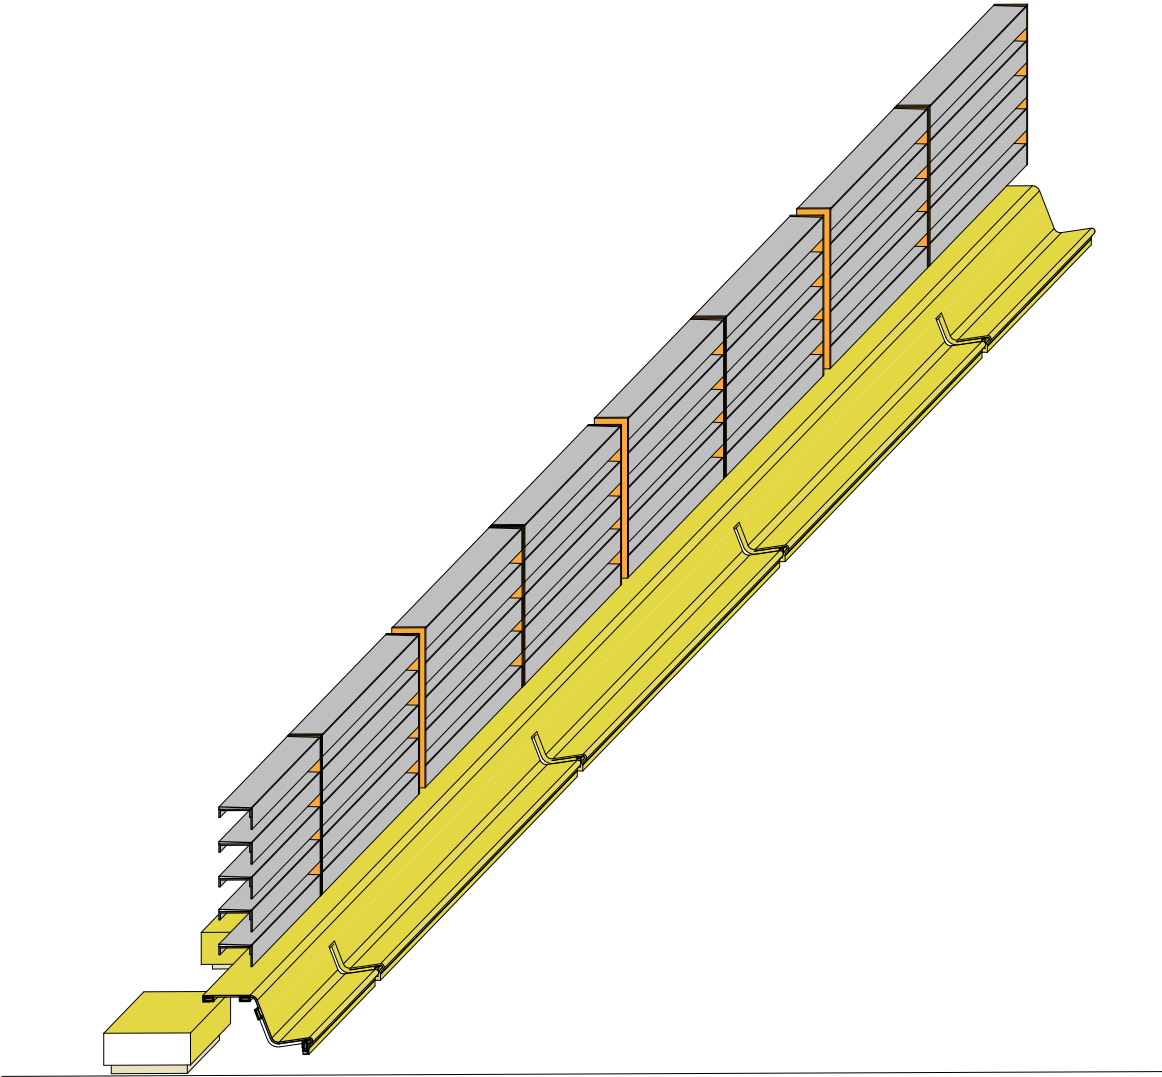



II

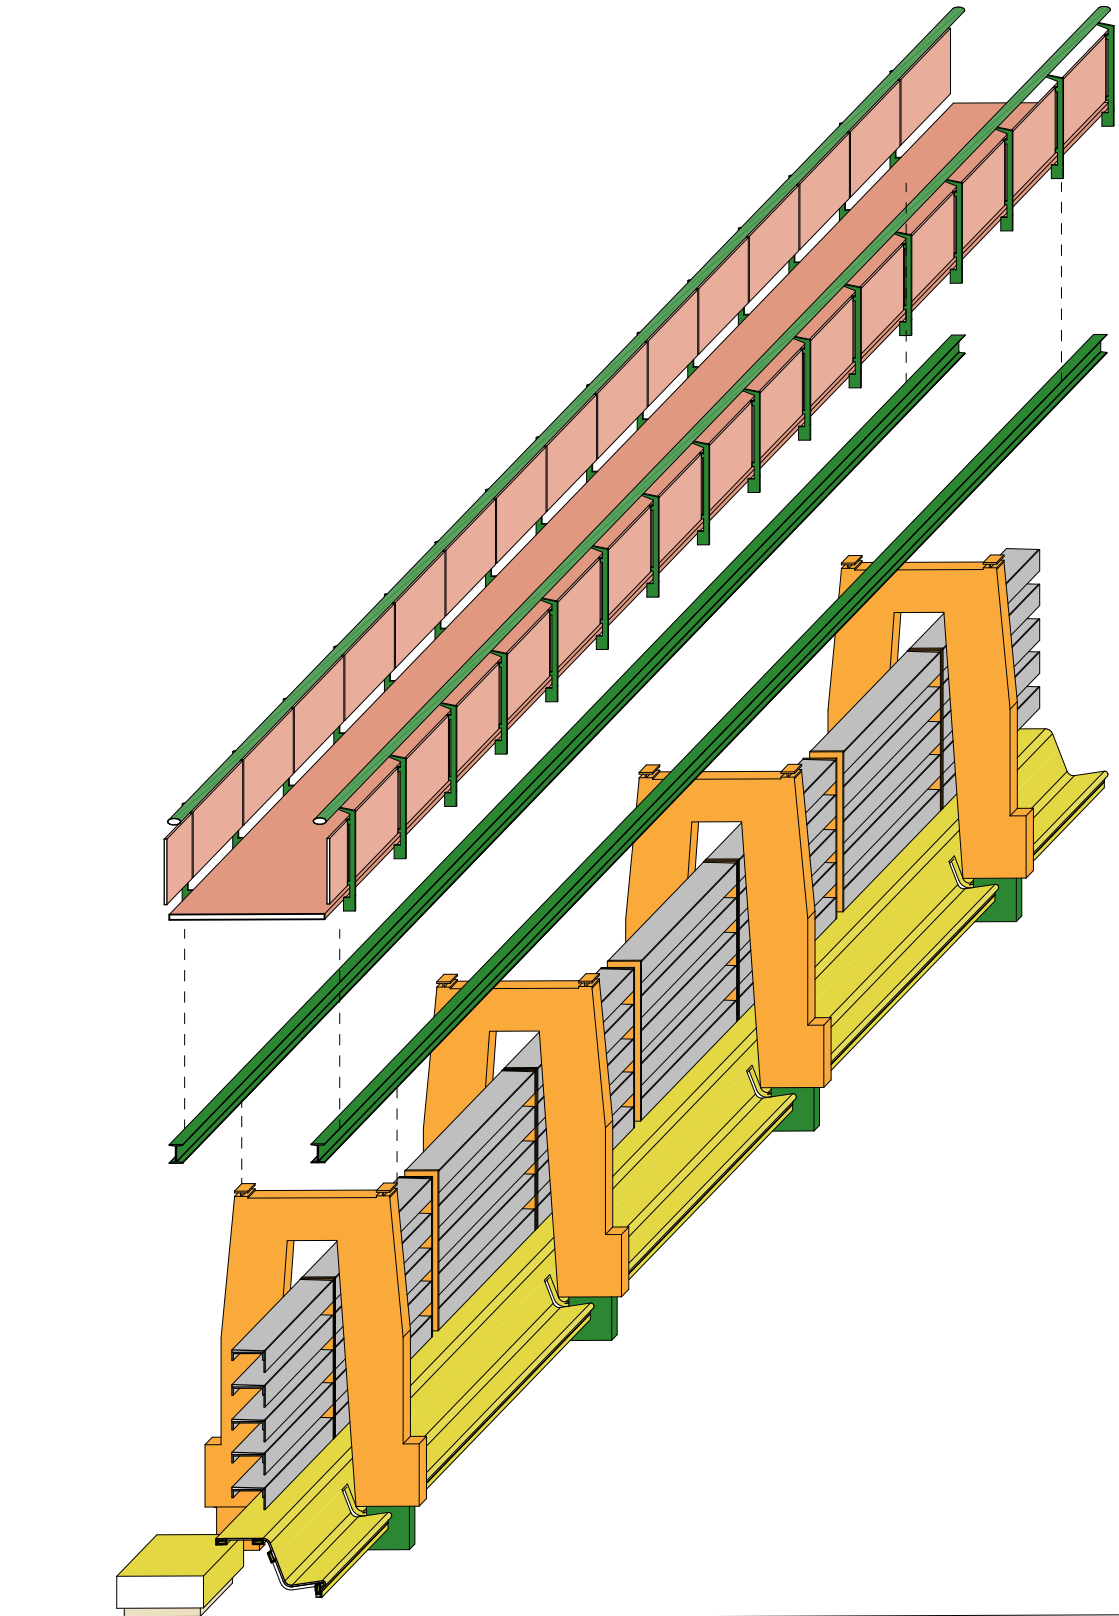

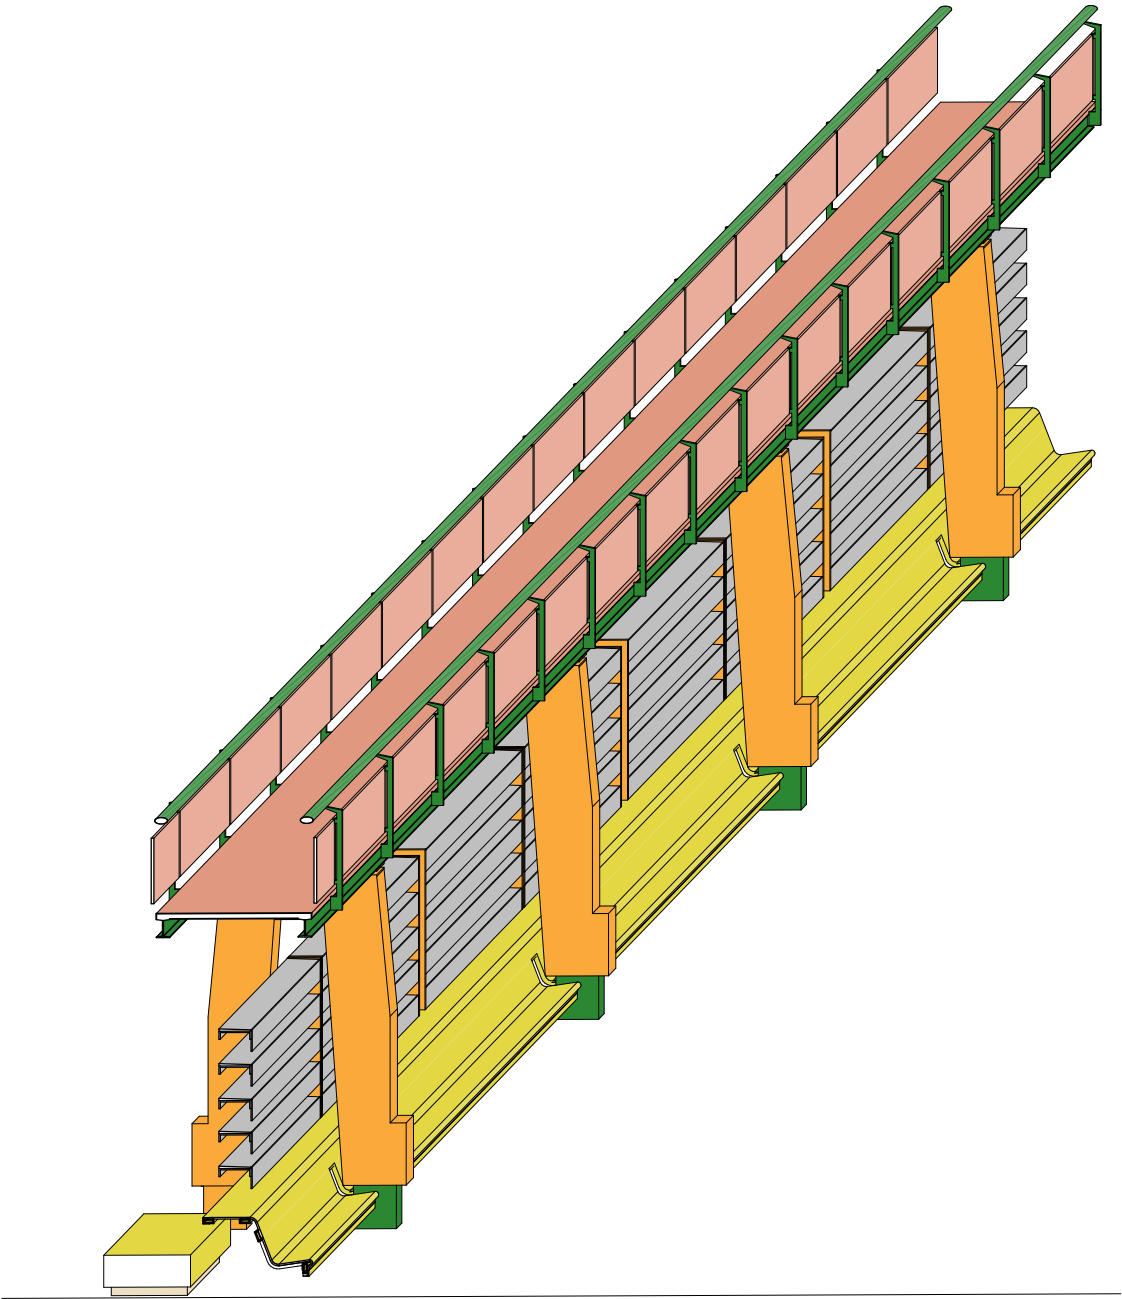


III

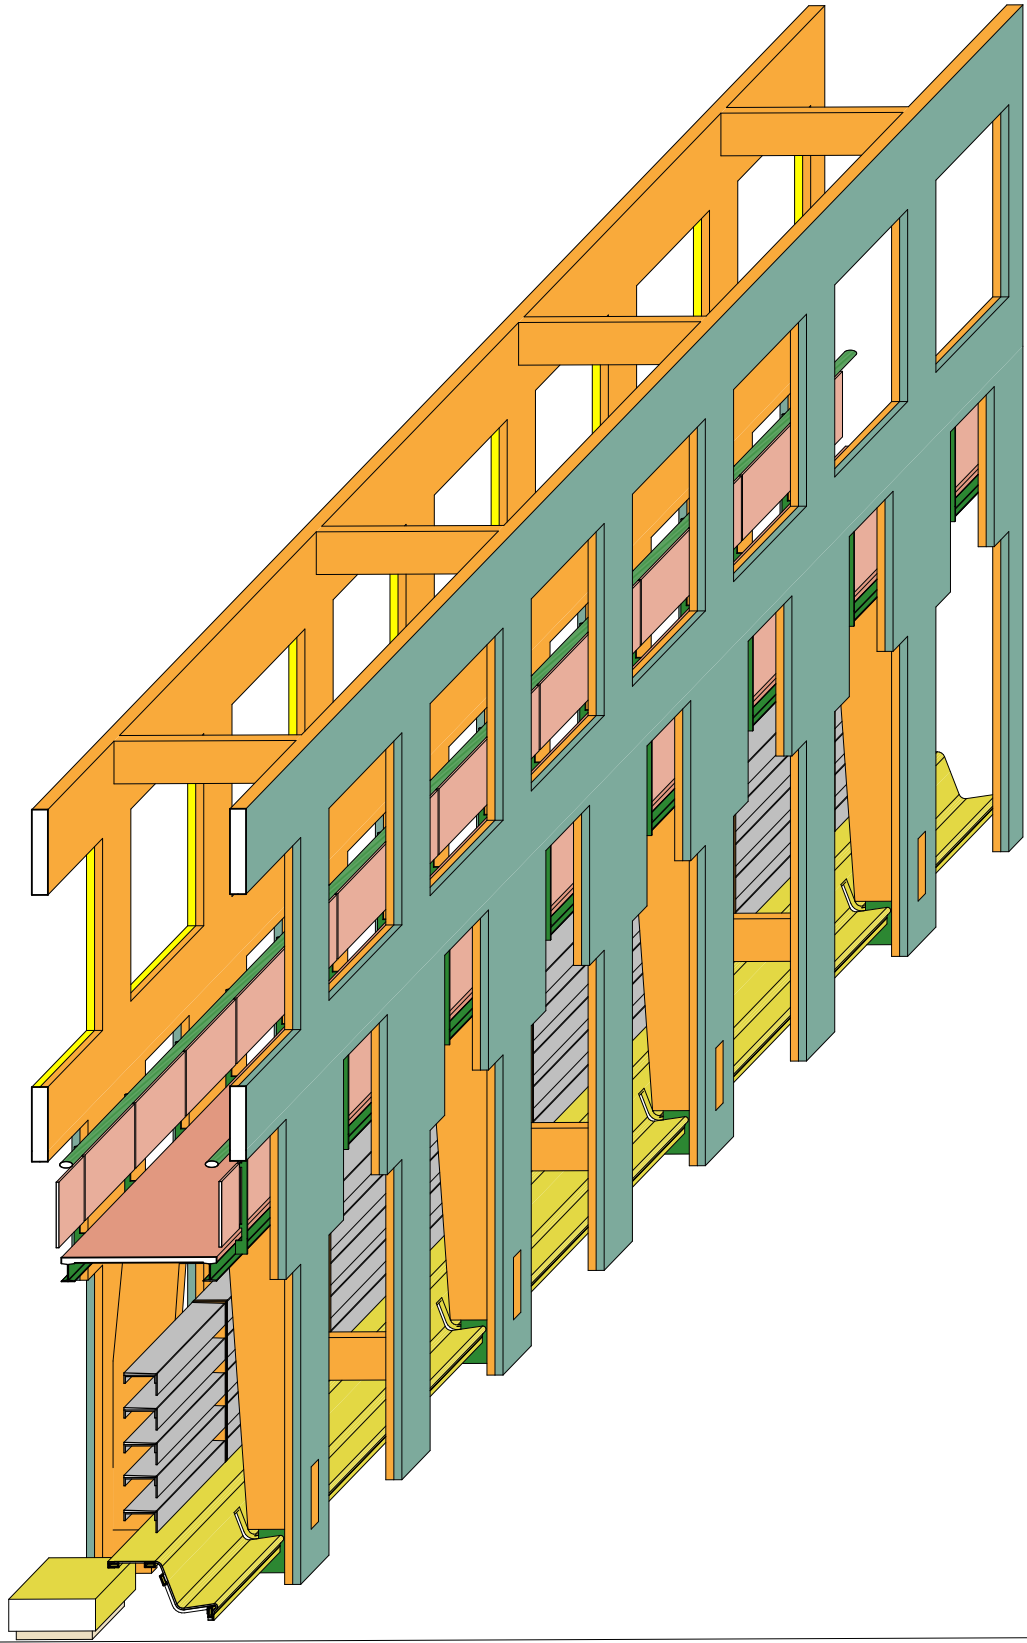


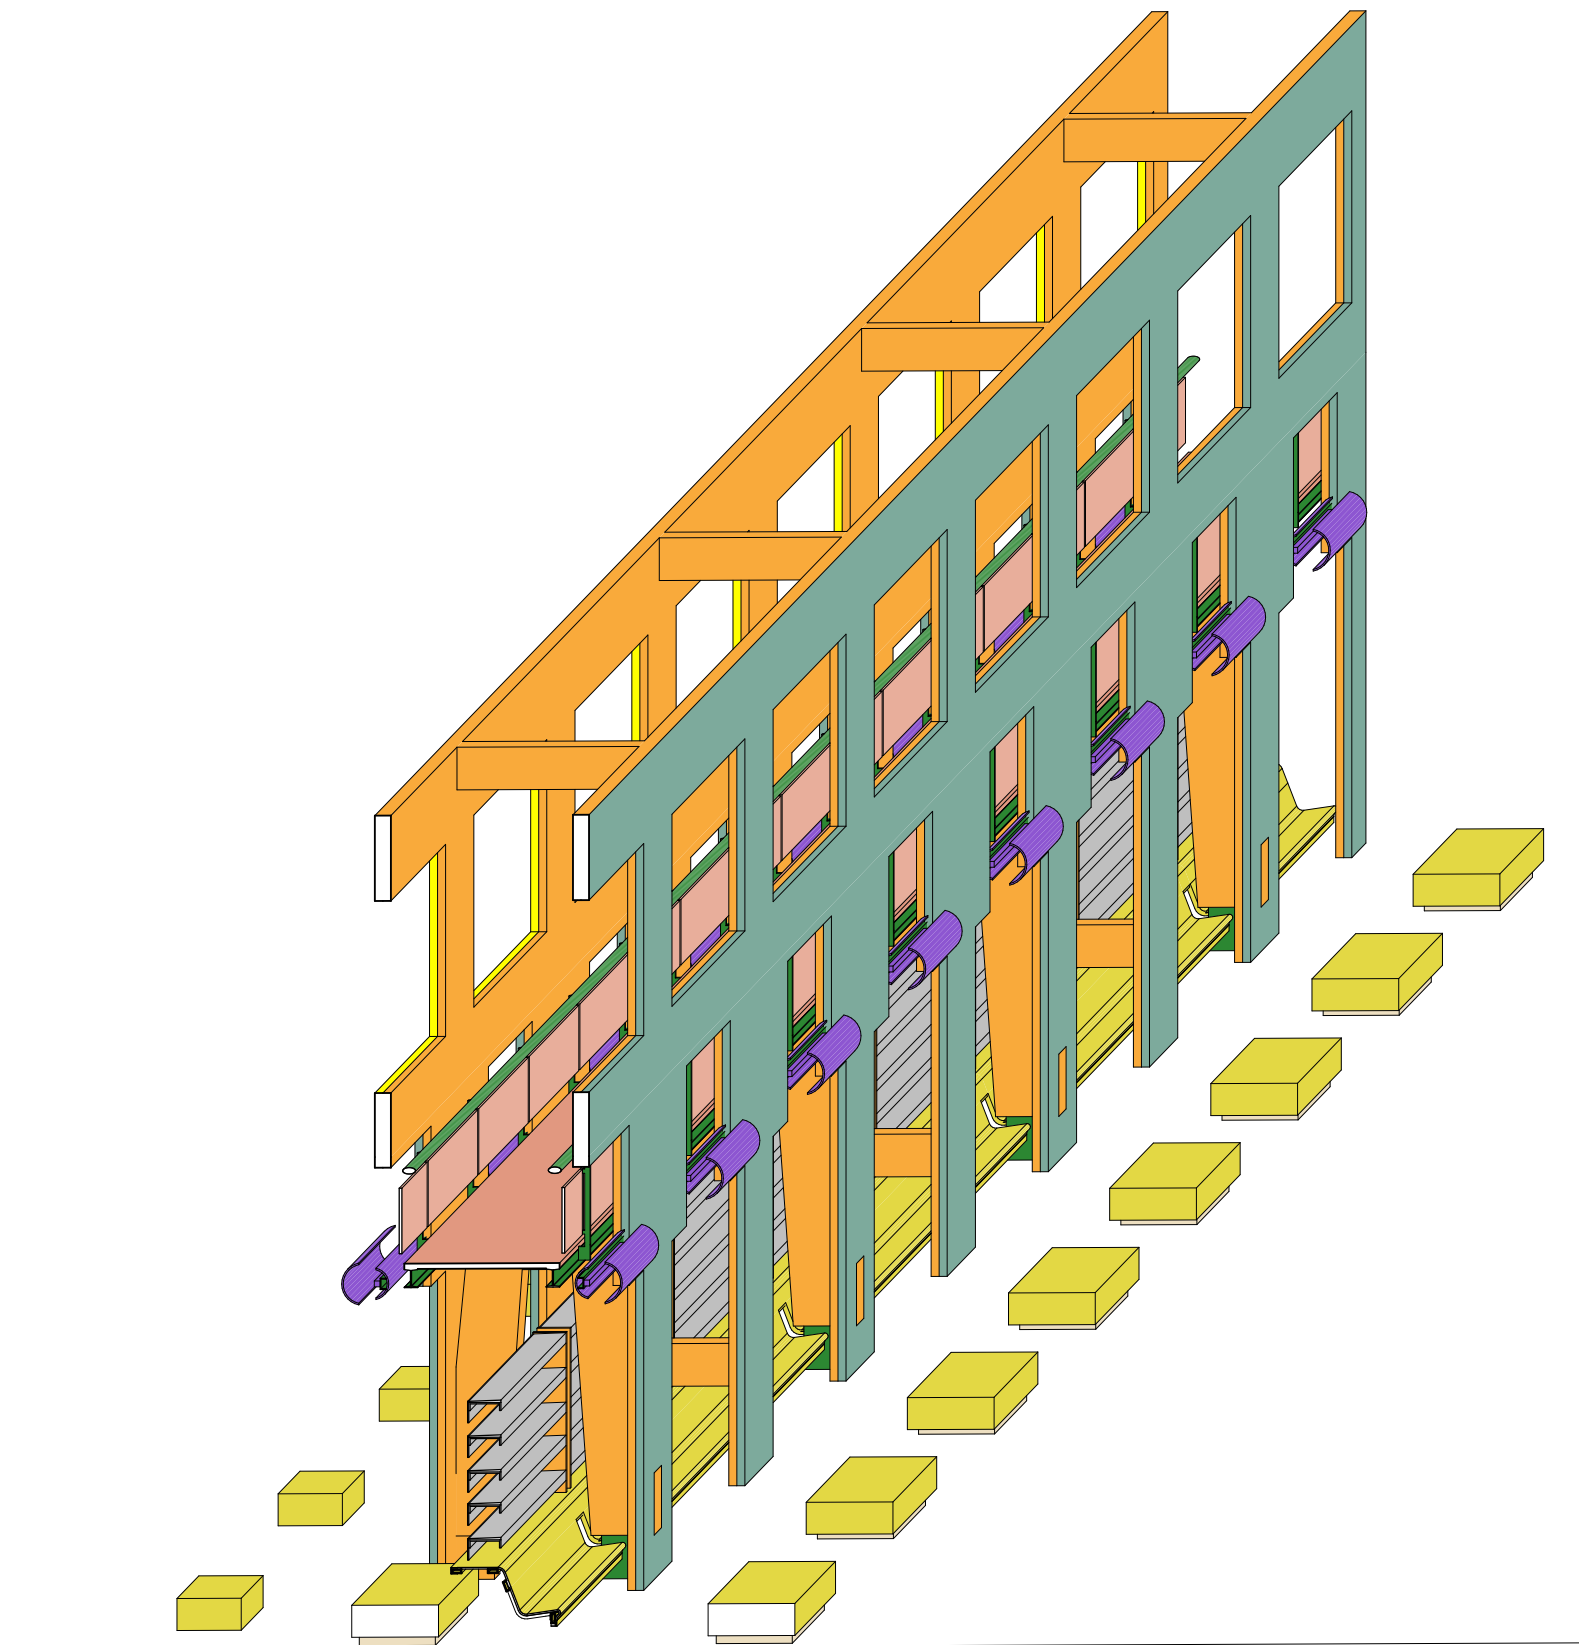


Shelf and bench

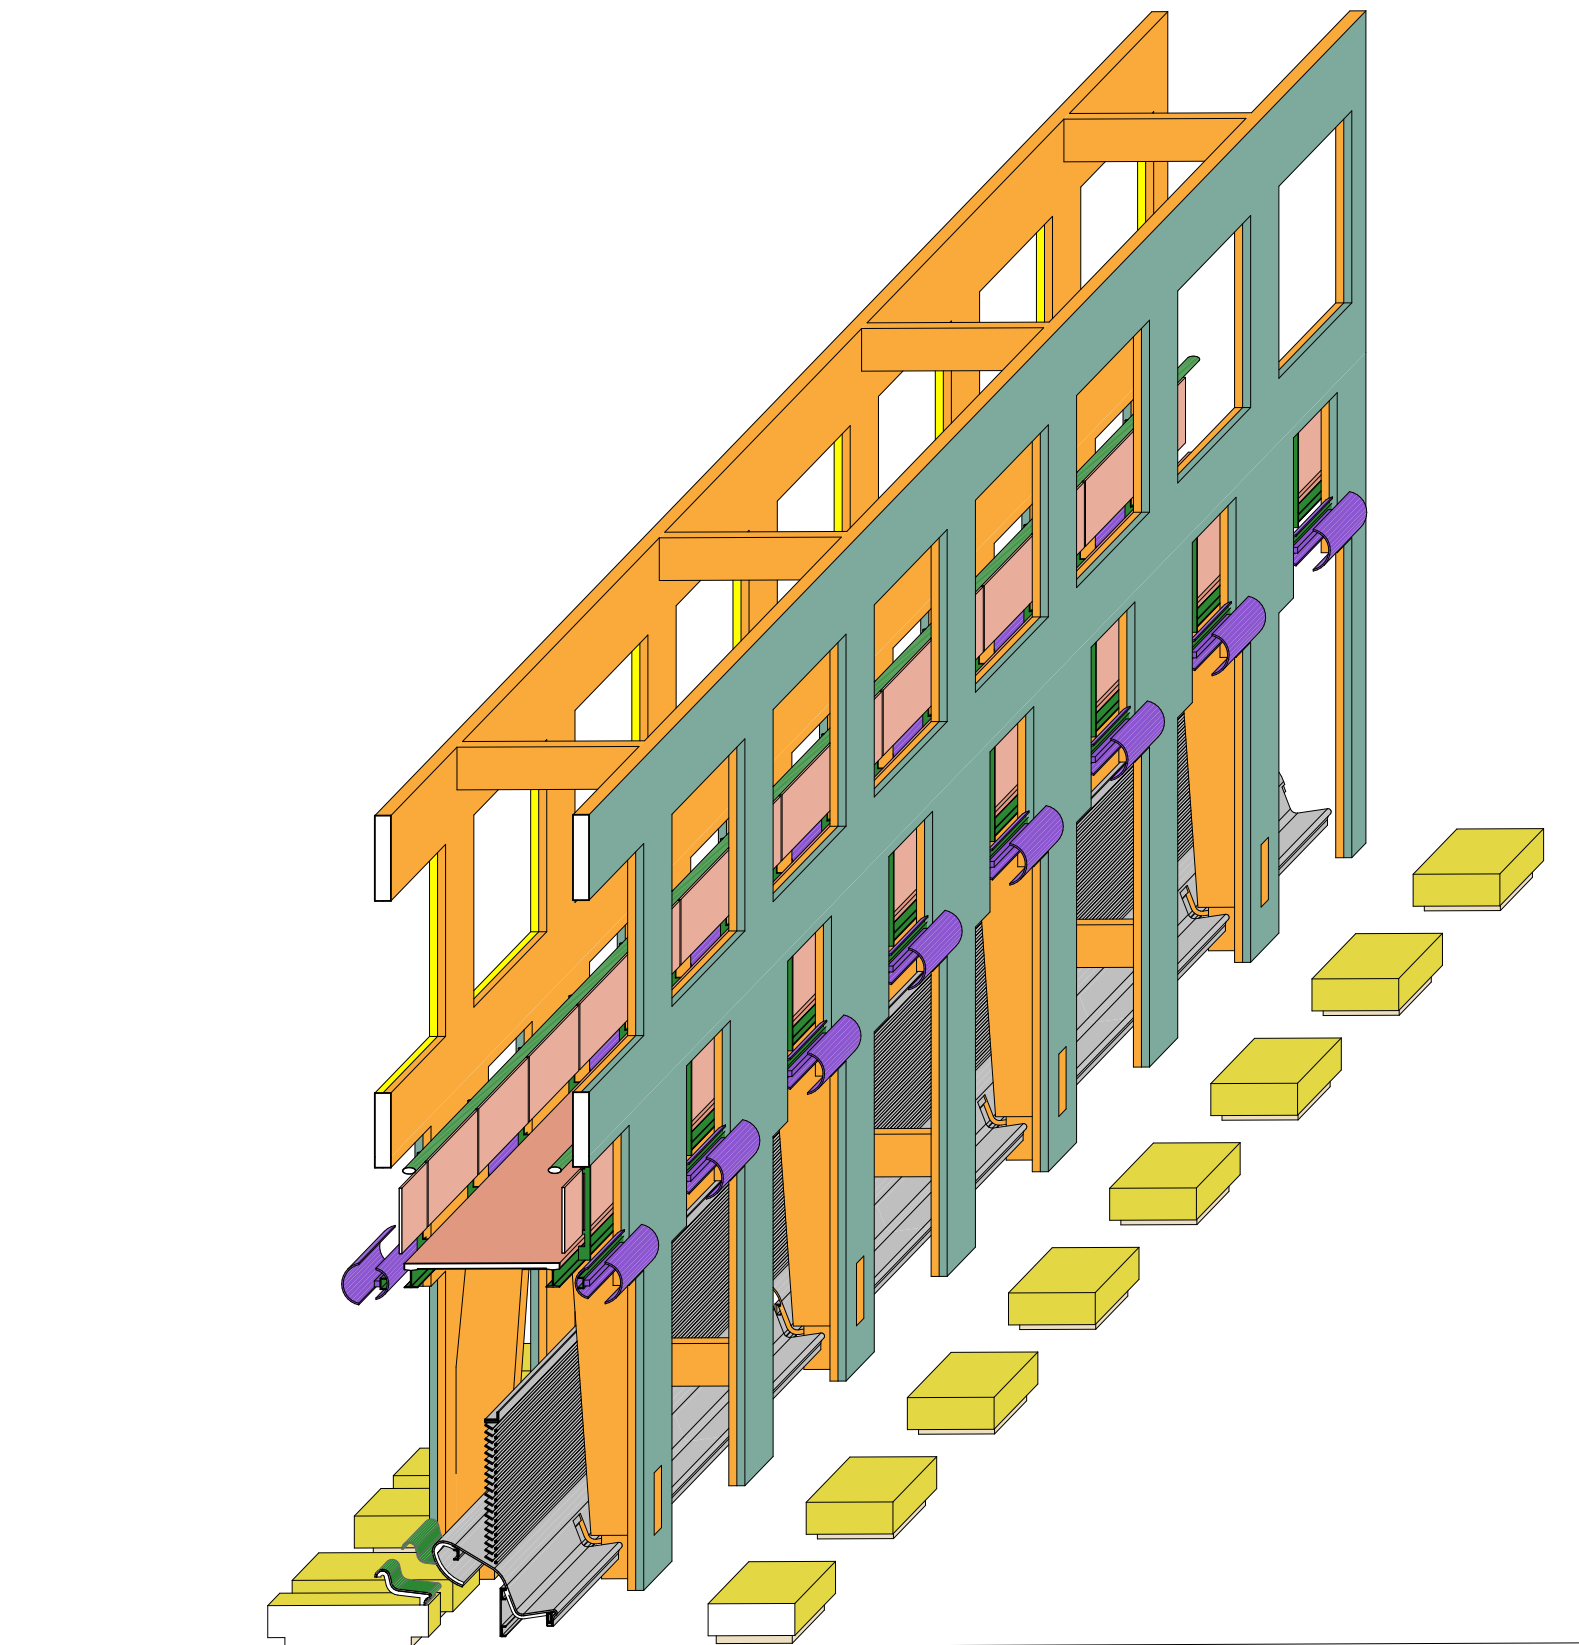


Louvered peeping wall

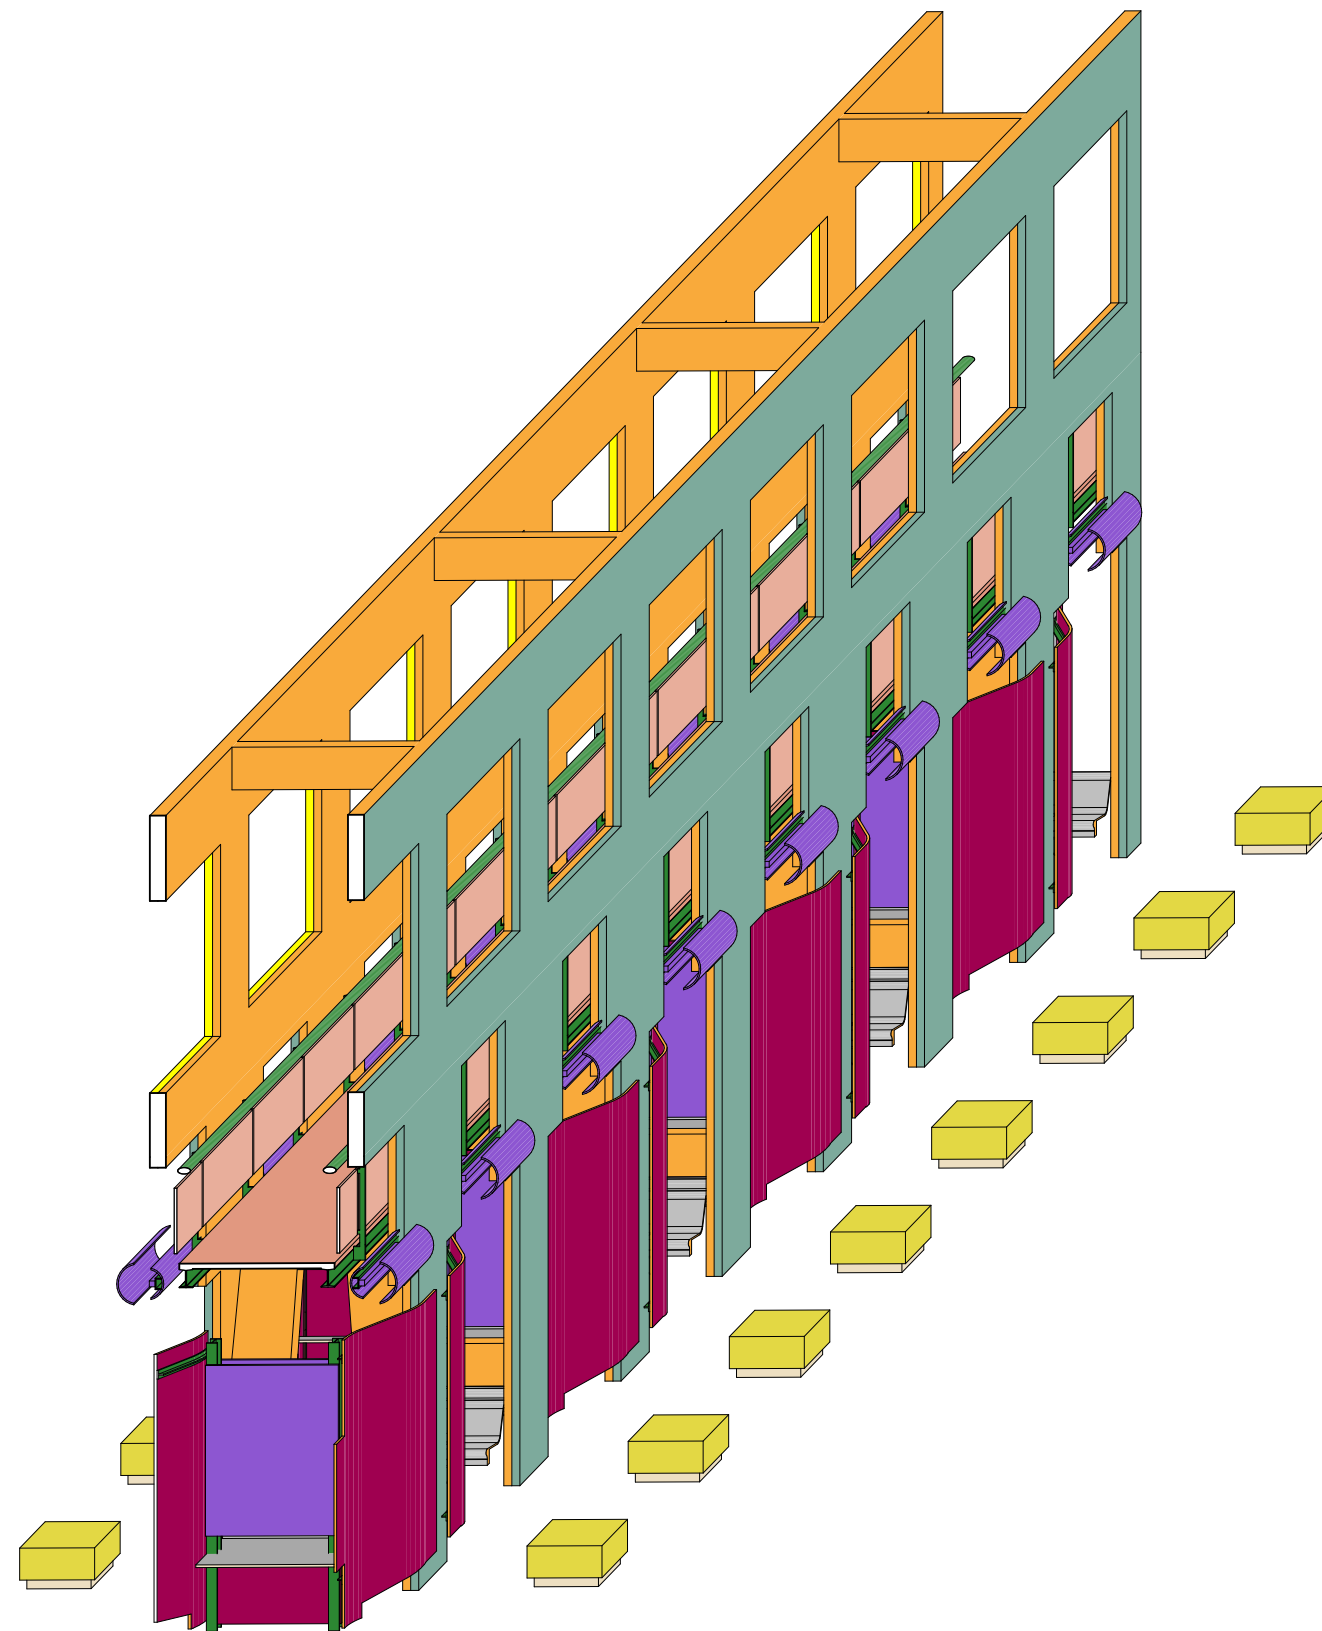



Privately public booth

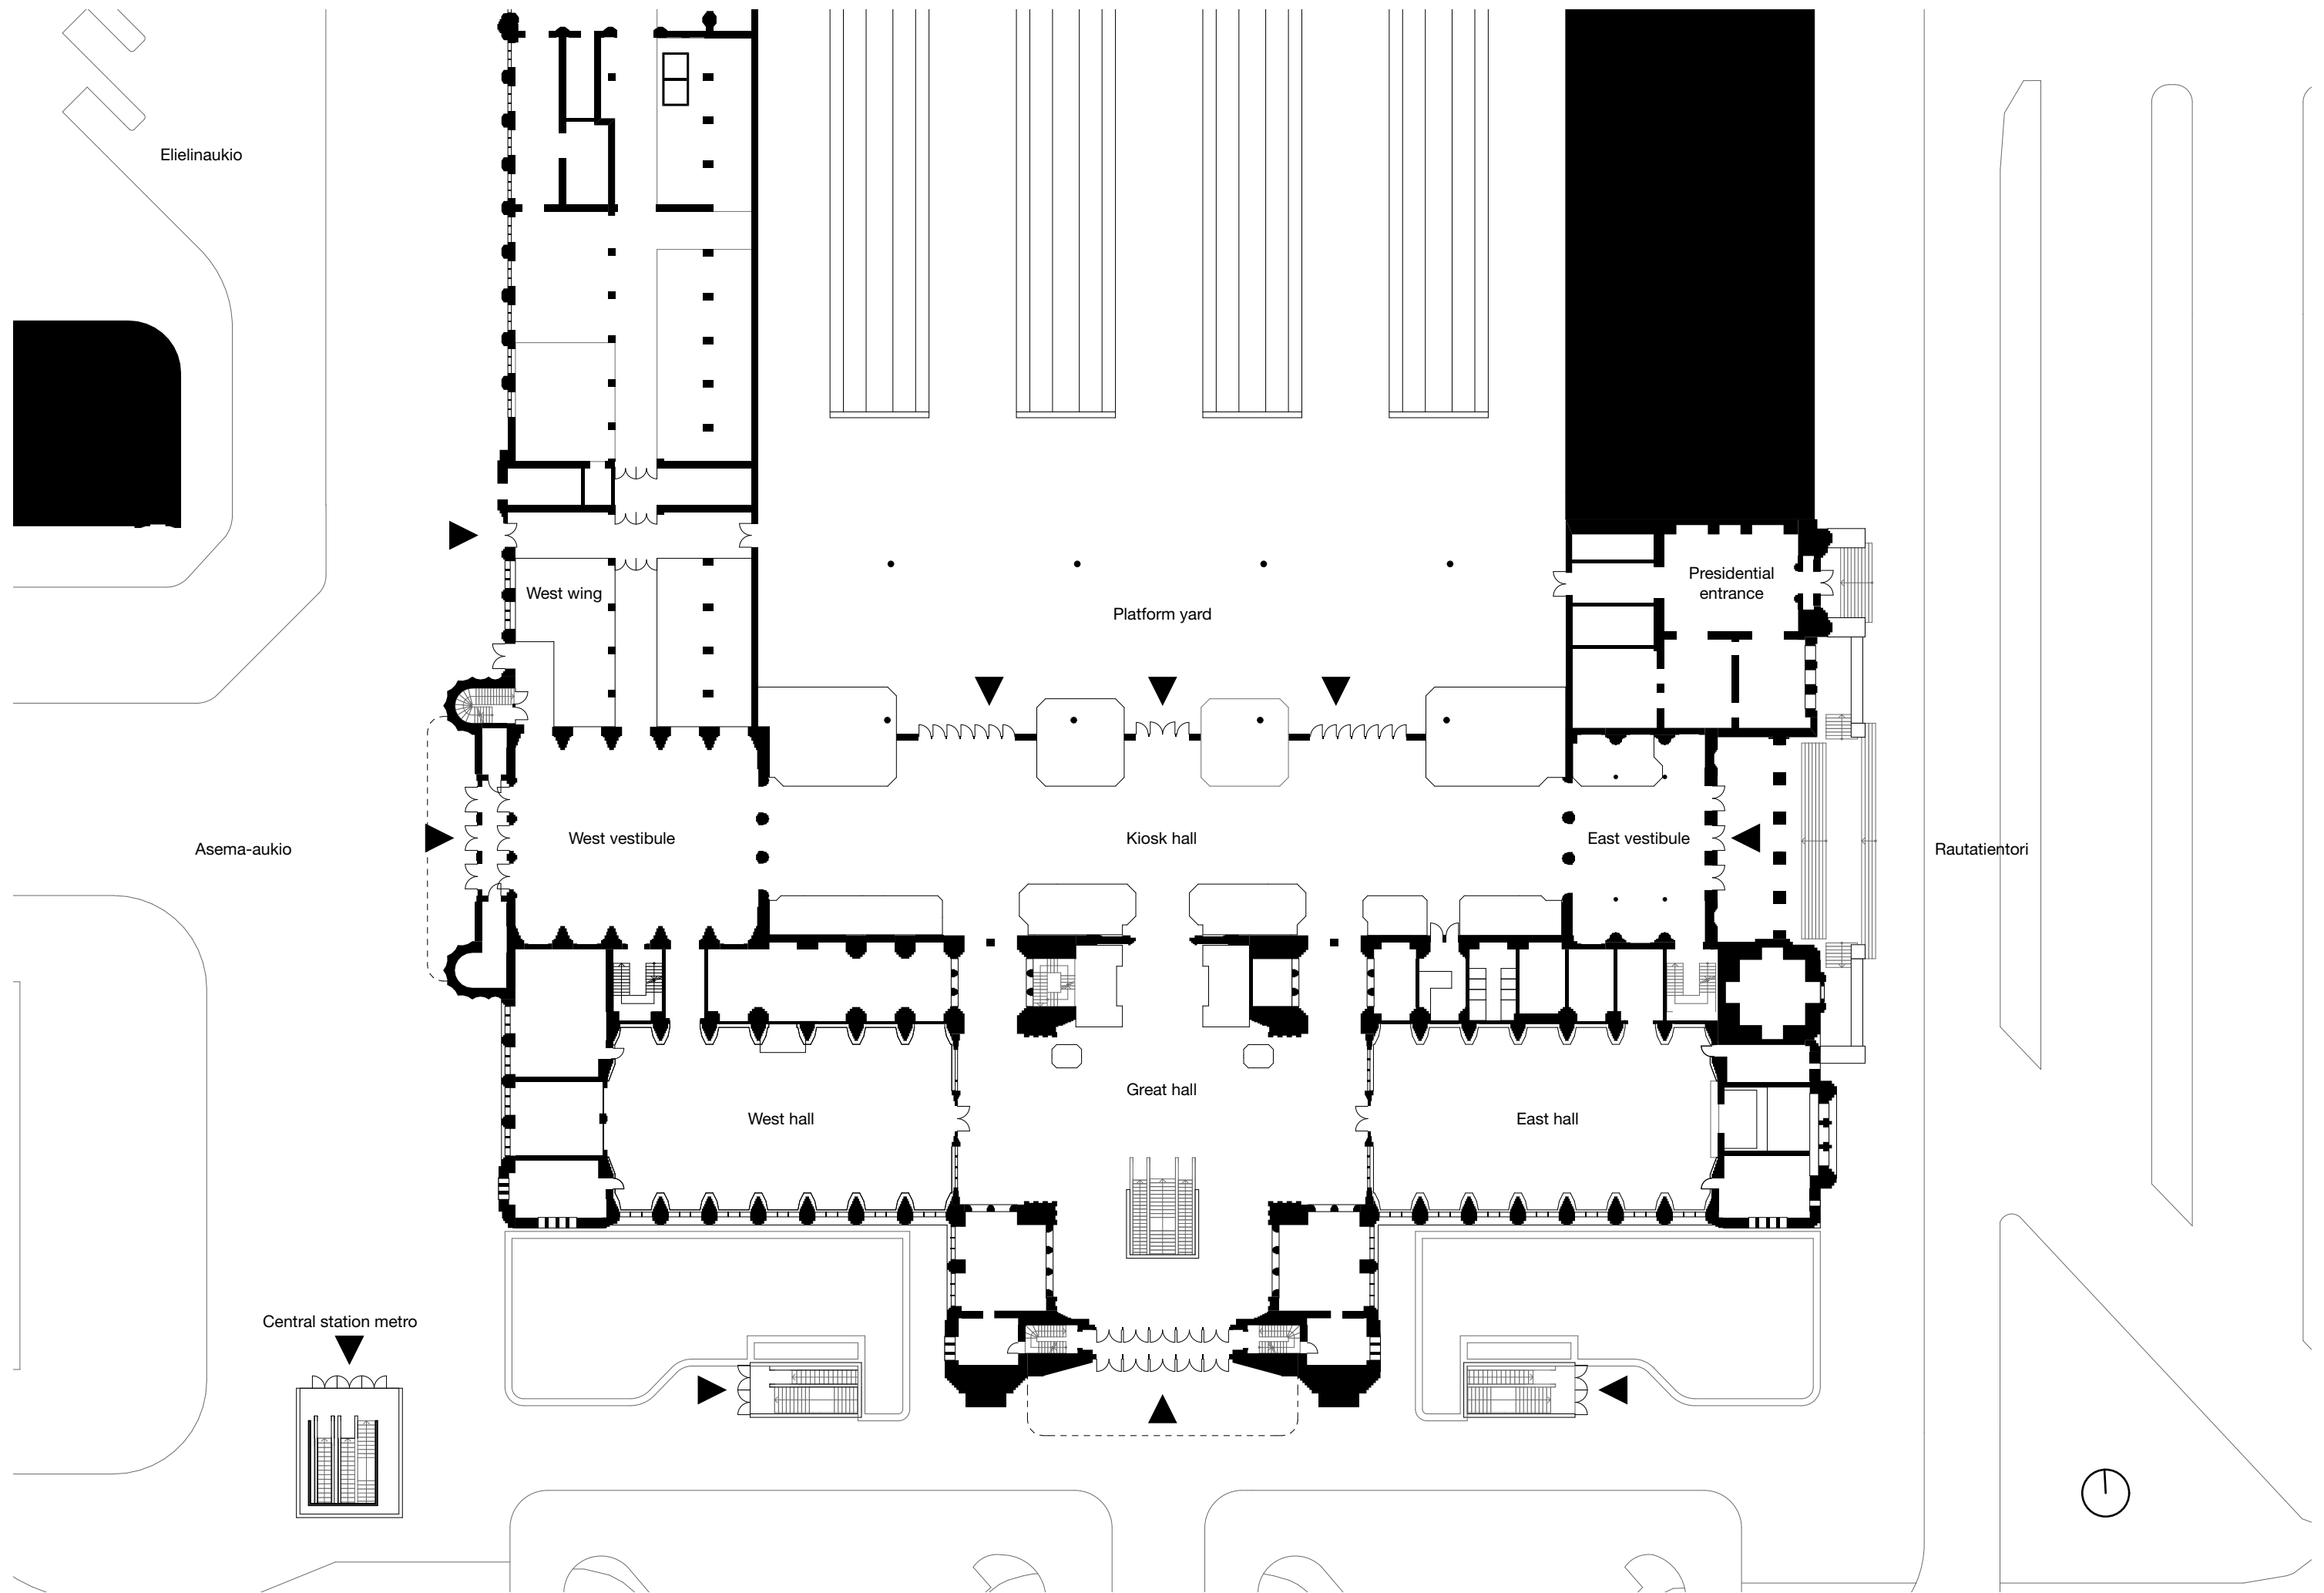


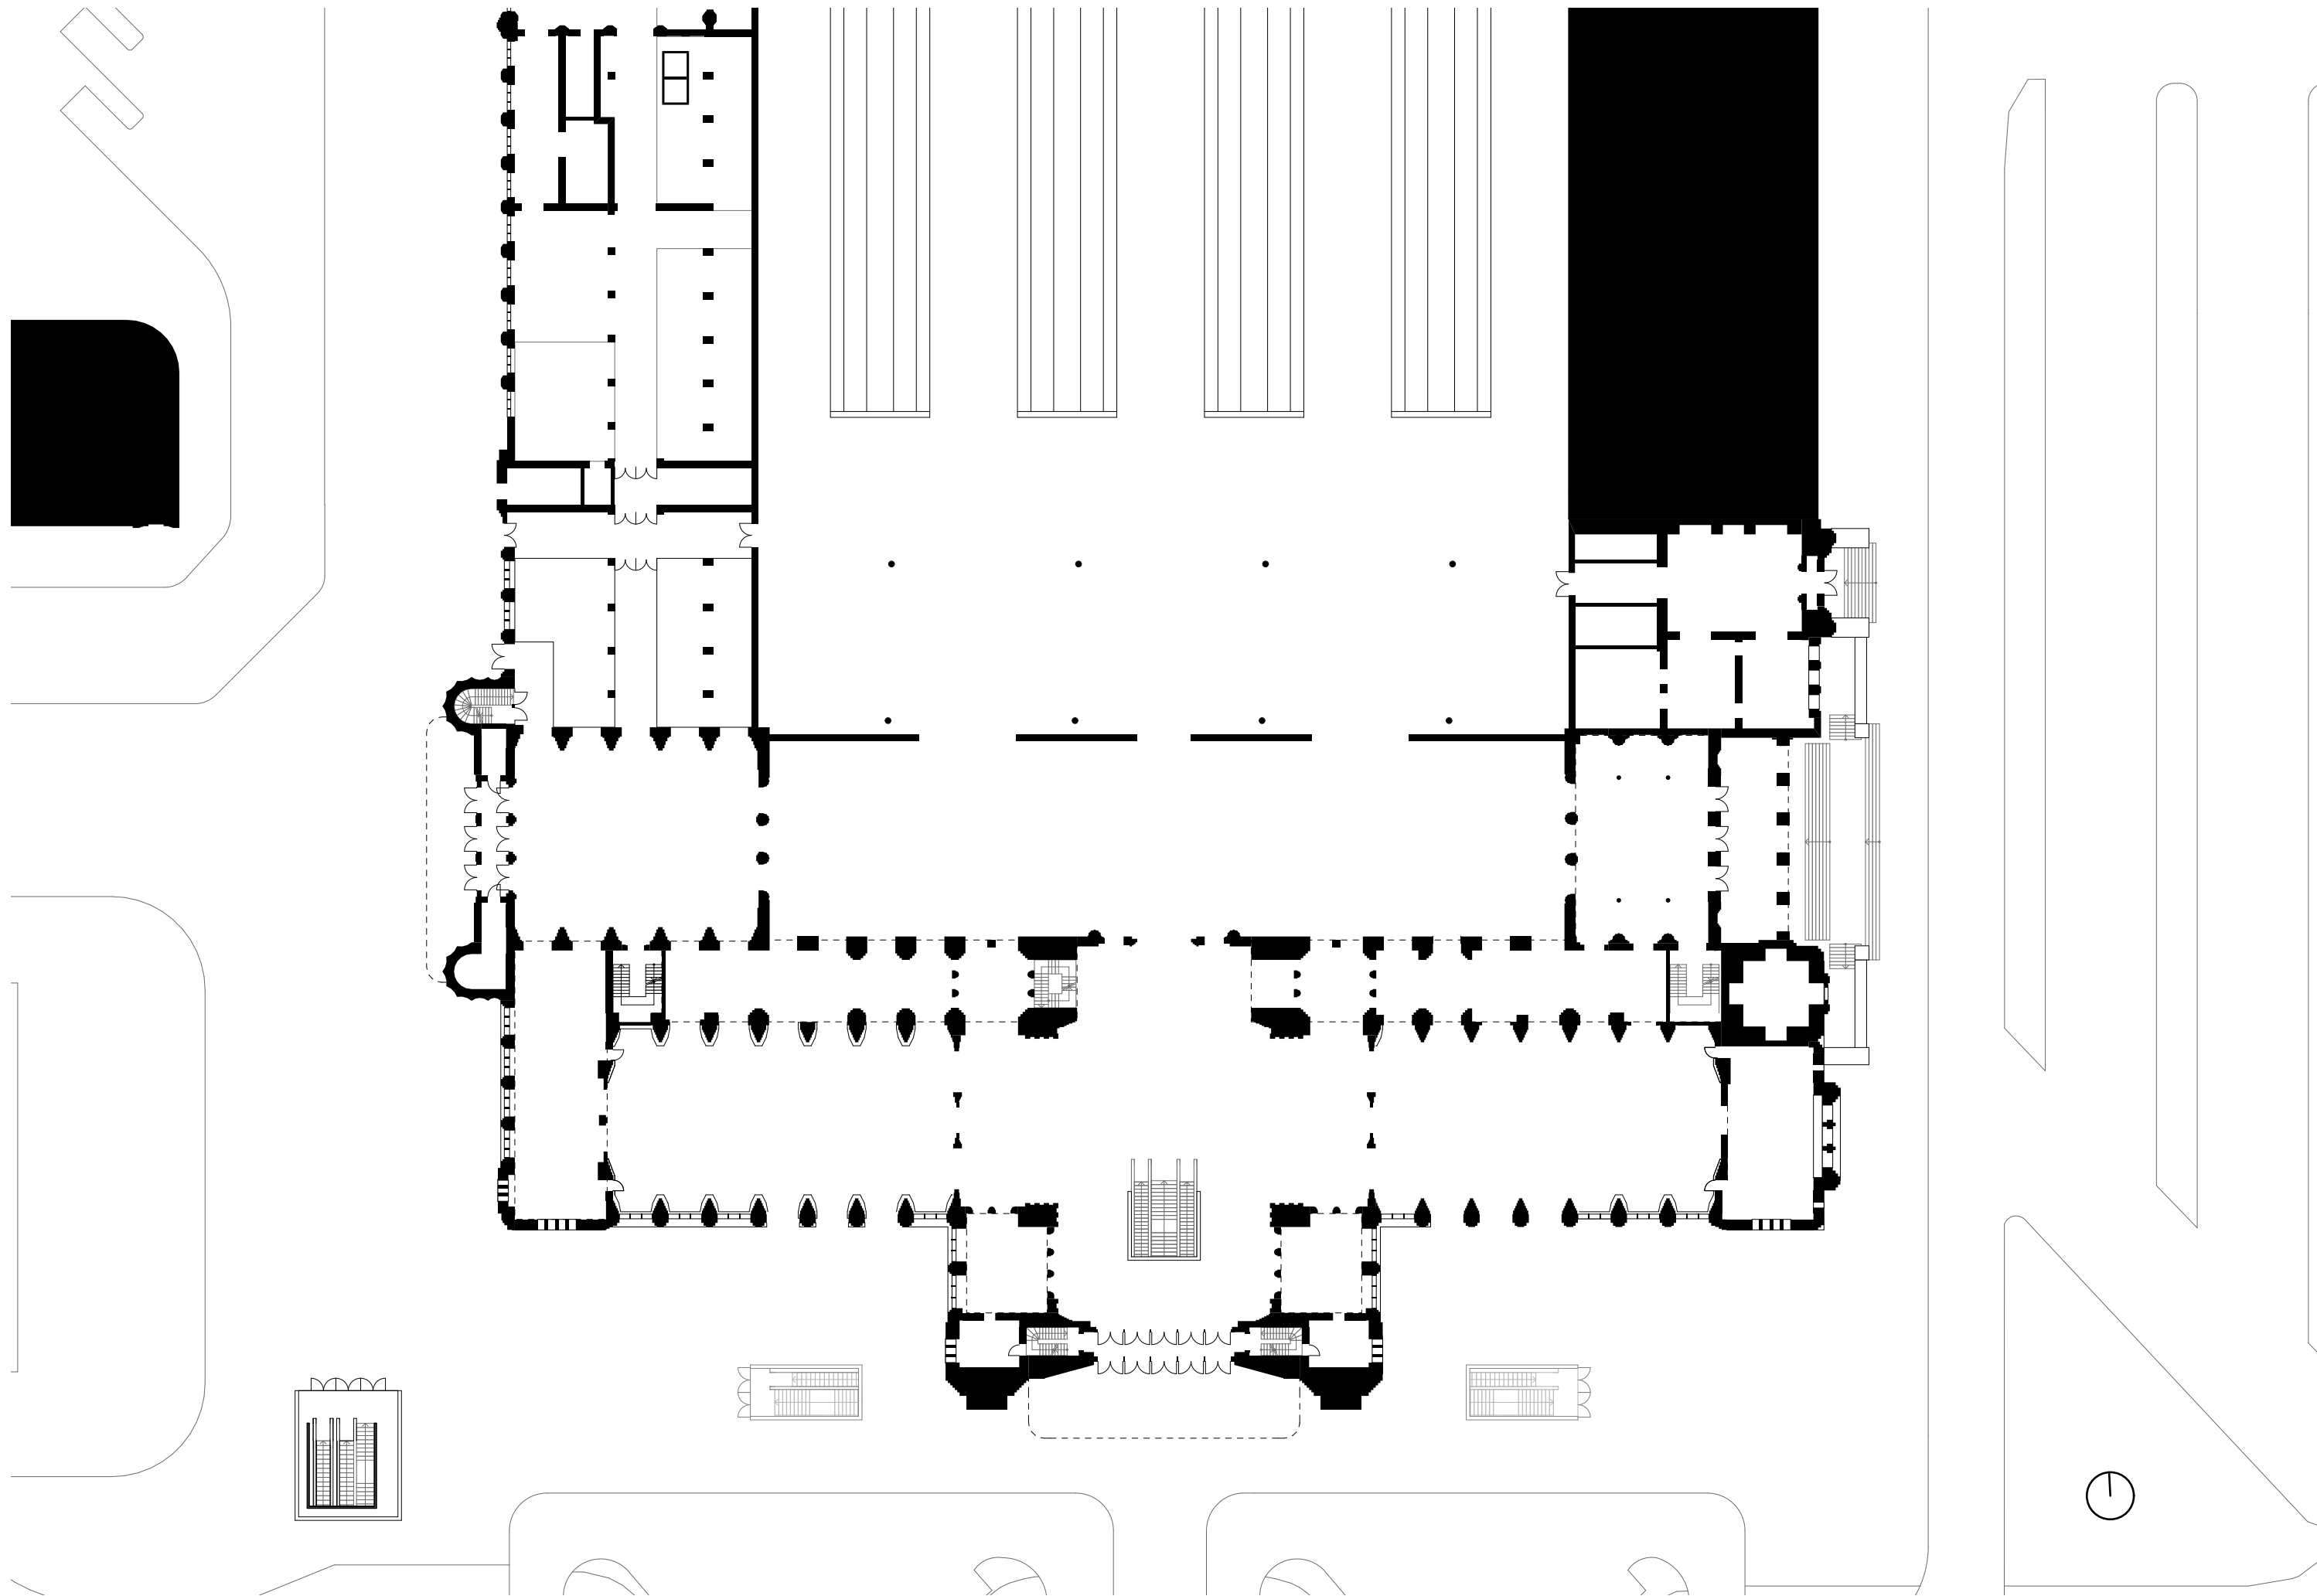


1 : 500 Load bearing walls






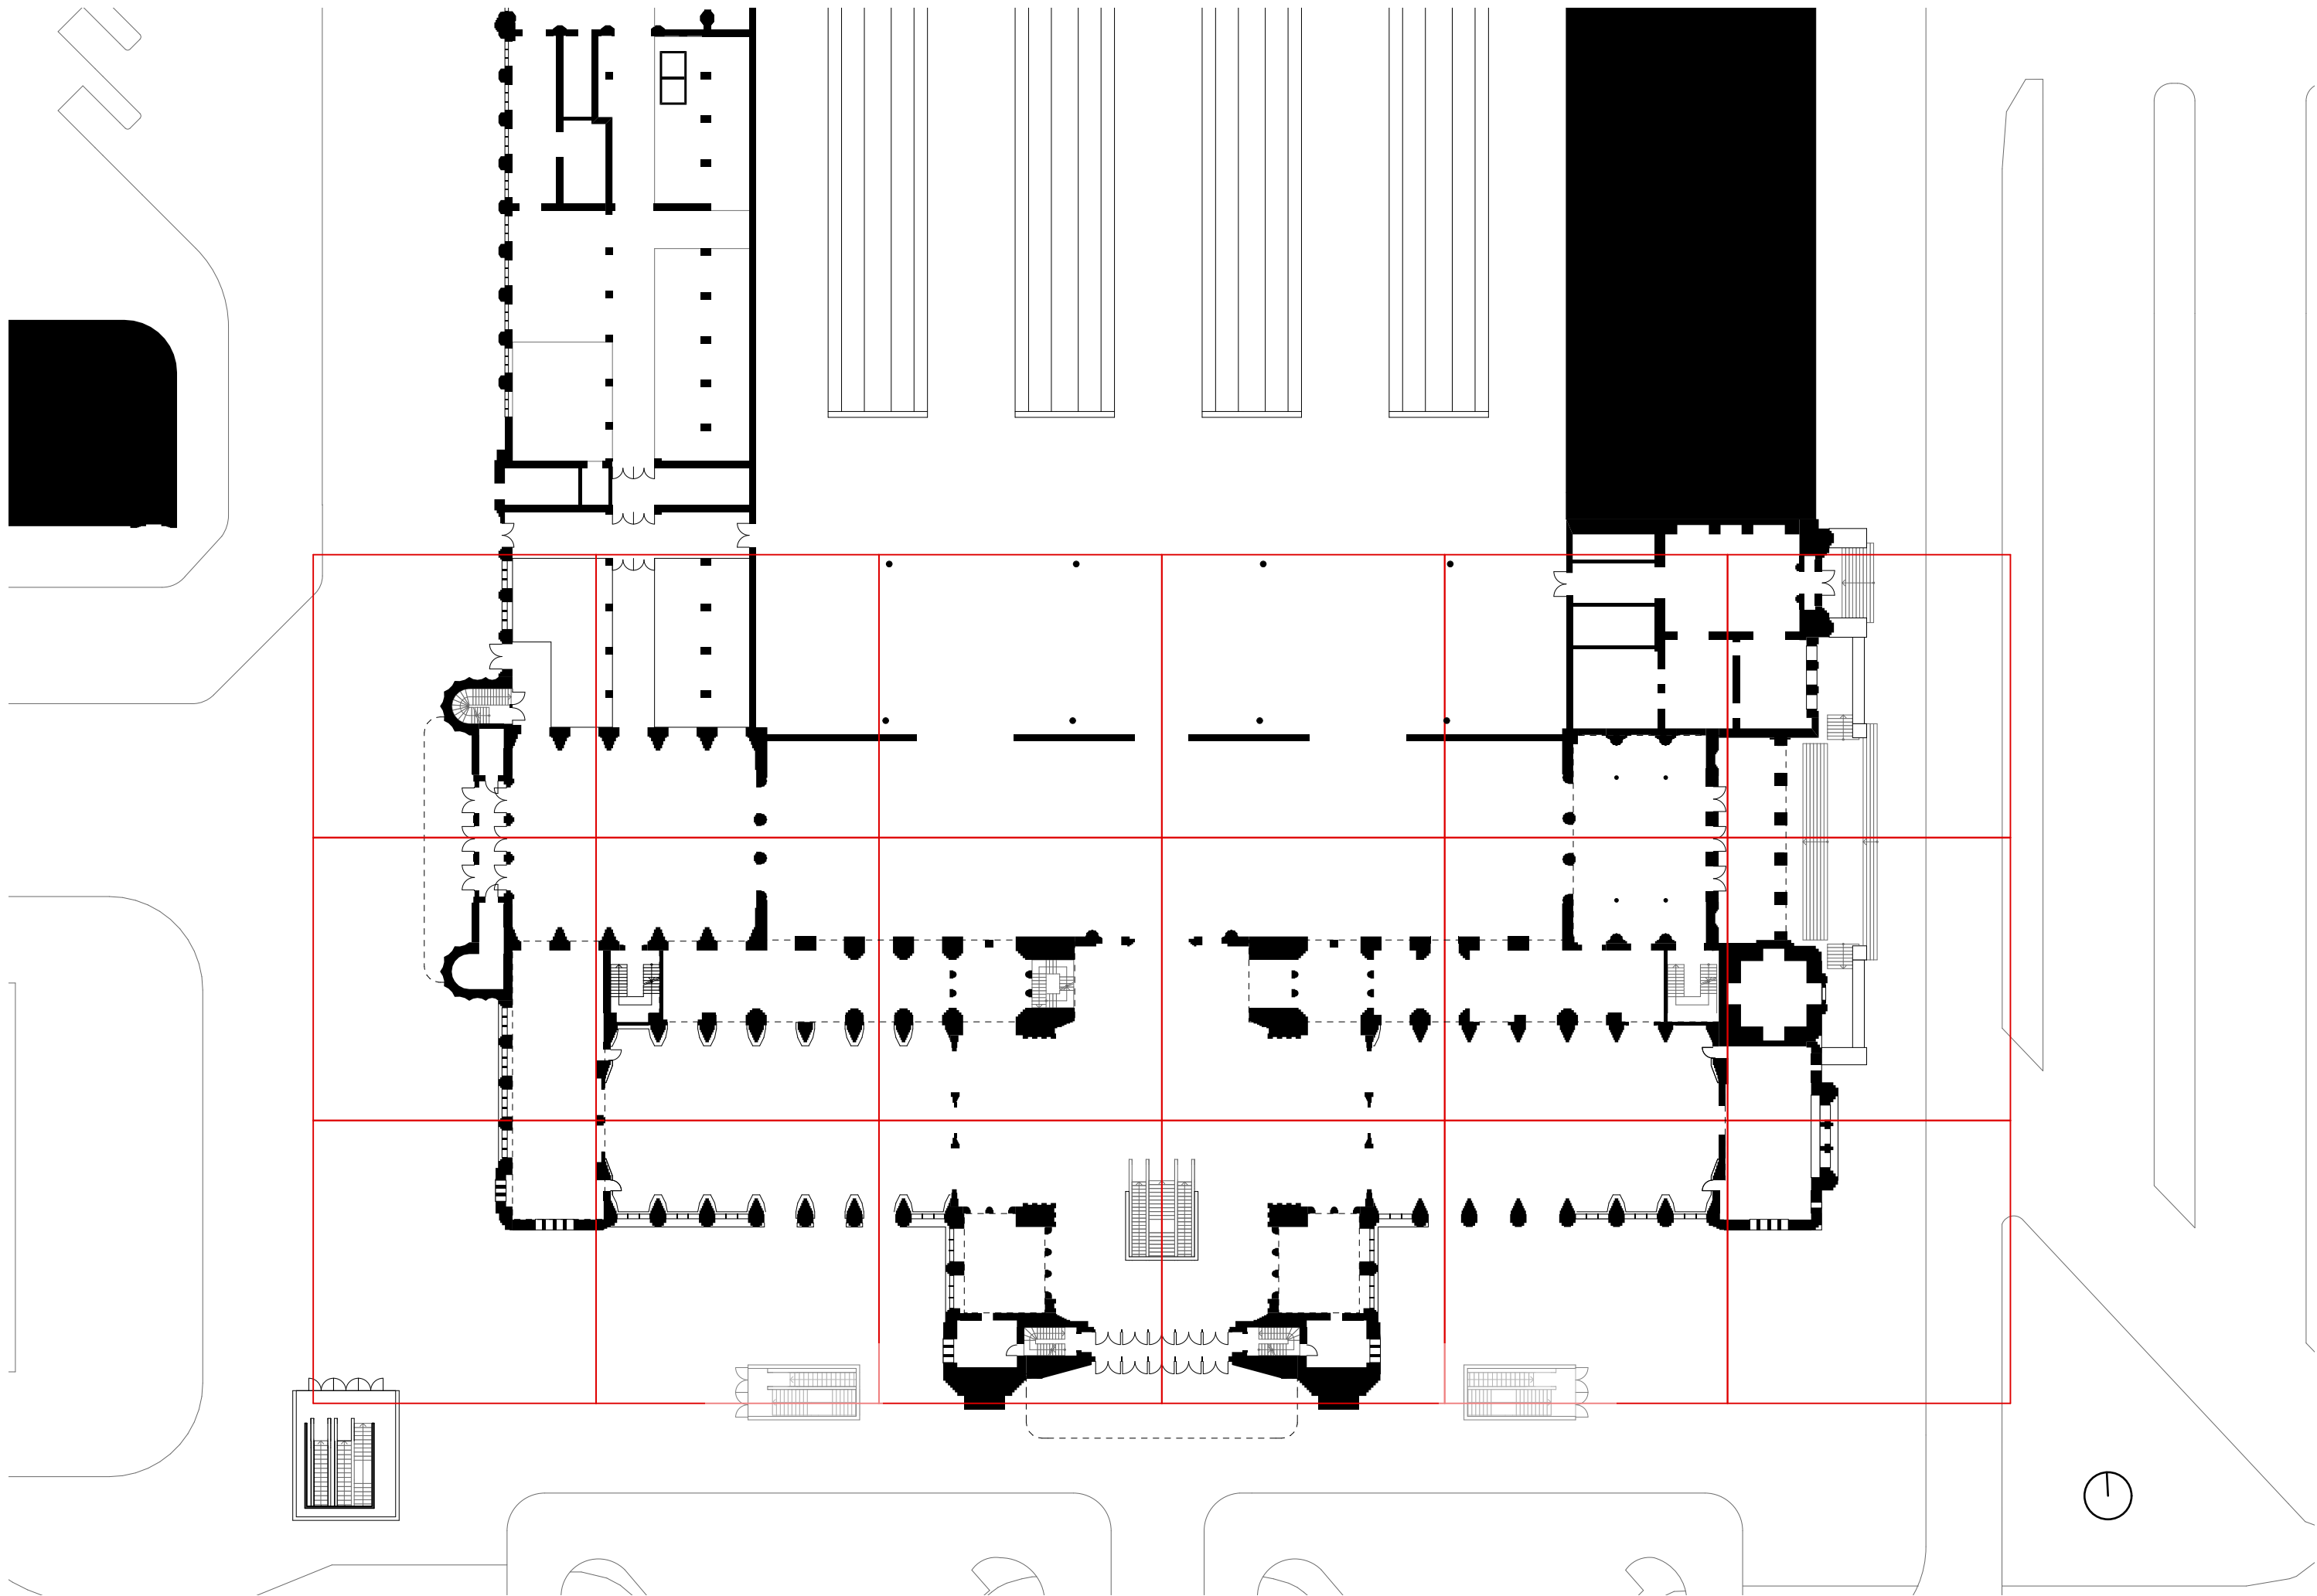


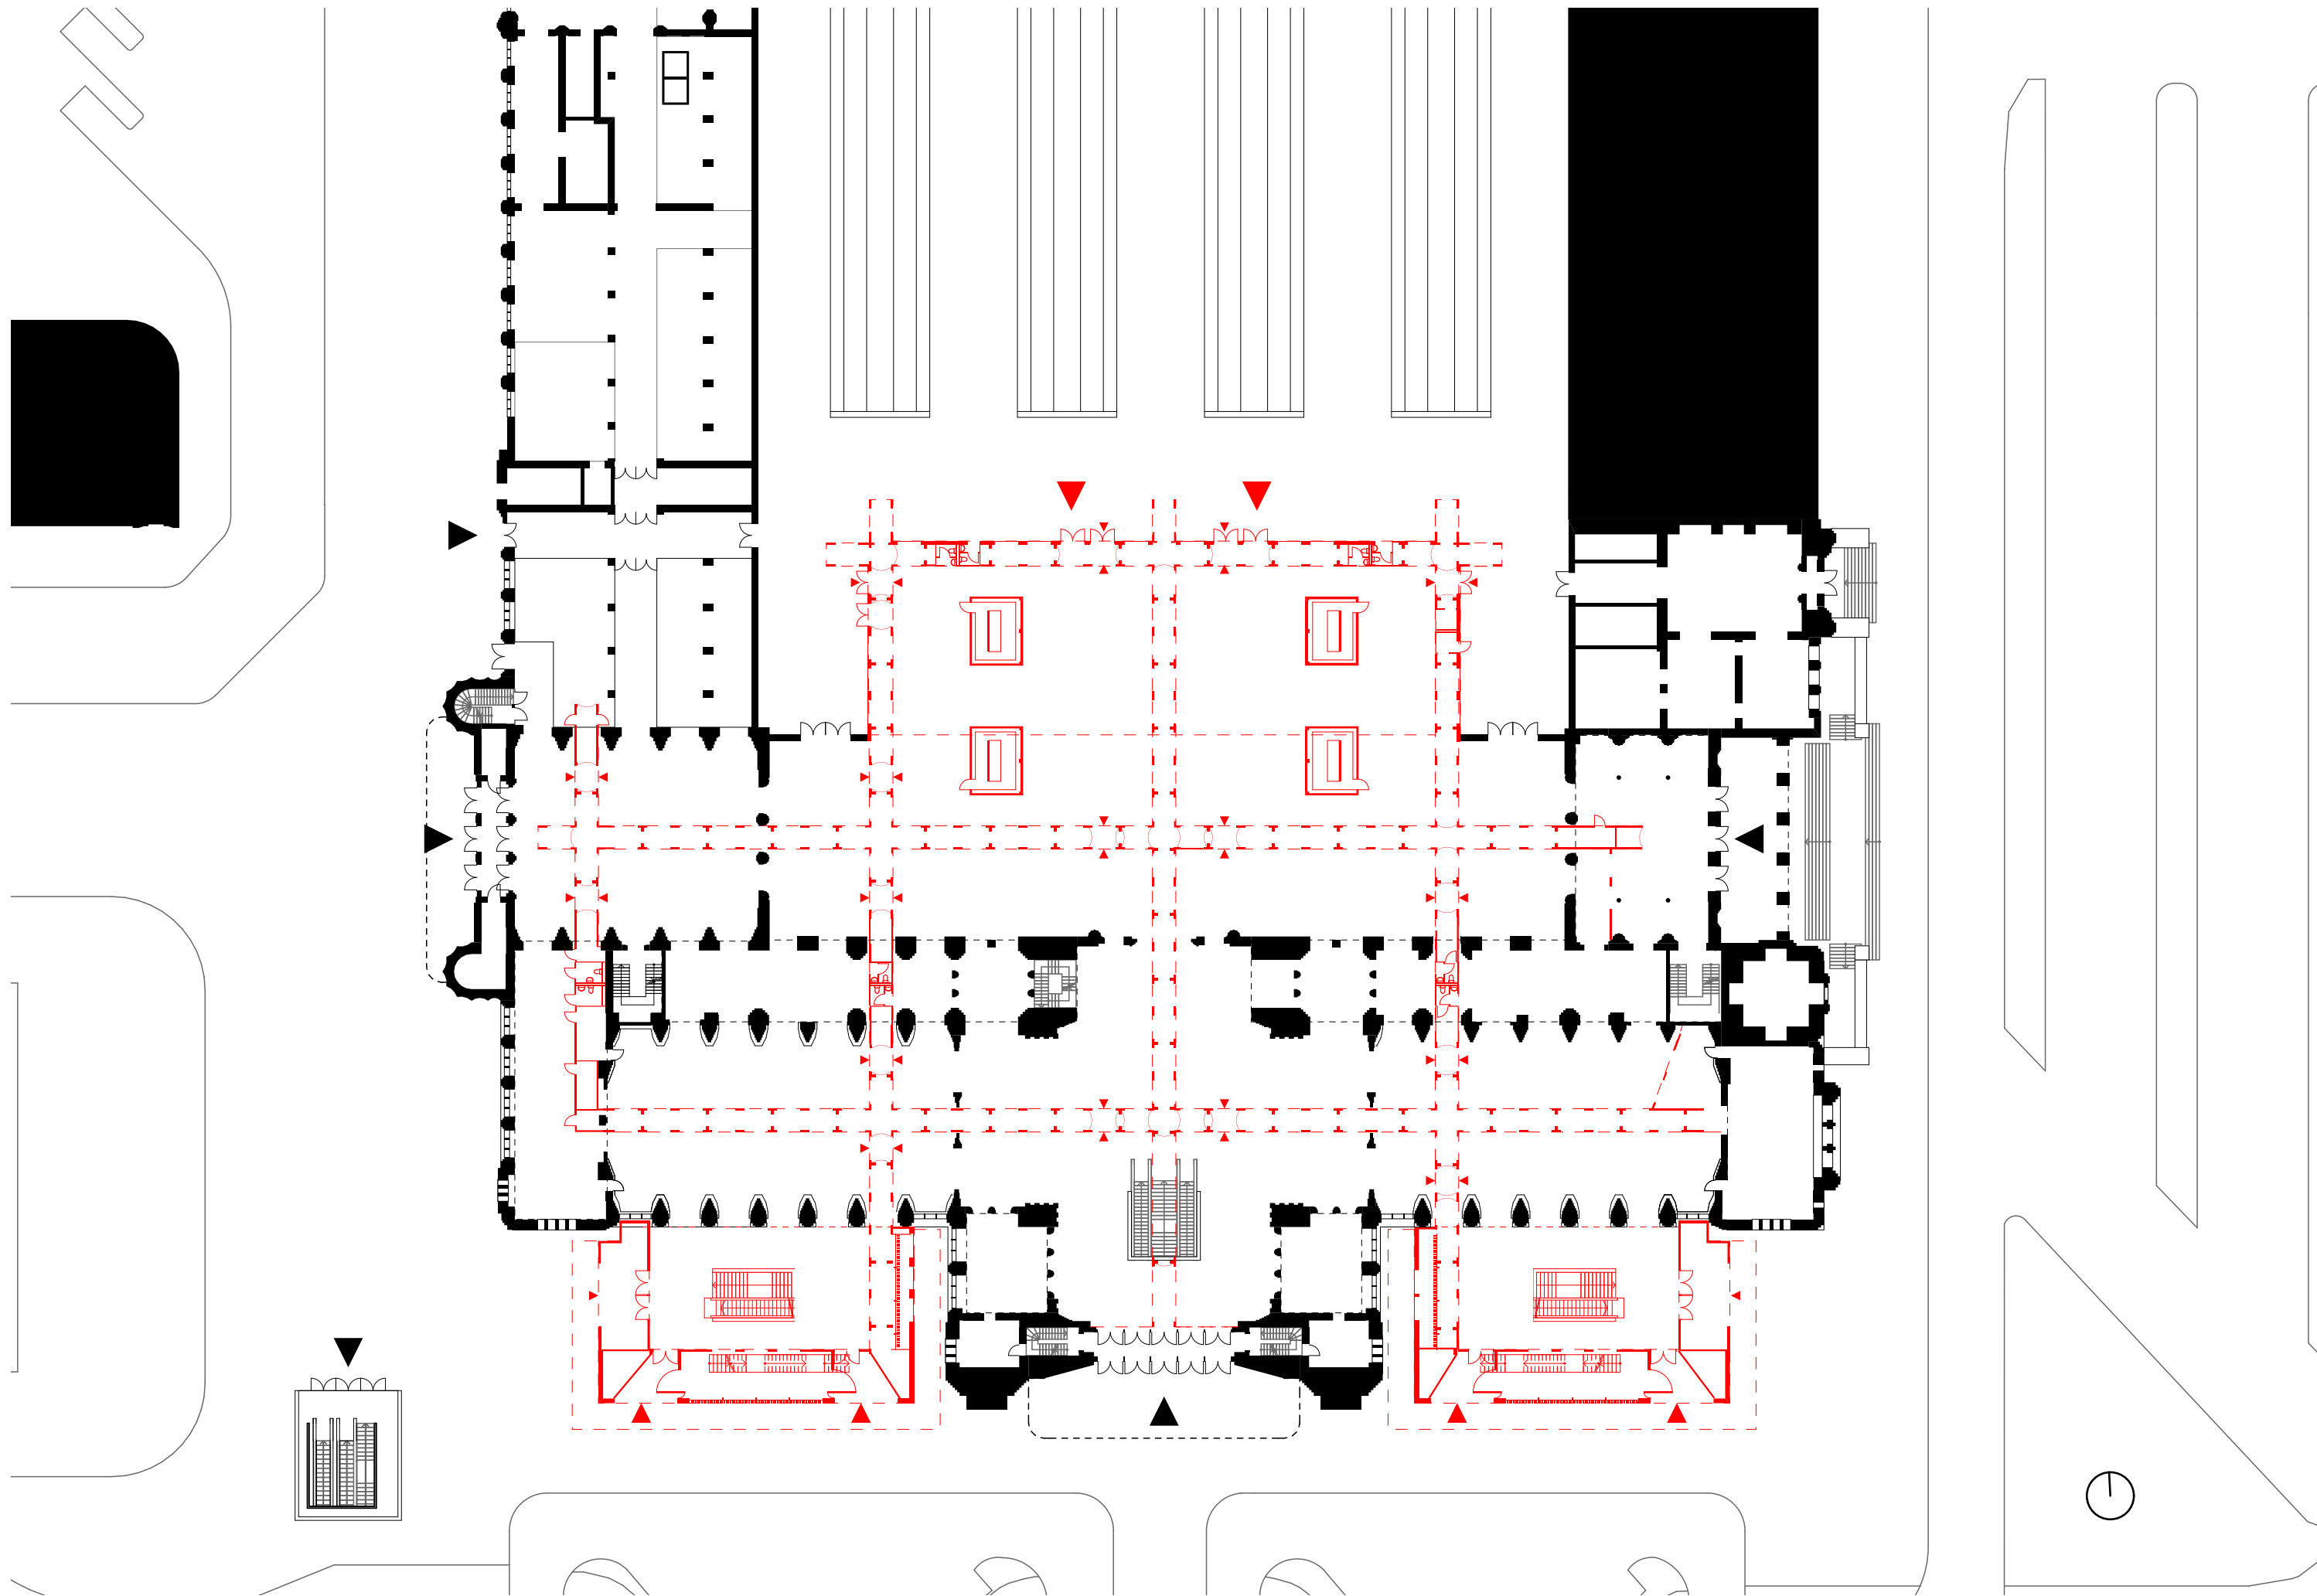



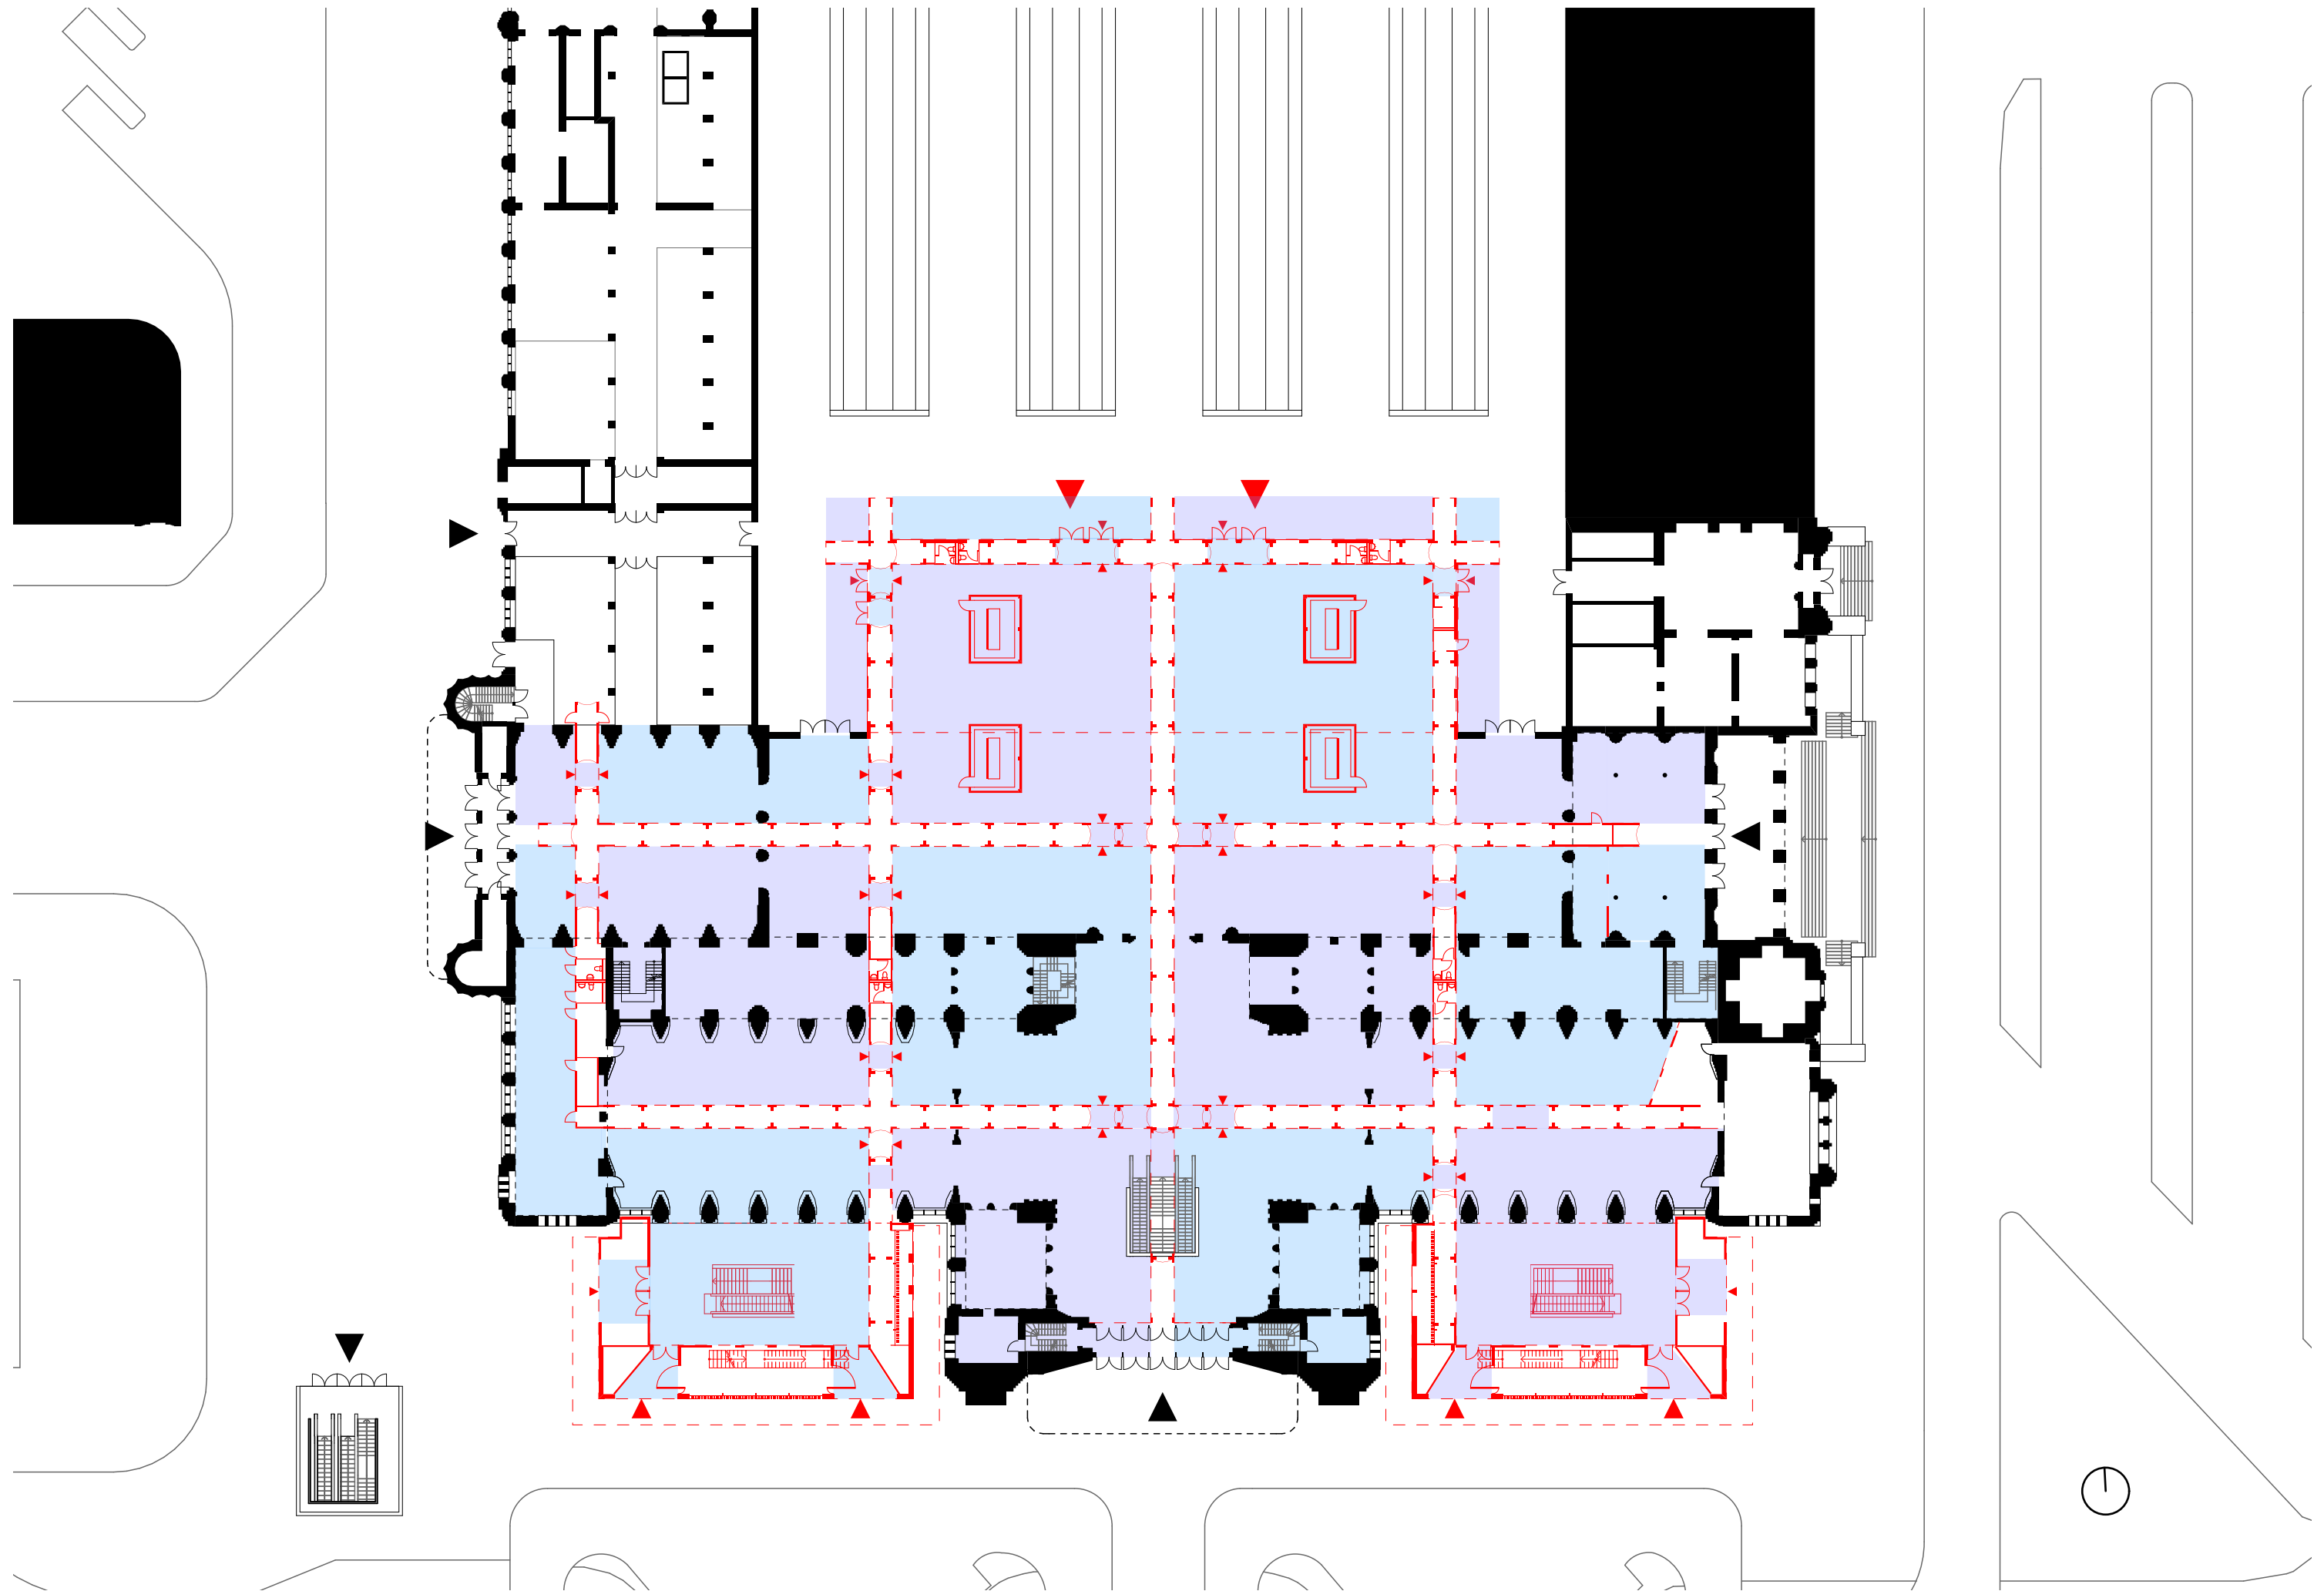


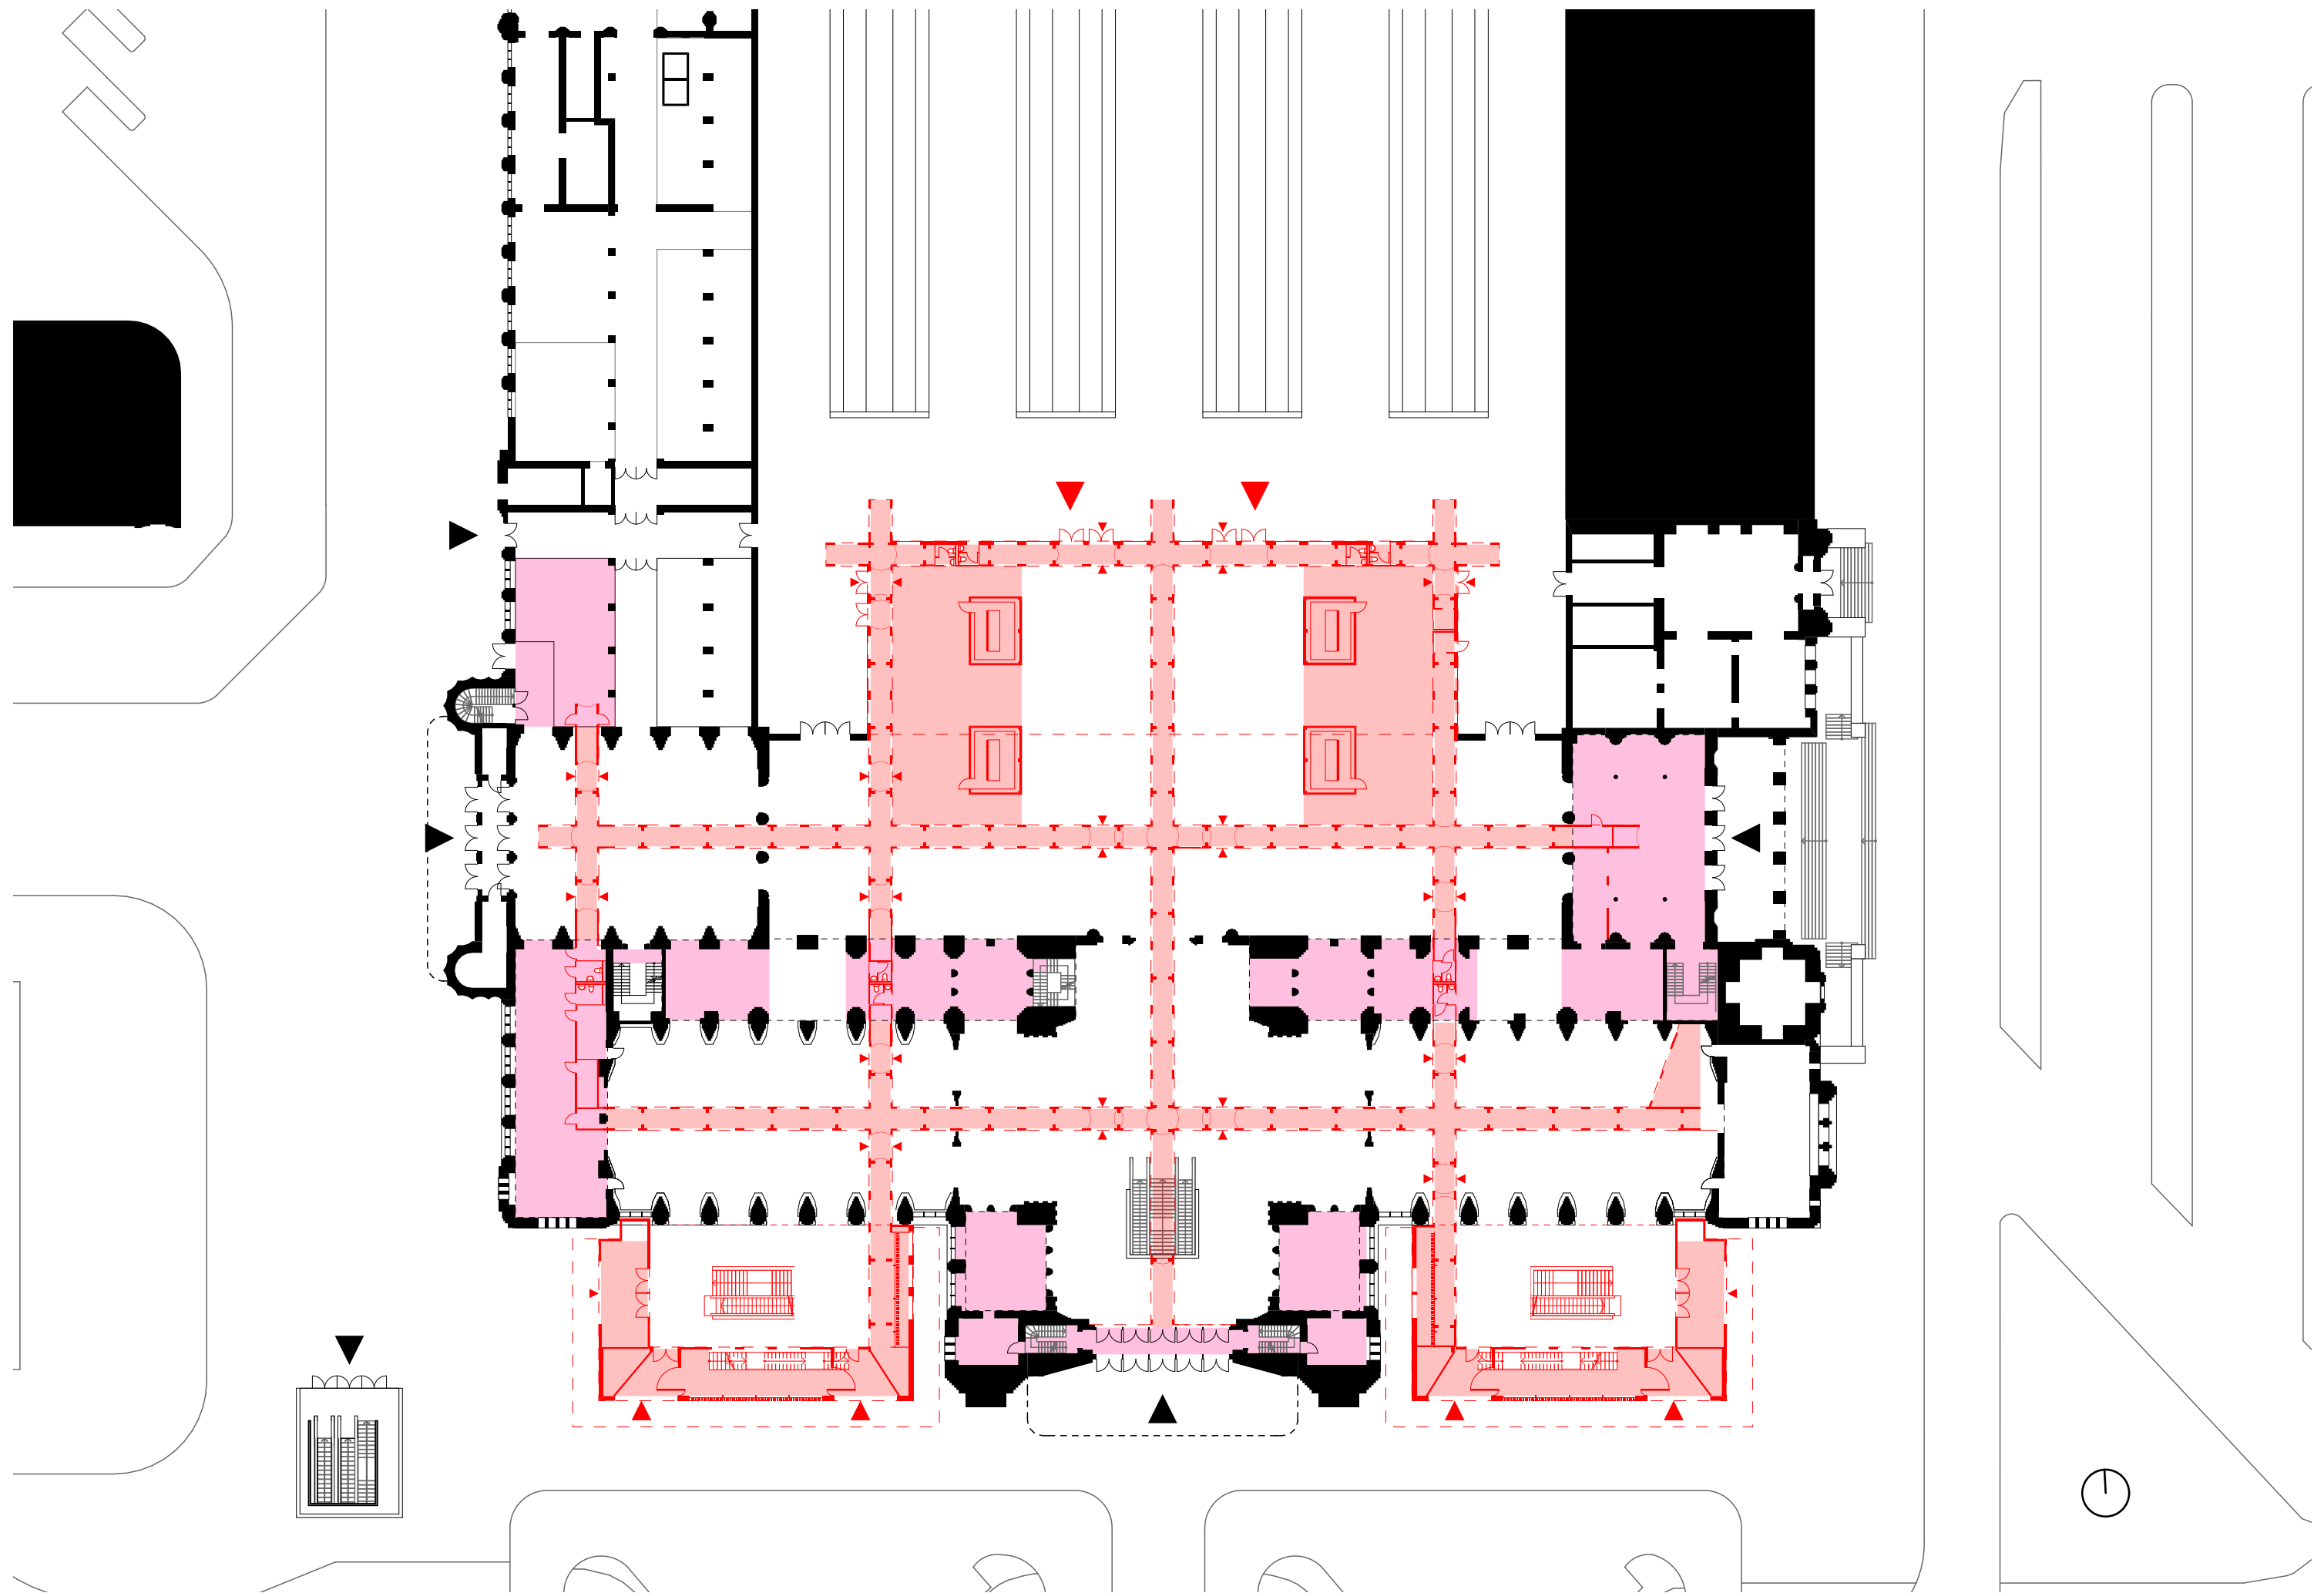



1 : 500 Elevated walkway and existing 1st floor areas

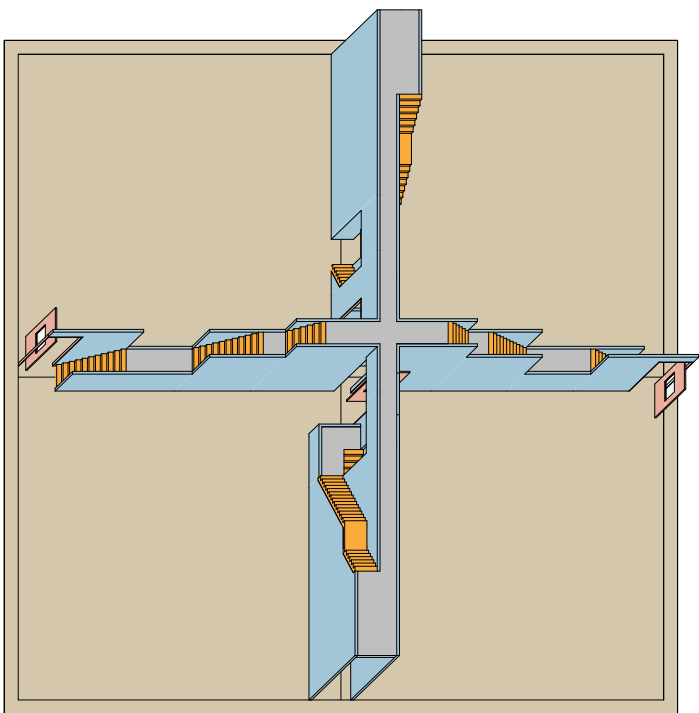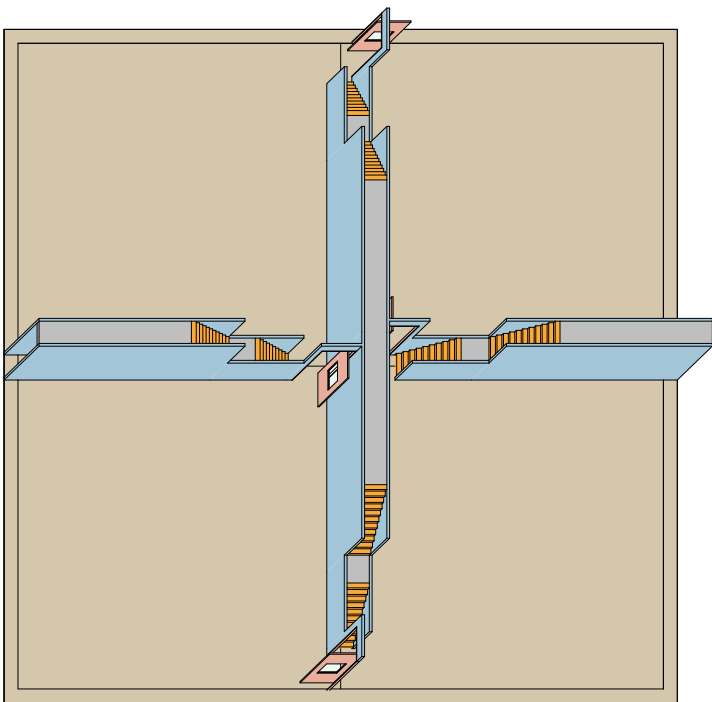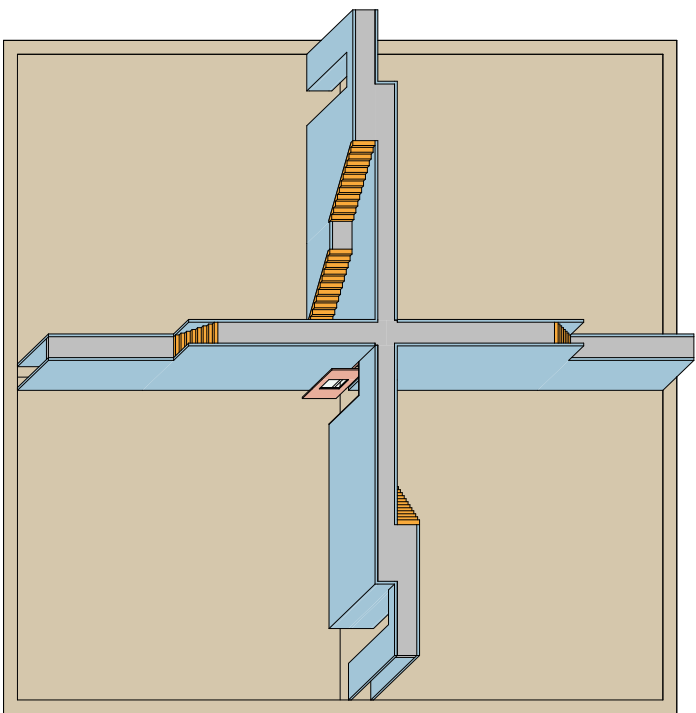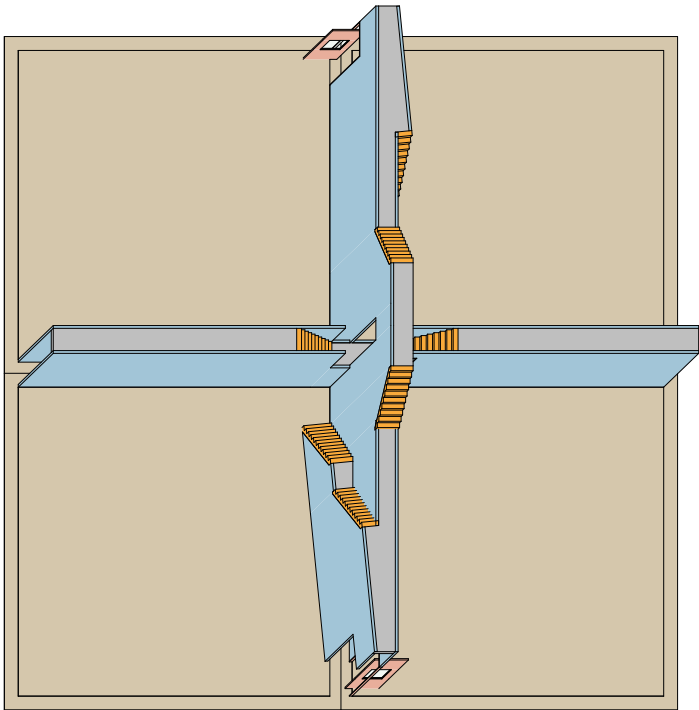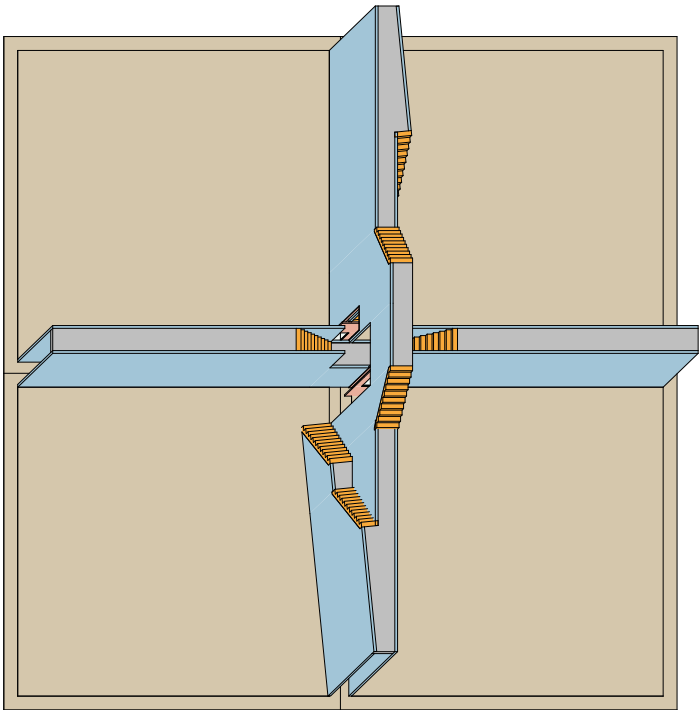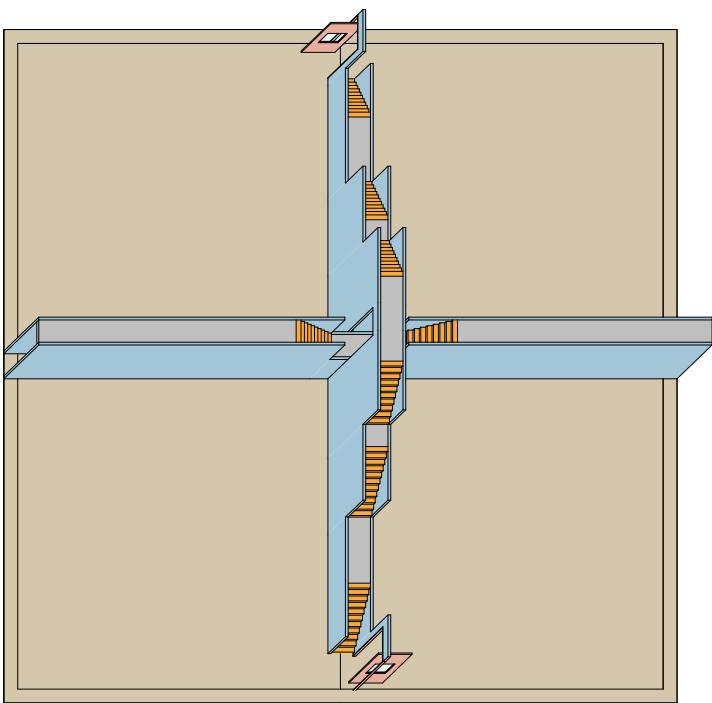

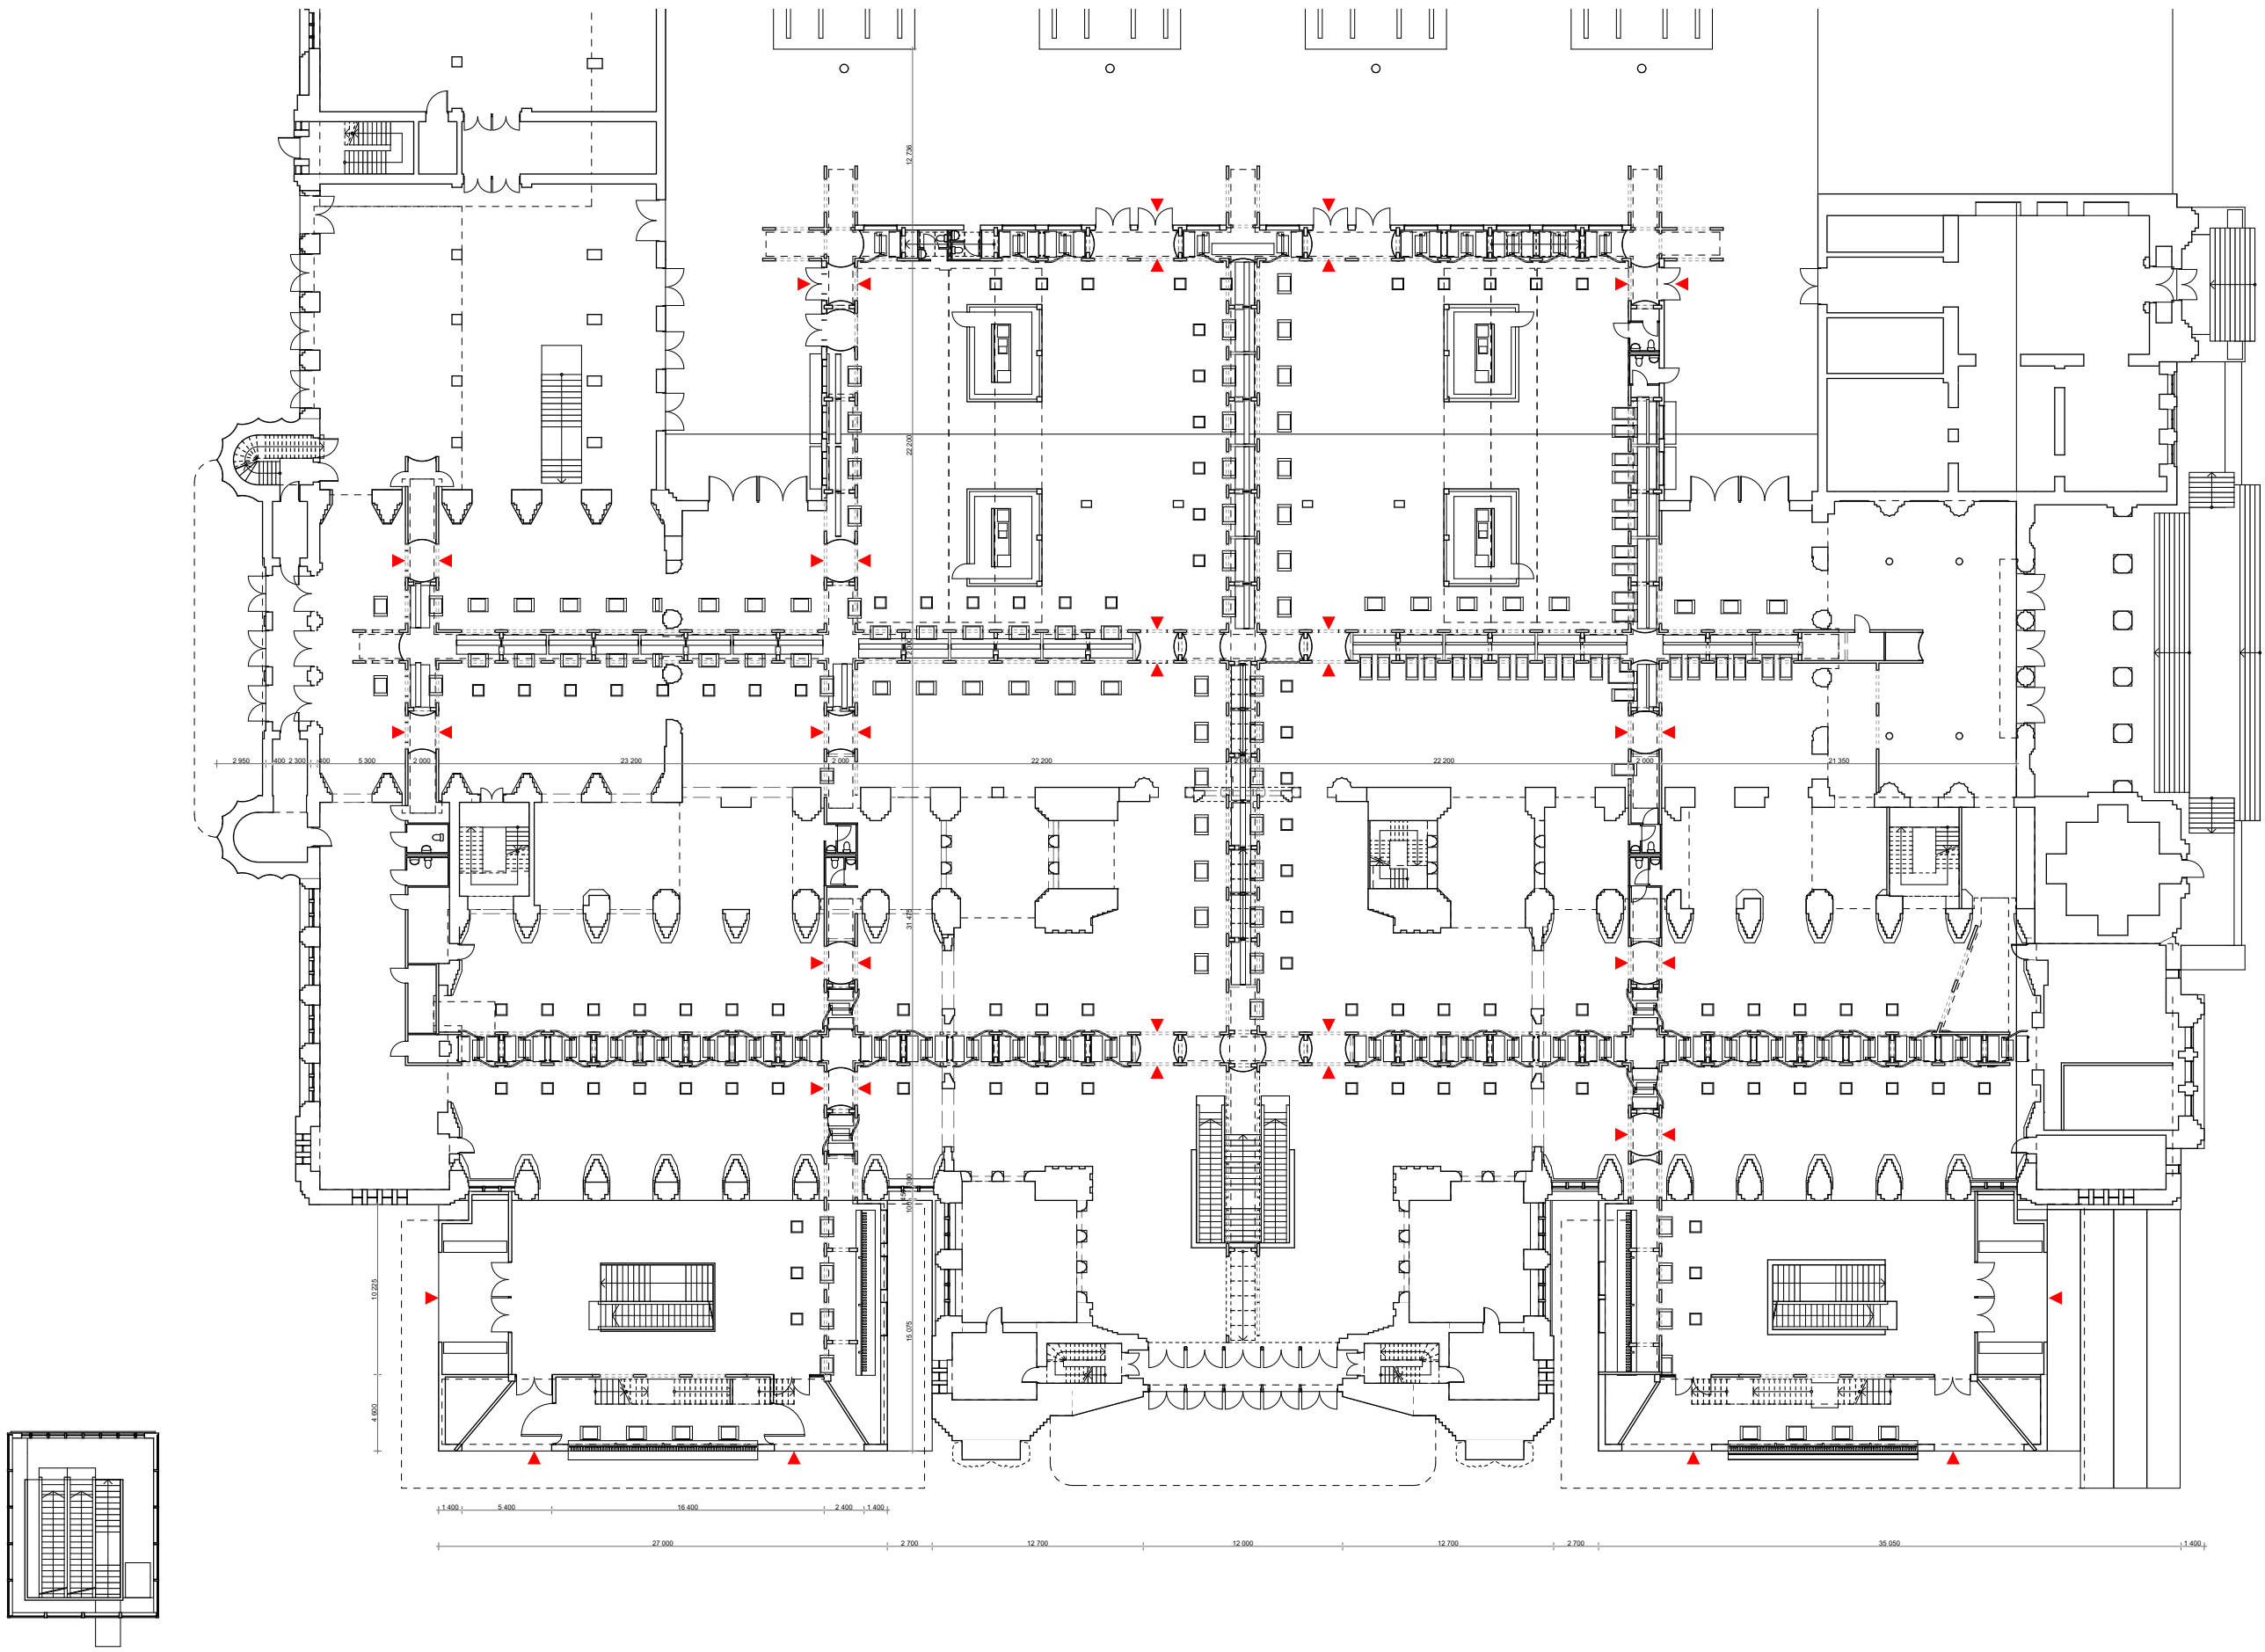


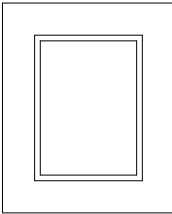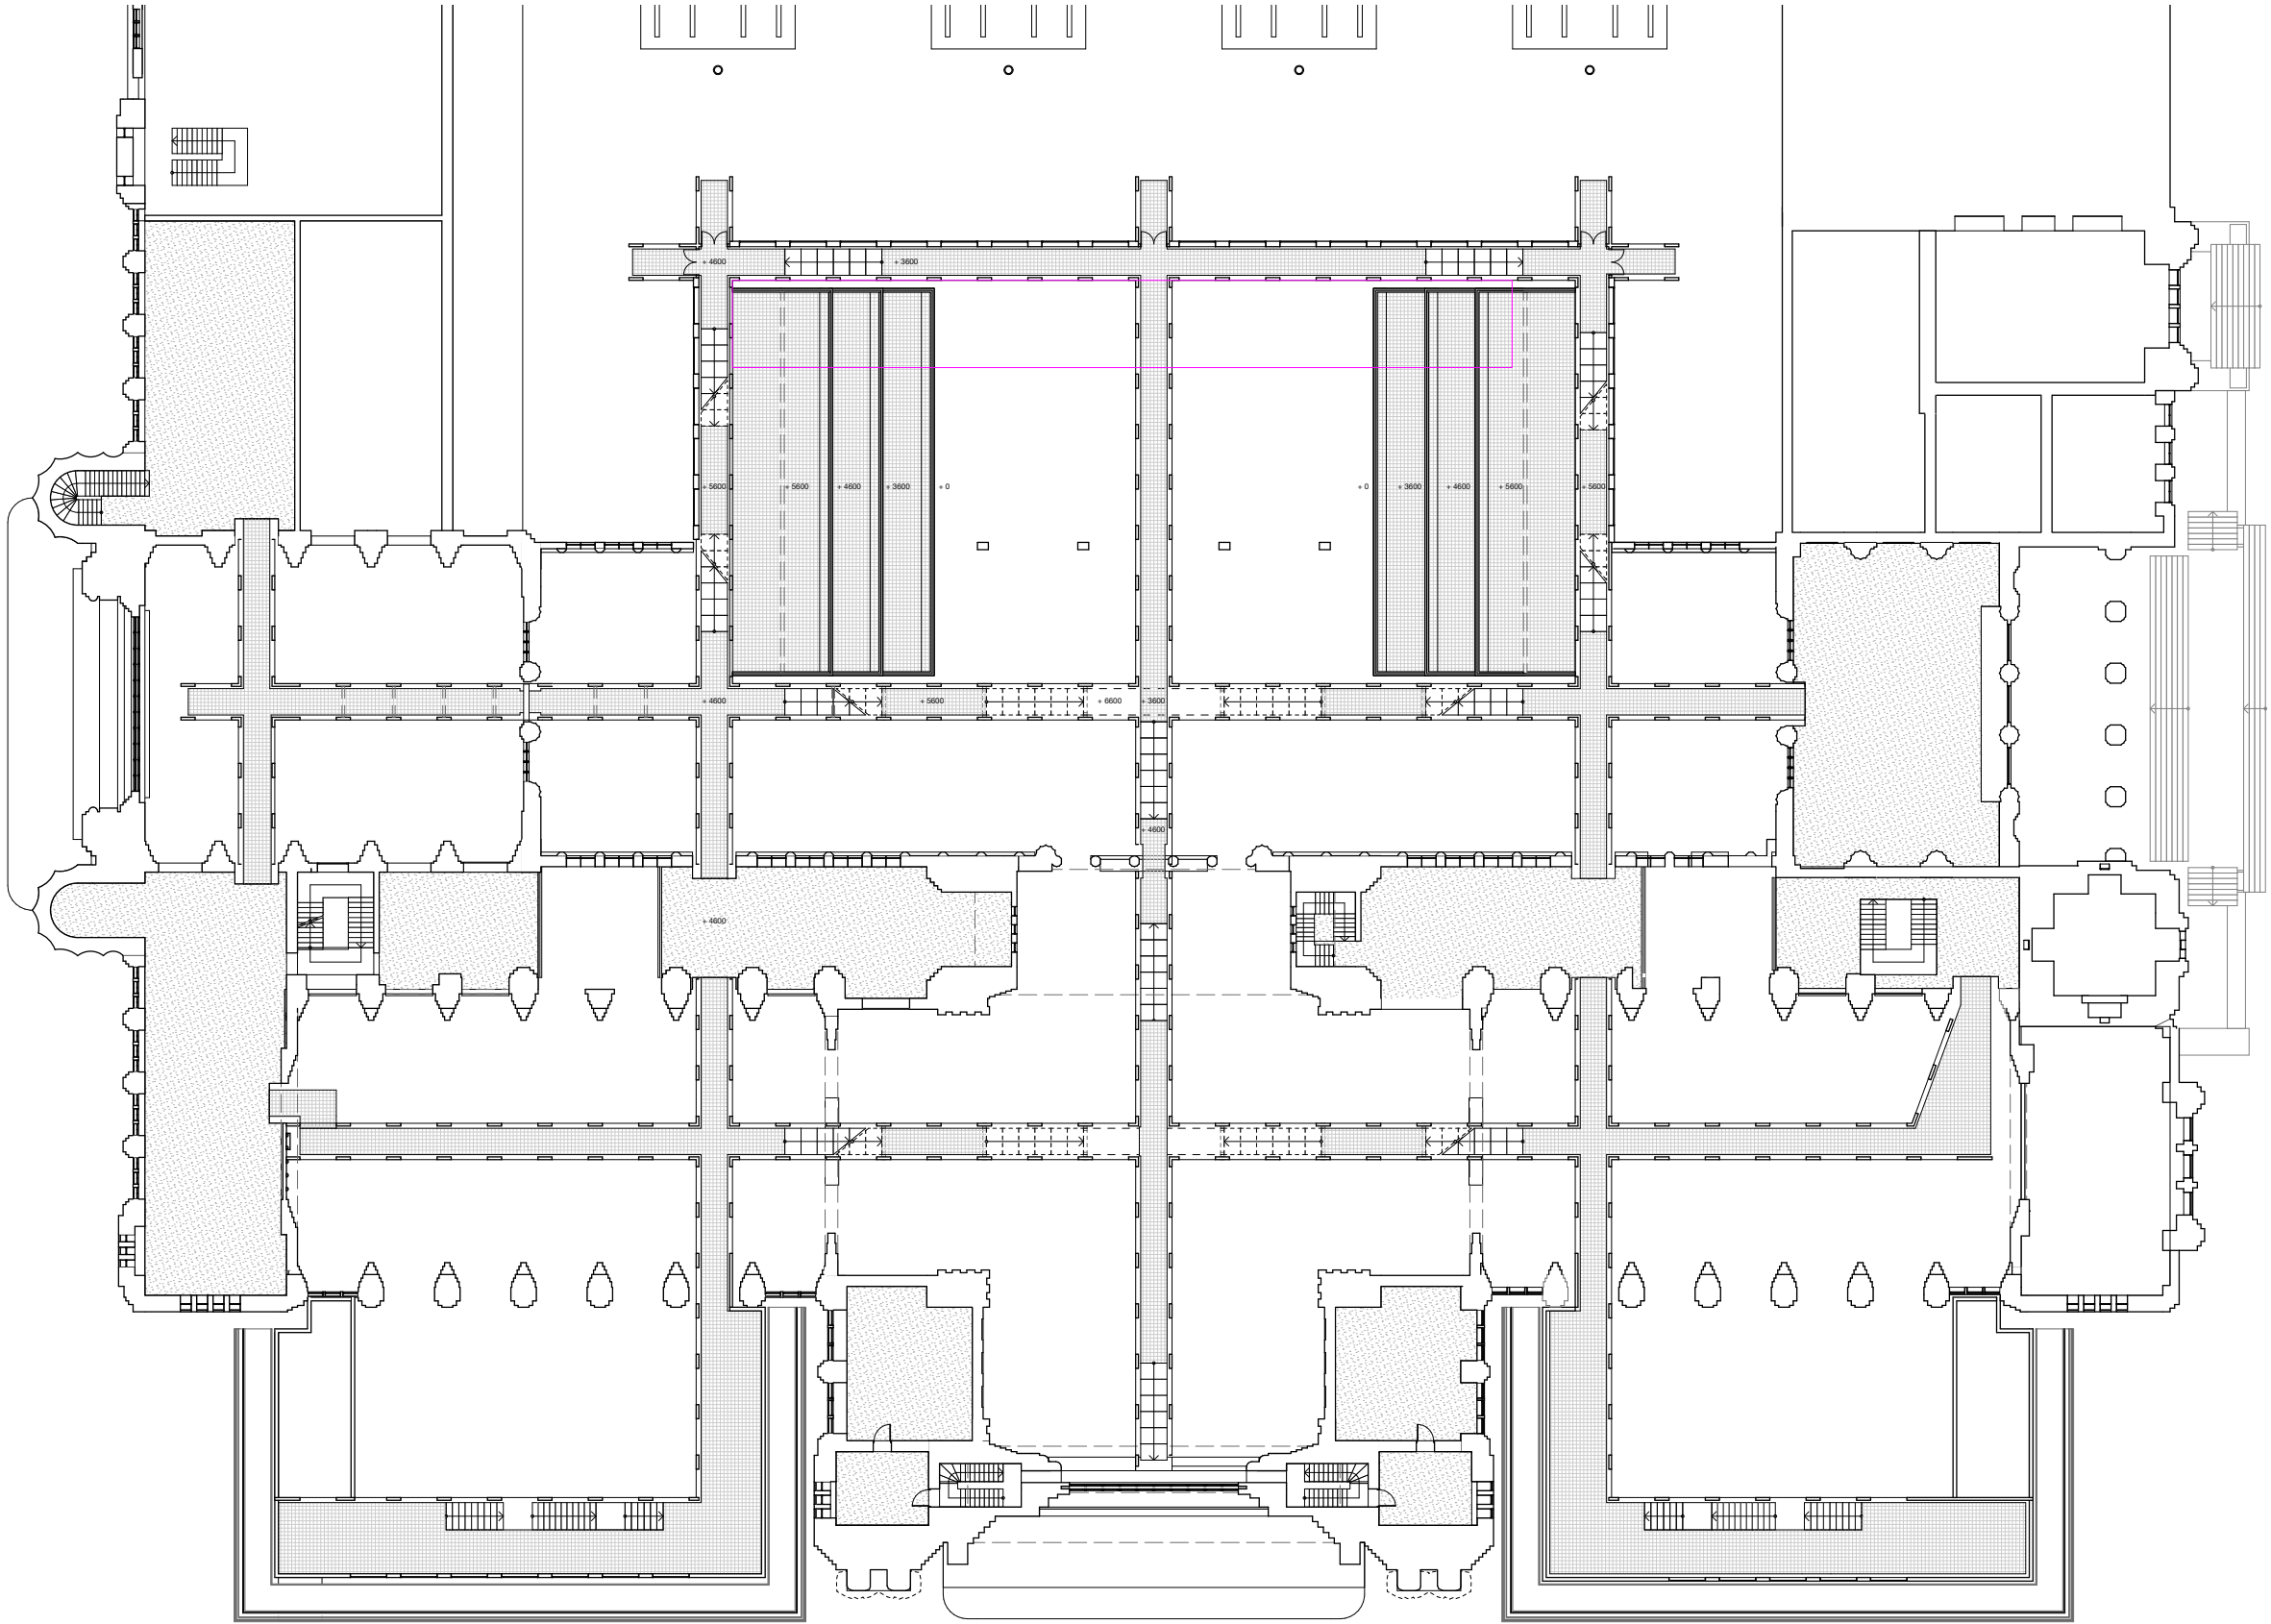

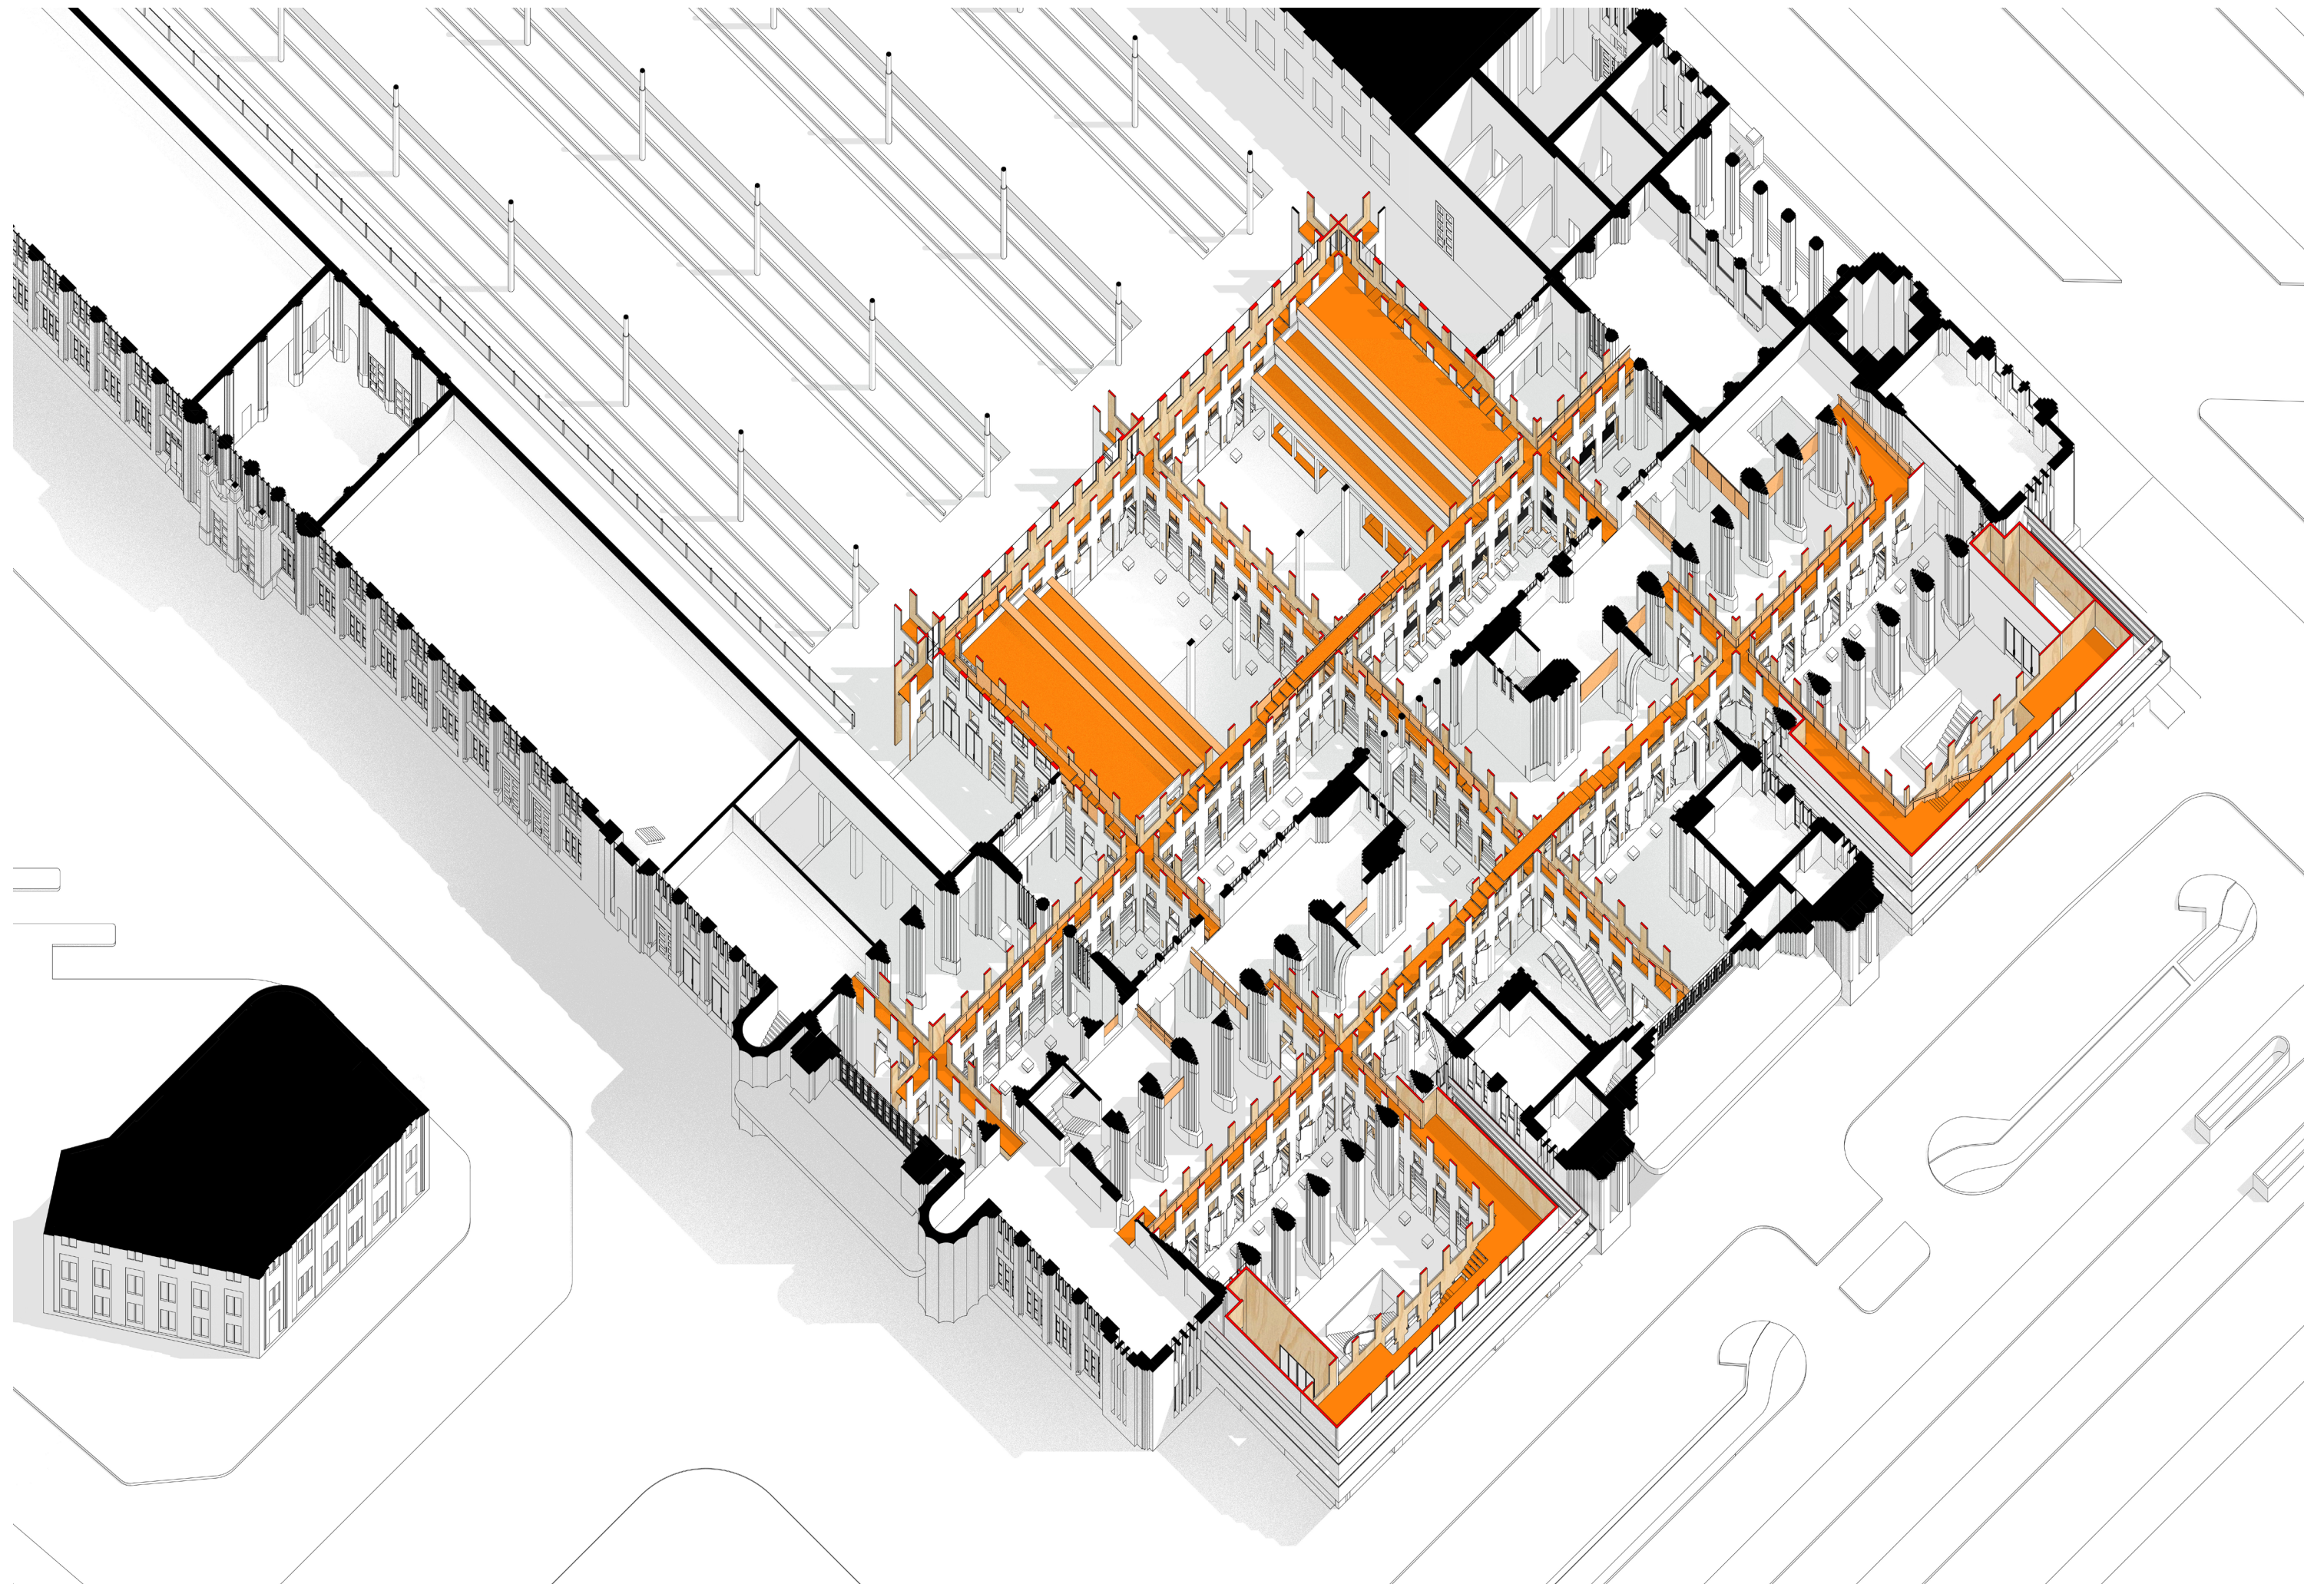



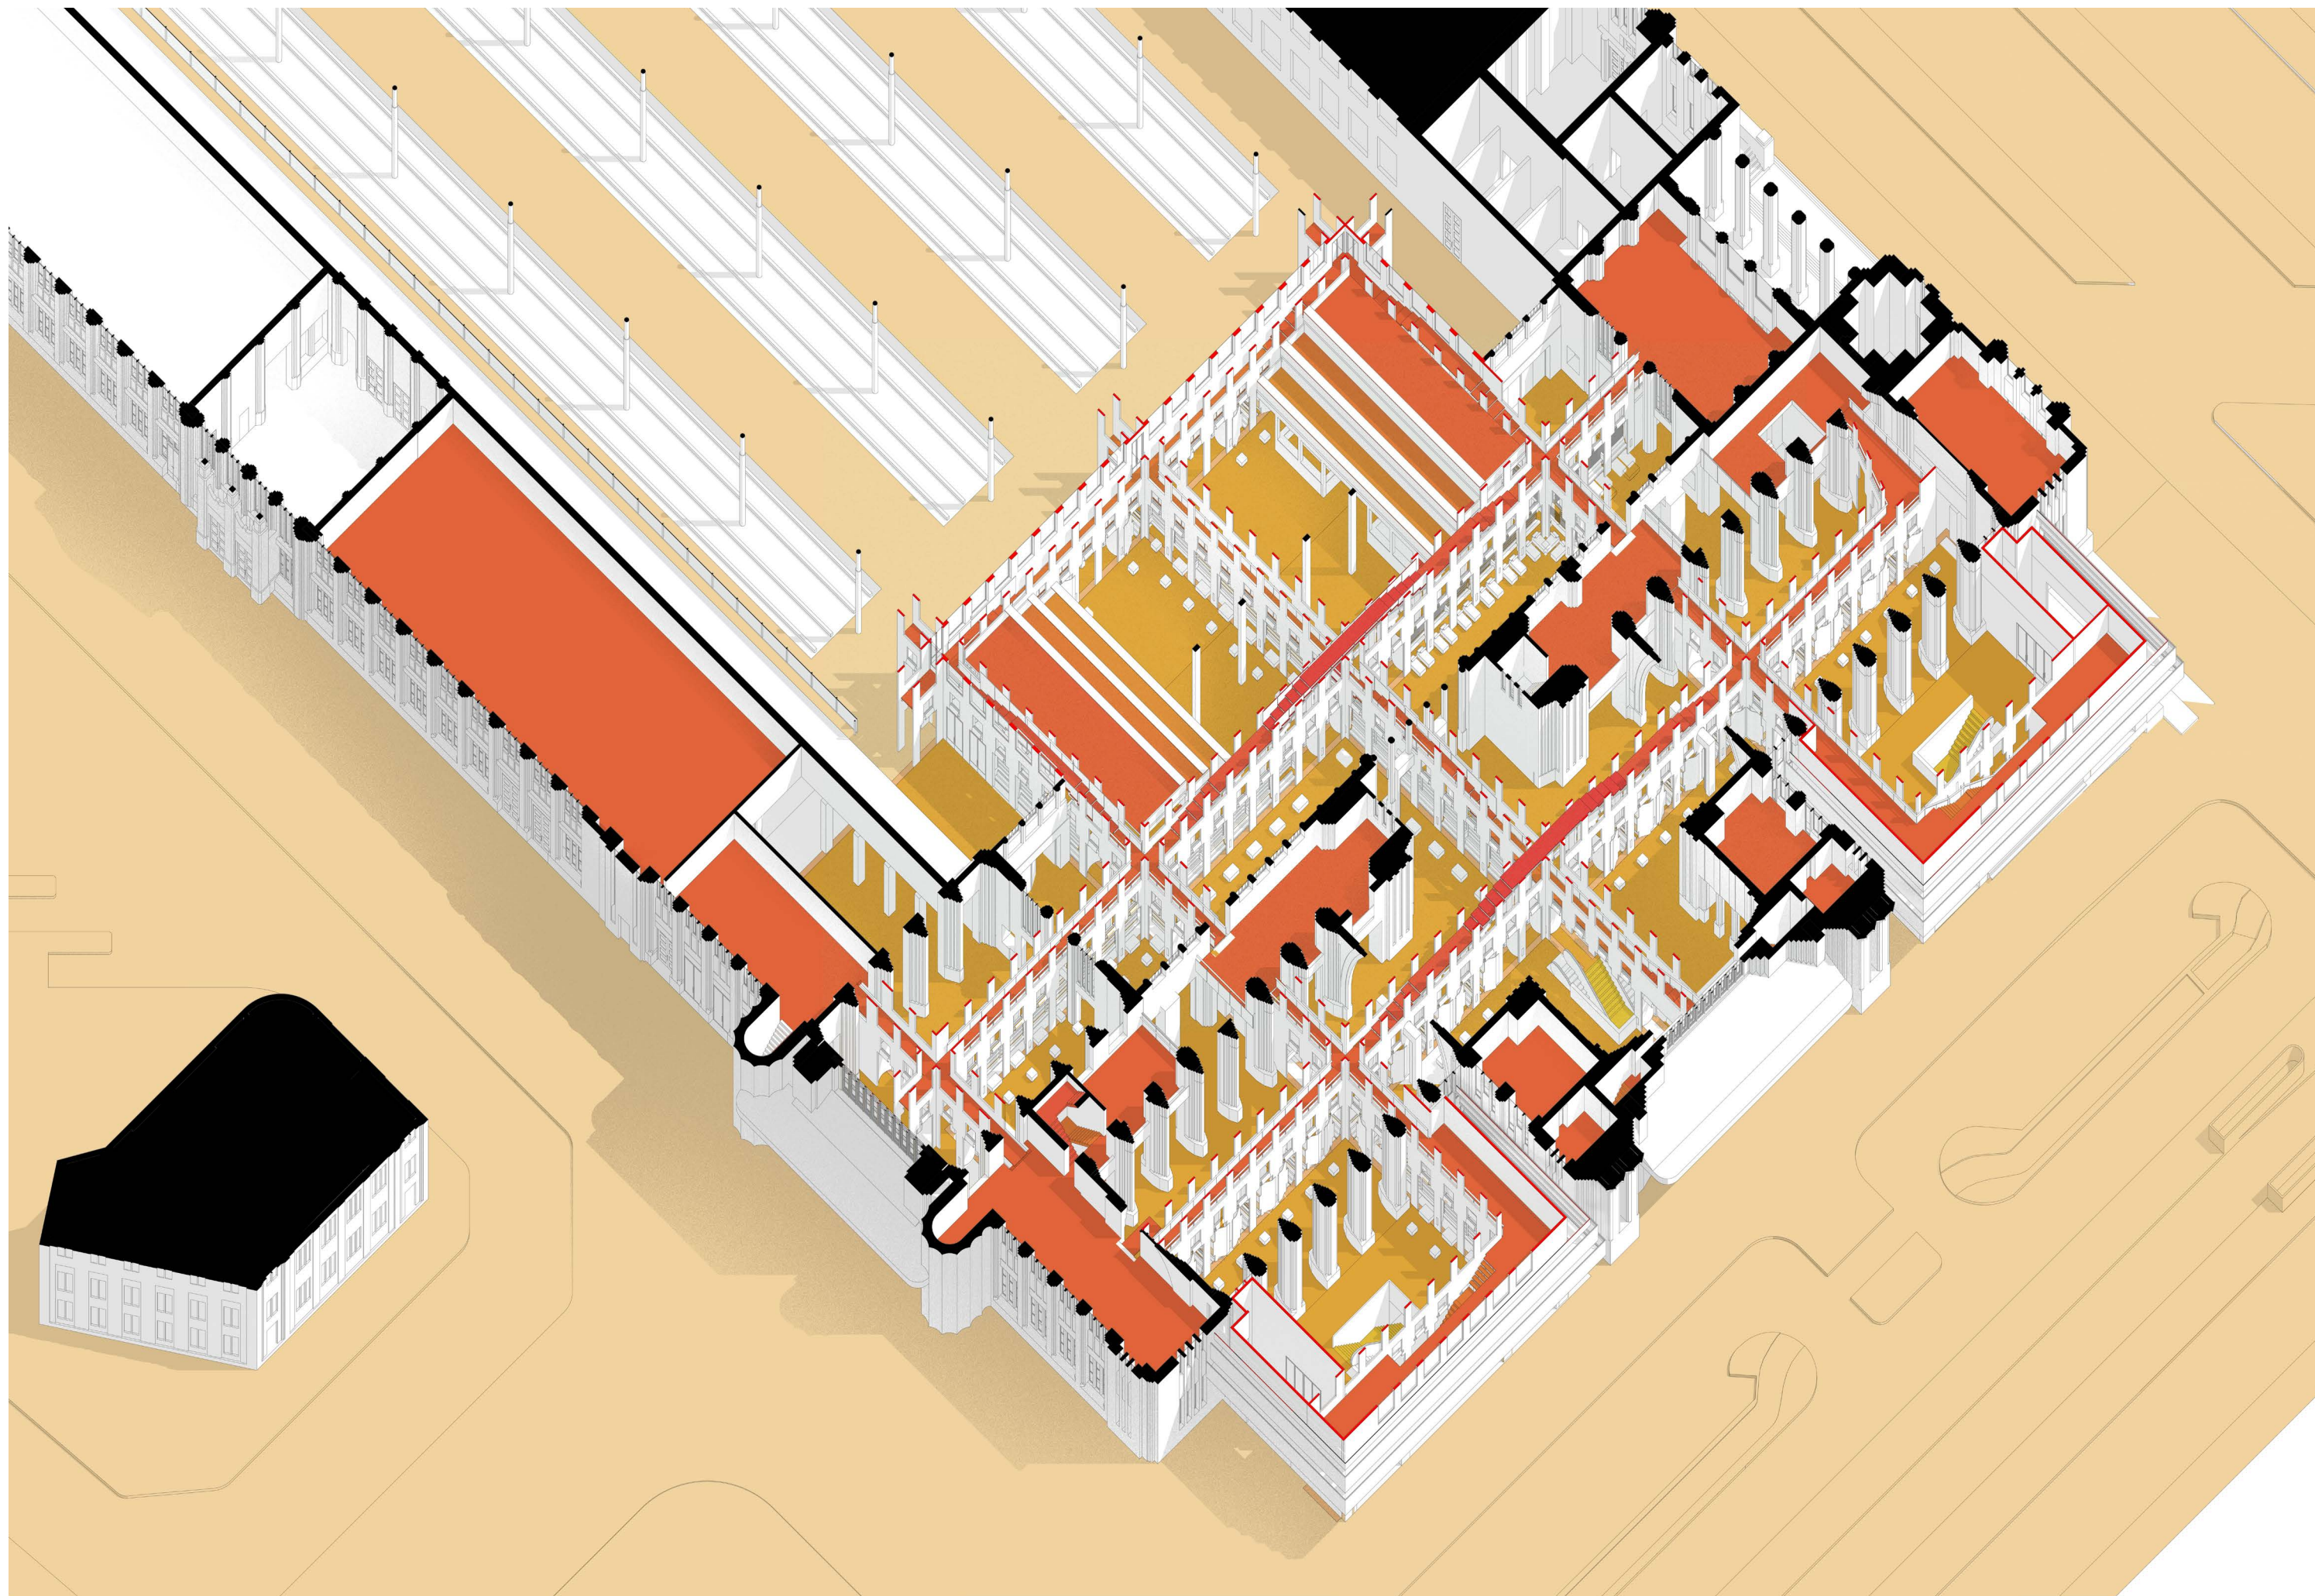






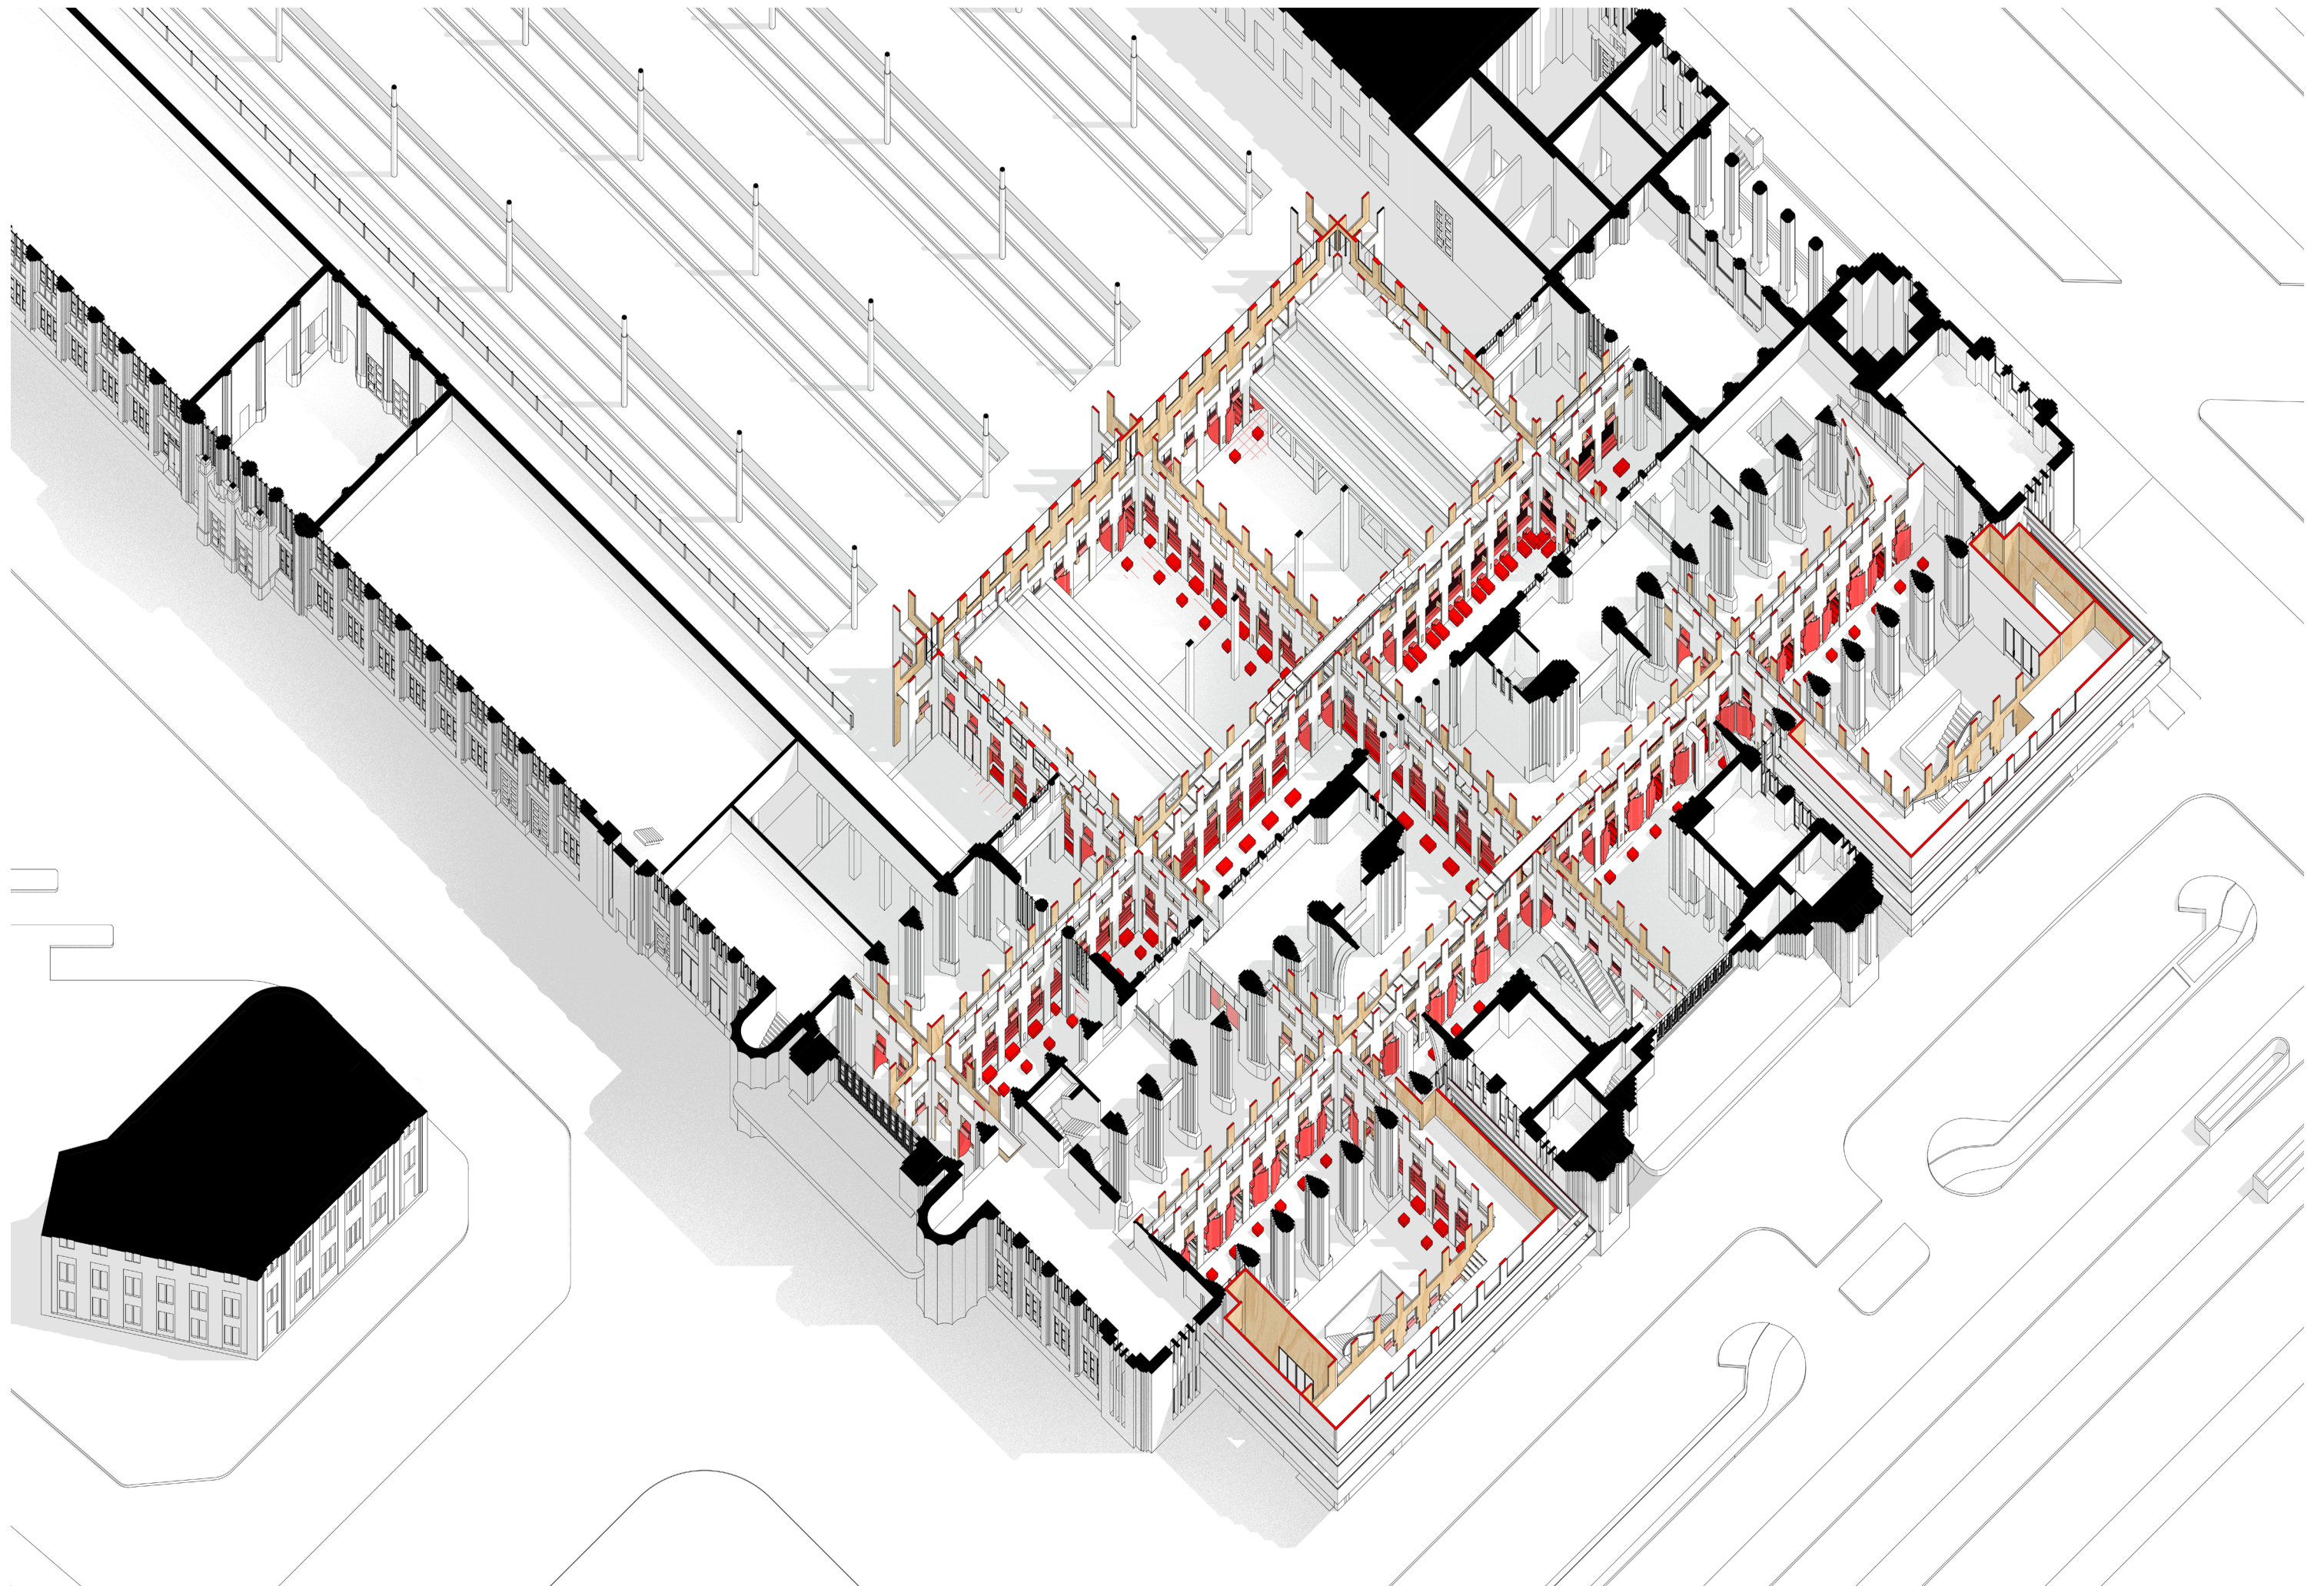




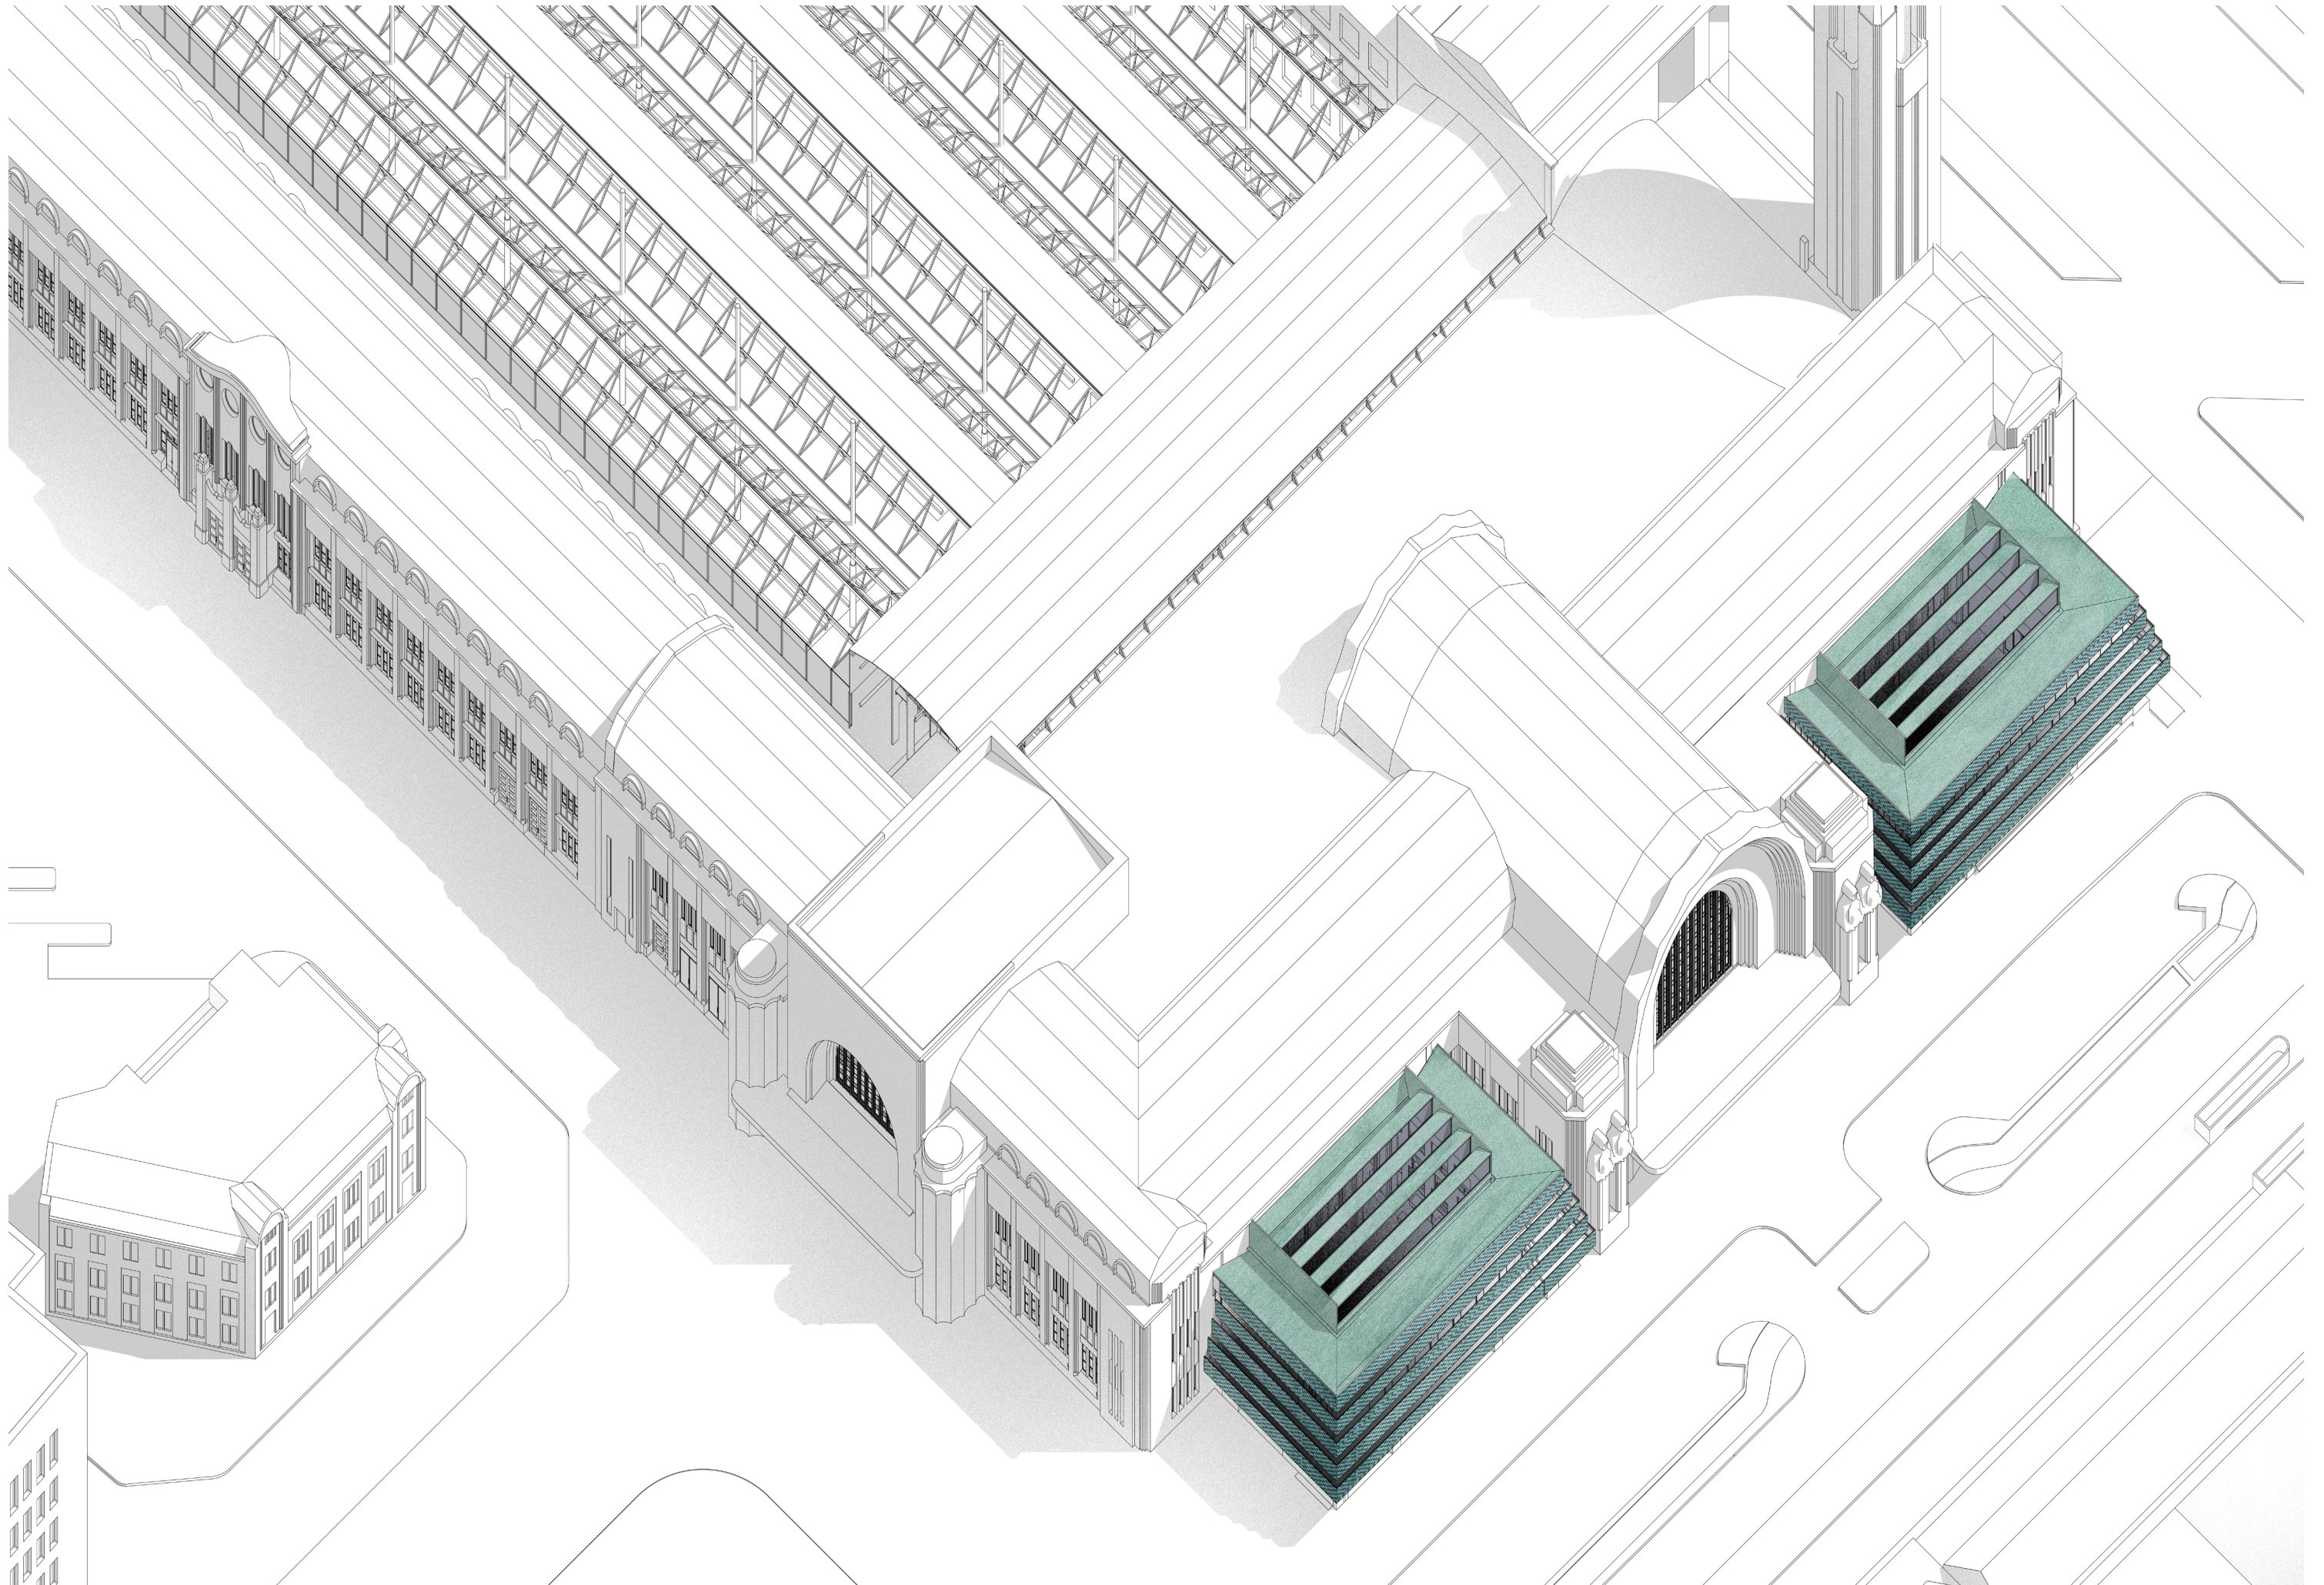


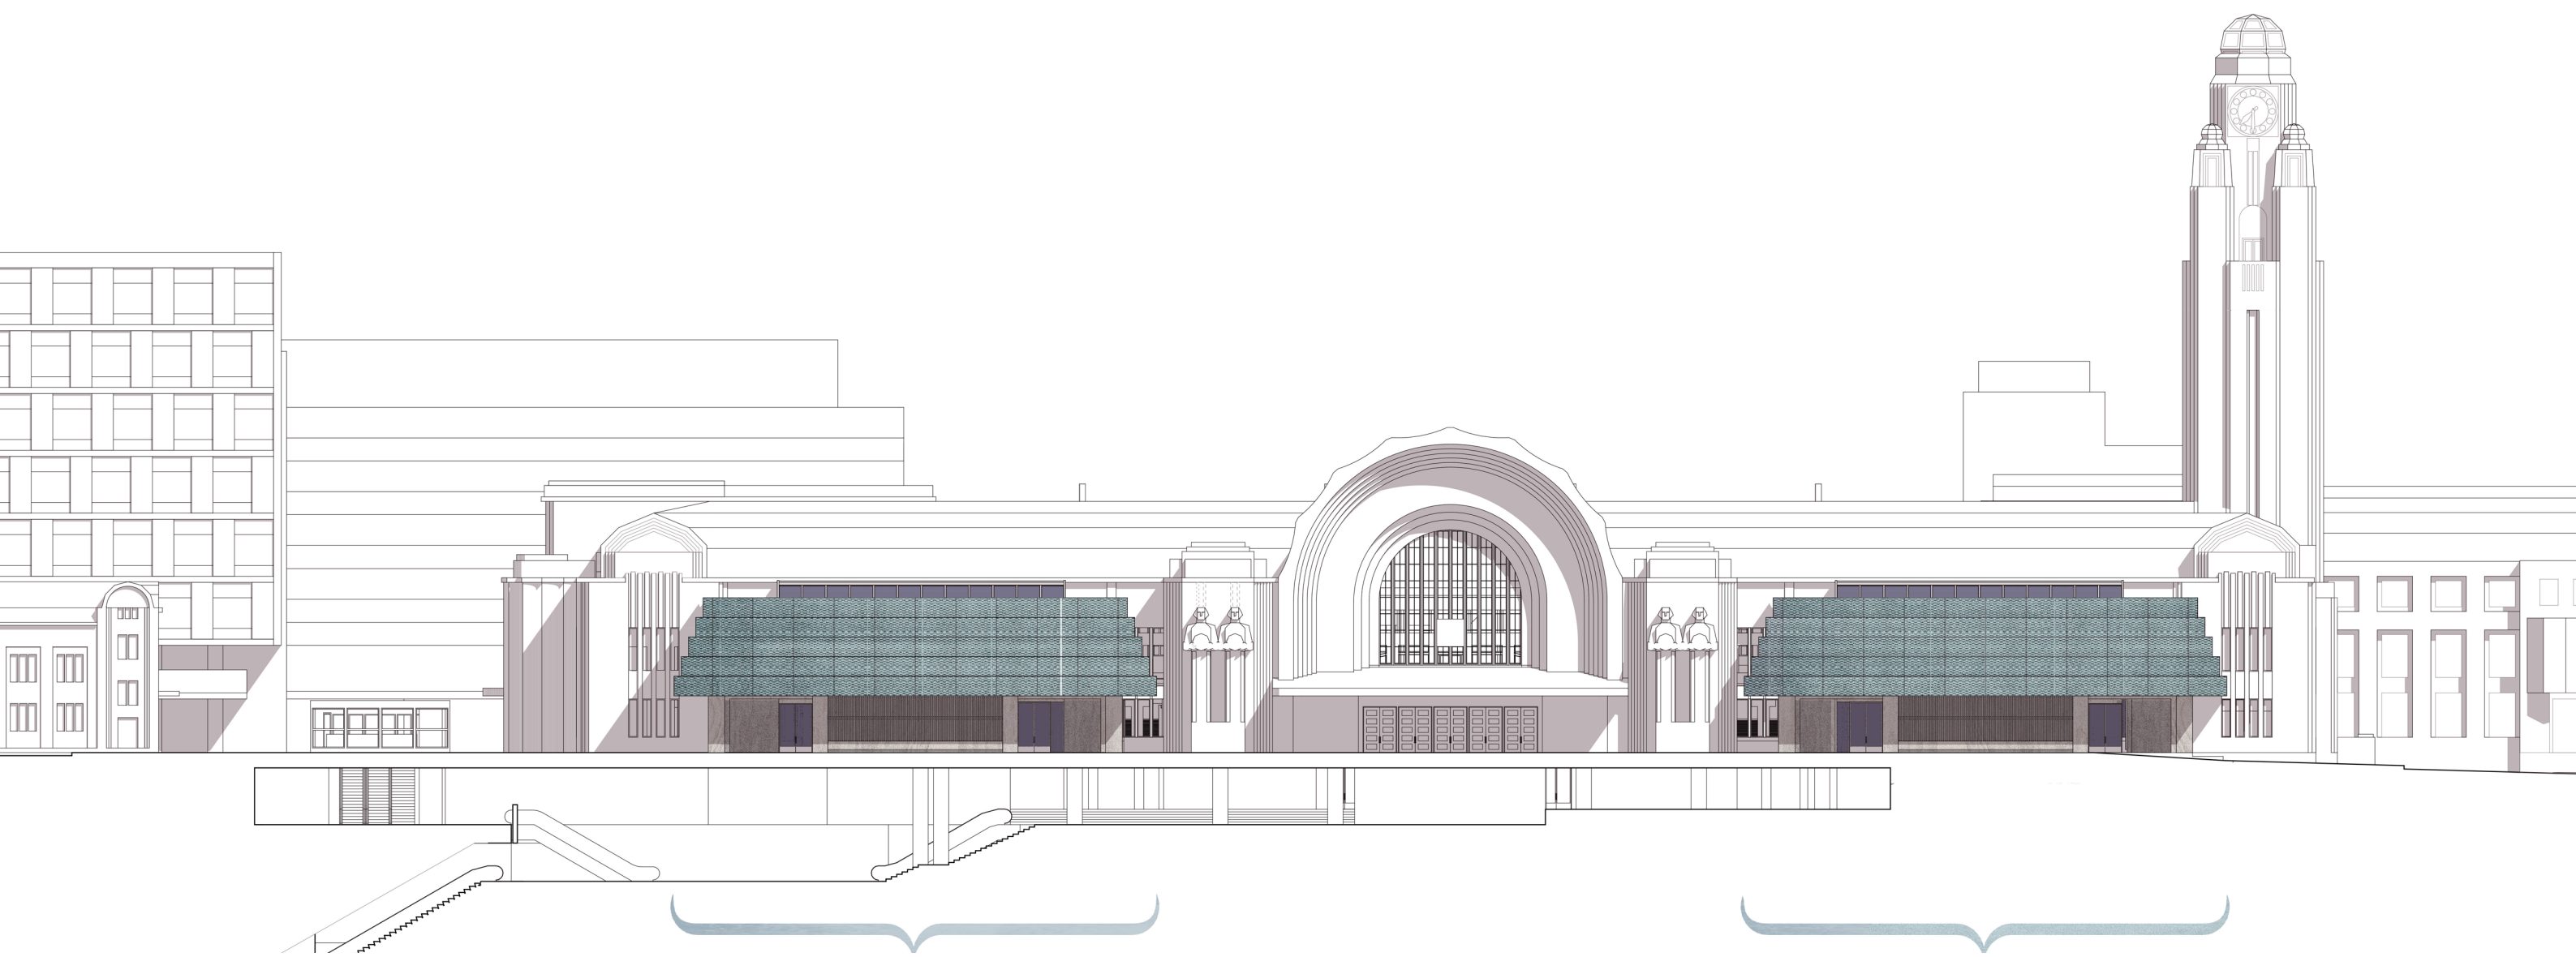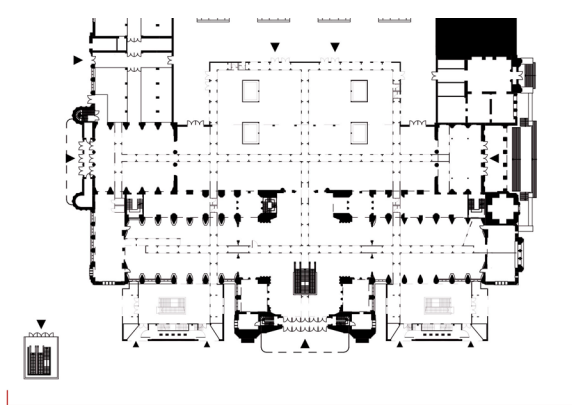

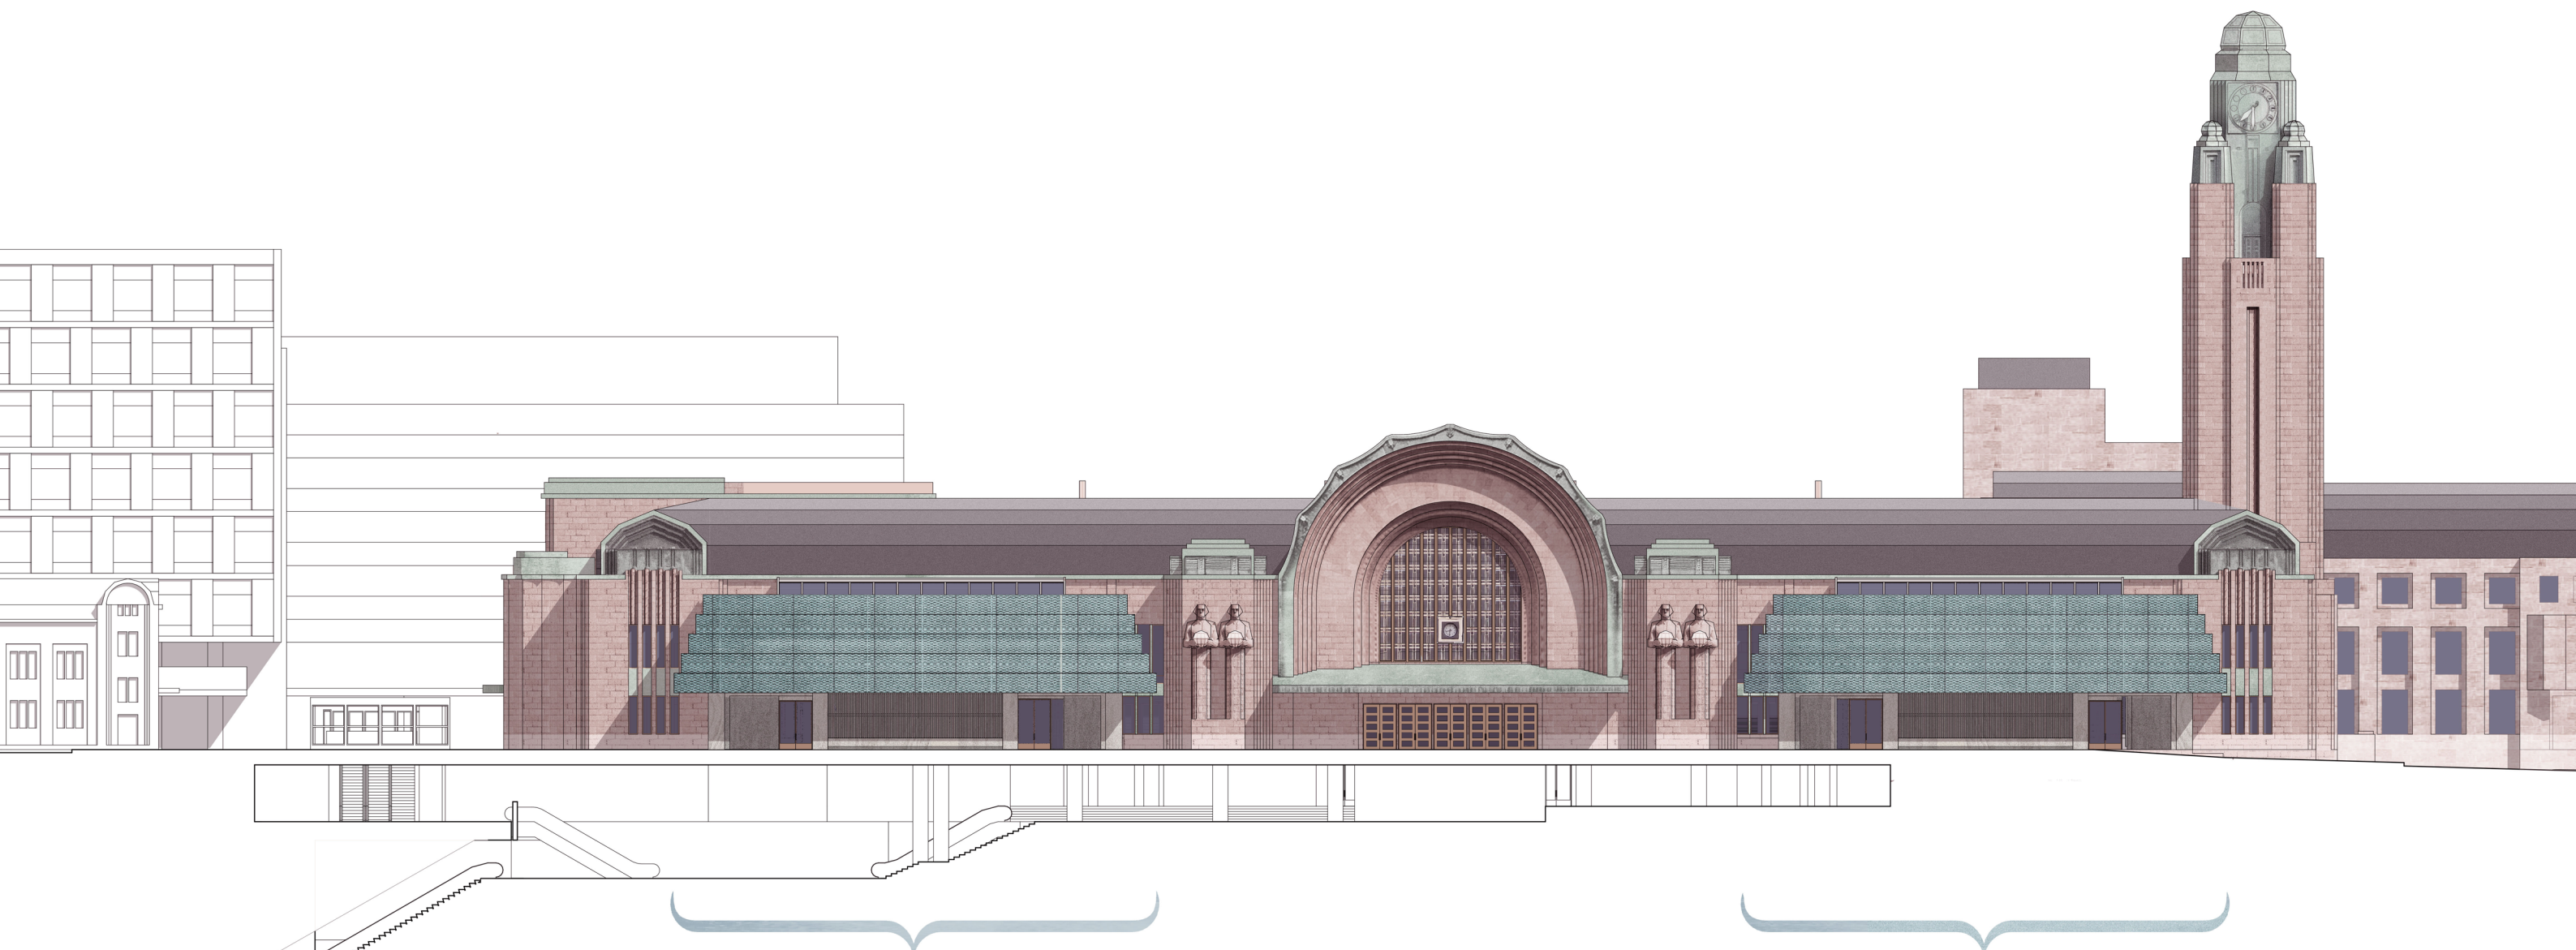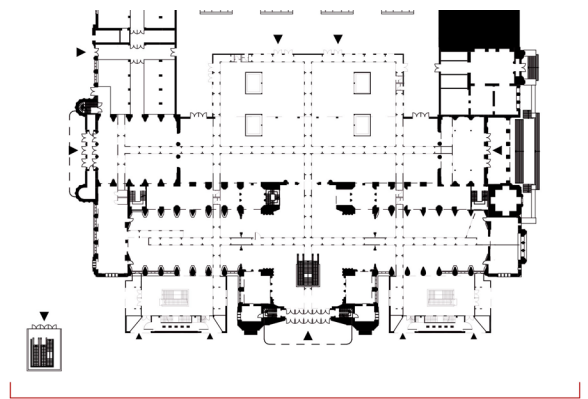


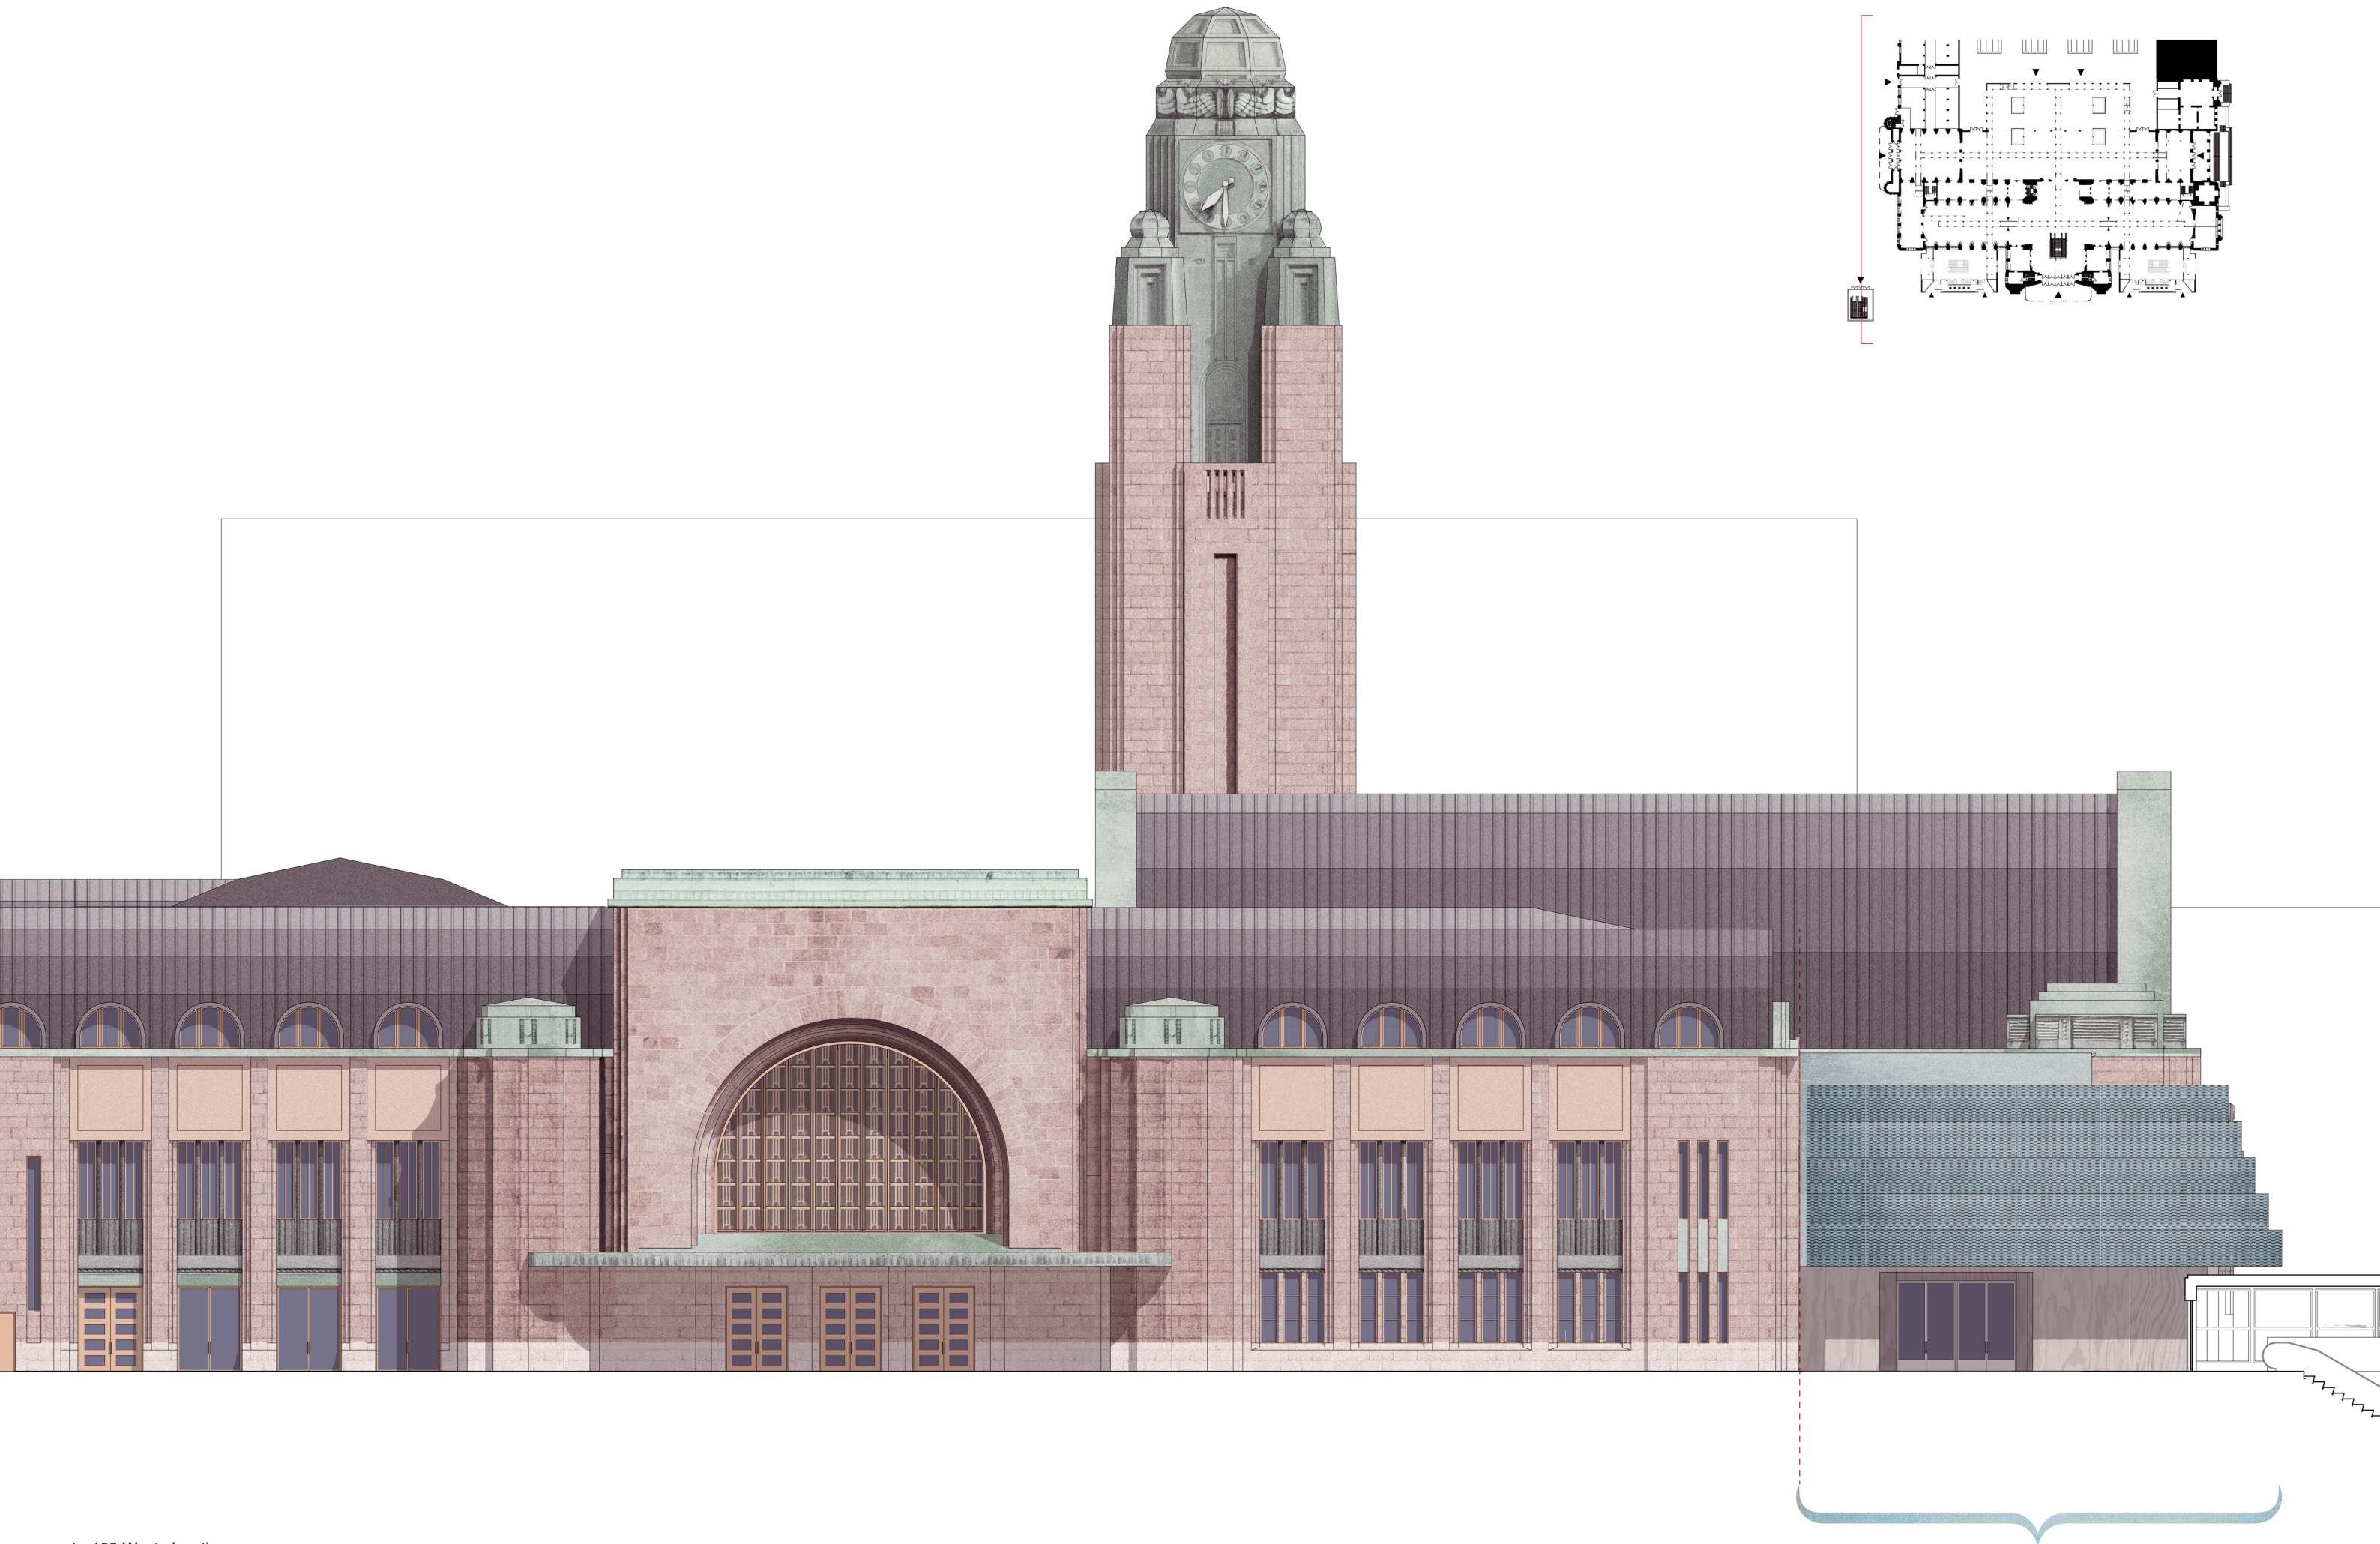


1 : 100 West elevation

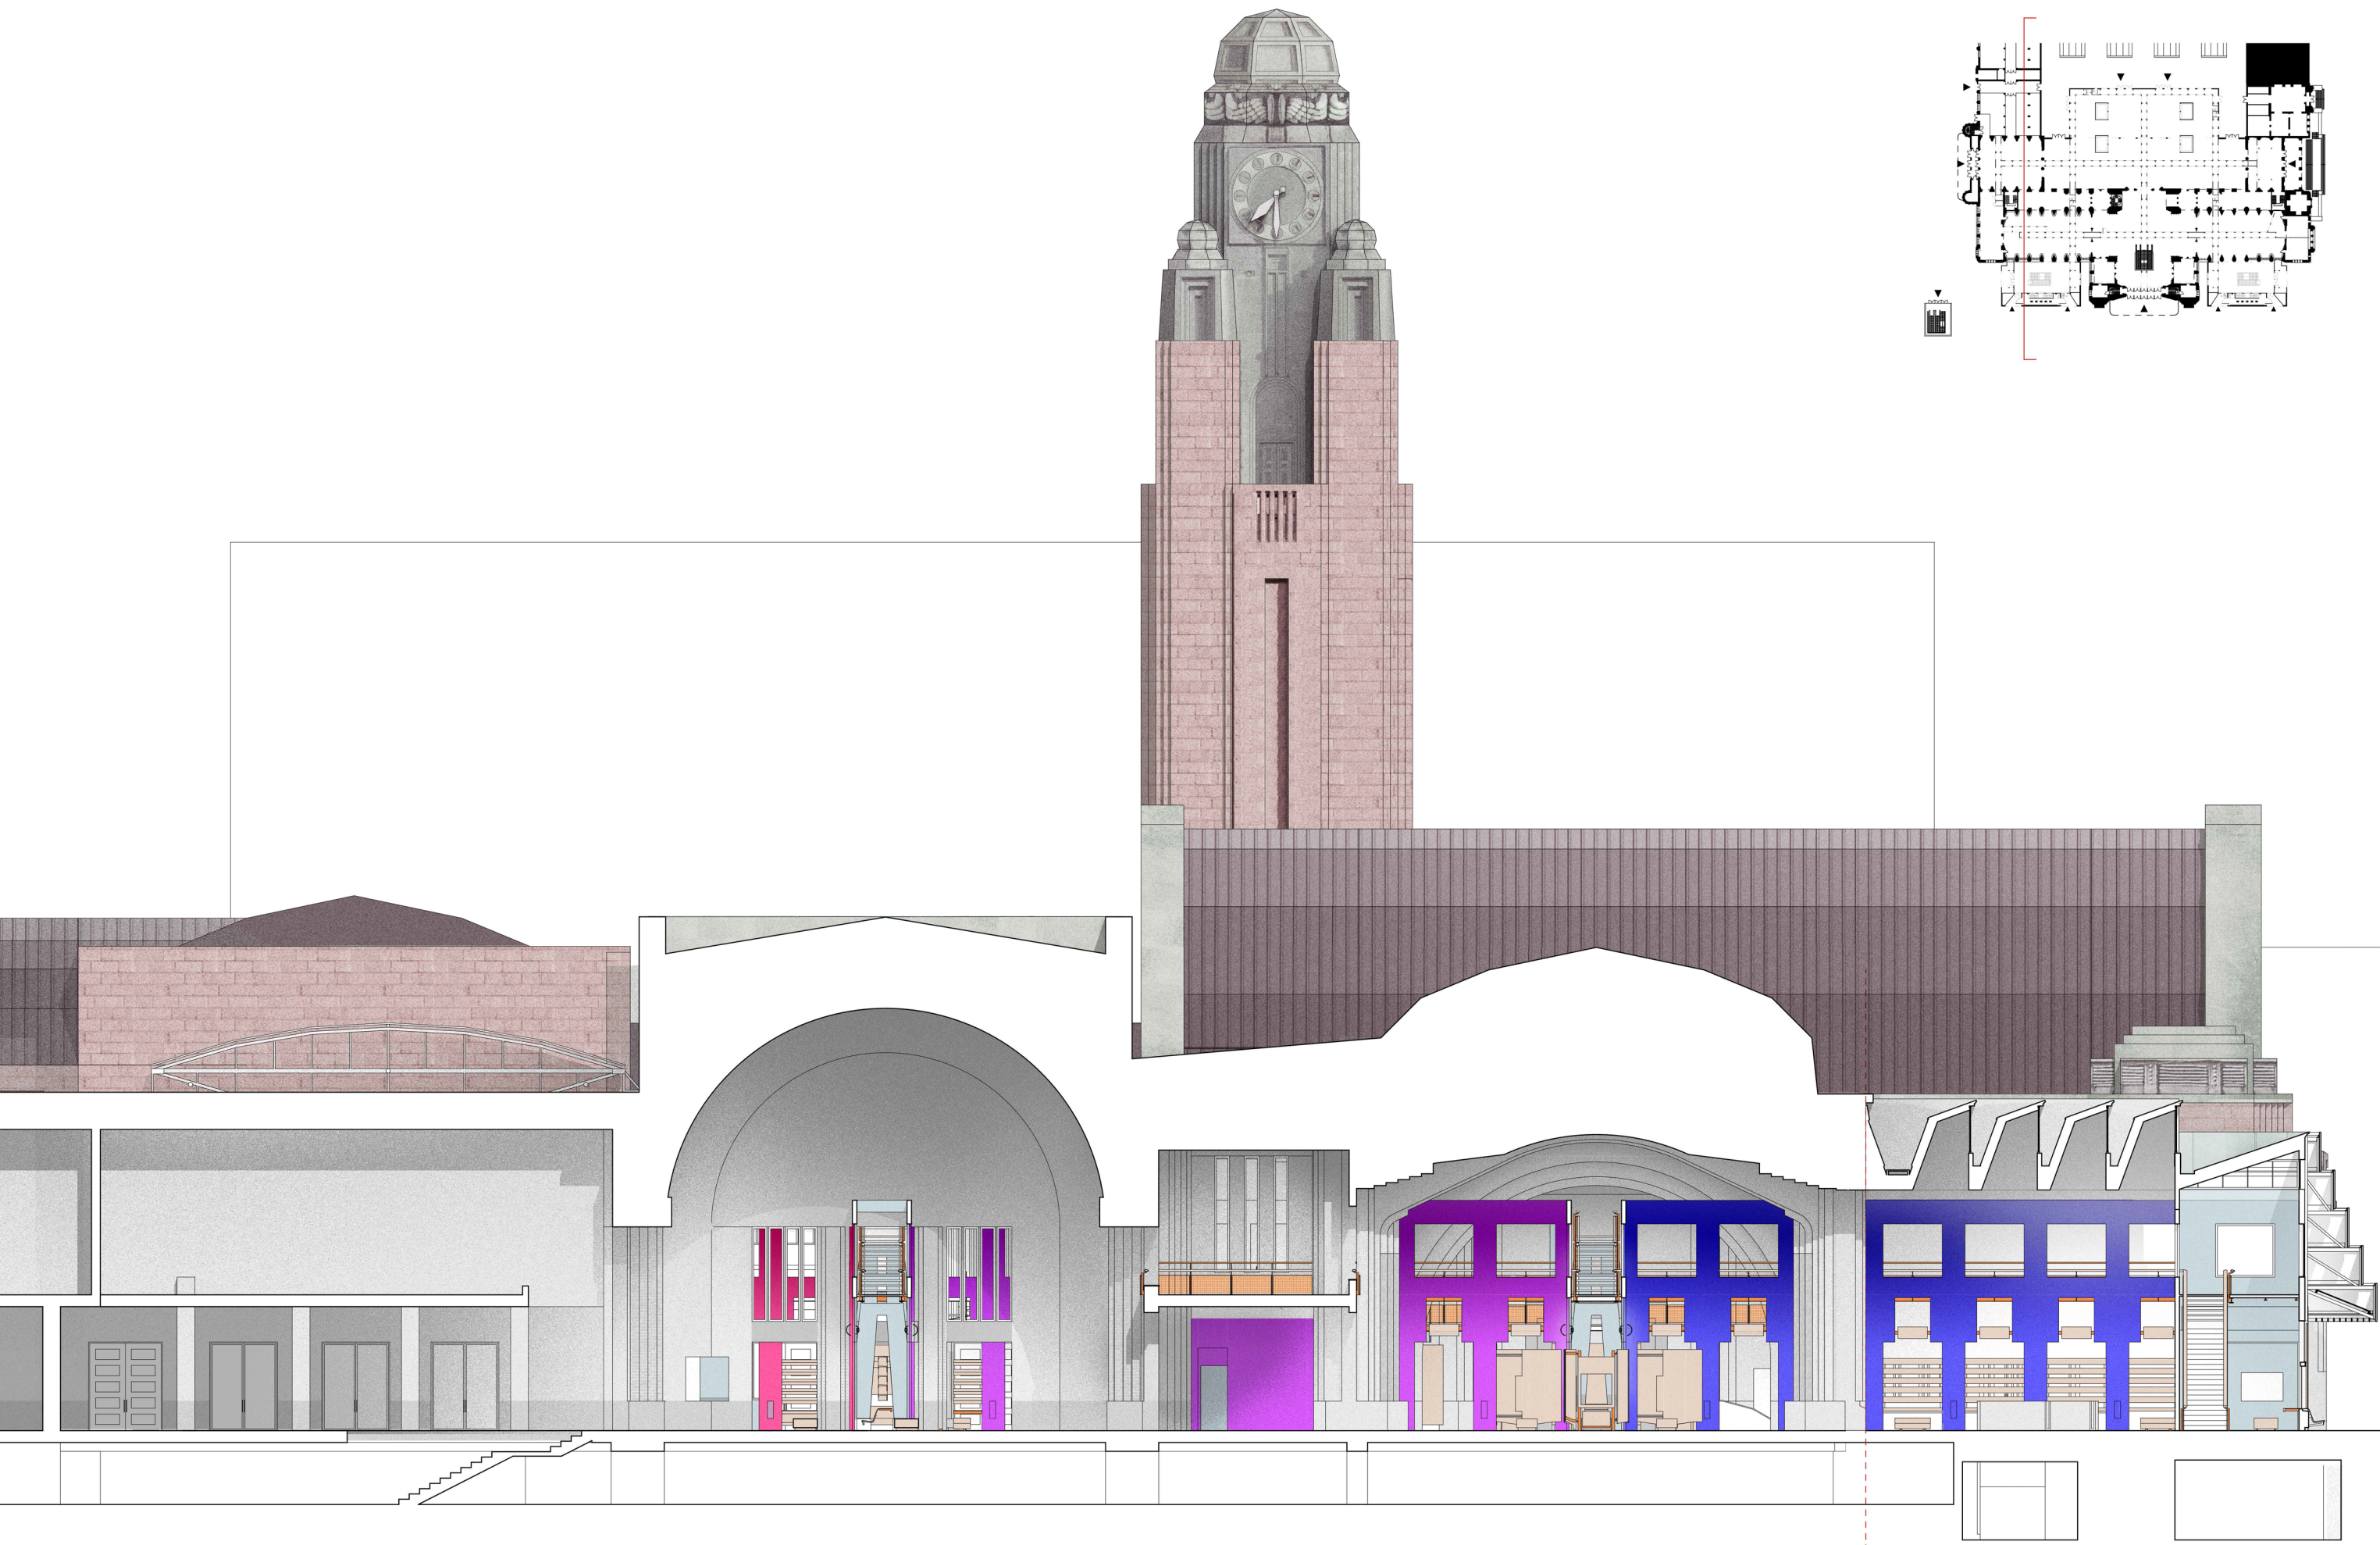


1 : 100 West-West vestibule

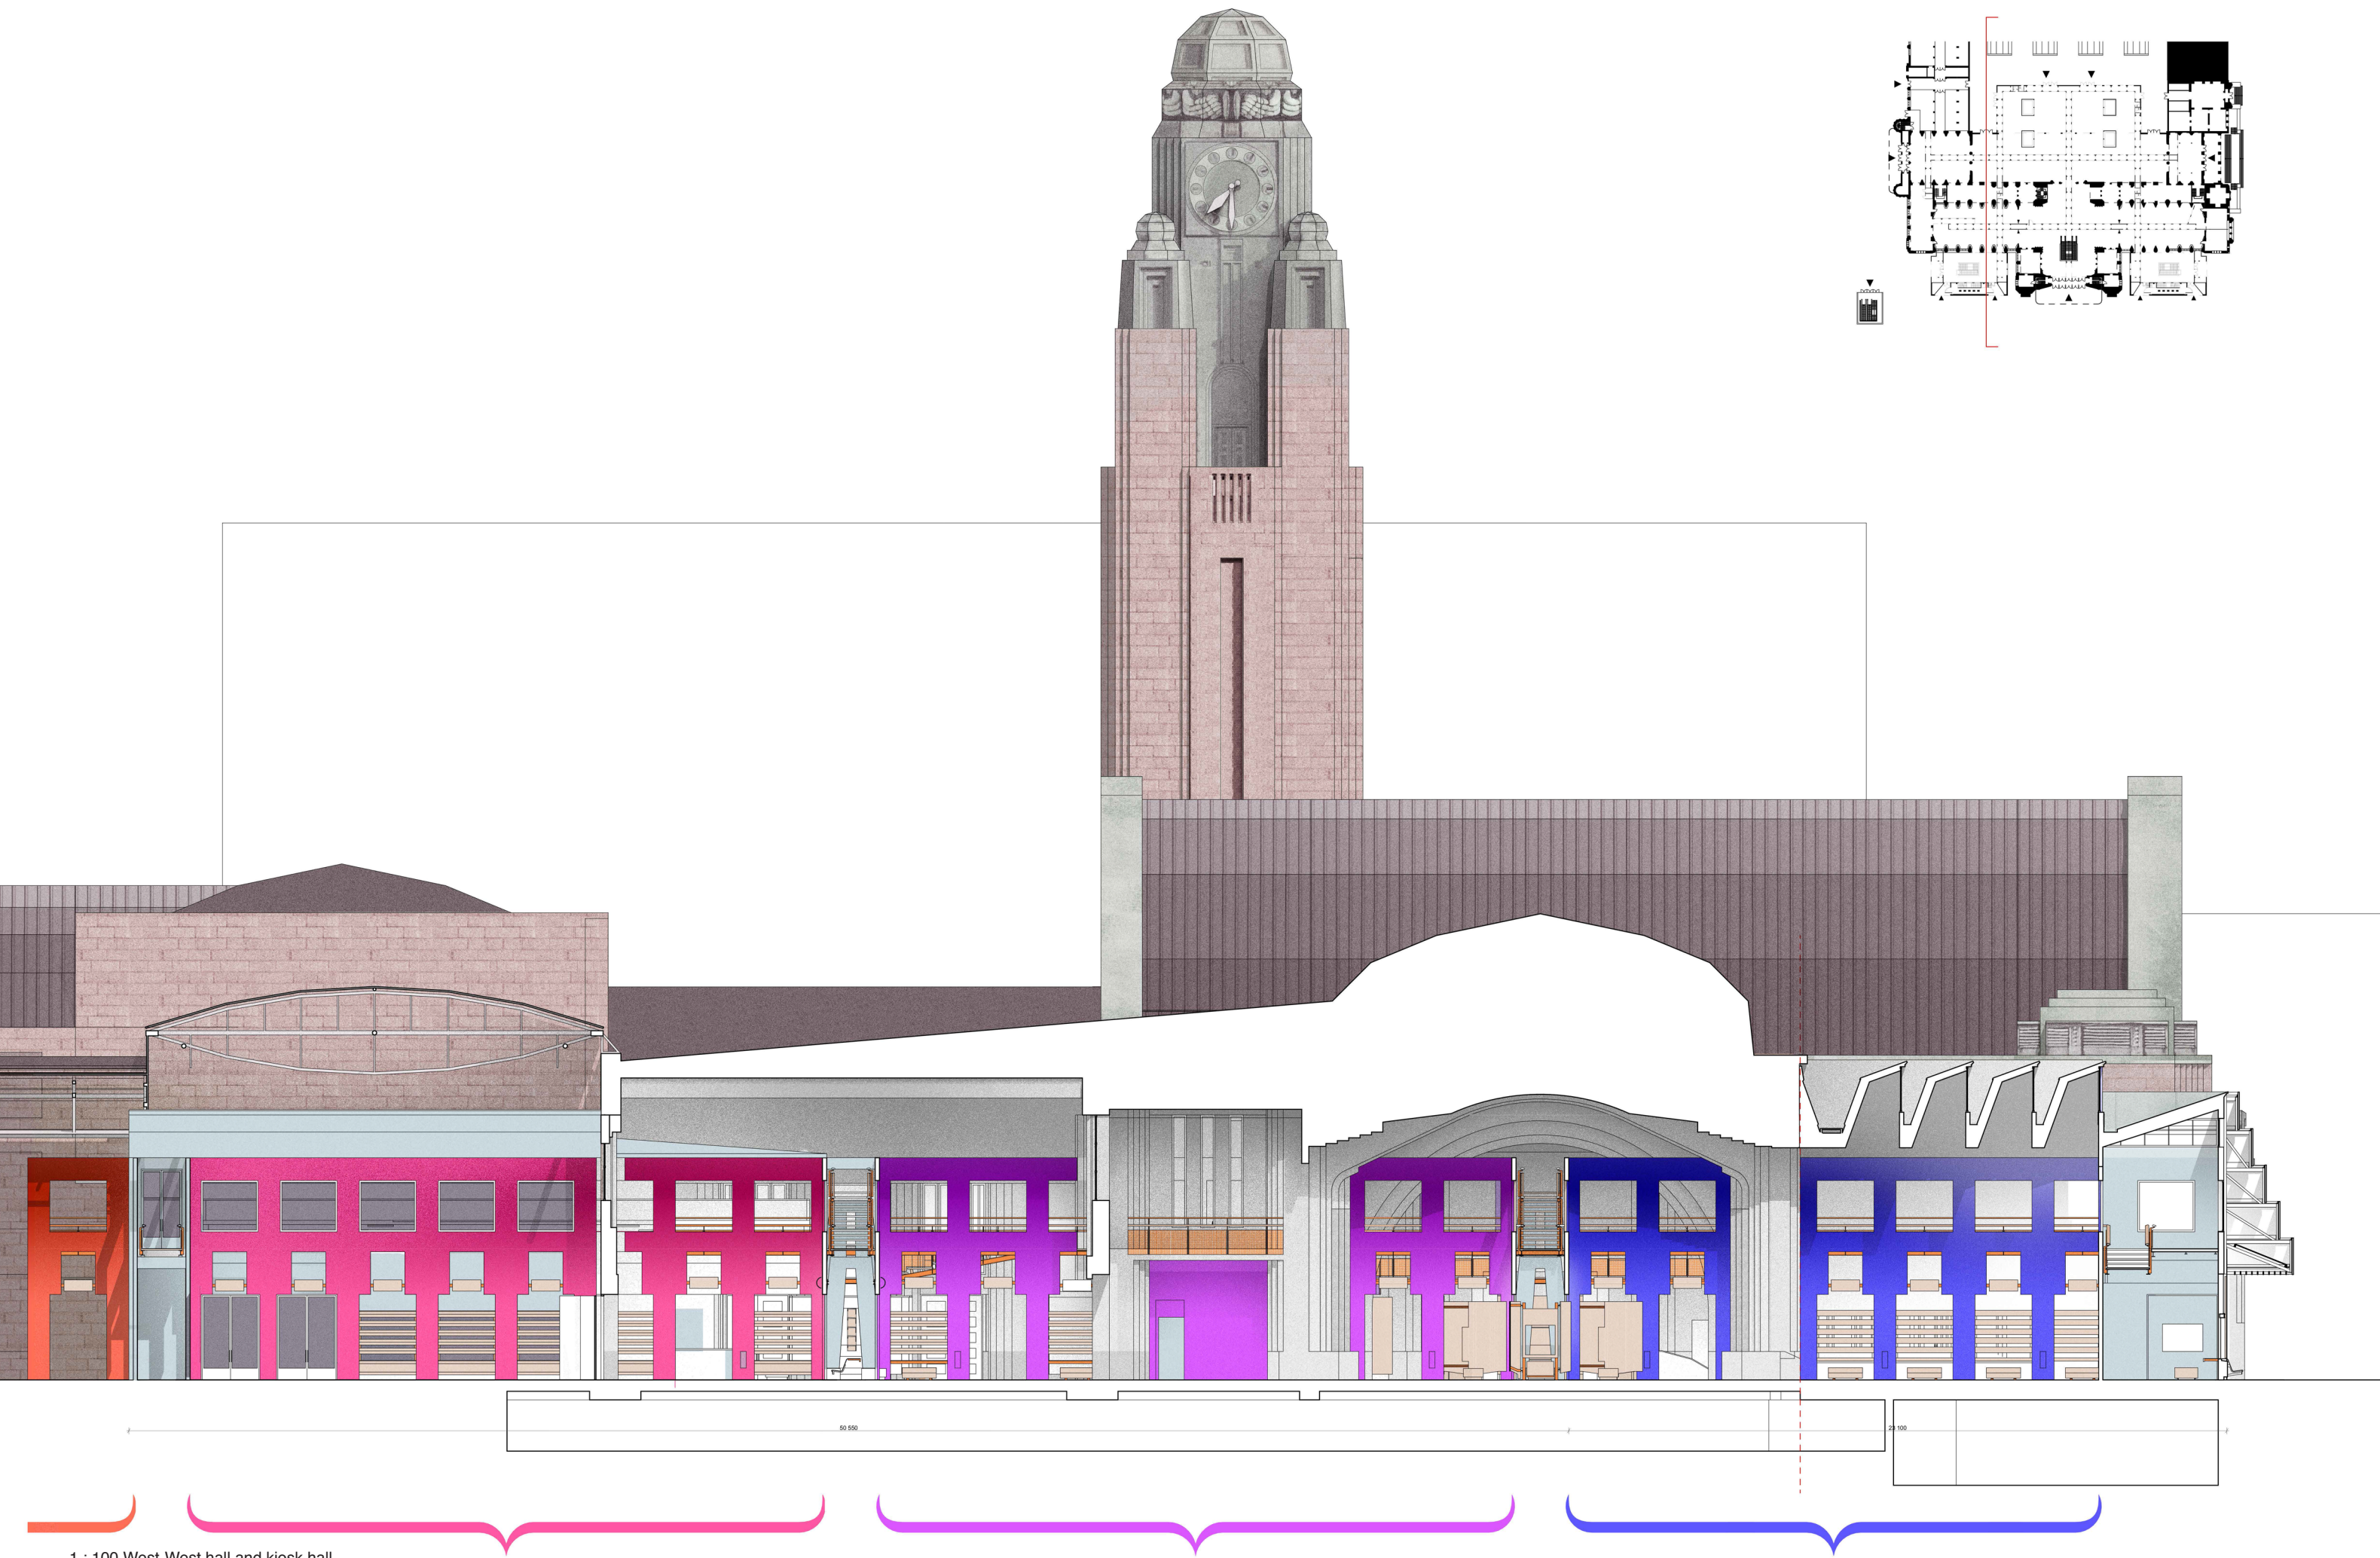


1 : 100 West-West hall and kiosk hall



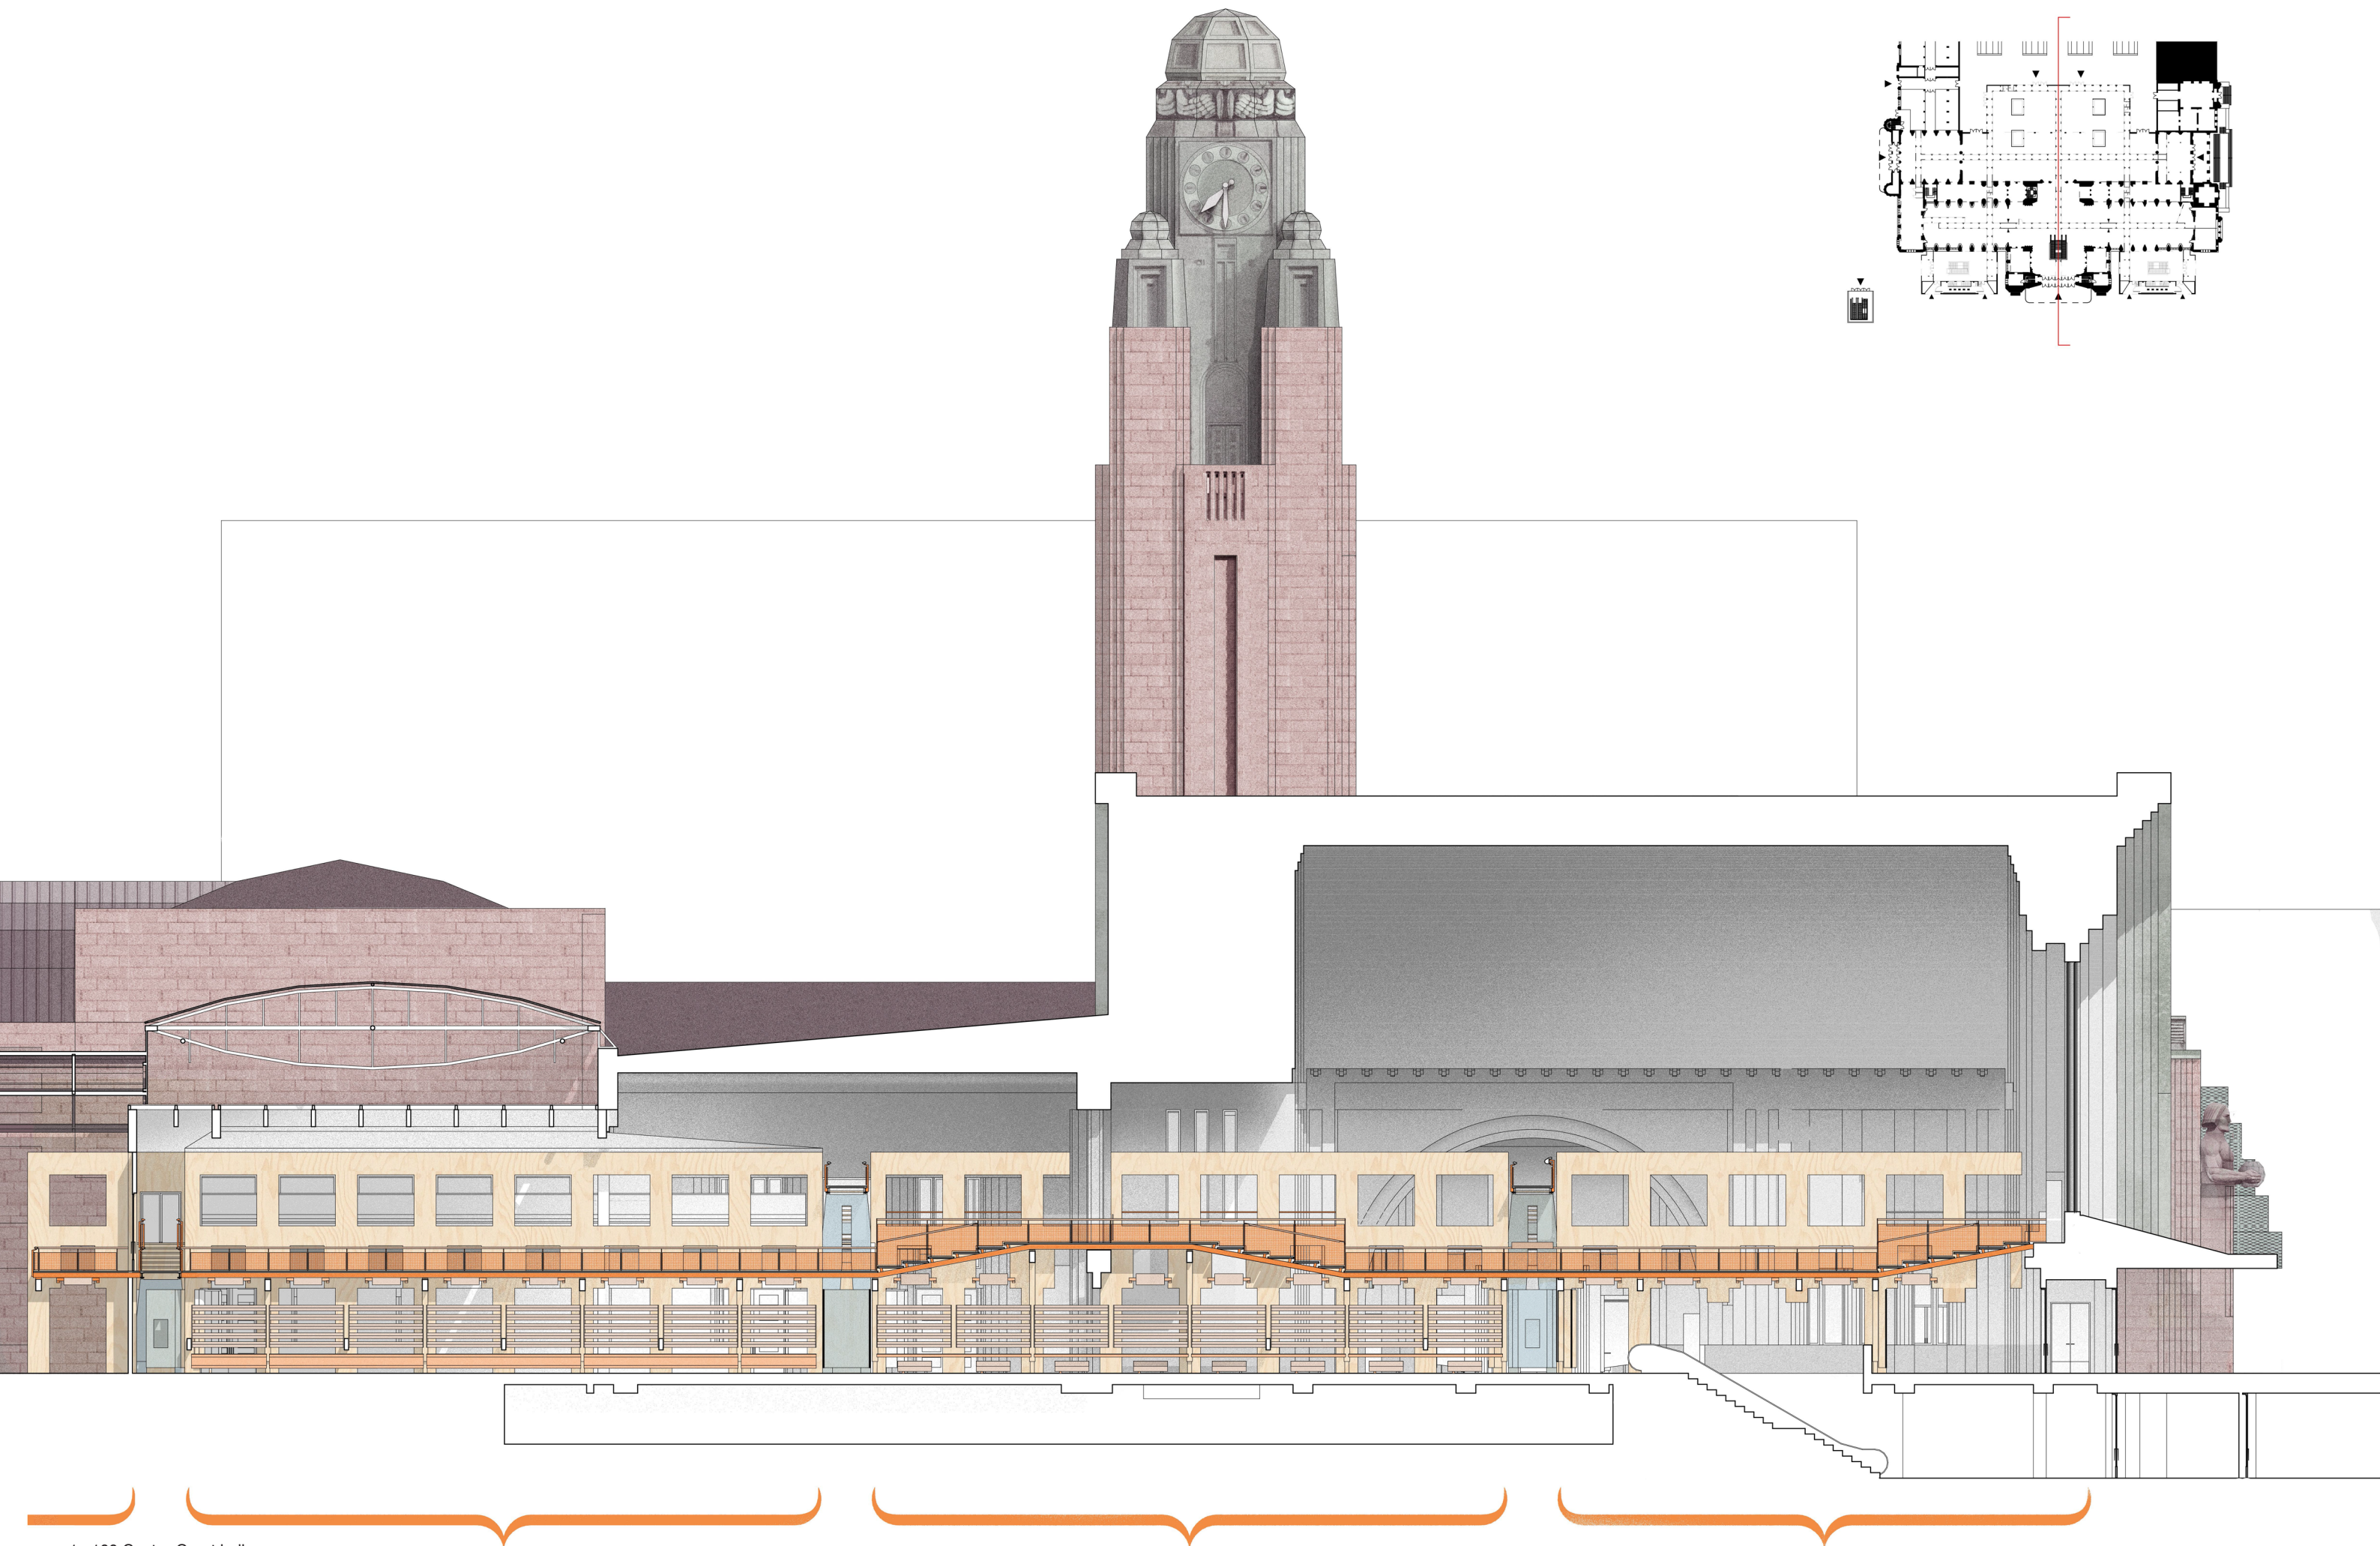


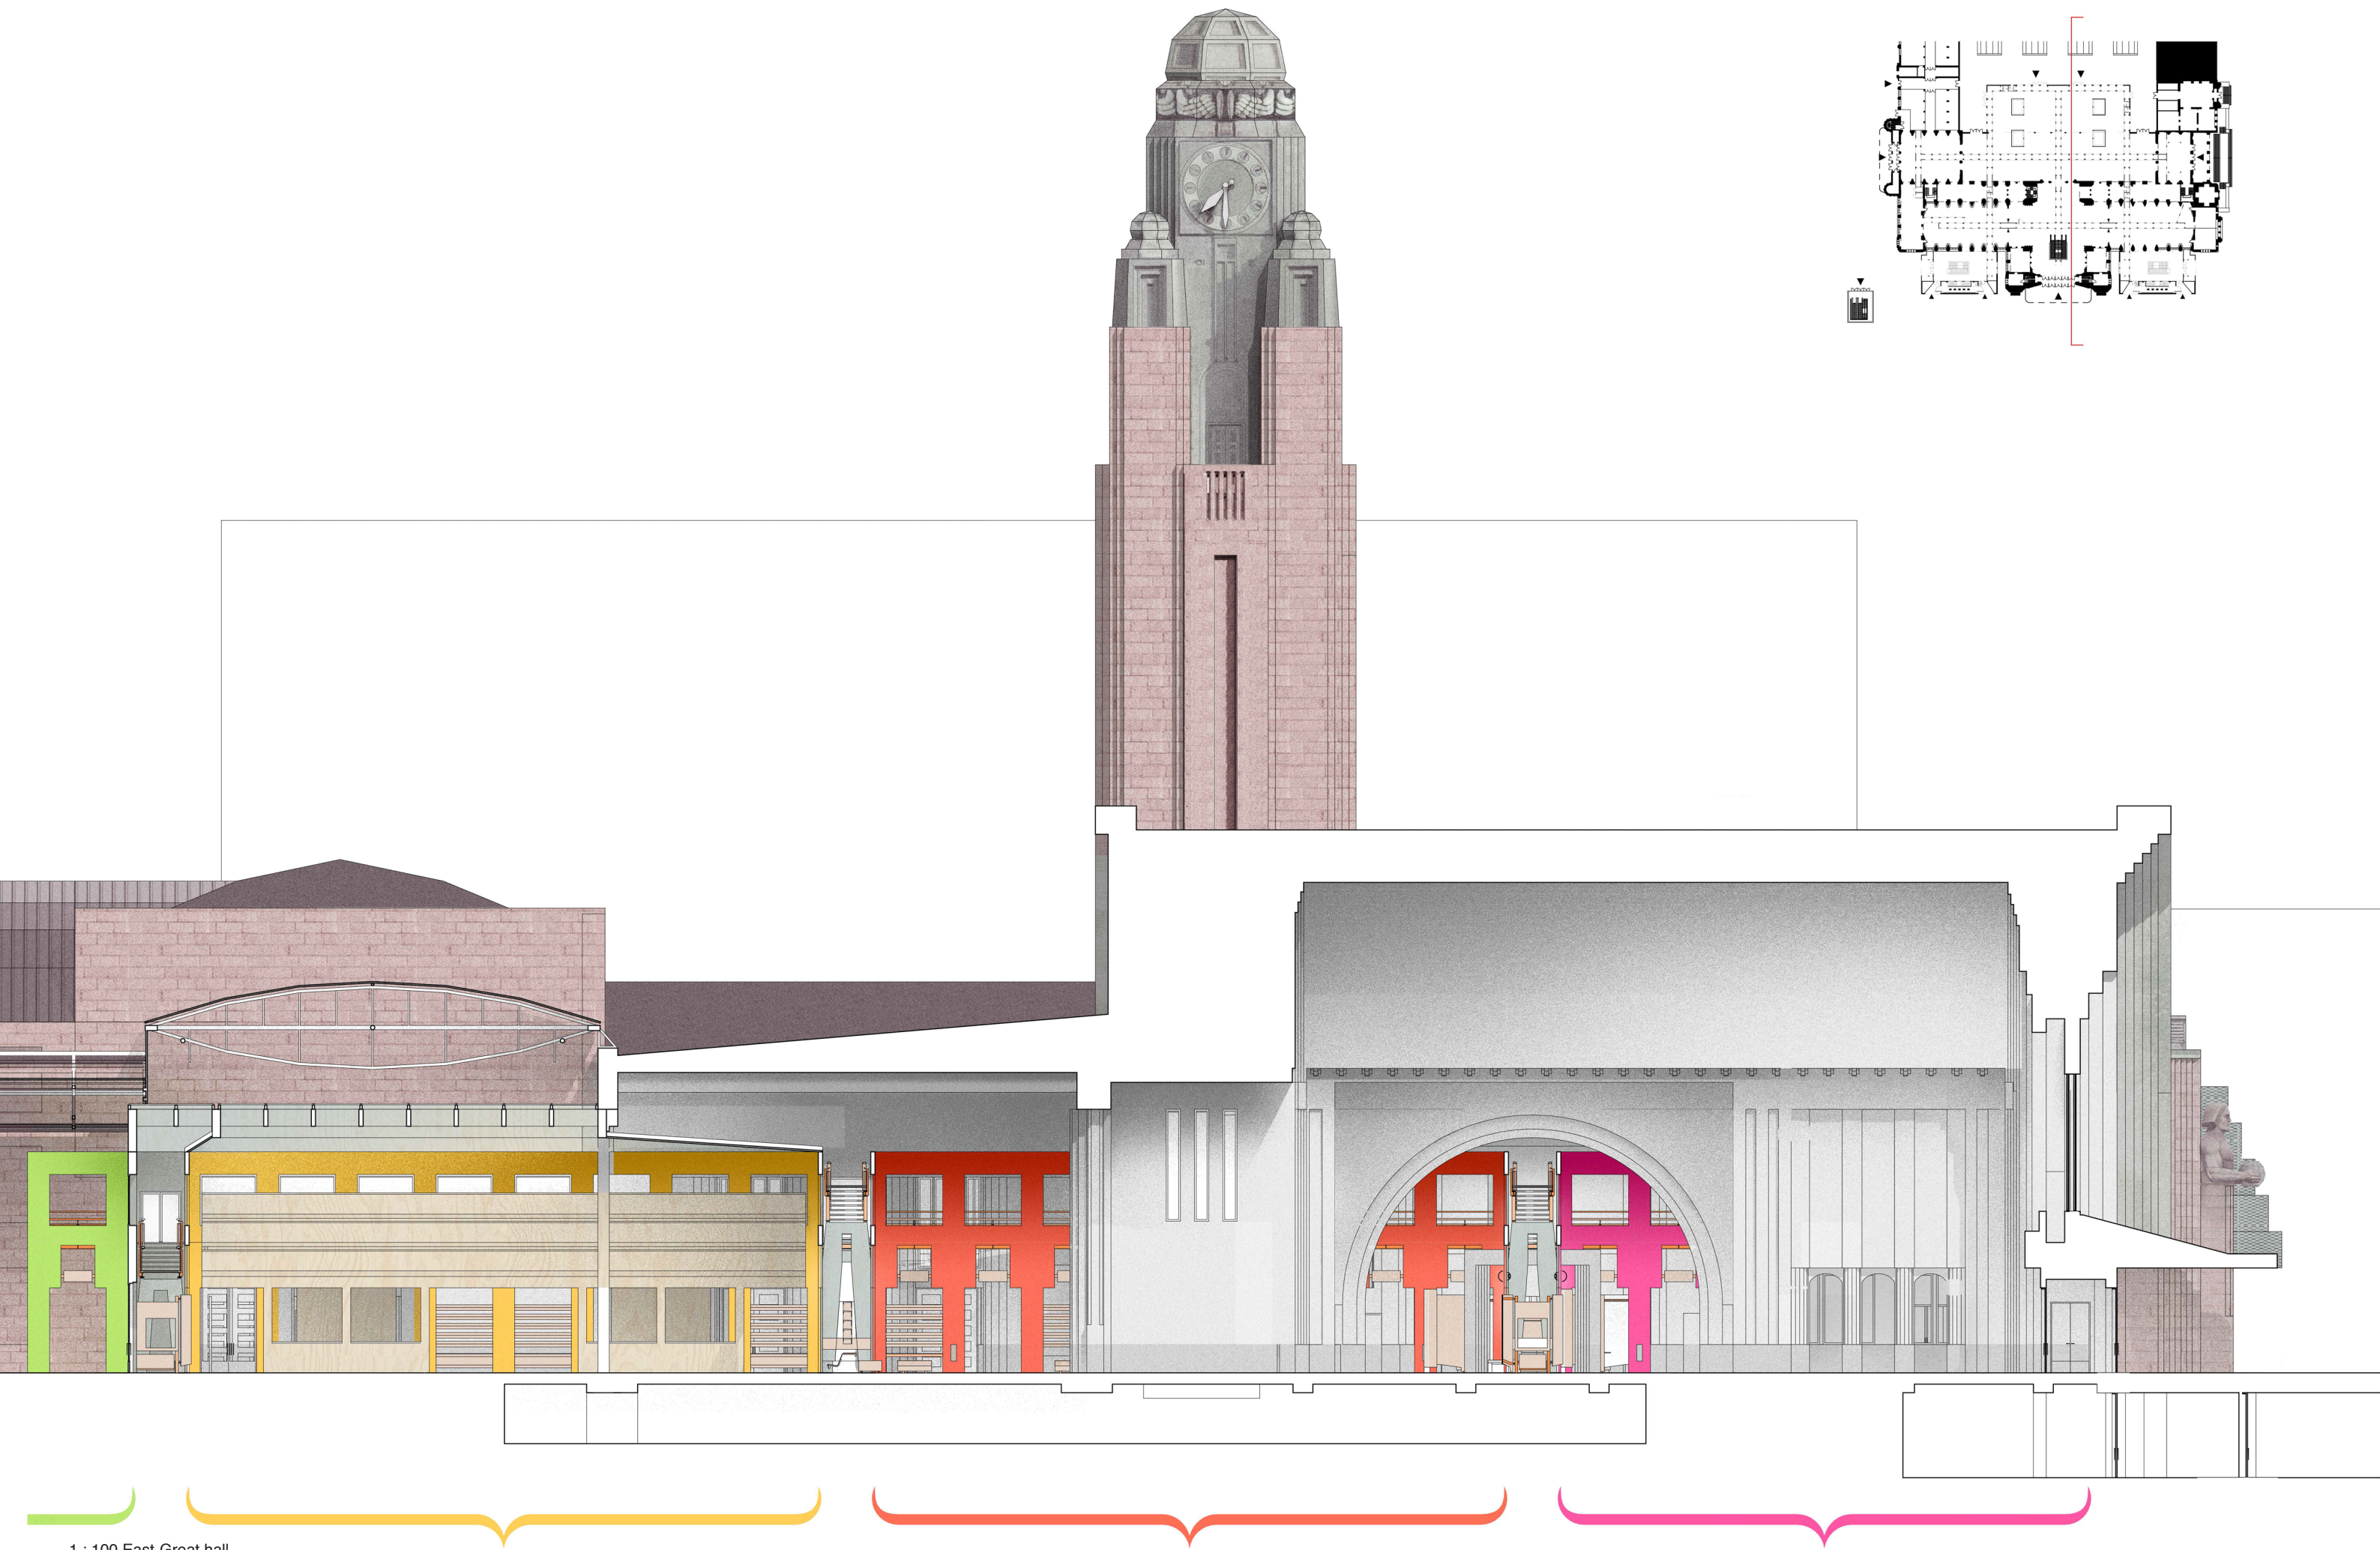


1 : 100 East-Great hall

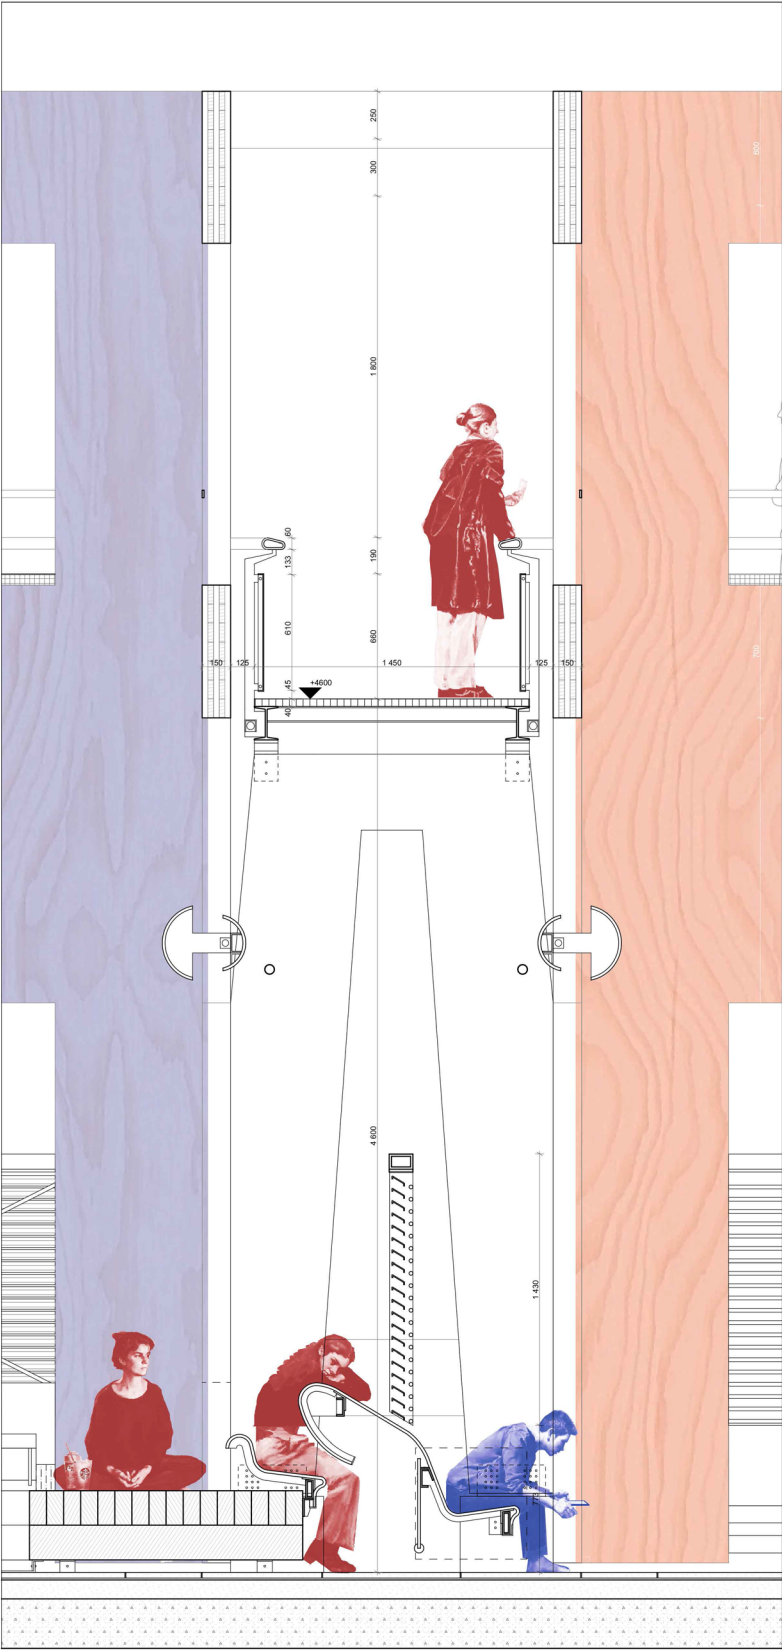

1. Wall panel
- Laminated solid wood wall element 150 mm
Outer surface: water-based semi-transparent matte colour finish
Both surfaces: Transparent matte top coat
Connections with internal knife plates
2. Elevated walkway
- Grated steel floor panel 40 mm
Steel beam 178x102x19 mm
Steel connection with internal knife plate
CLT cross beam 400 mm
All steel surfaces with orange coating


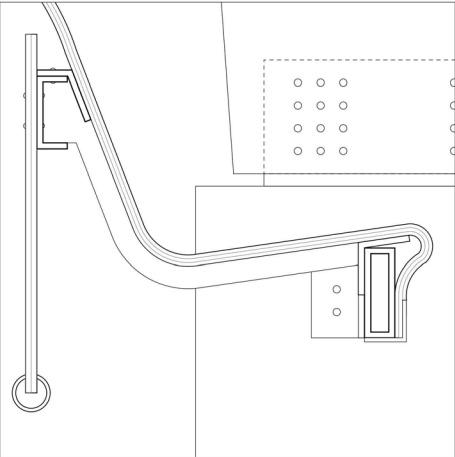
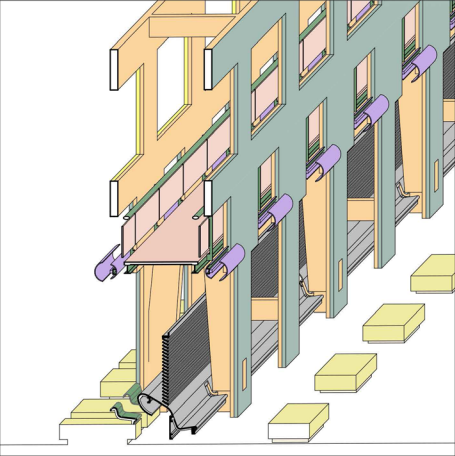
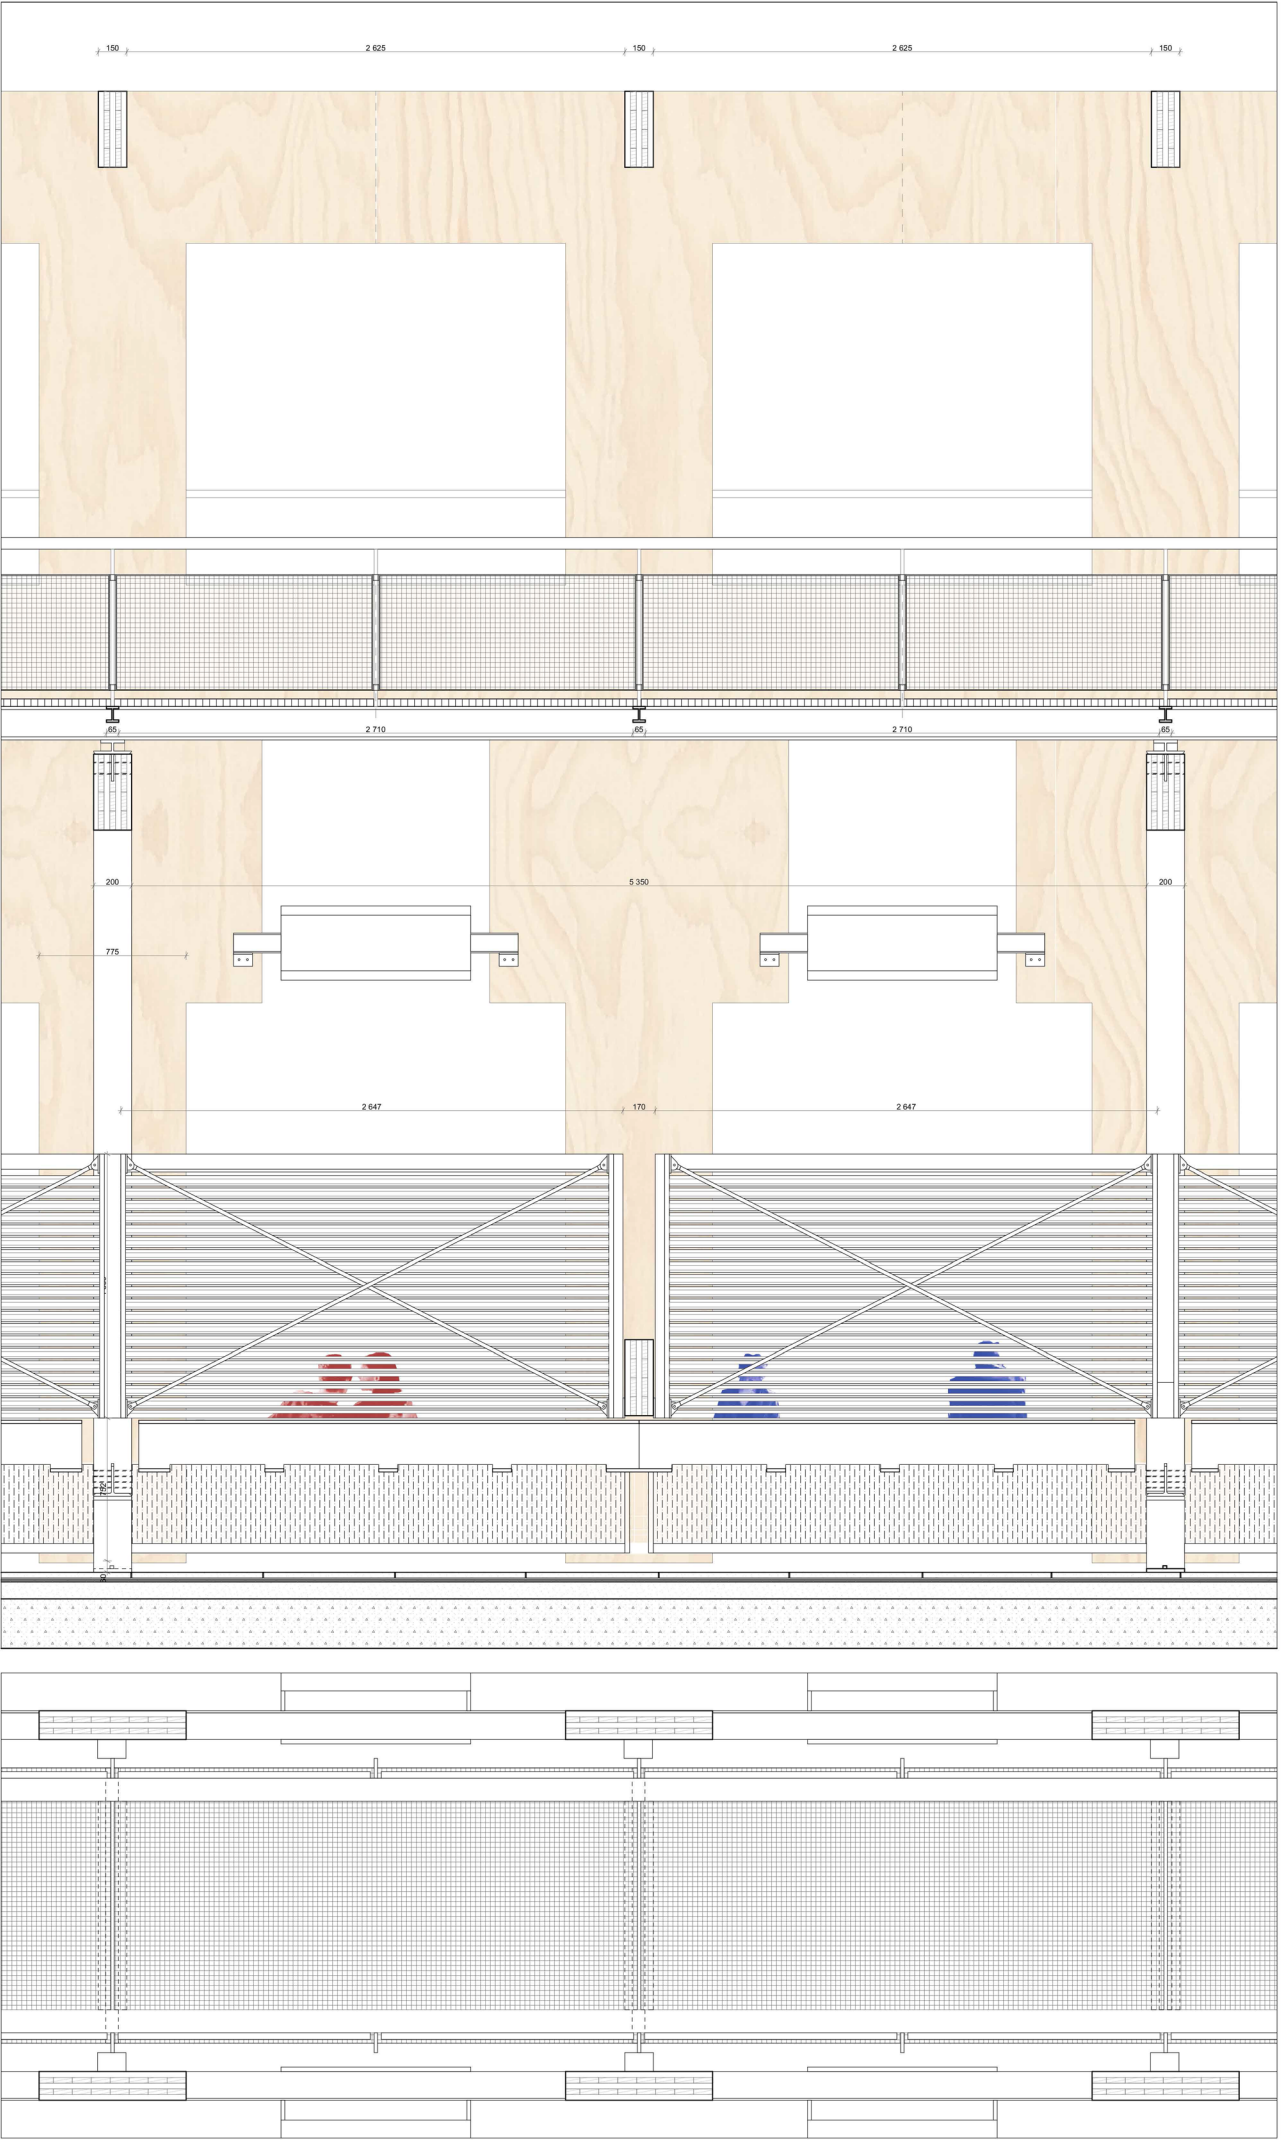


1 : 5
Bench
Molded plywood 18 mm

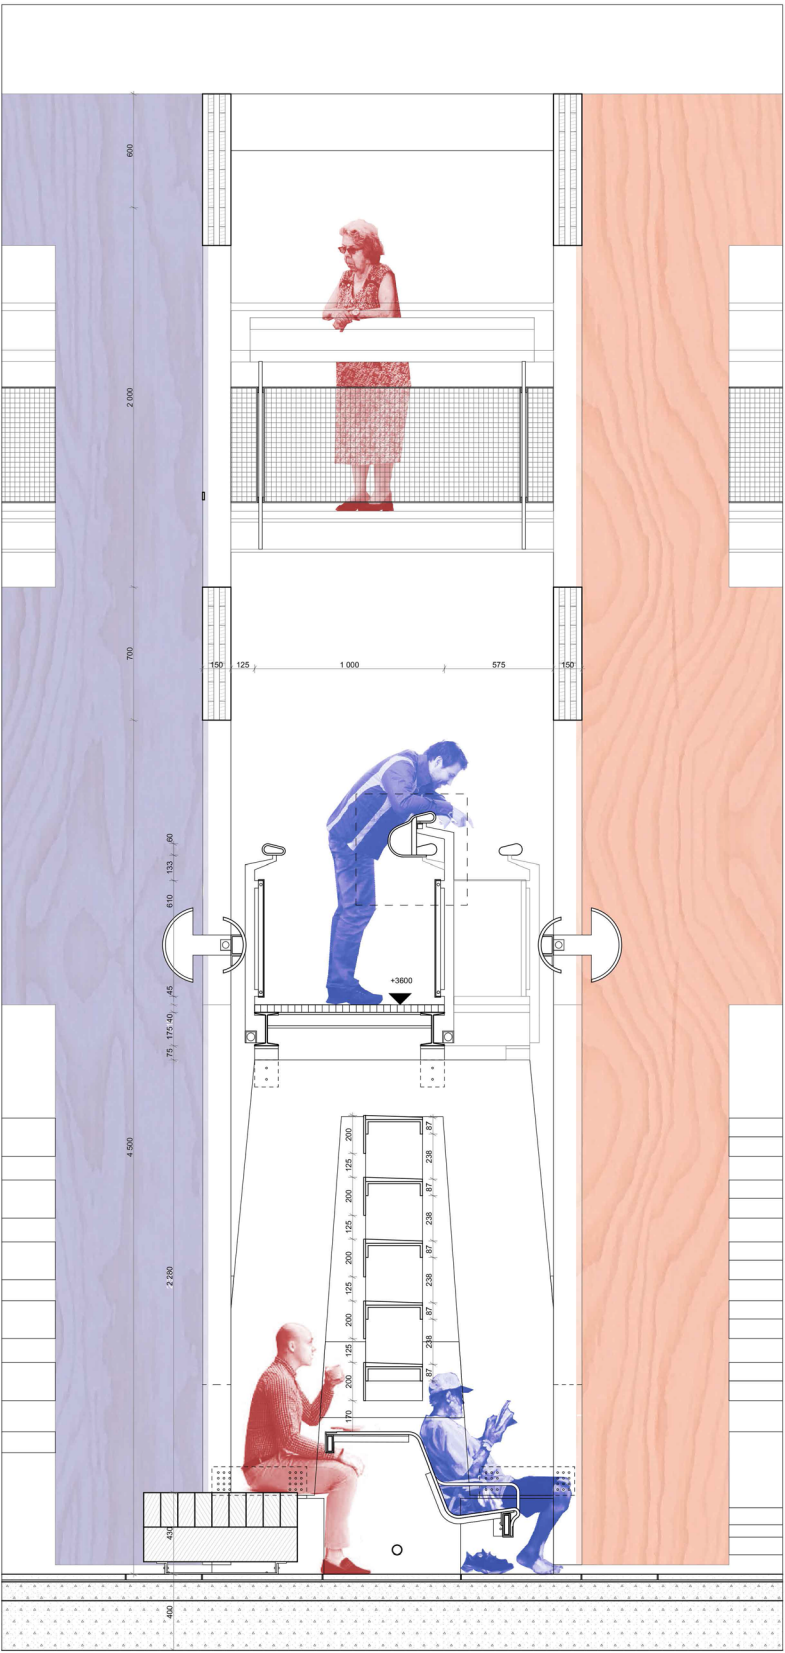


1. Wall panel
Laminated solid wood wall element 150 mm
Outer surface: water-based semi-transparent matte colour finish
Both surfaces: Transparent matte top coat
Connections with internal knife plates

2. Elevated walkway
Grated steel floor panel 40 mm
Steel beam 178x102x19 mm
Steel connection with internal knife plate
CLT cross beam 400 mm
All steel surfaces with orange coating

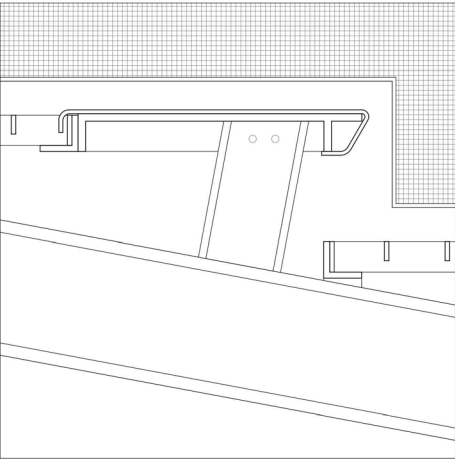
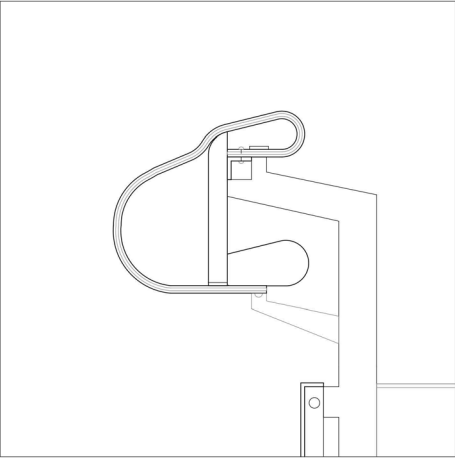
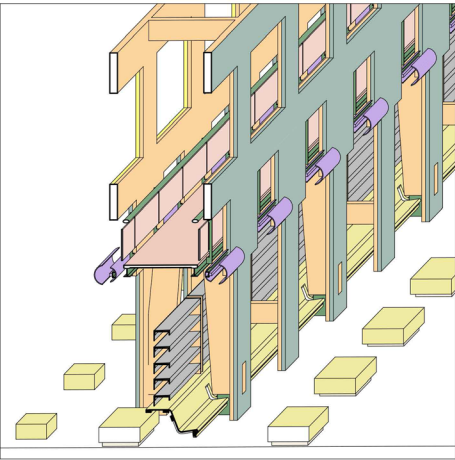
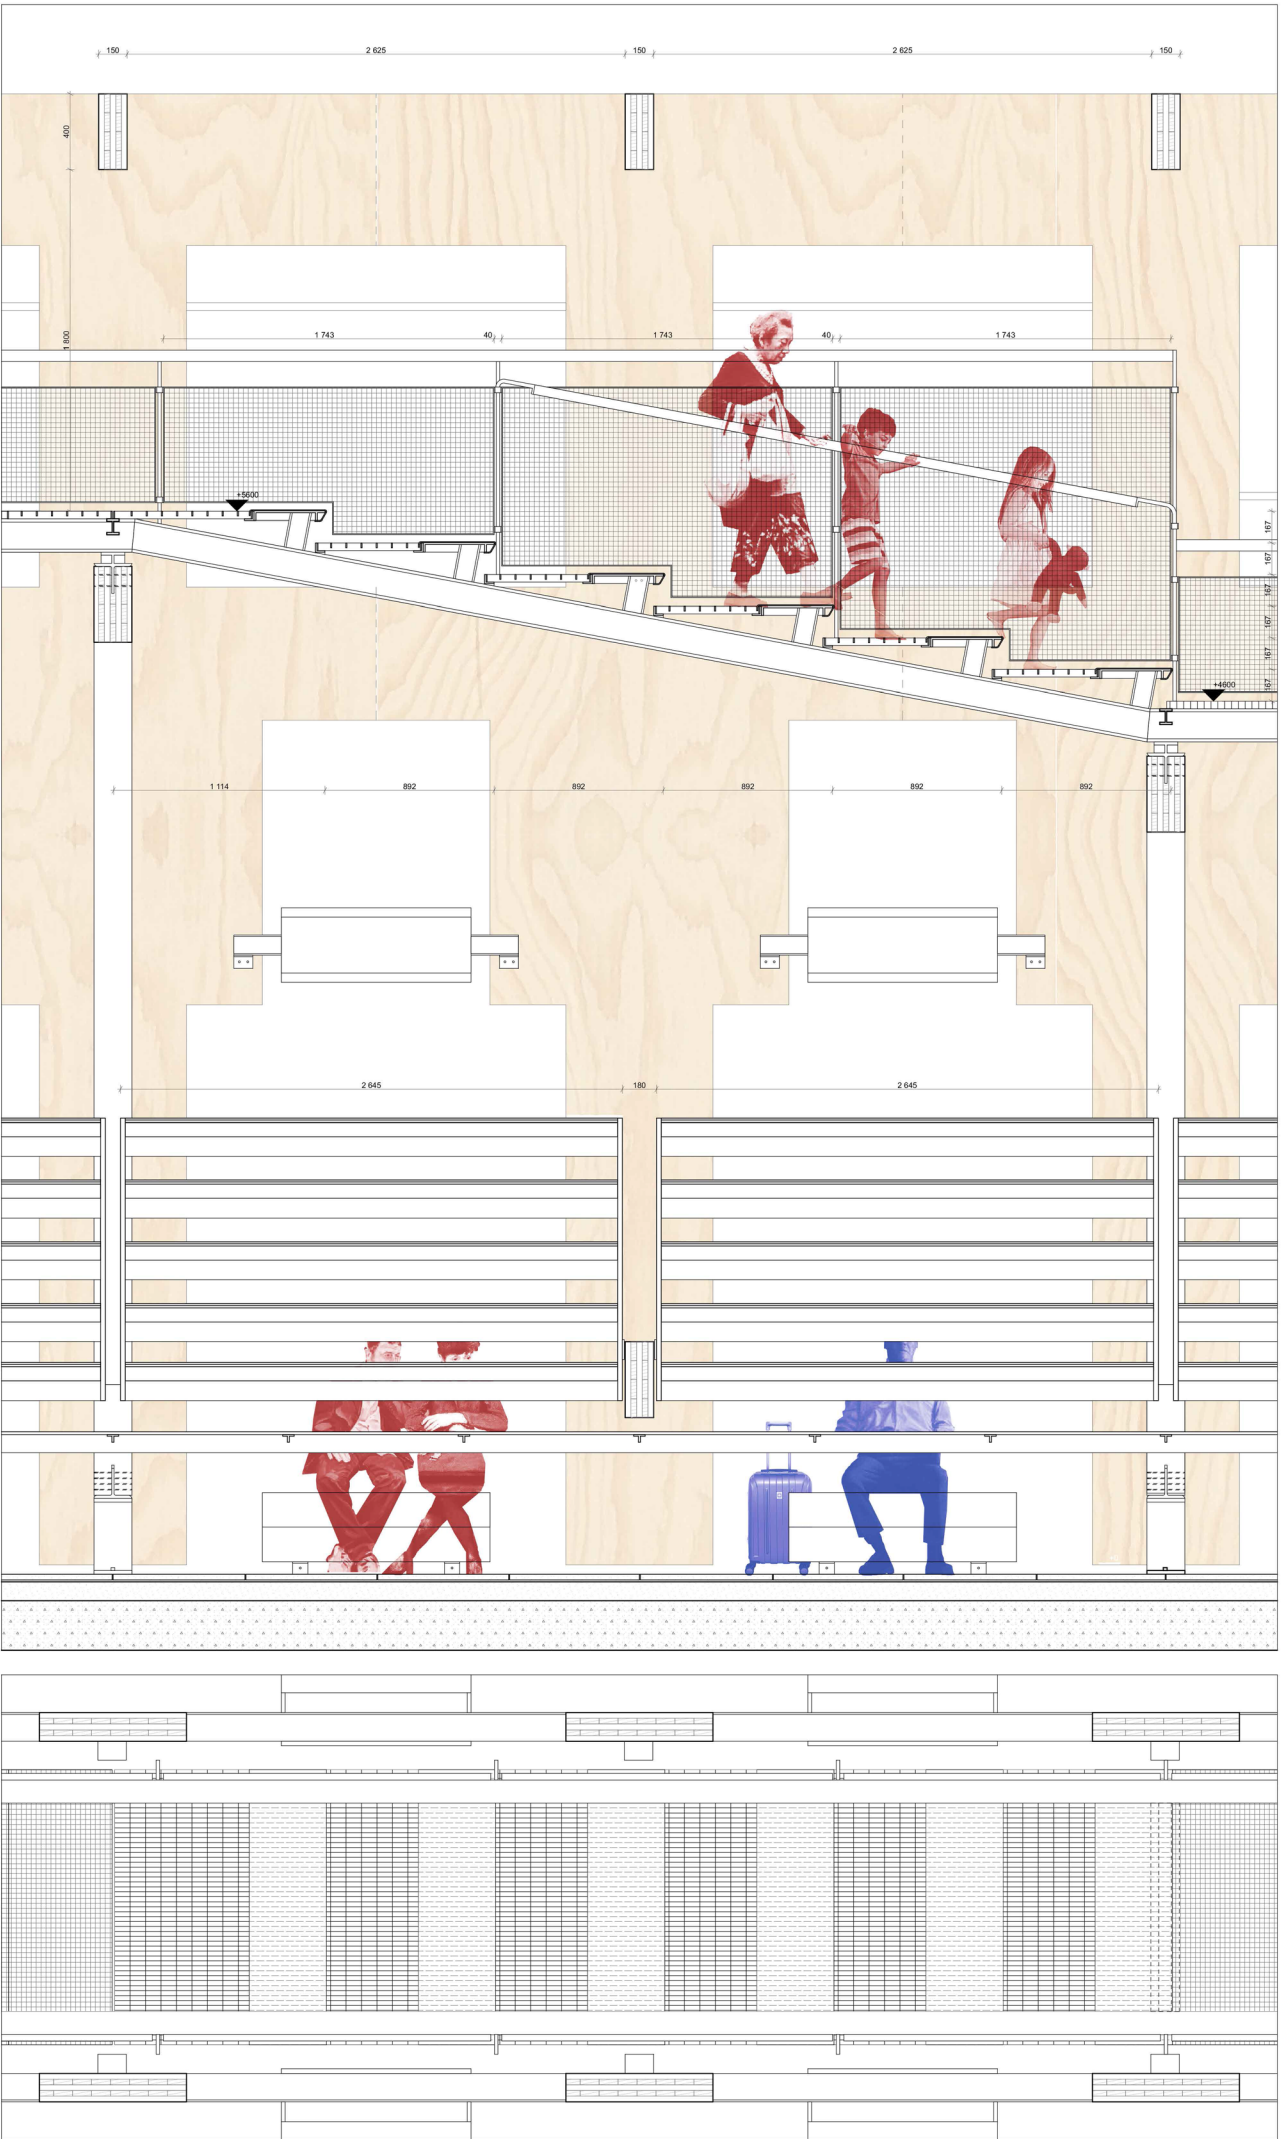


1 : 5
Handrail
Molded plywood 18 mm




Step
Perforated stainless steel nosing 5 mm

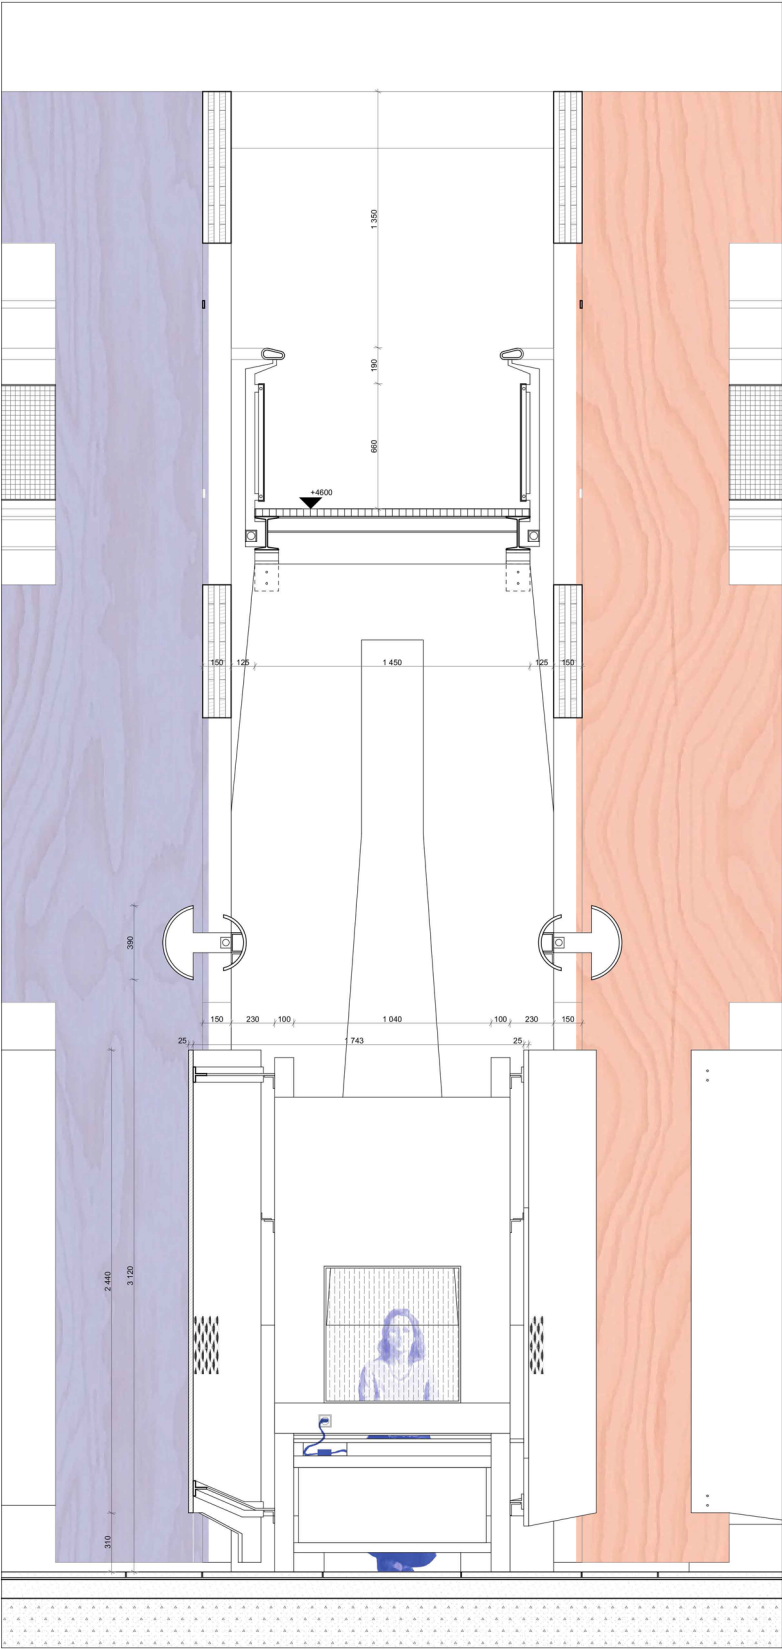

1. Wall panel
Laminated solid wood wall element 150 mm
Outer surface: water-based semi-transparent matte colour finish
Both surfaces: Transparent matte top coat
Connections with internal knife plates
2. Elevated walkway
Grated steel floor panel 40 mm
Steel beam 178x102x19 mm
Steel connection with internal knife plate
CLT cross beam 400 mm
All steel surfaces with orange coating

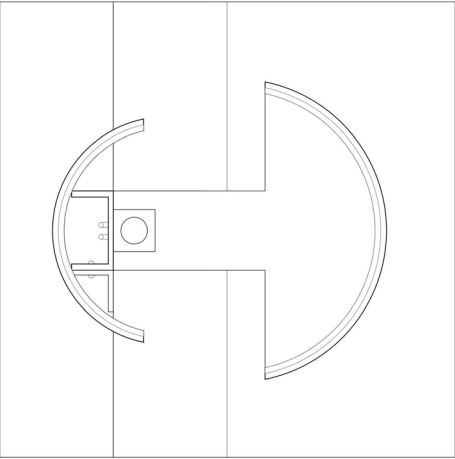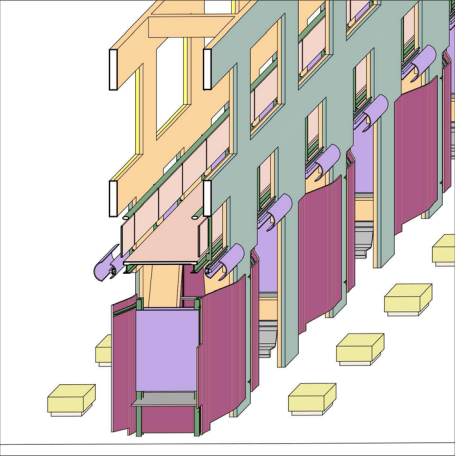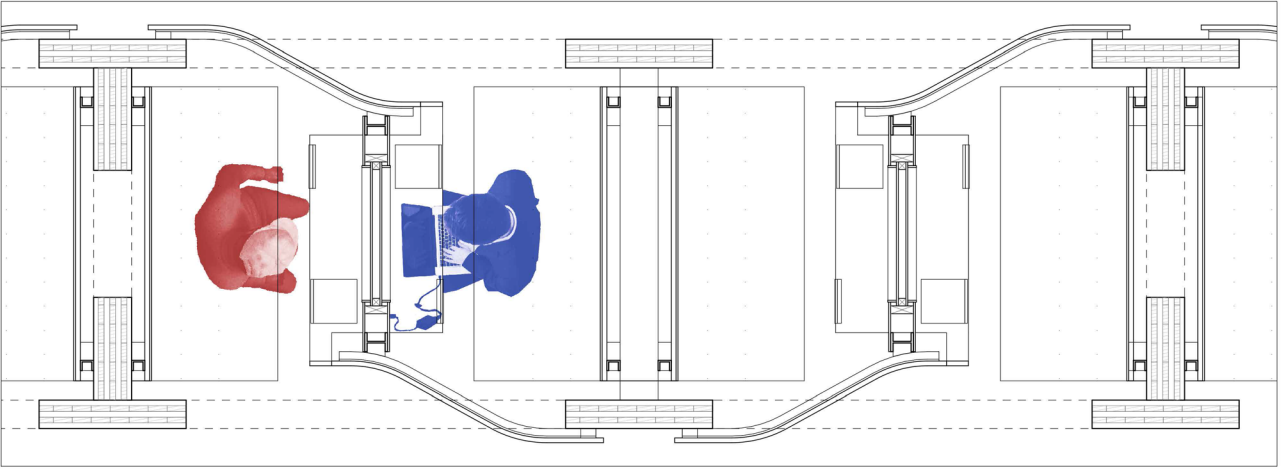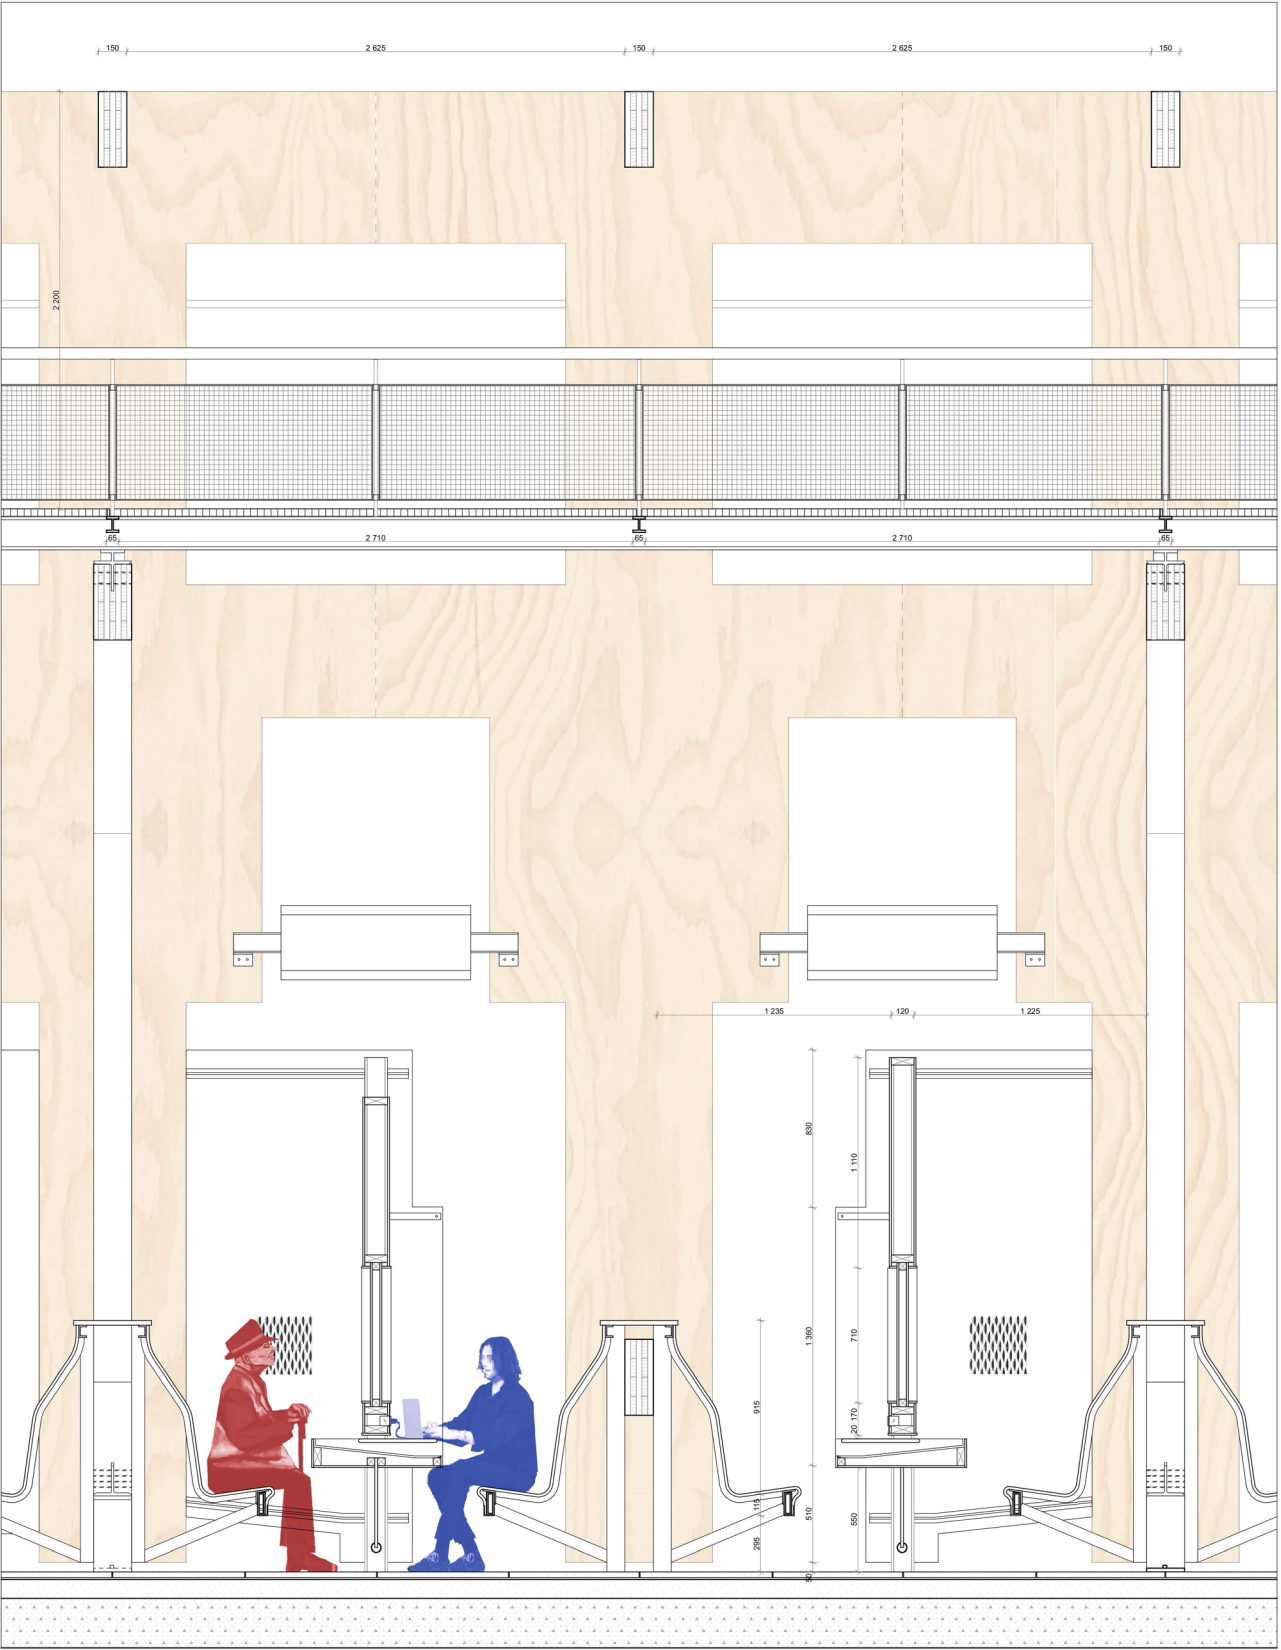

1 : 5
Lamp shade
Molded plywood

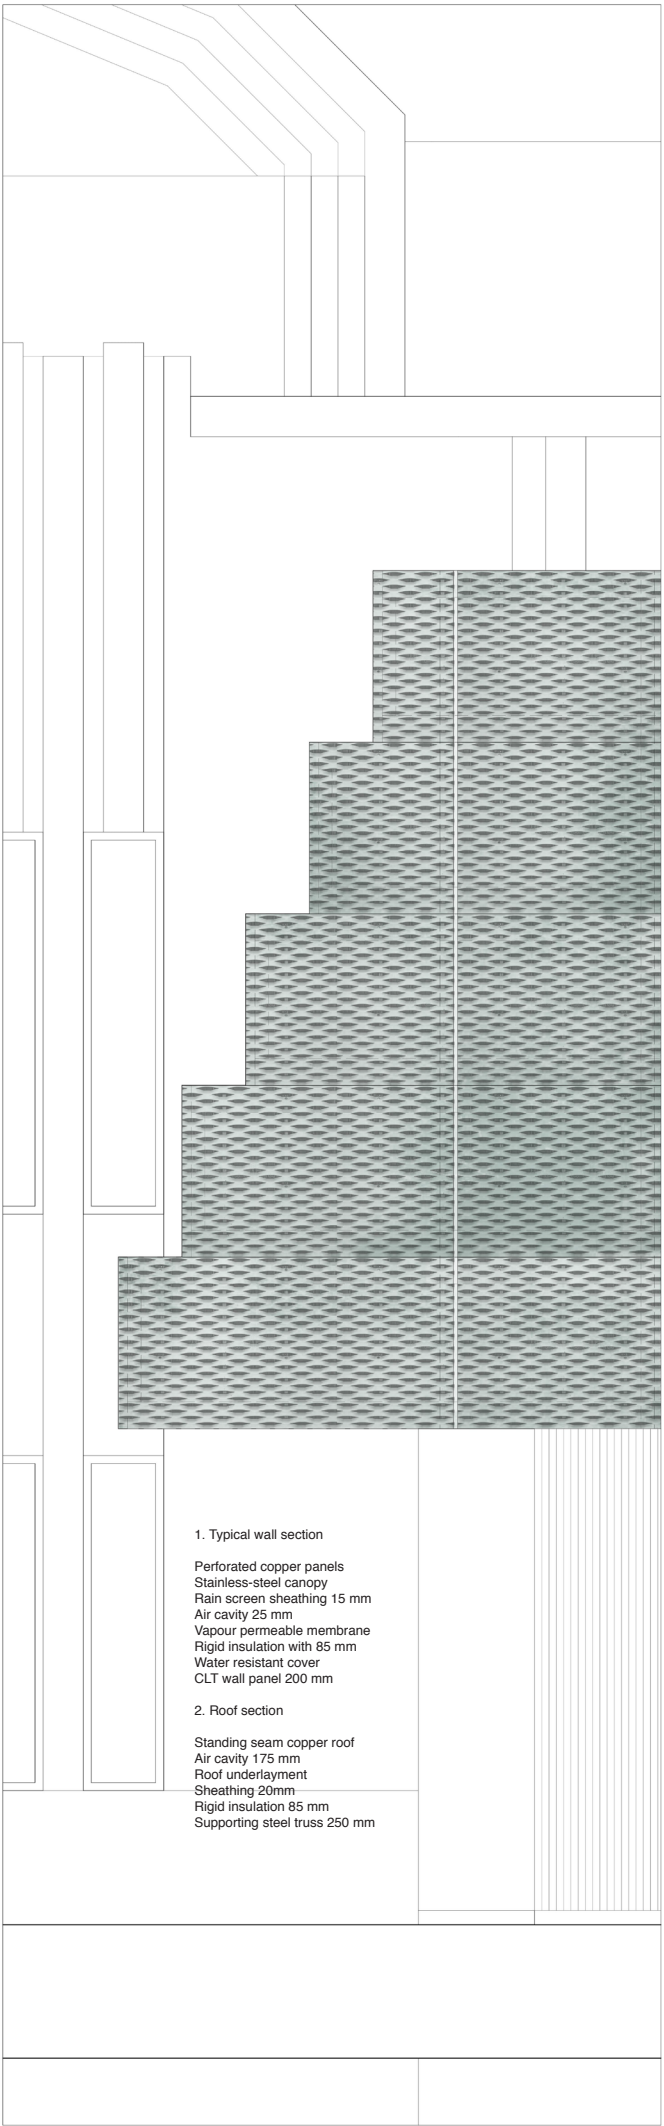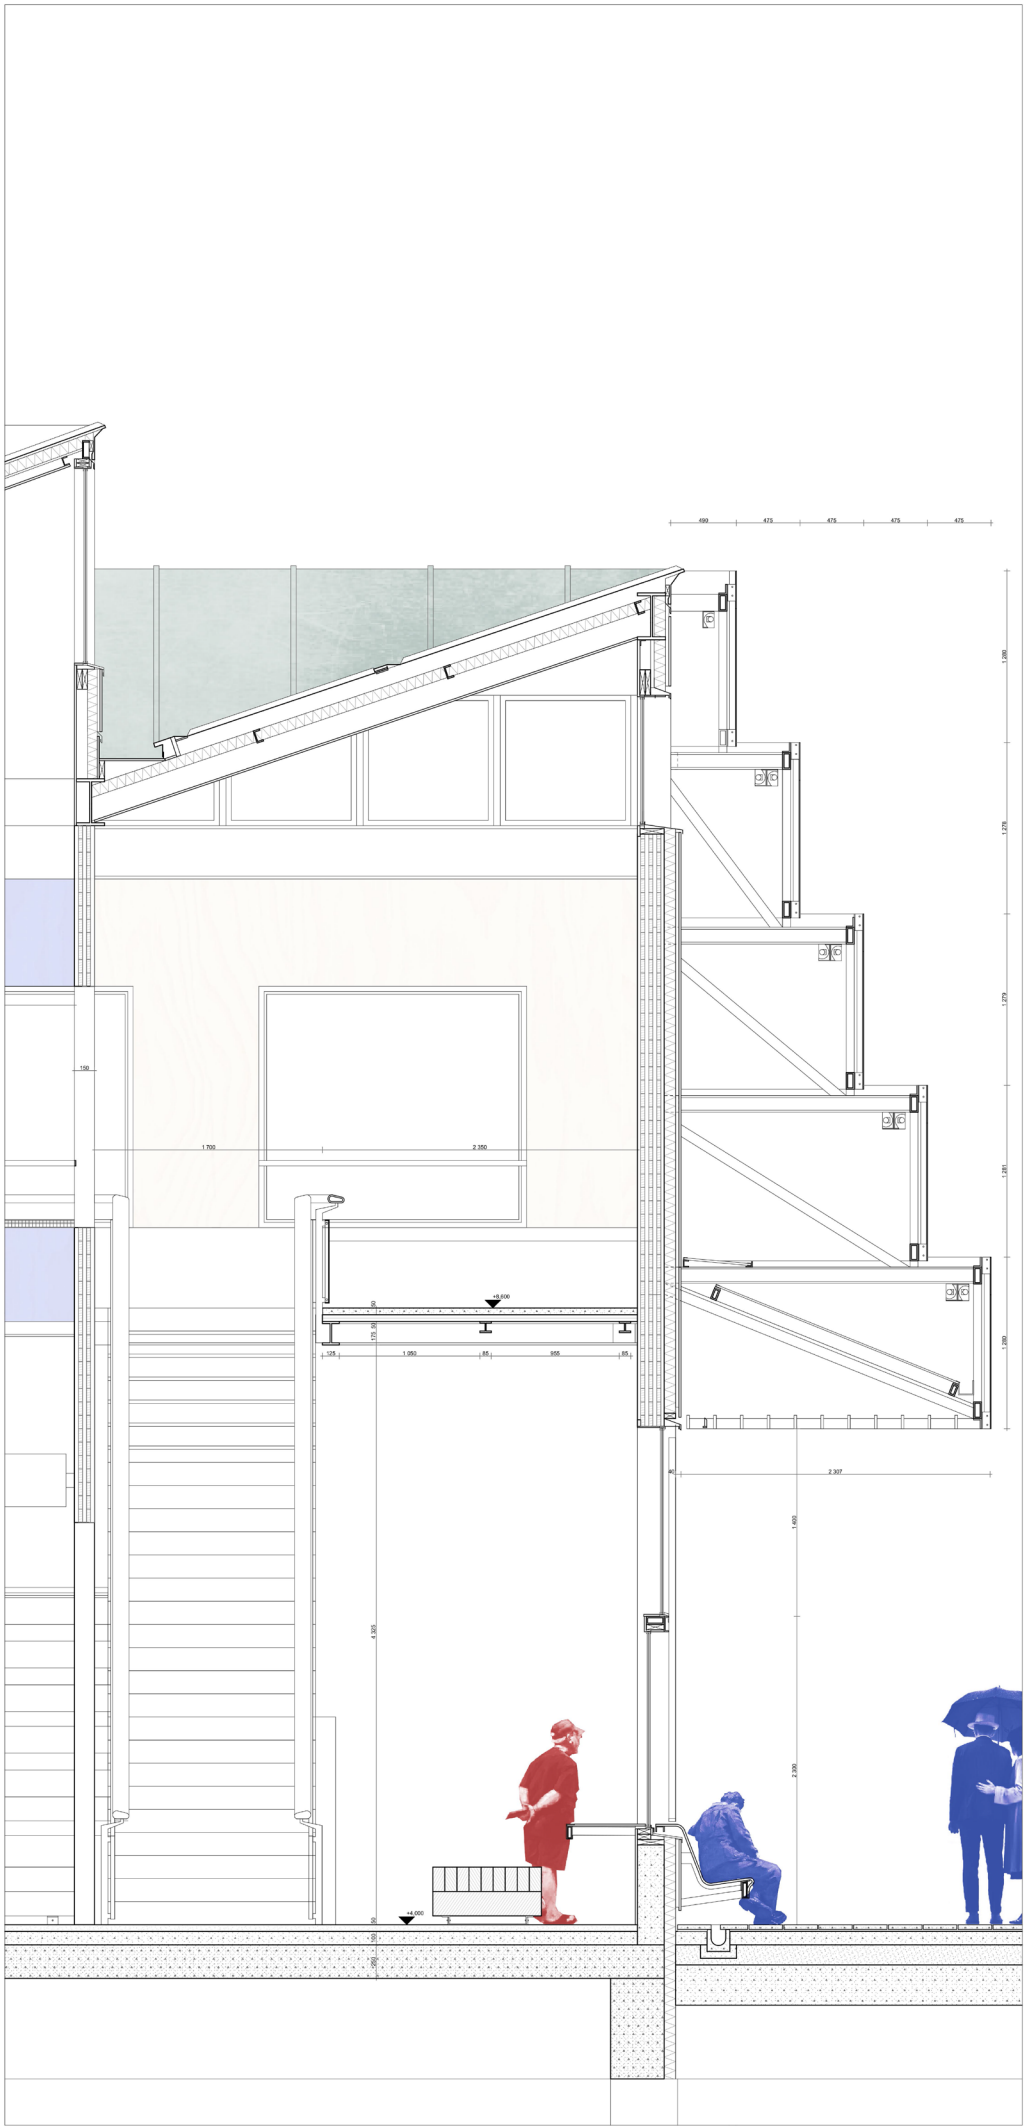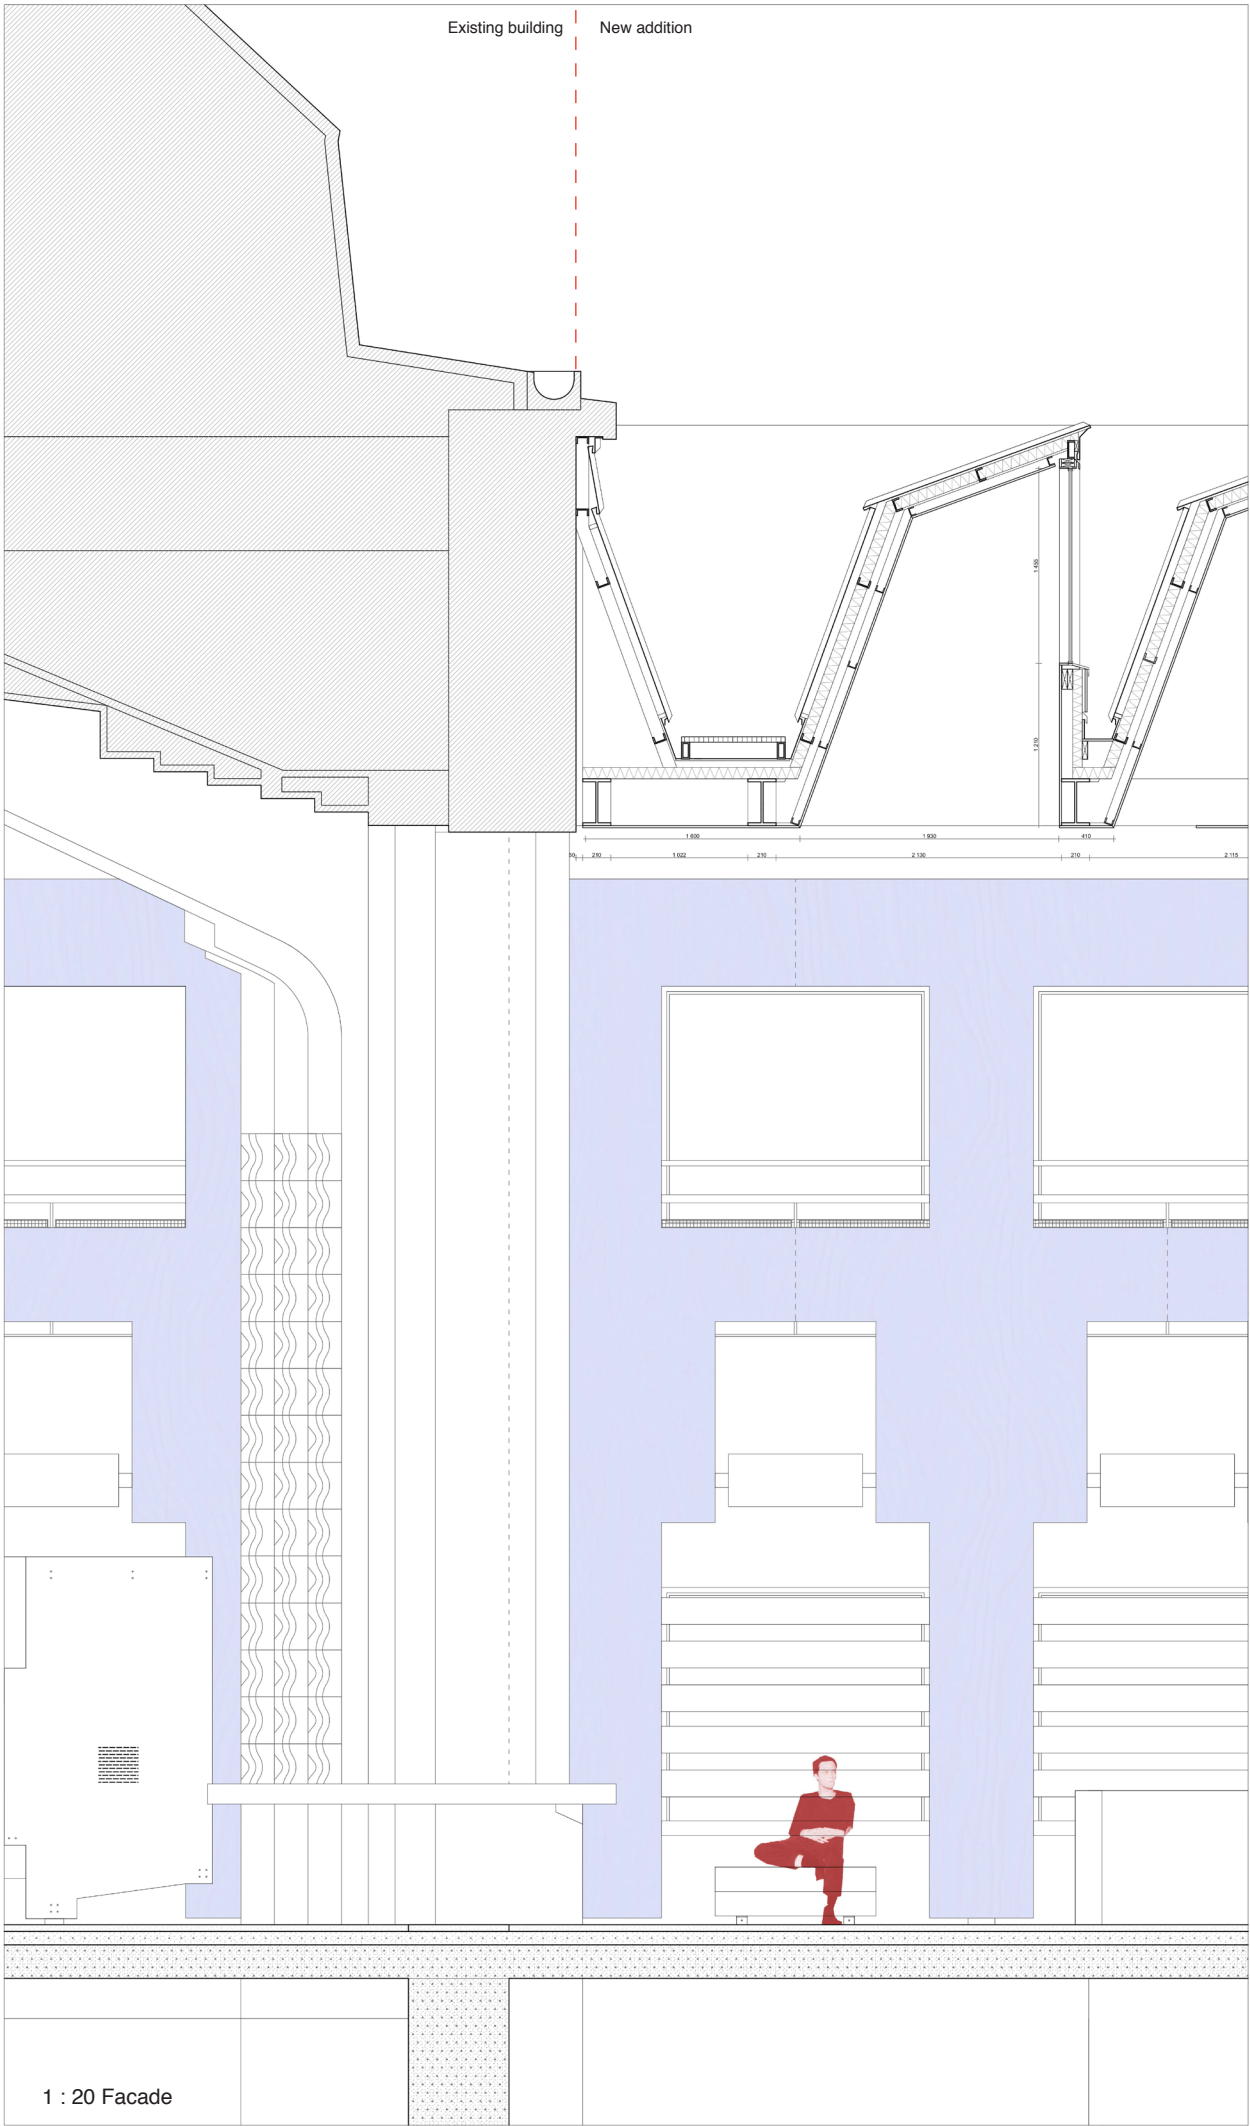




South-West hall



North-West hall



South-West hall

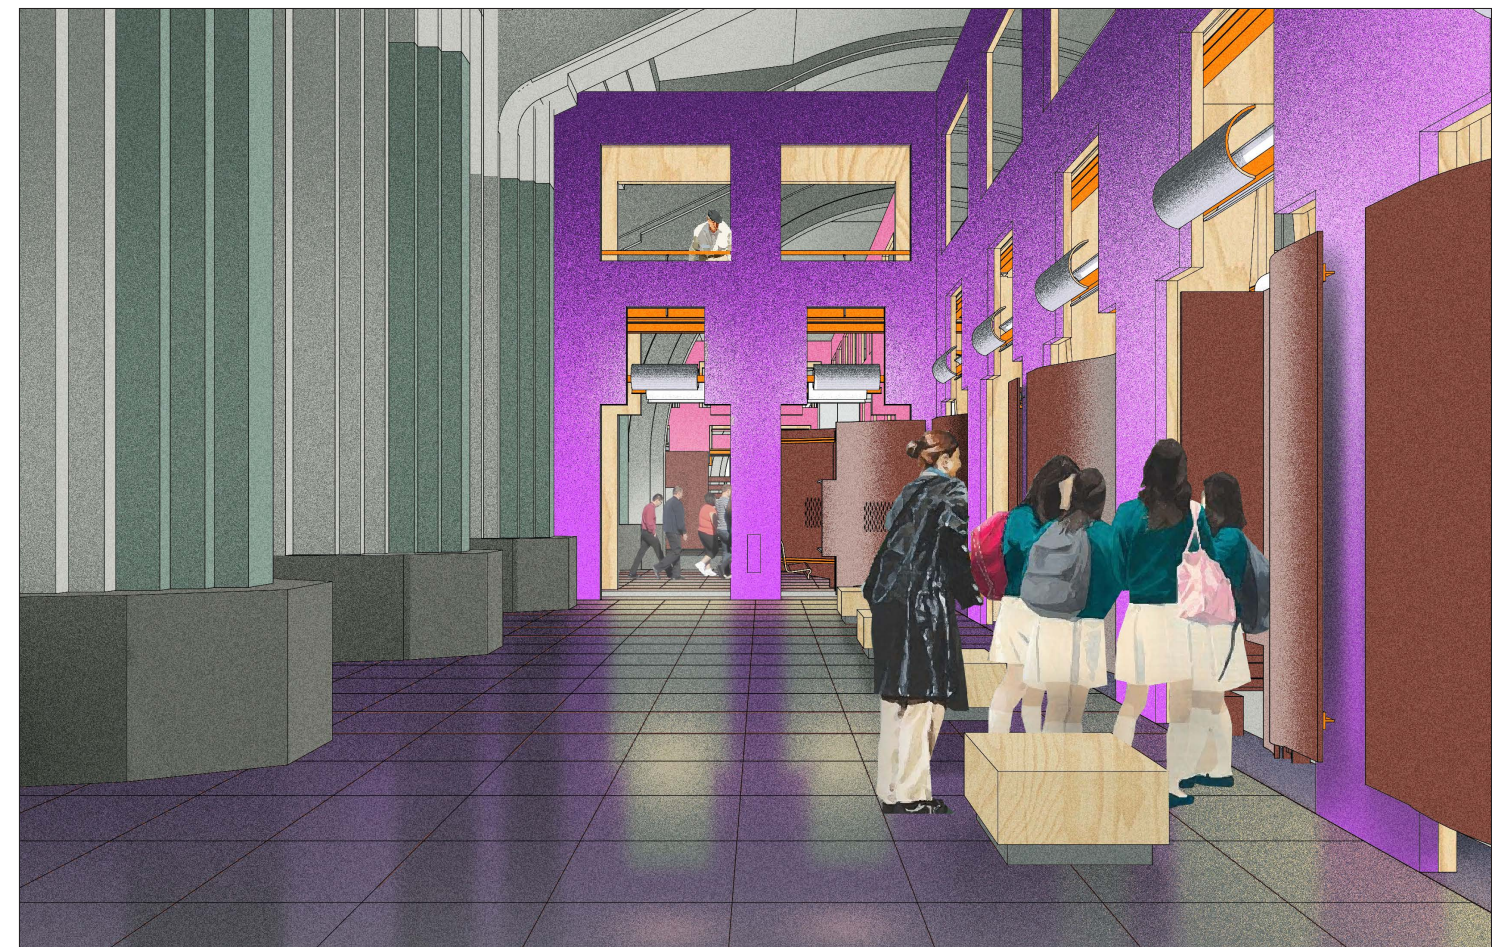

North-West hall



South-West kiosk hall



North-West hall



South-West kiosk hall




South-West kiosk hall



North-West kiosk hall



South-West kiosk hall

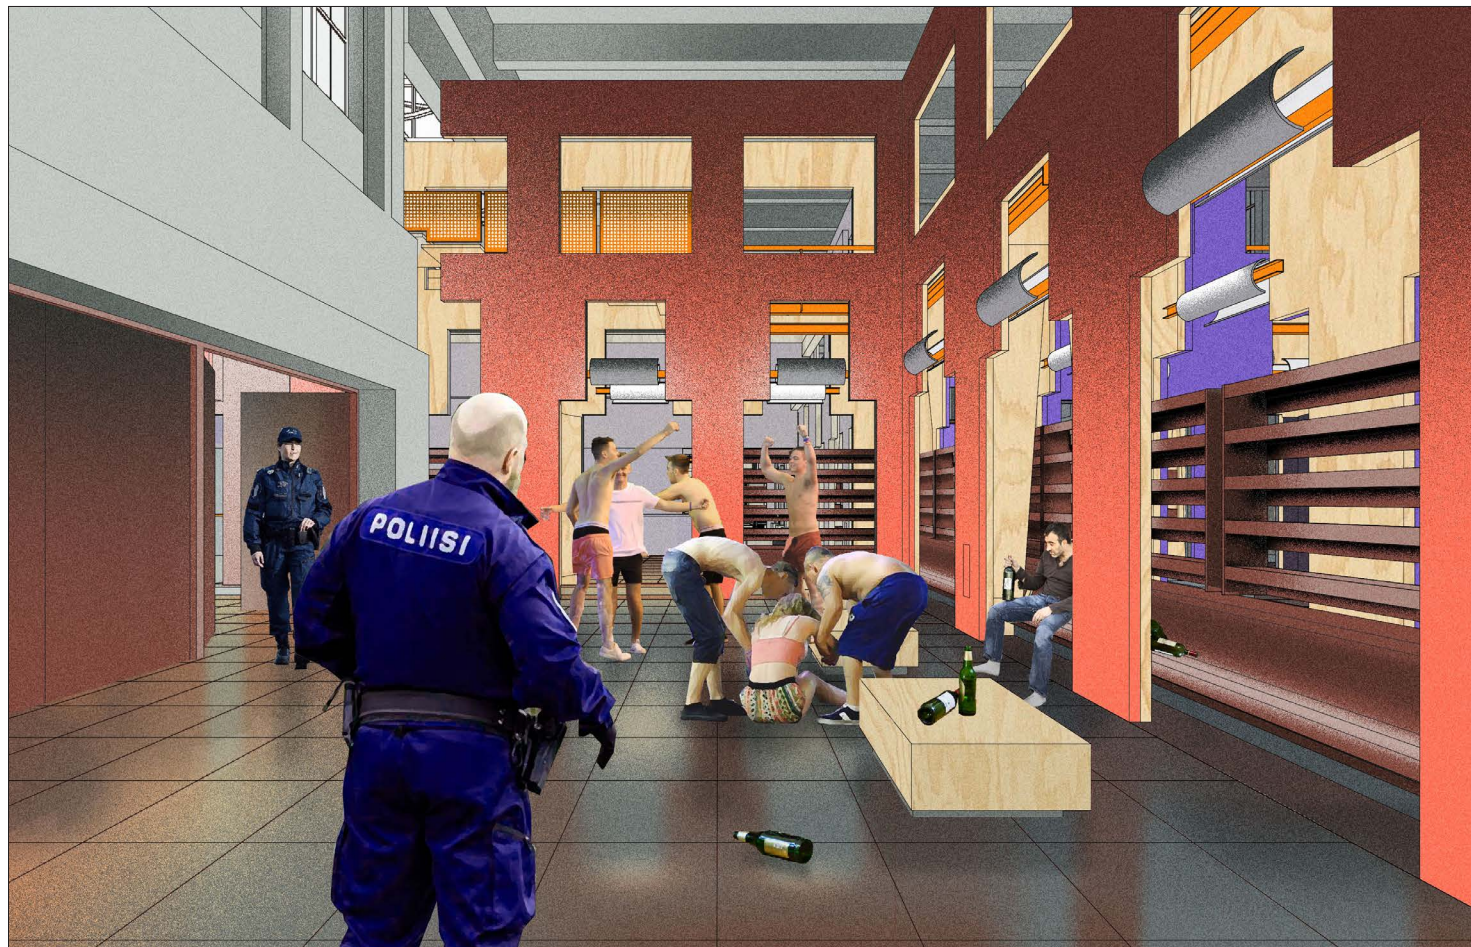


North-West kiosk hall



South-West kiosk hall



North-West kiosk hall

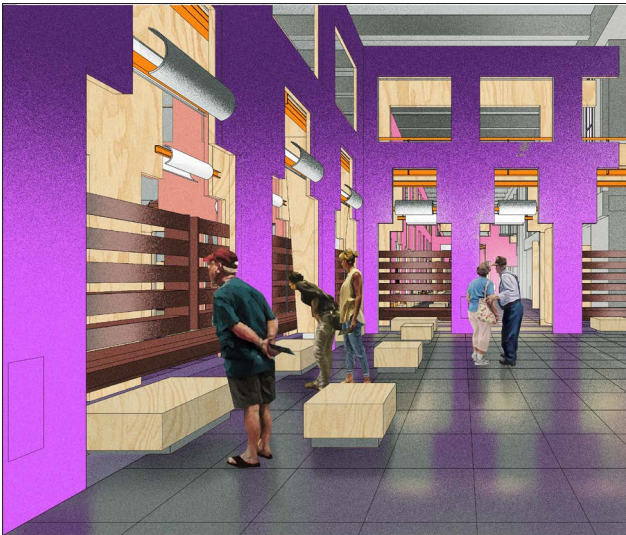

South-West kiosk hall



South-West hall

