



Architecture of Power

A political landmark for a post-totalitarian Cuba


MSc 3/4 Complex Projects Havana Studio
4501500 Henrique Gil Villate Matiz


Urban Plan


Scale 1:5000

0m 50m 100m 200m 500m




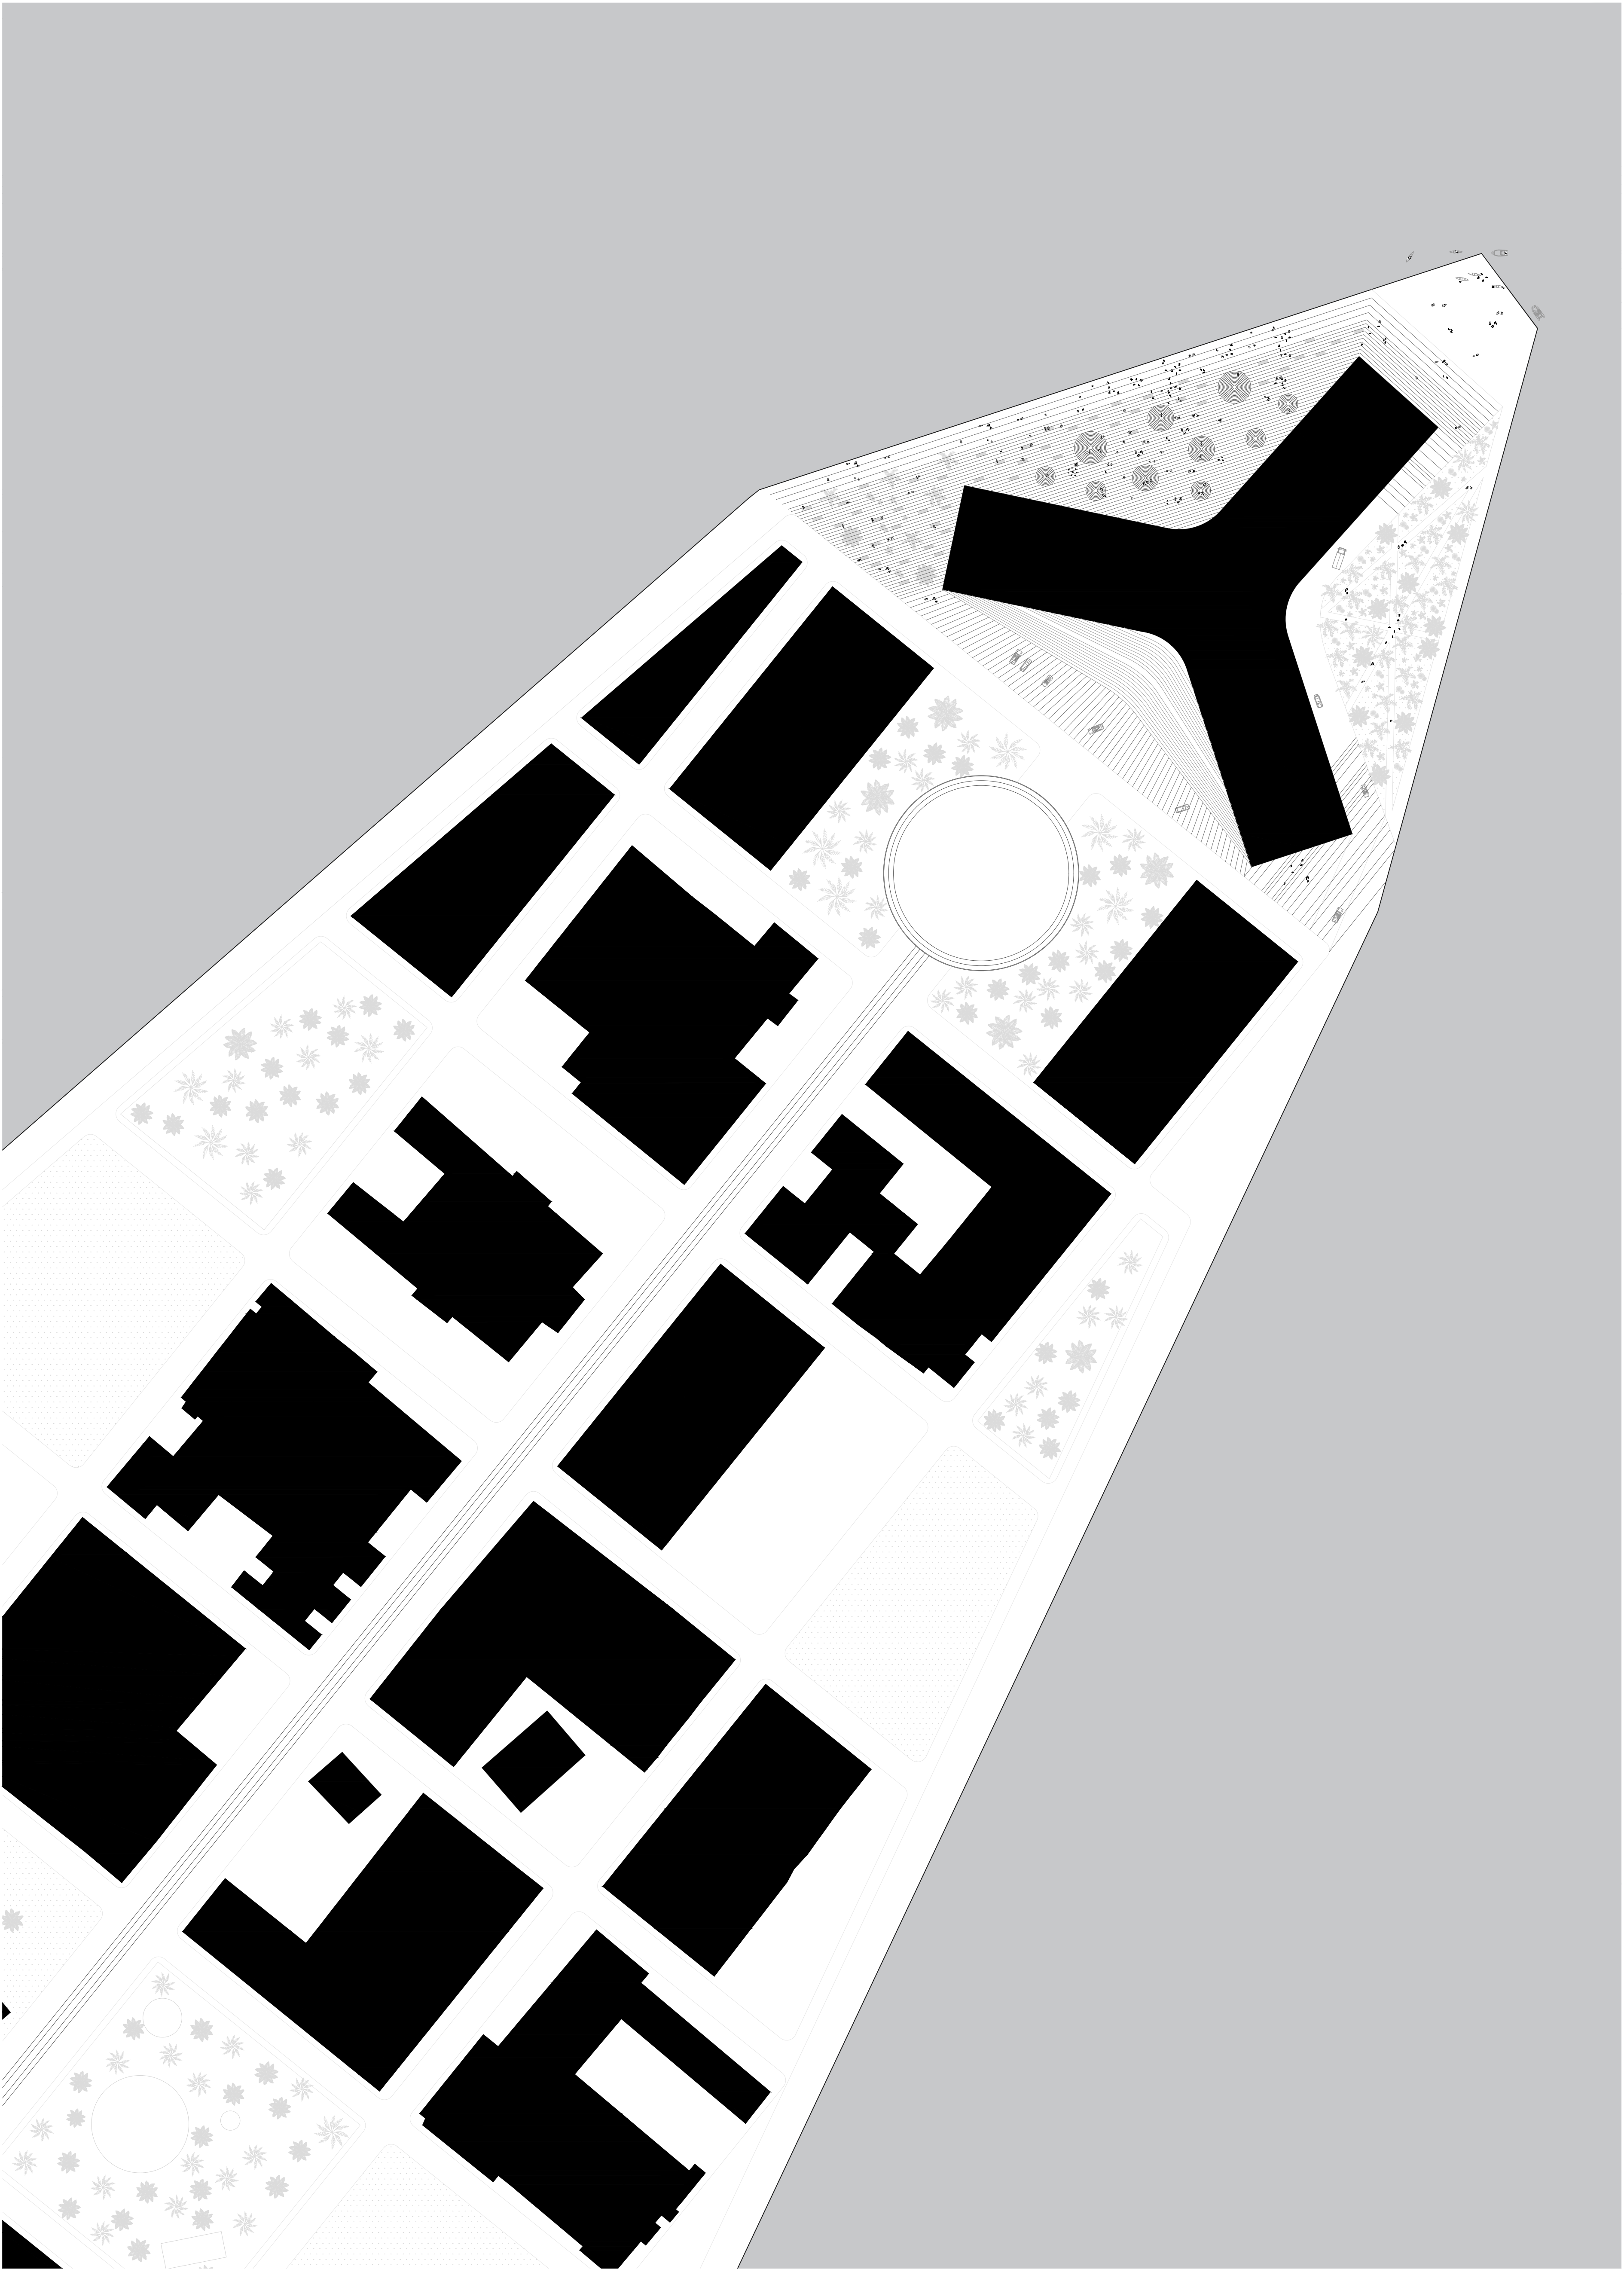

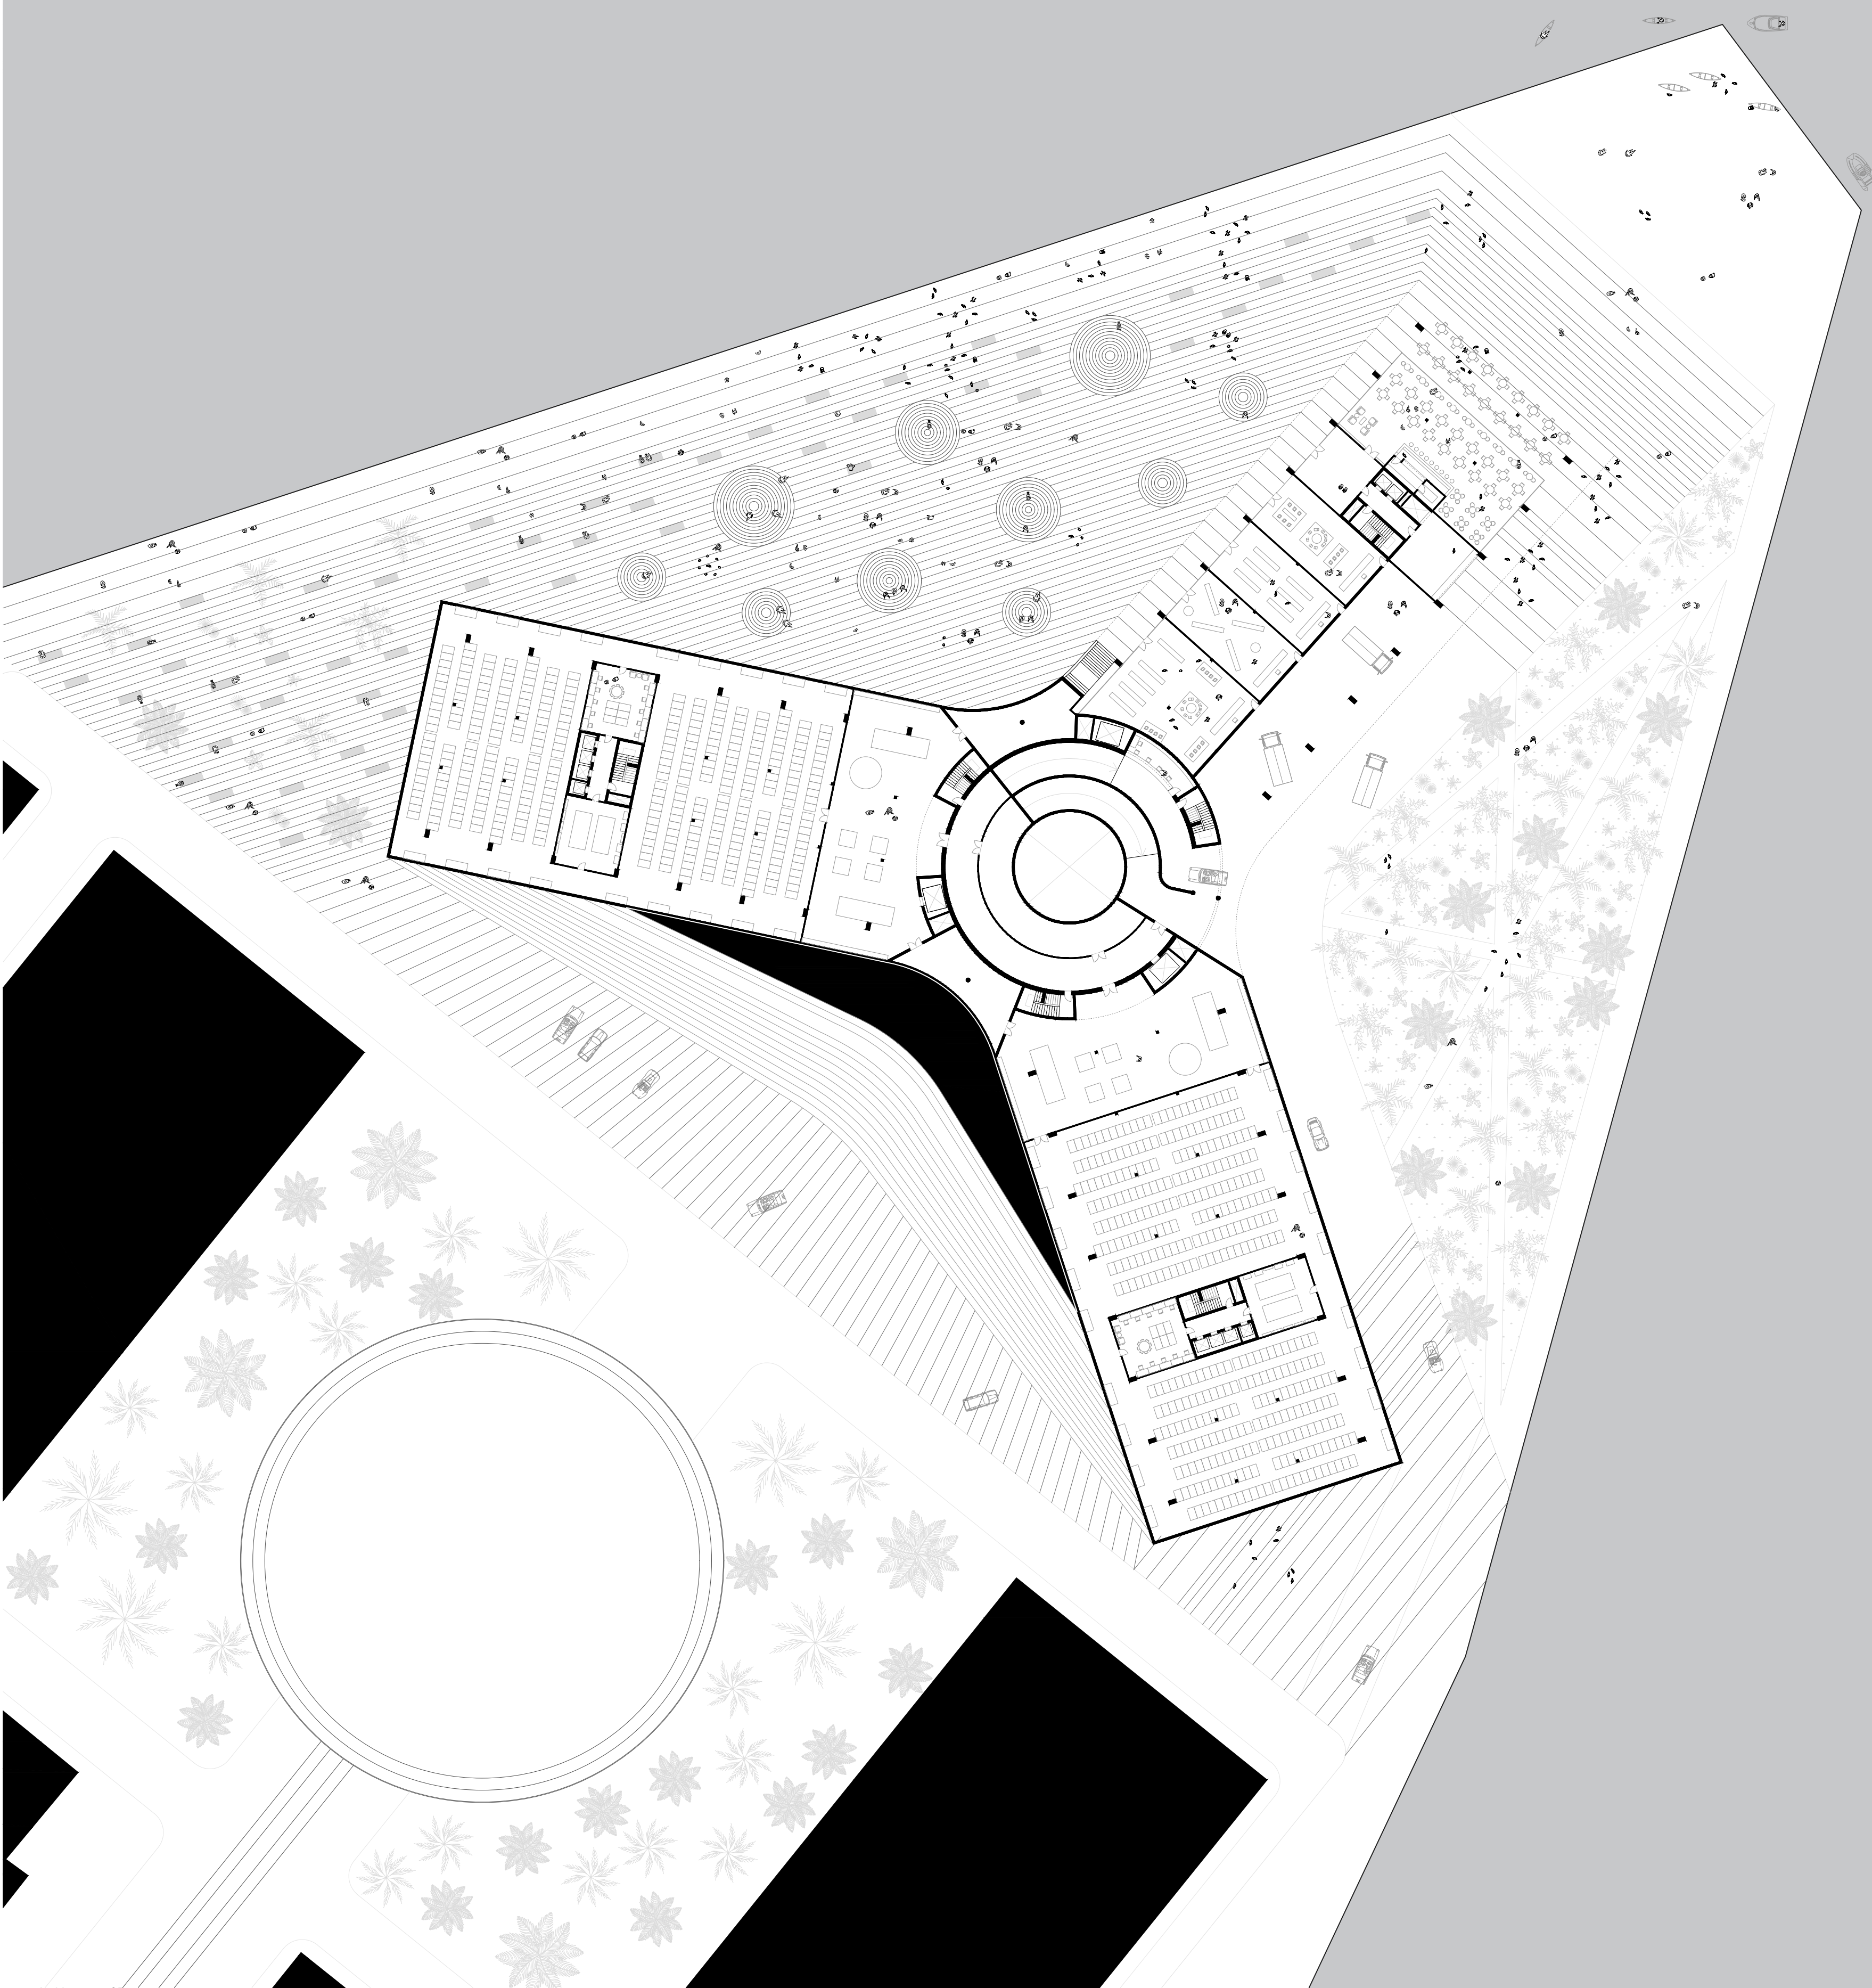


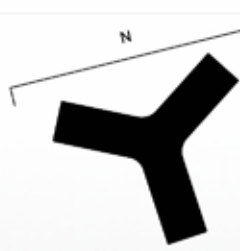


North

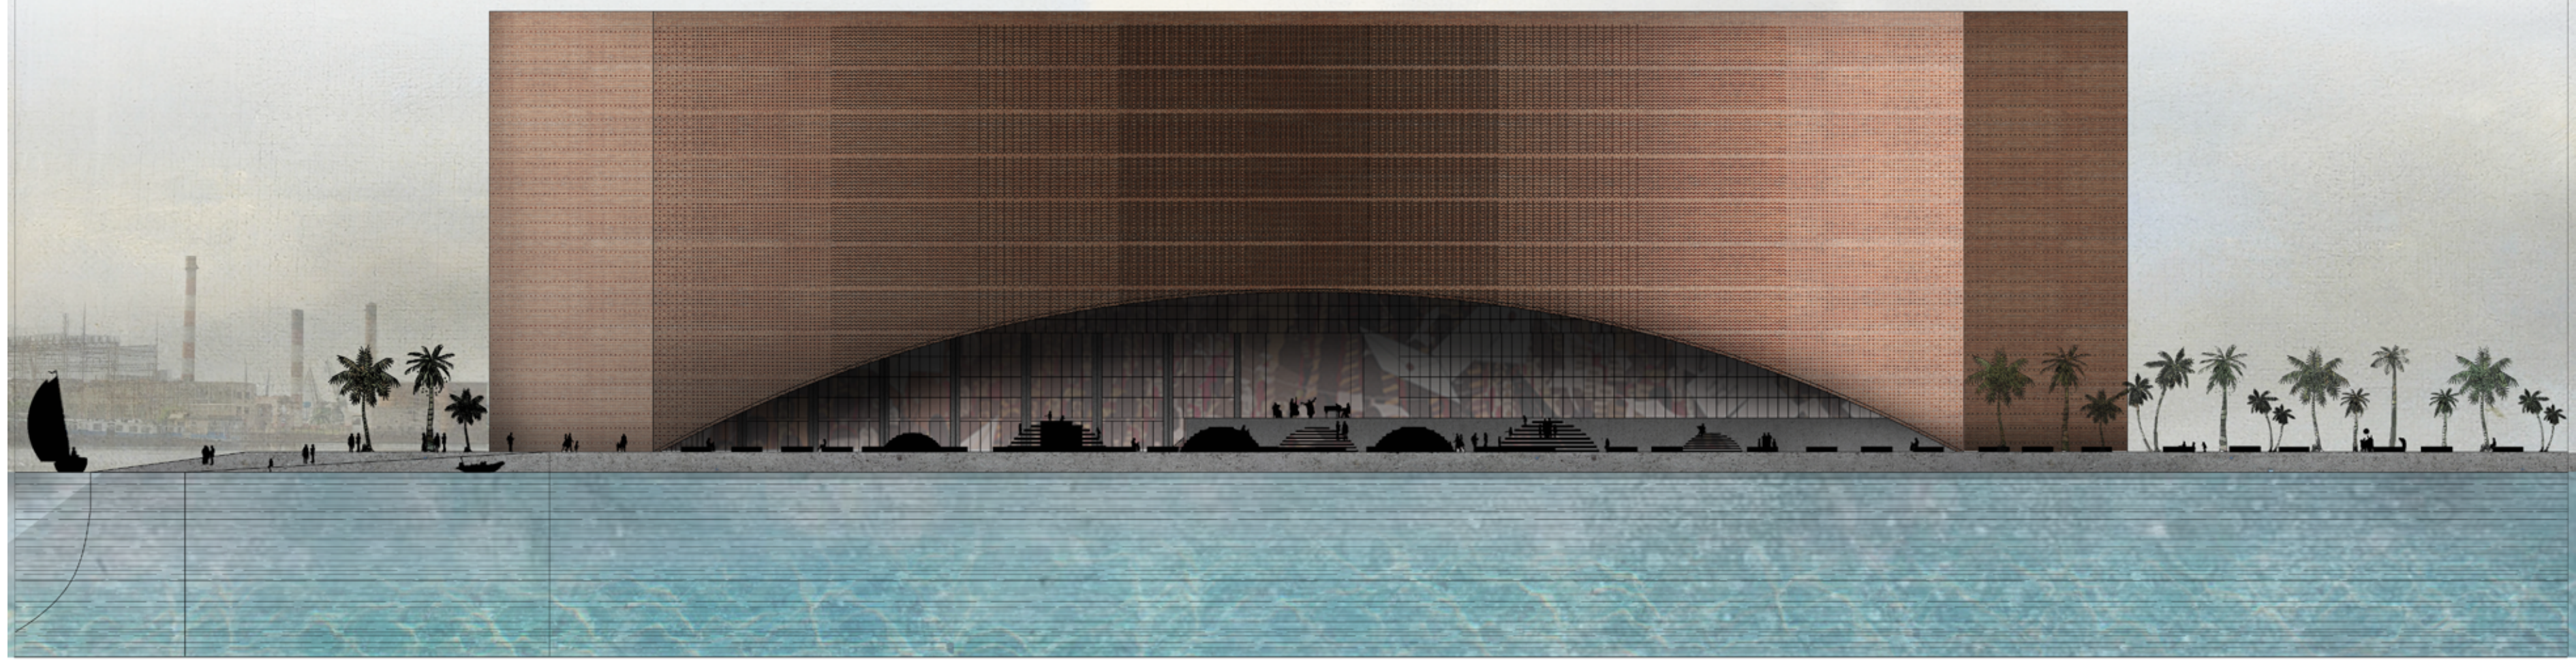



East

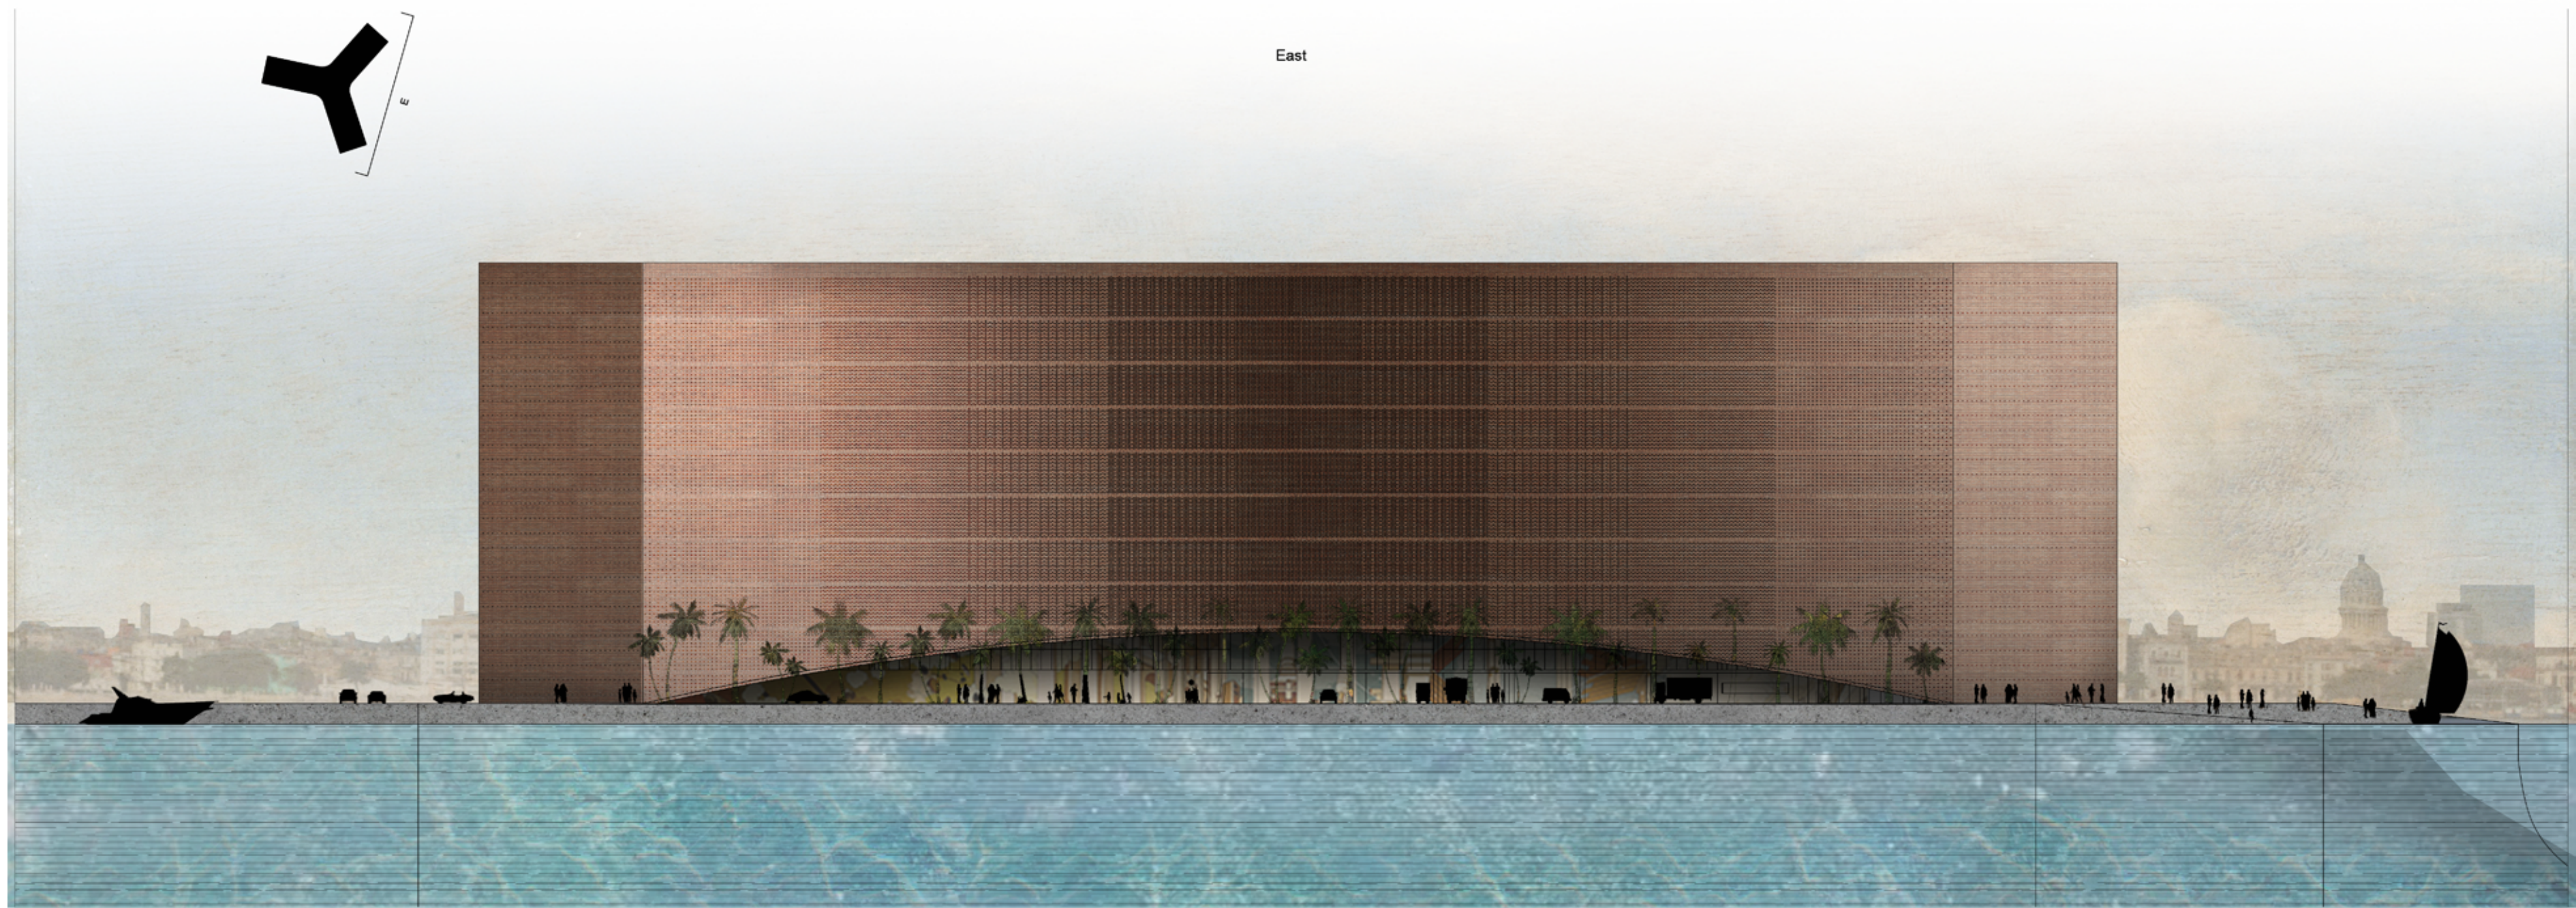



South-west

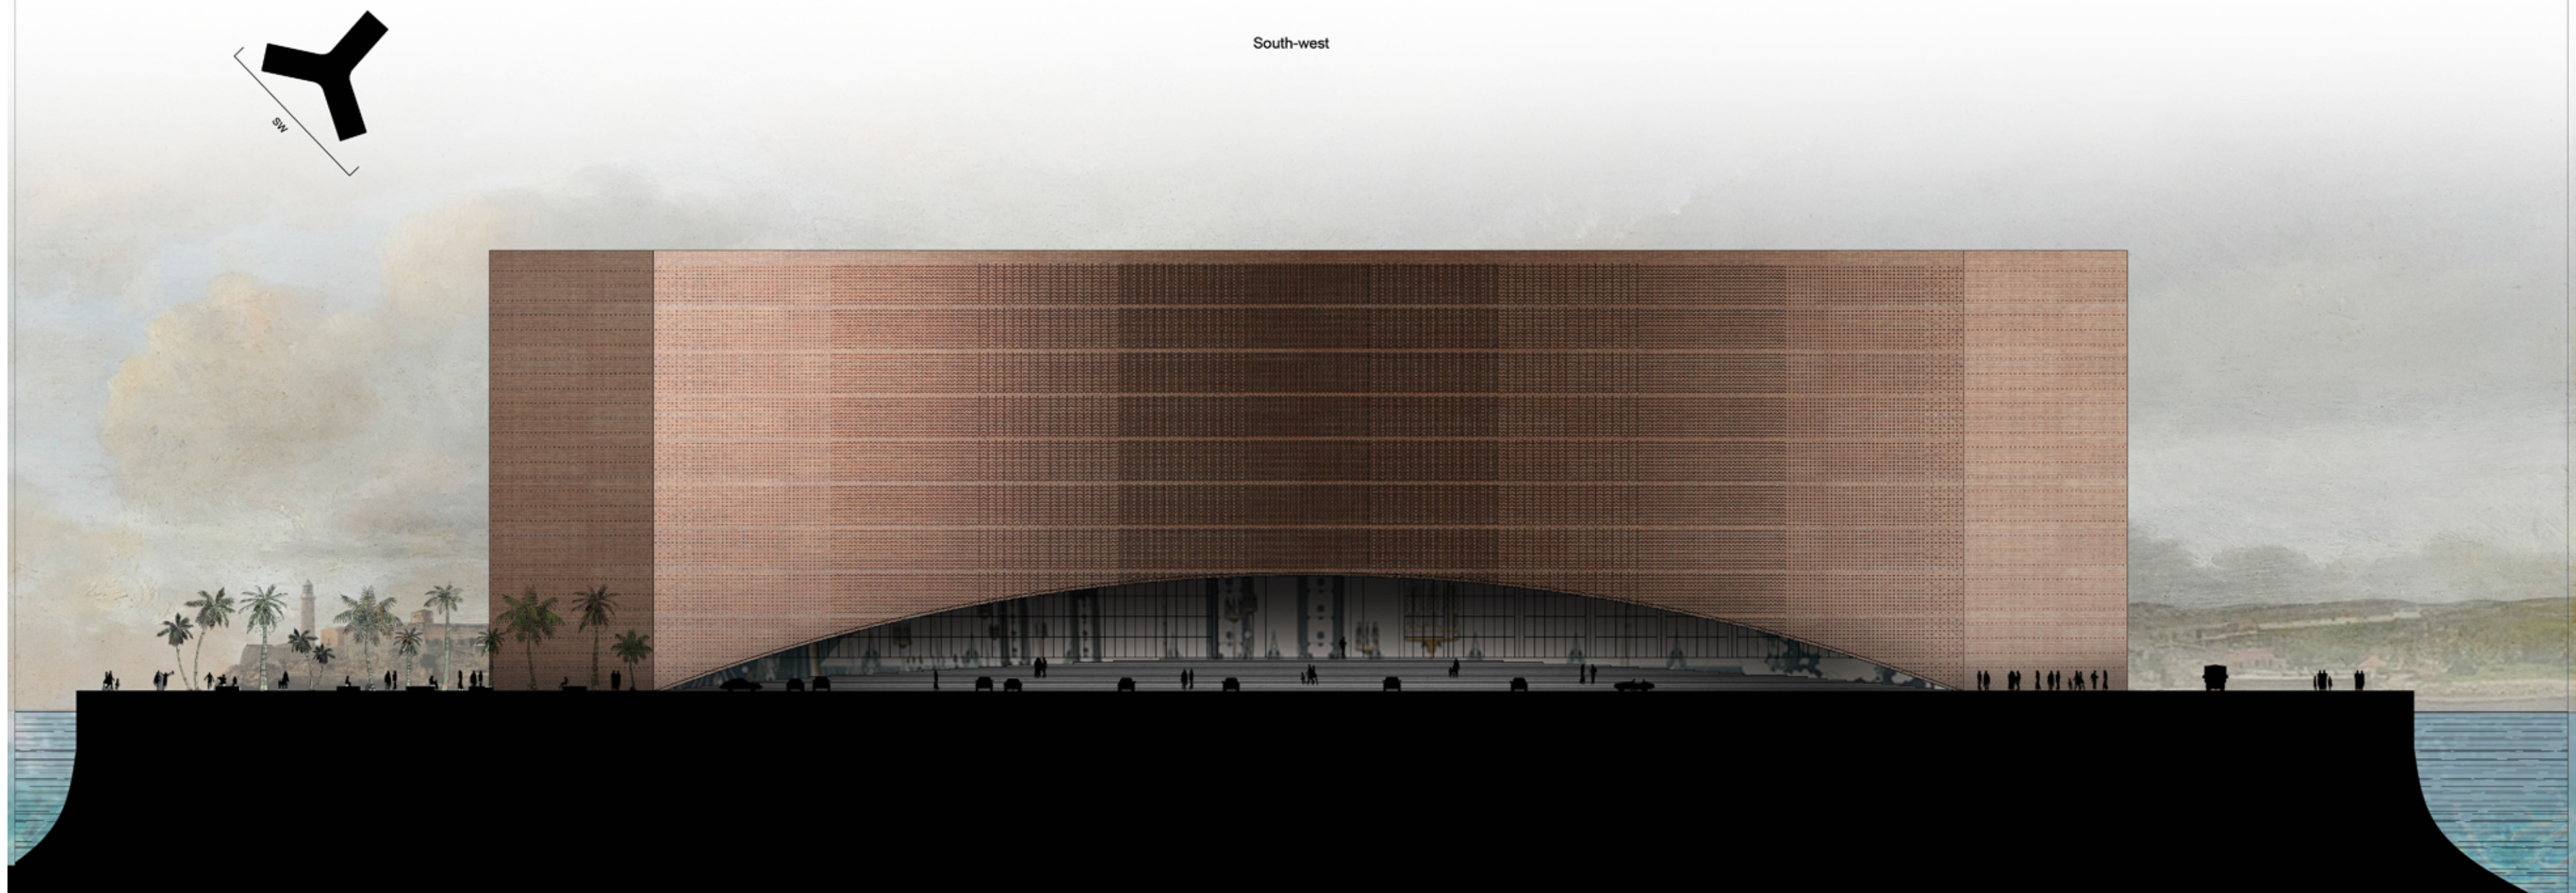

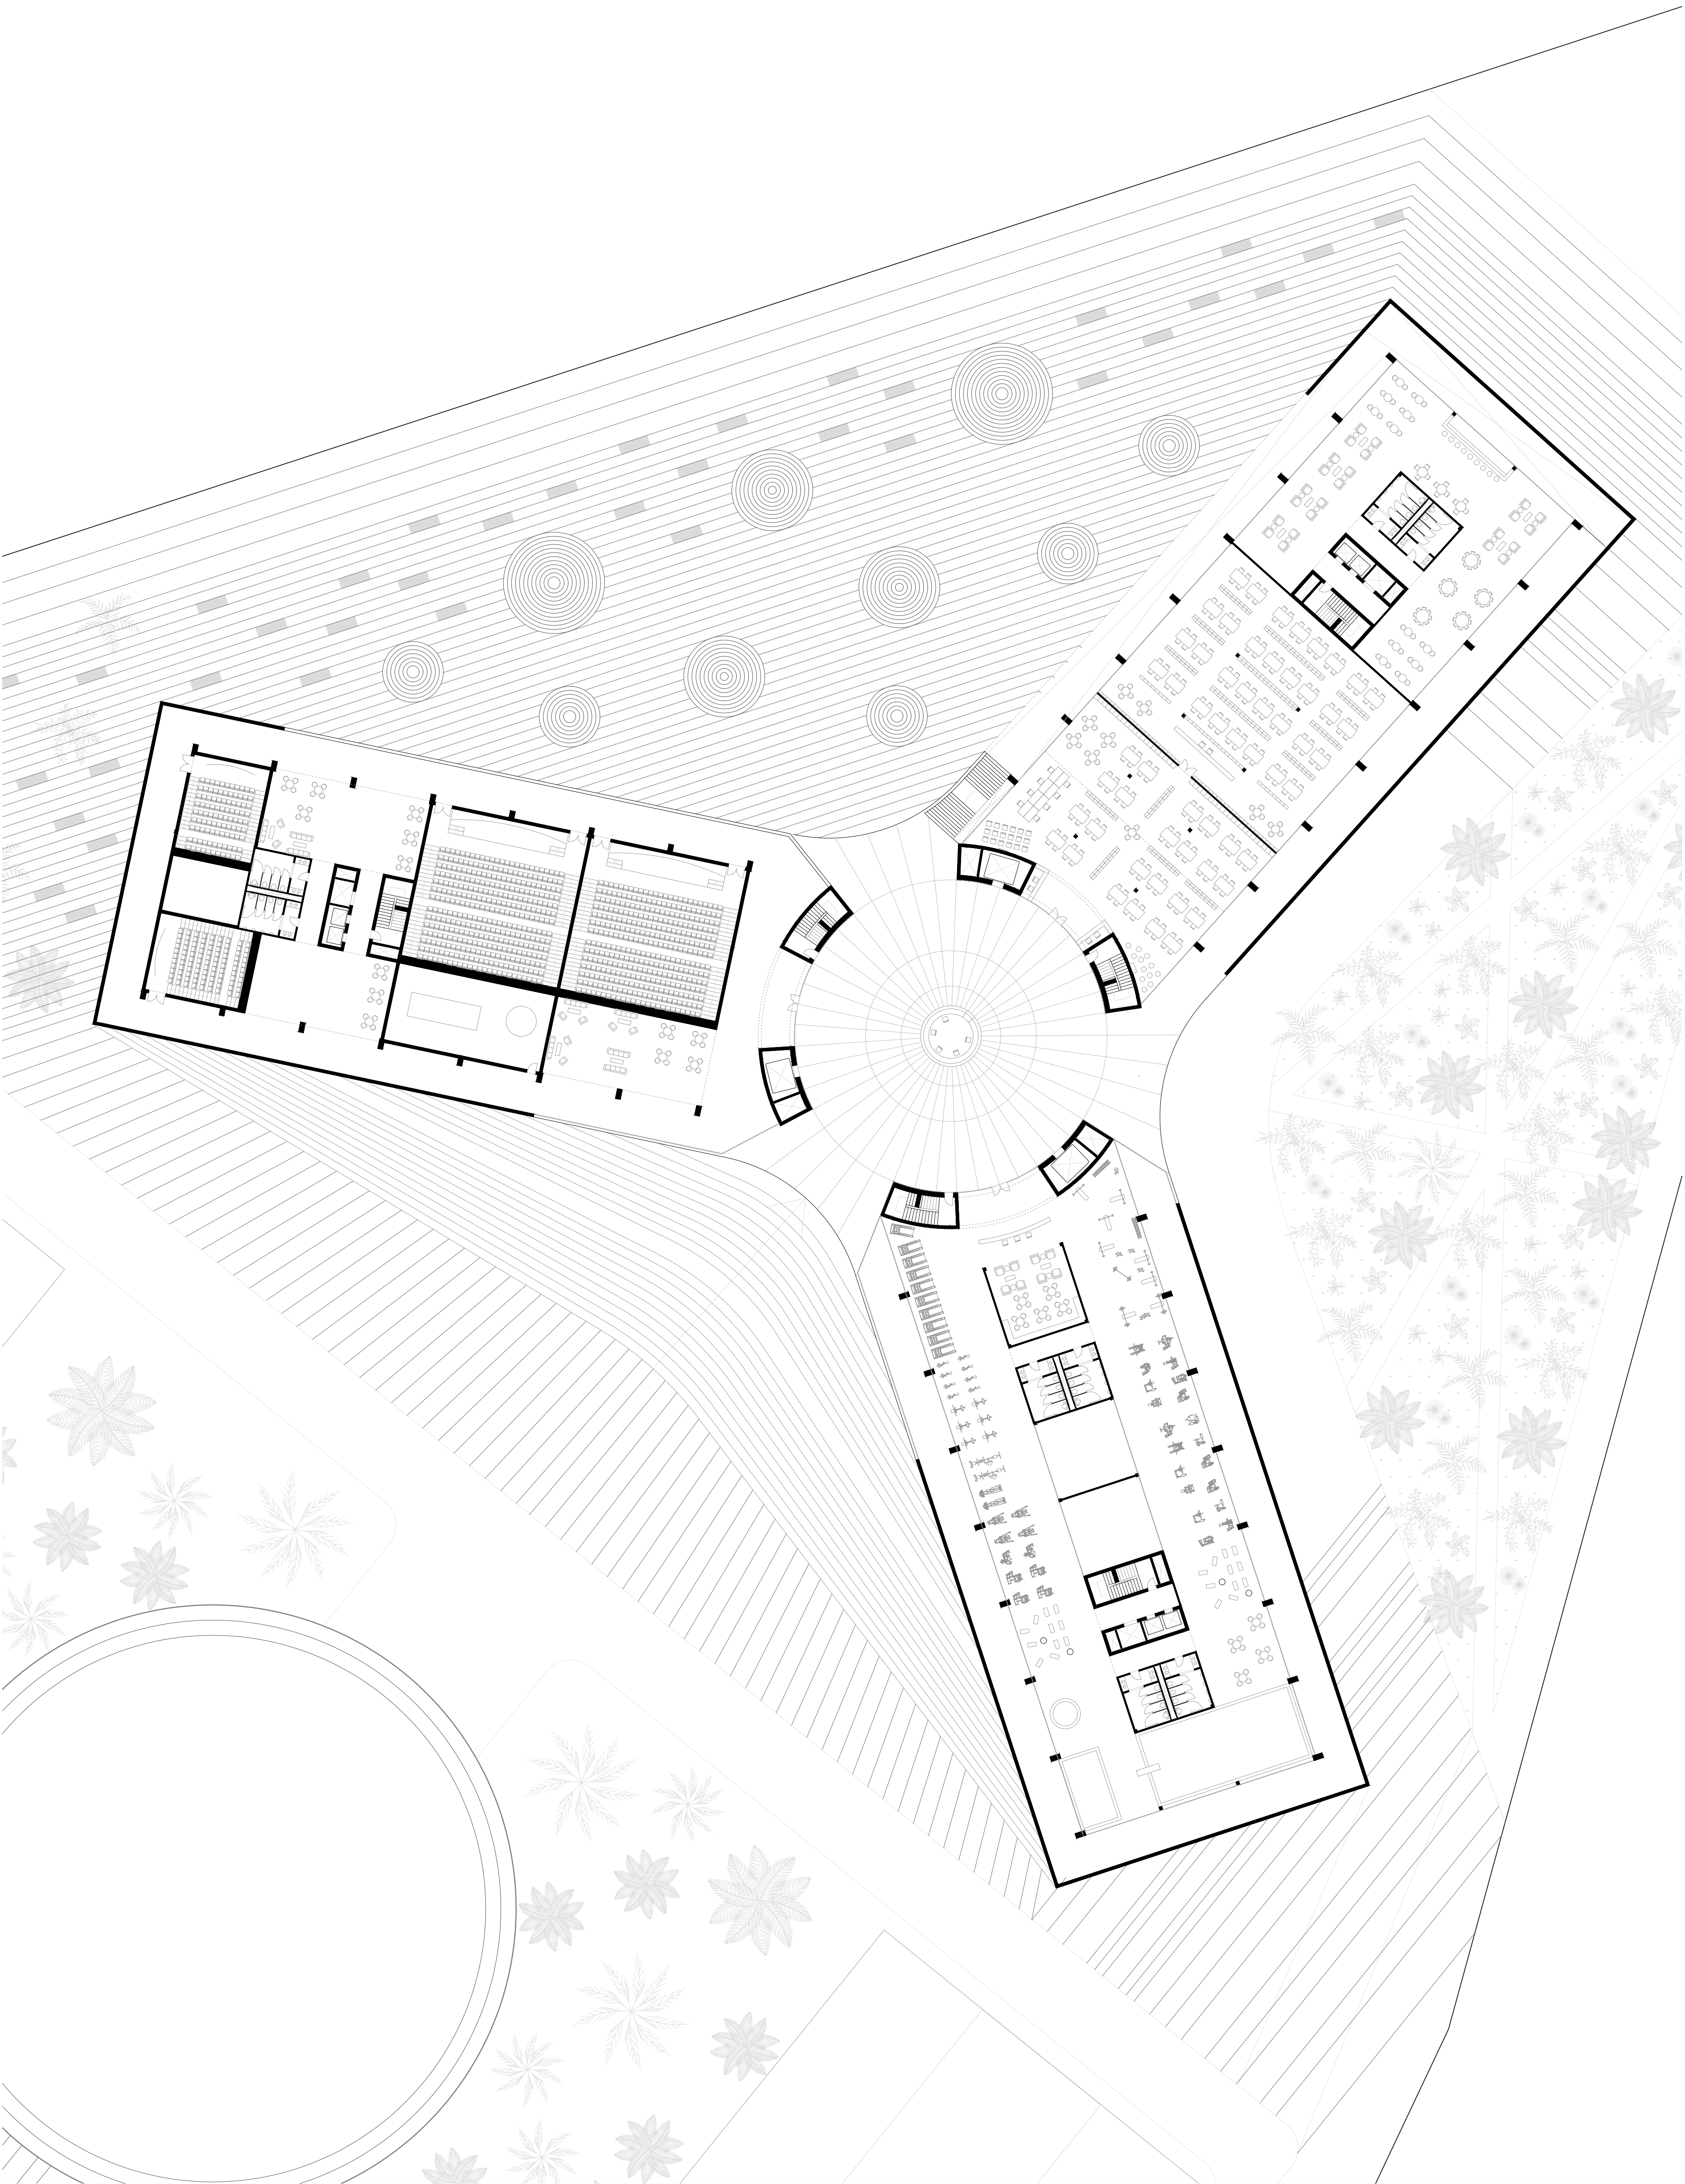


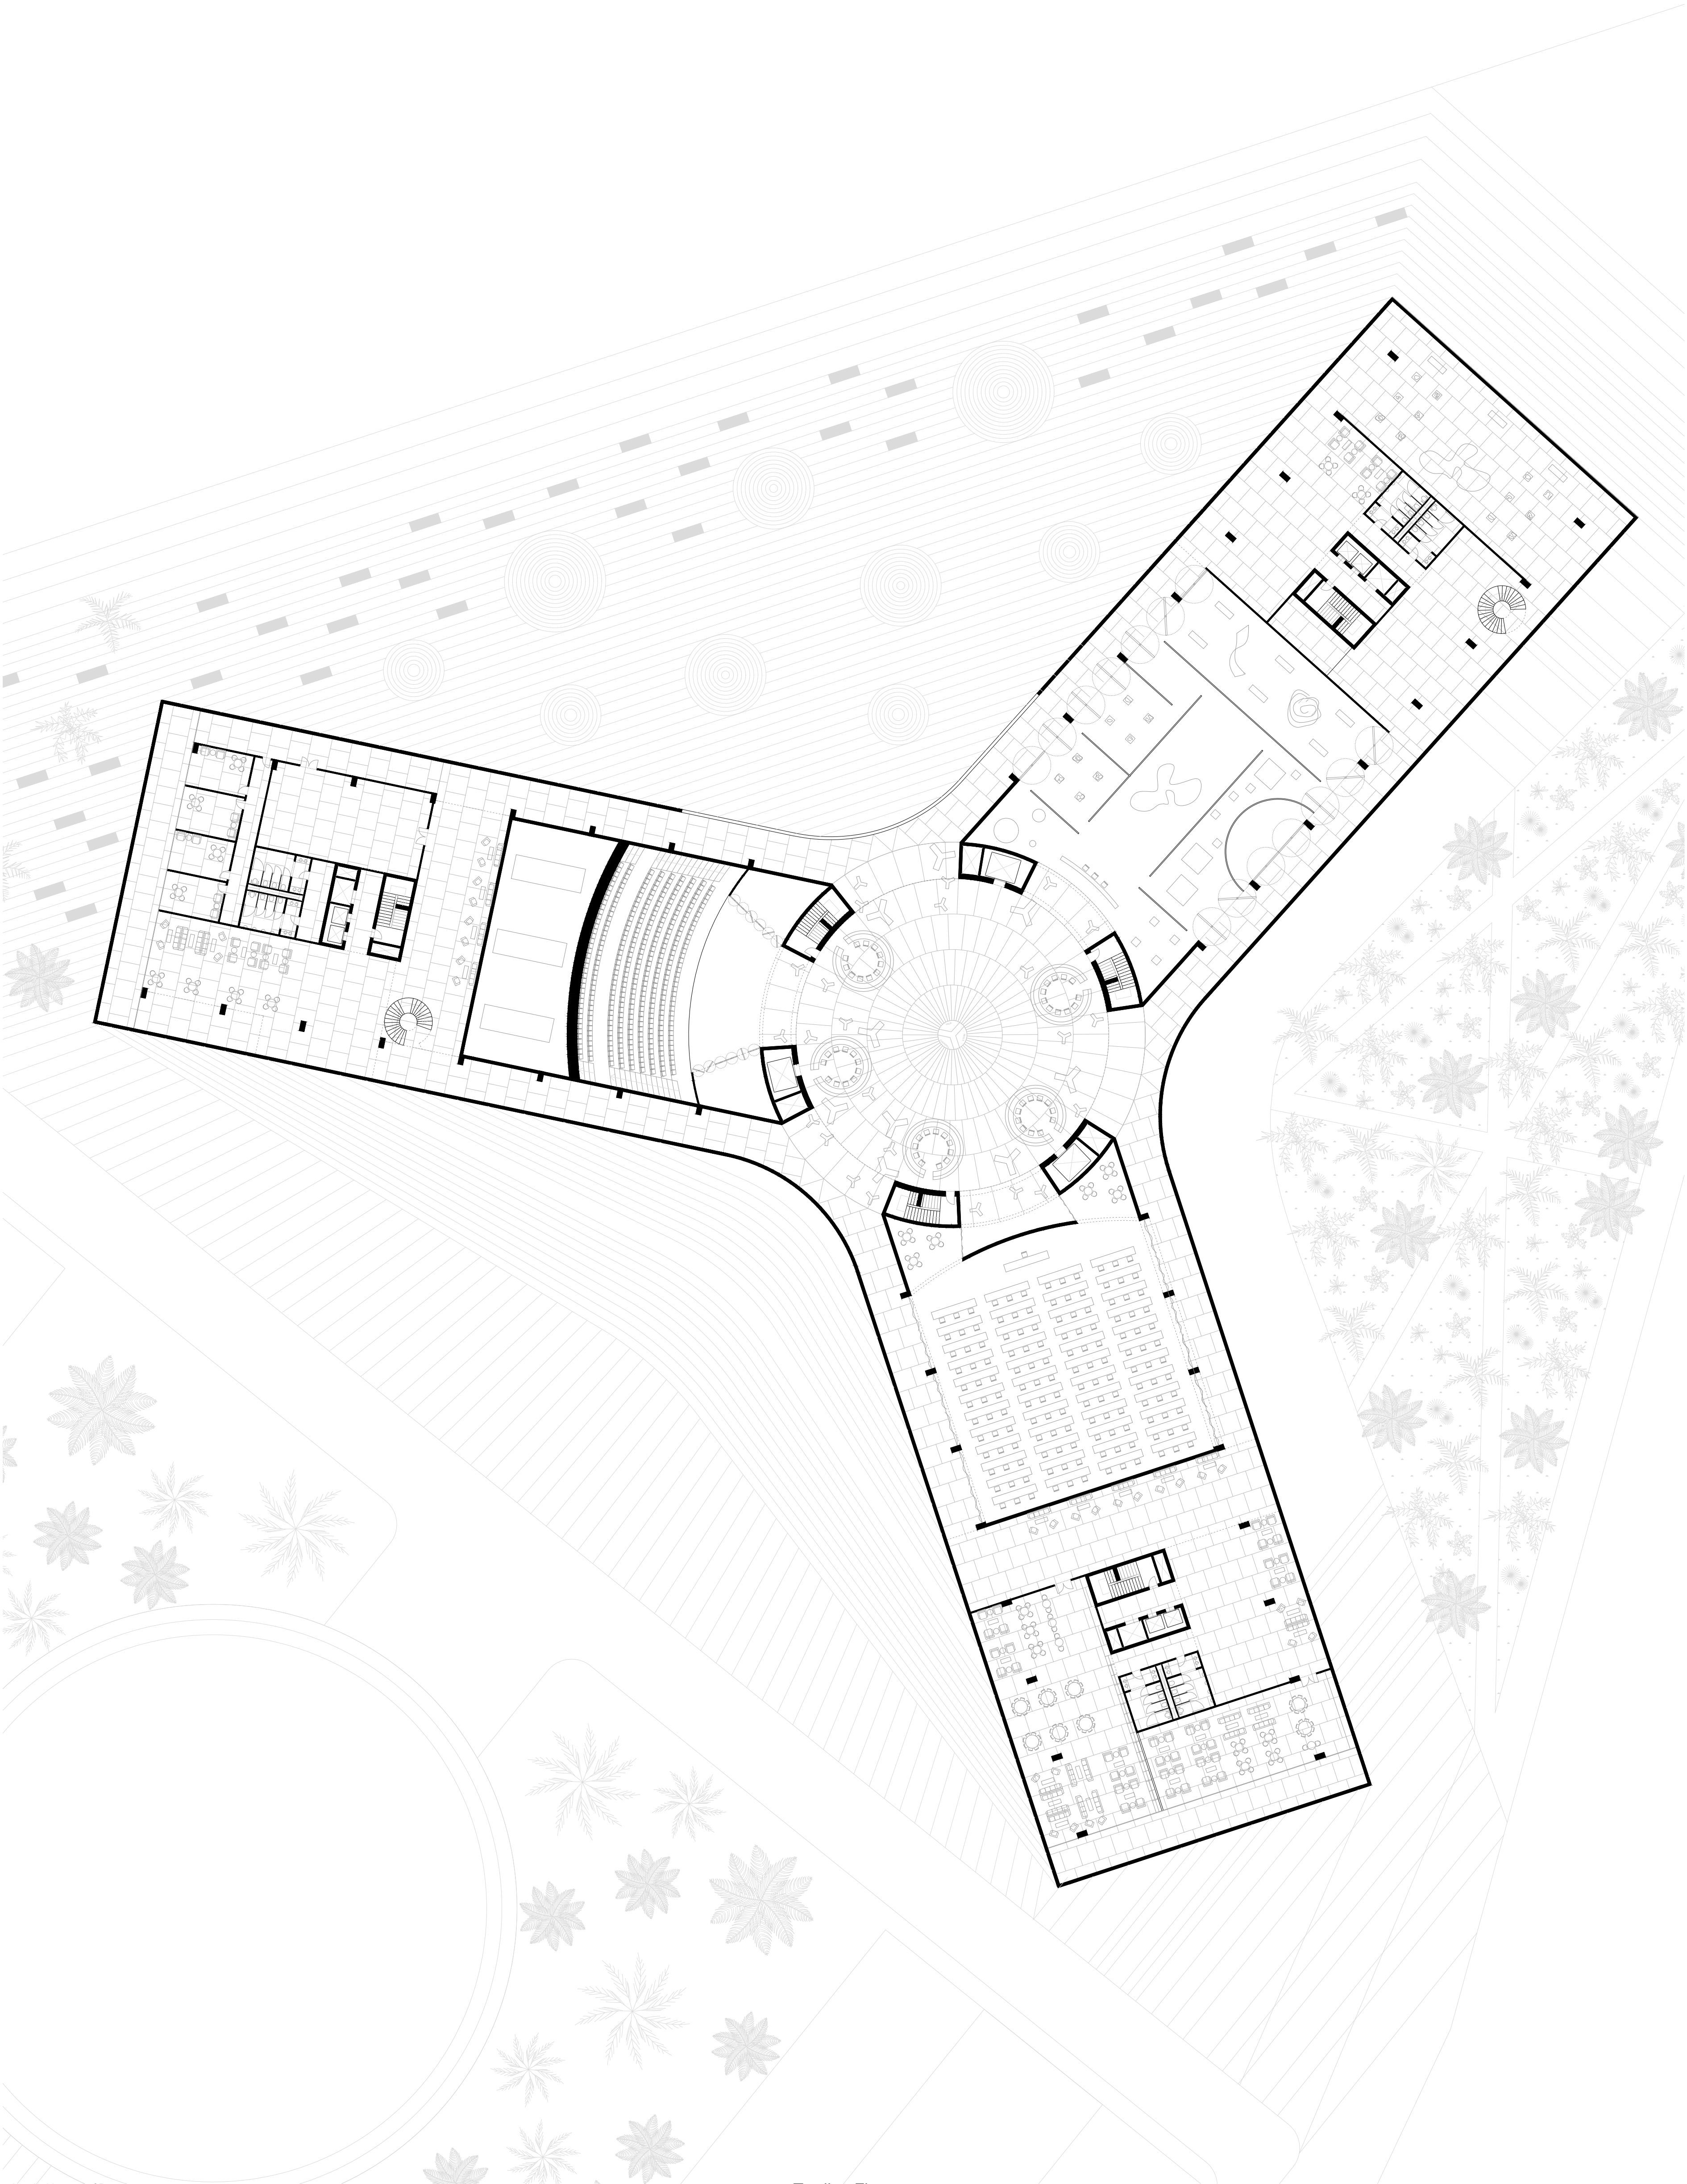

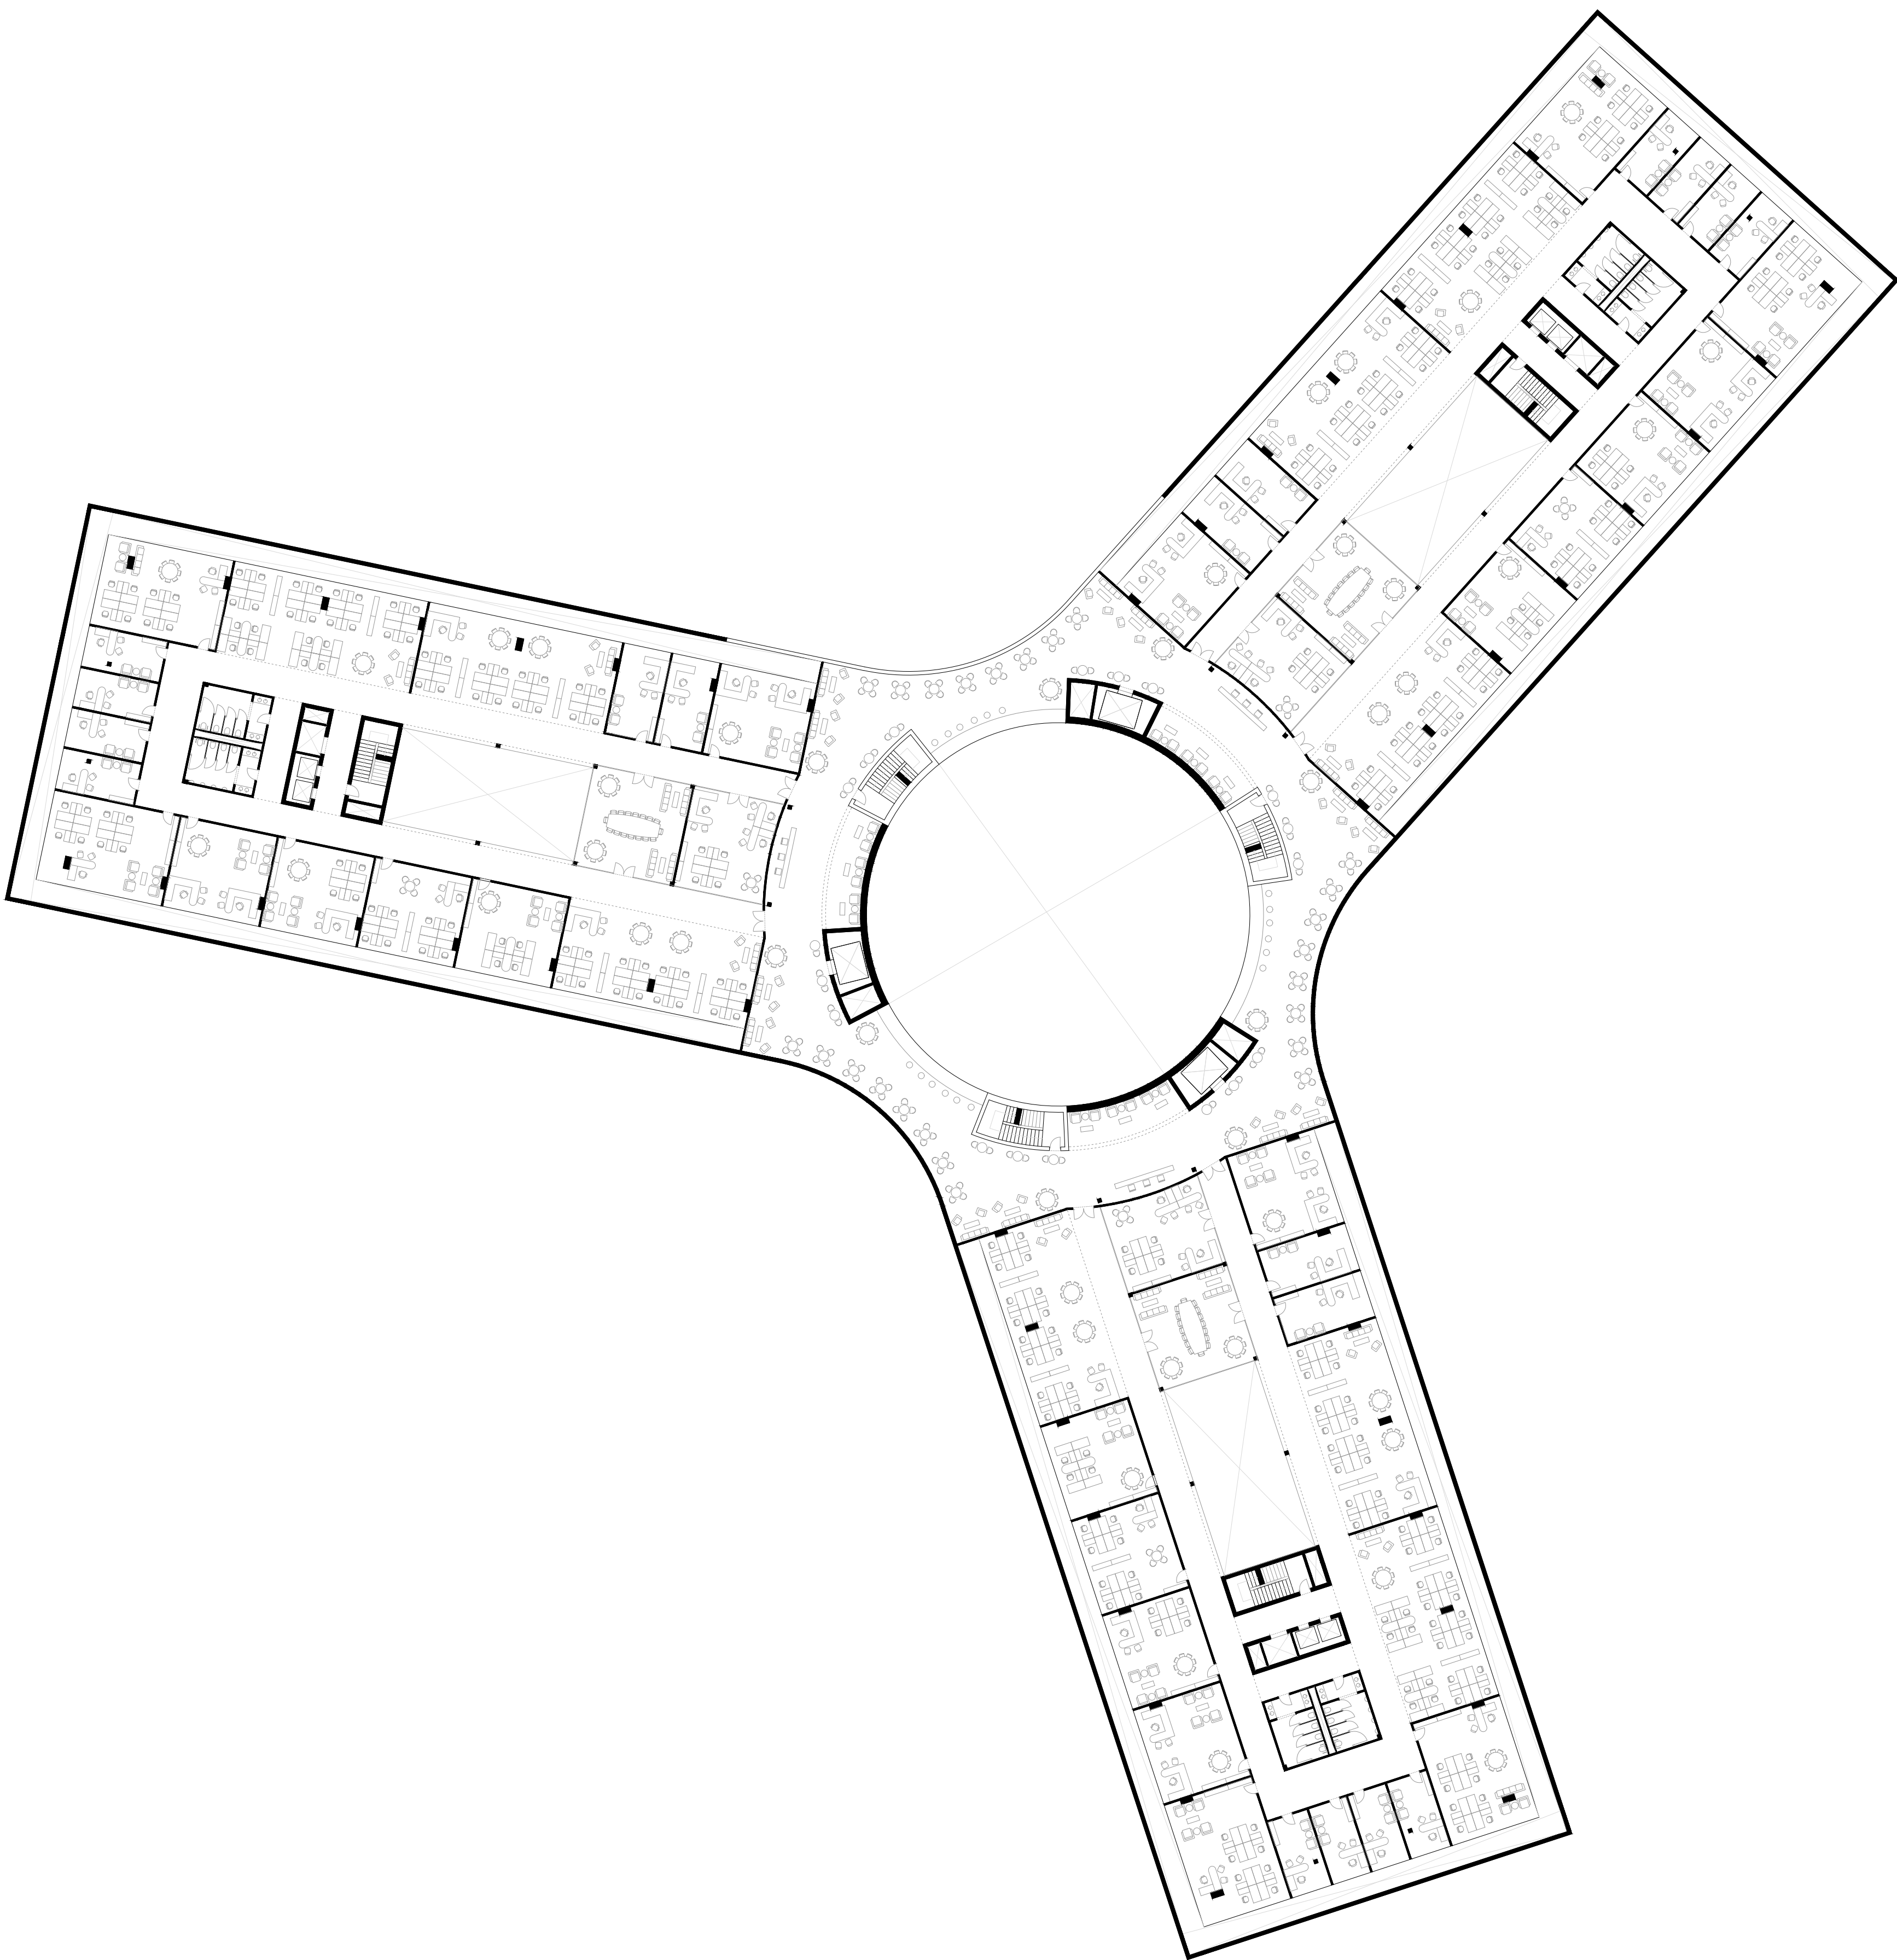

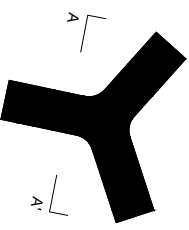

AA'

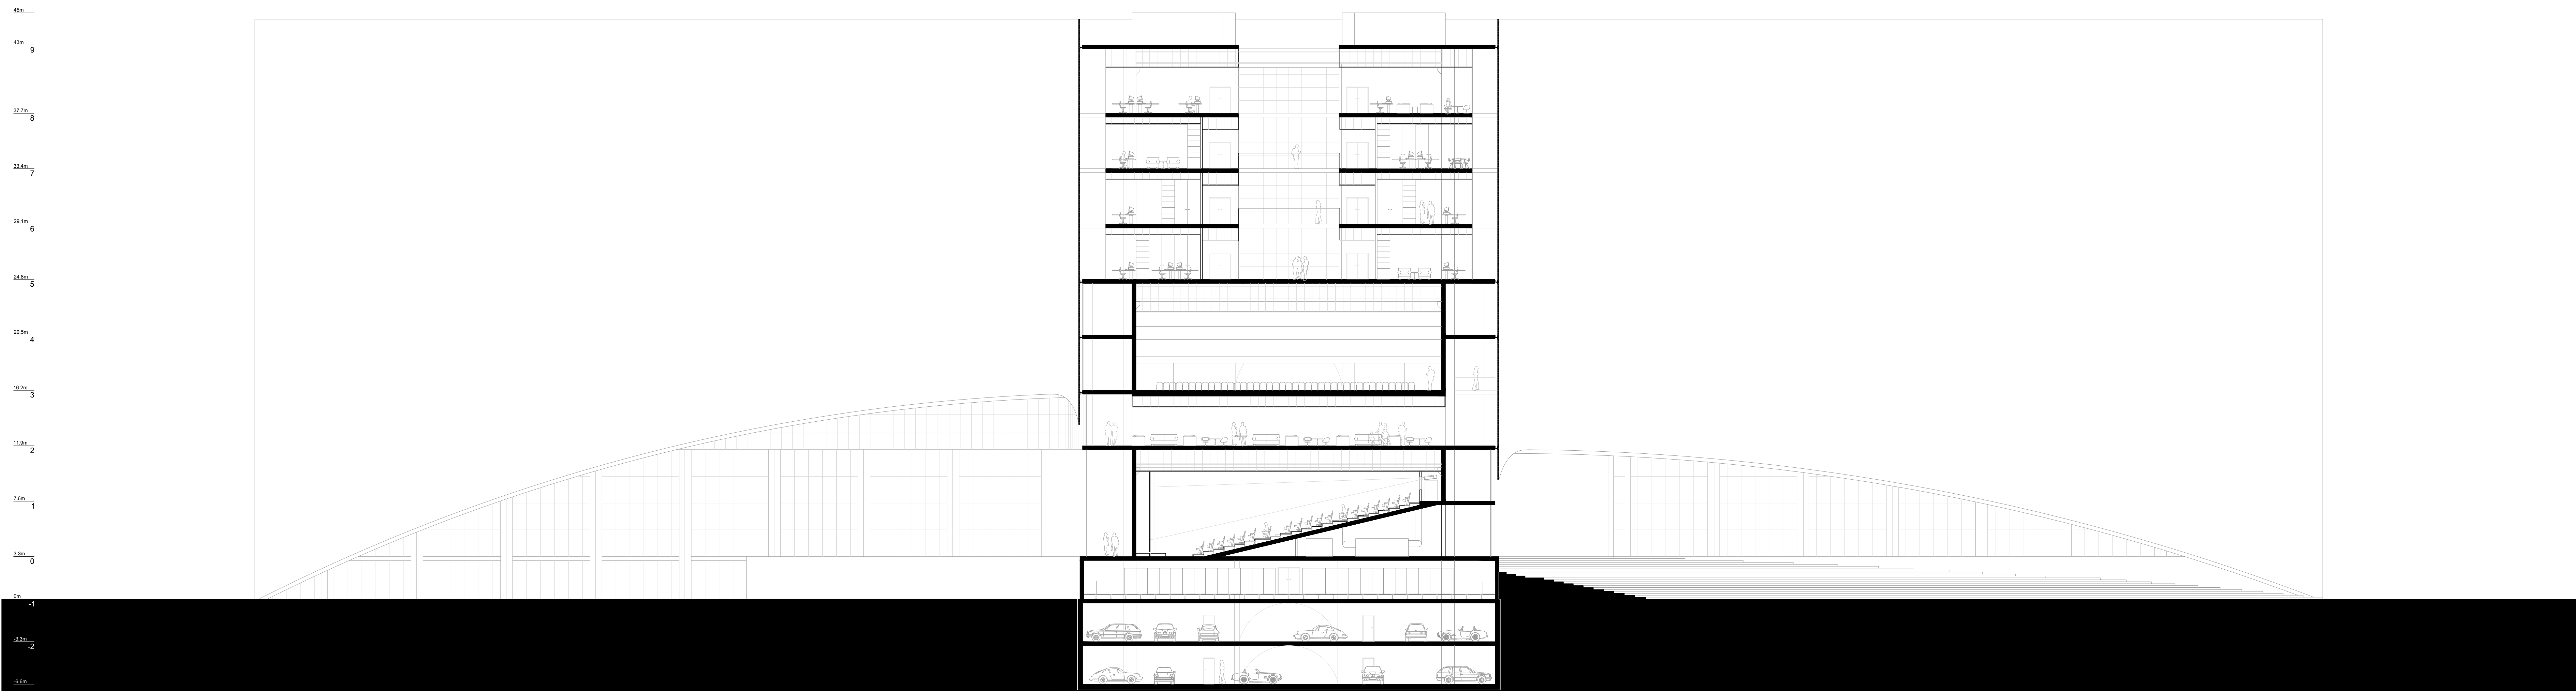

BB'

