



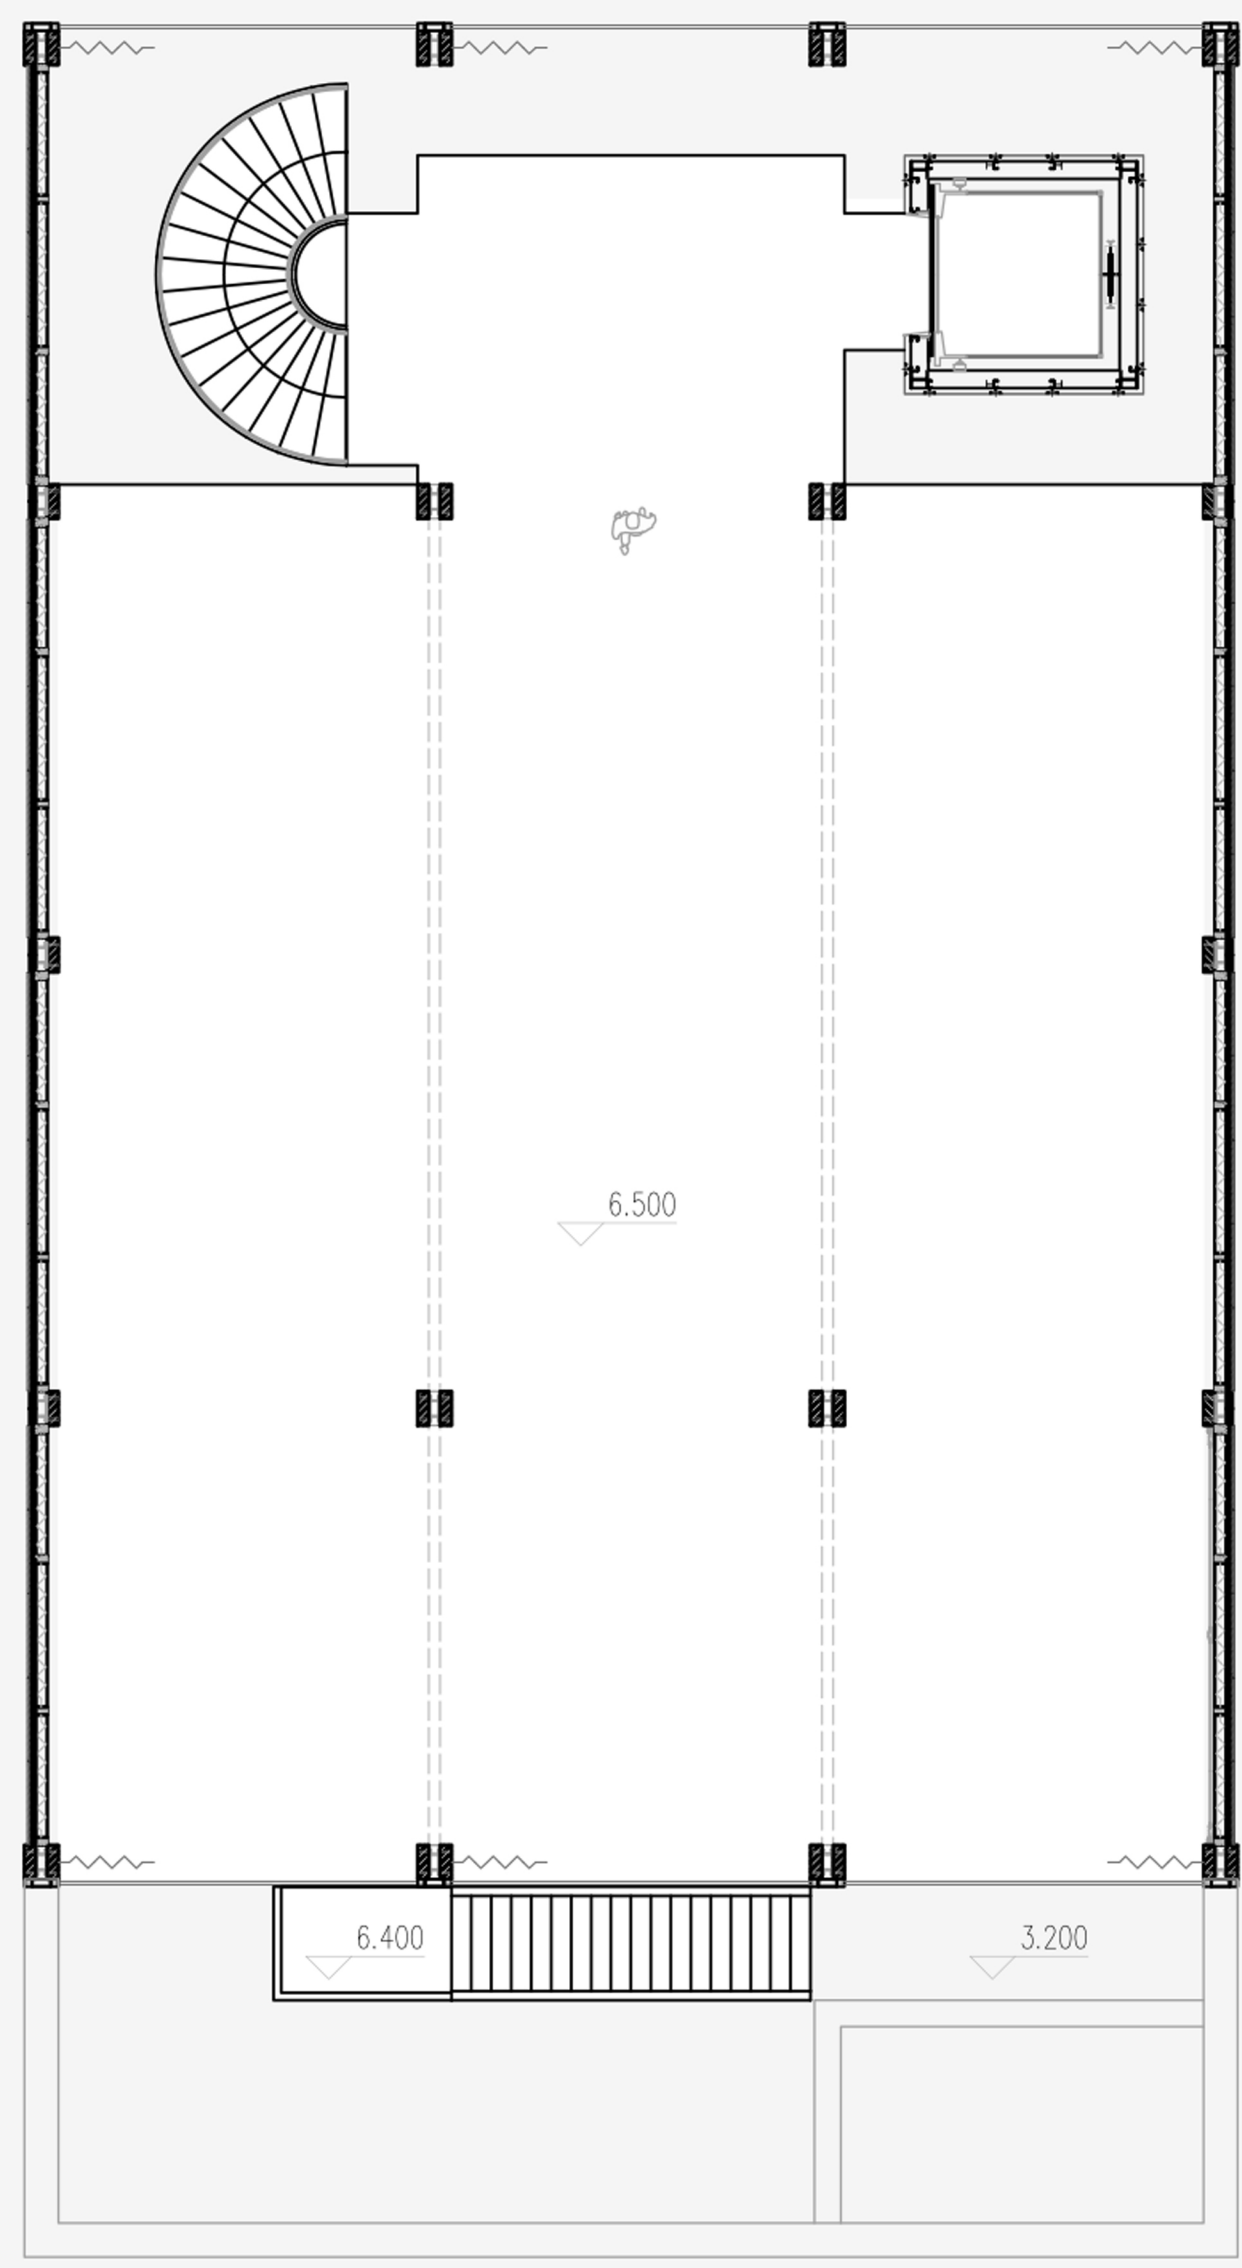

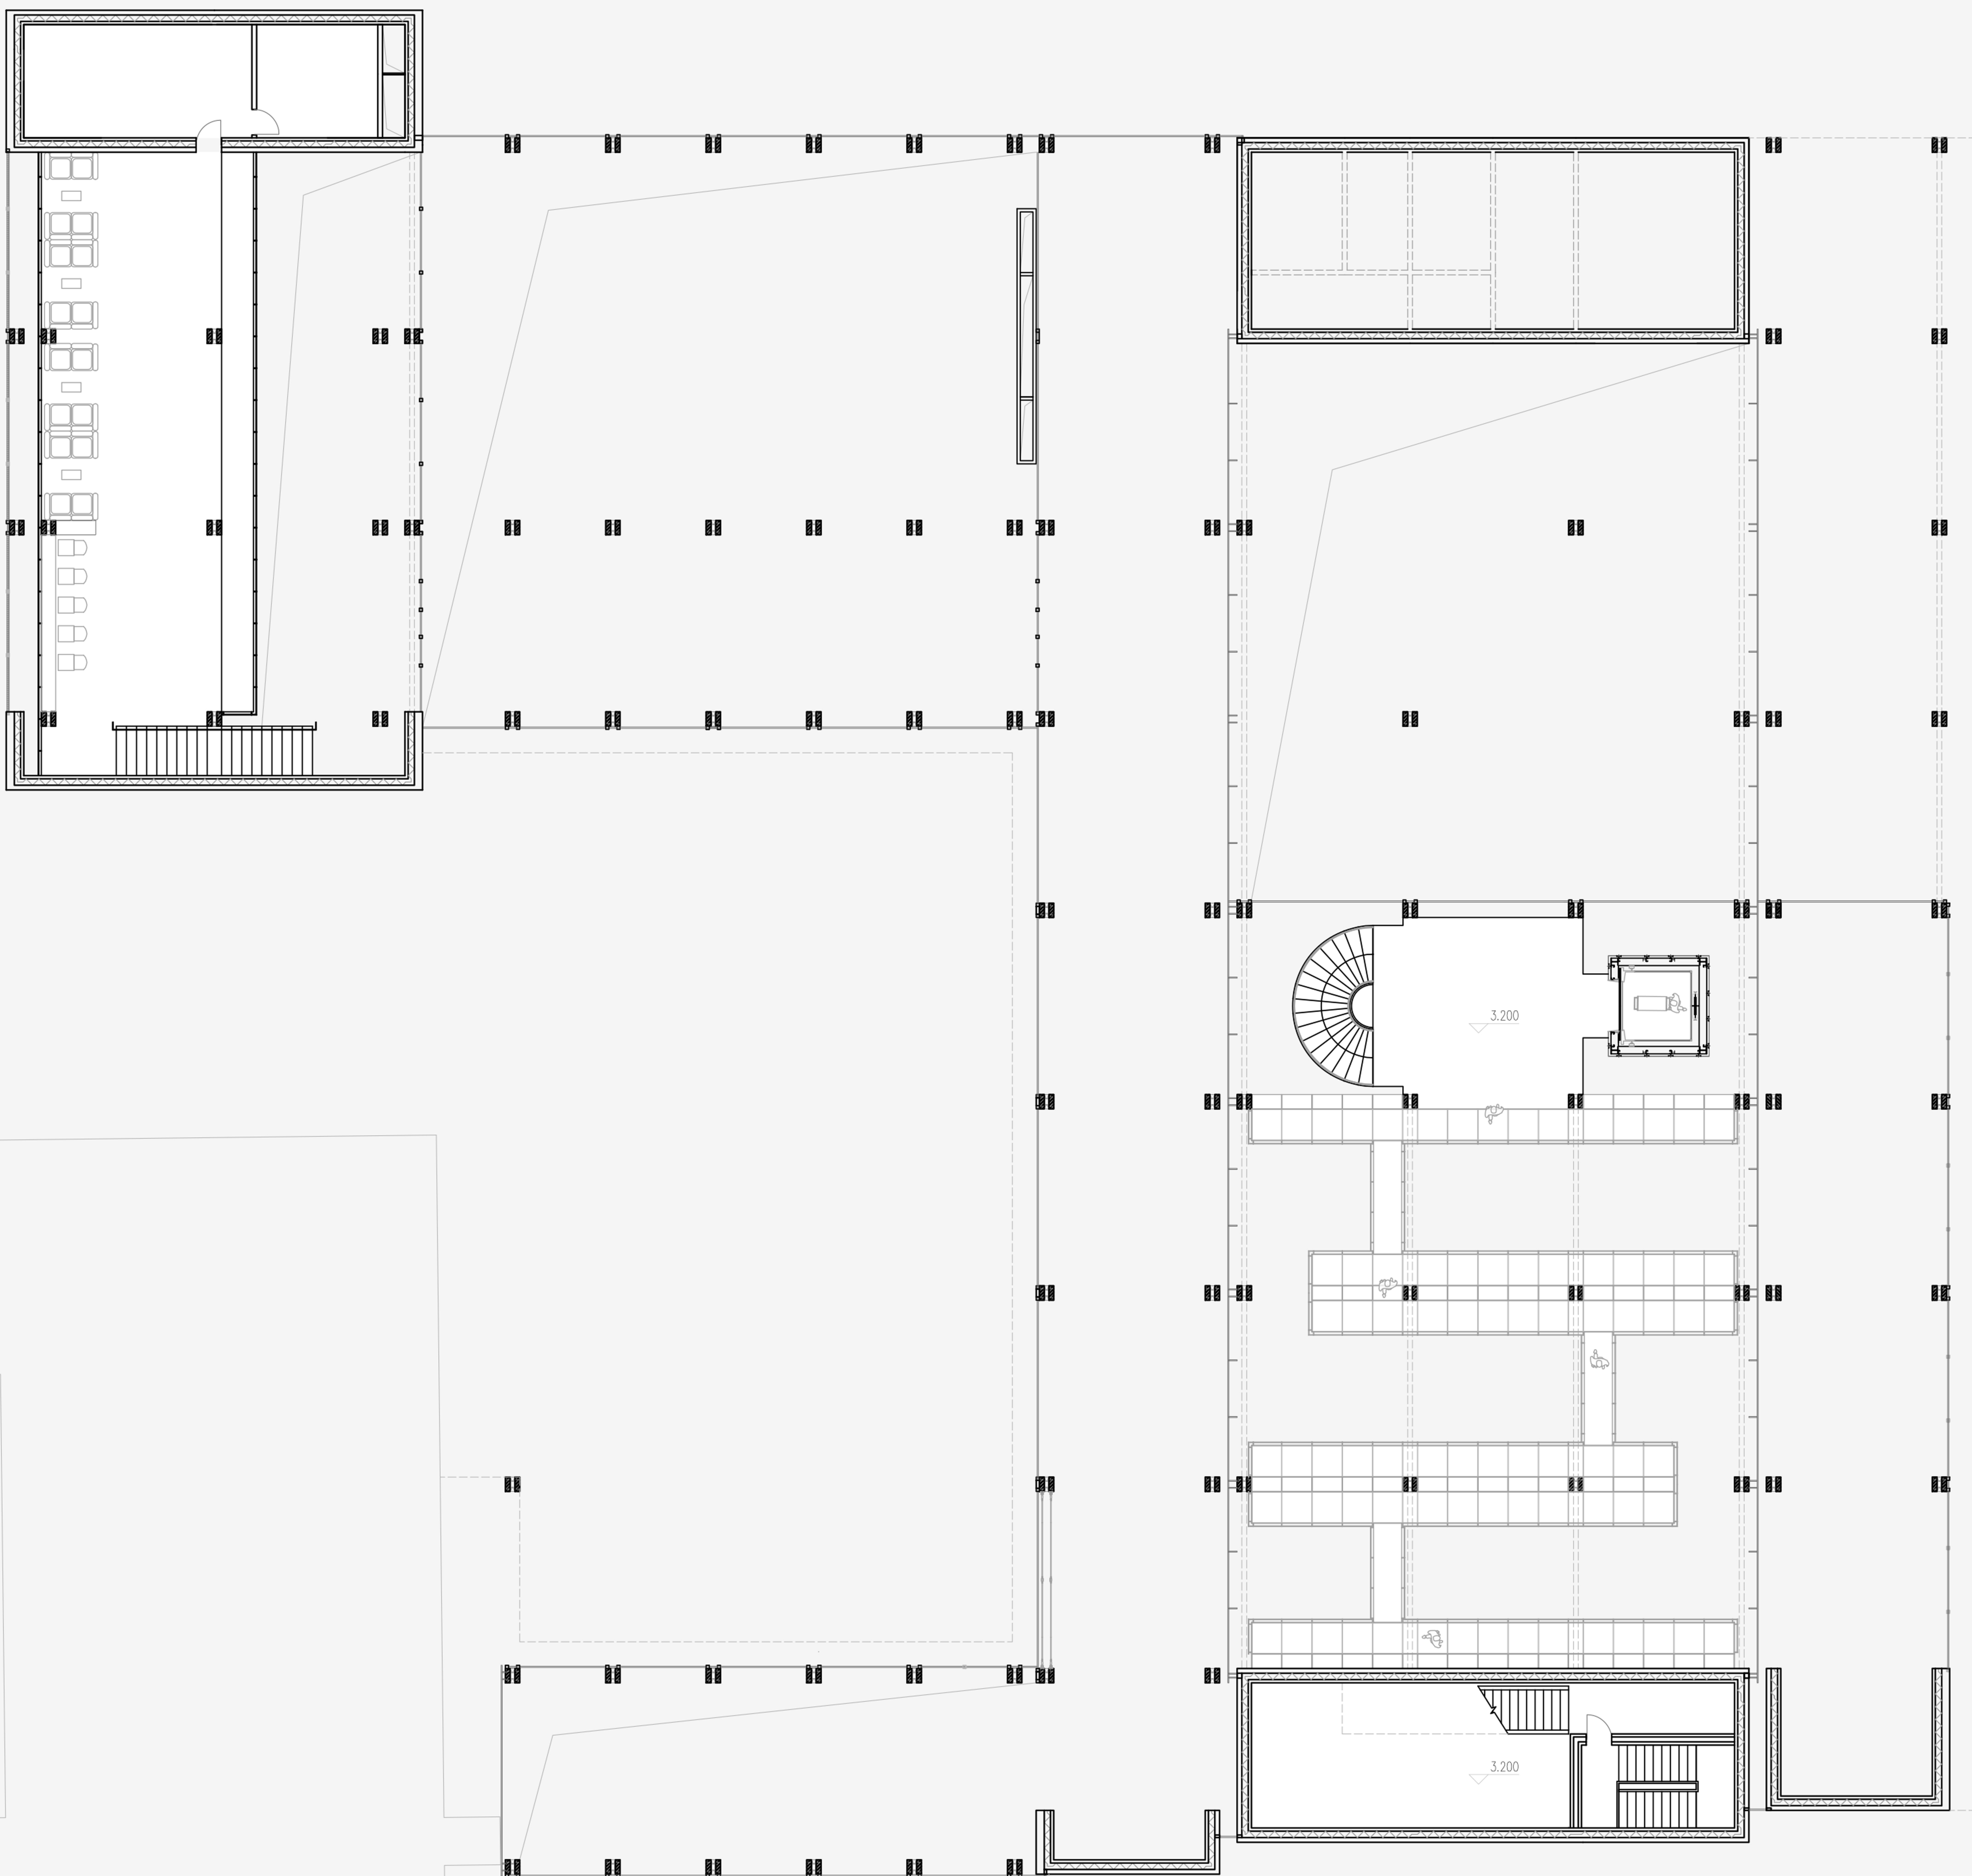






A1 West Street Facade 1:33




A2 Facade towards Yard 1:33

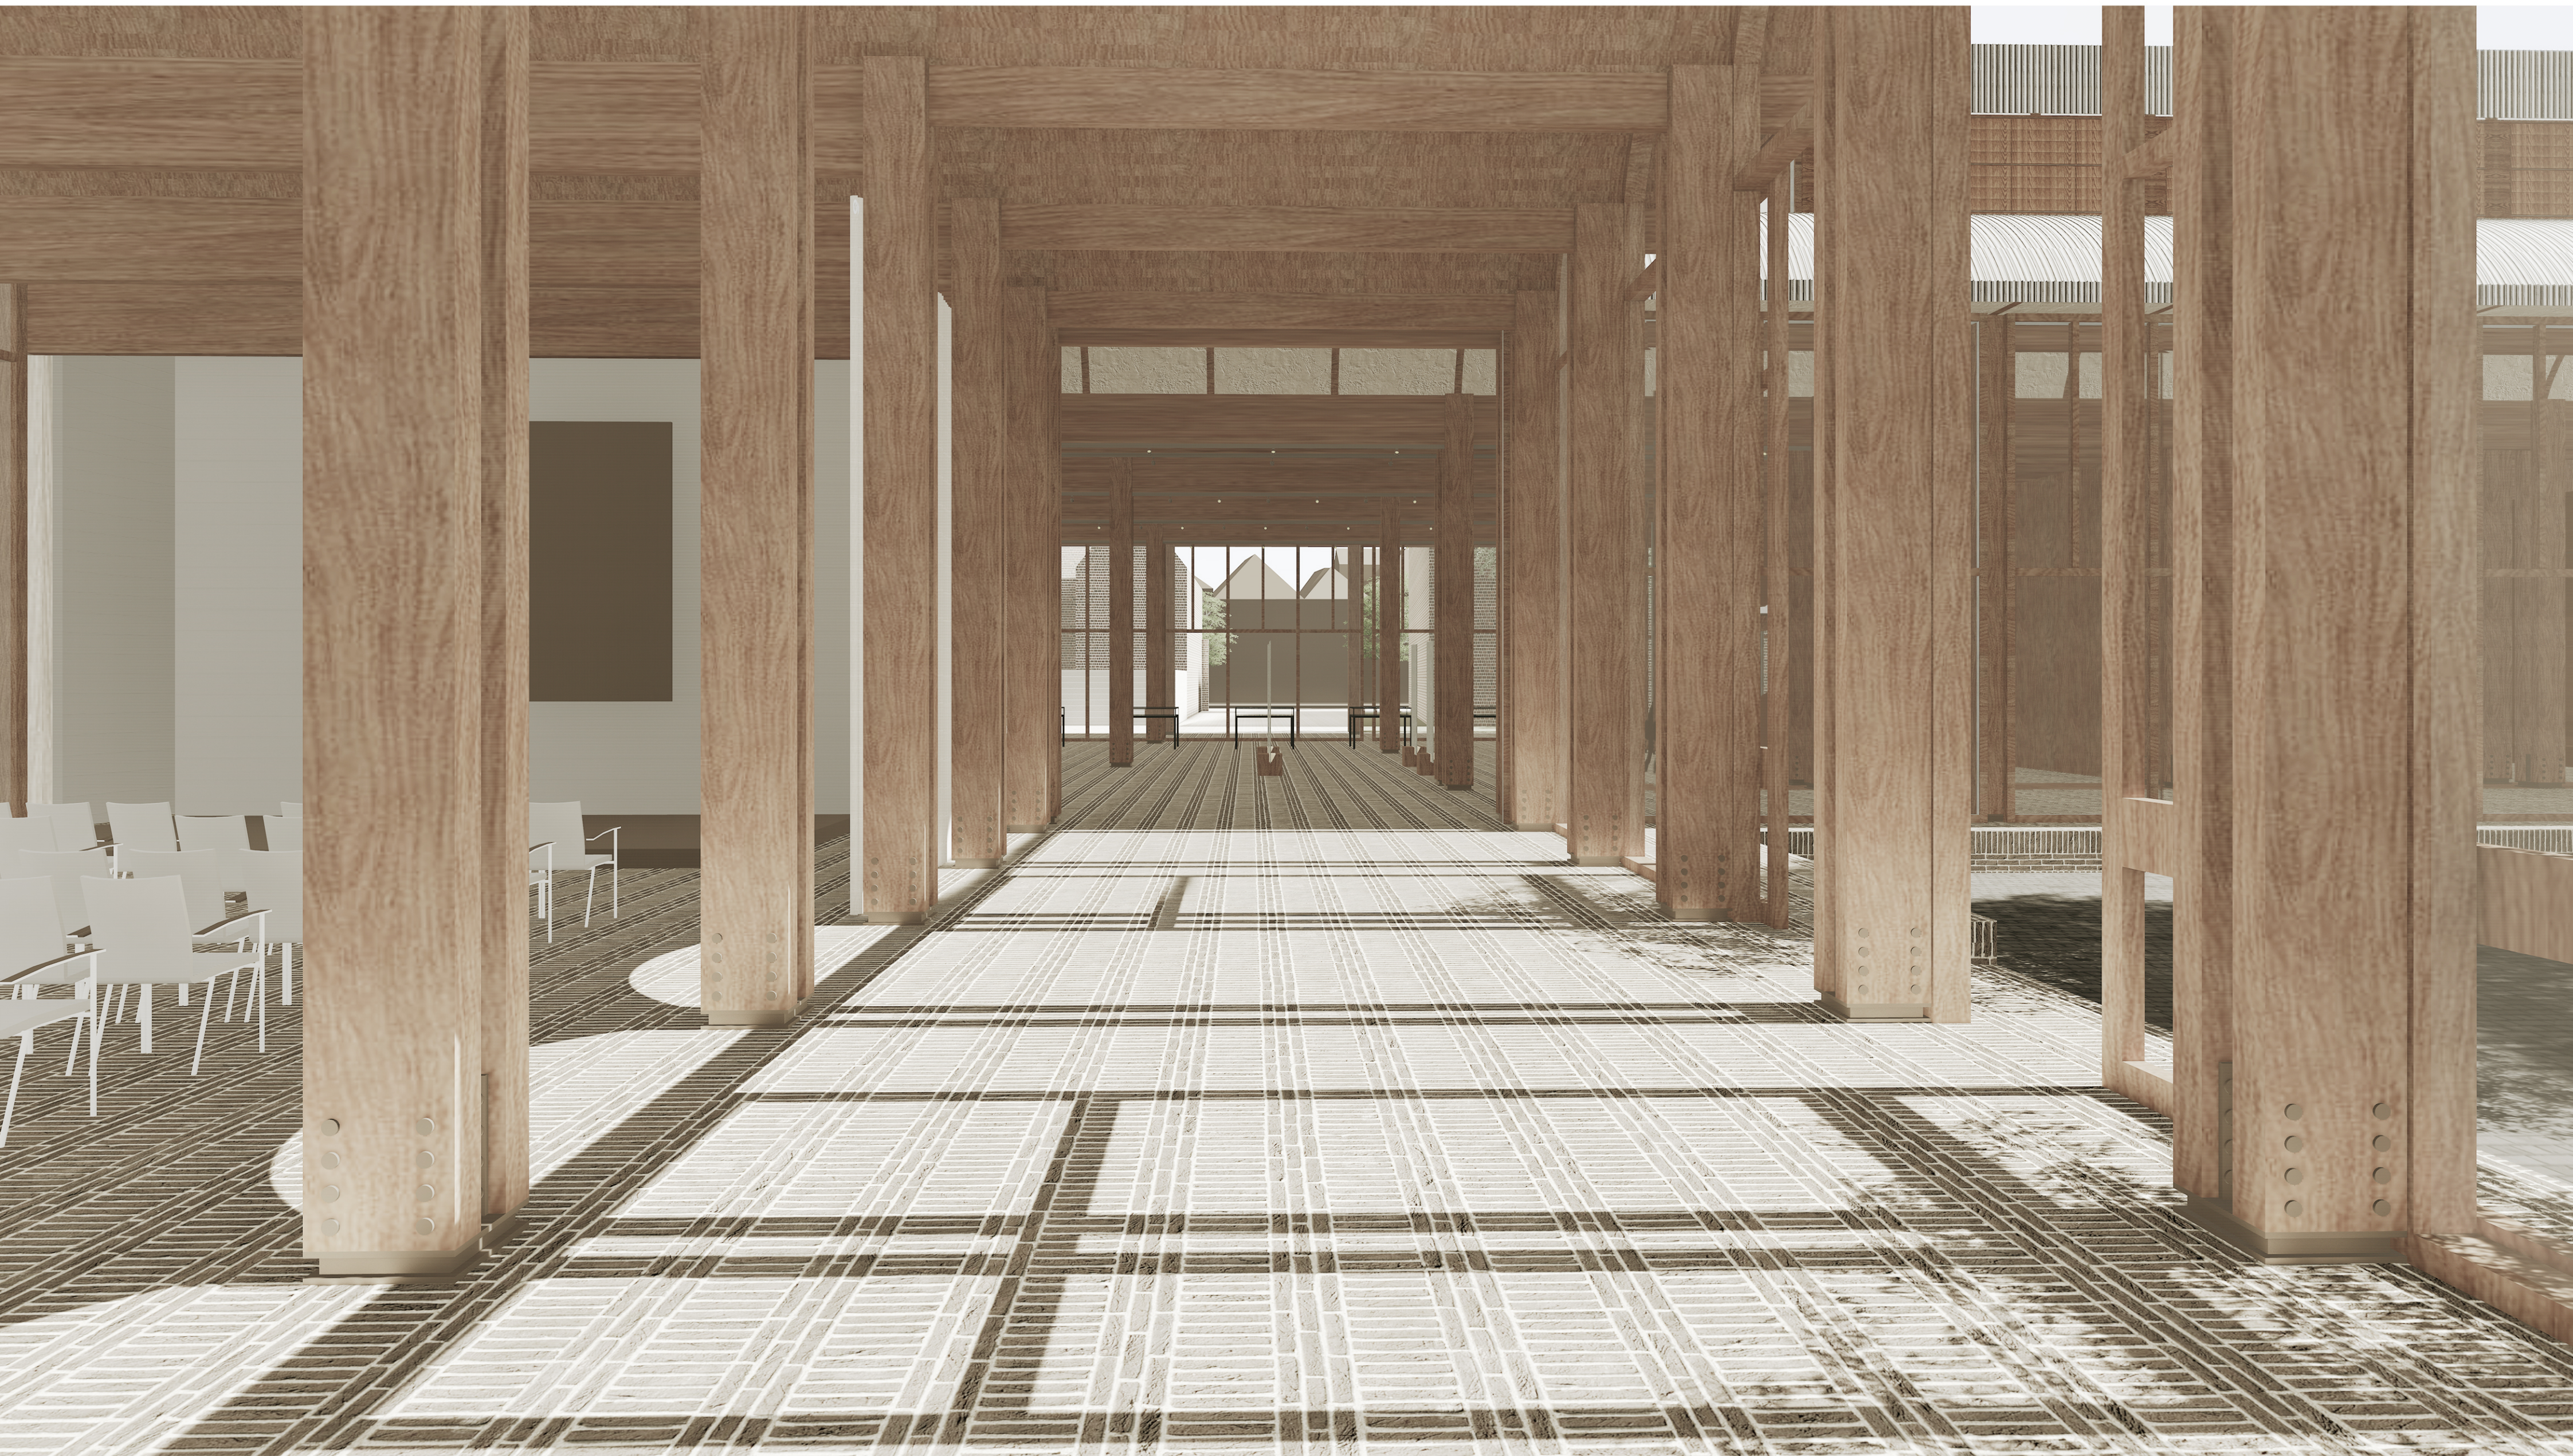







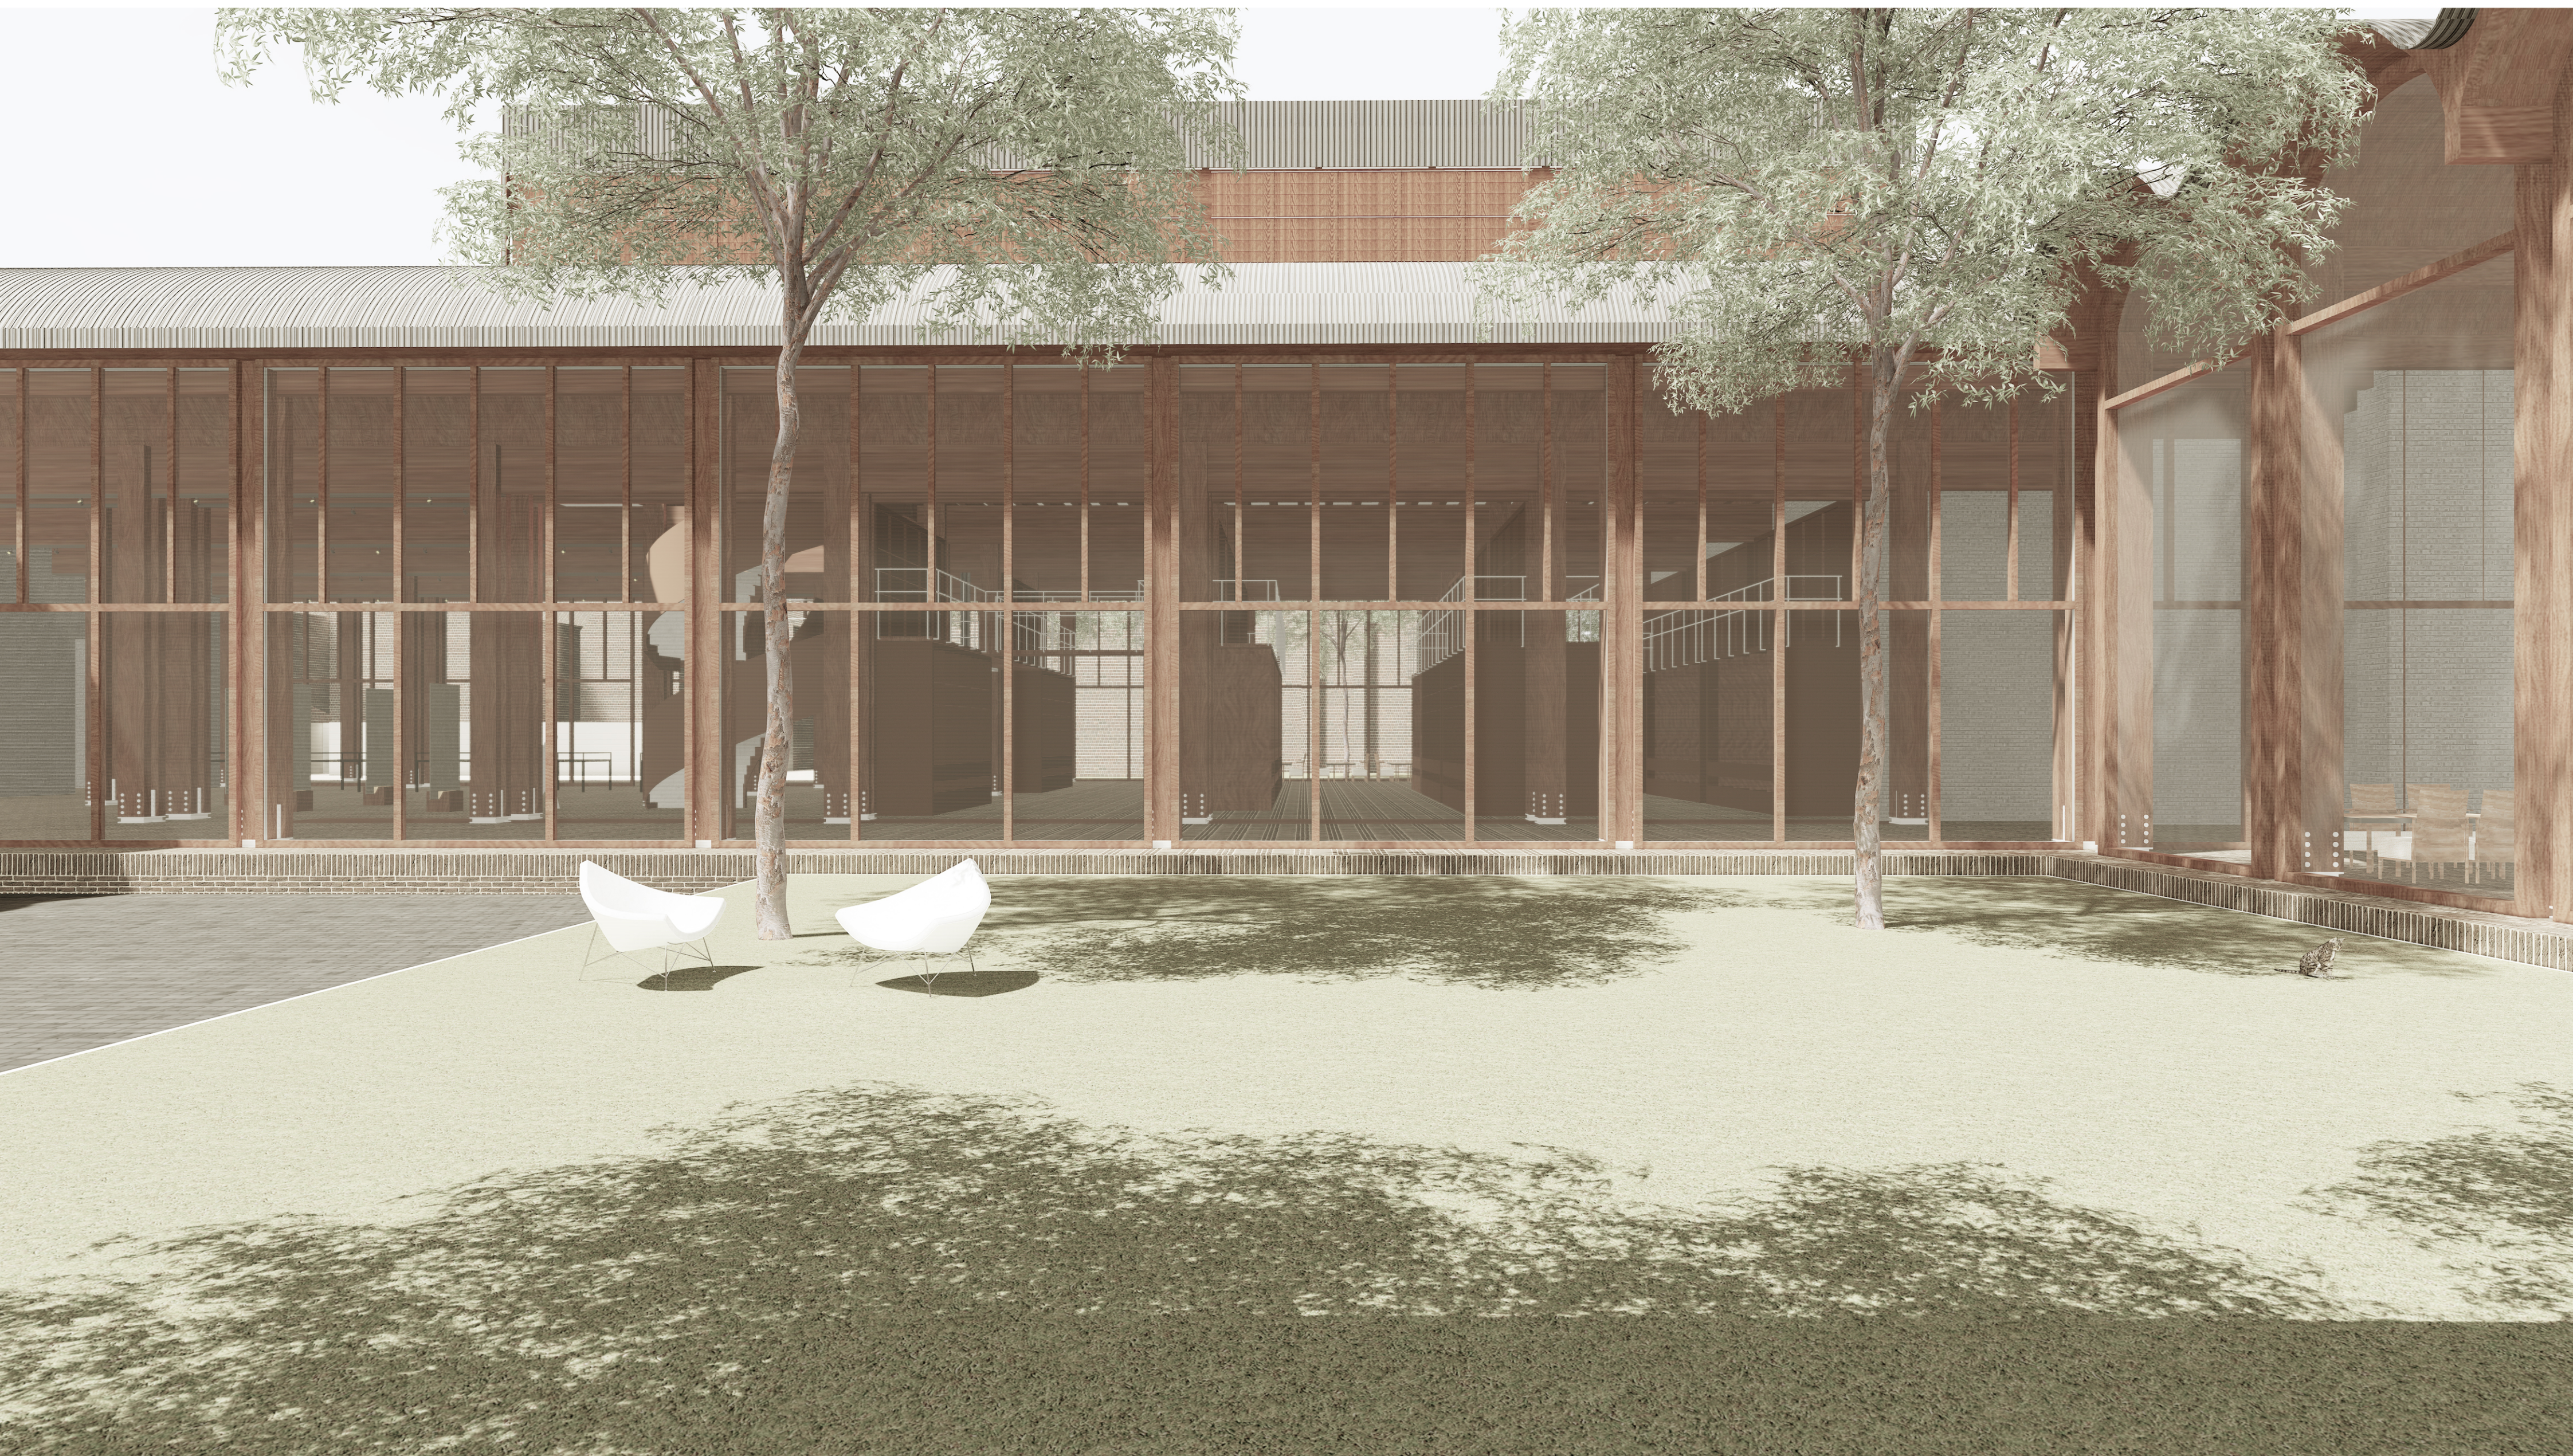








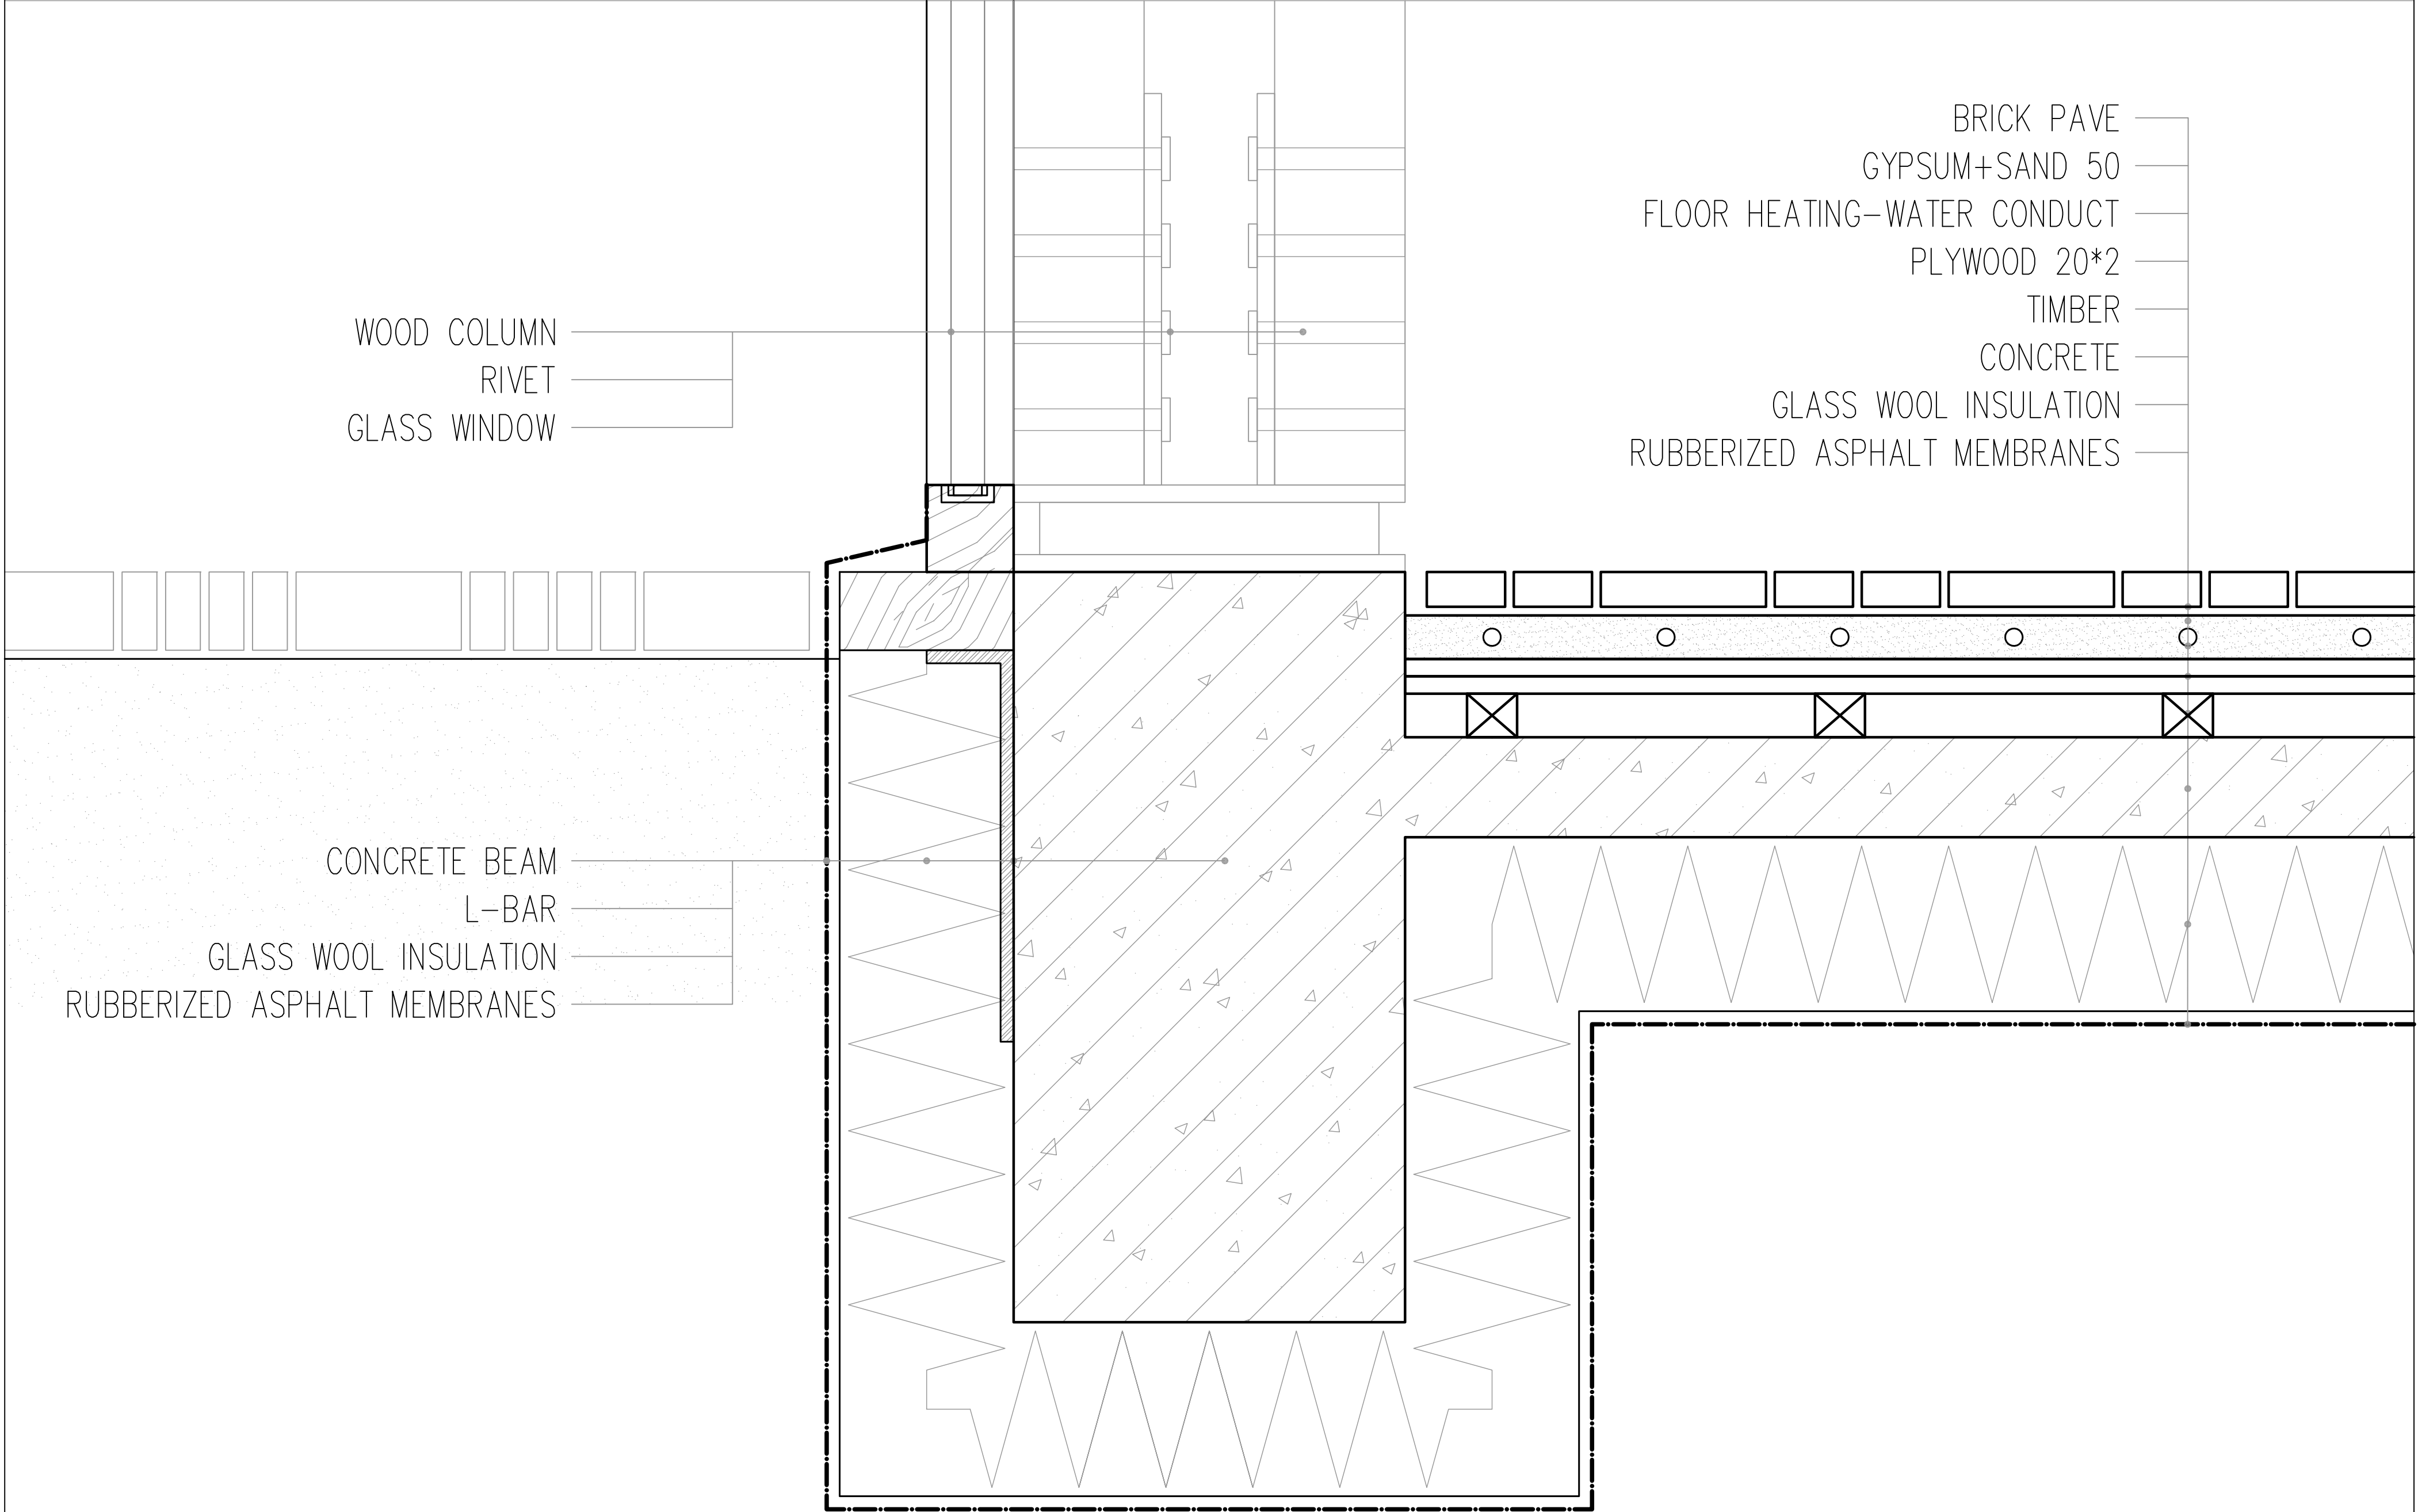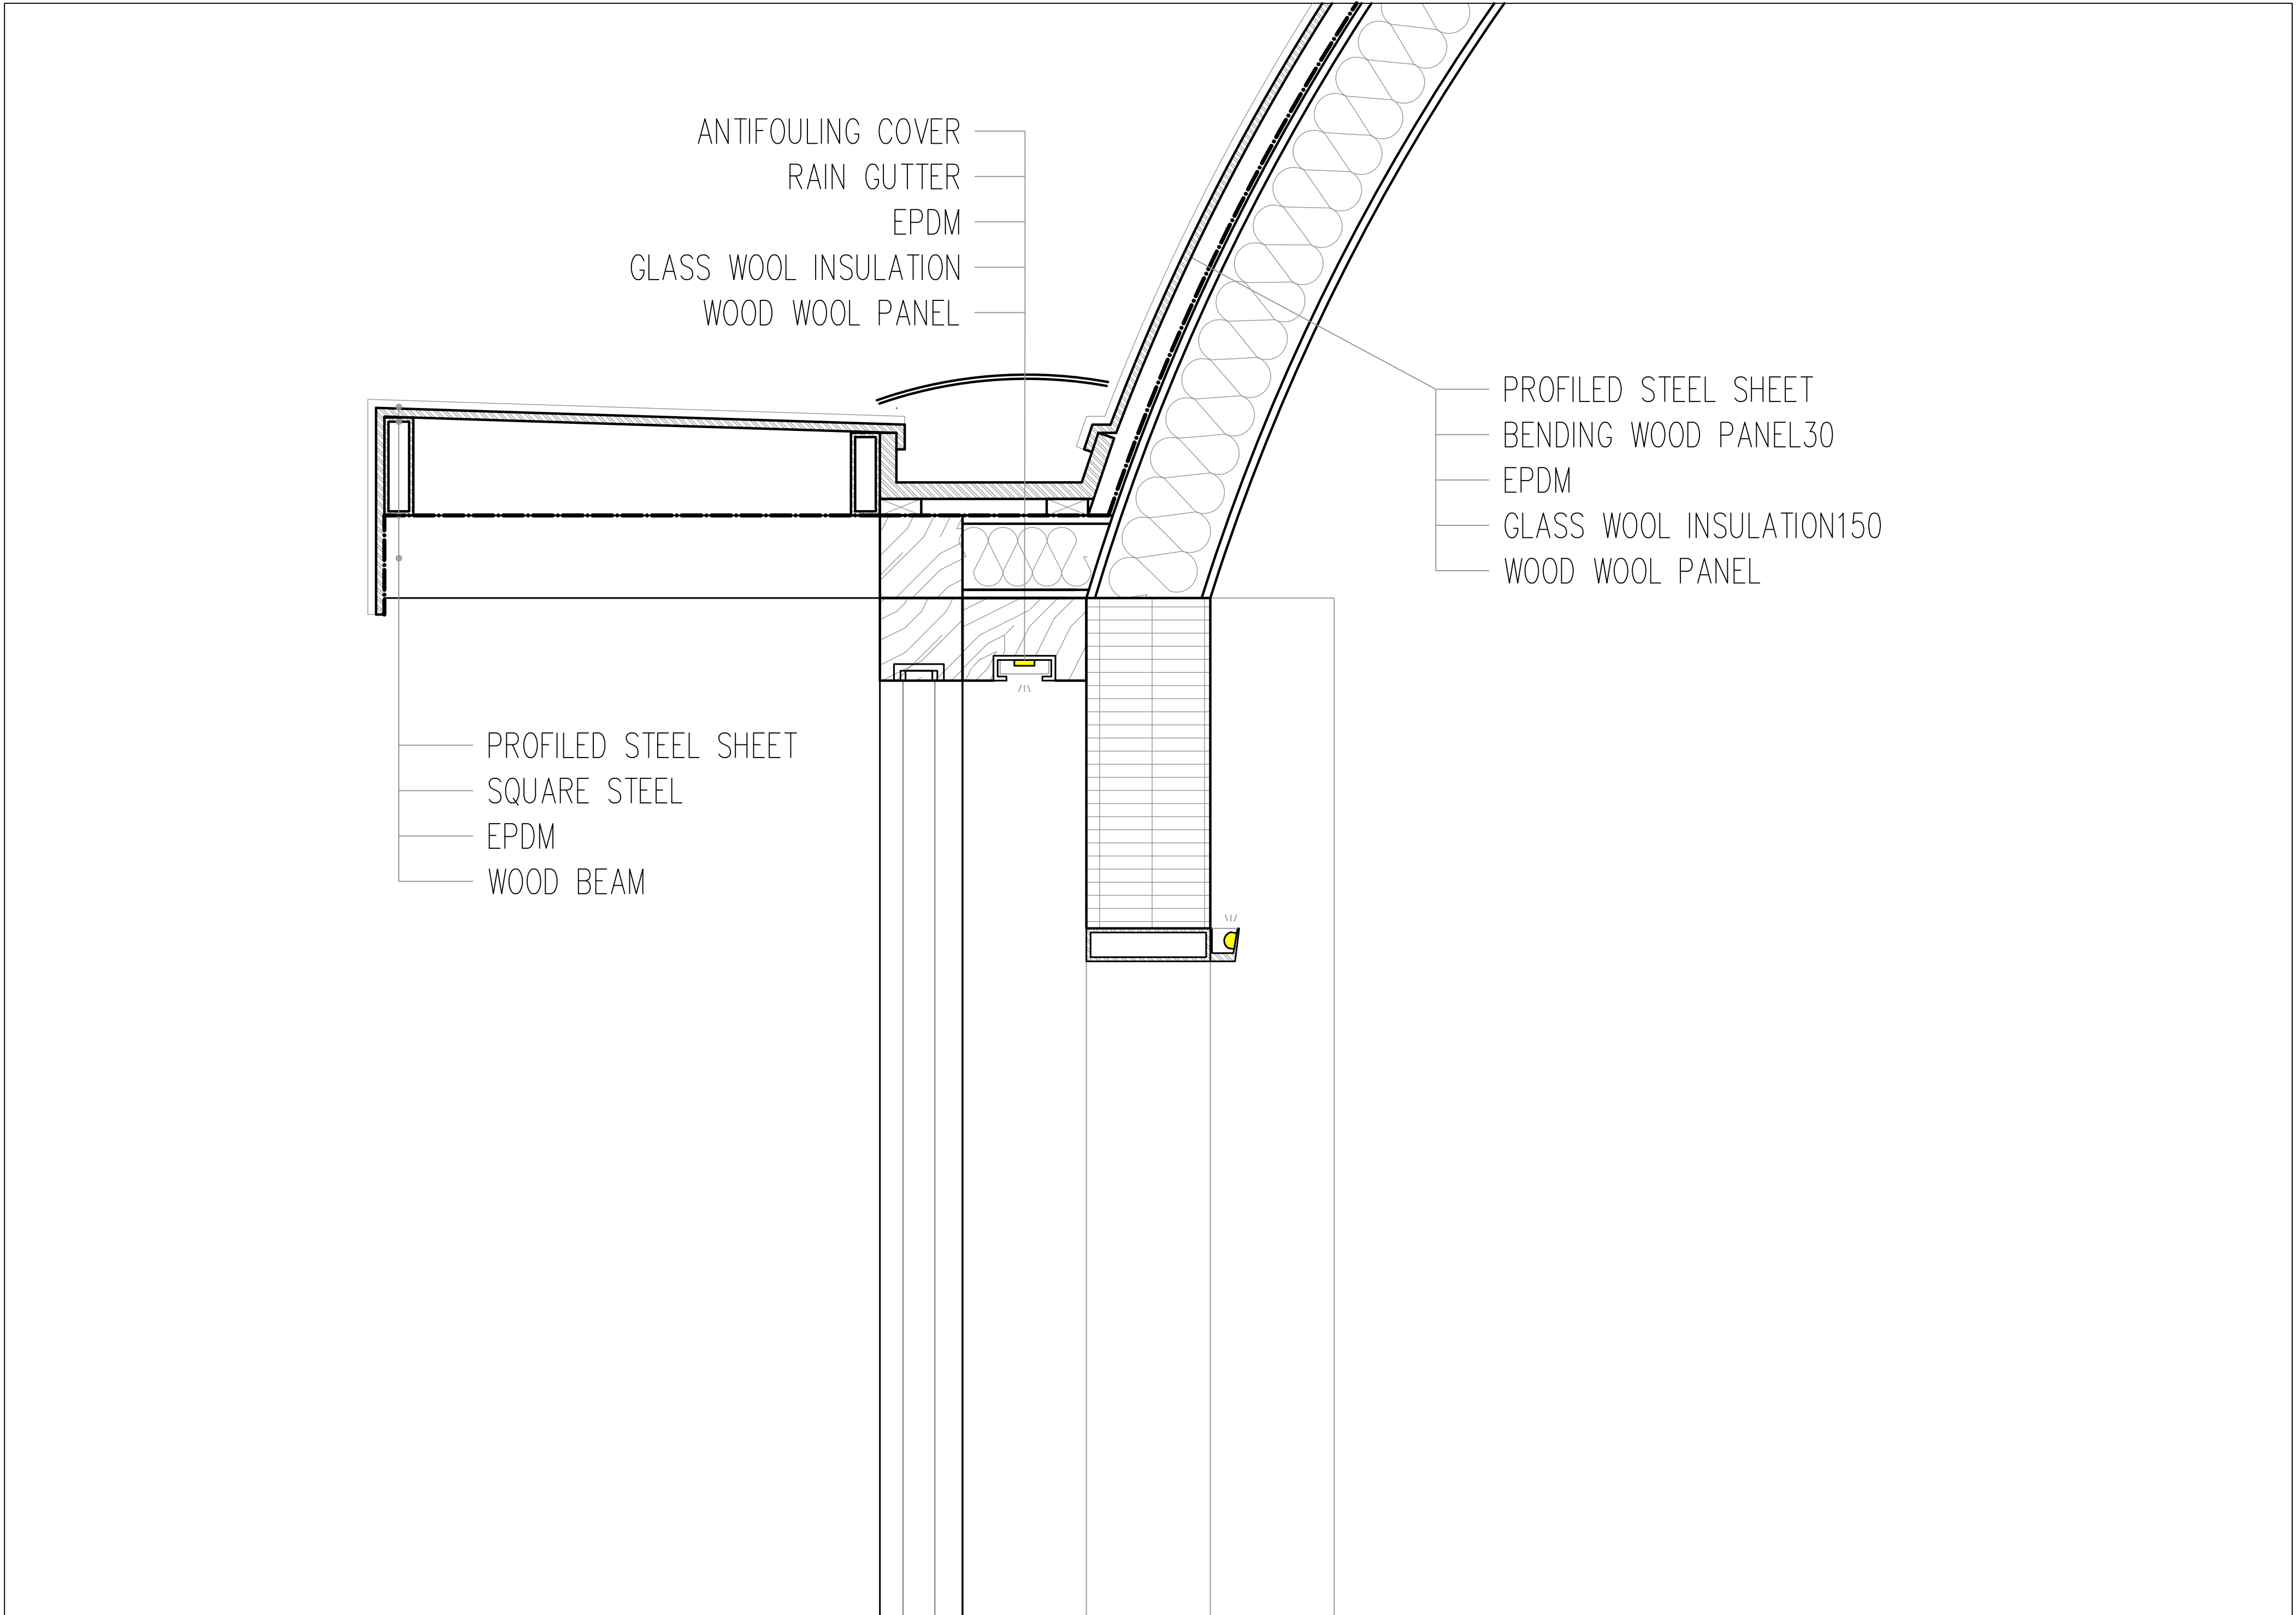

1:5 DETAIL DRAWING-01

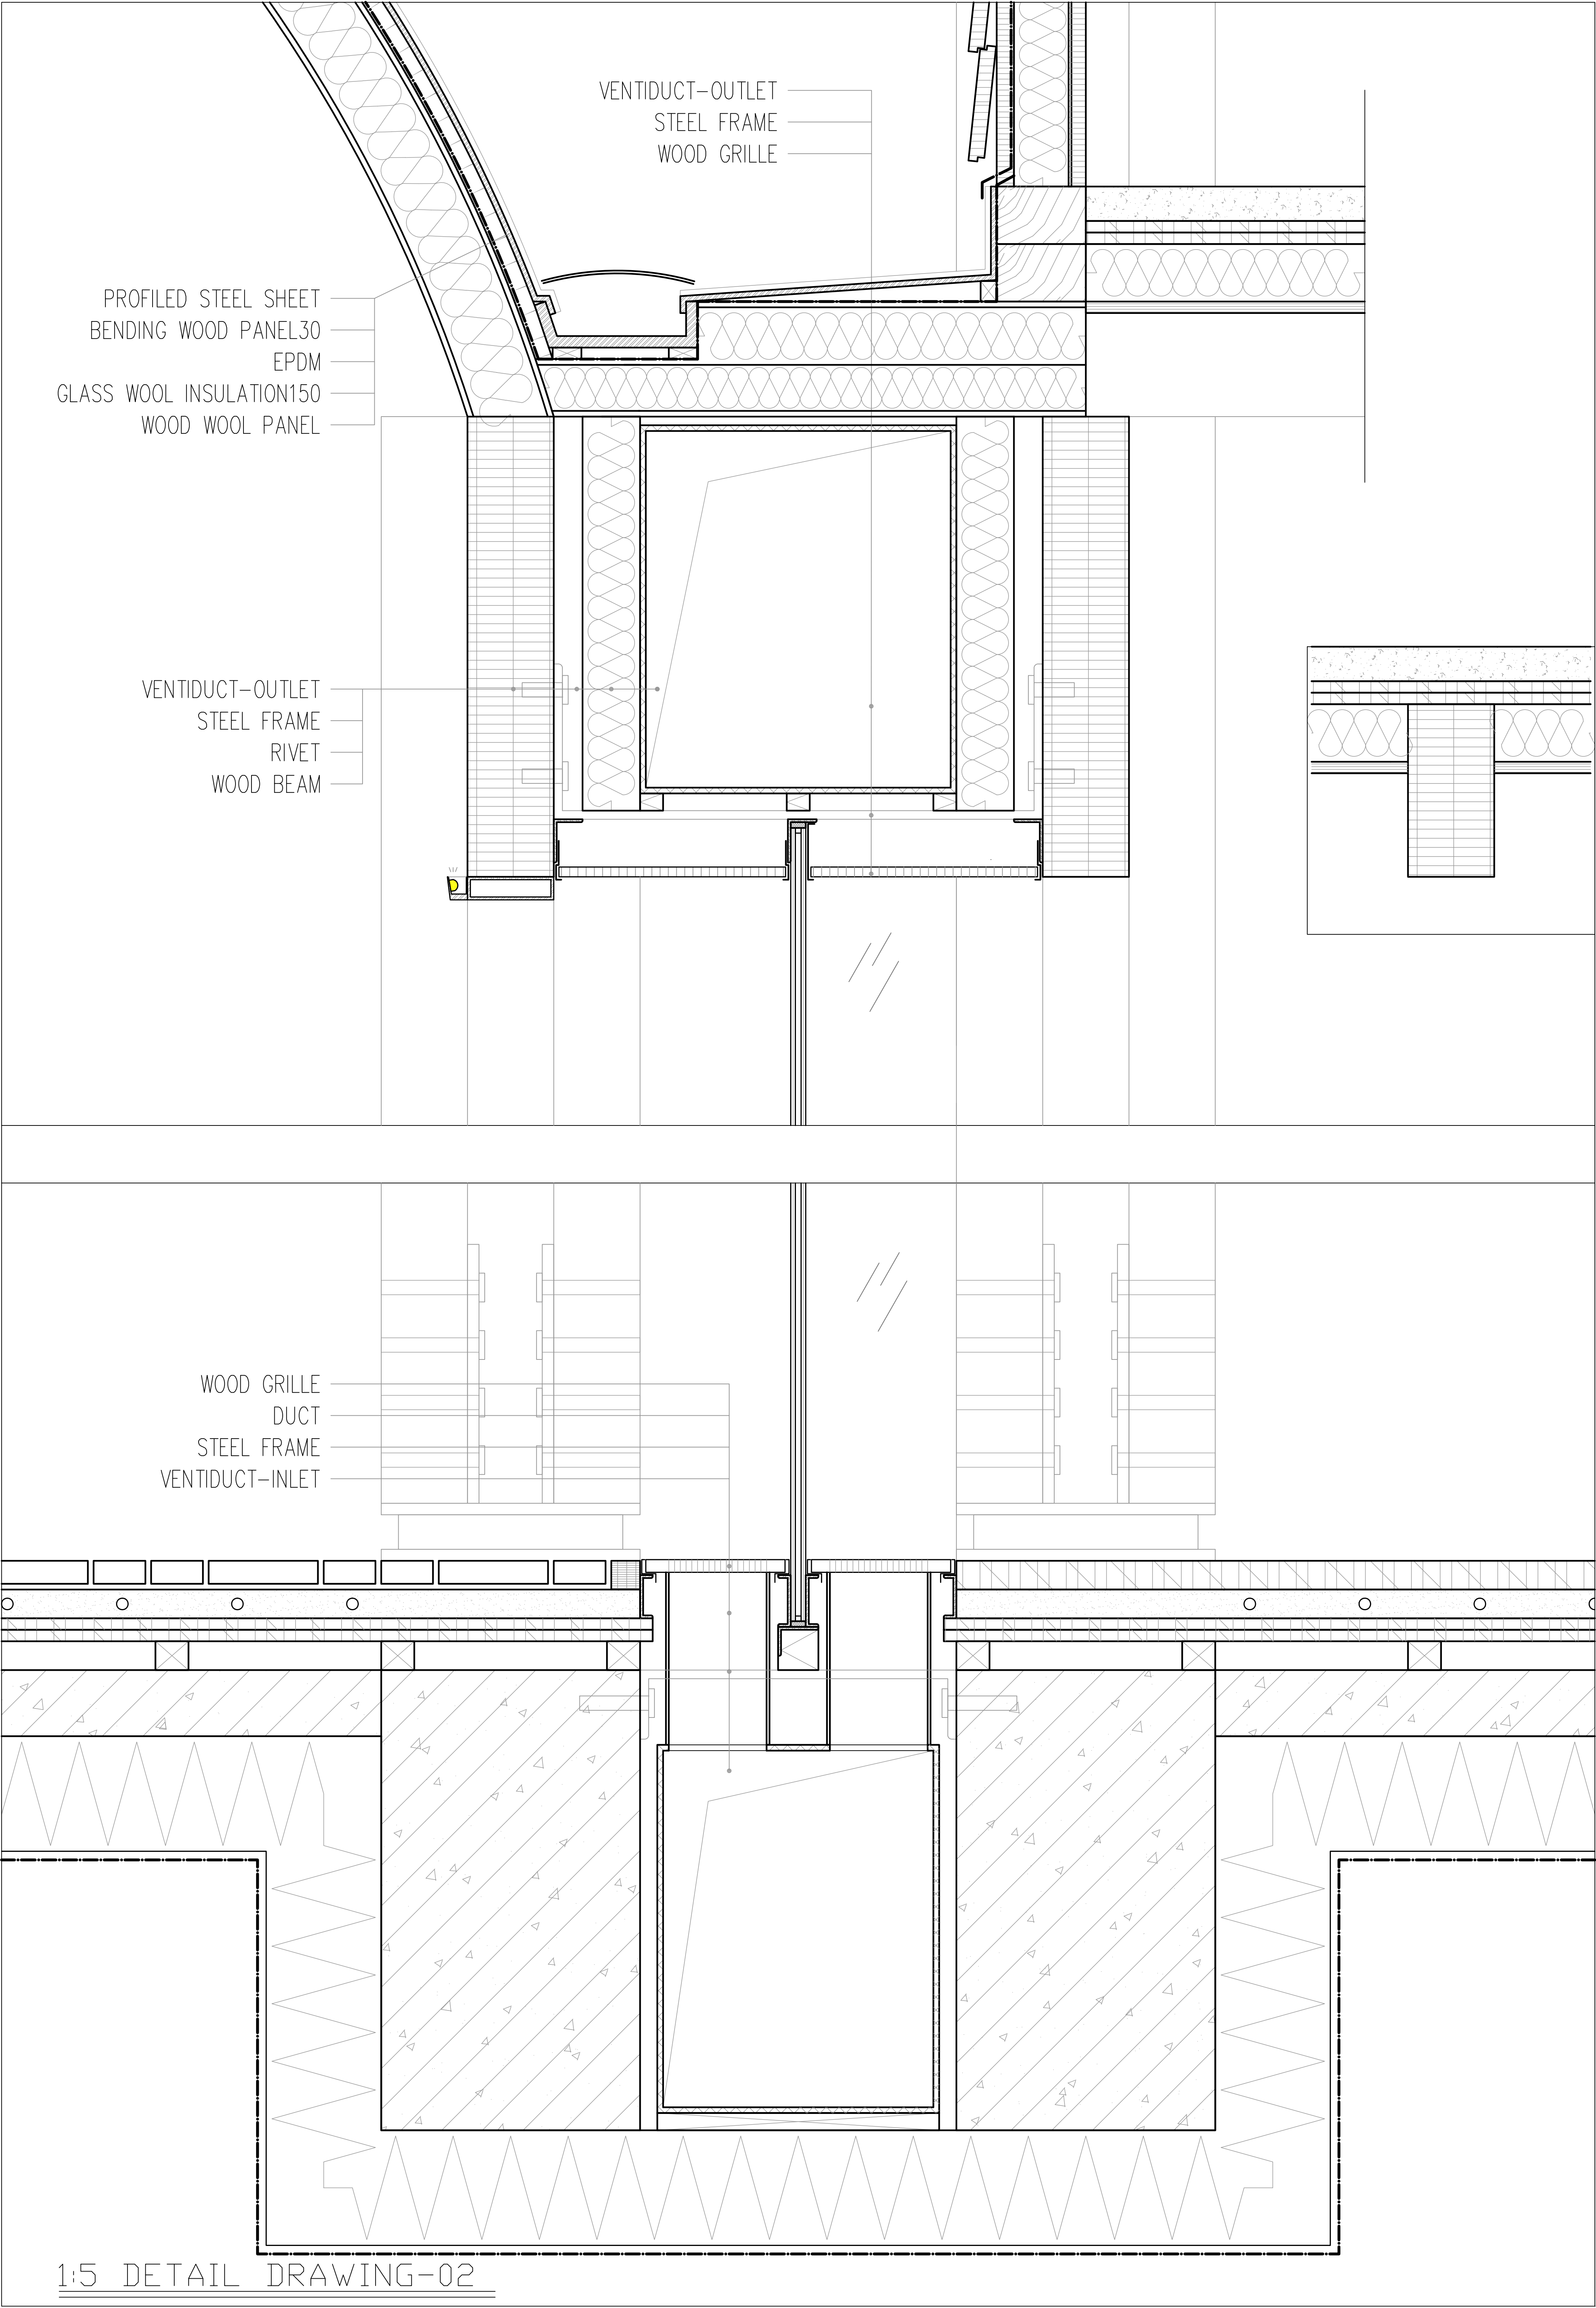

WINDOW FRAME
WOOD WOOL PANEL
INSULATION-GLASS WOOL
WIREWAY
INSULATION
EPDM
WOOD PANEL
PROFILED STEEL

BEAM
LINEAR LIGHT

Z-SECTION ALUMINIUM

WOOD WOOL PANEL
GLASS WOOL
EPDM
WOOD PANEL
LARCH LAPPED BOARDING