





CREAT(IV)E COMMUNITY GROUND



Erasing dwelling anonymity in the 'lost' spaces

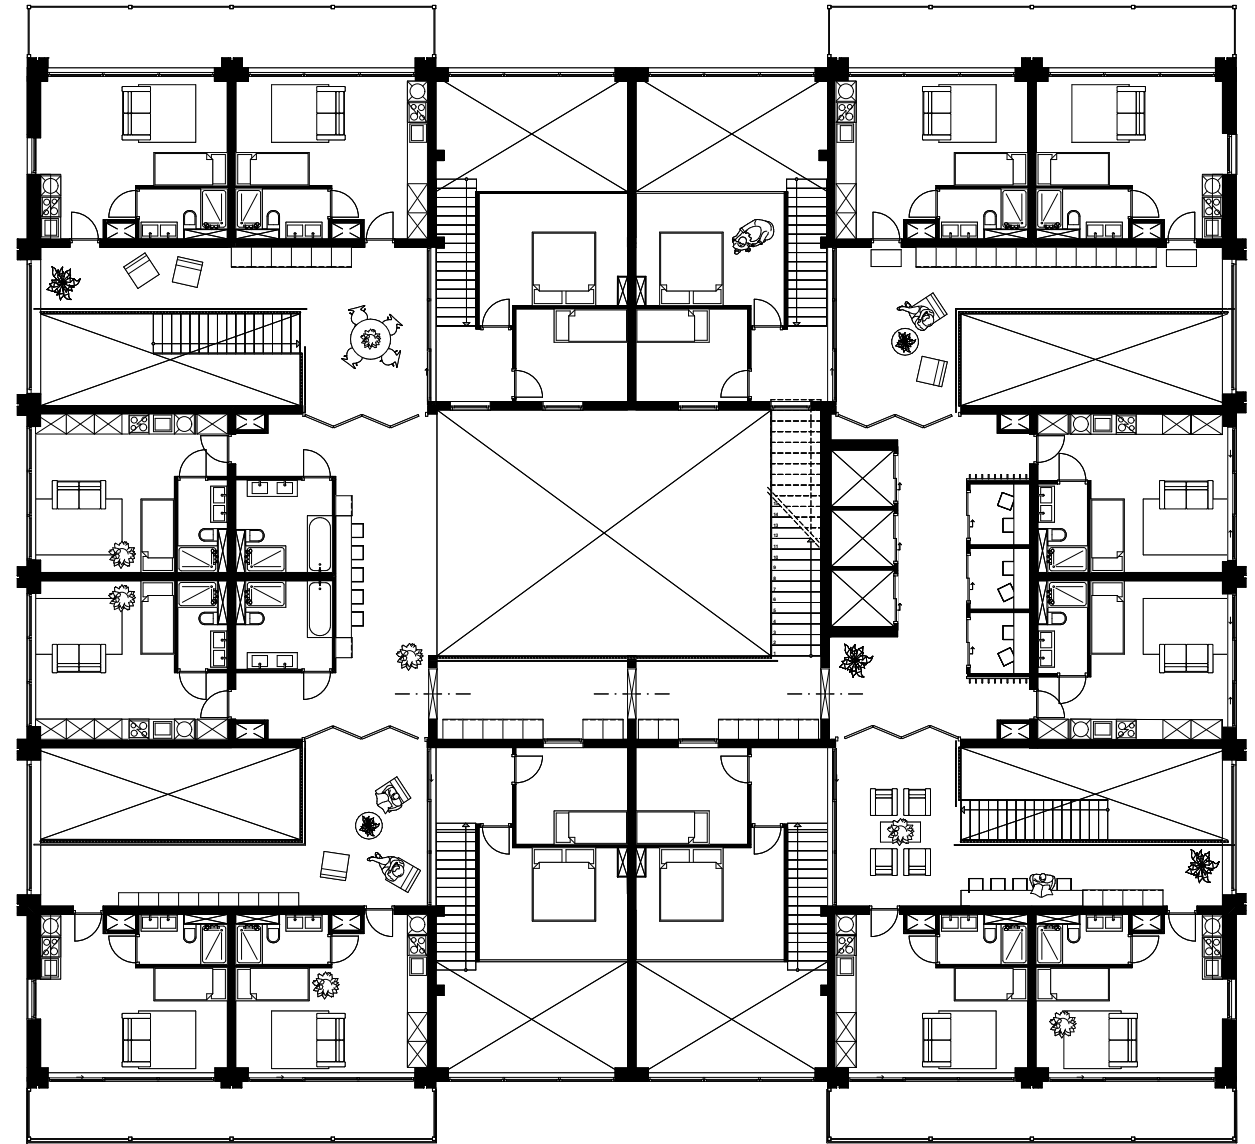


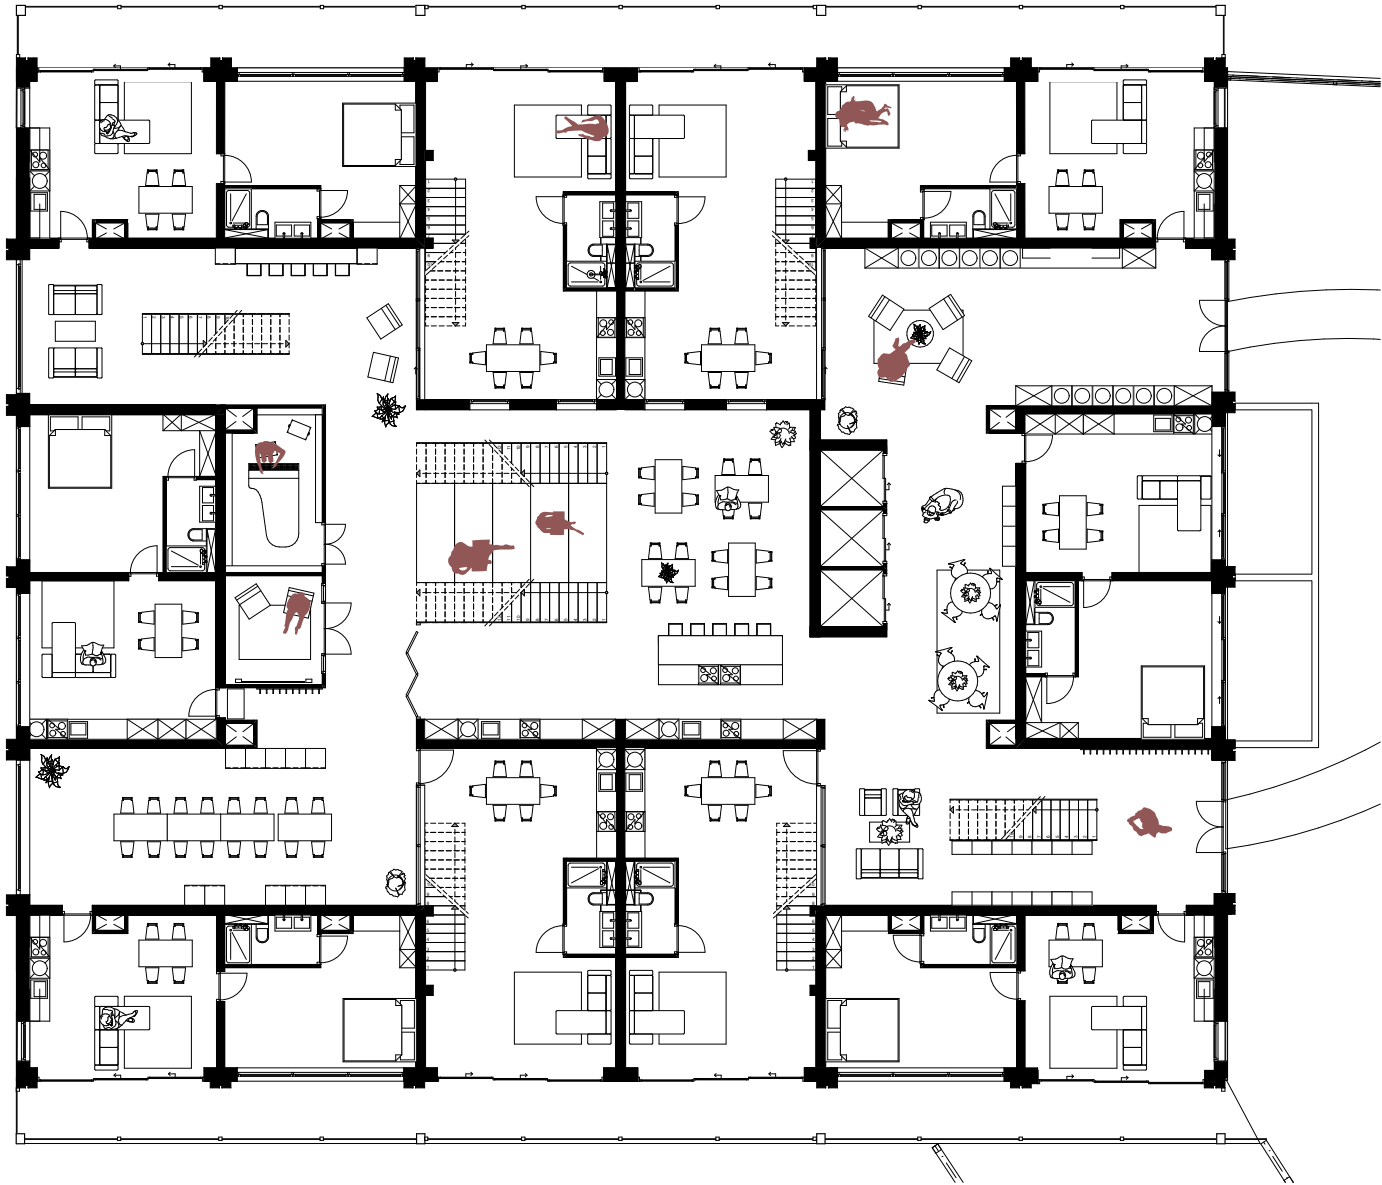



15:00

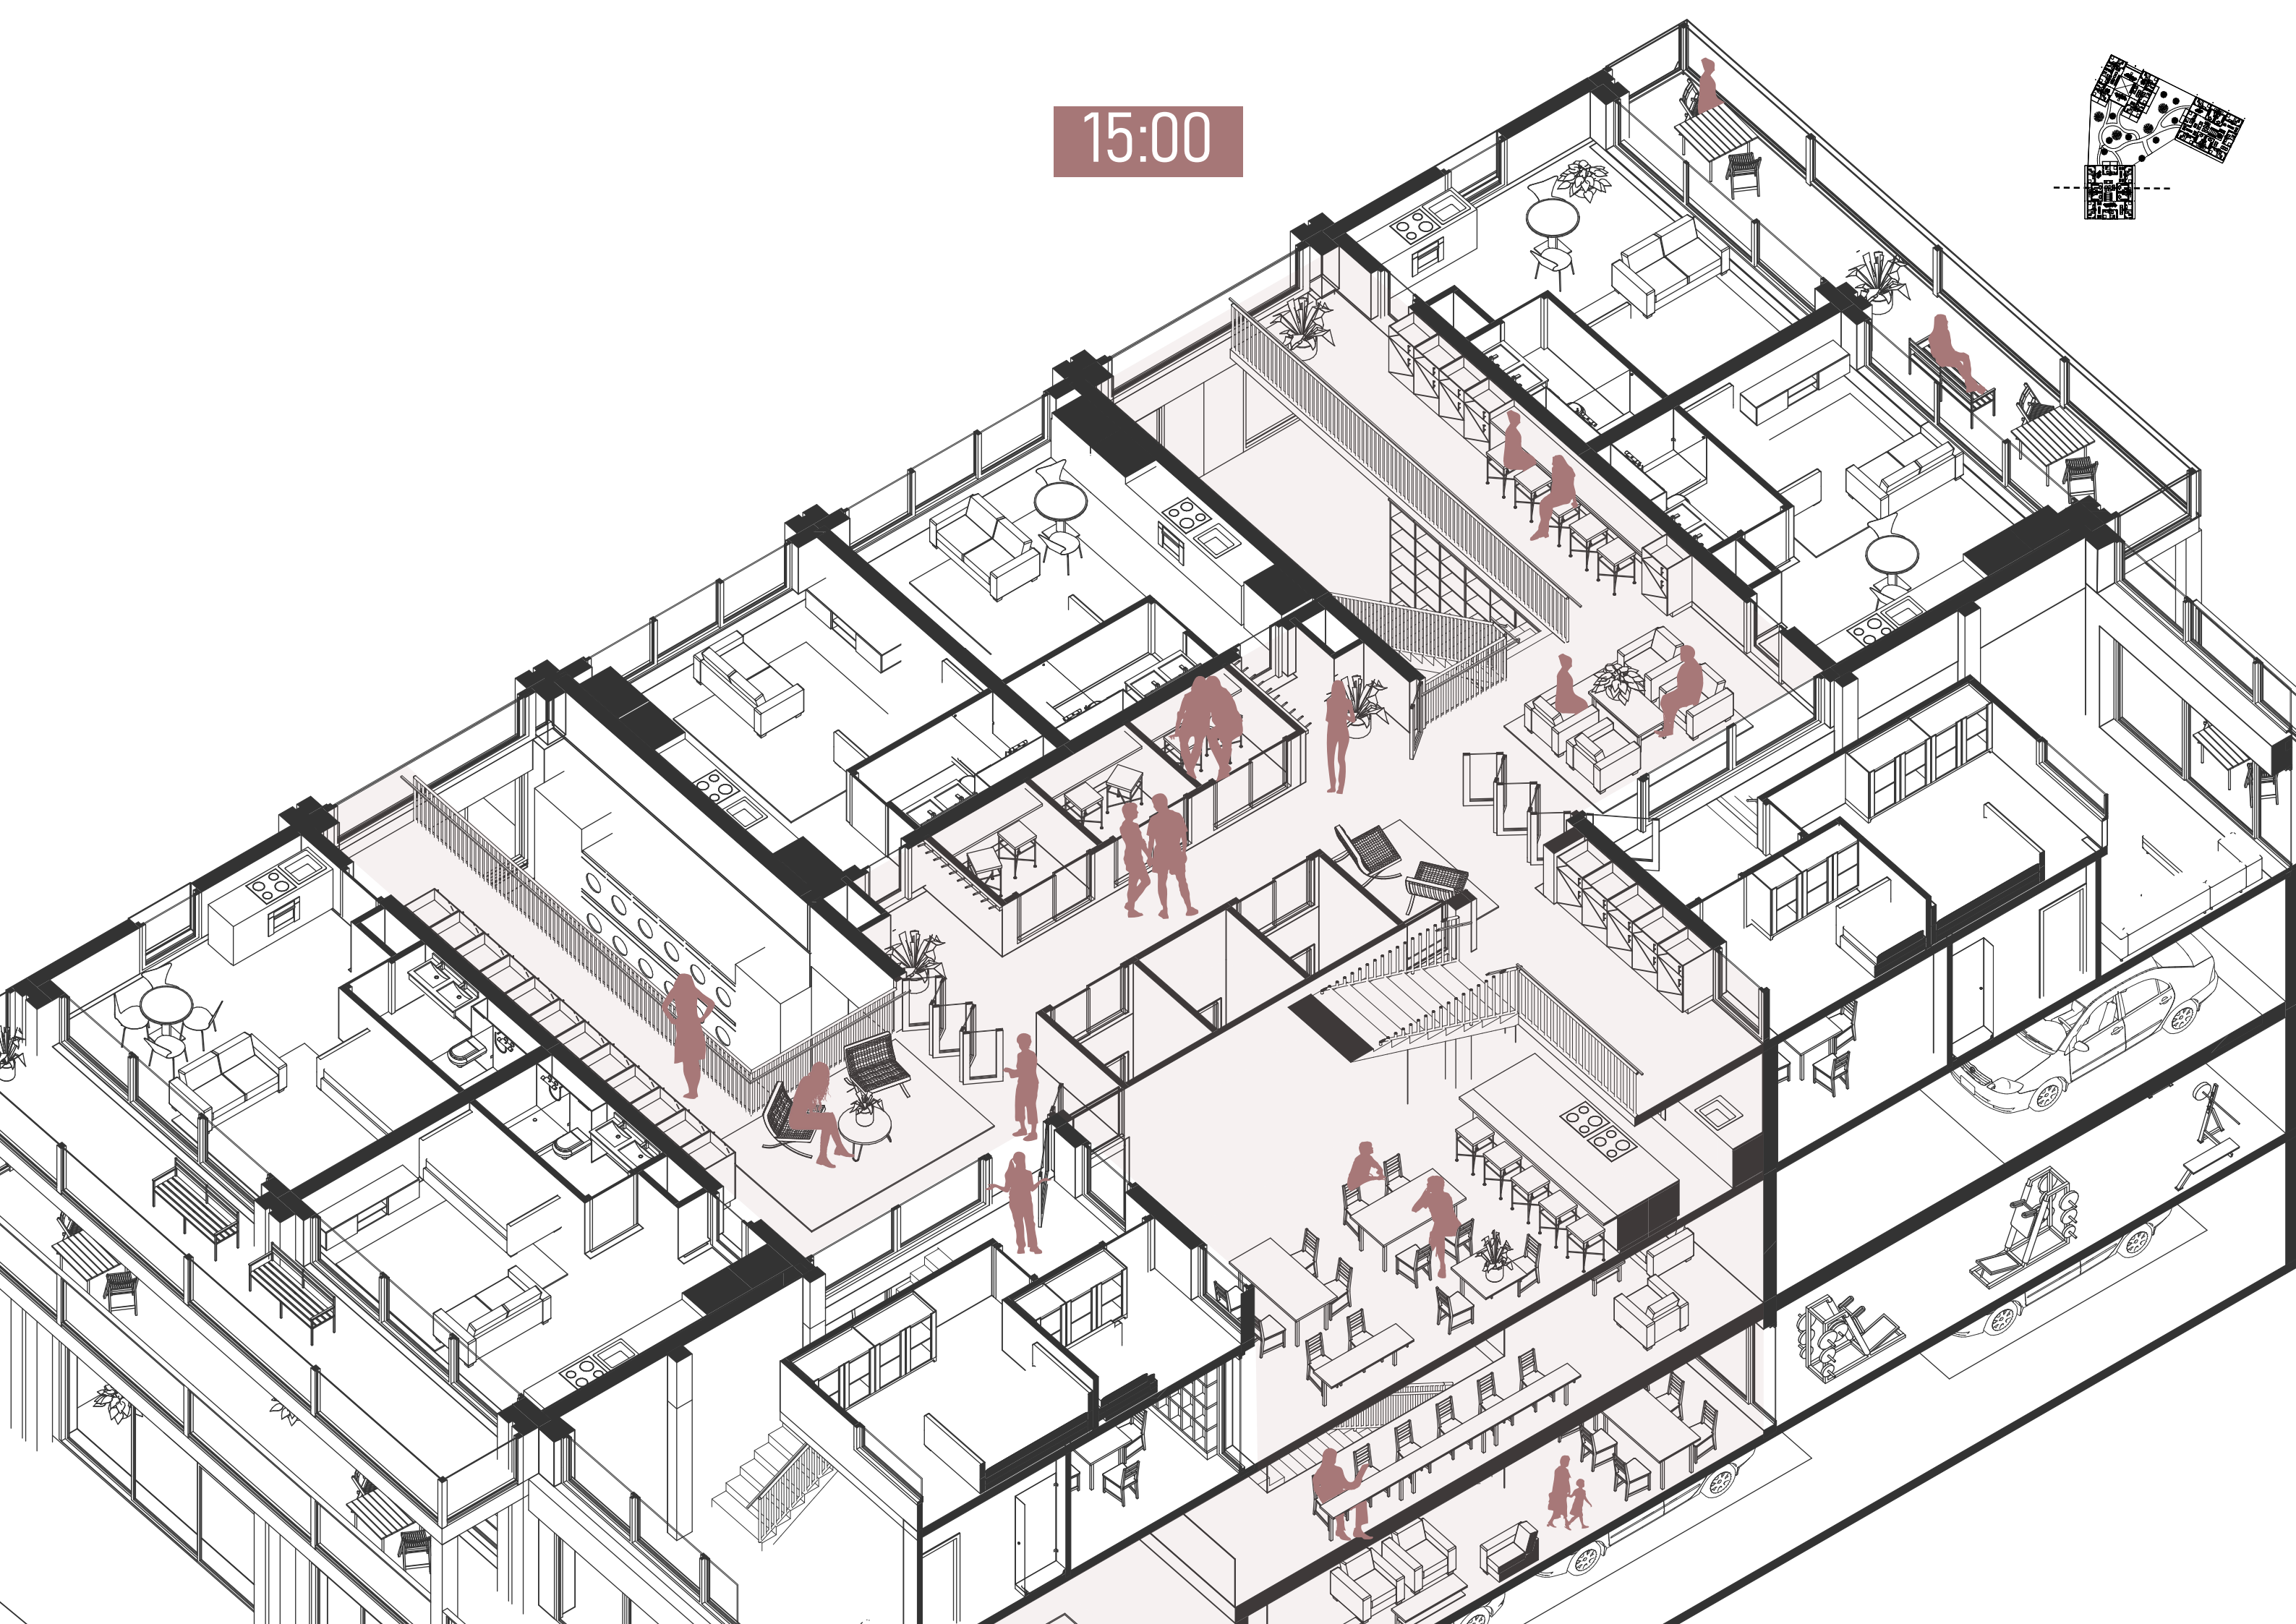
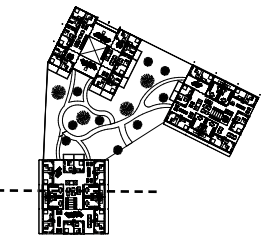


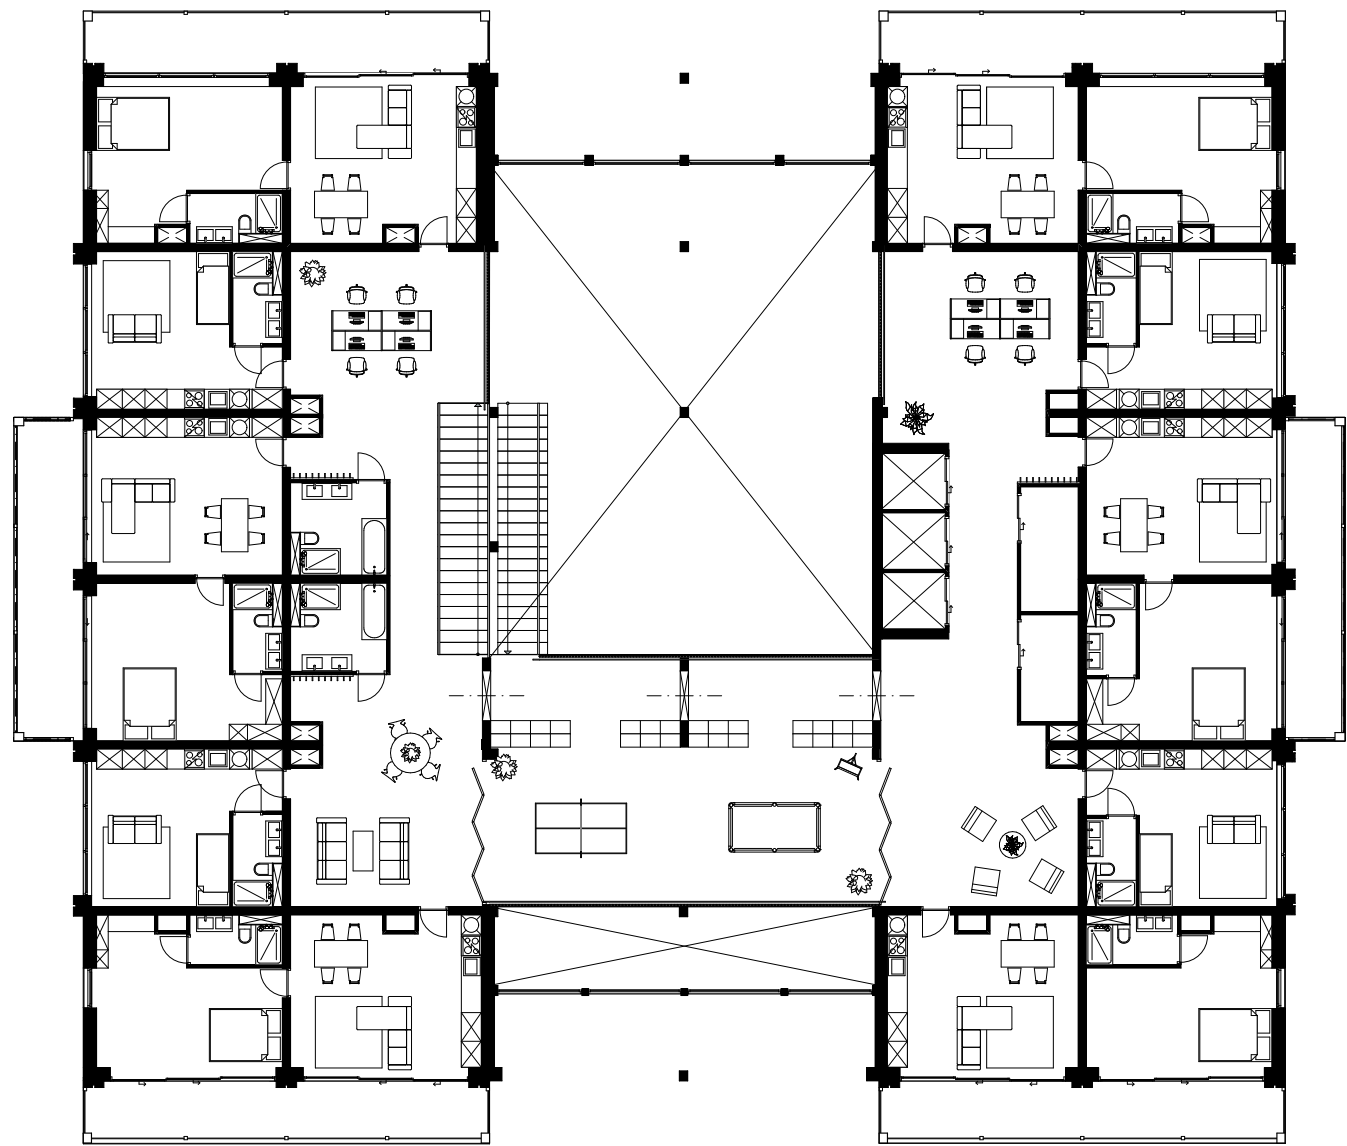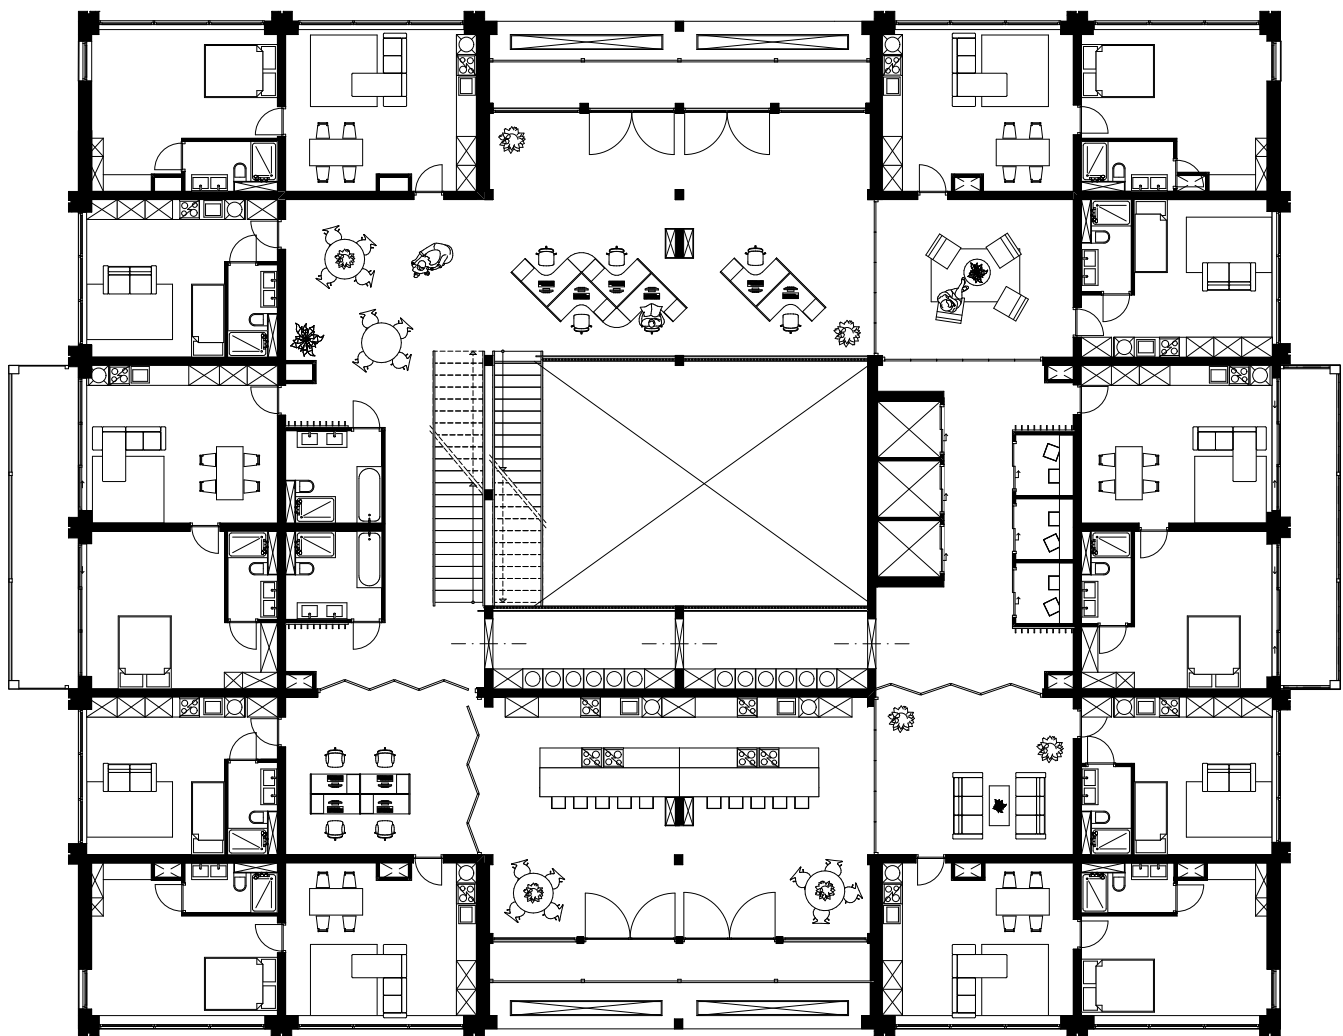



19:00

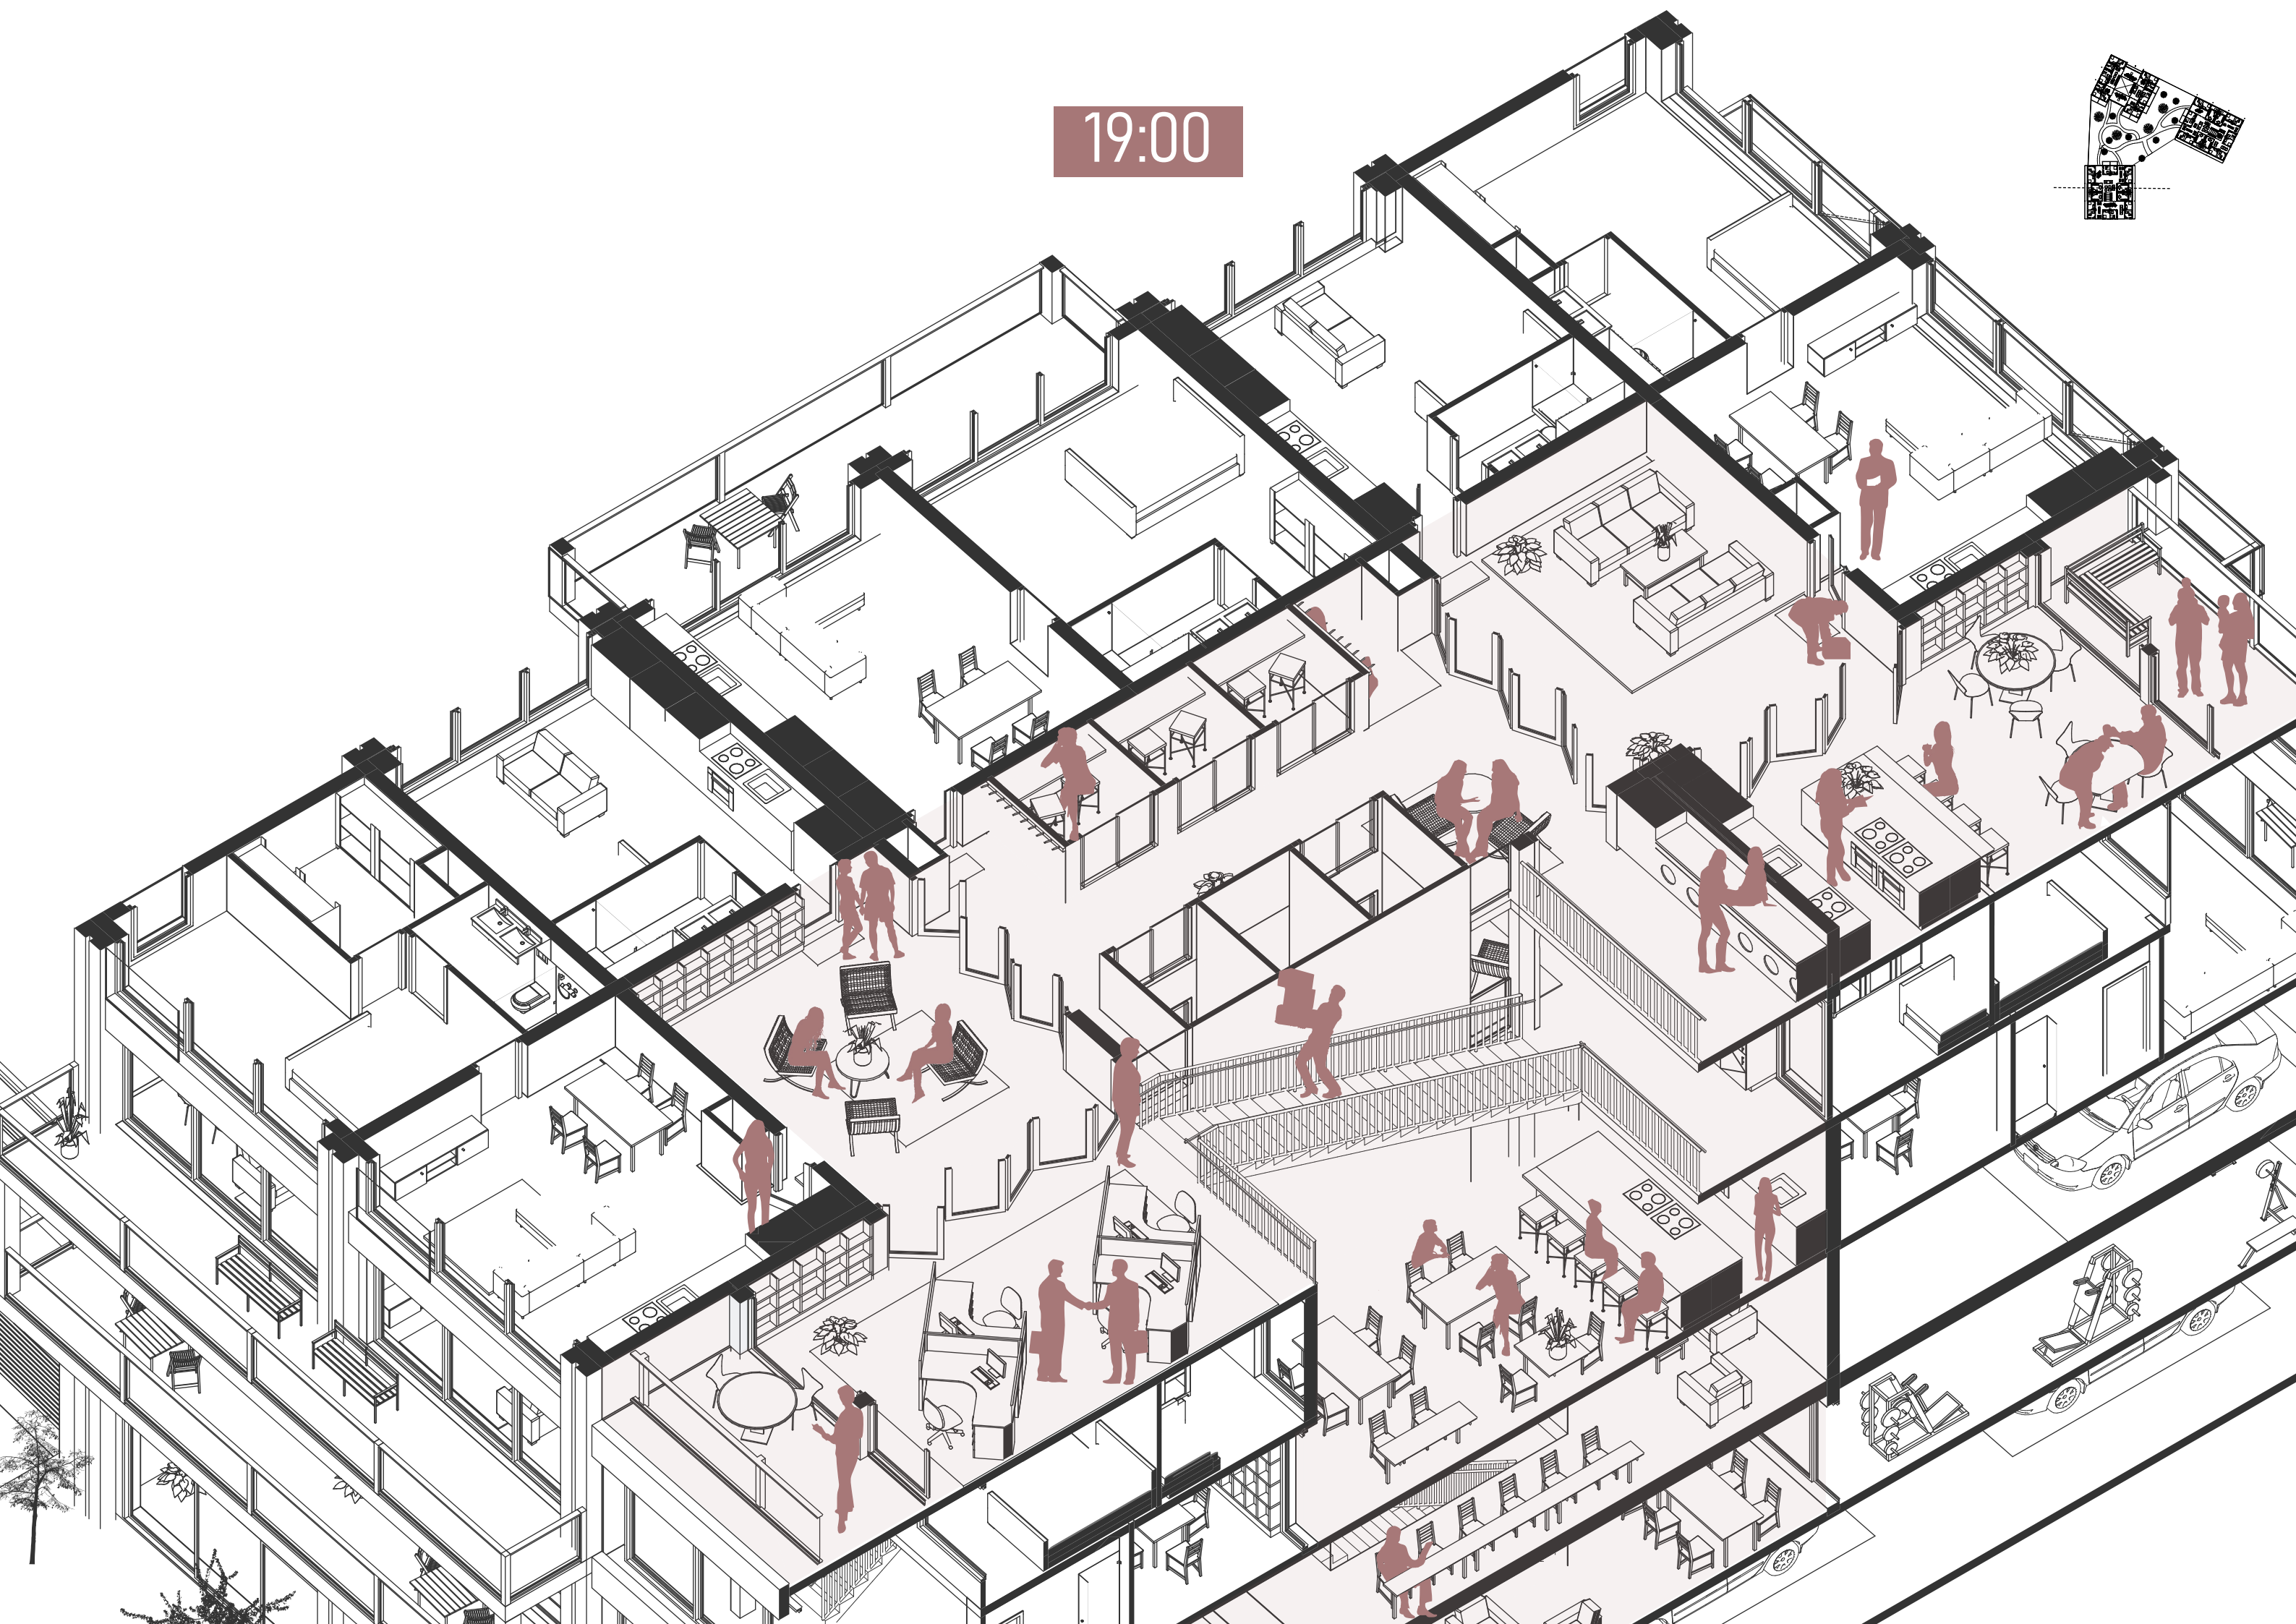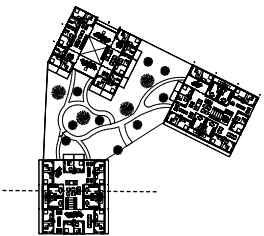




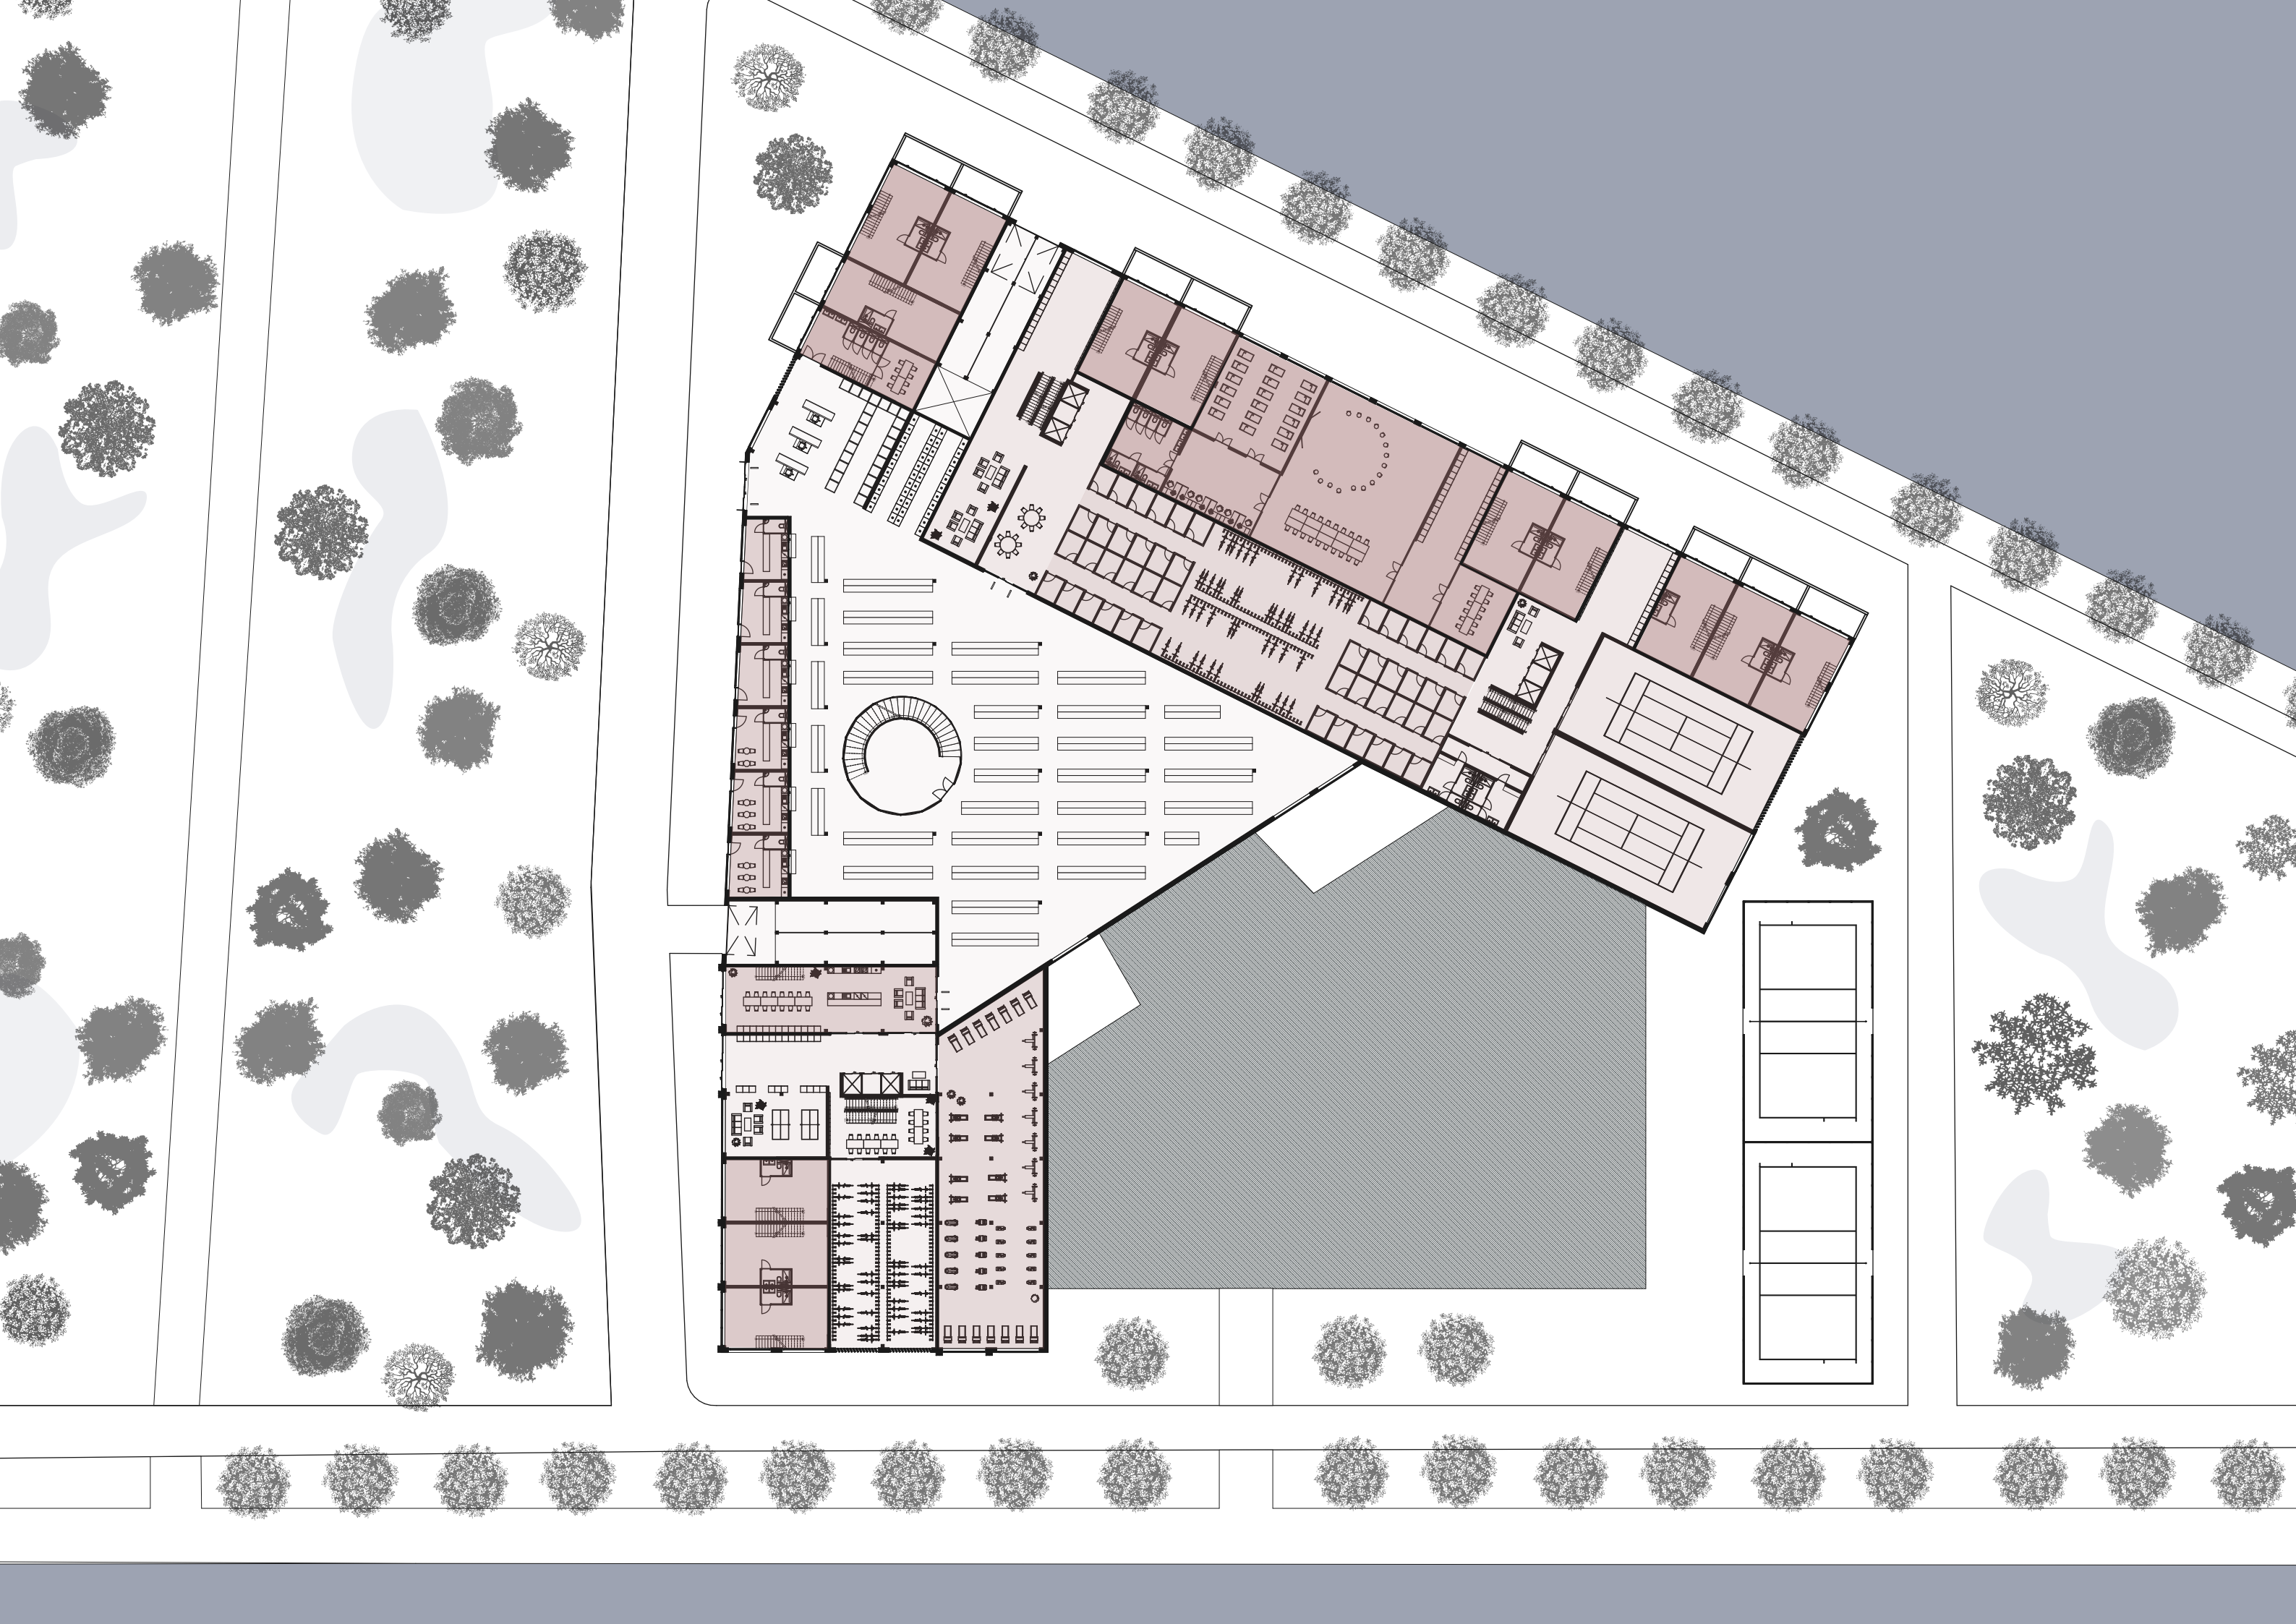


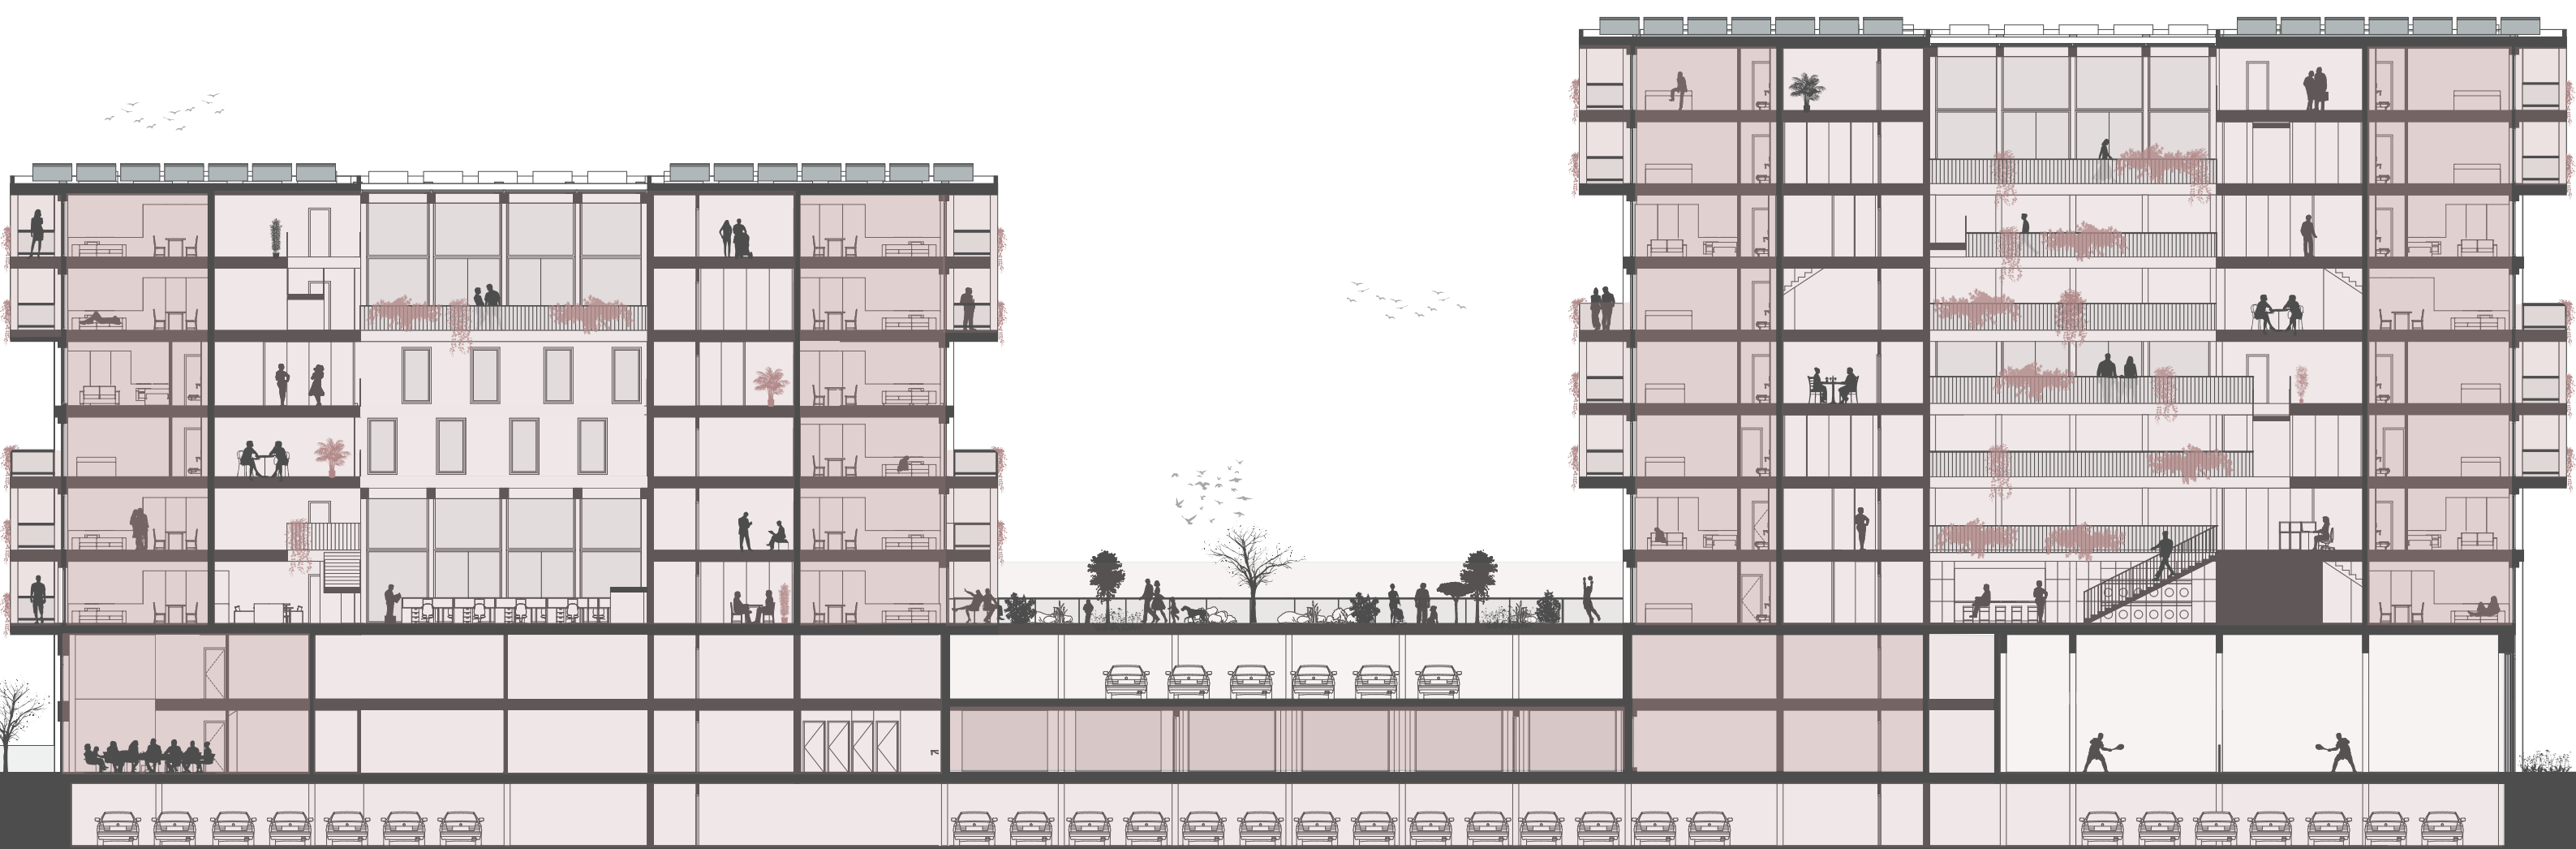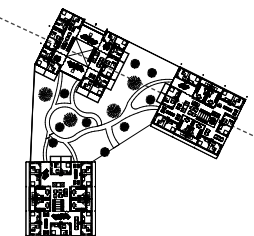

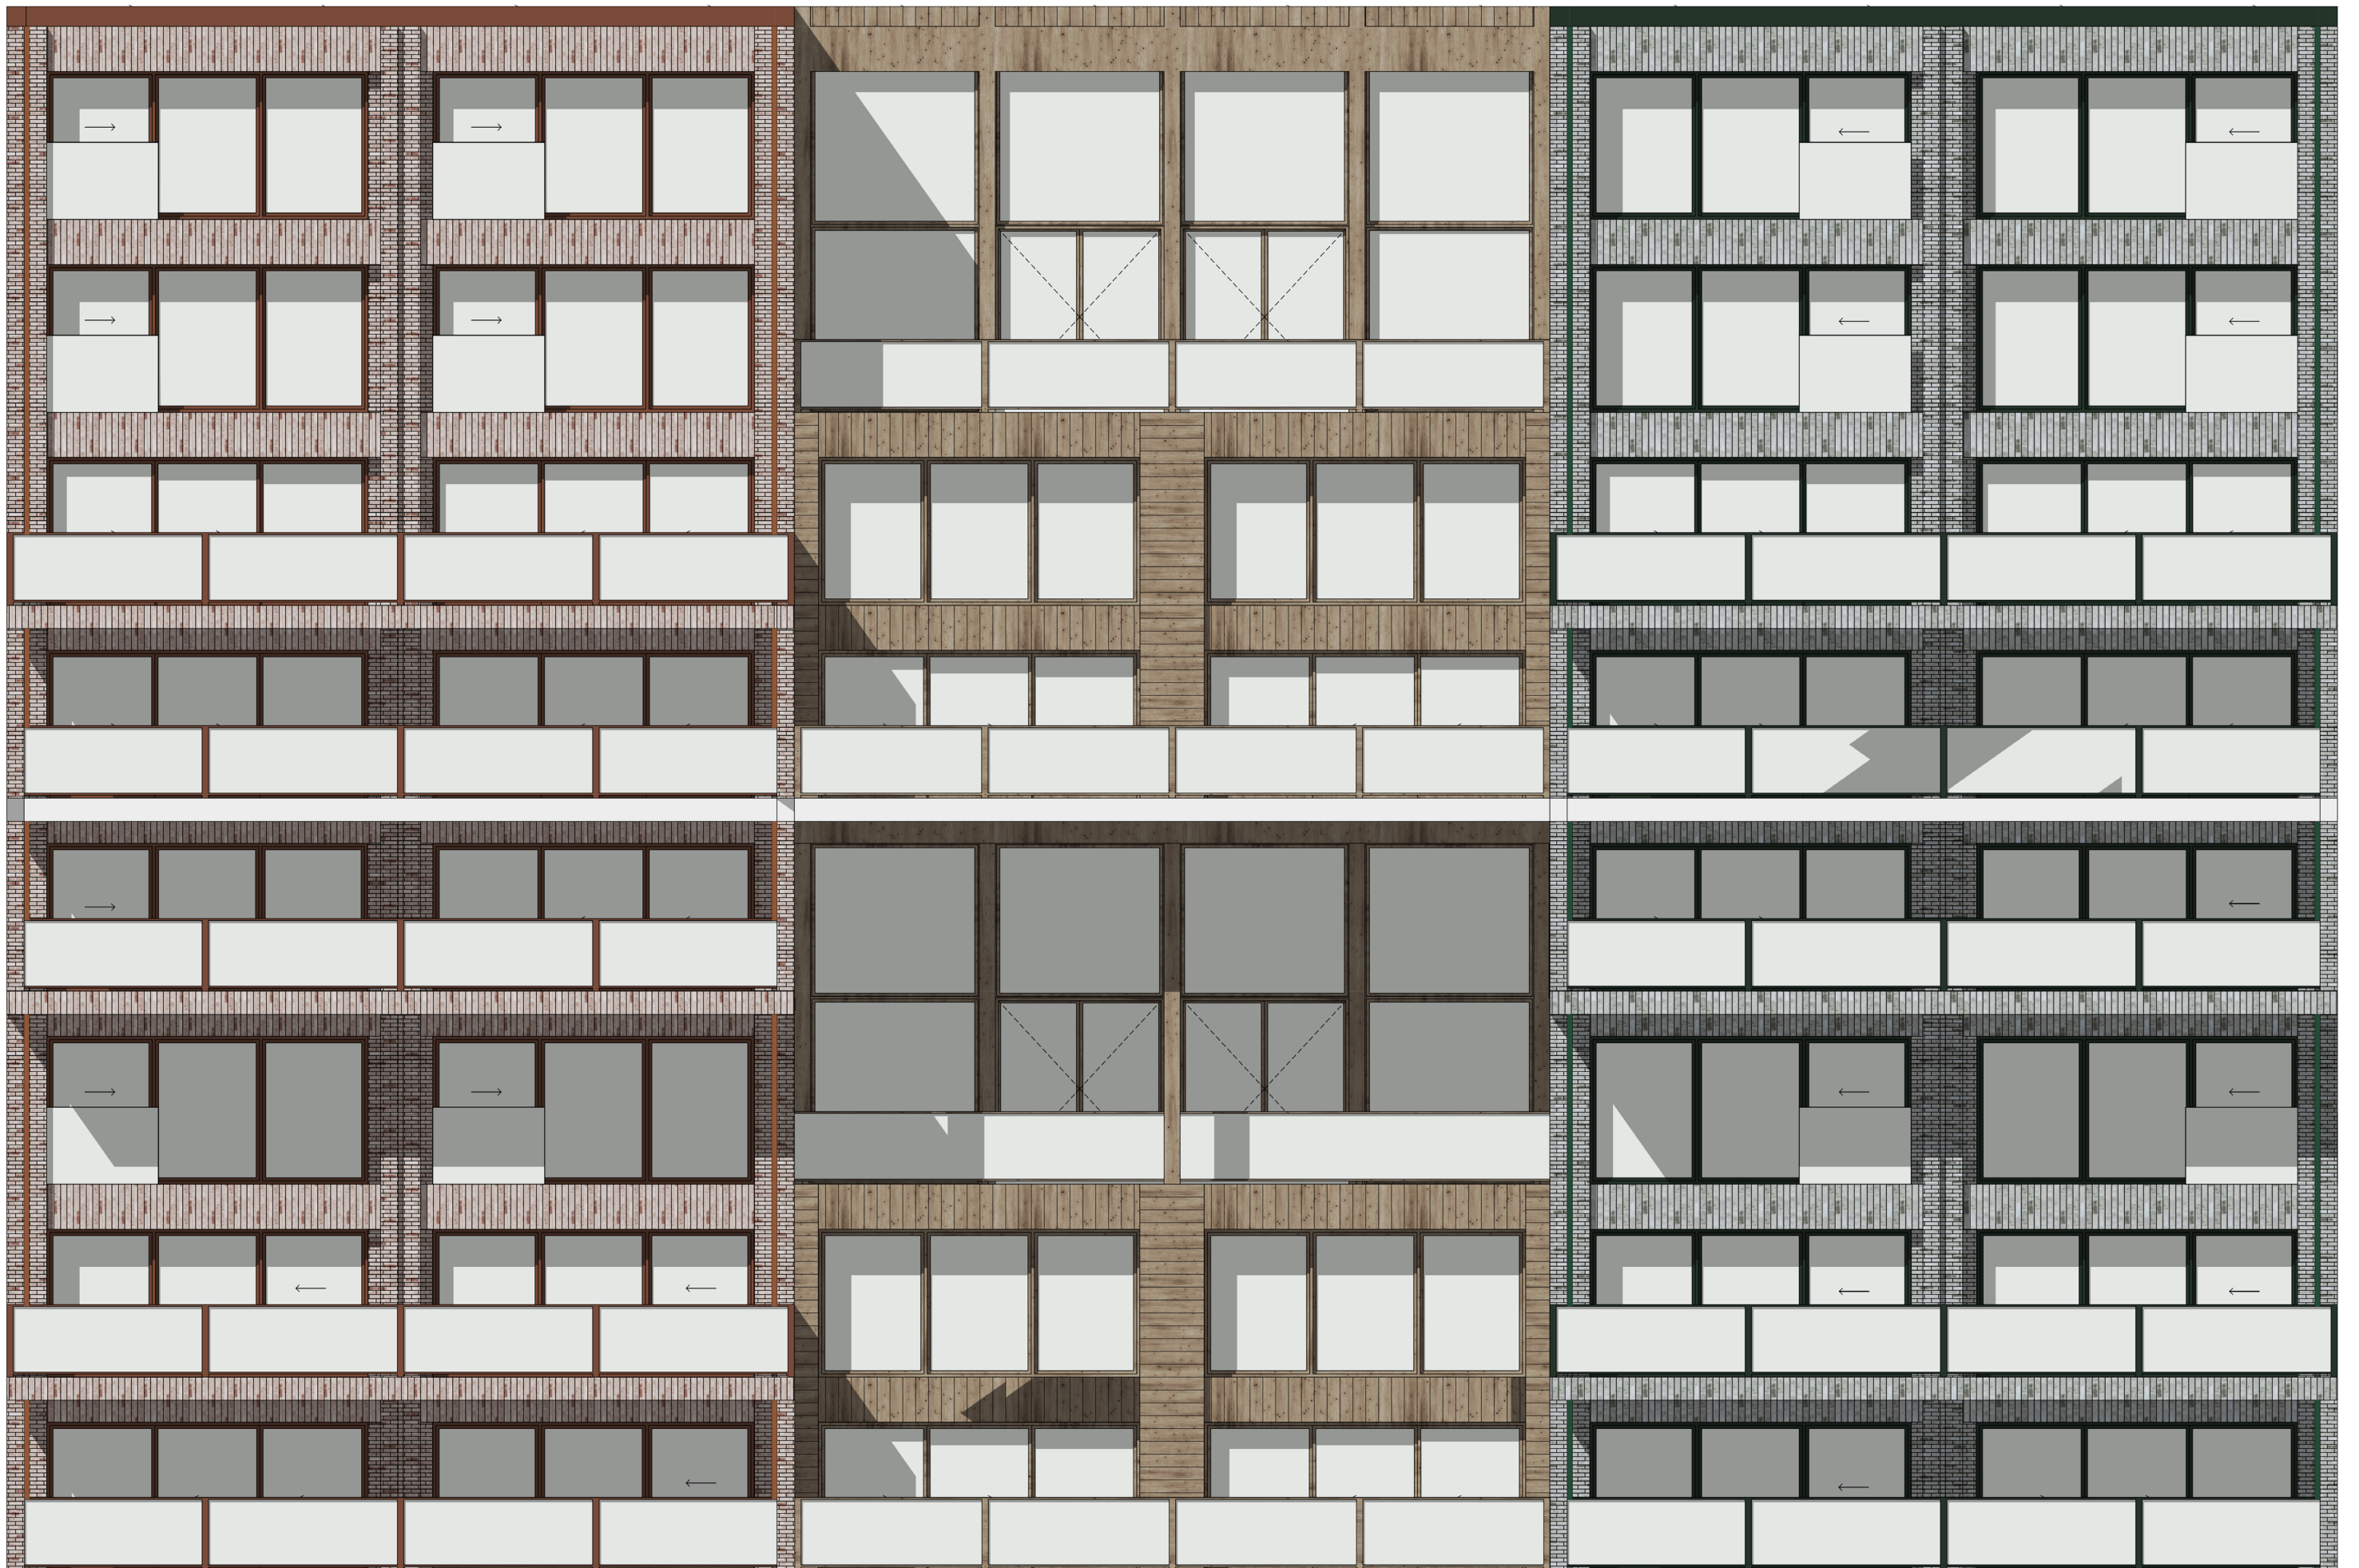


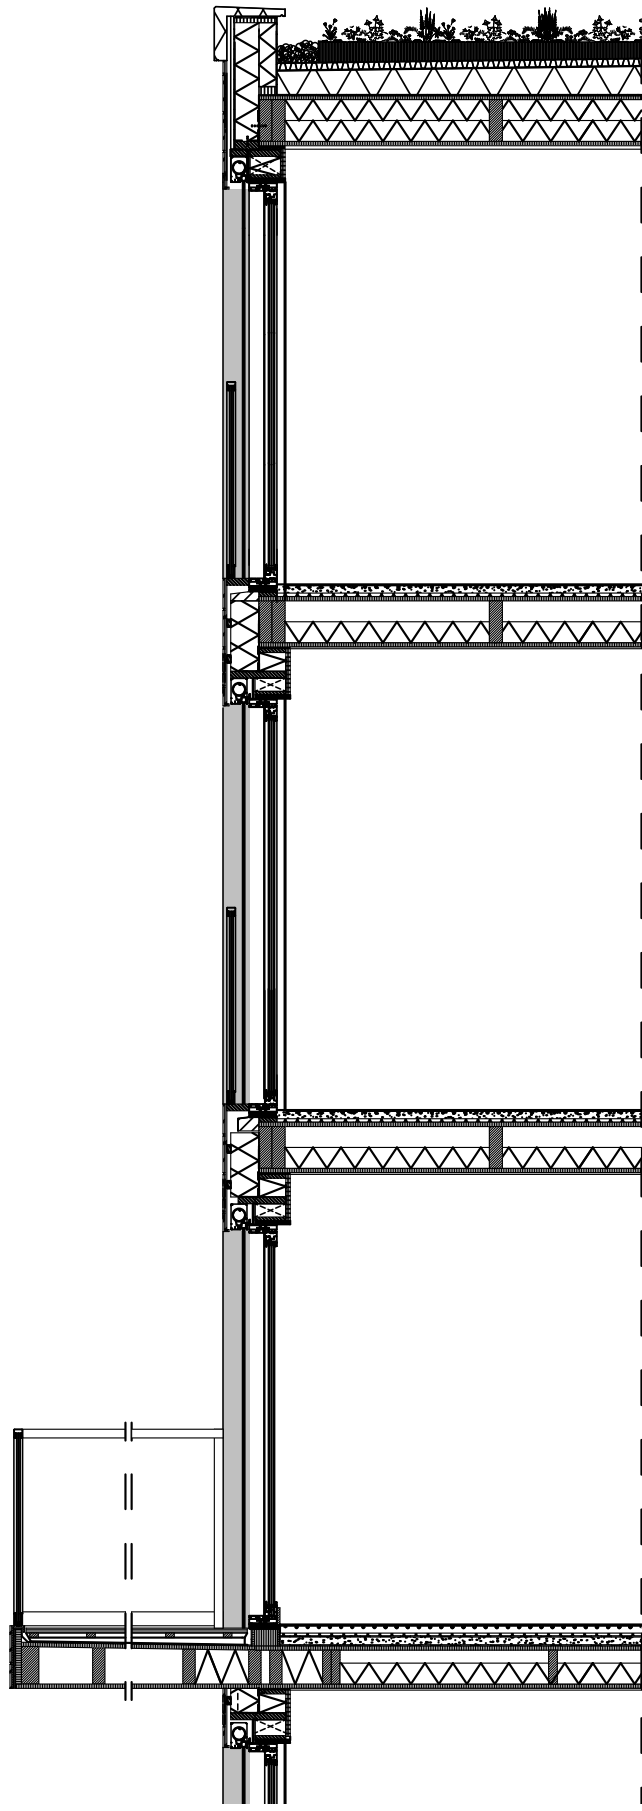

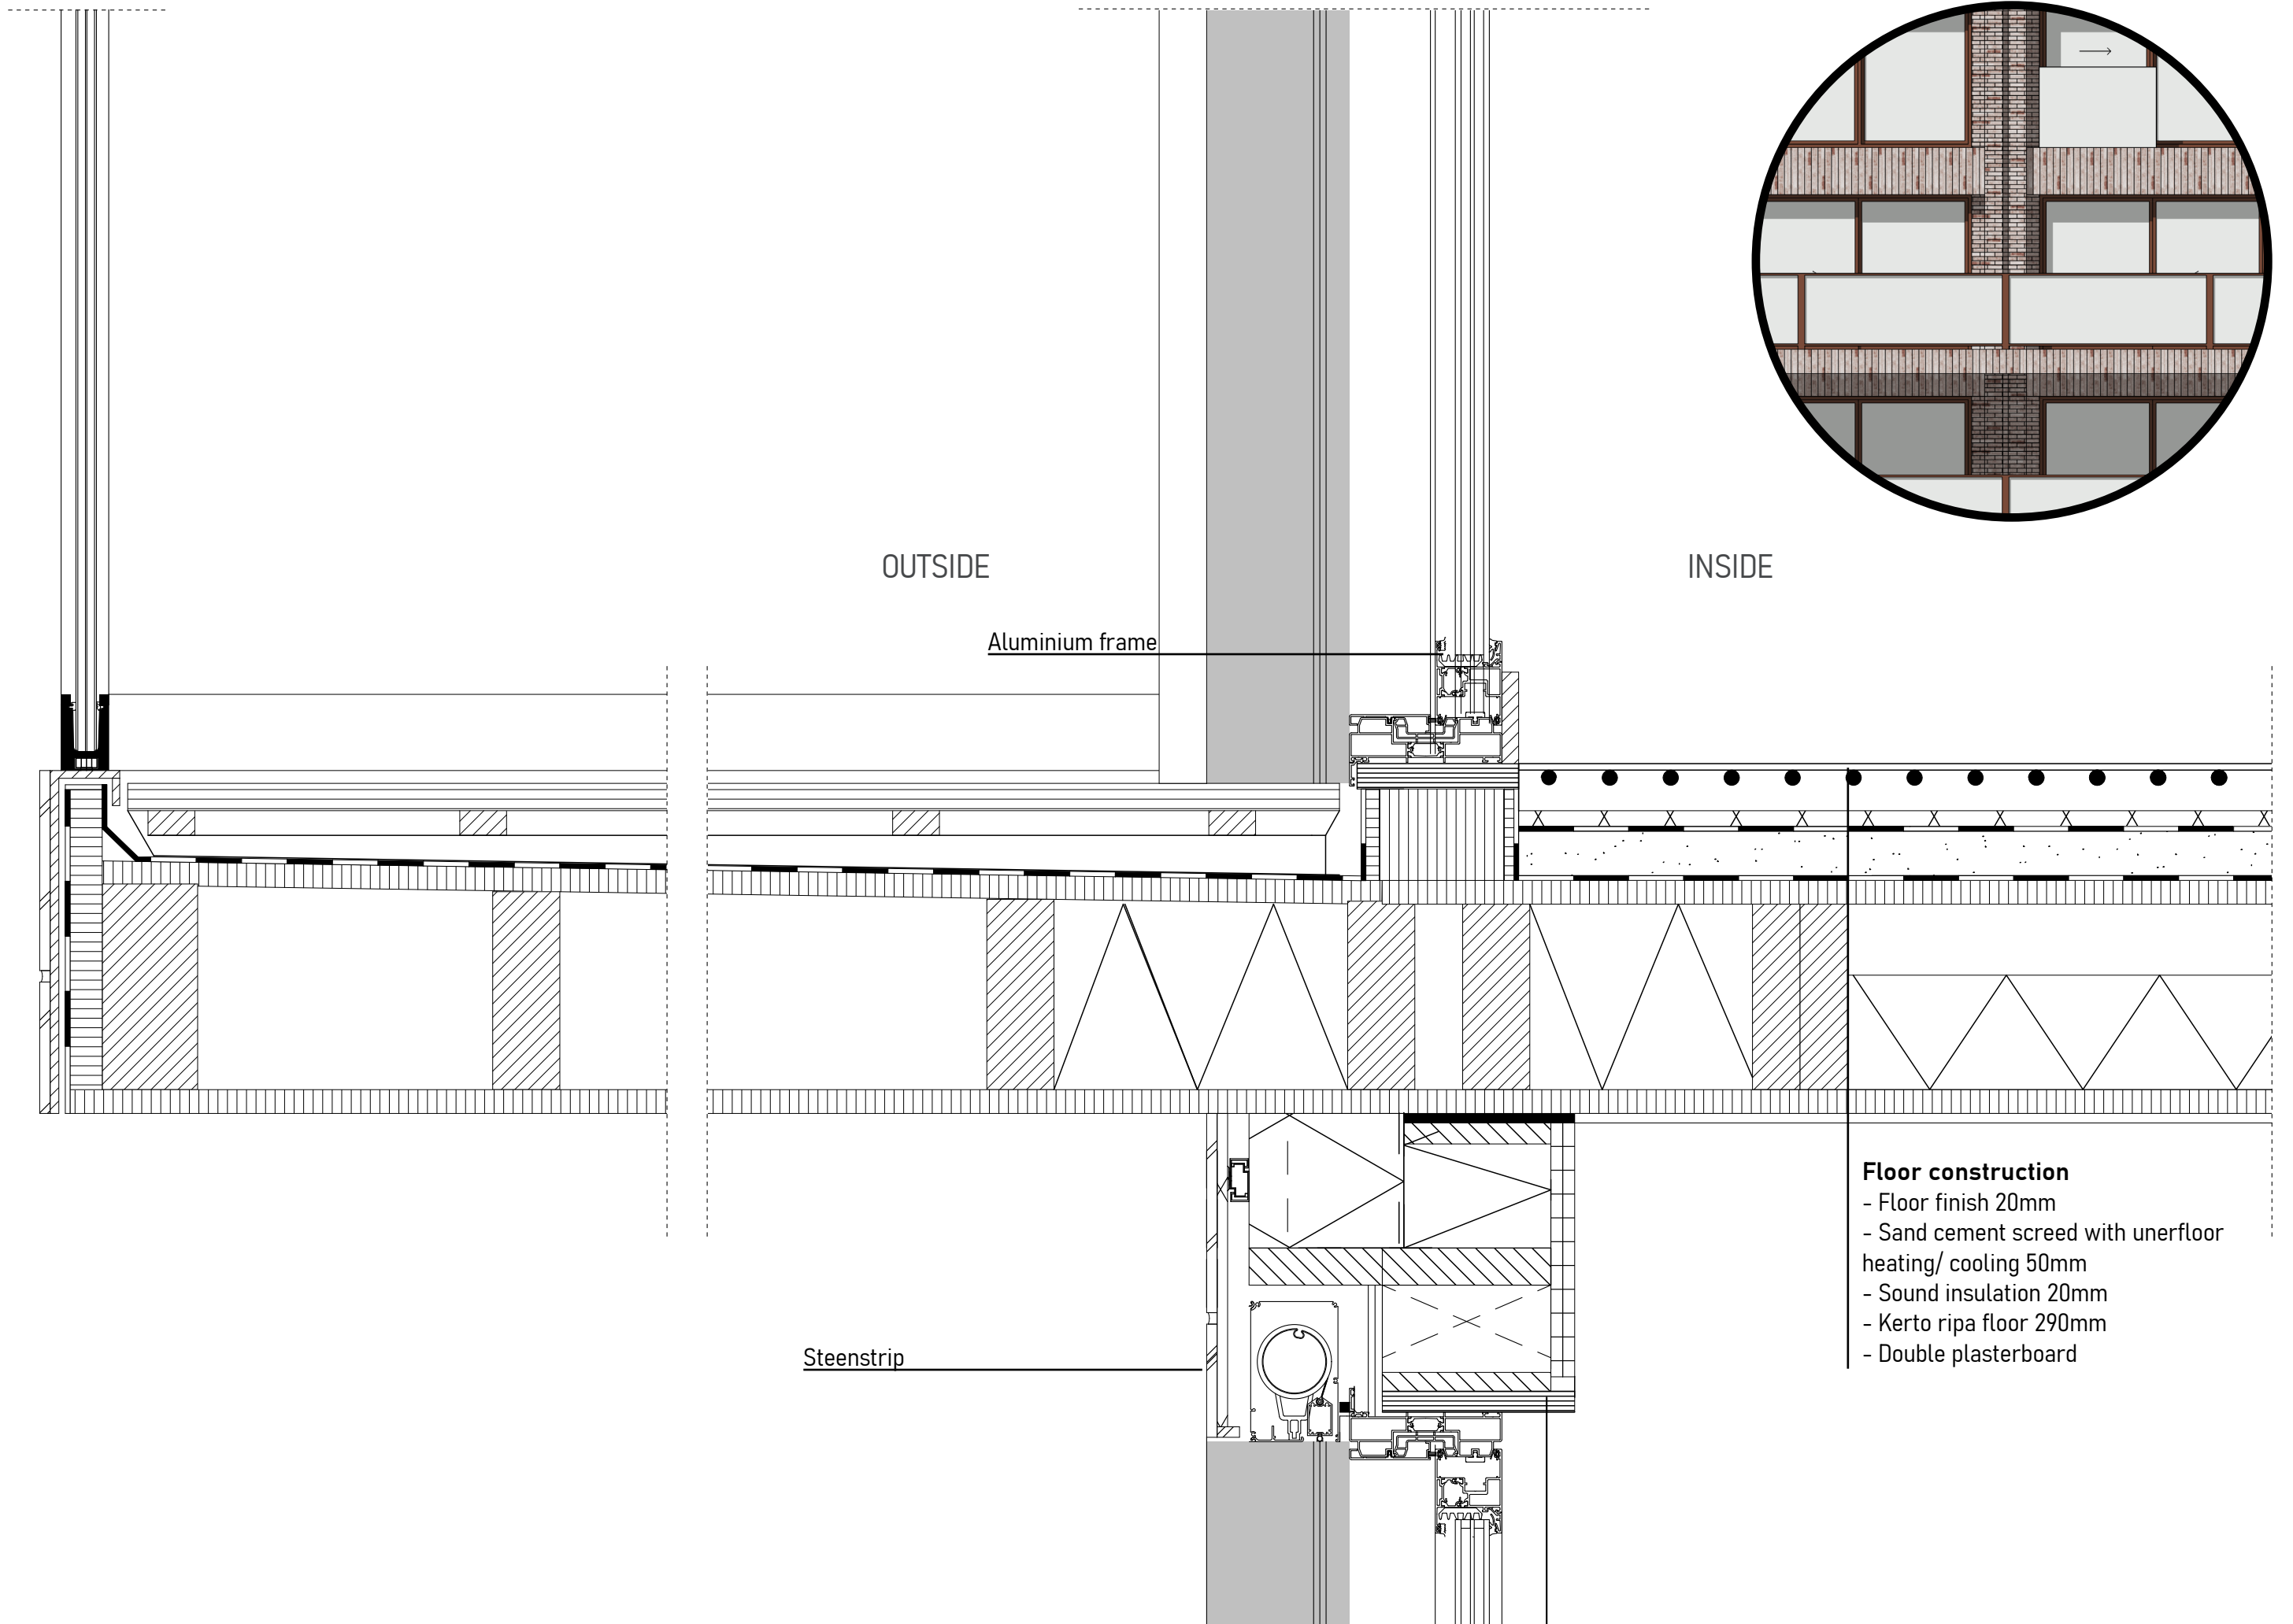

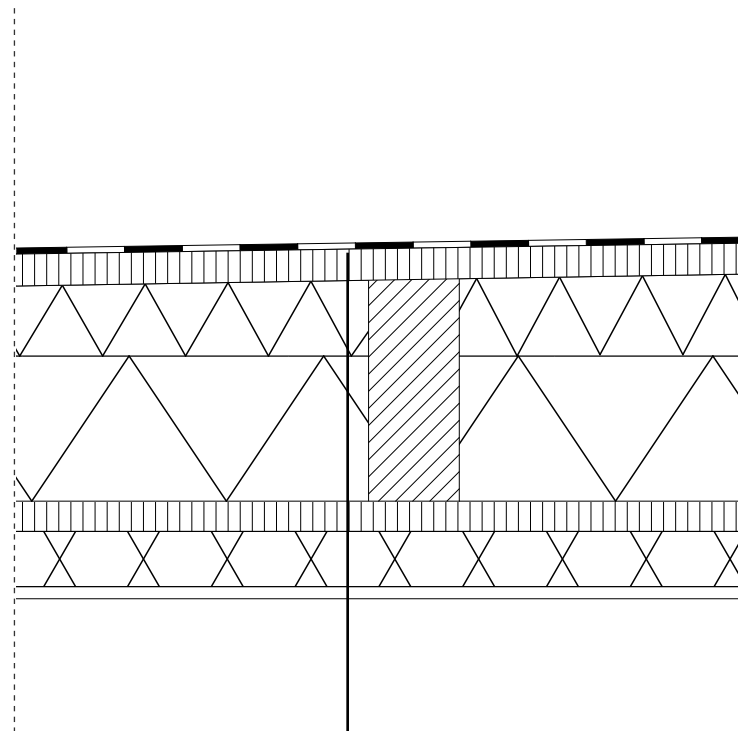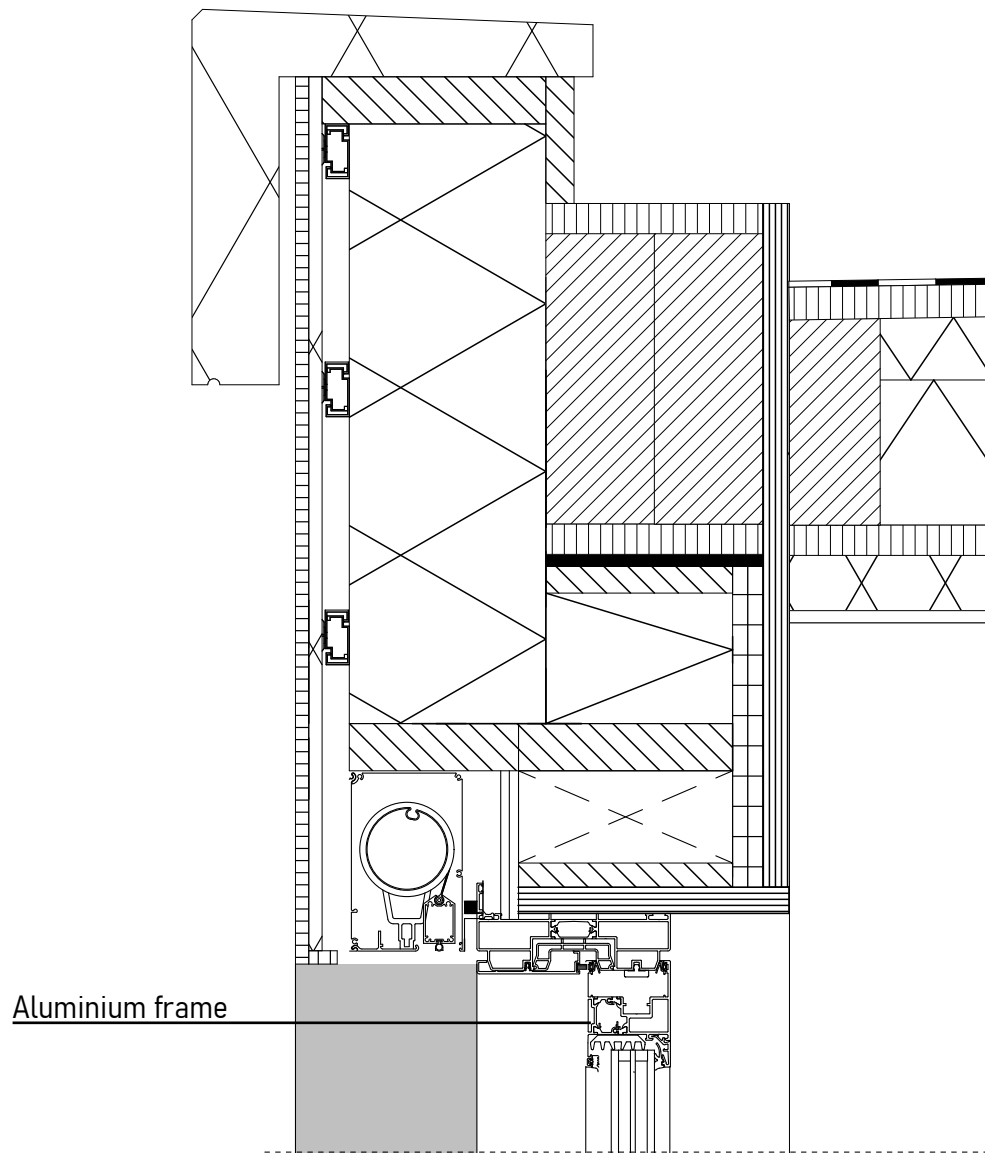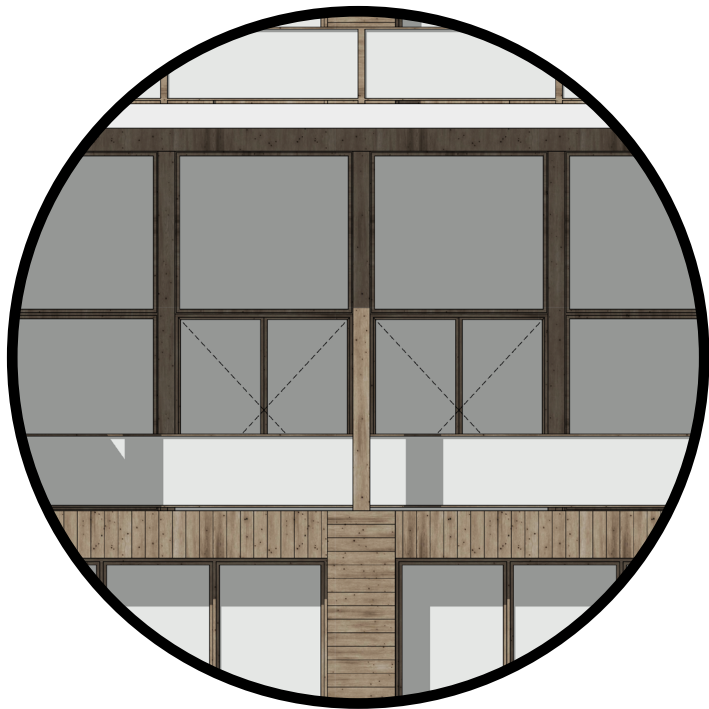

- Roof construction**
- bitumen 2mm
 - insulation
 - Kerto ripa floor 290mm
 - Sound insulation 70mm
 - plasterboard

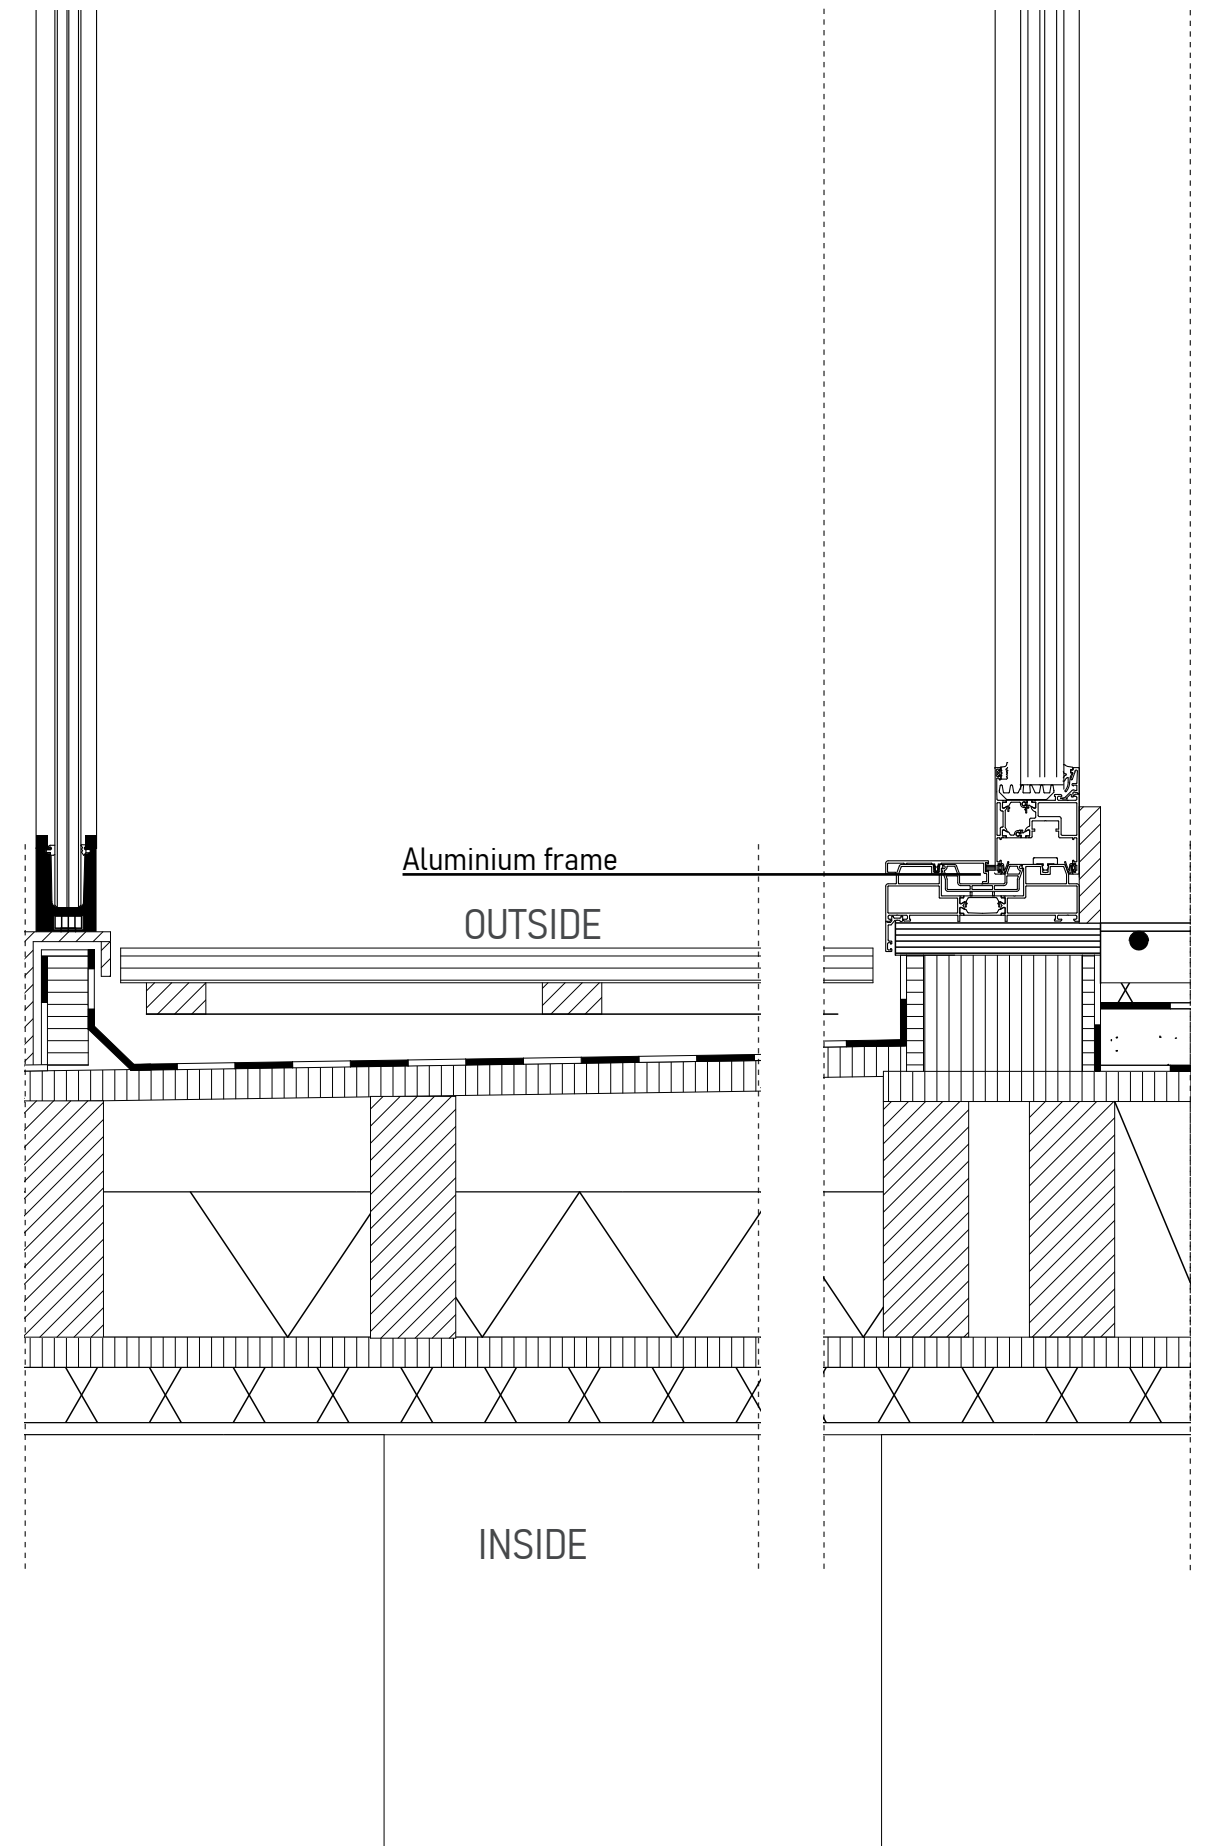


Steenstrip


Aluminium frame

Roof construction

- Sedum
- Substrate 150
- Filter 2mm
- Drainage 90mm
- Water saving 2mm
- Roofstock roofing 2mm
- insulation
- Kerto ripa floor 290mm
- Sound insulation 70mm
- plasterboard

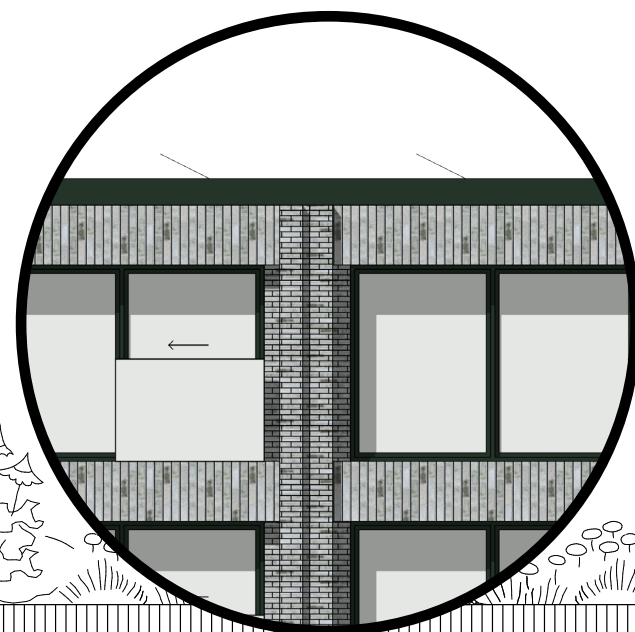




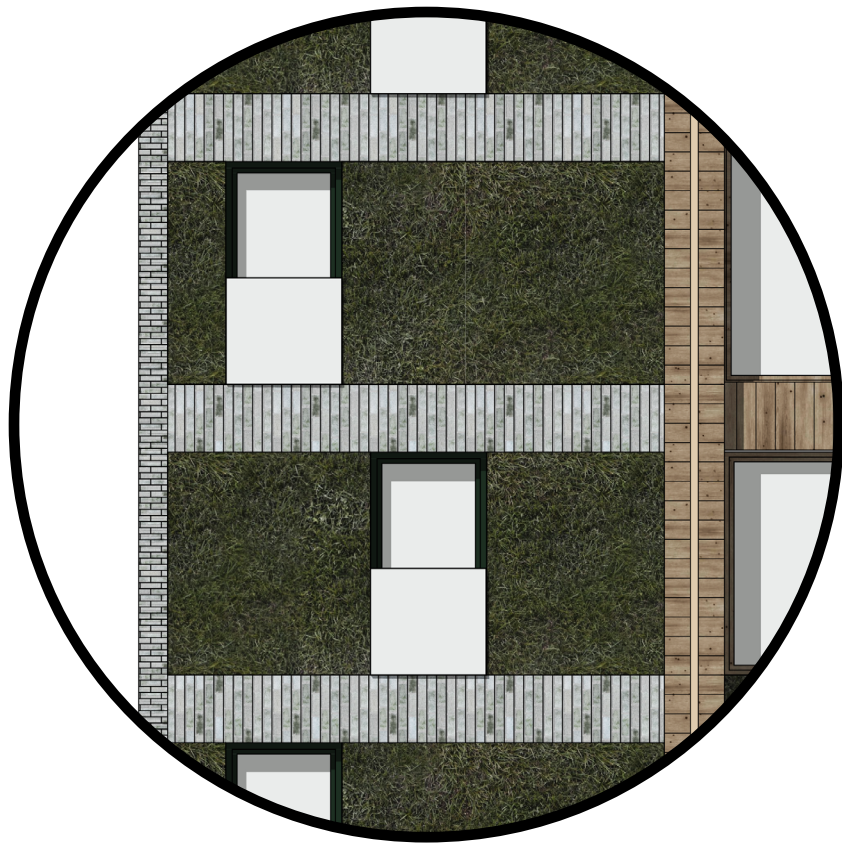

Greenwall

- Greenwall elements
- RVS construction
- Omega profile
- Cement facade plate

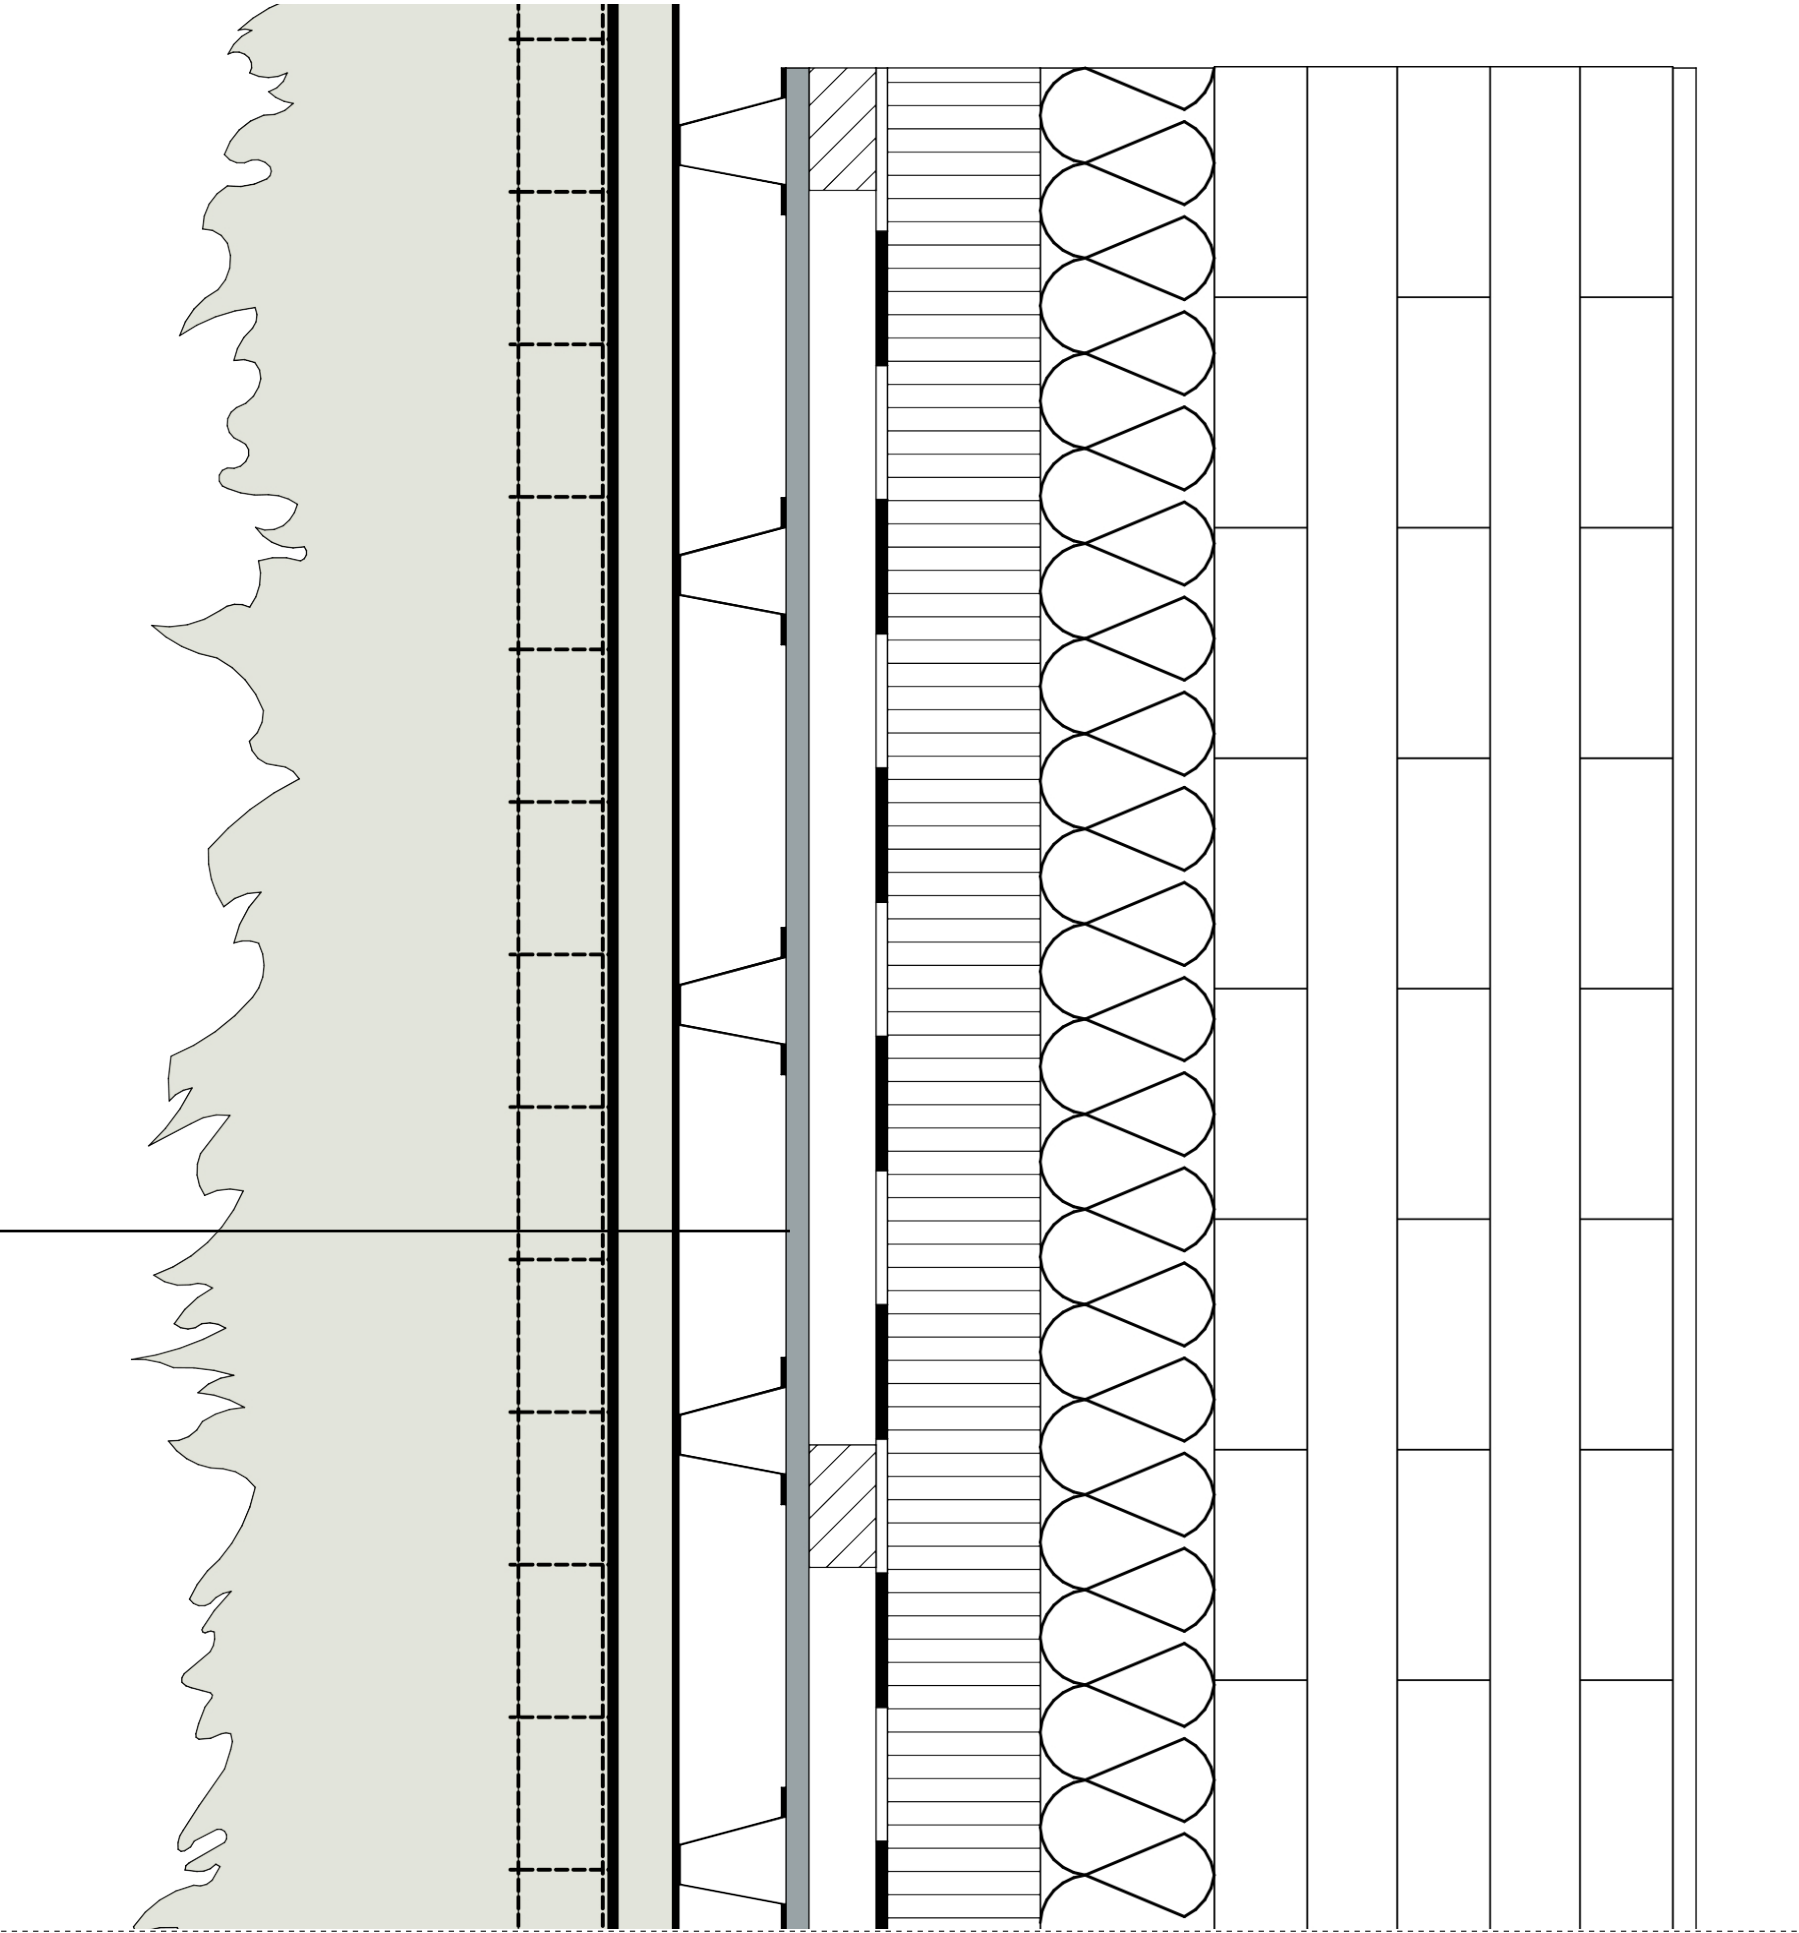

LOAD BEARING CORE


CLT LOAD BEARING
WALLS

WOODEN COLUMNS


5 x 6
GRID

KERTO RIPA
FLOORING WITH
INTEGRATED BEAMS

1ST & 2ND FLOOR

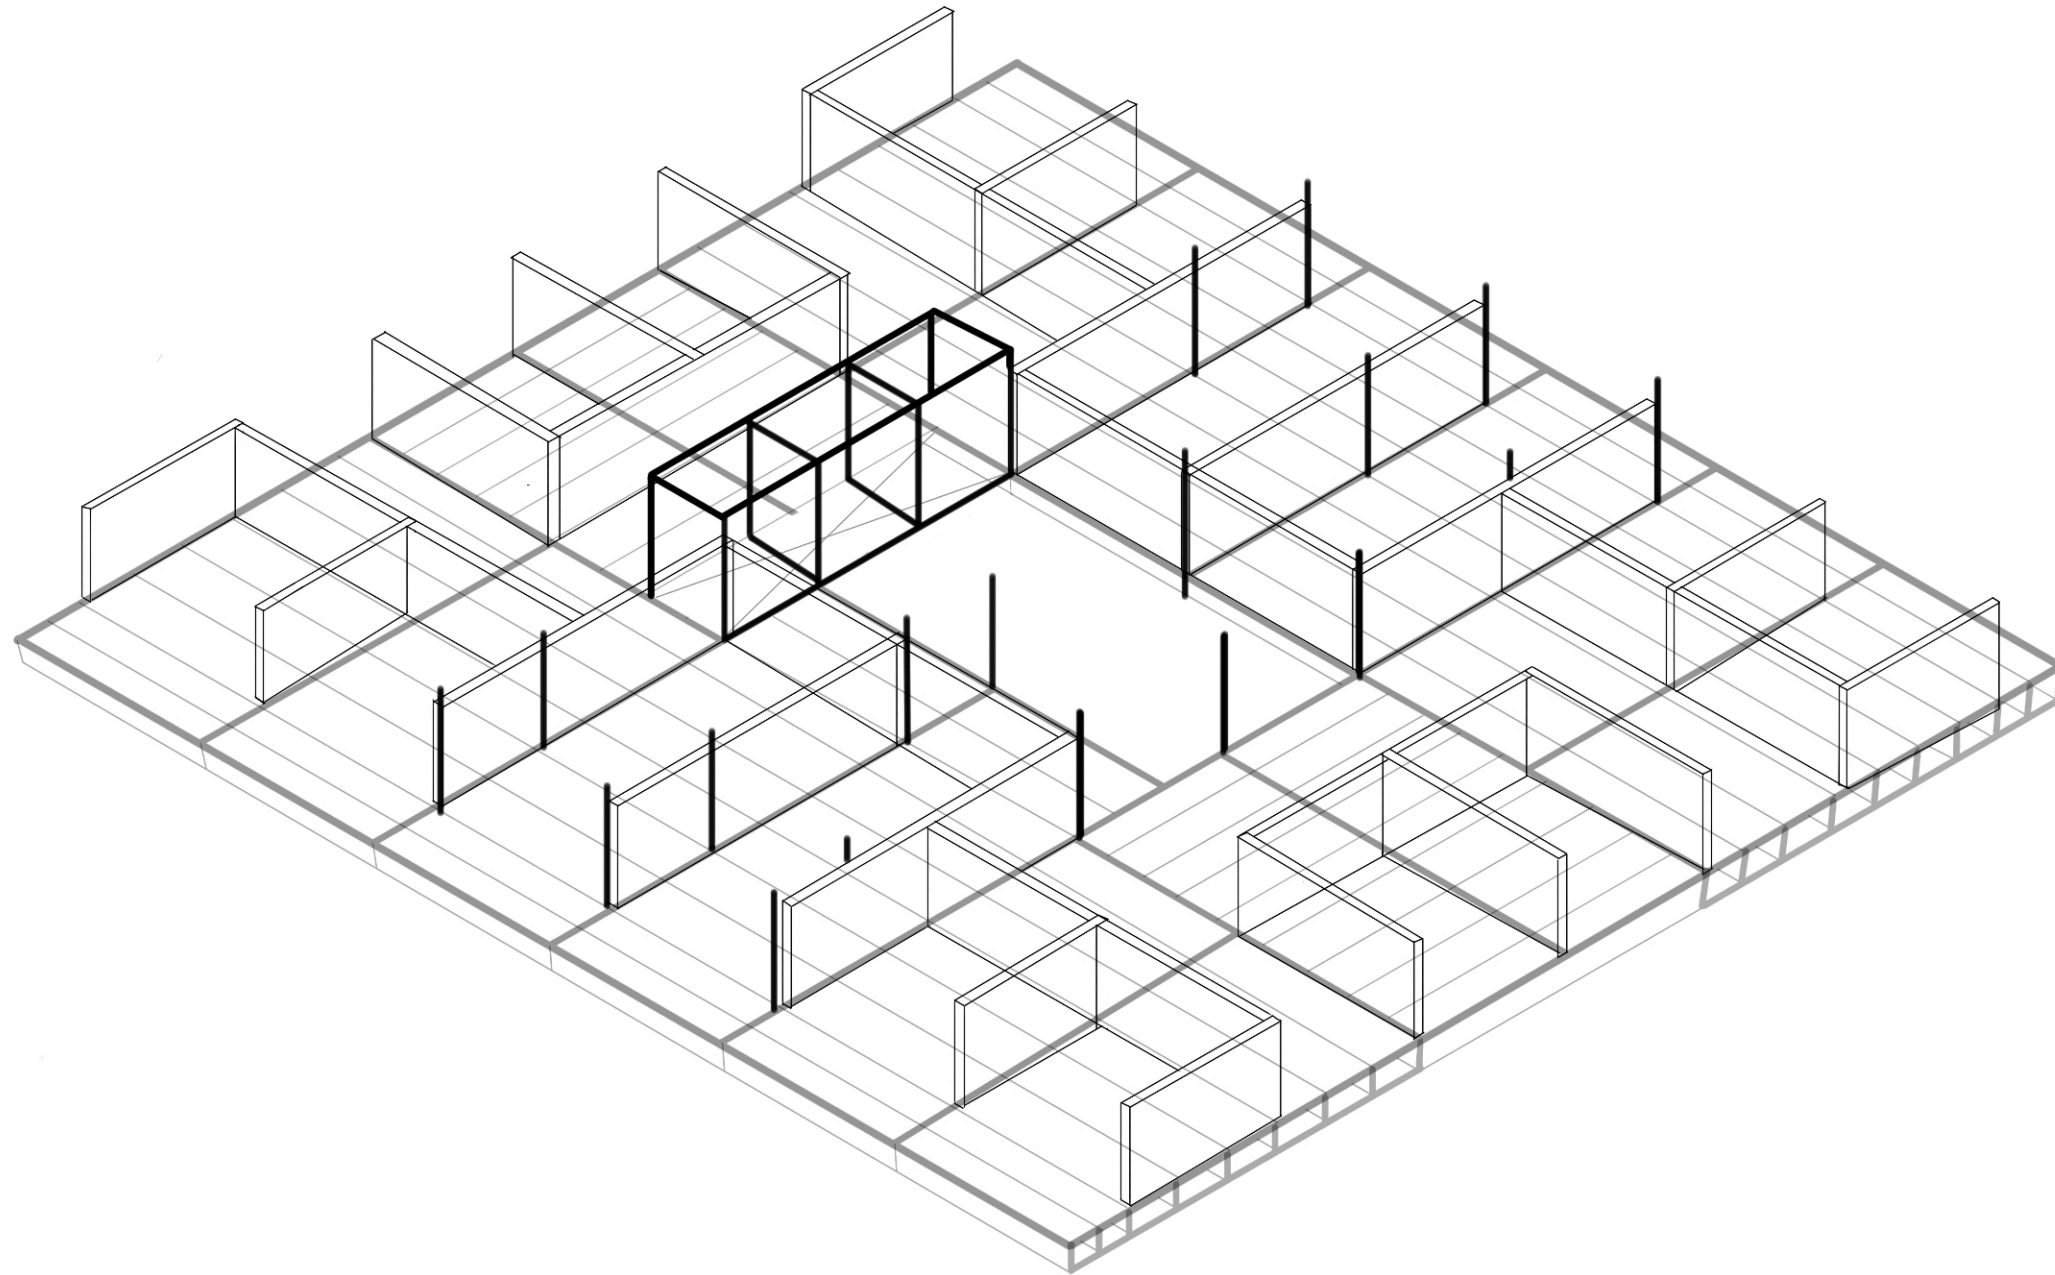

3RD FLOOR

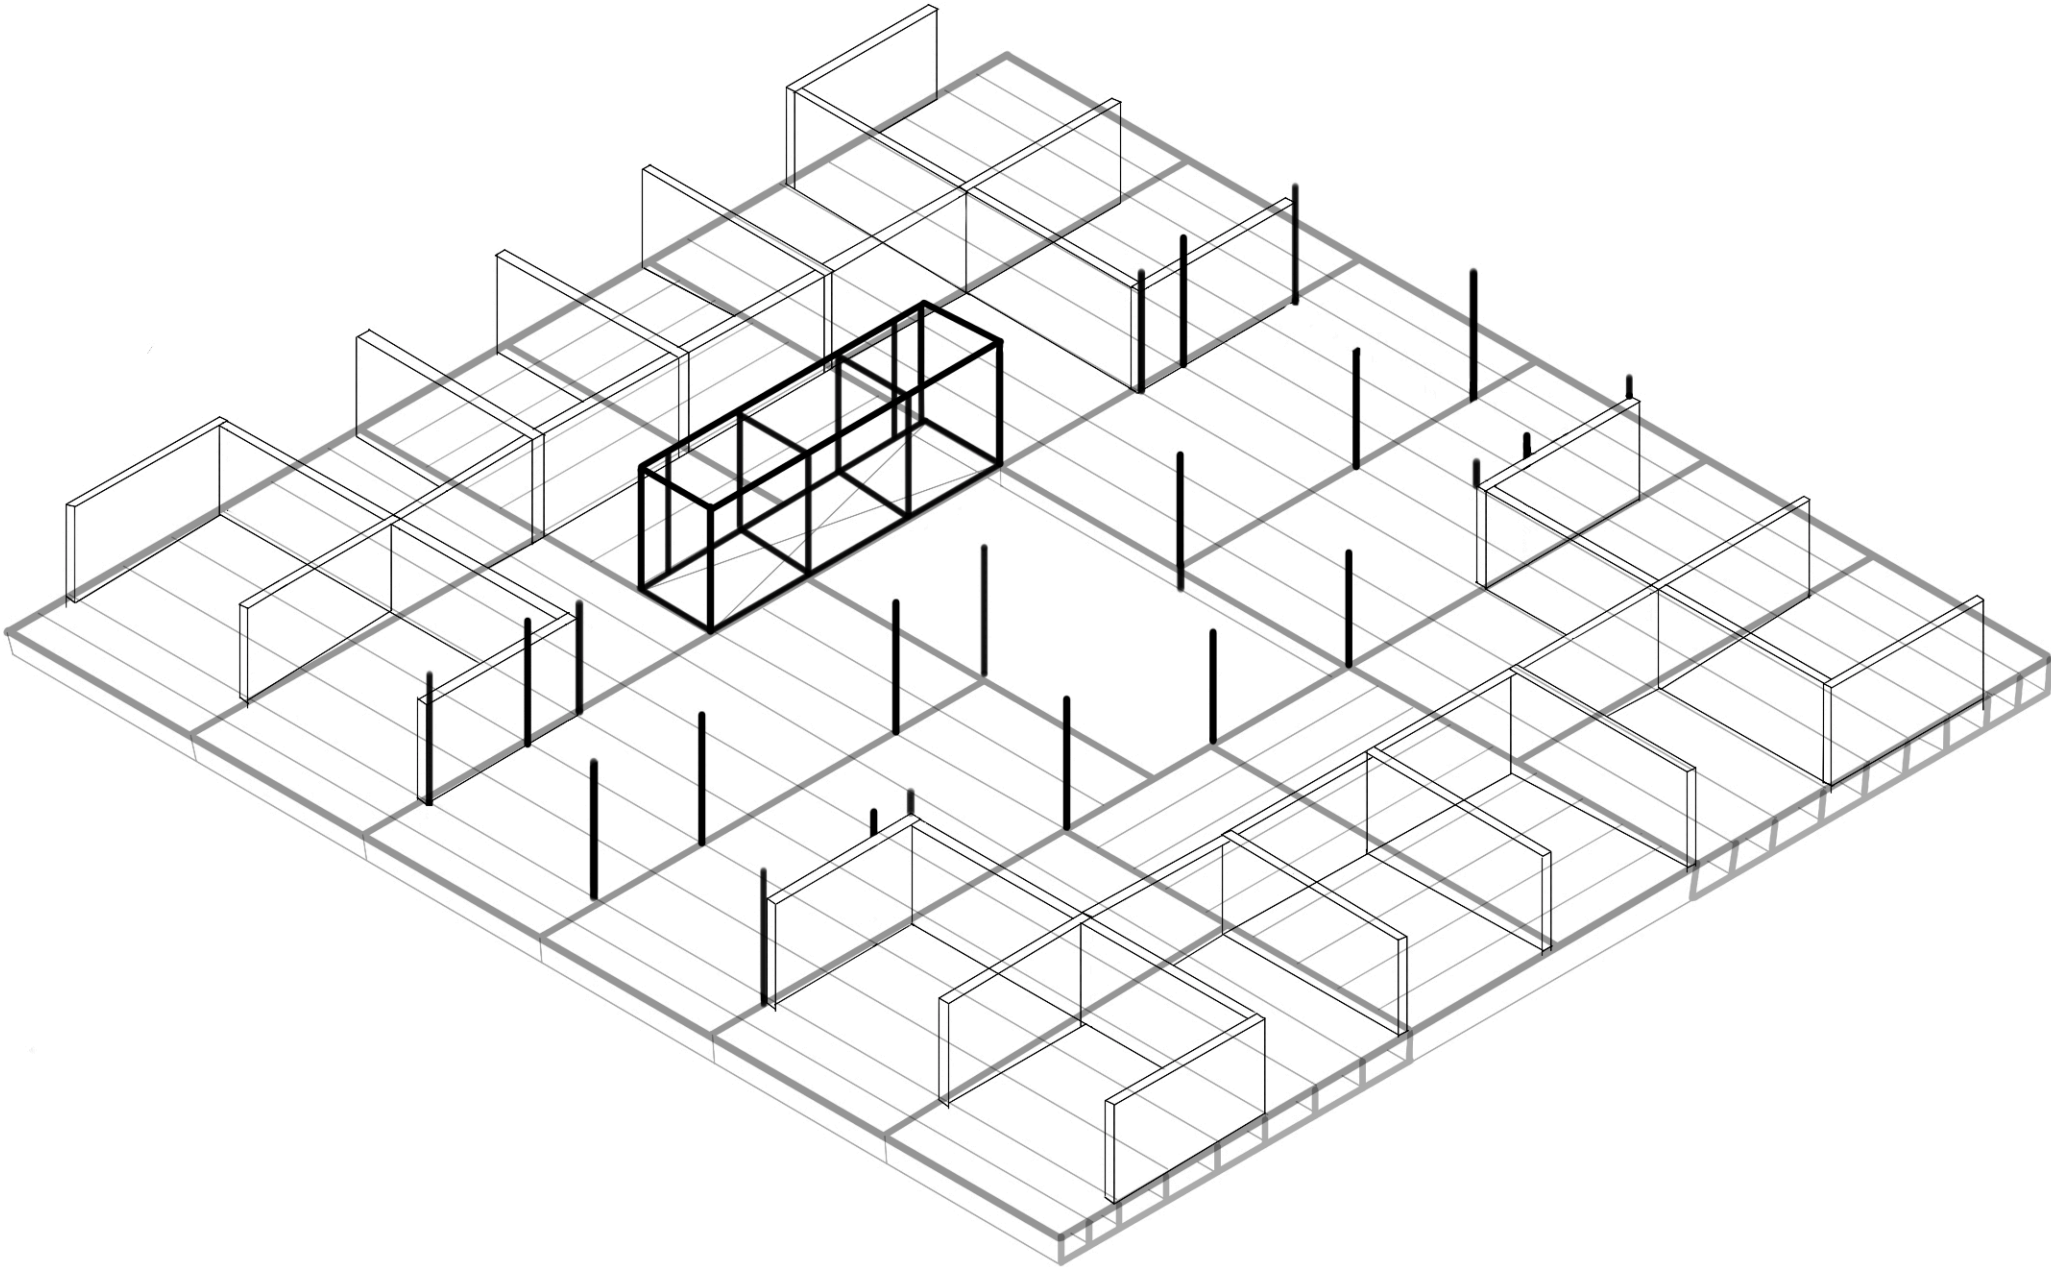

4RD FLOOR

