



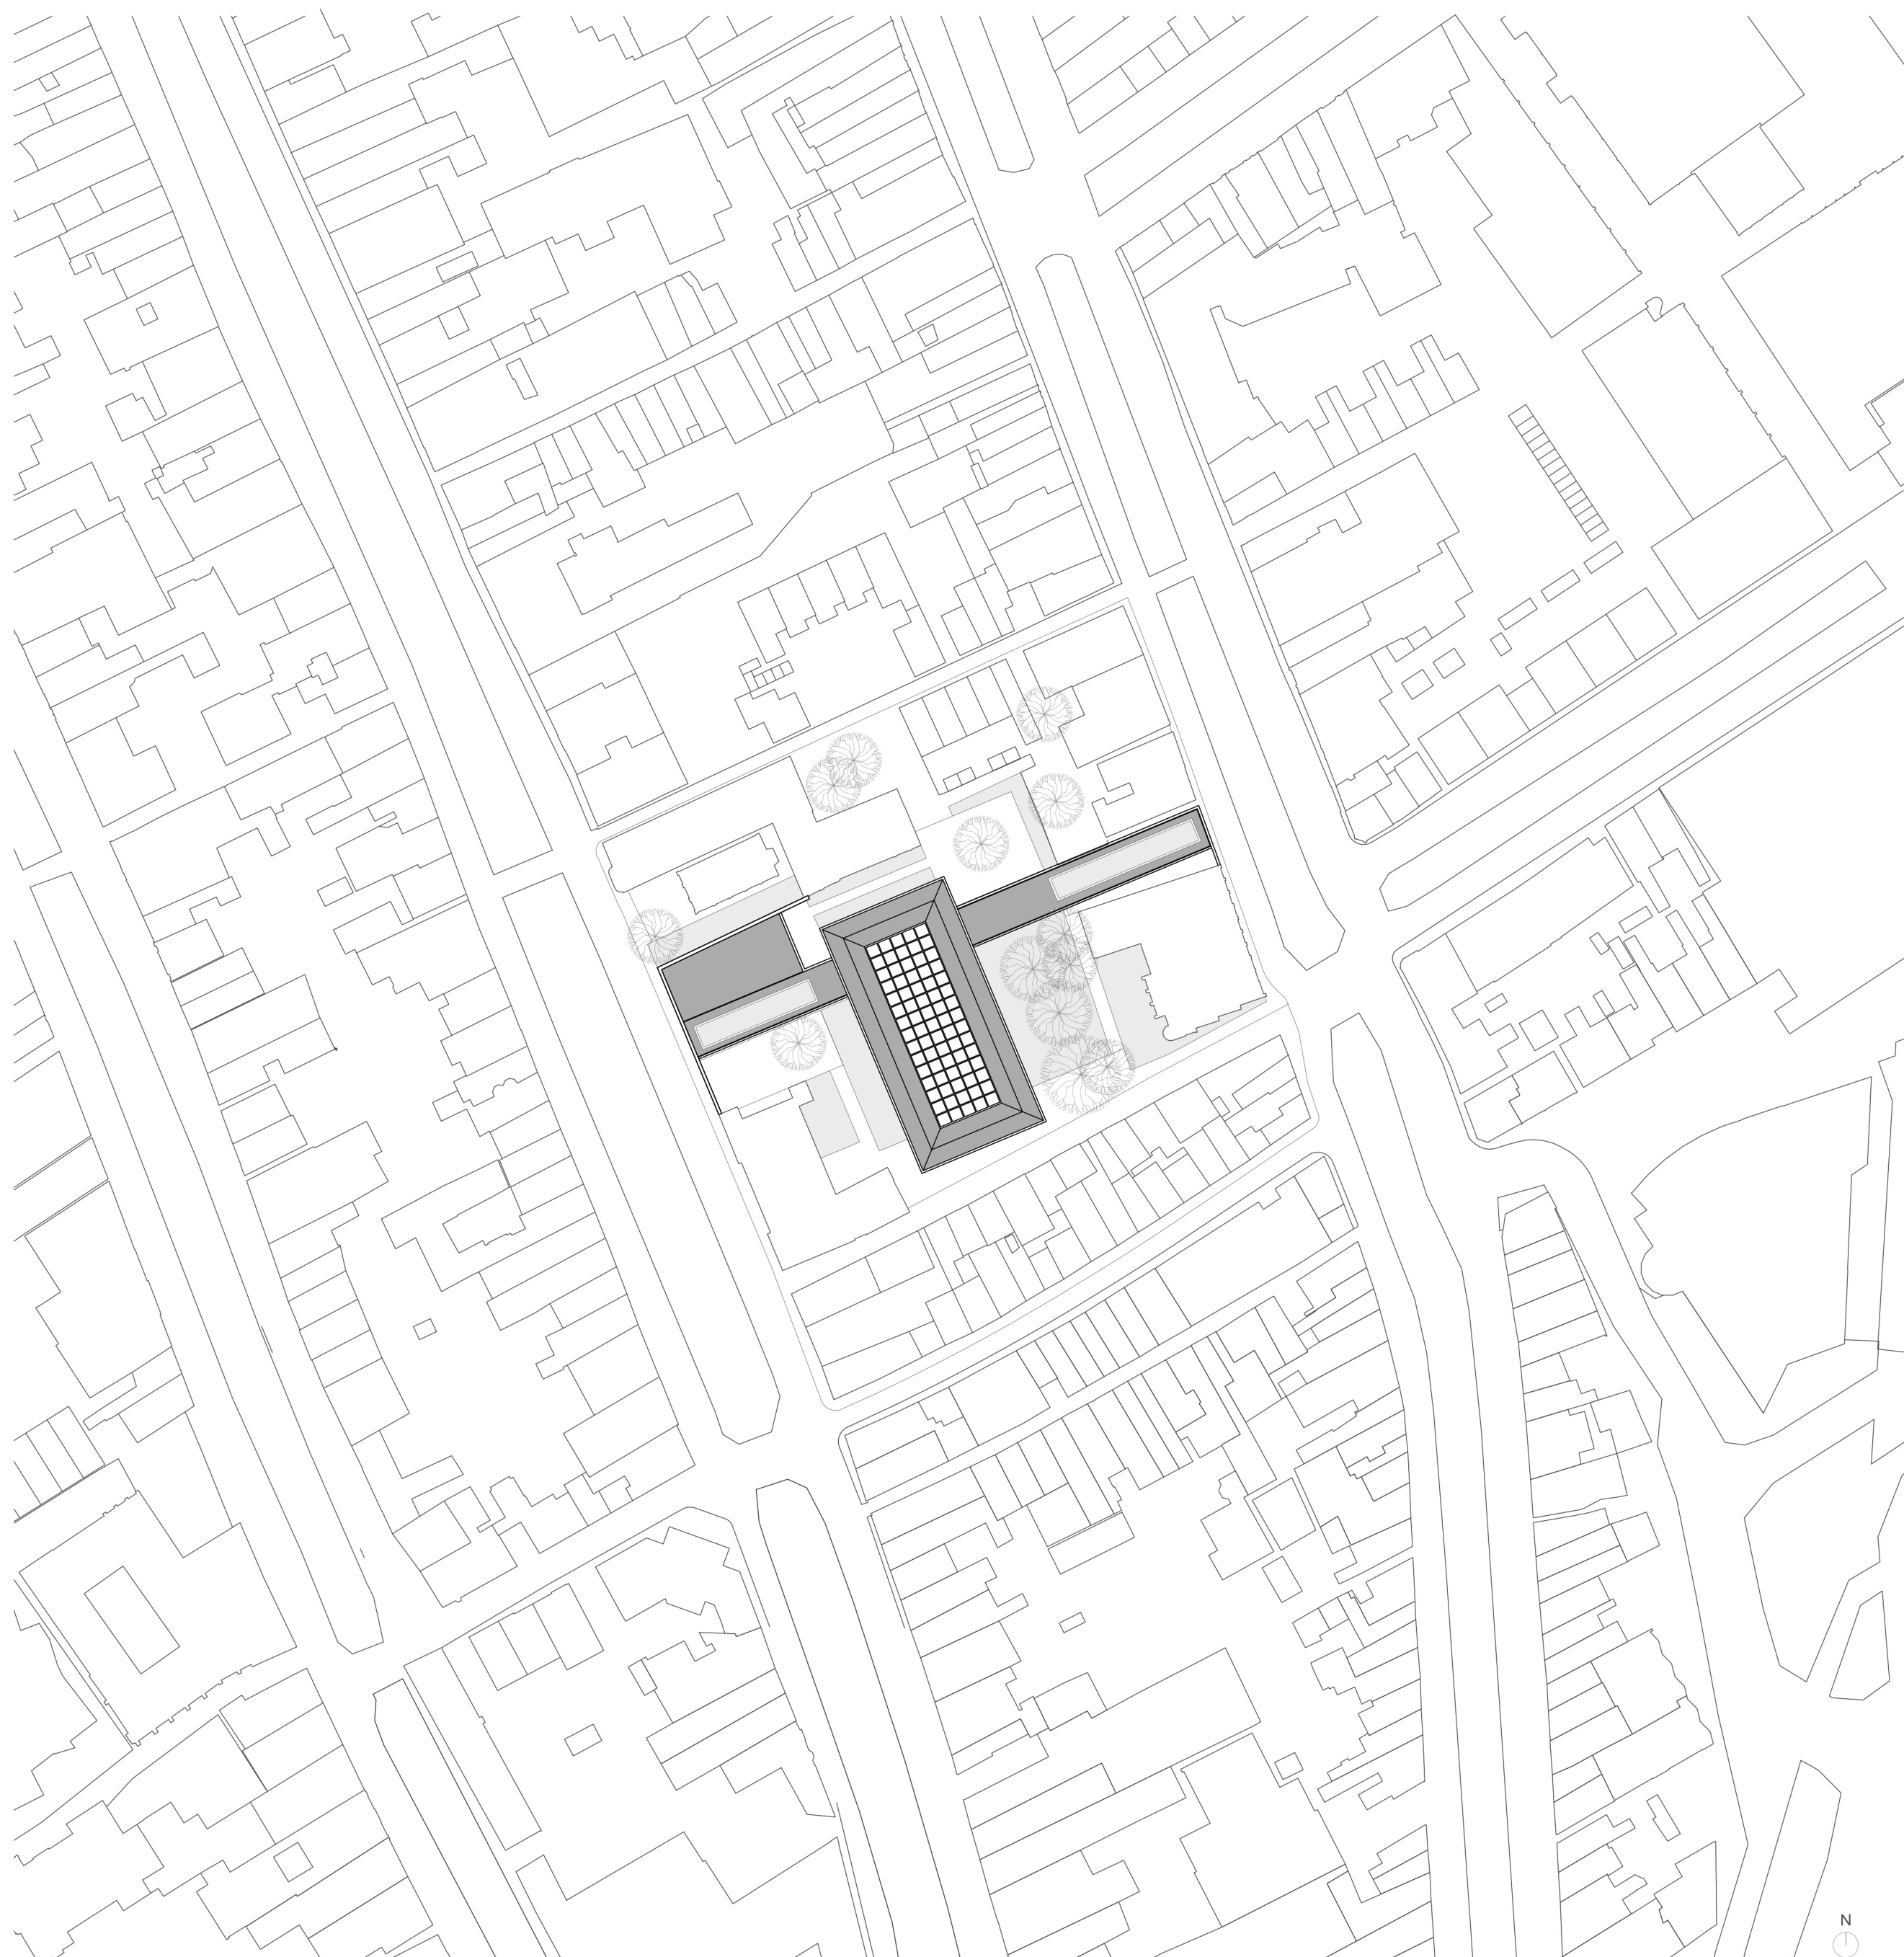


Site Plan 1:1000

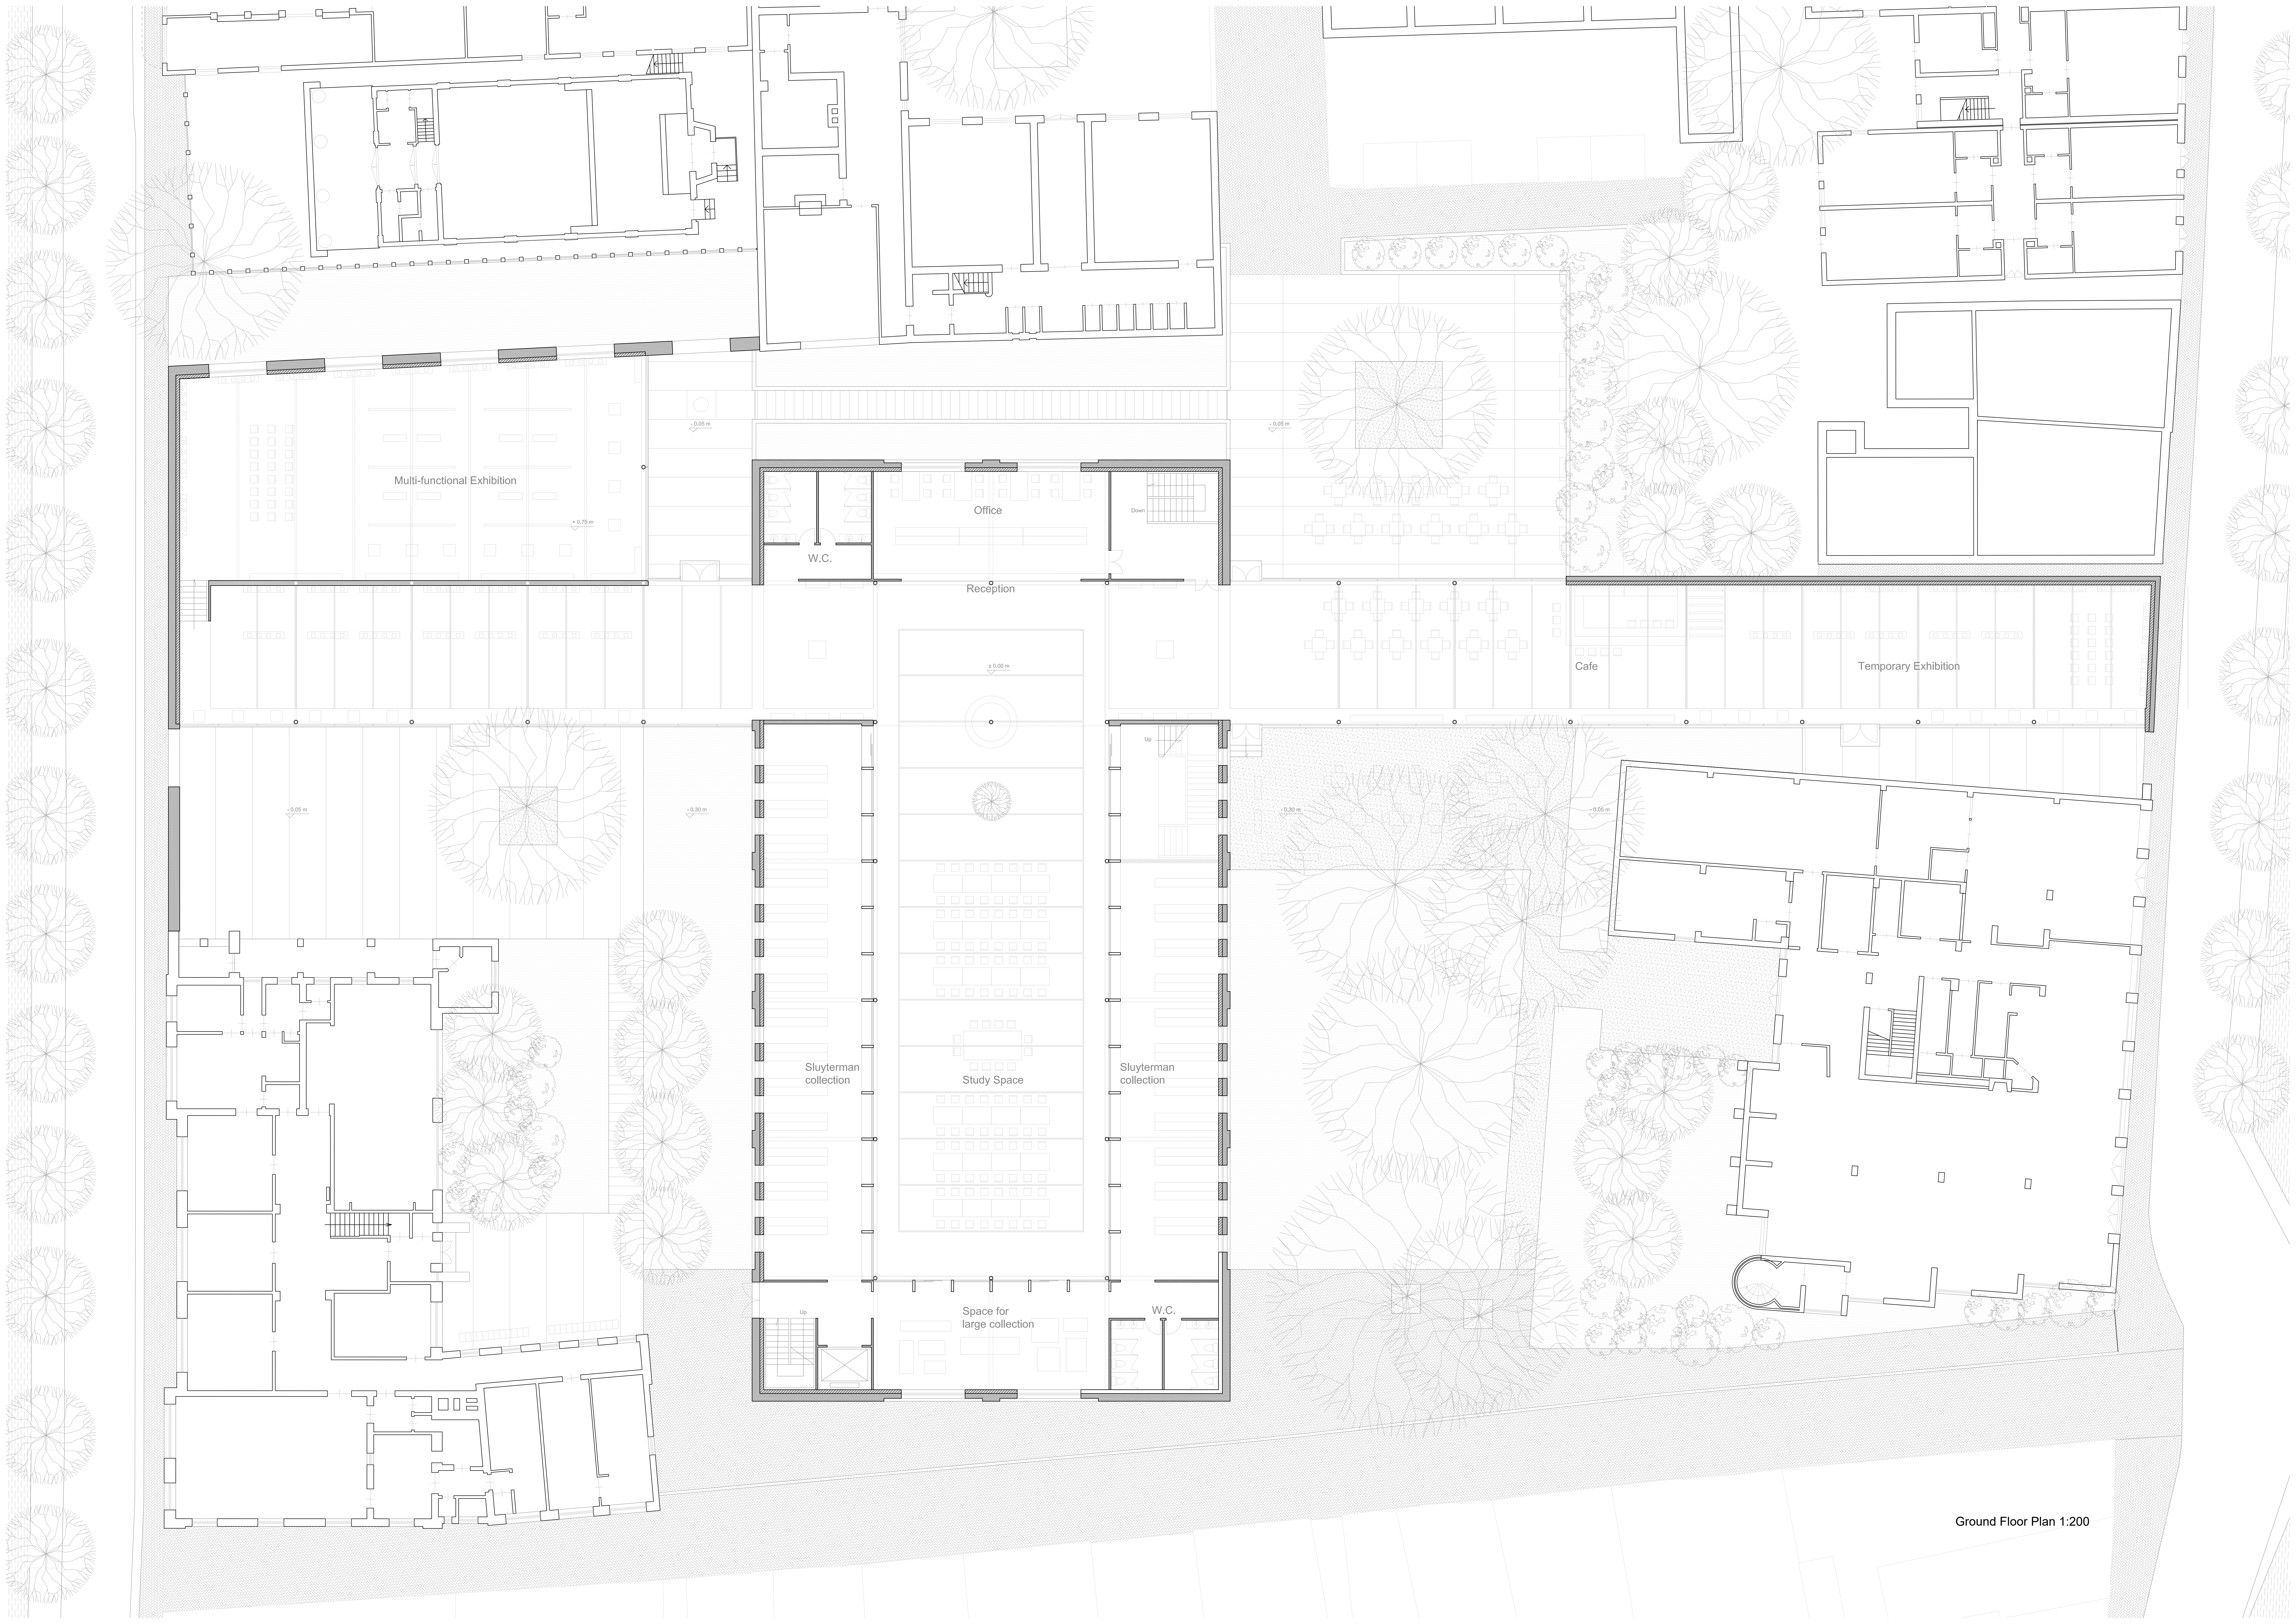










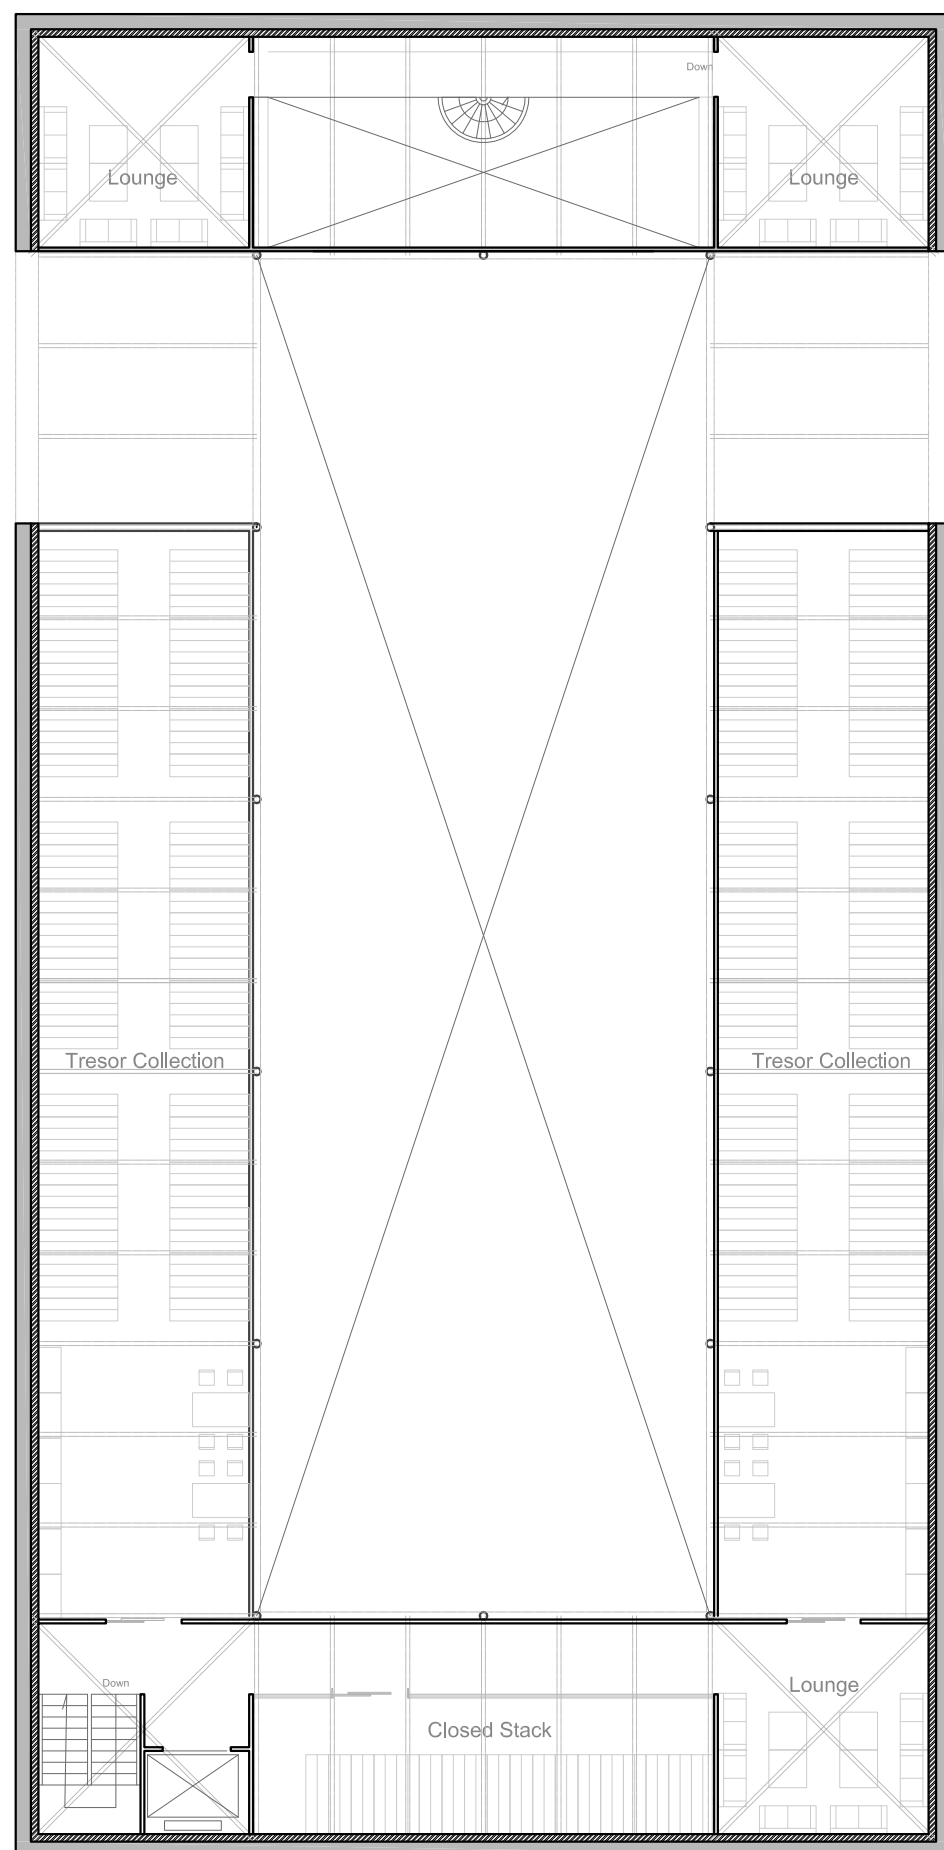


Second Floor Plan 1:200

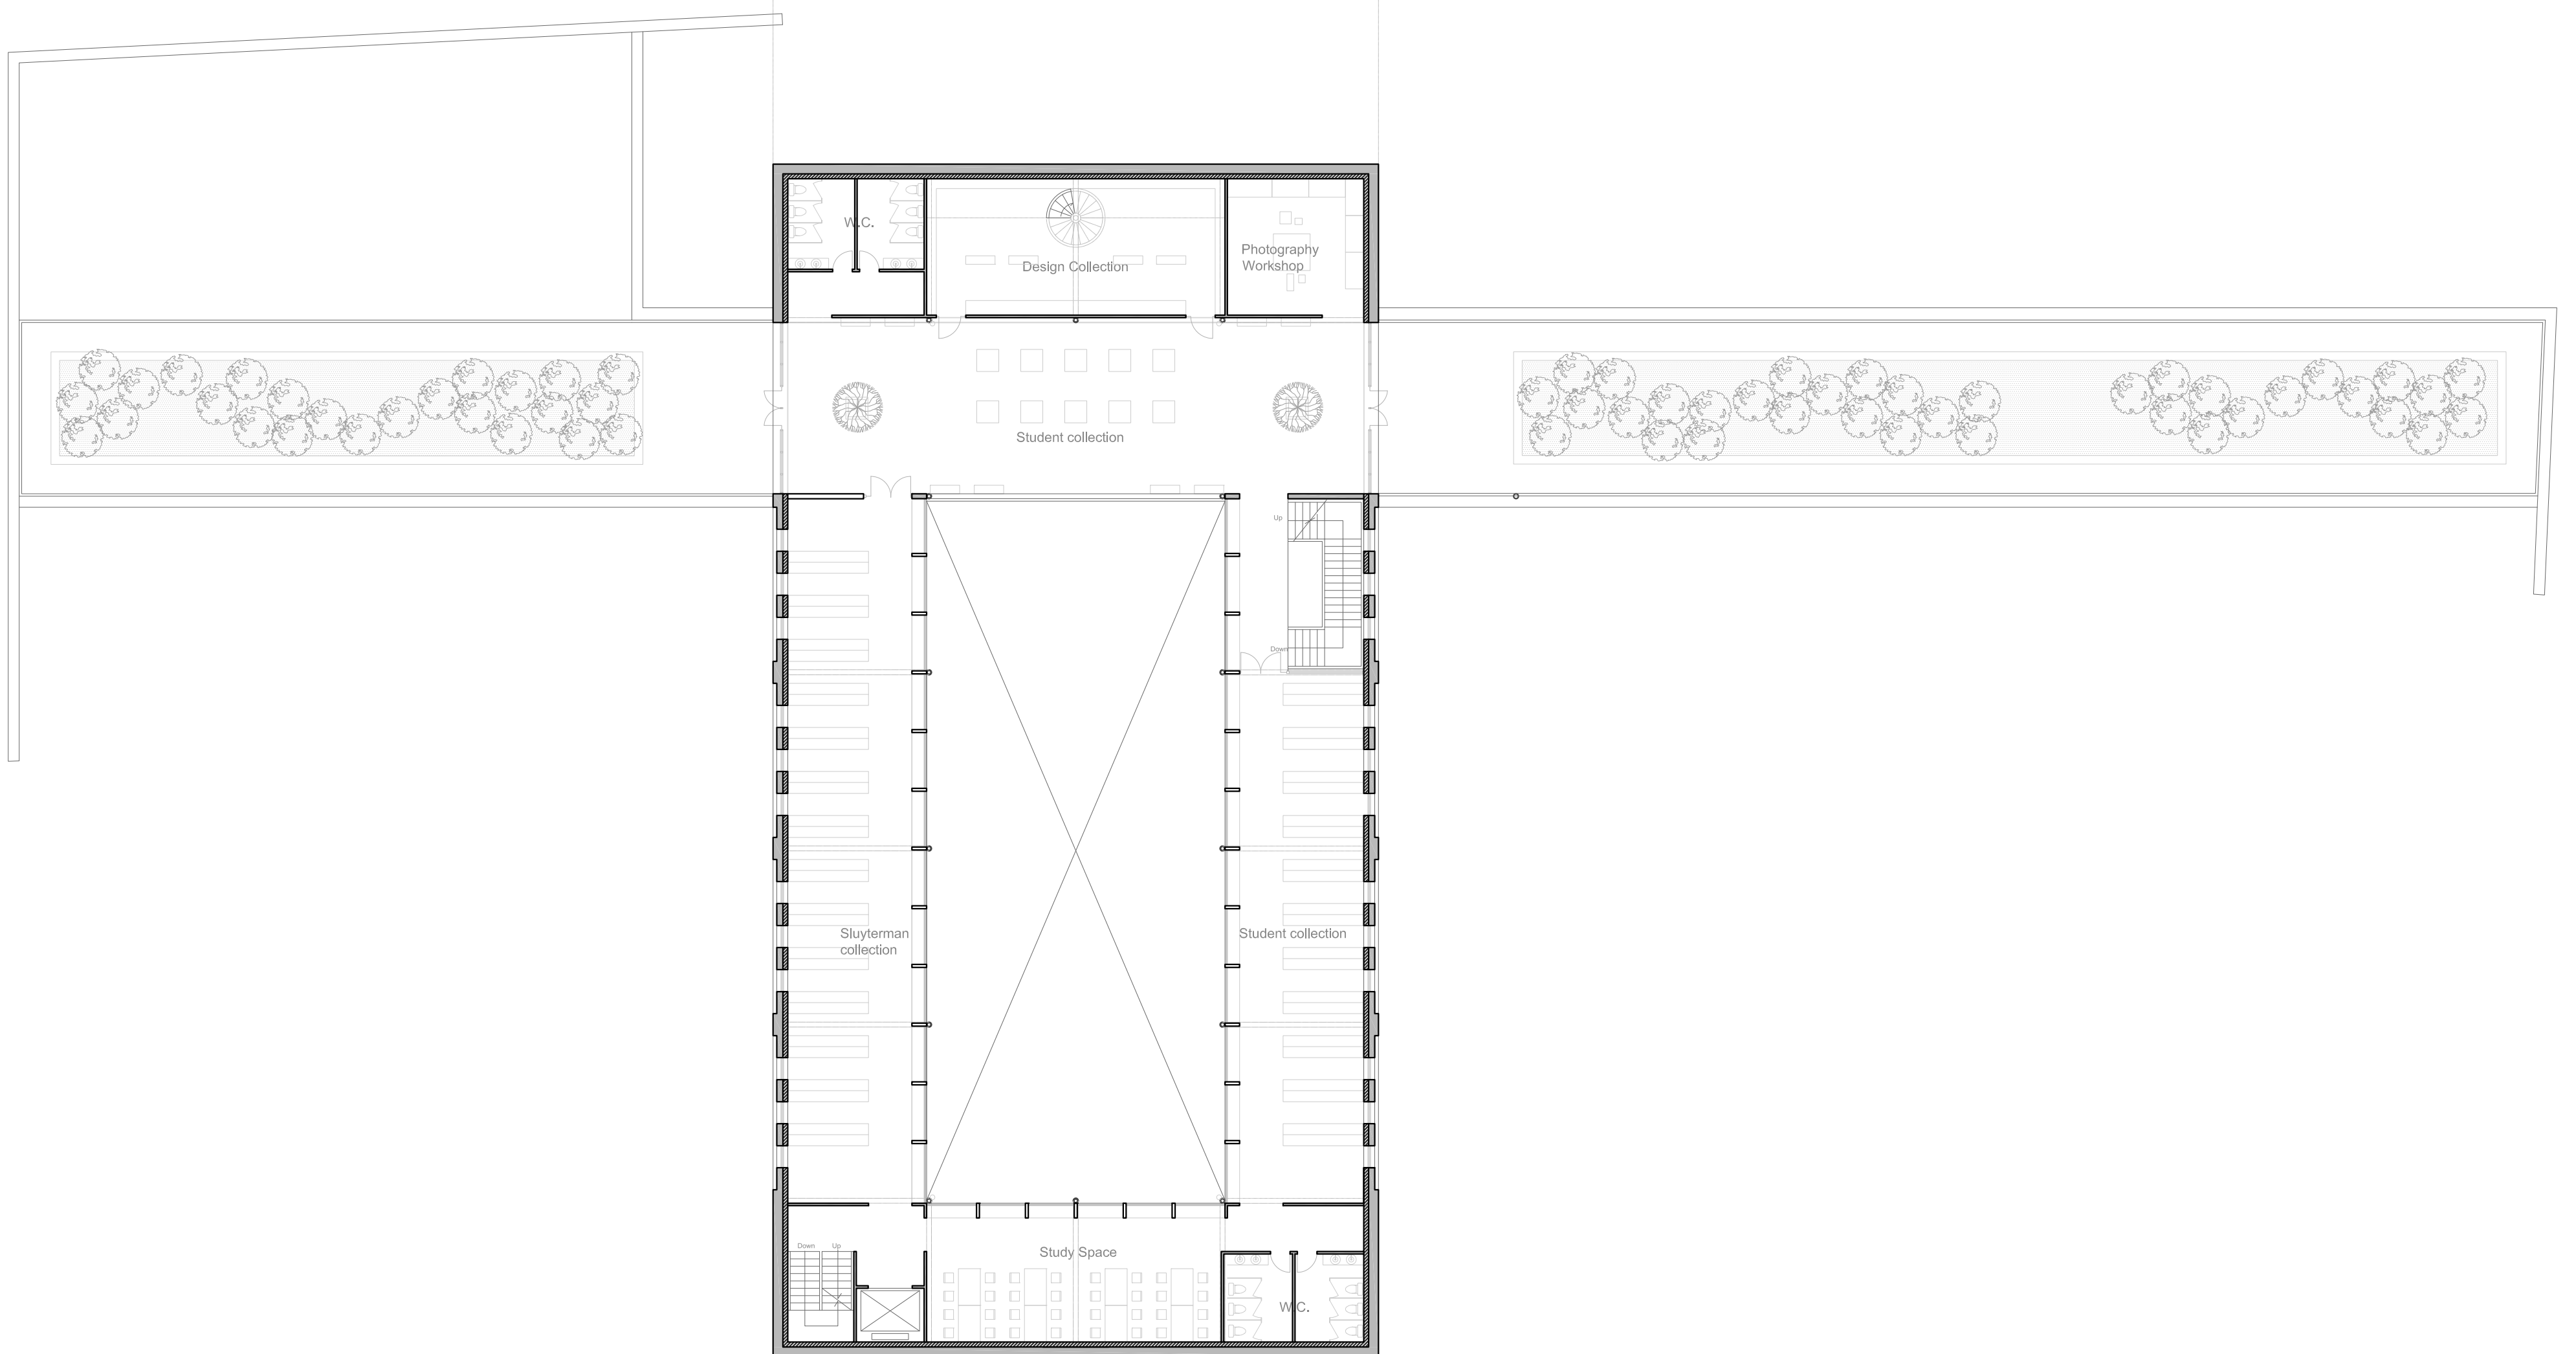


First Floor Plan 1:200




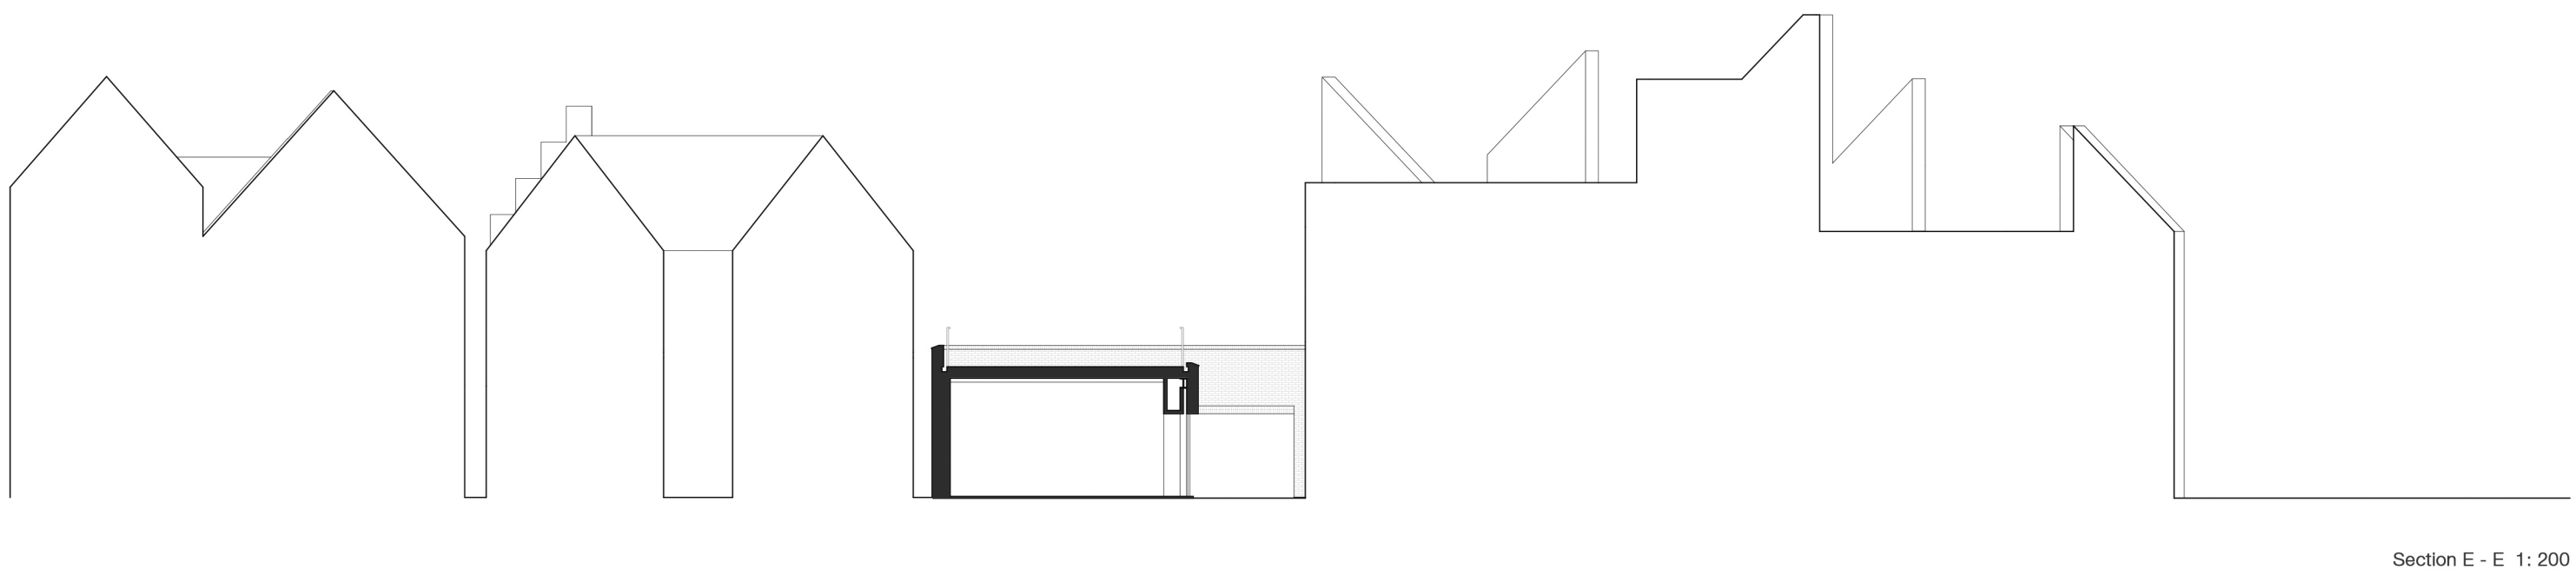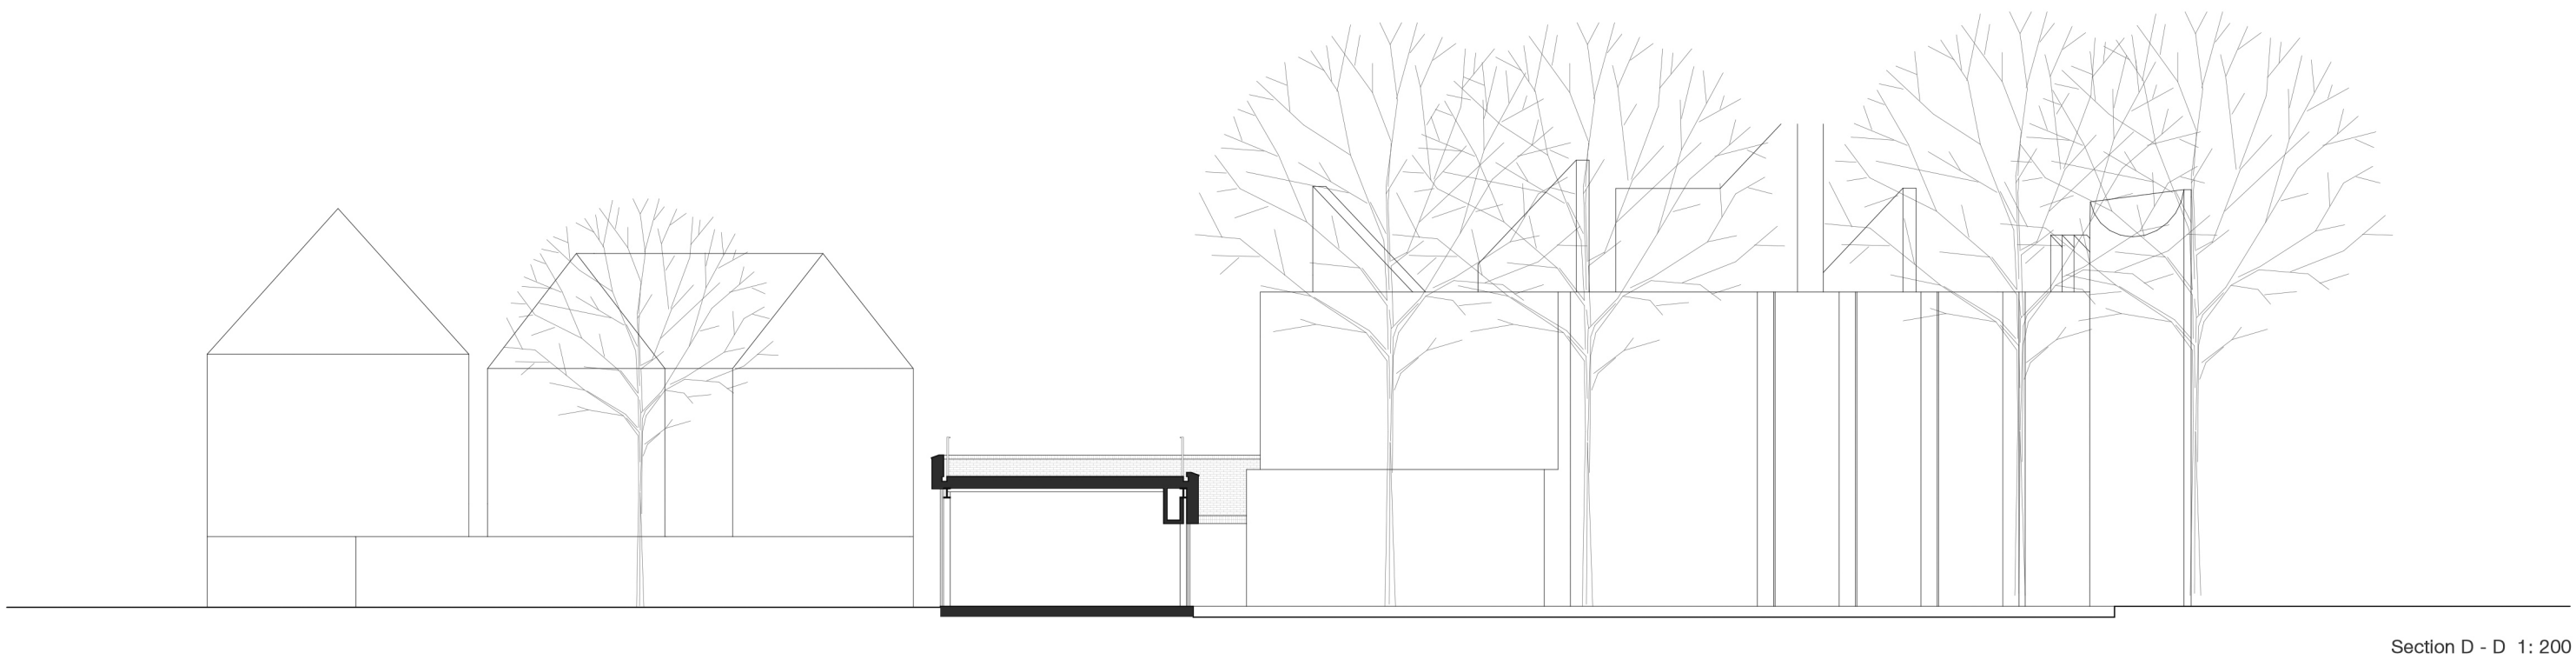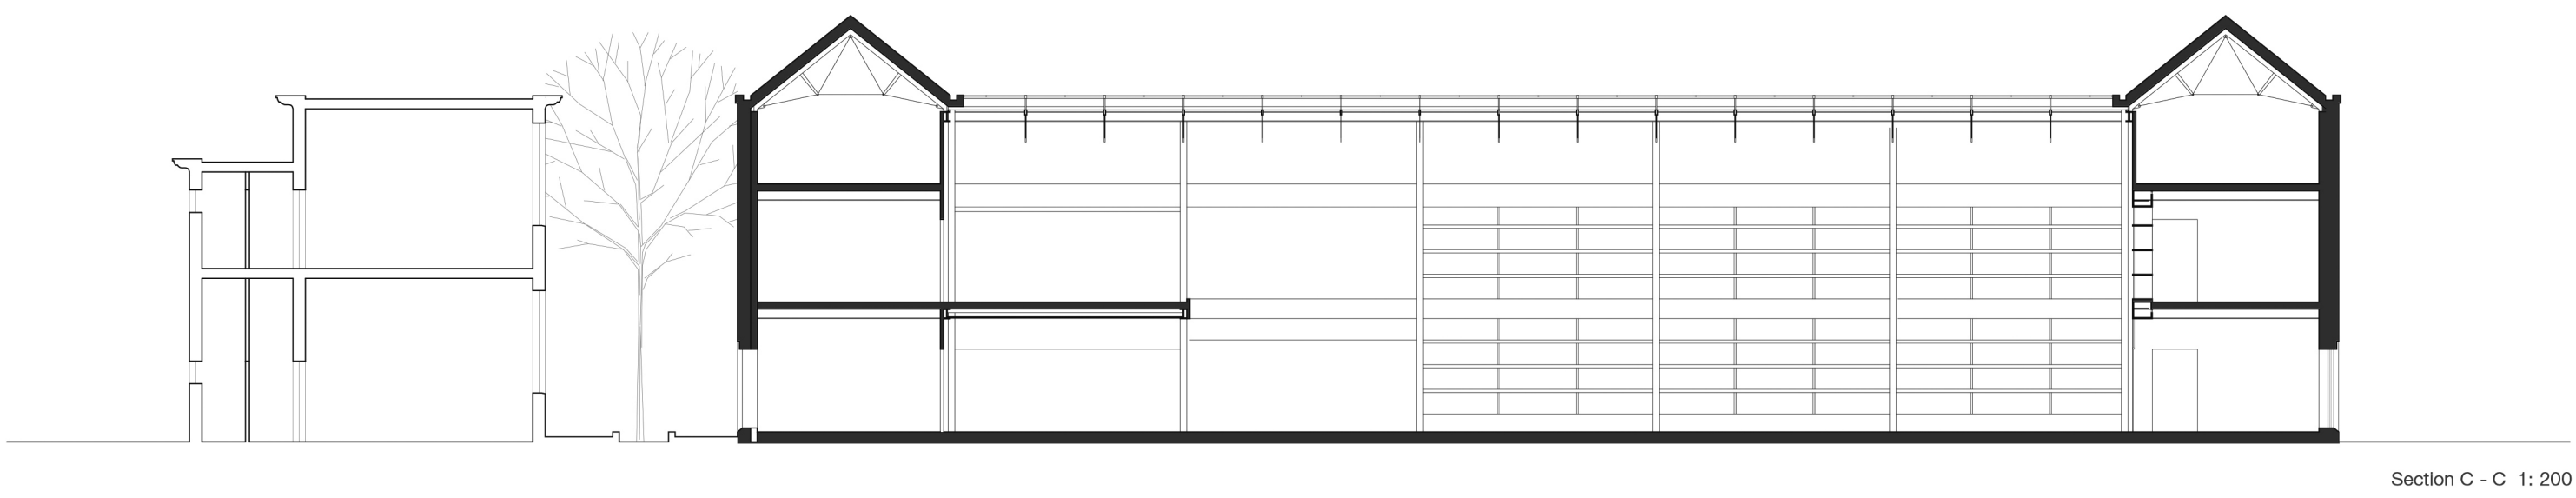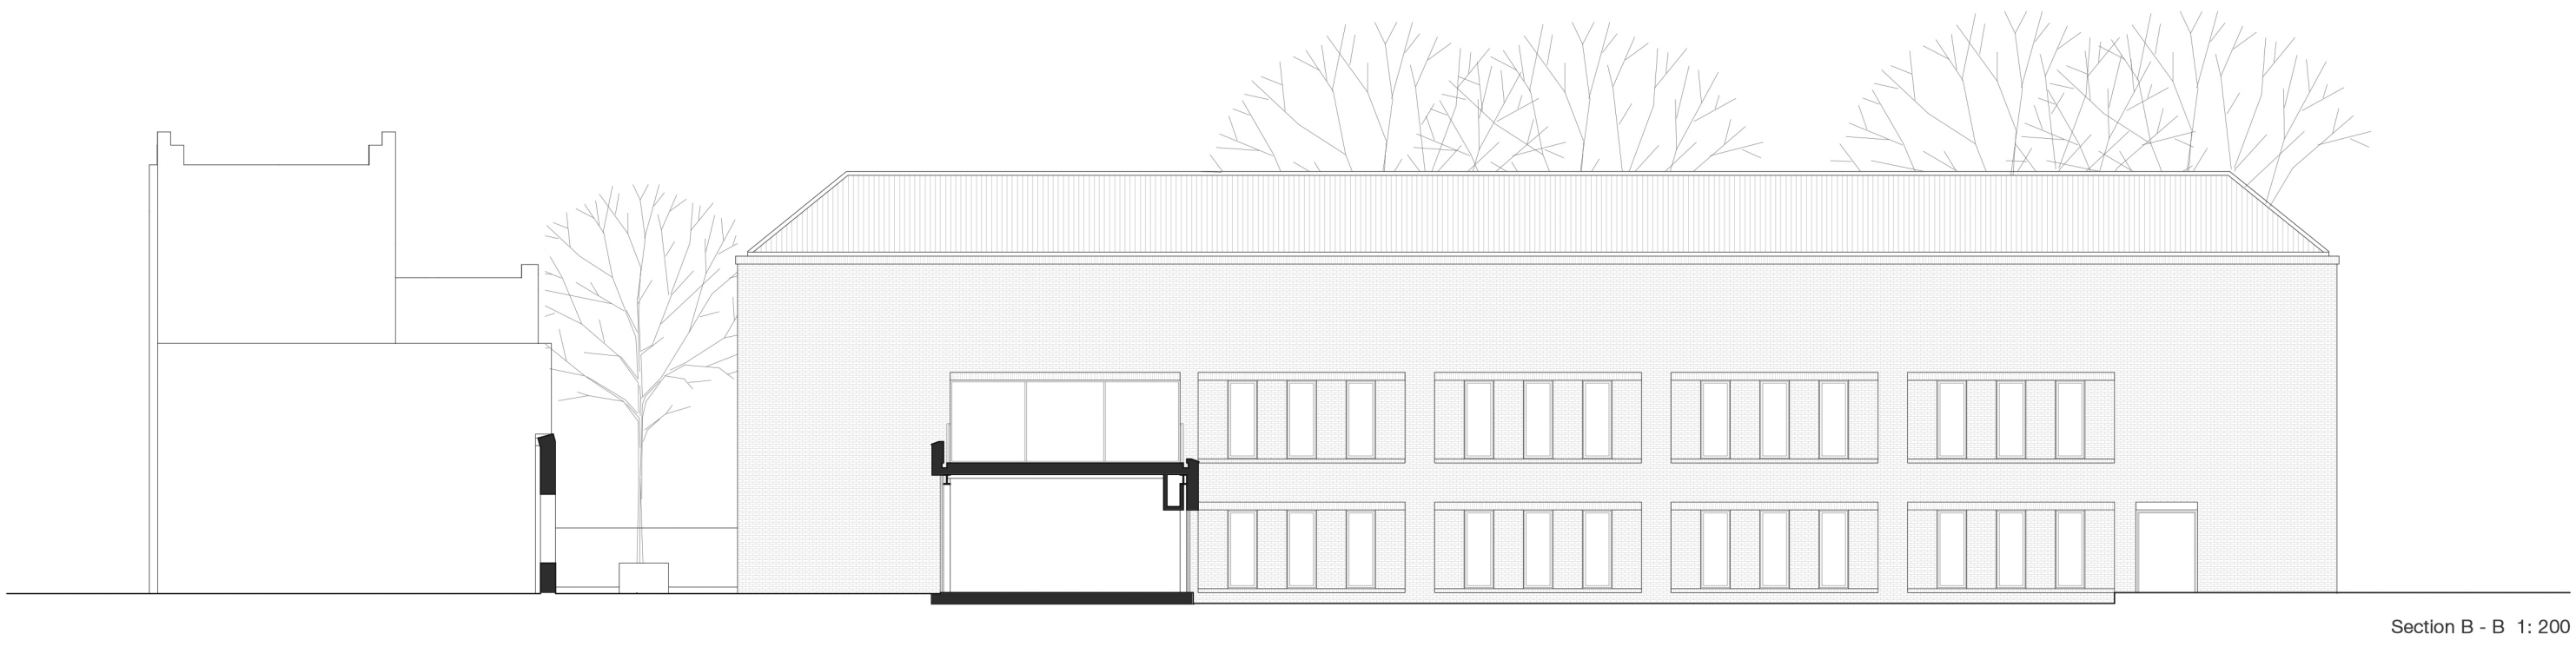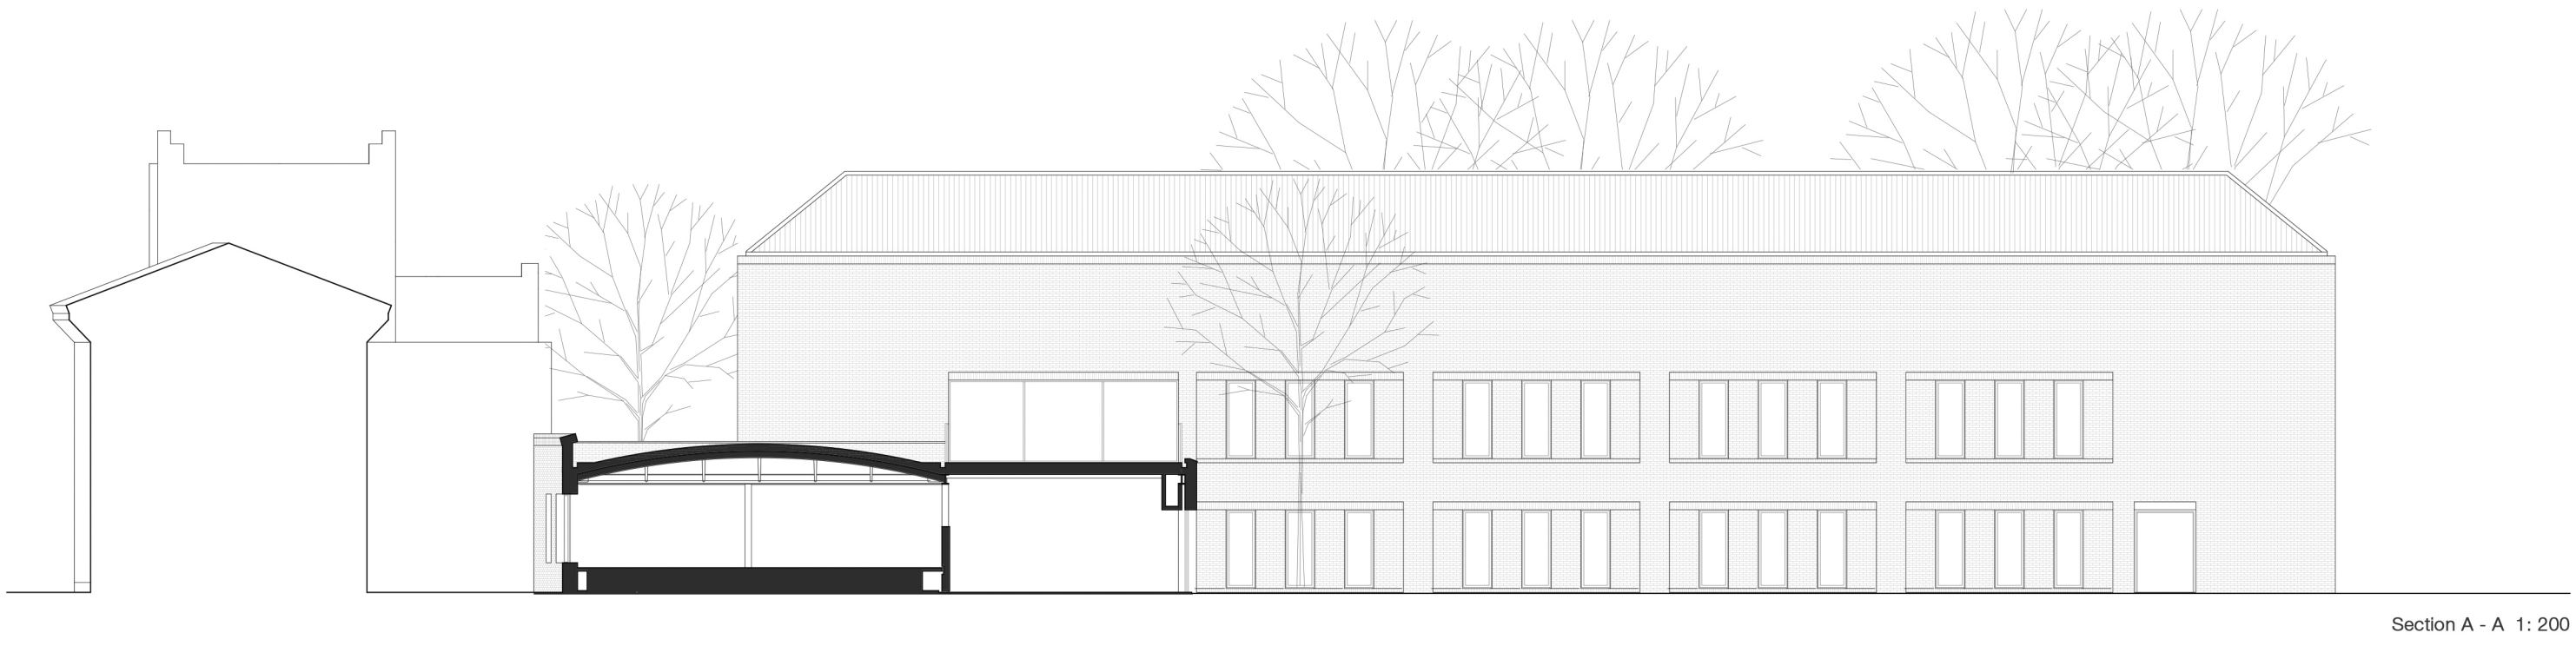



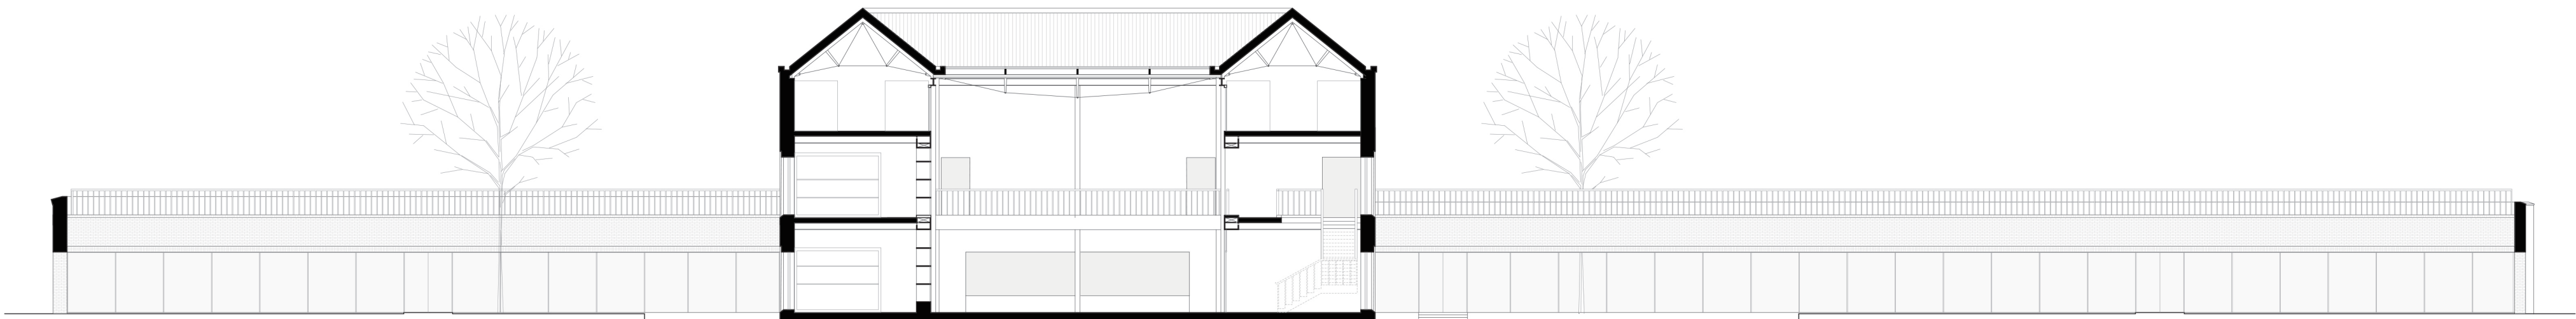

Section F - F 1:200

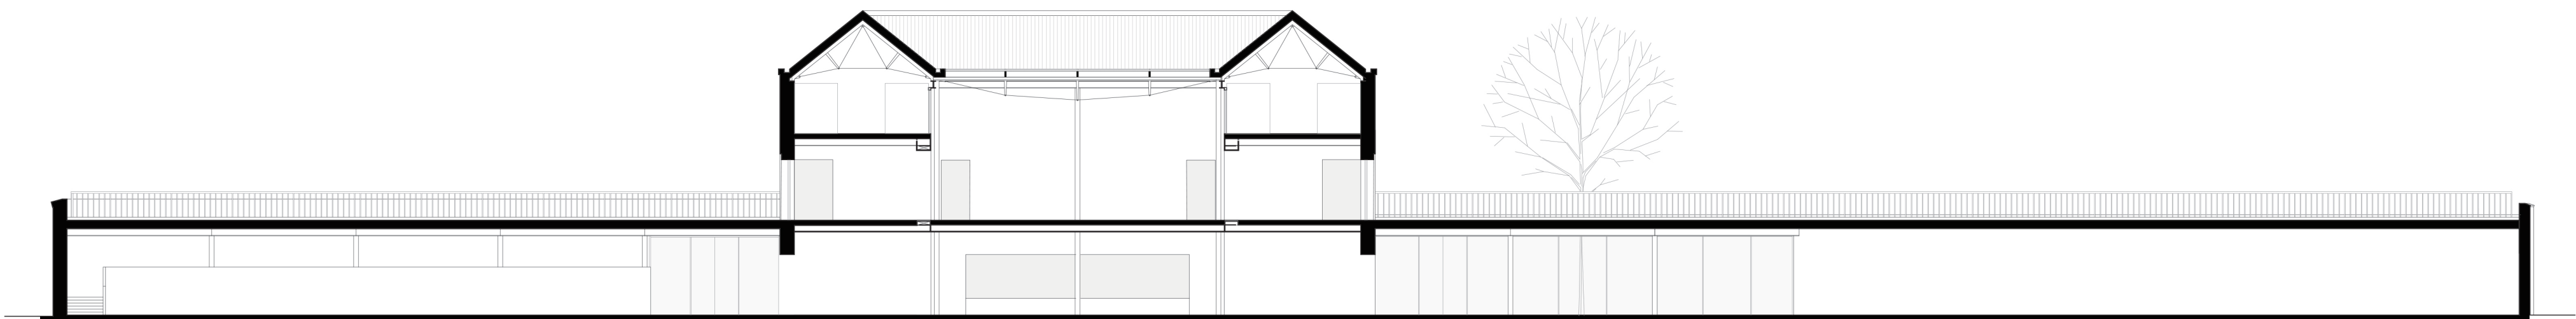

Section G - G 1:200




East Elevation 1:200




West Elevation 1:200



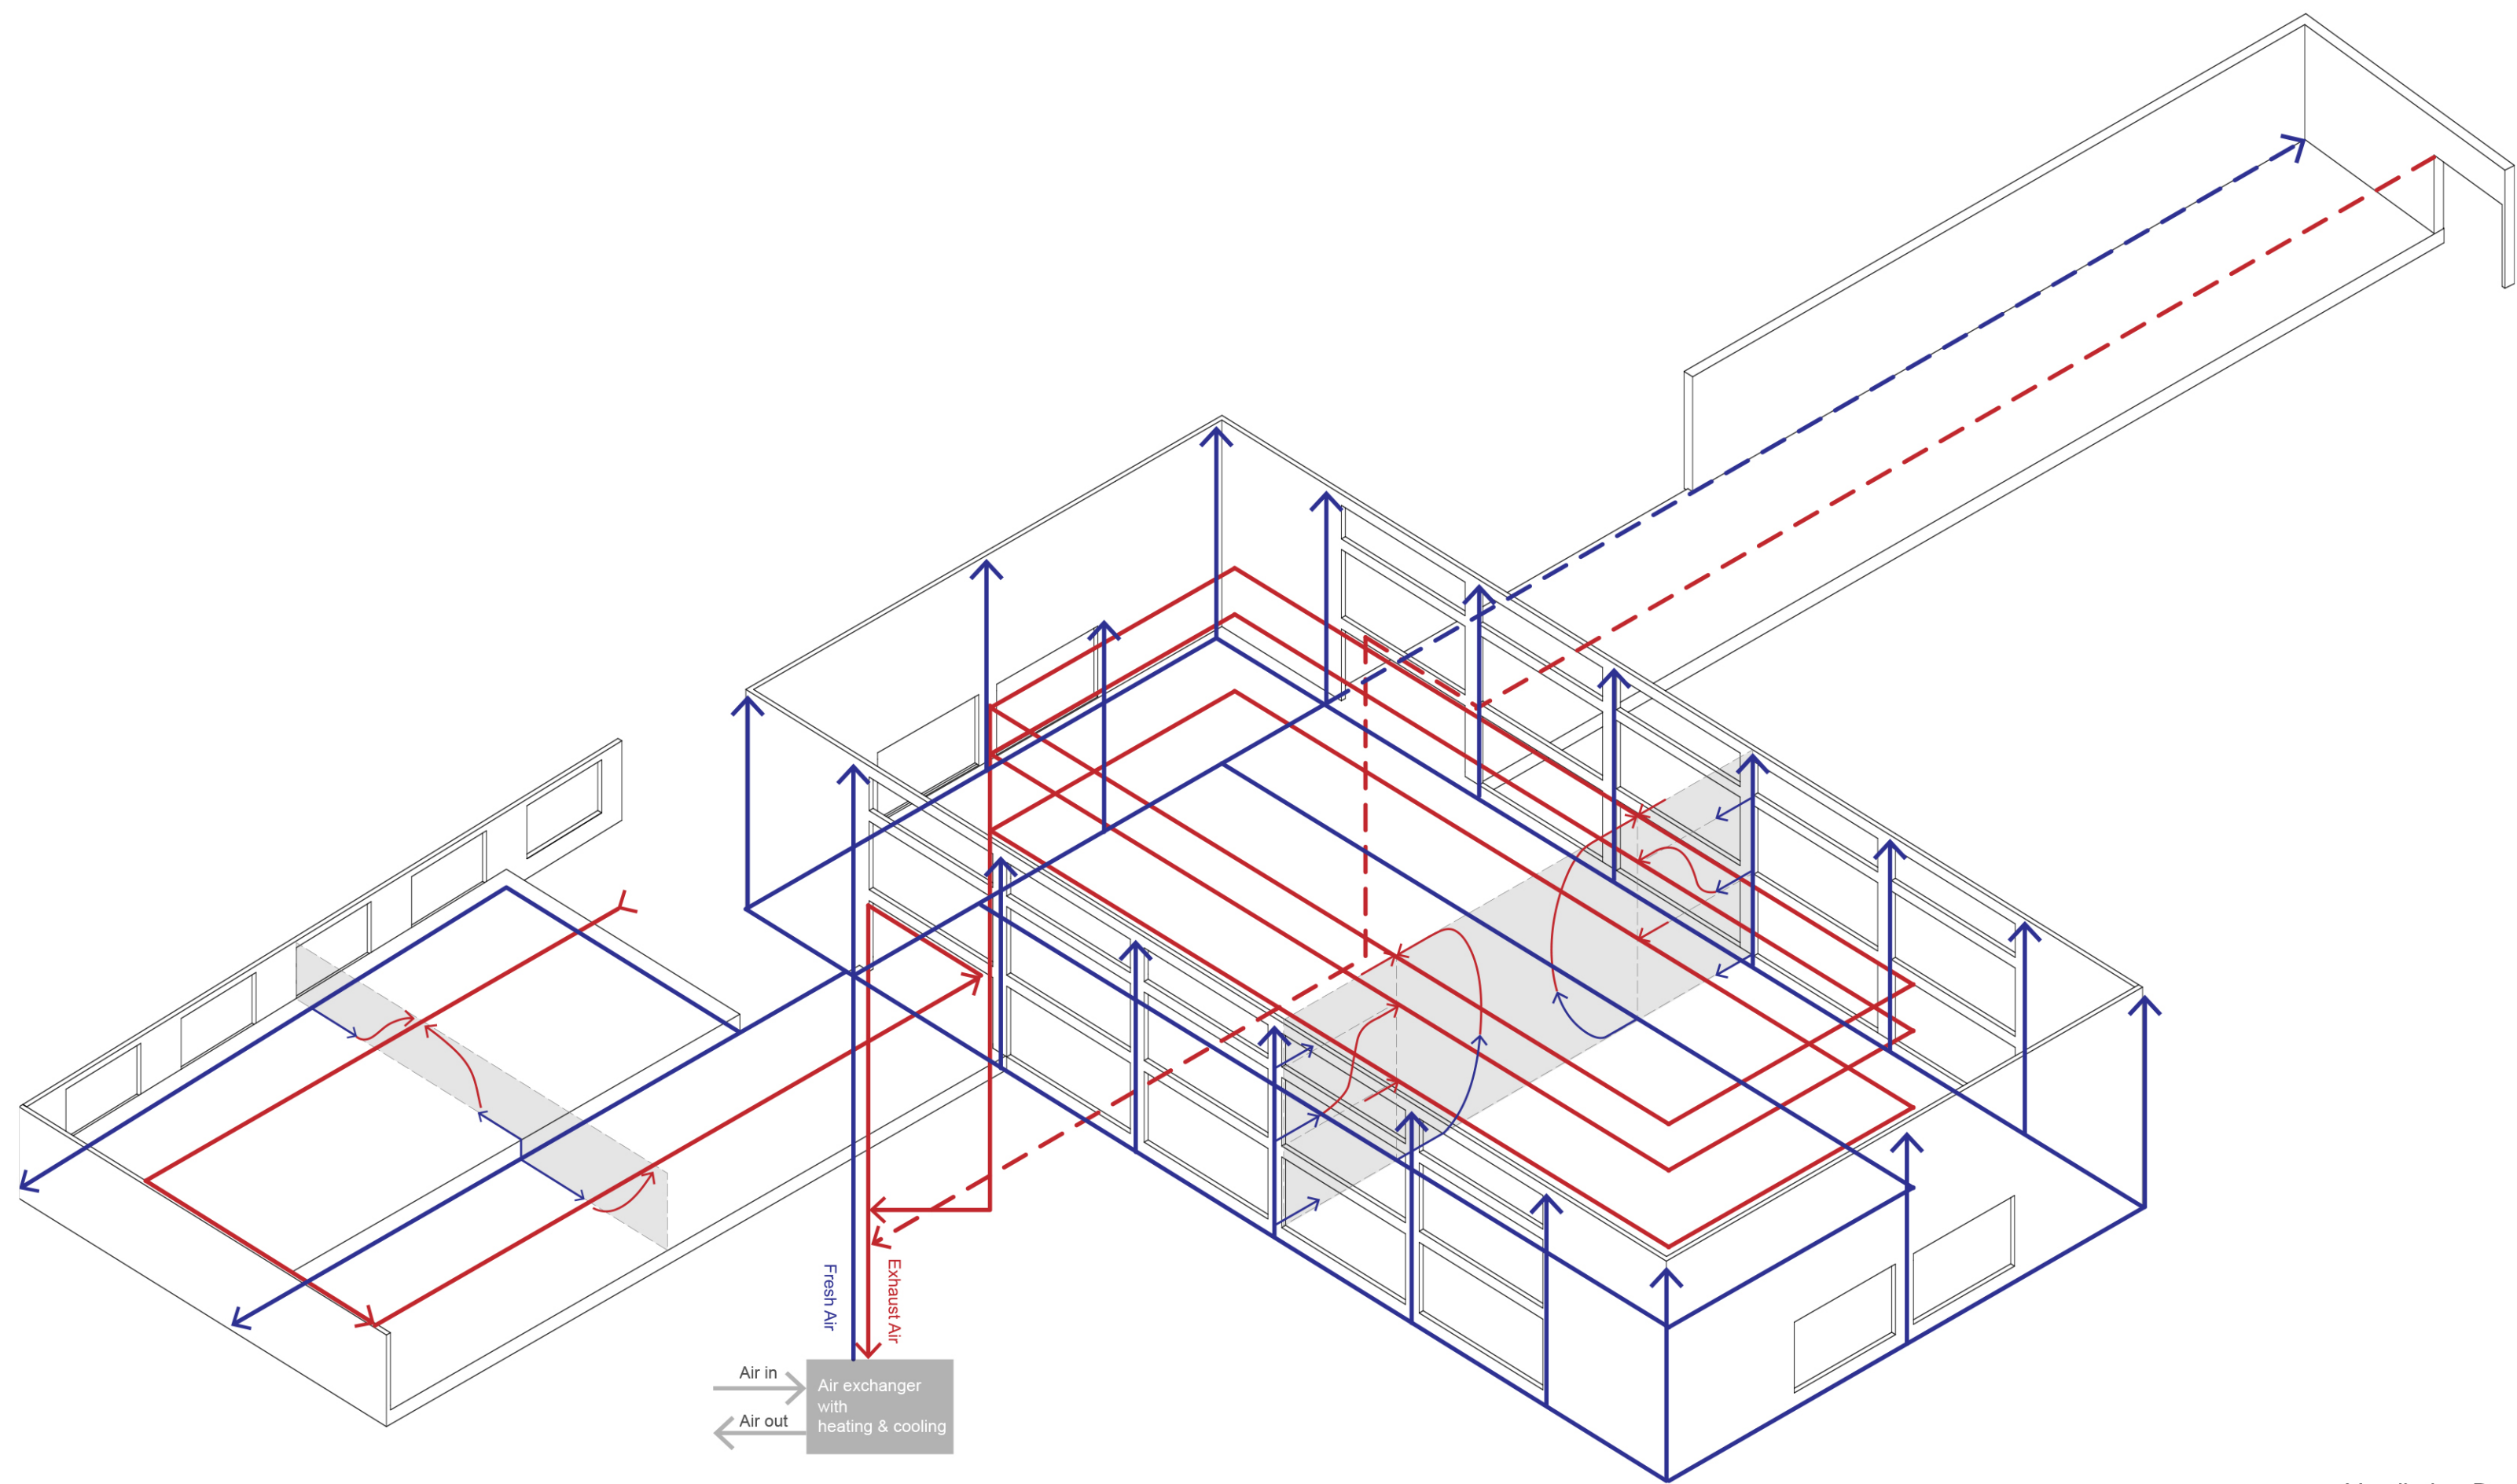


Ventilation Design

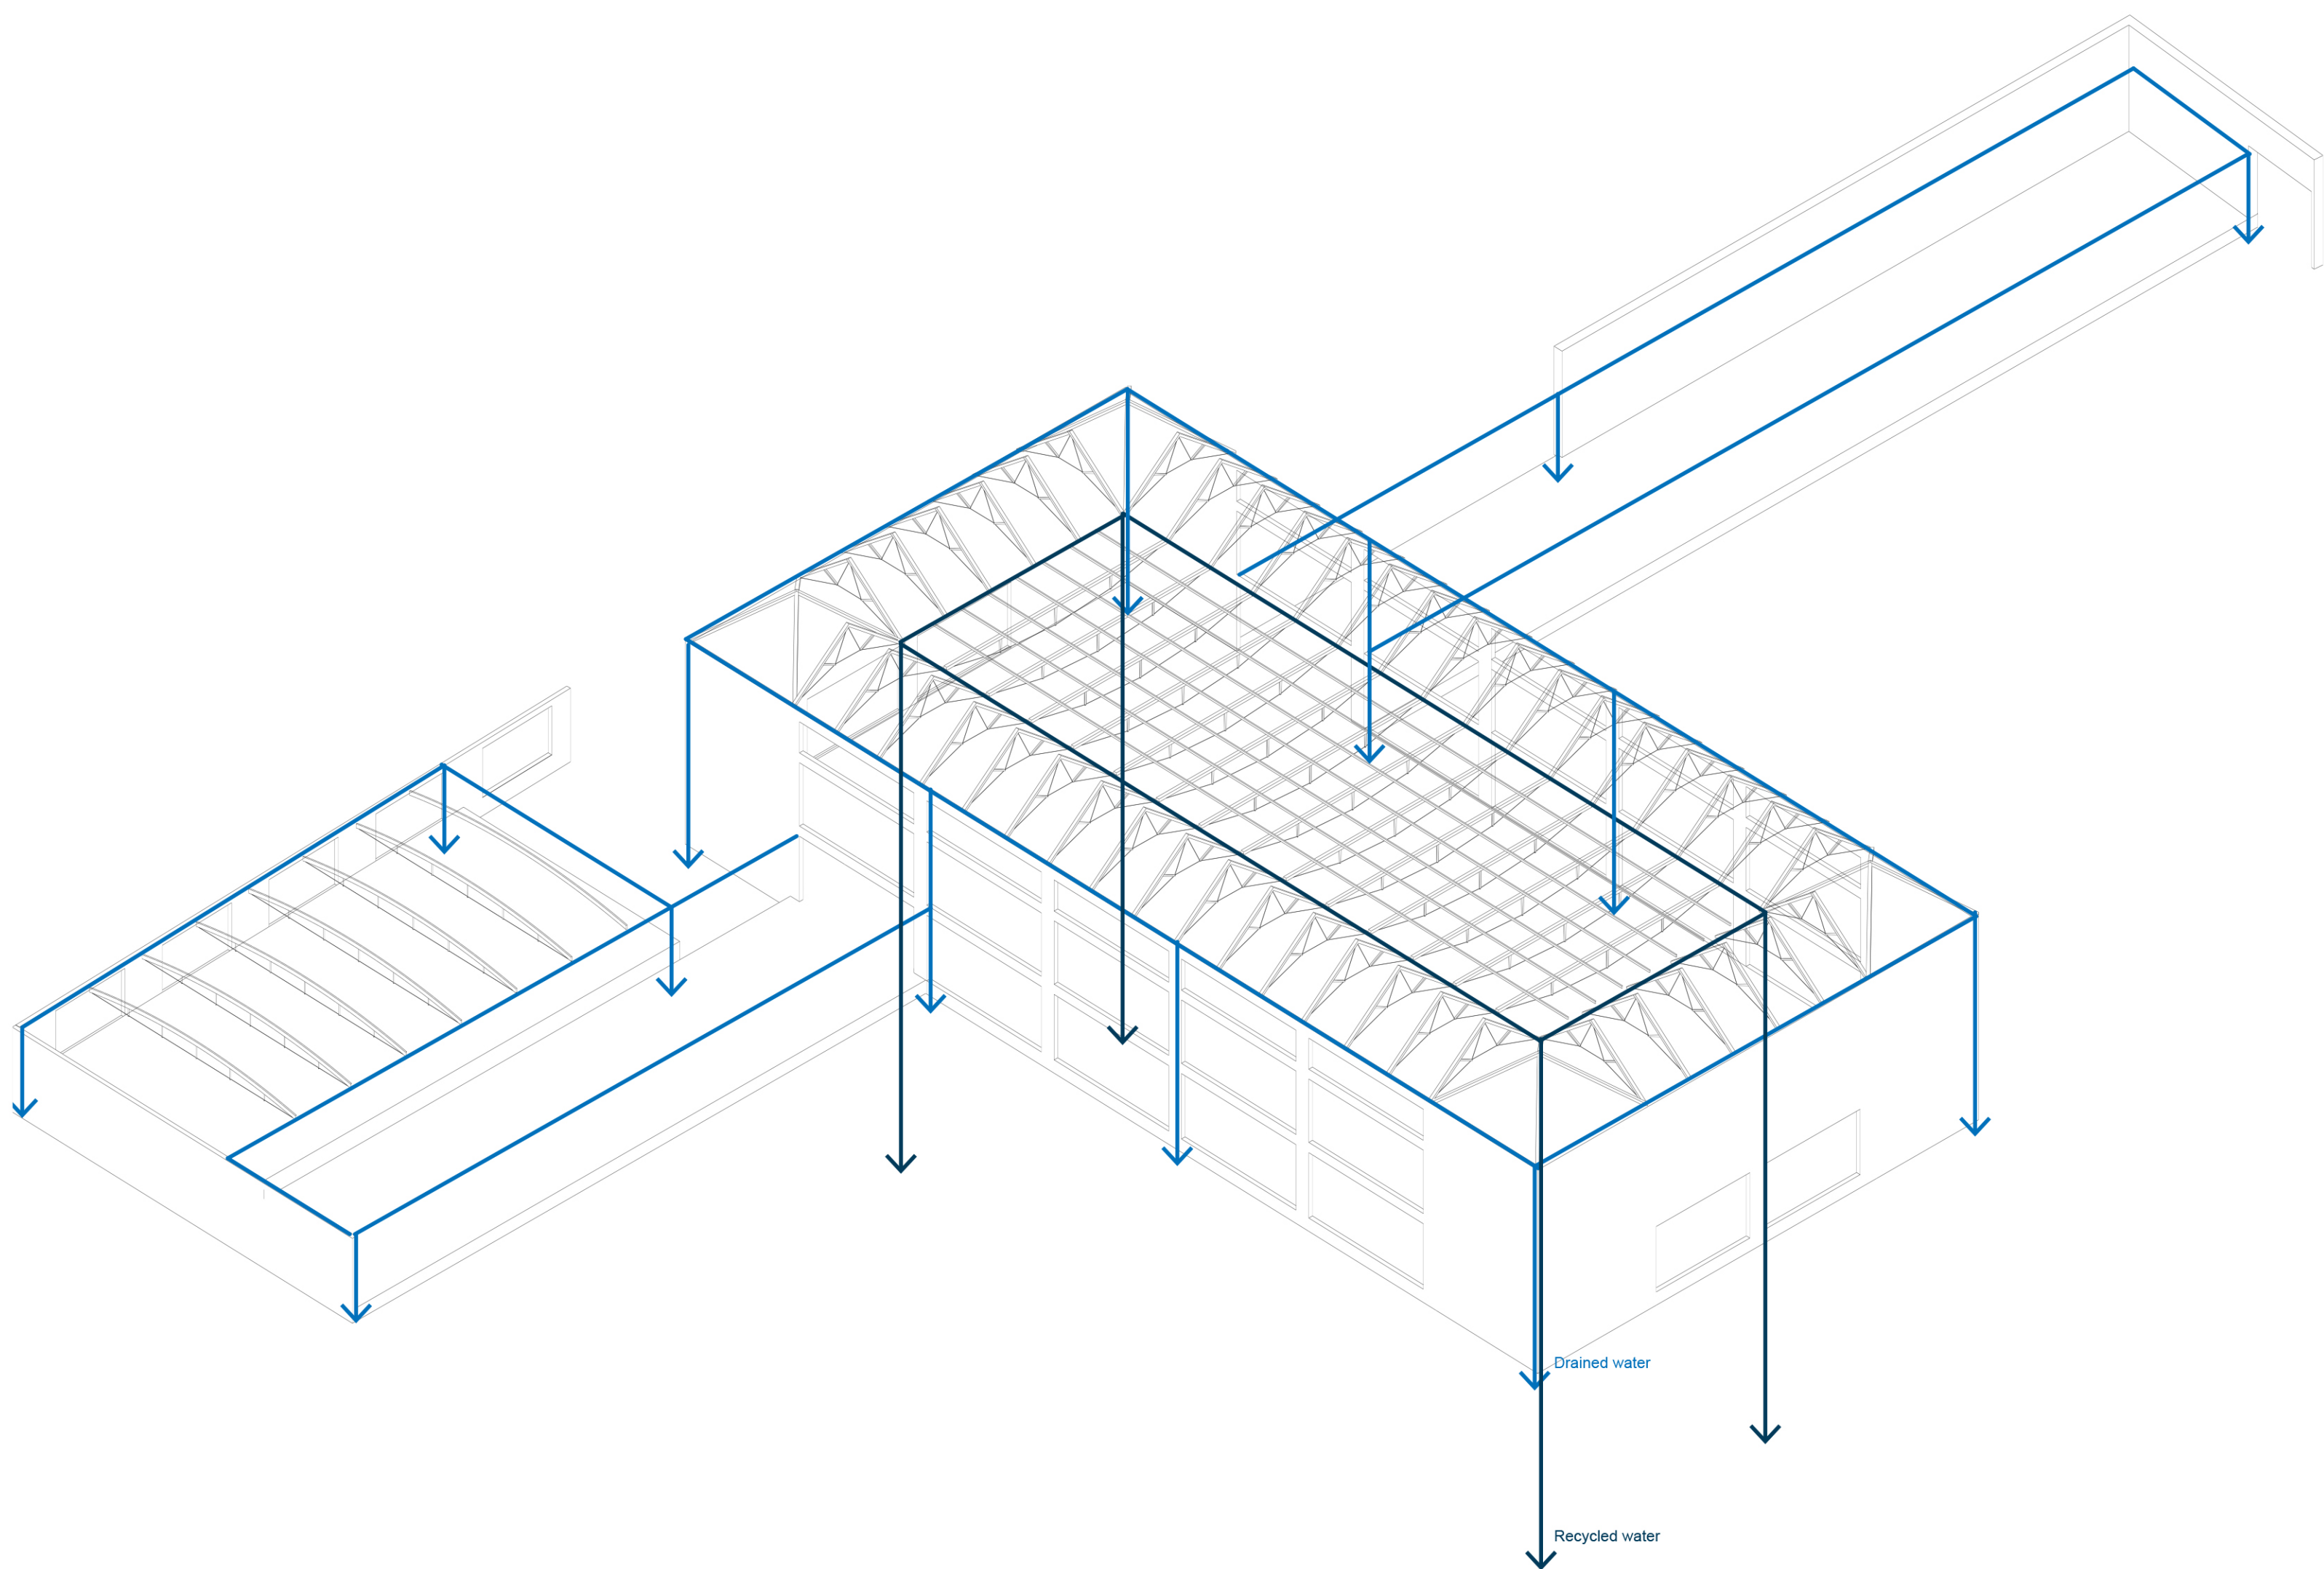


Rainwater drainage




Steel Trusses

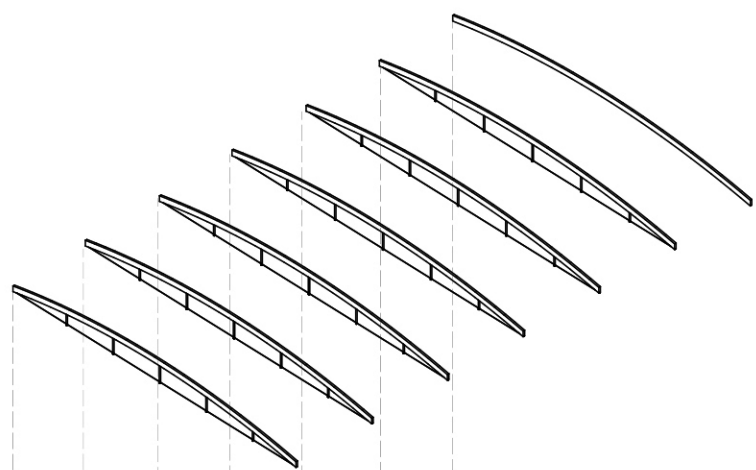

Steel Columns/ Beams

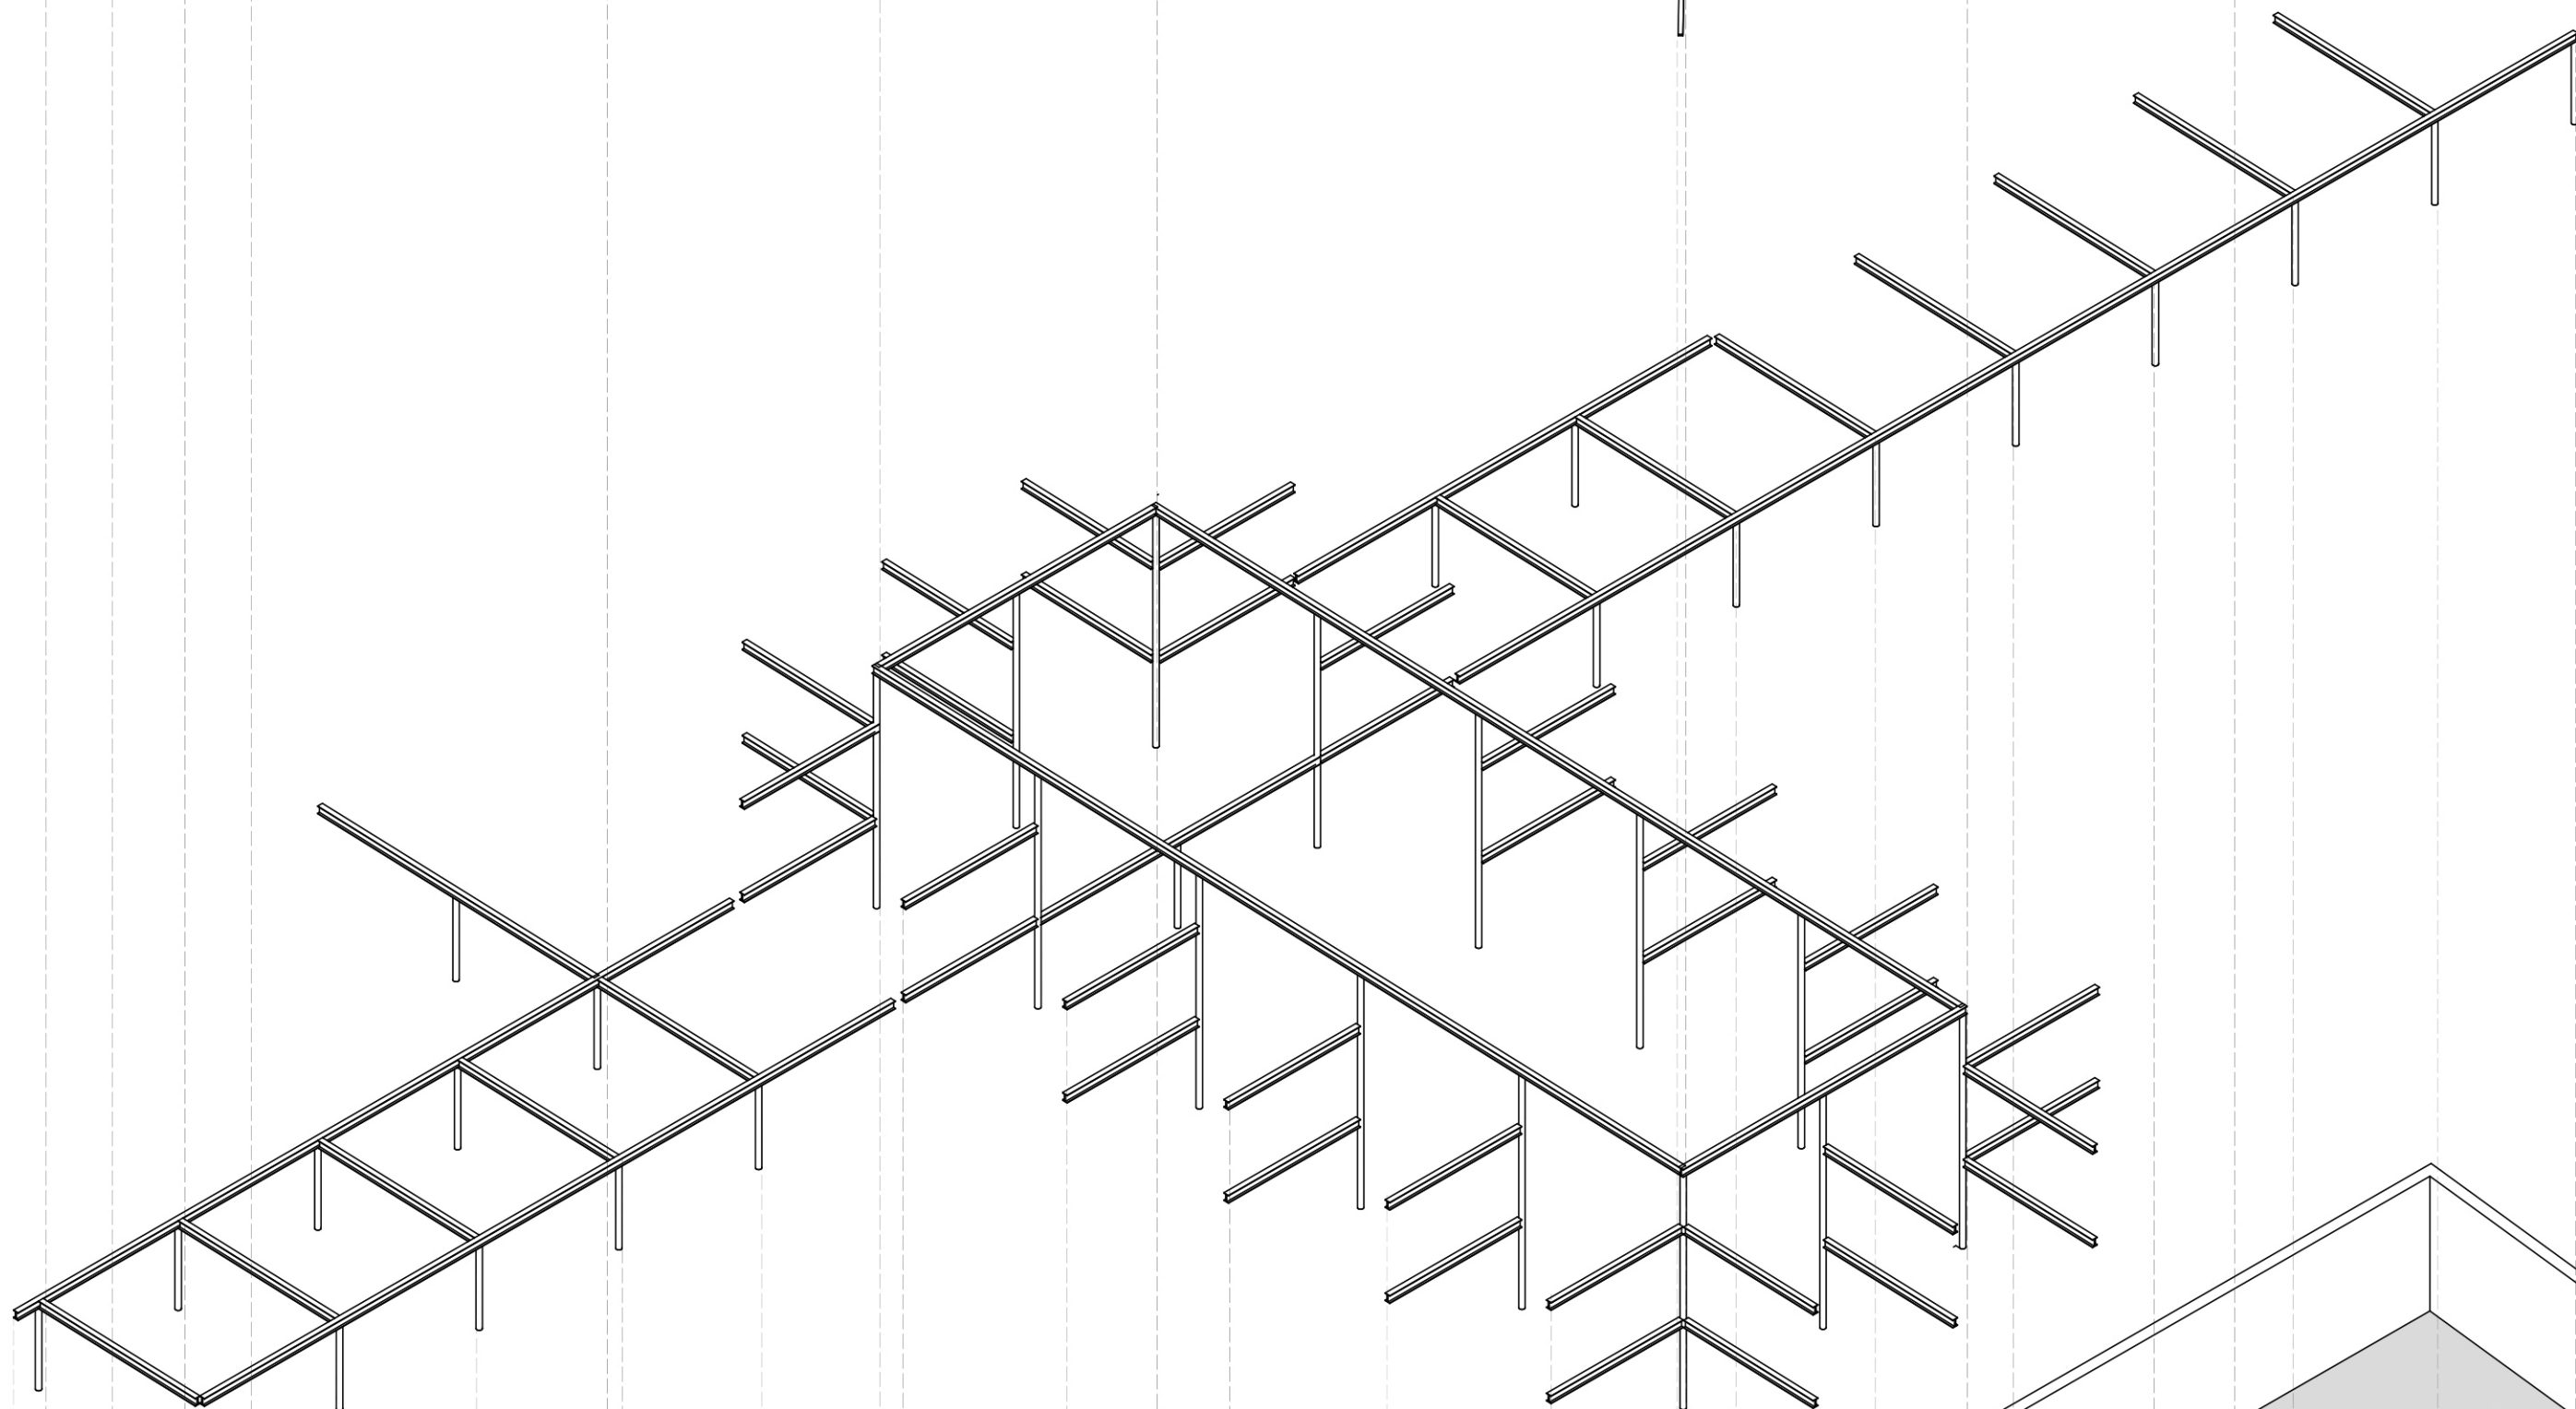


Load-bearing concrete walls

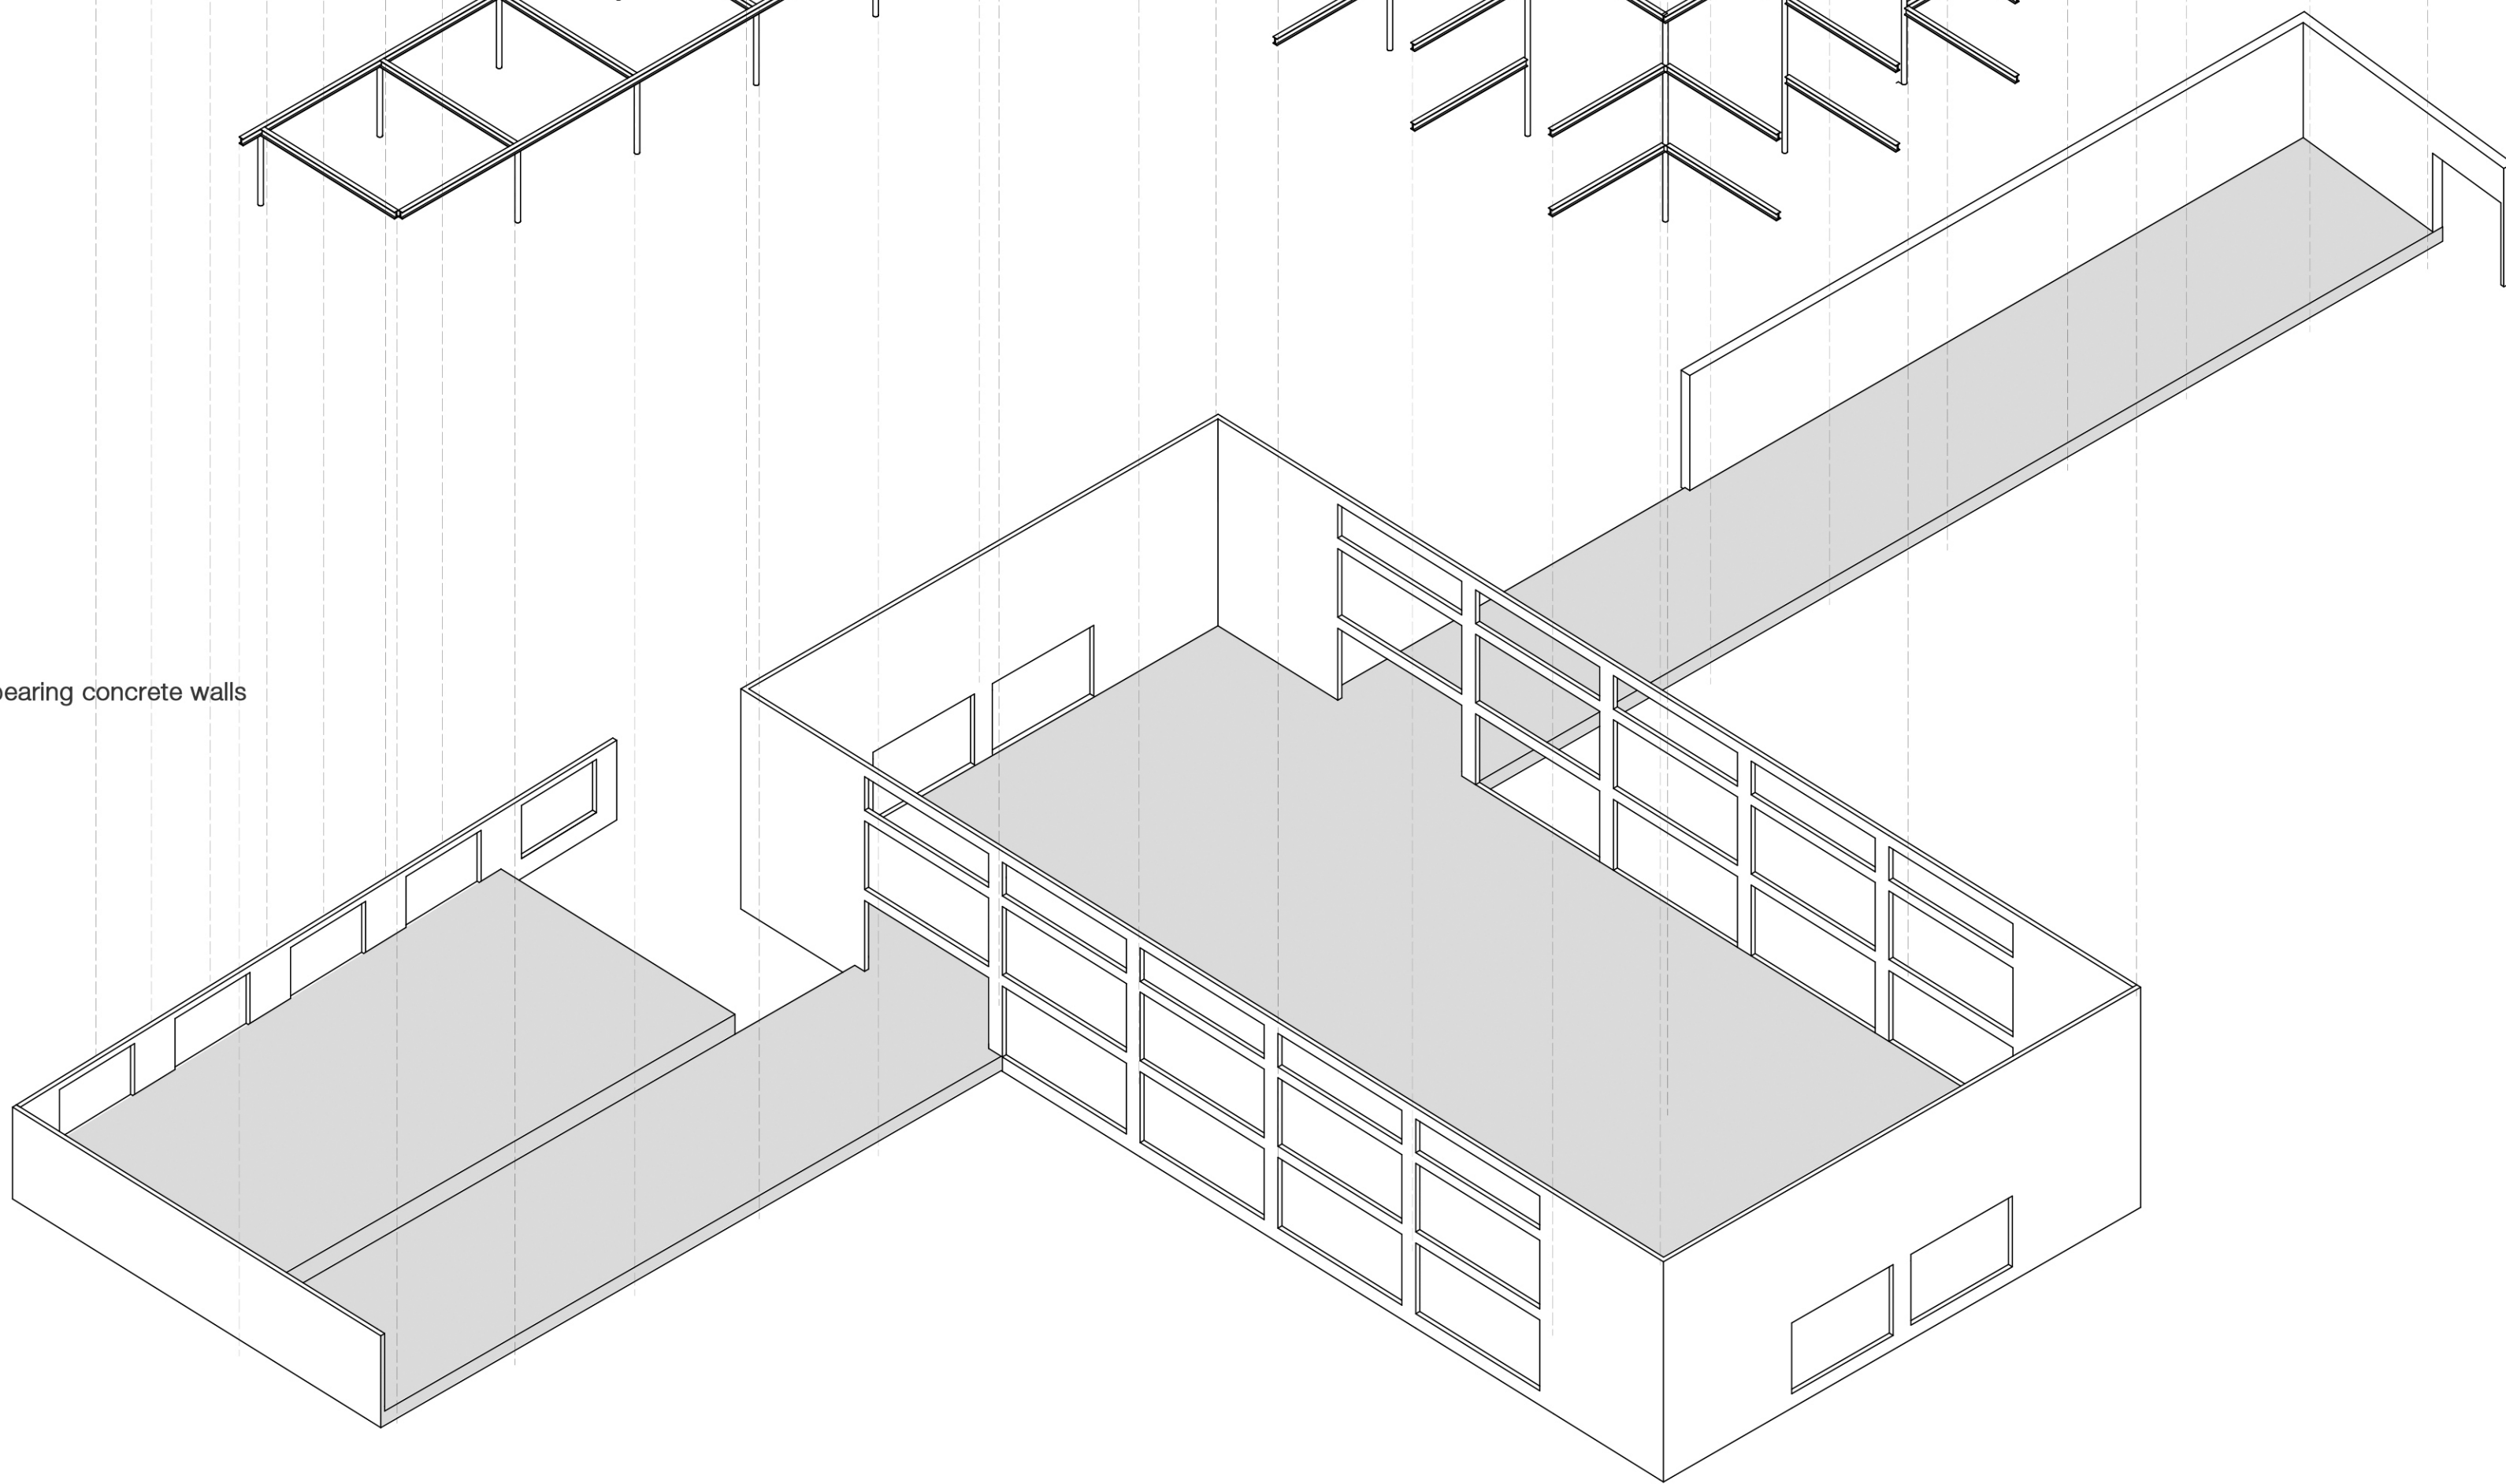


Load-bearing Structure




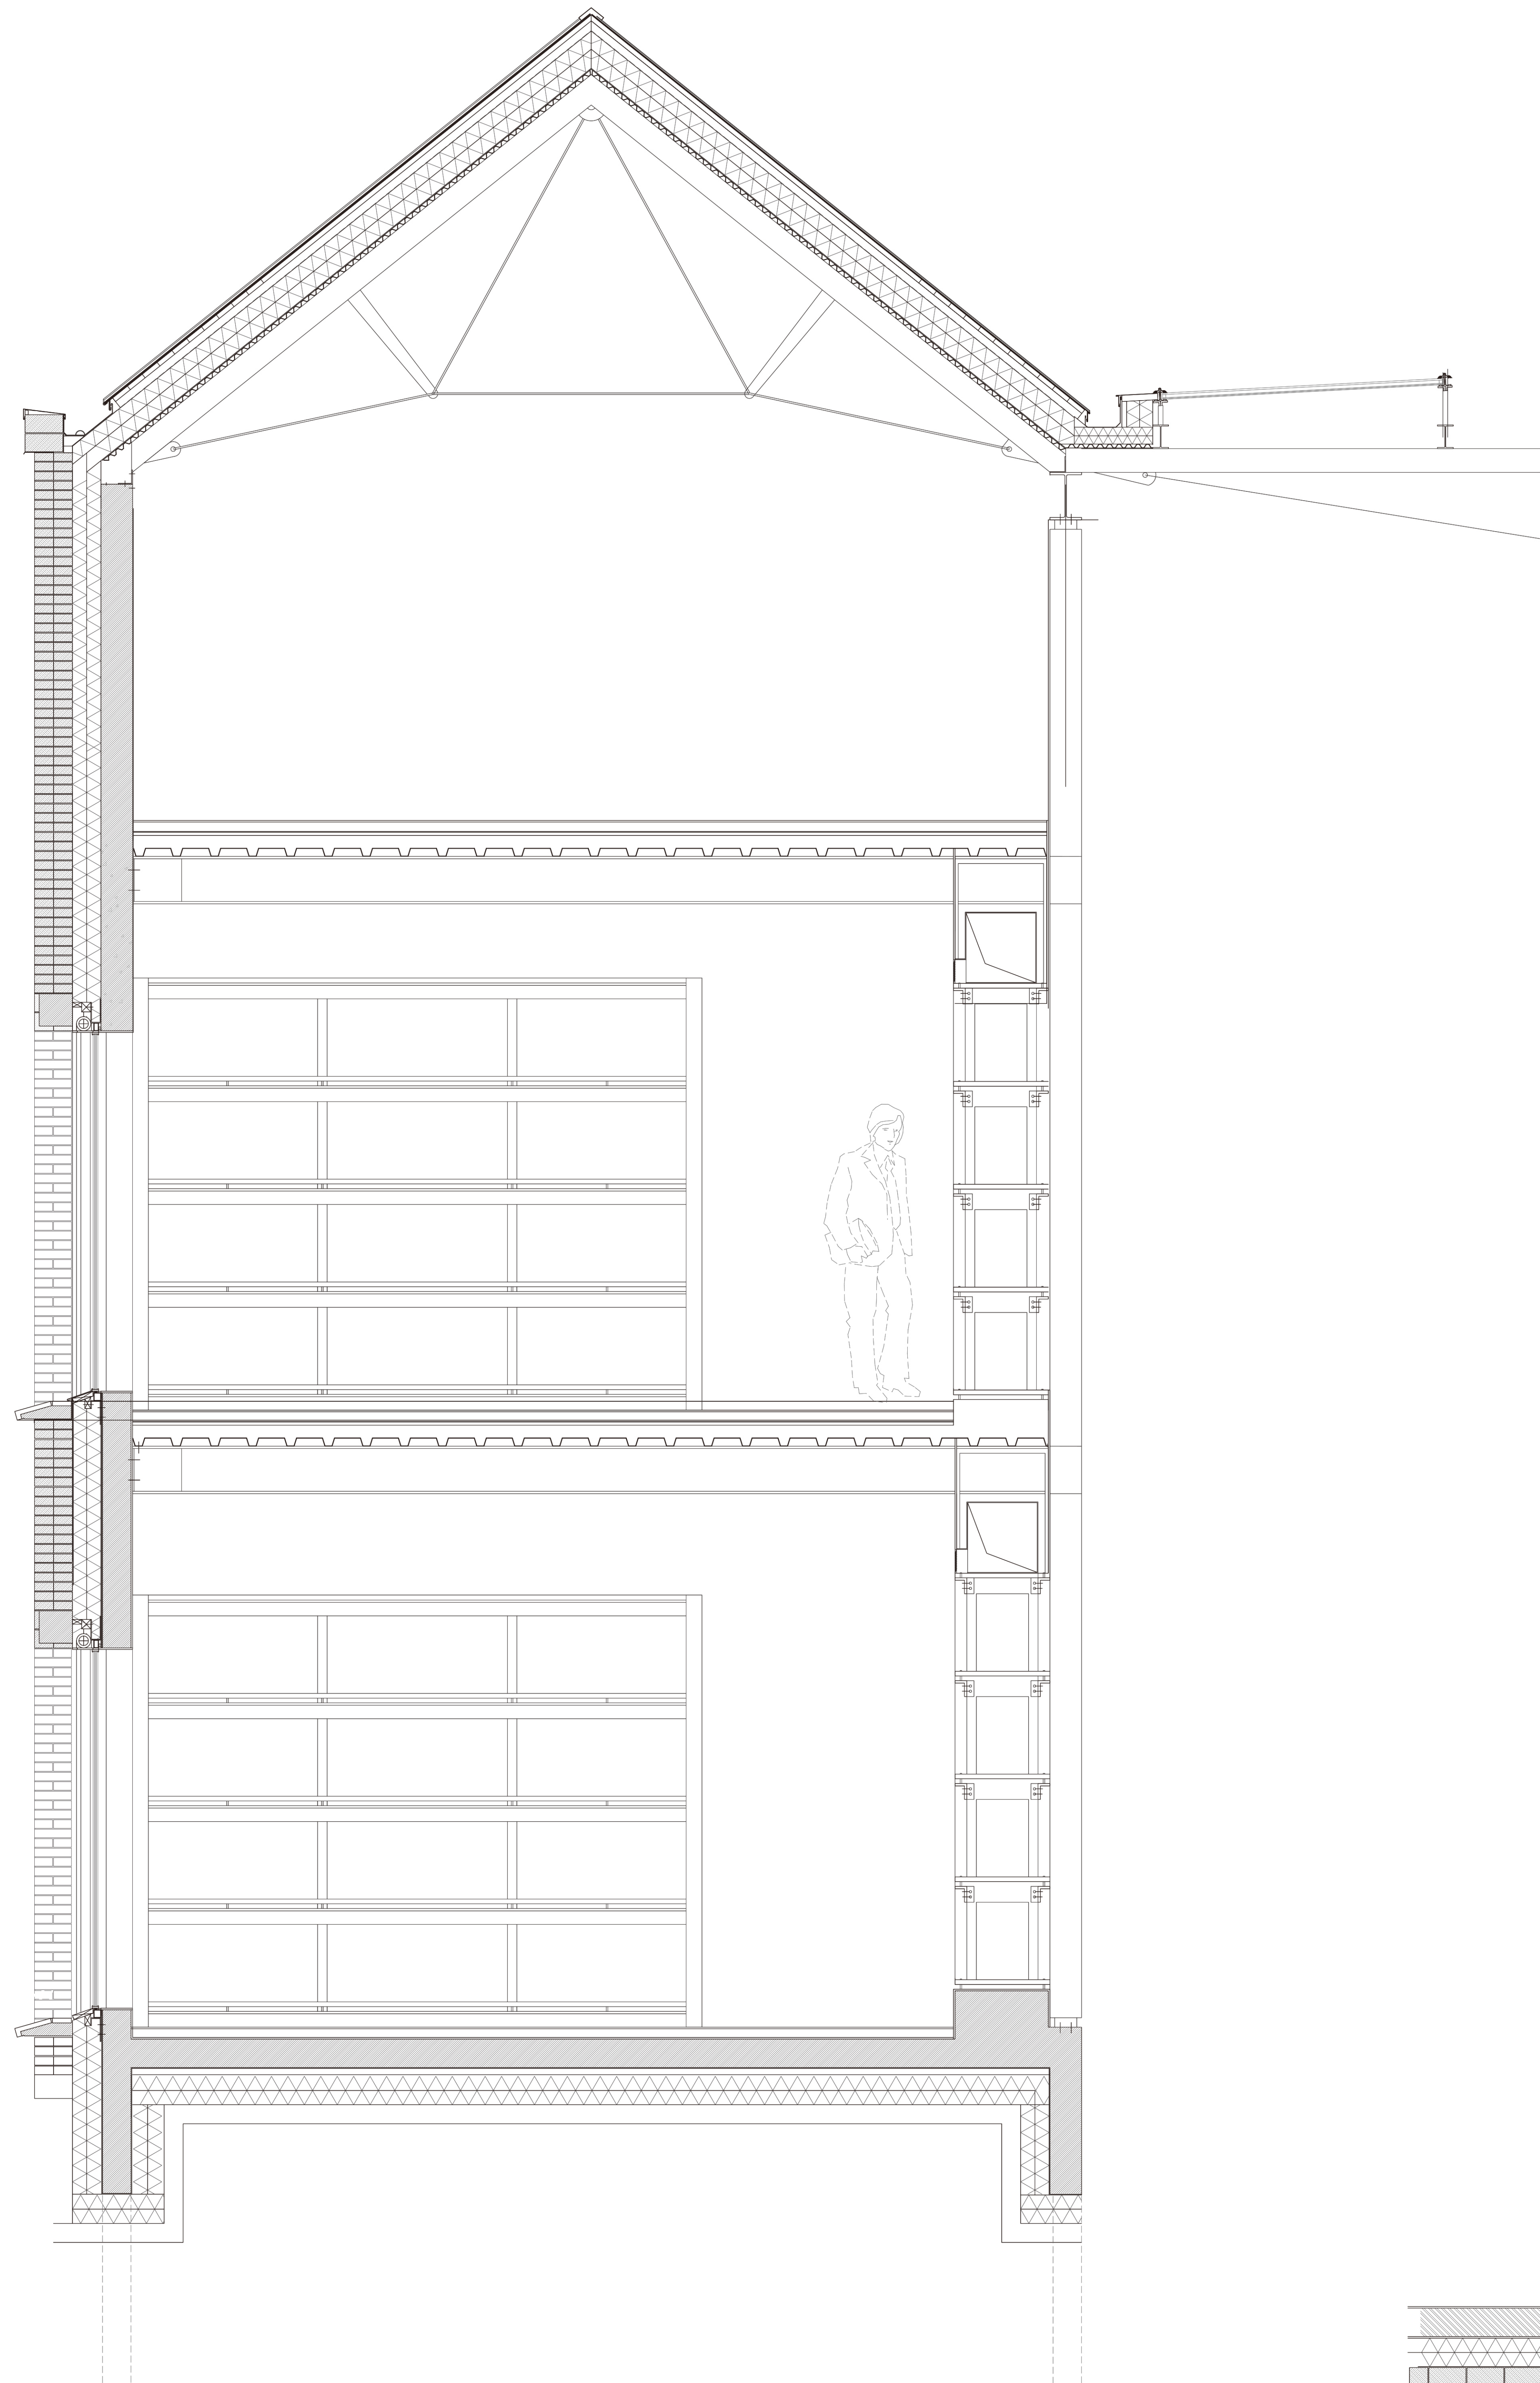

Detail Section 1: 20

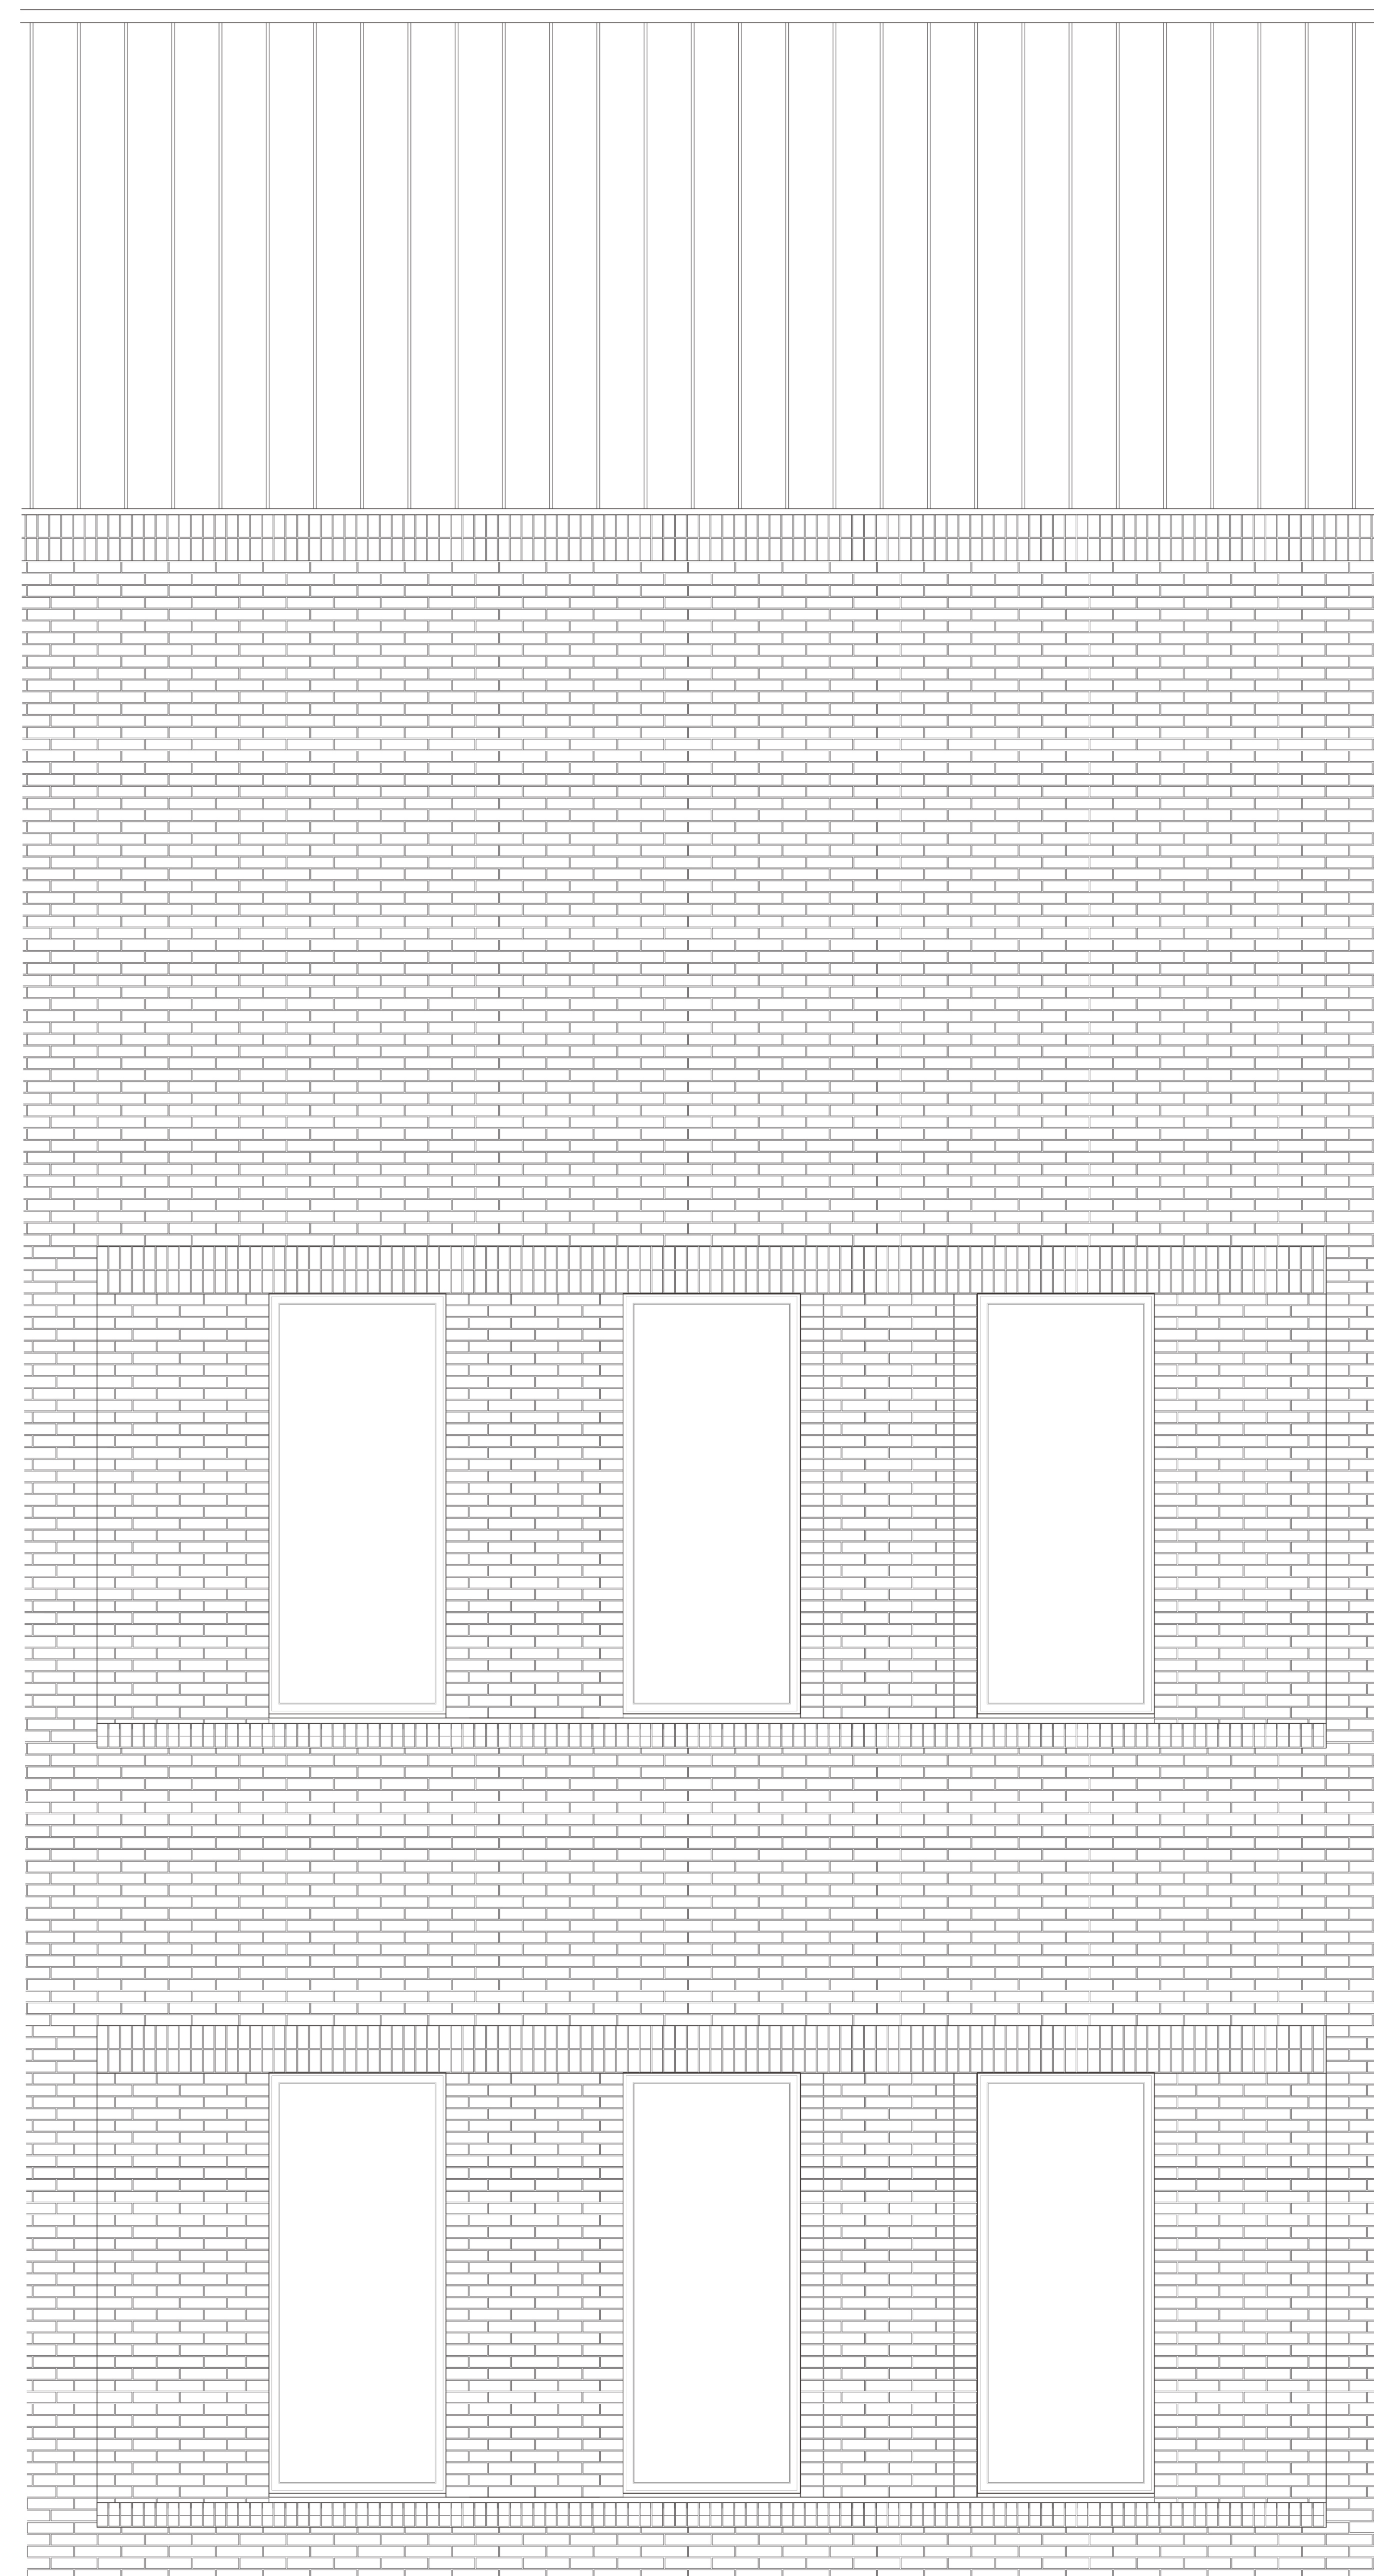

Detail Facade 1: 20

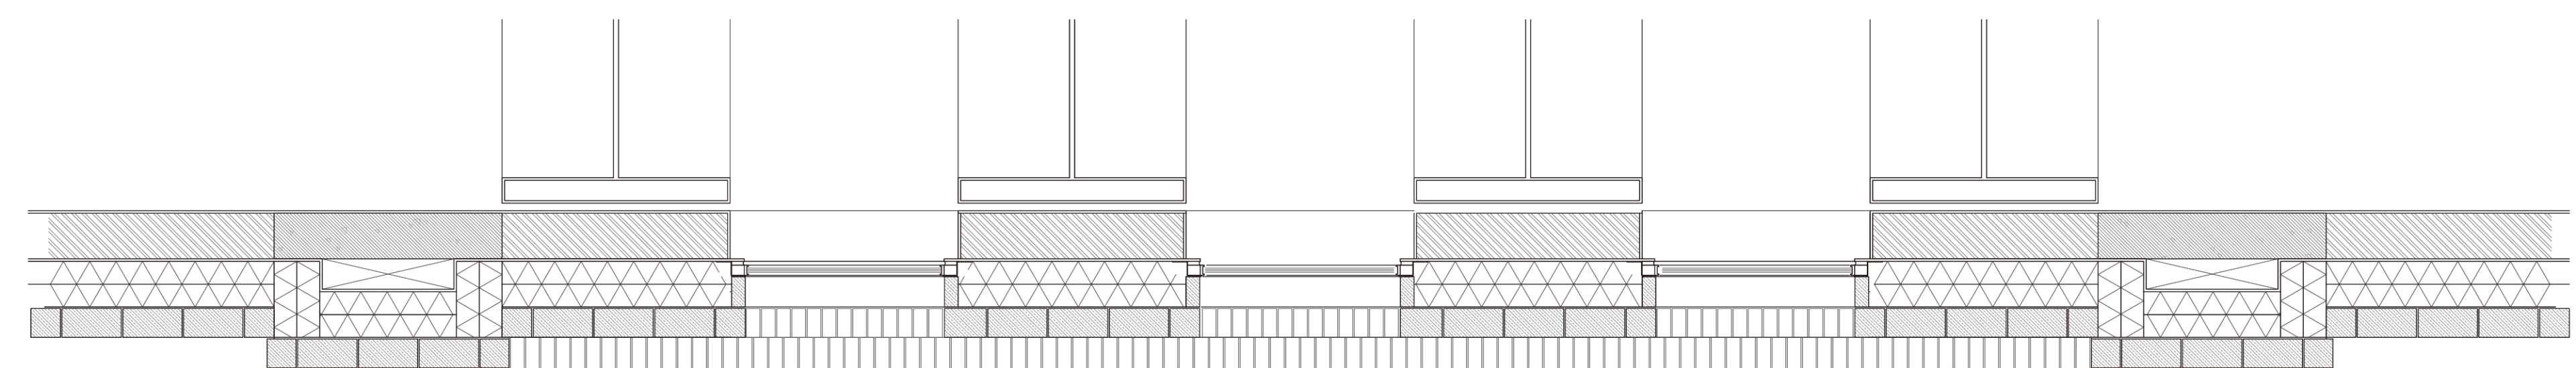

Detail Plan 1: 20



