

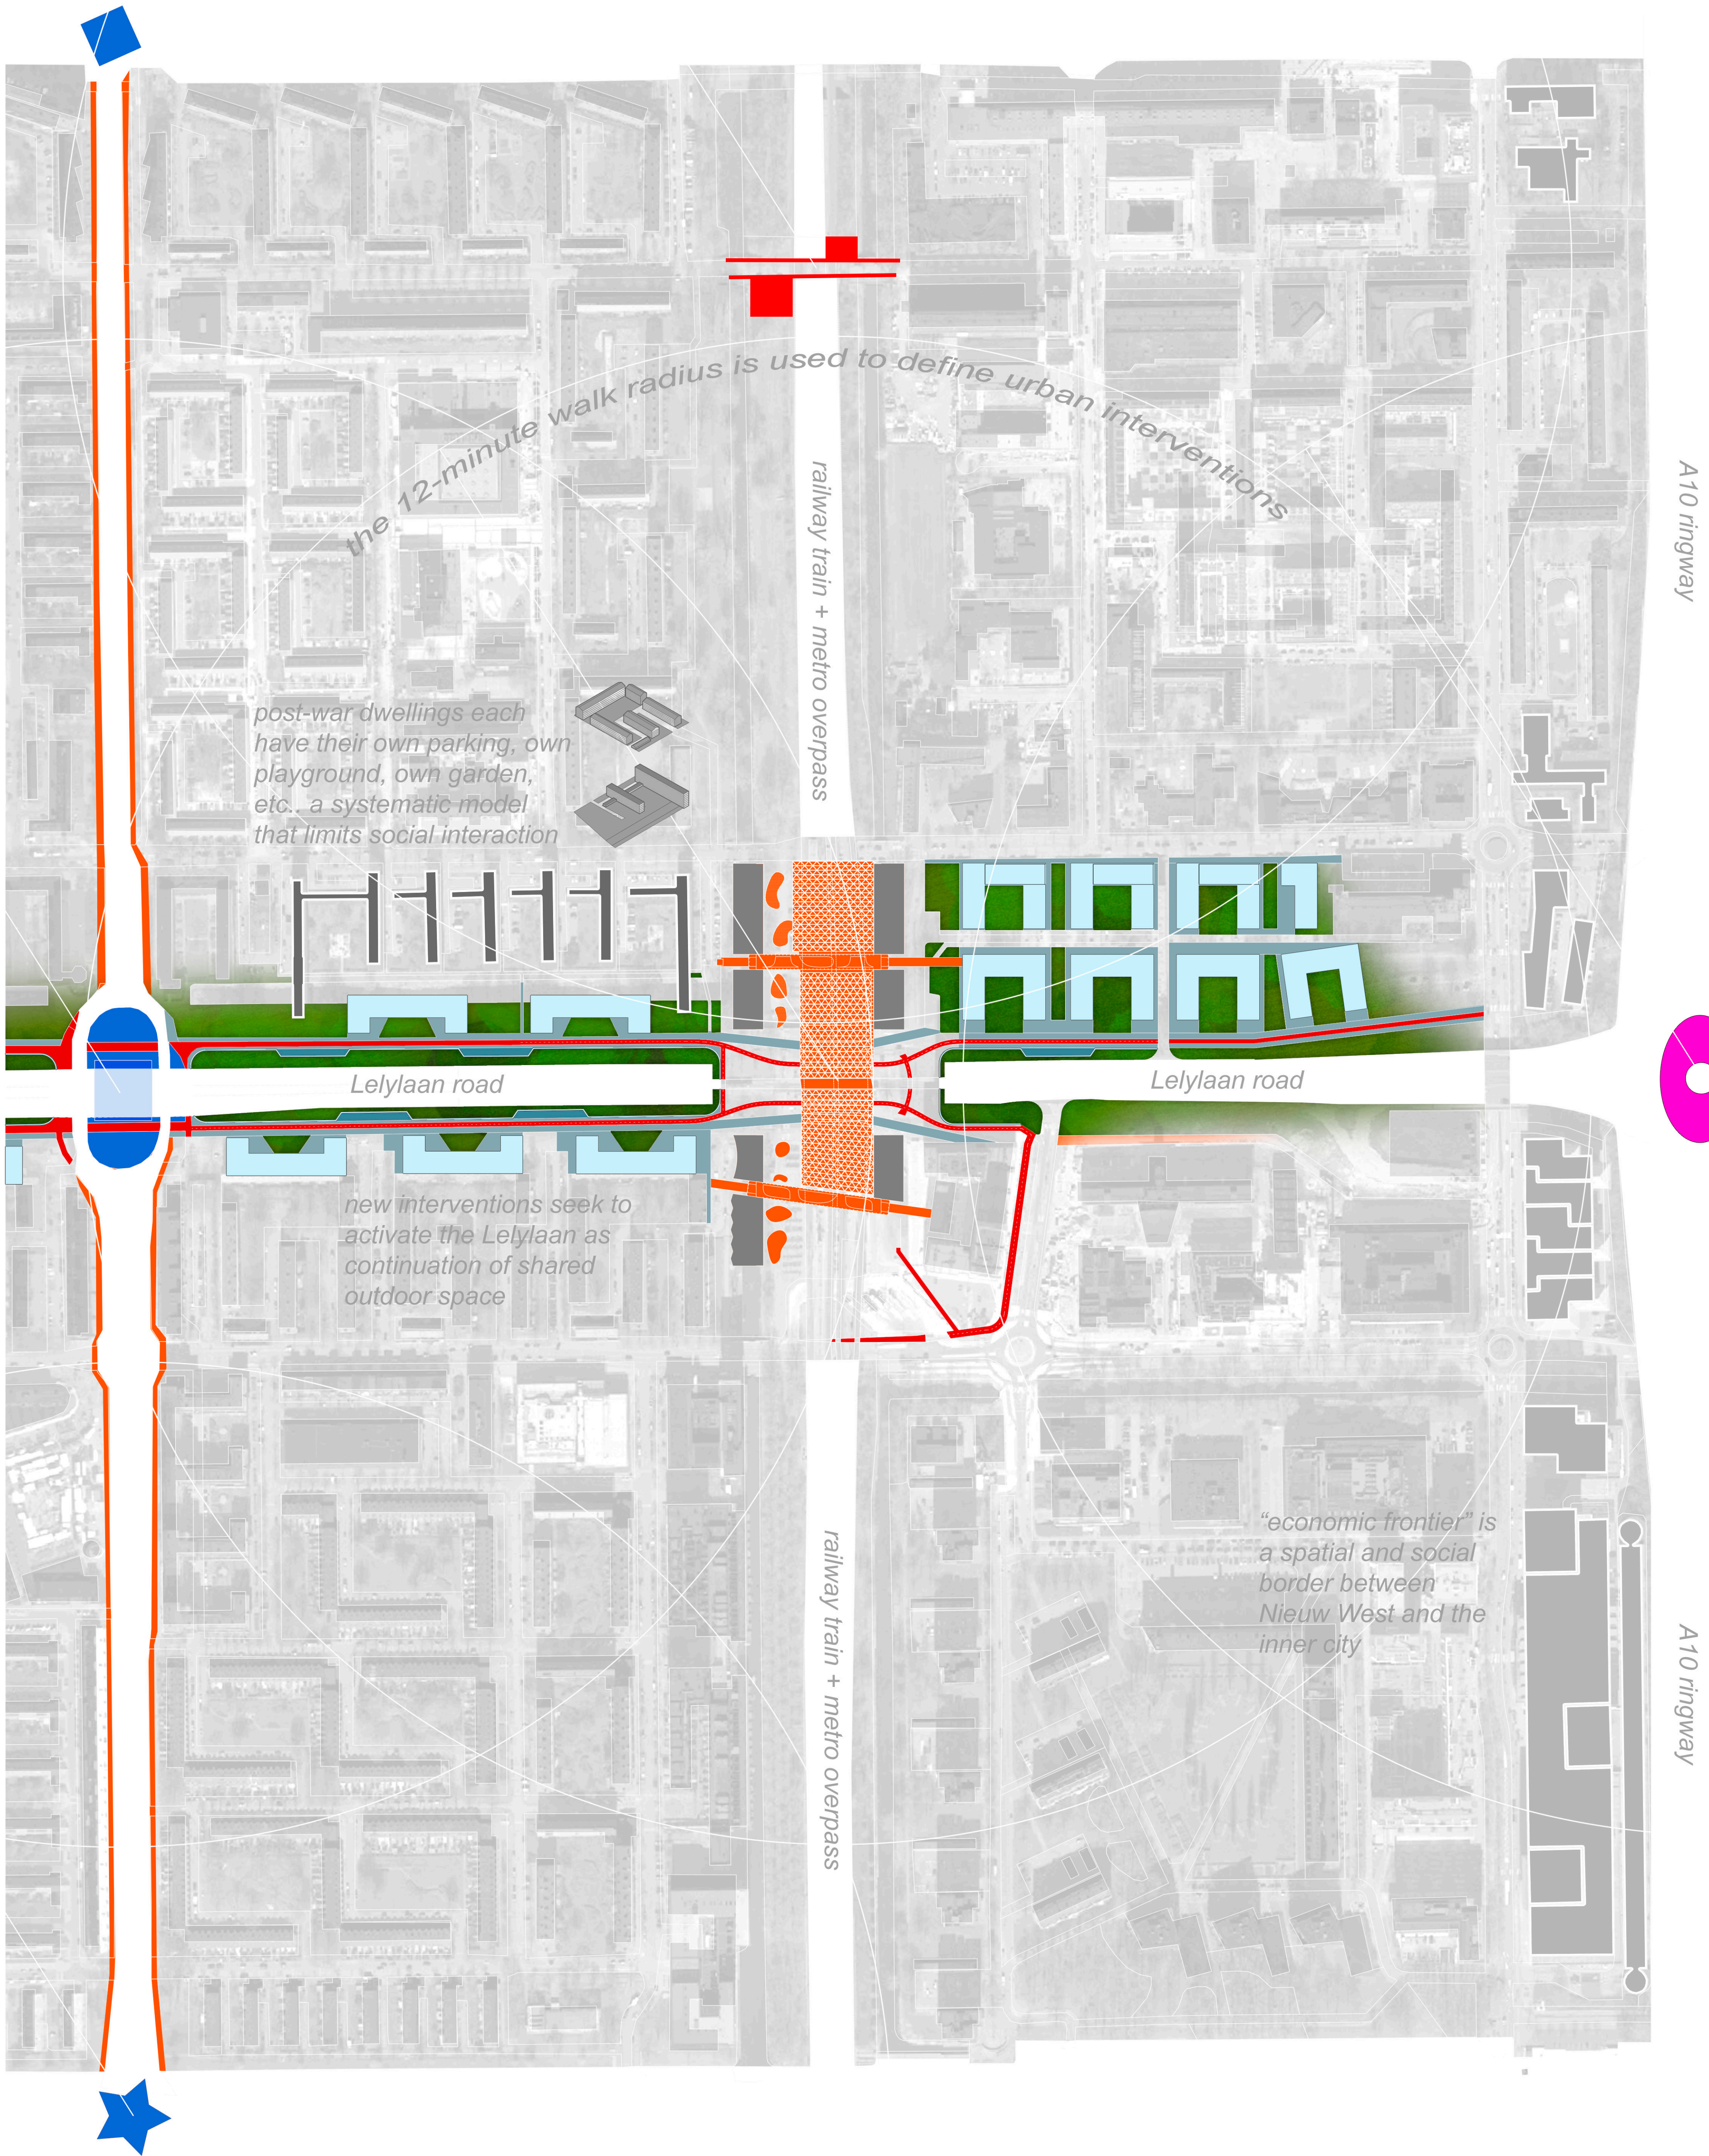
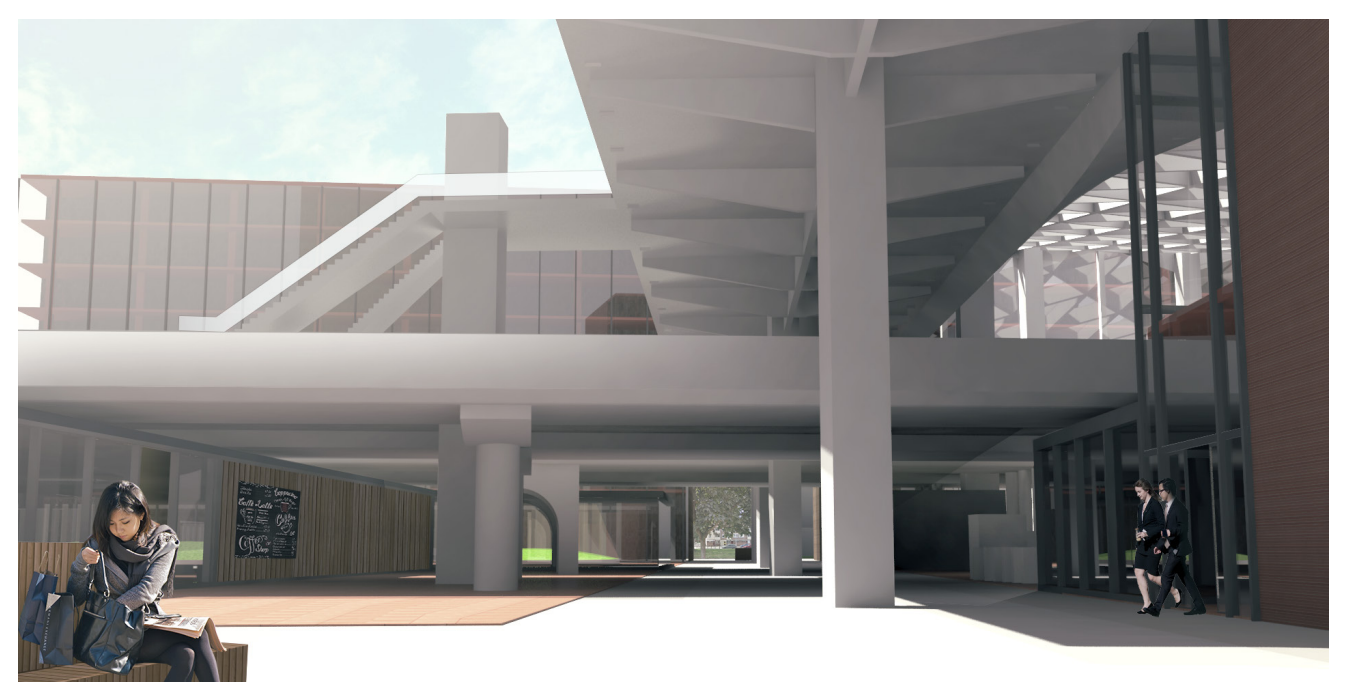
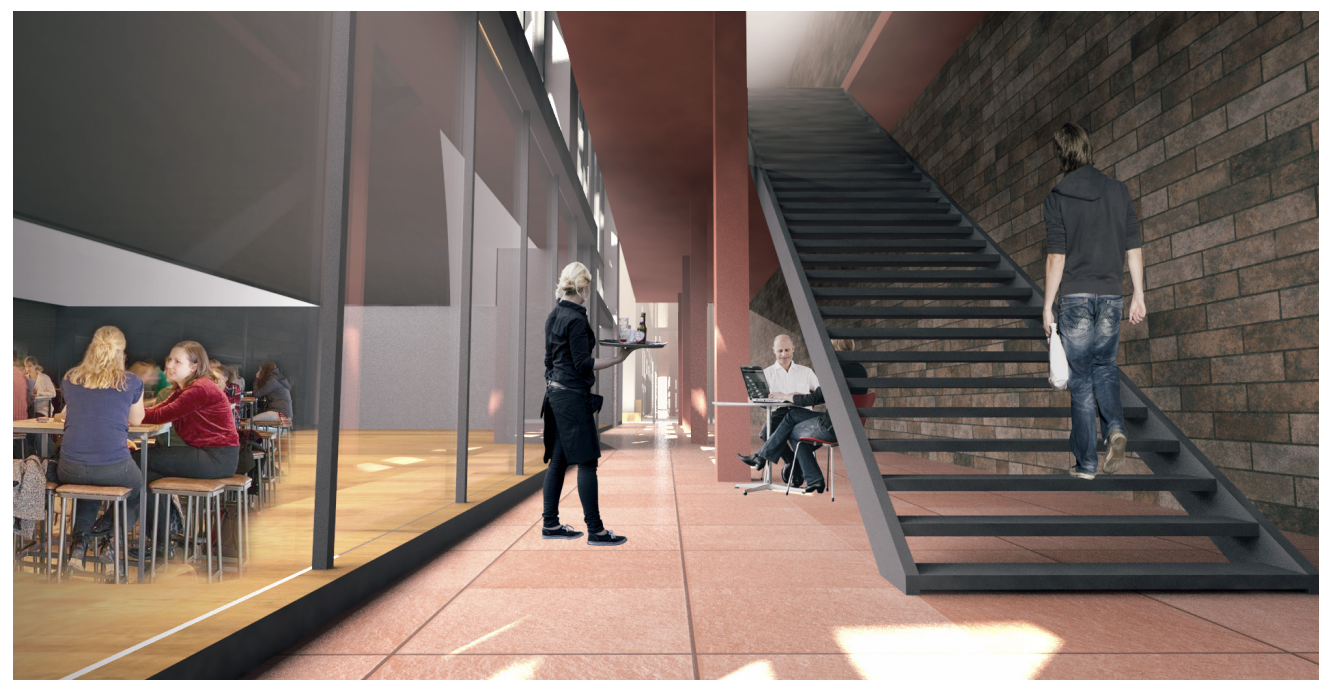
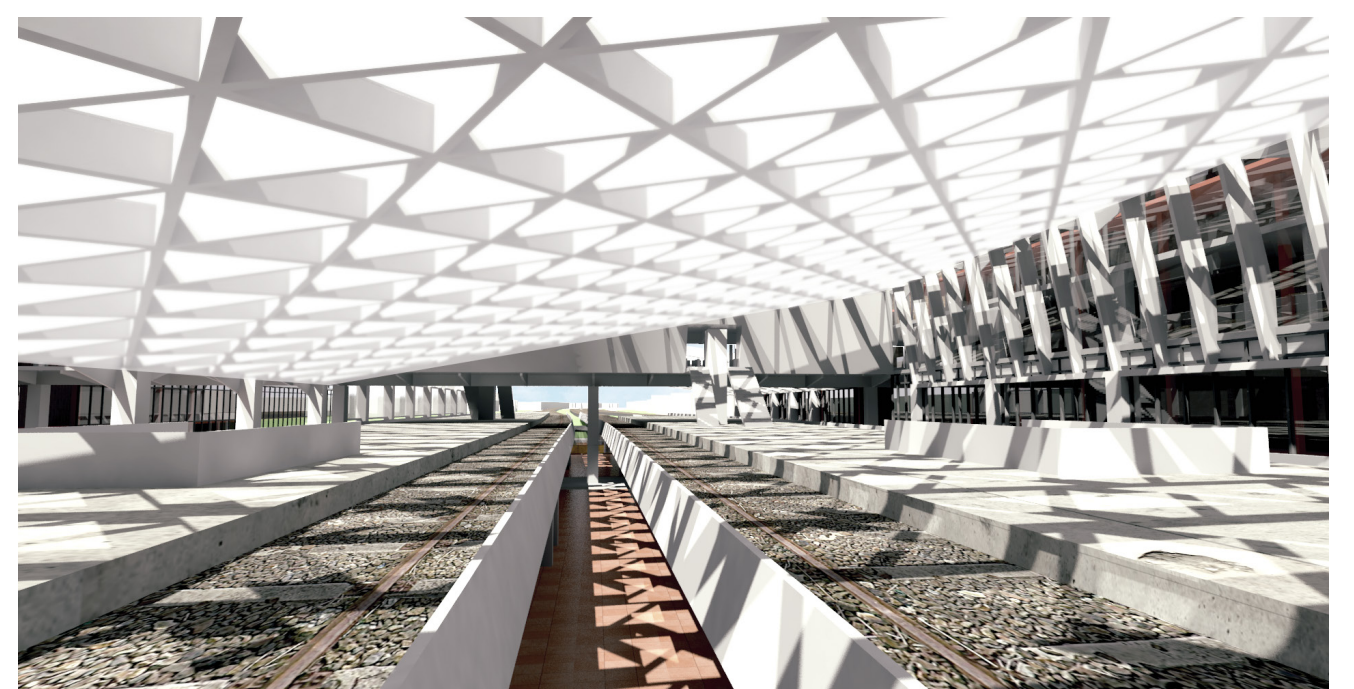


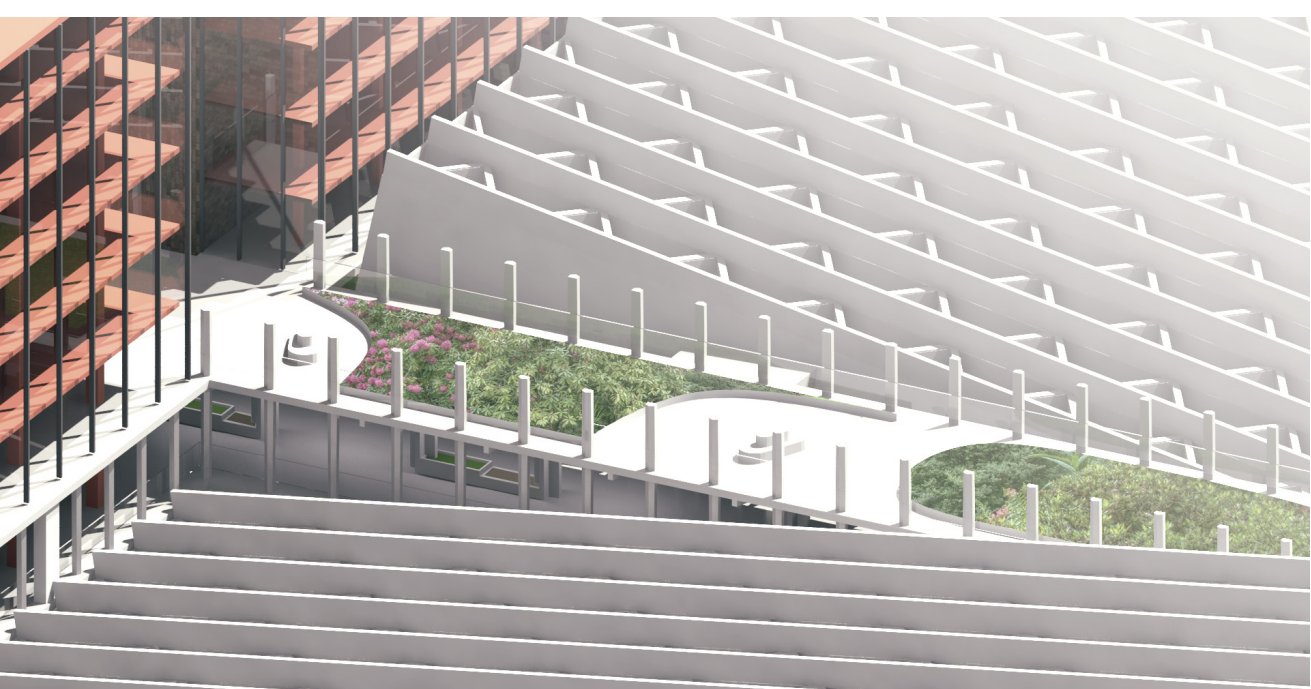

URBAN PLAN (1:2000)

JASPER ROUWENHORST - P5 - 12/07/2019

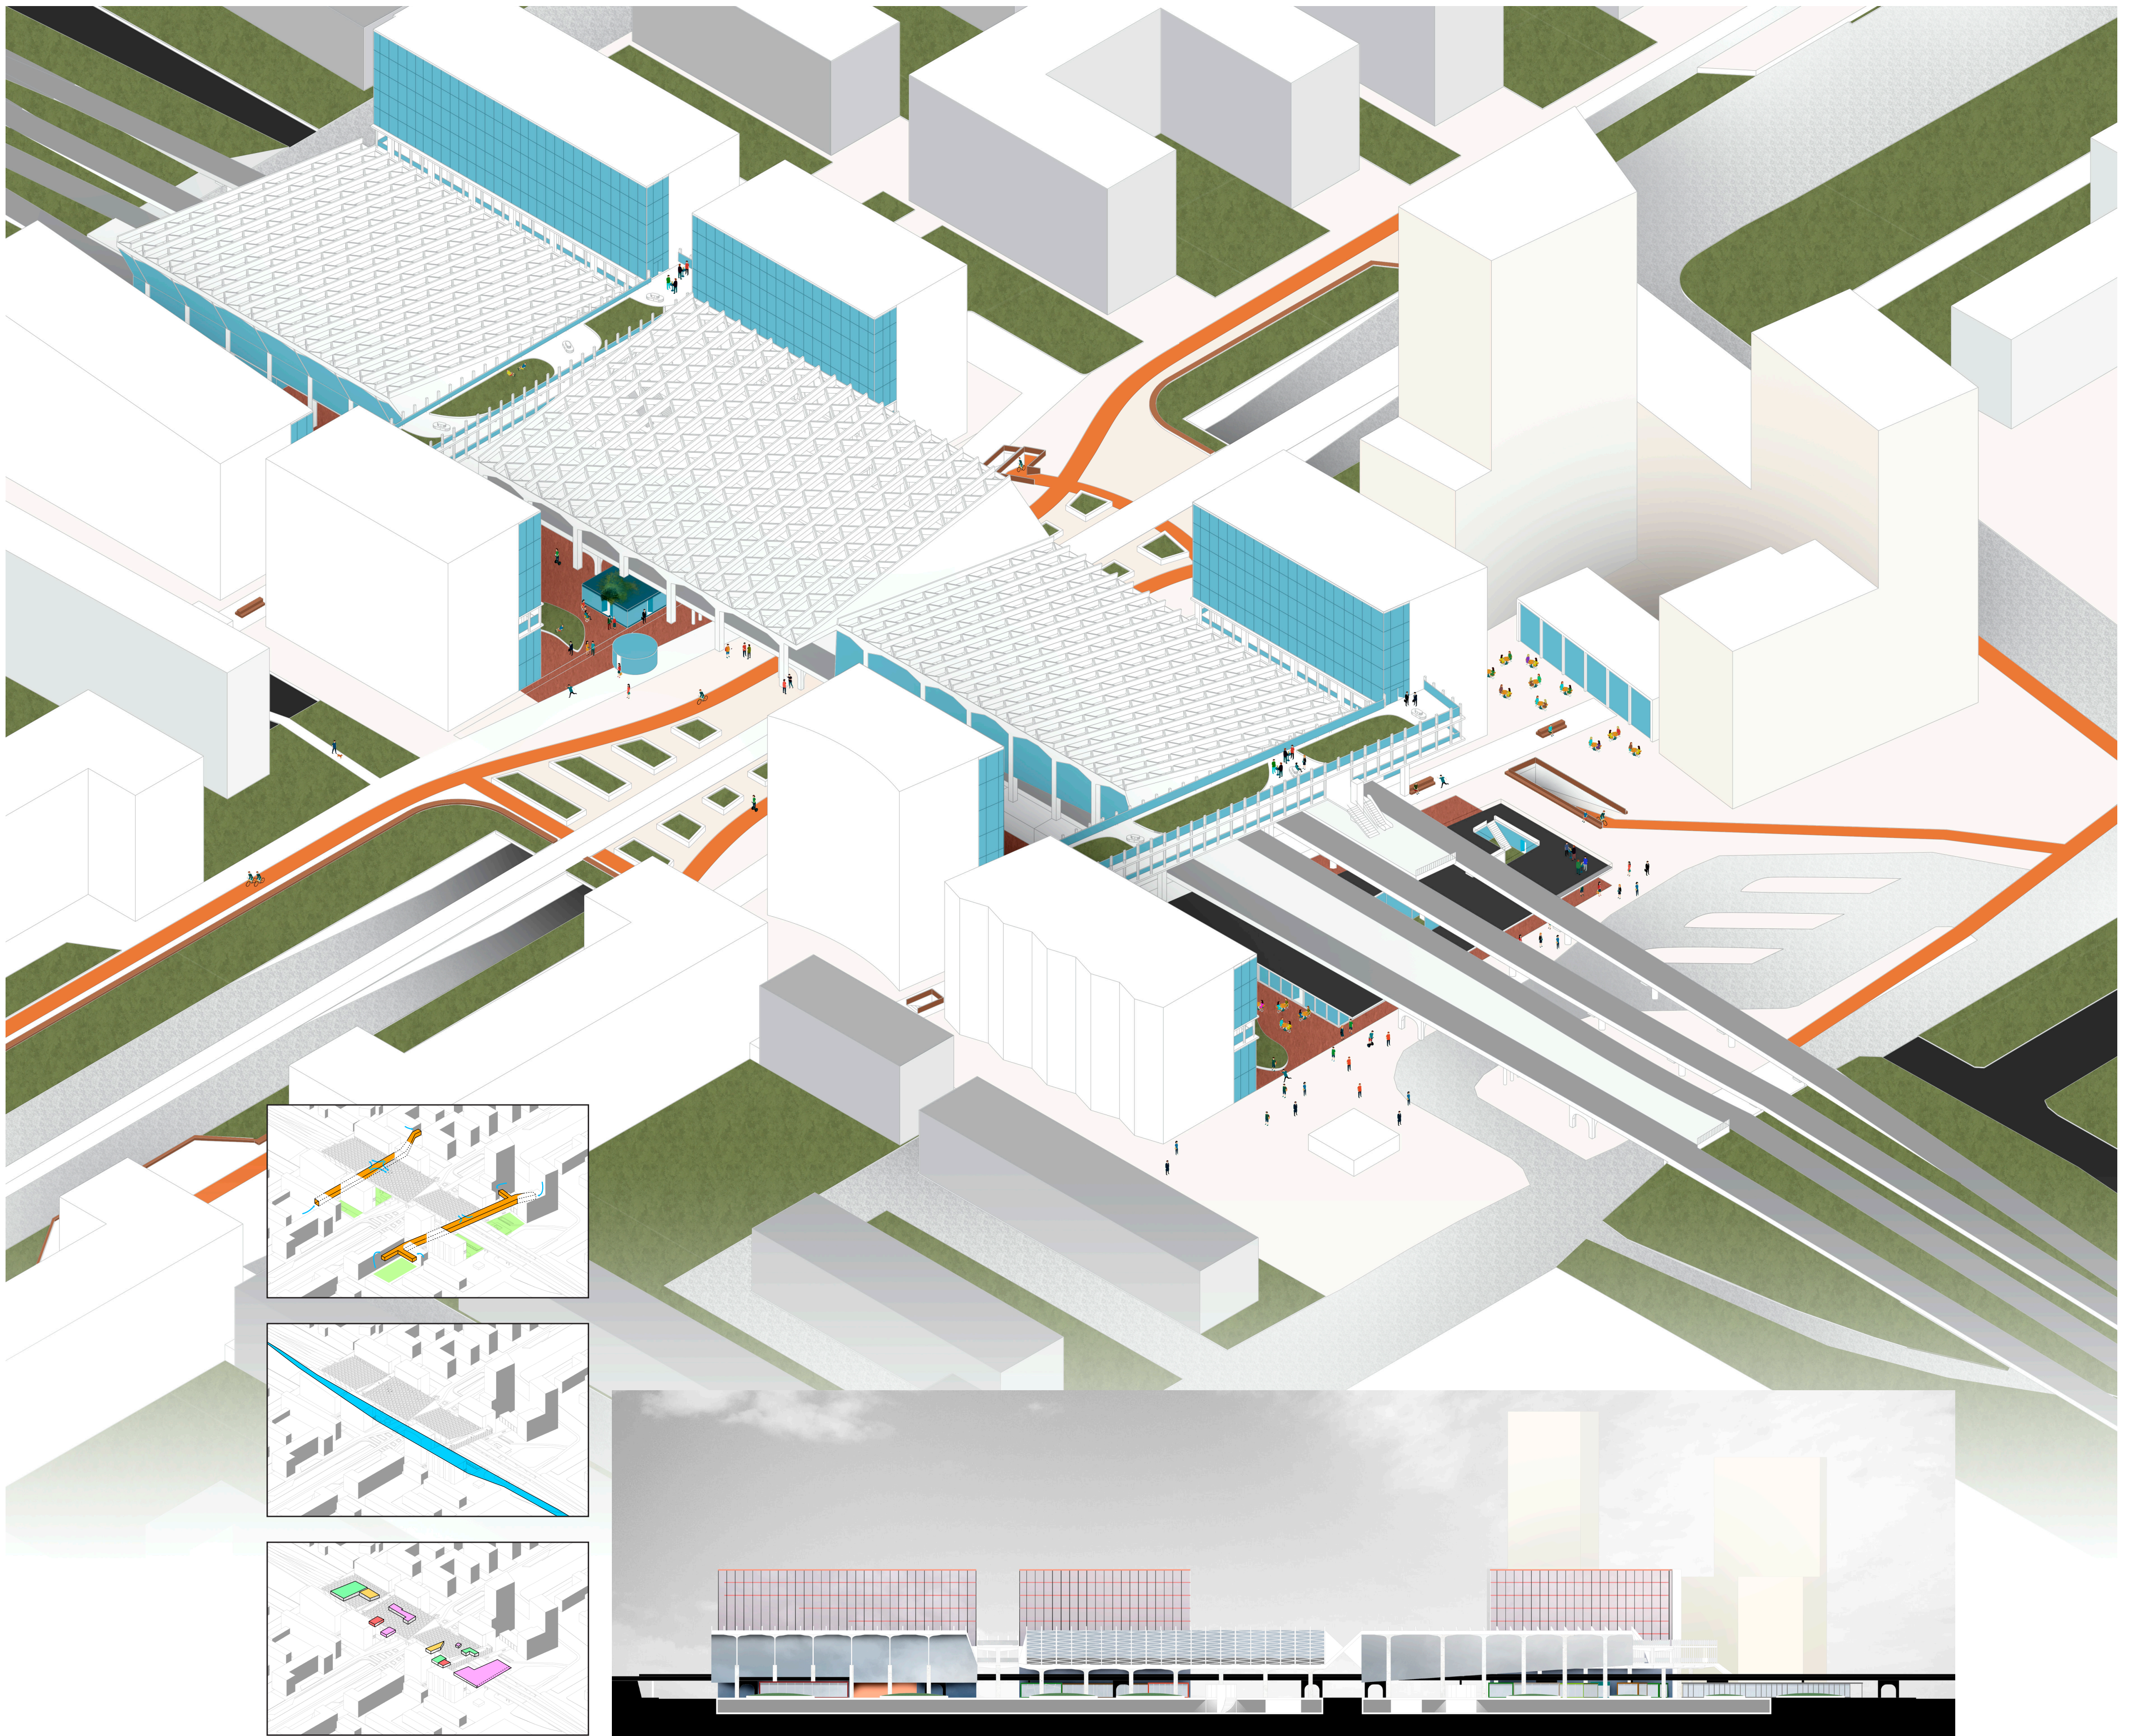

ARCHITECTURAL ELEMENTS

JASPER ROUWENHORST - P5 - 12/07/2019








LIFE BETWEEN DWELLING AND RAIL (1:500)


JASPER ROUWENHORST - P5 - 12/07/2019



DIVIDERS / CONNECTORS (1:50 + 1:10)

JASPER ROUWENHORST - P5 - 12/07/2019

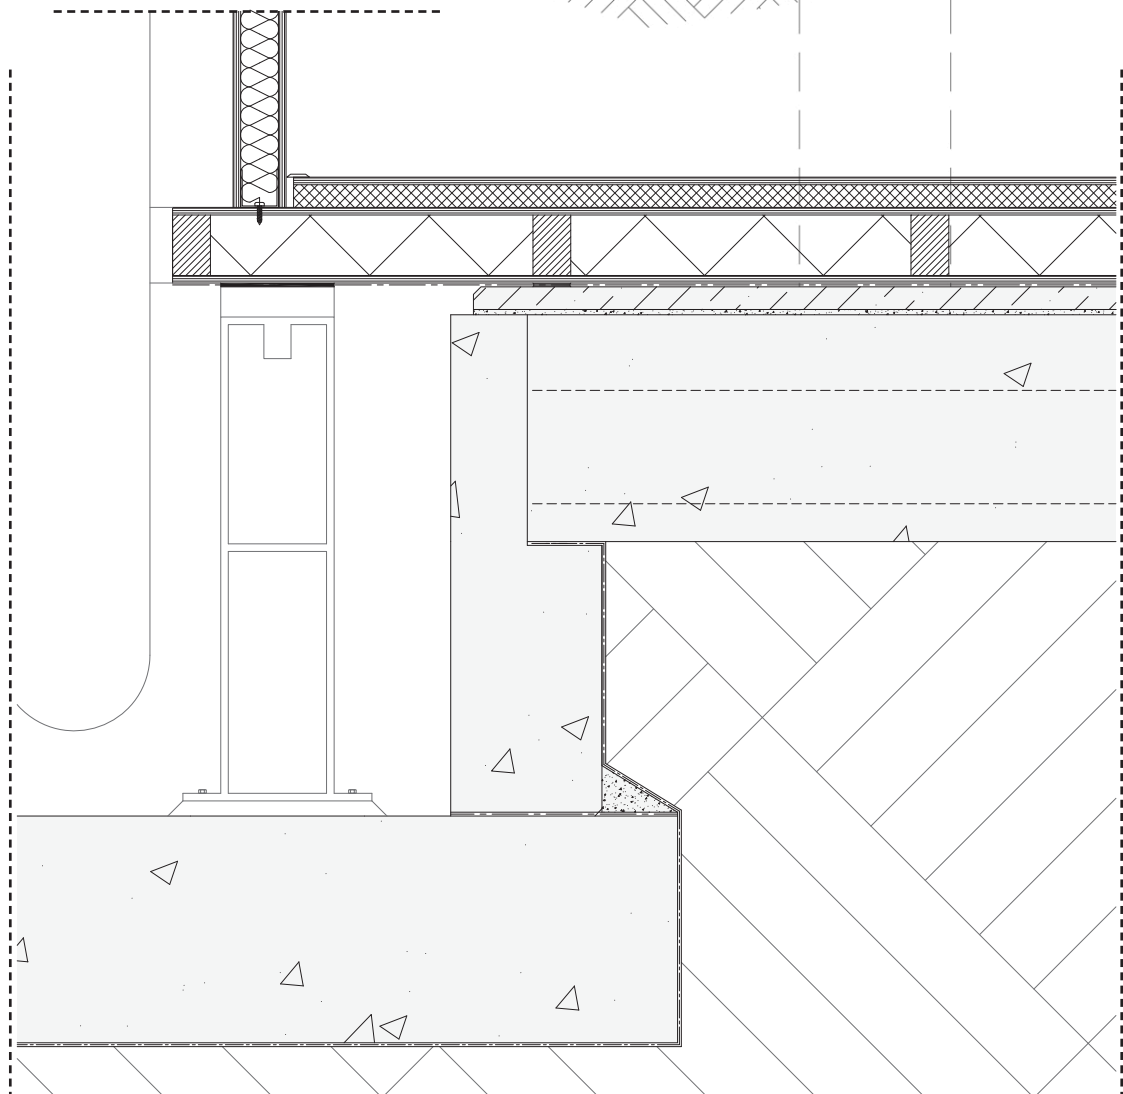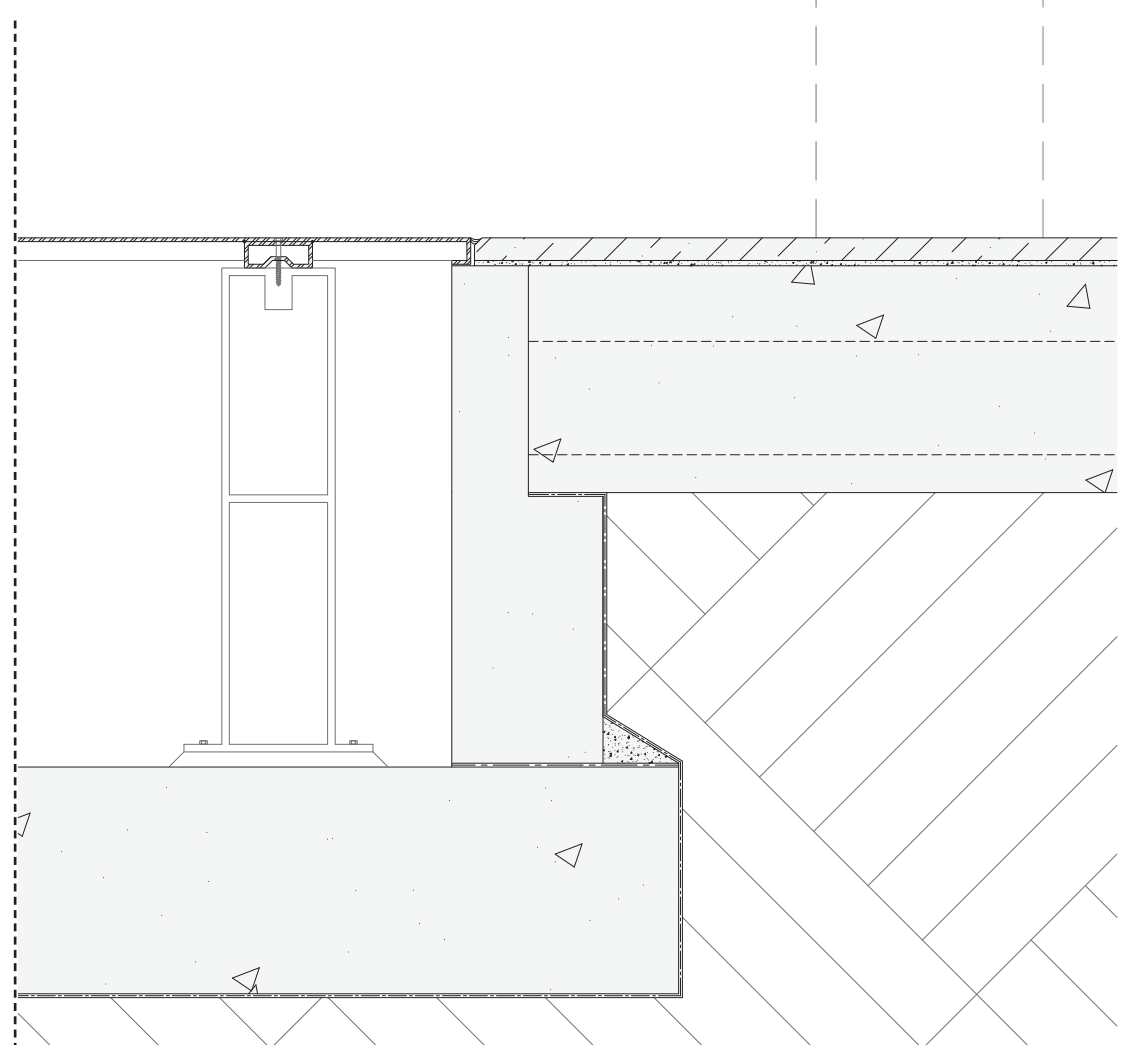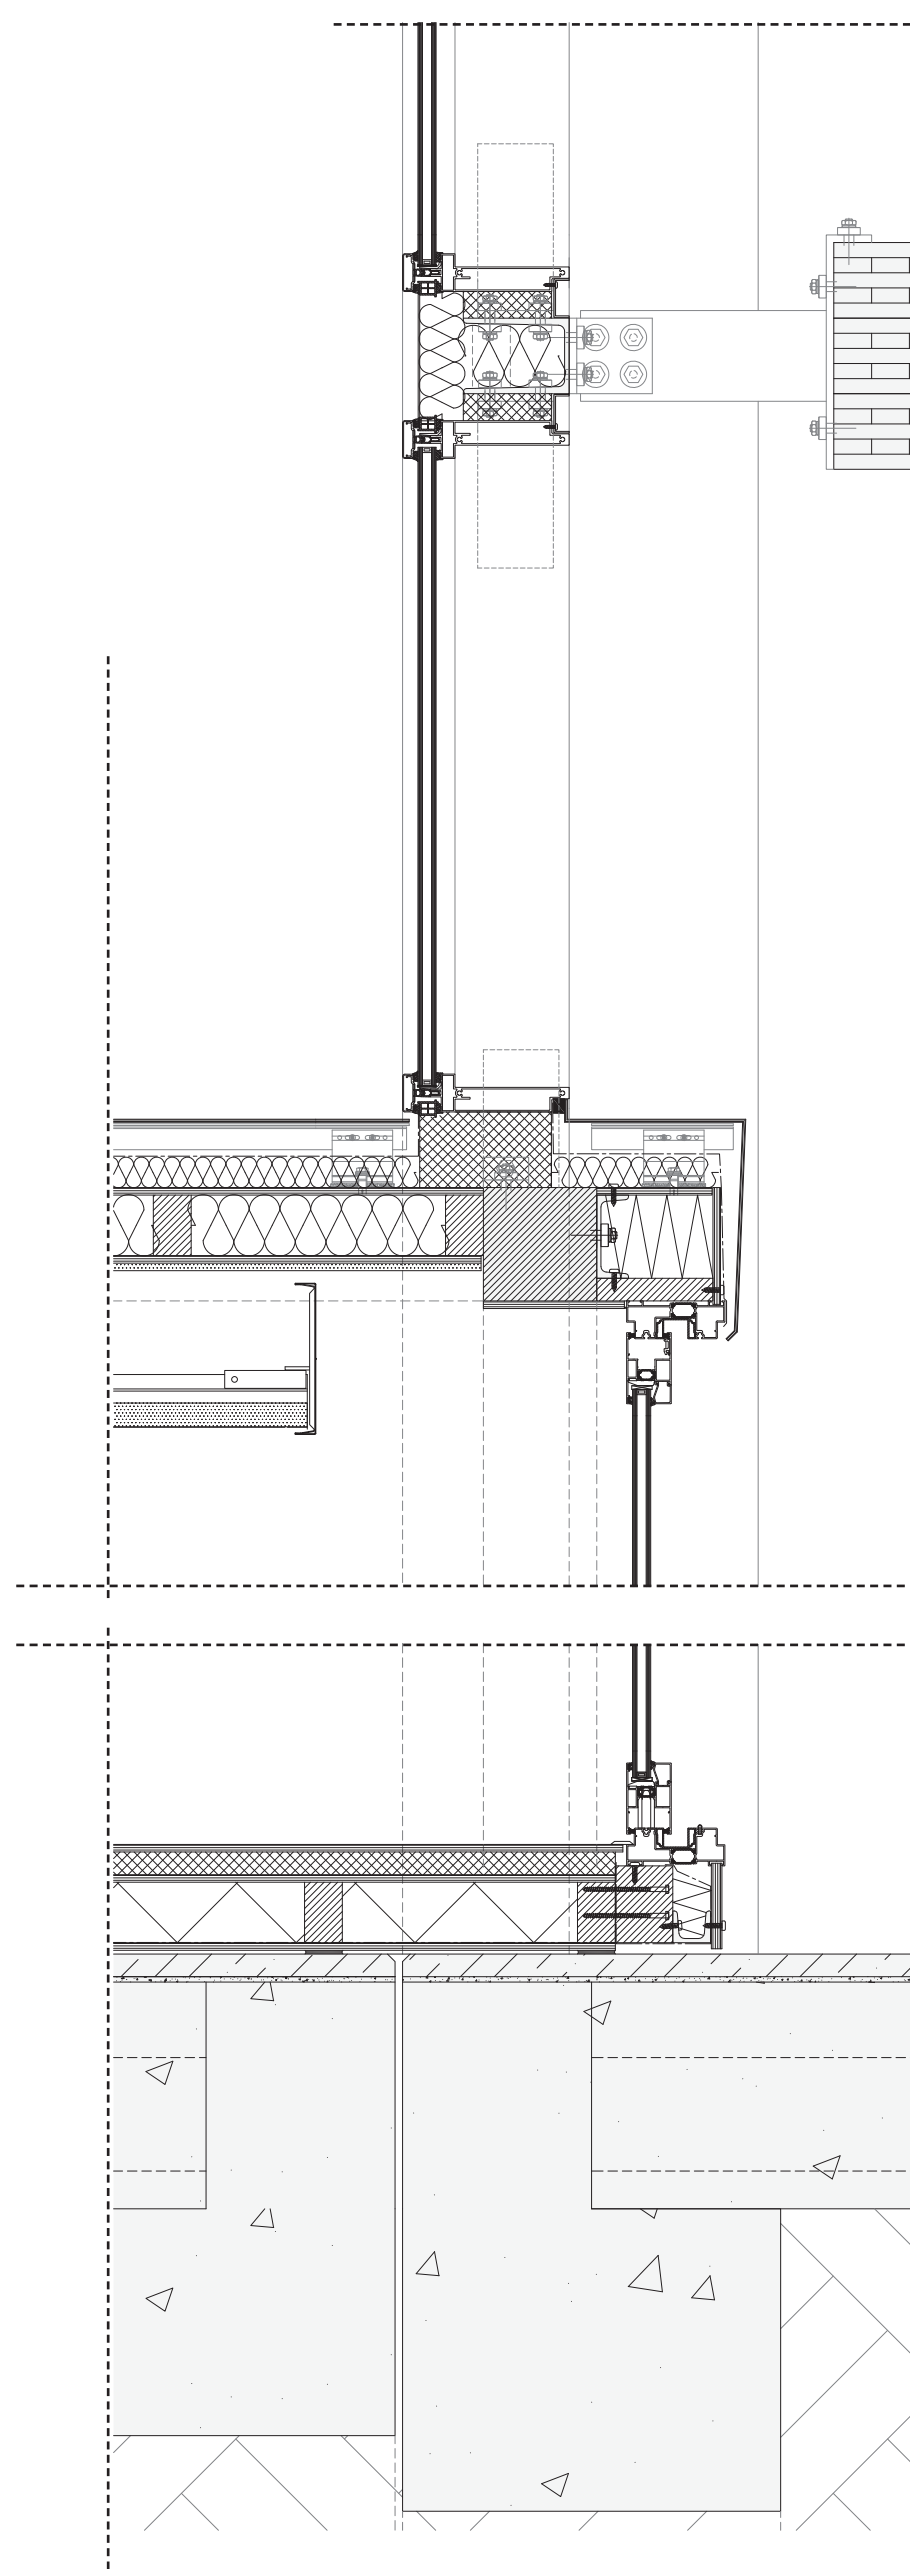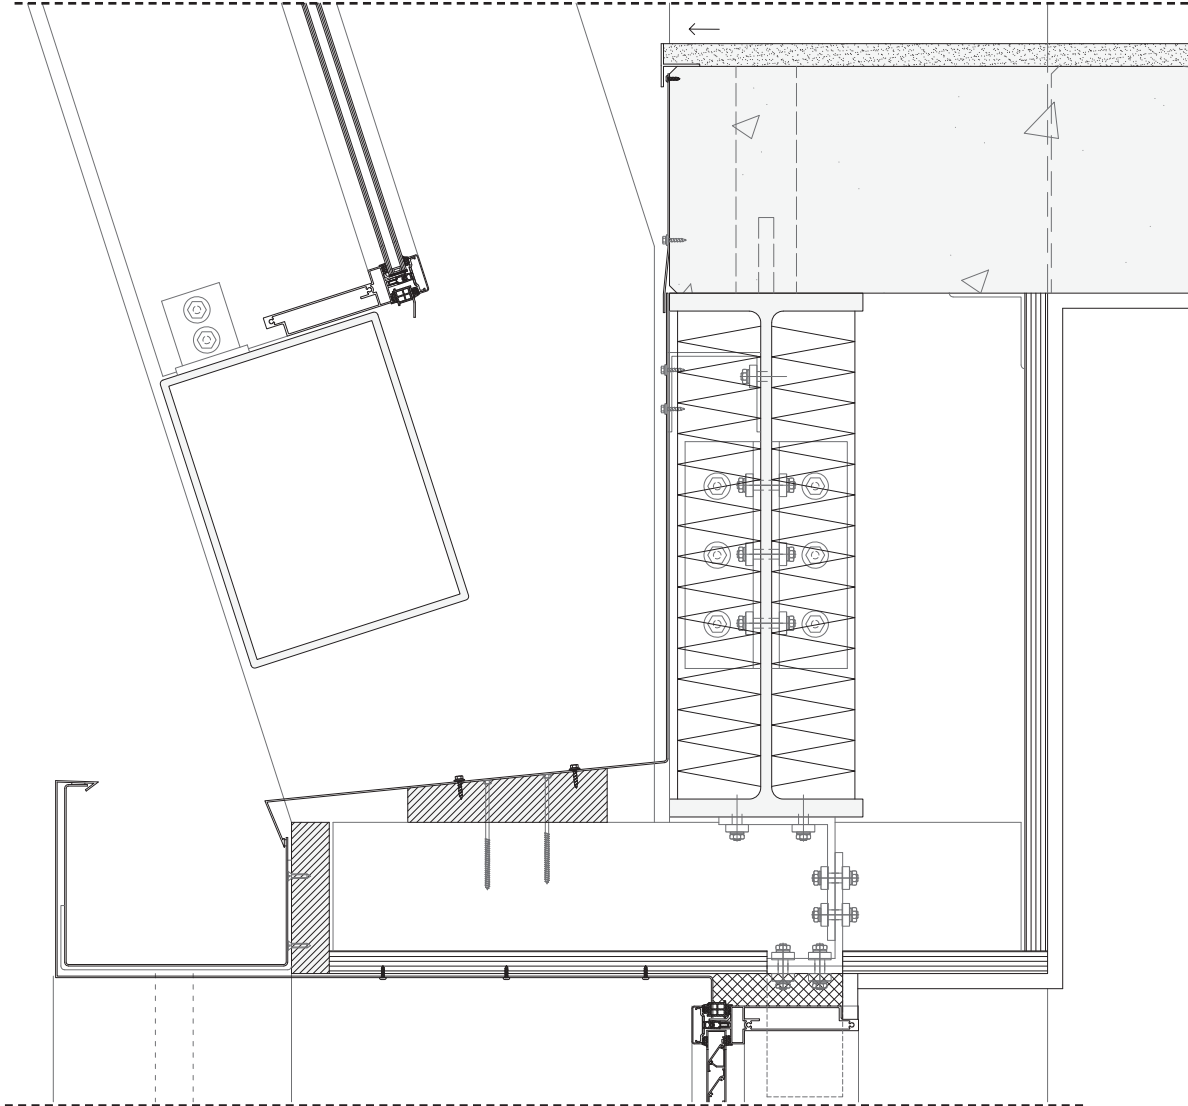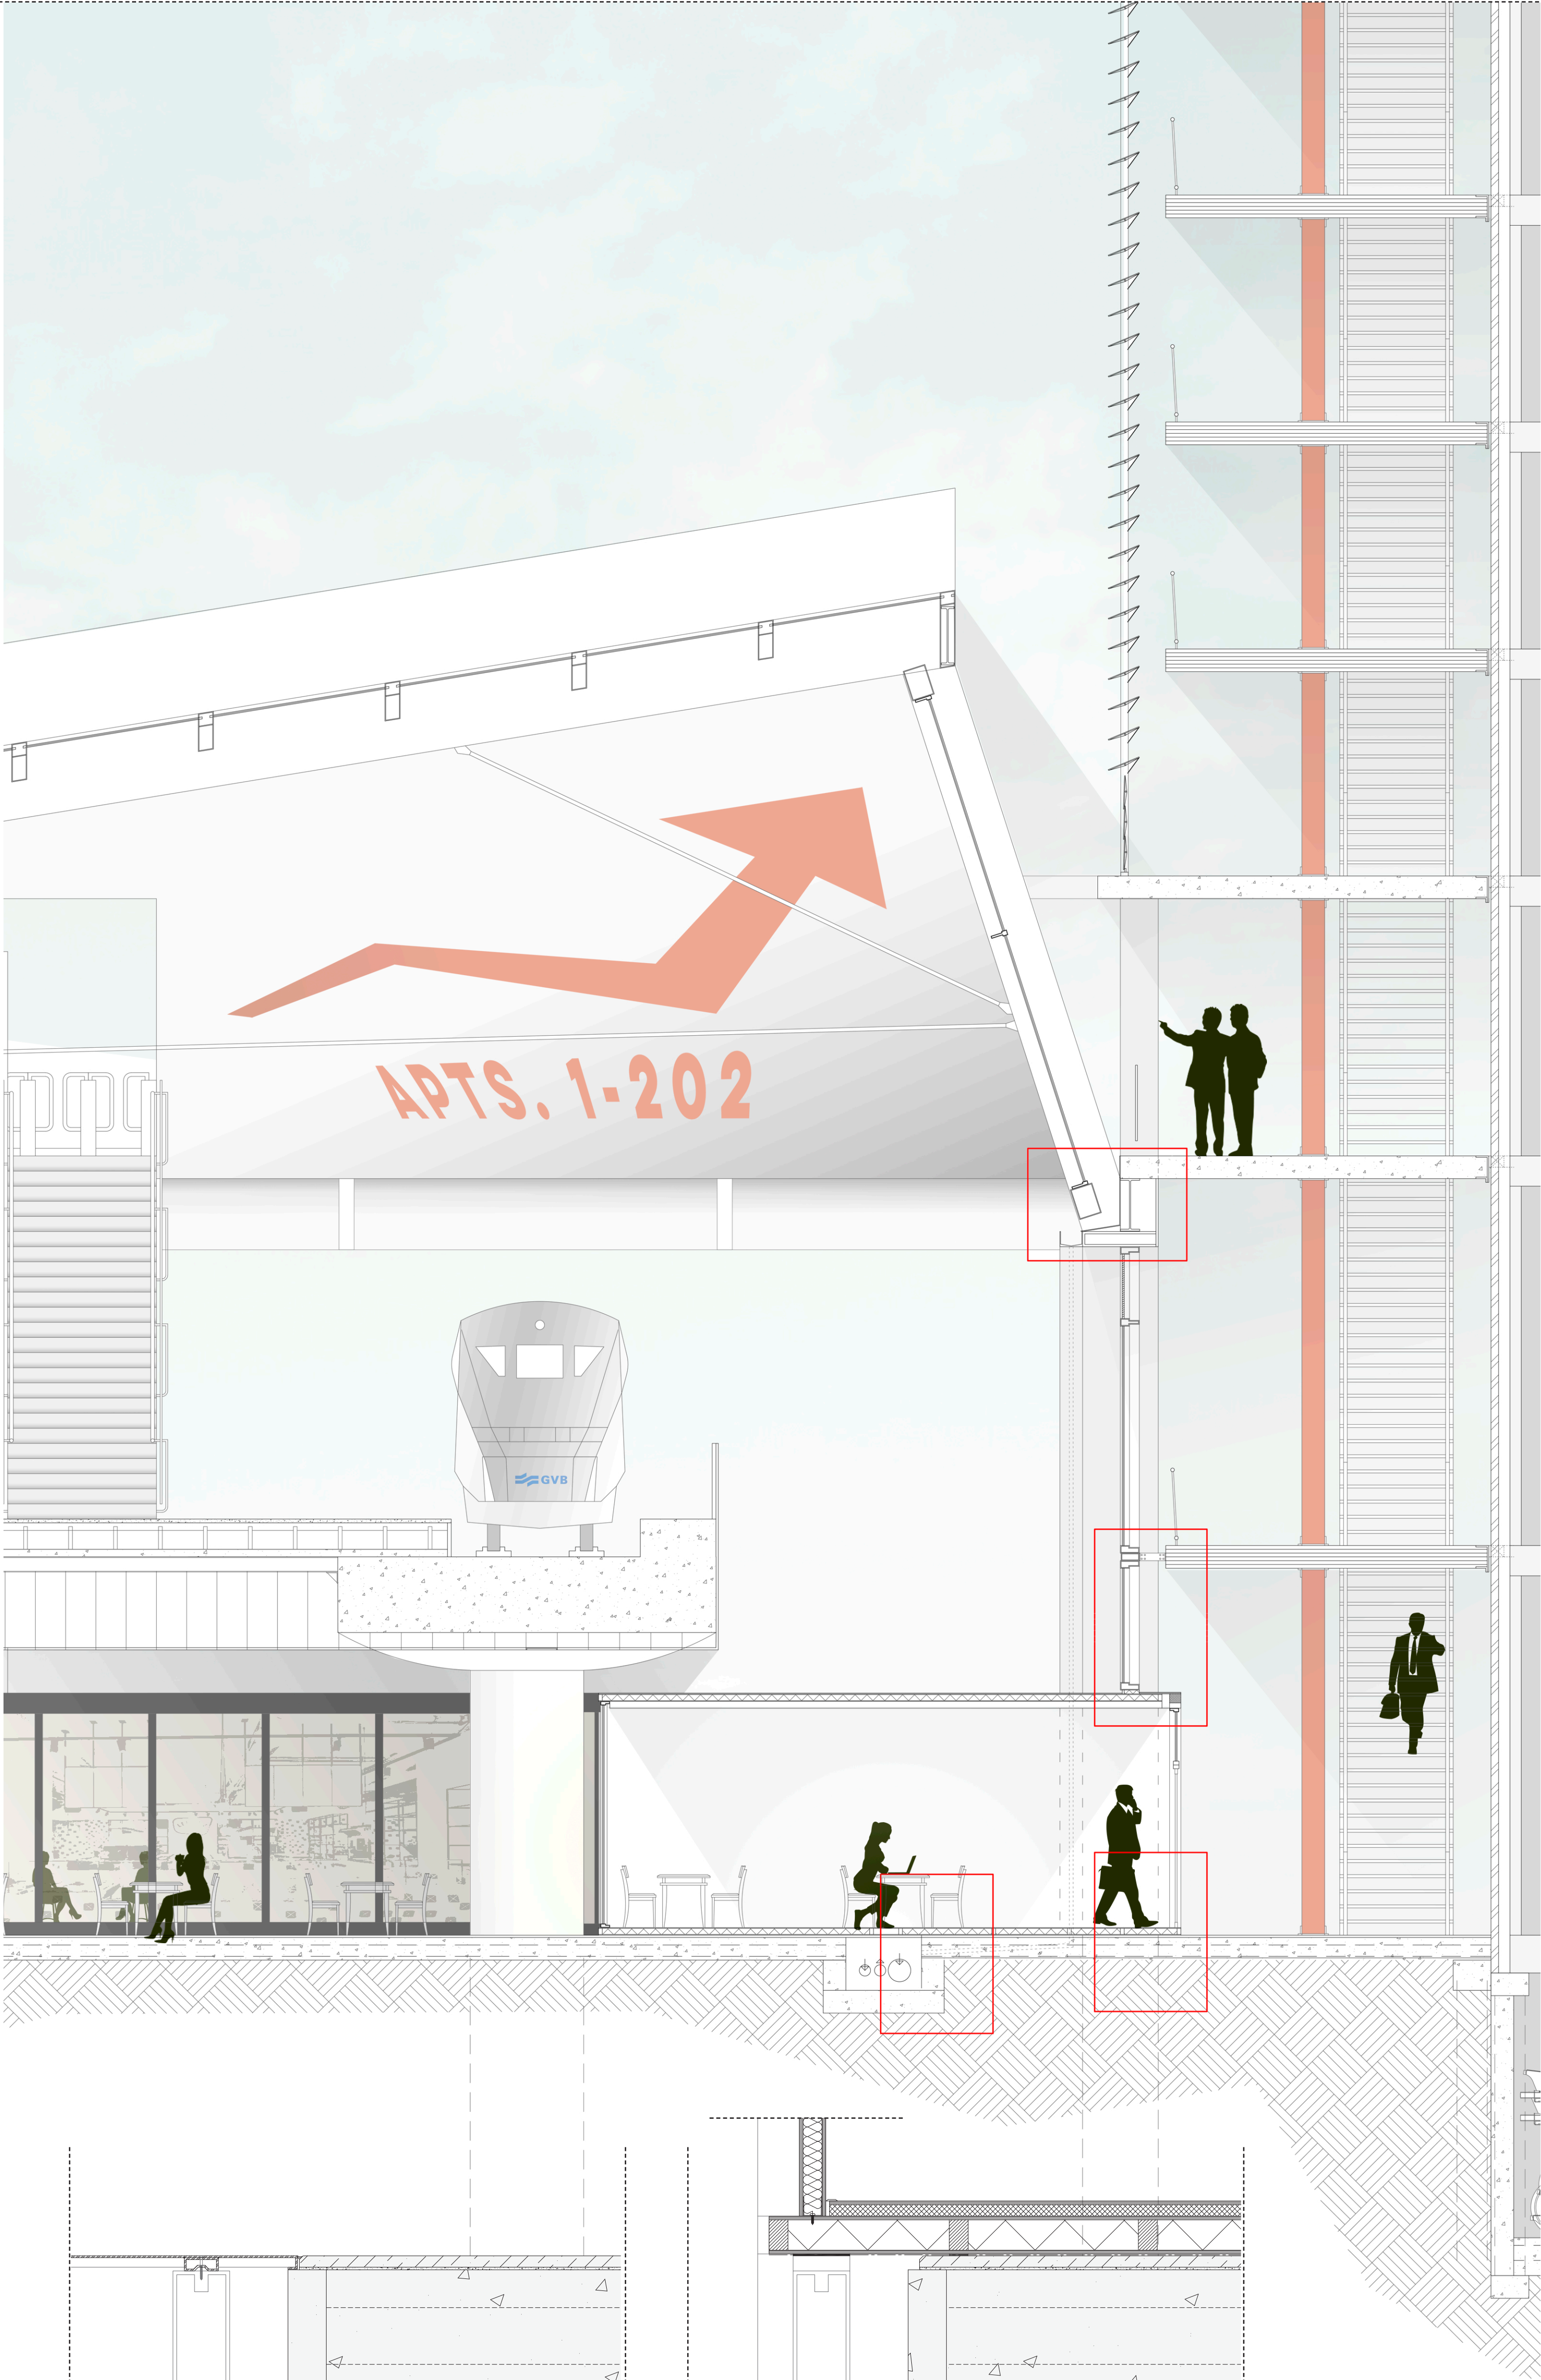

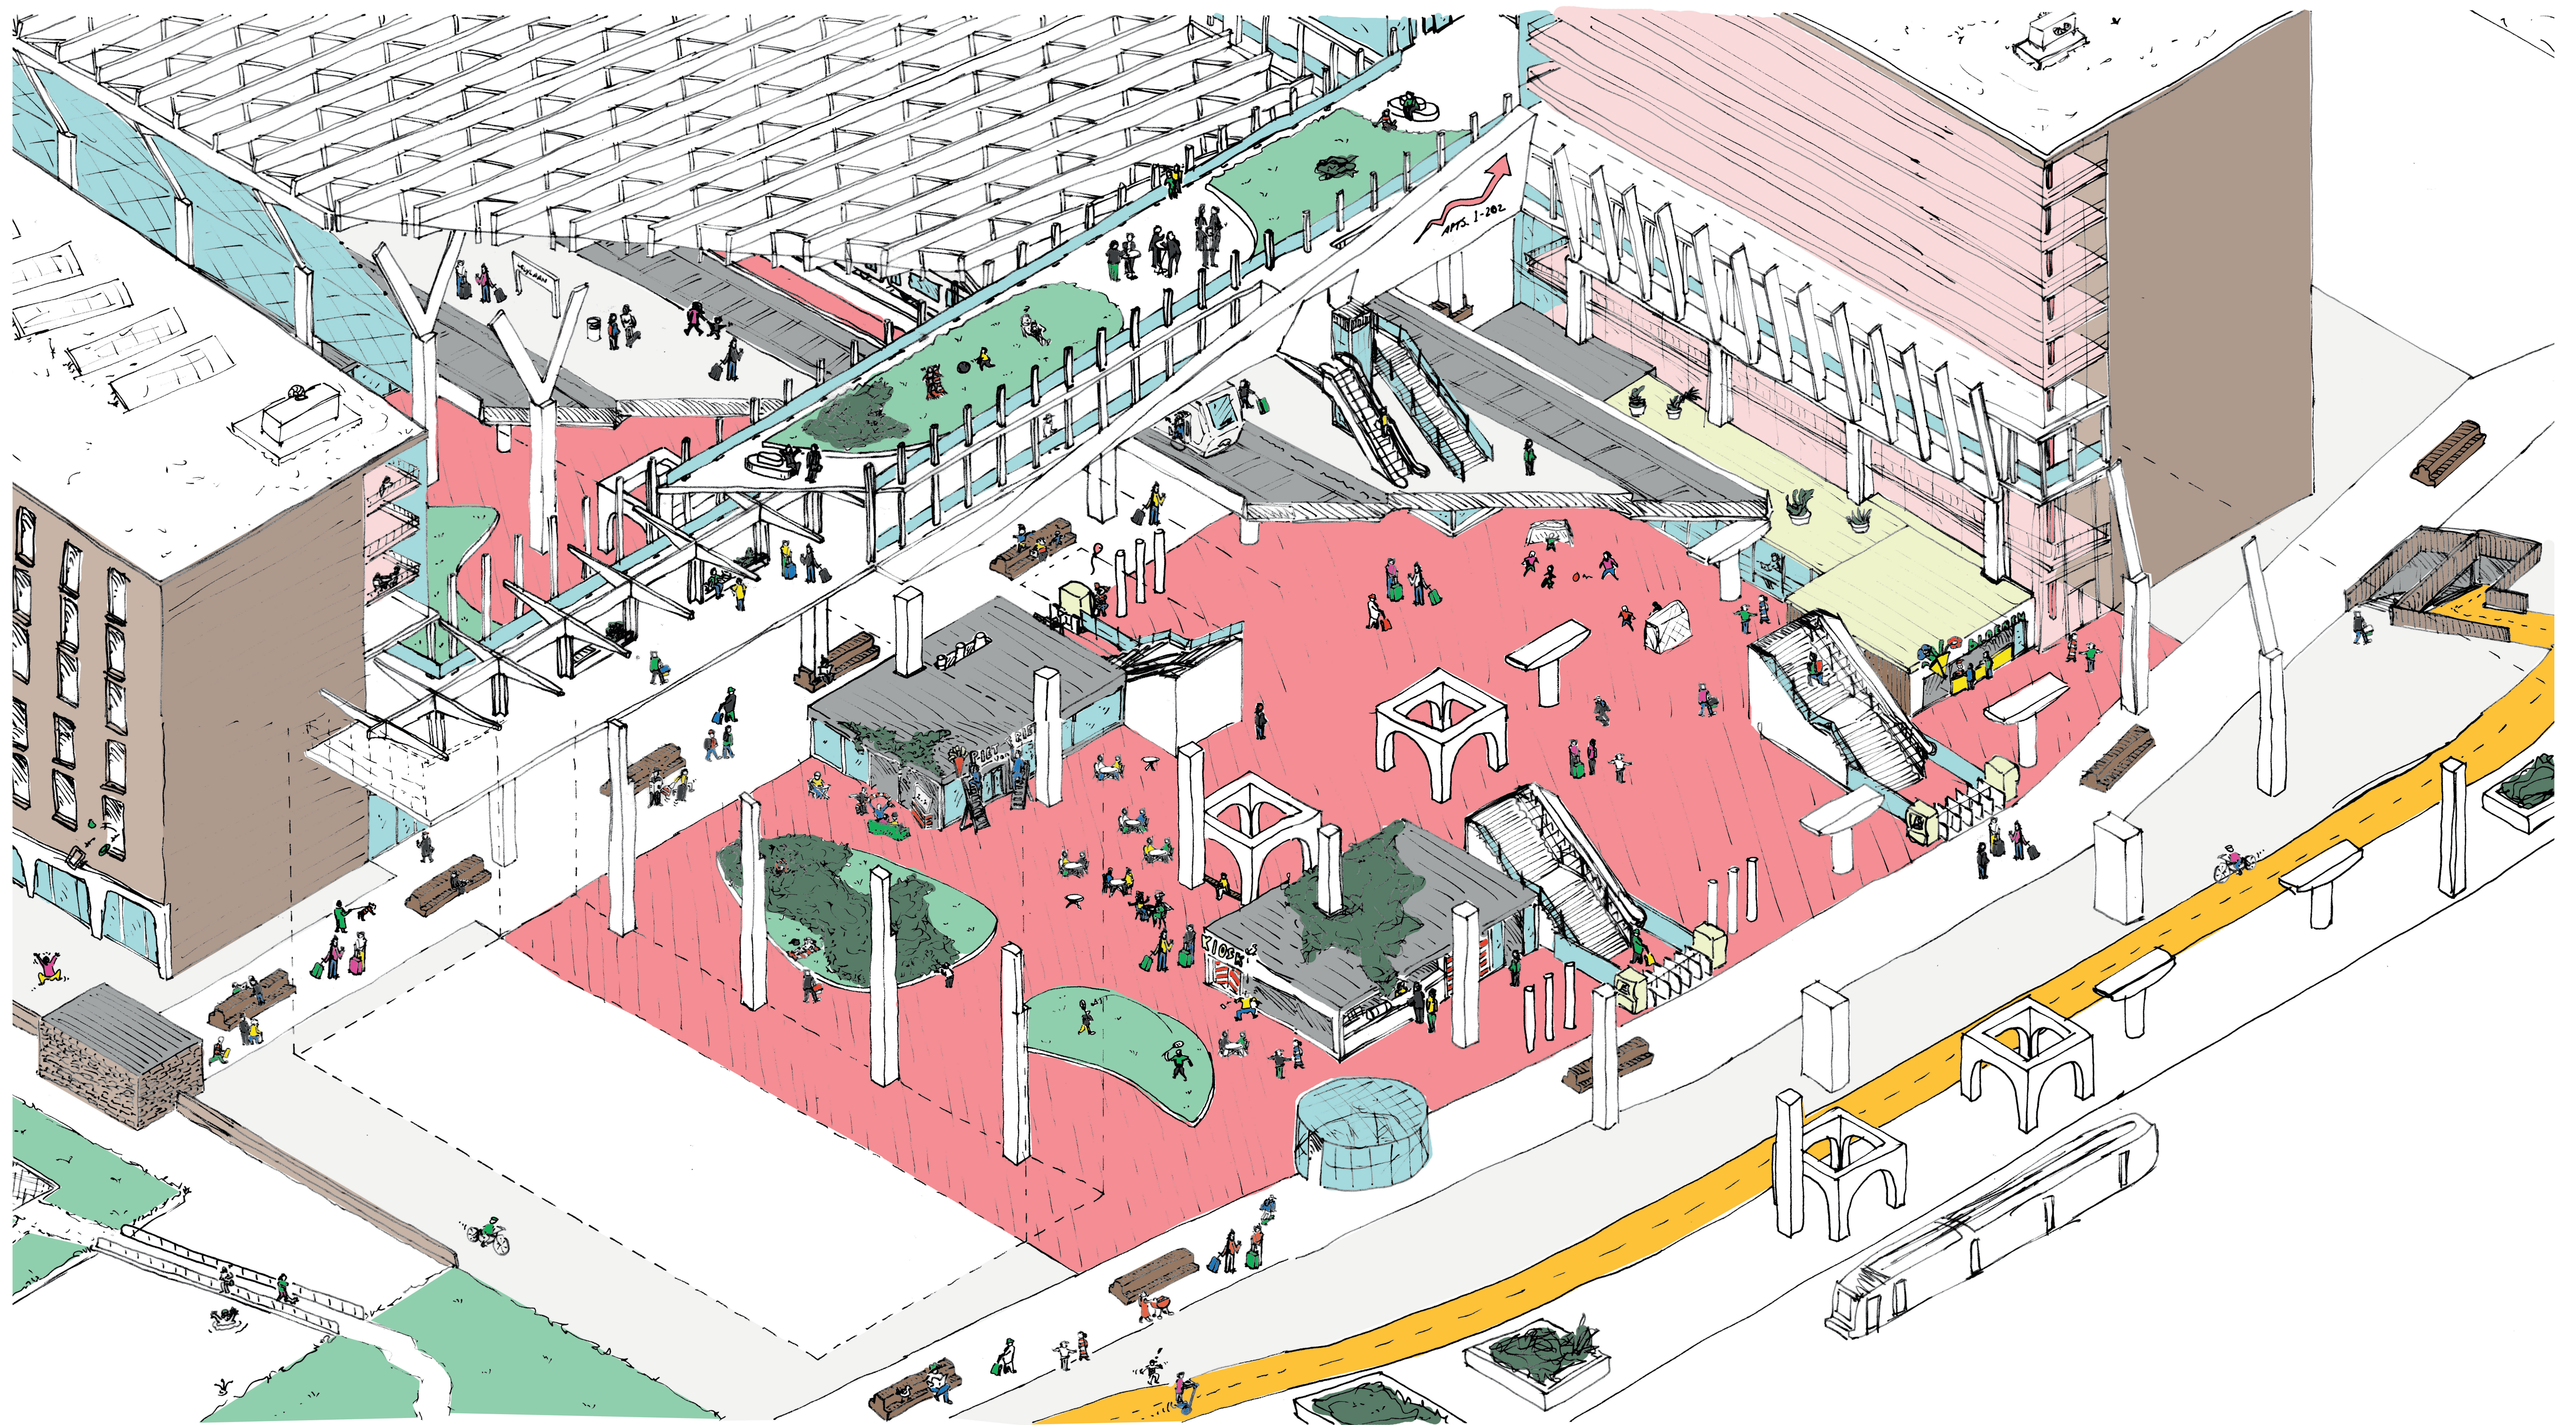

MOMENTS AT THE STATION

JASPER ROUWENHORST - P5 - 12/07/2019