


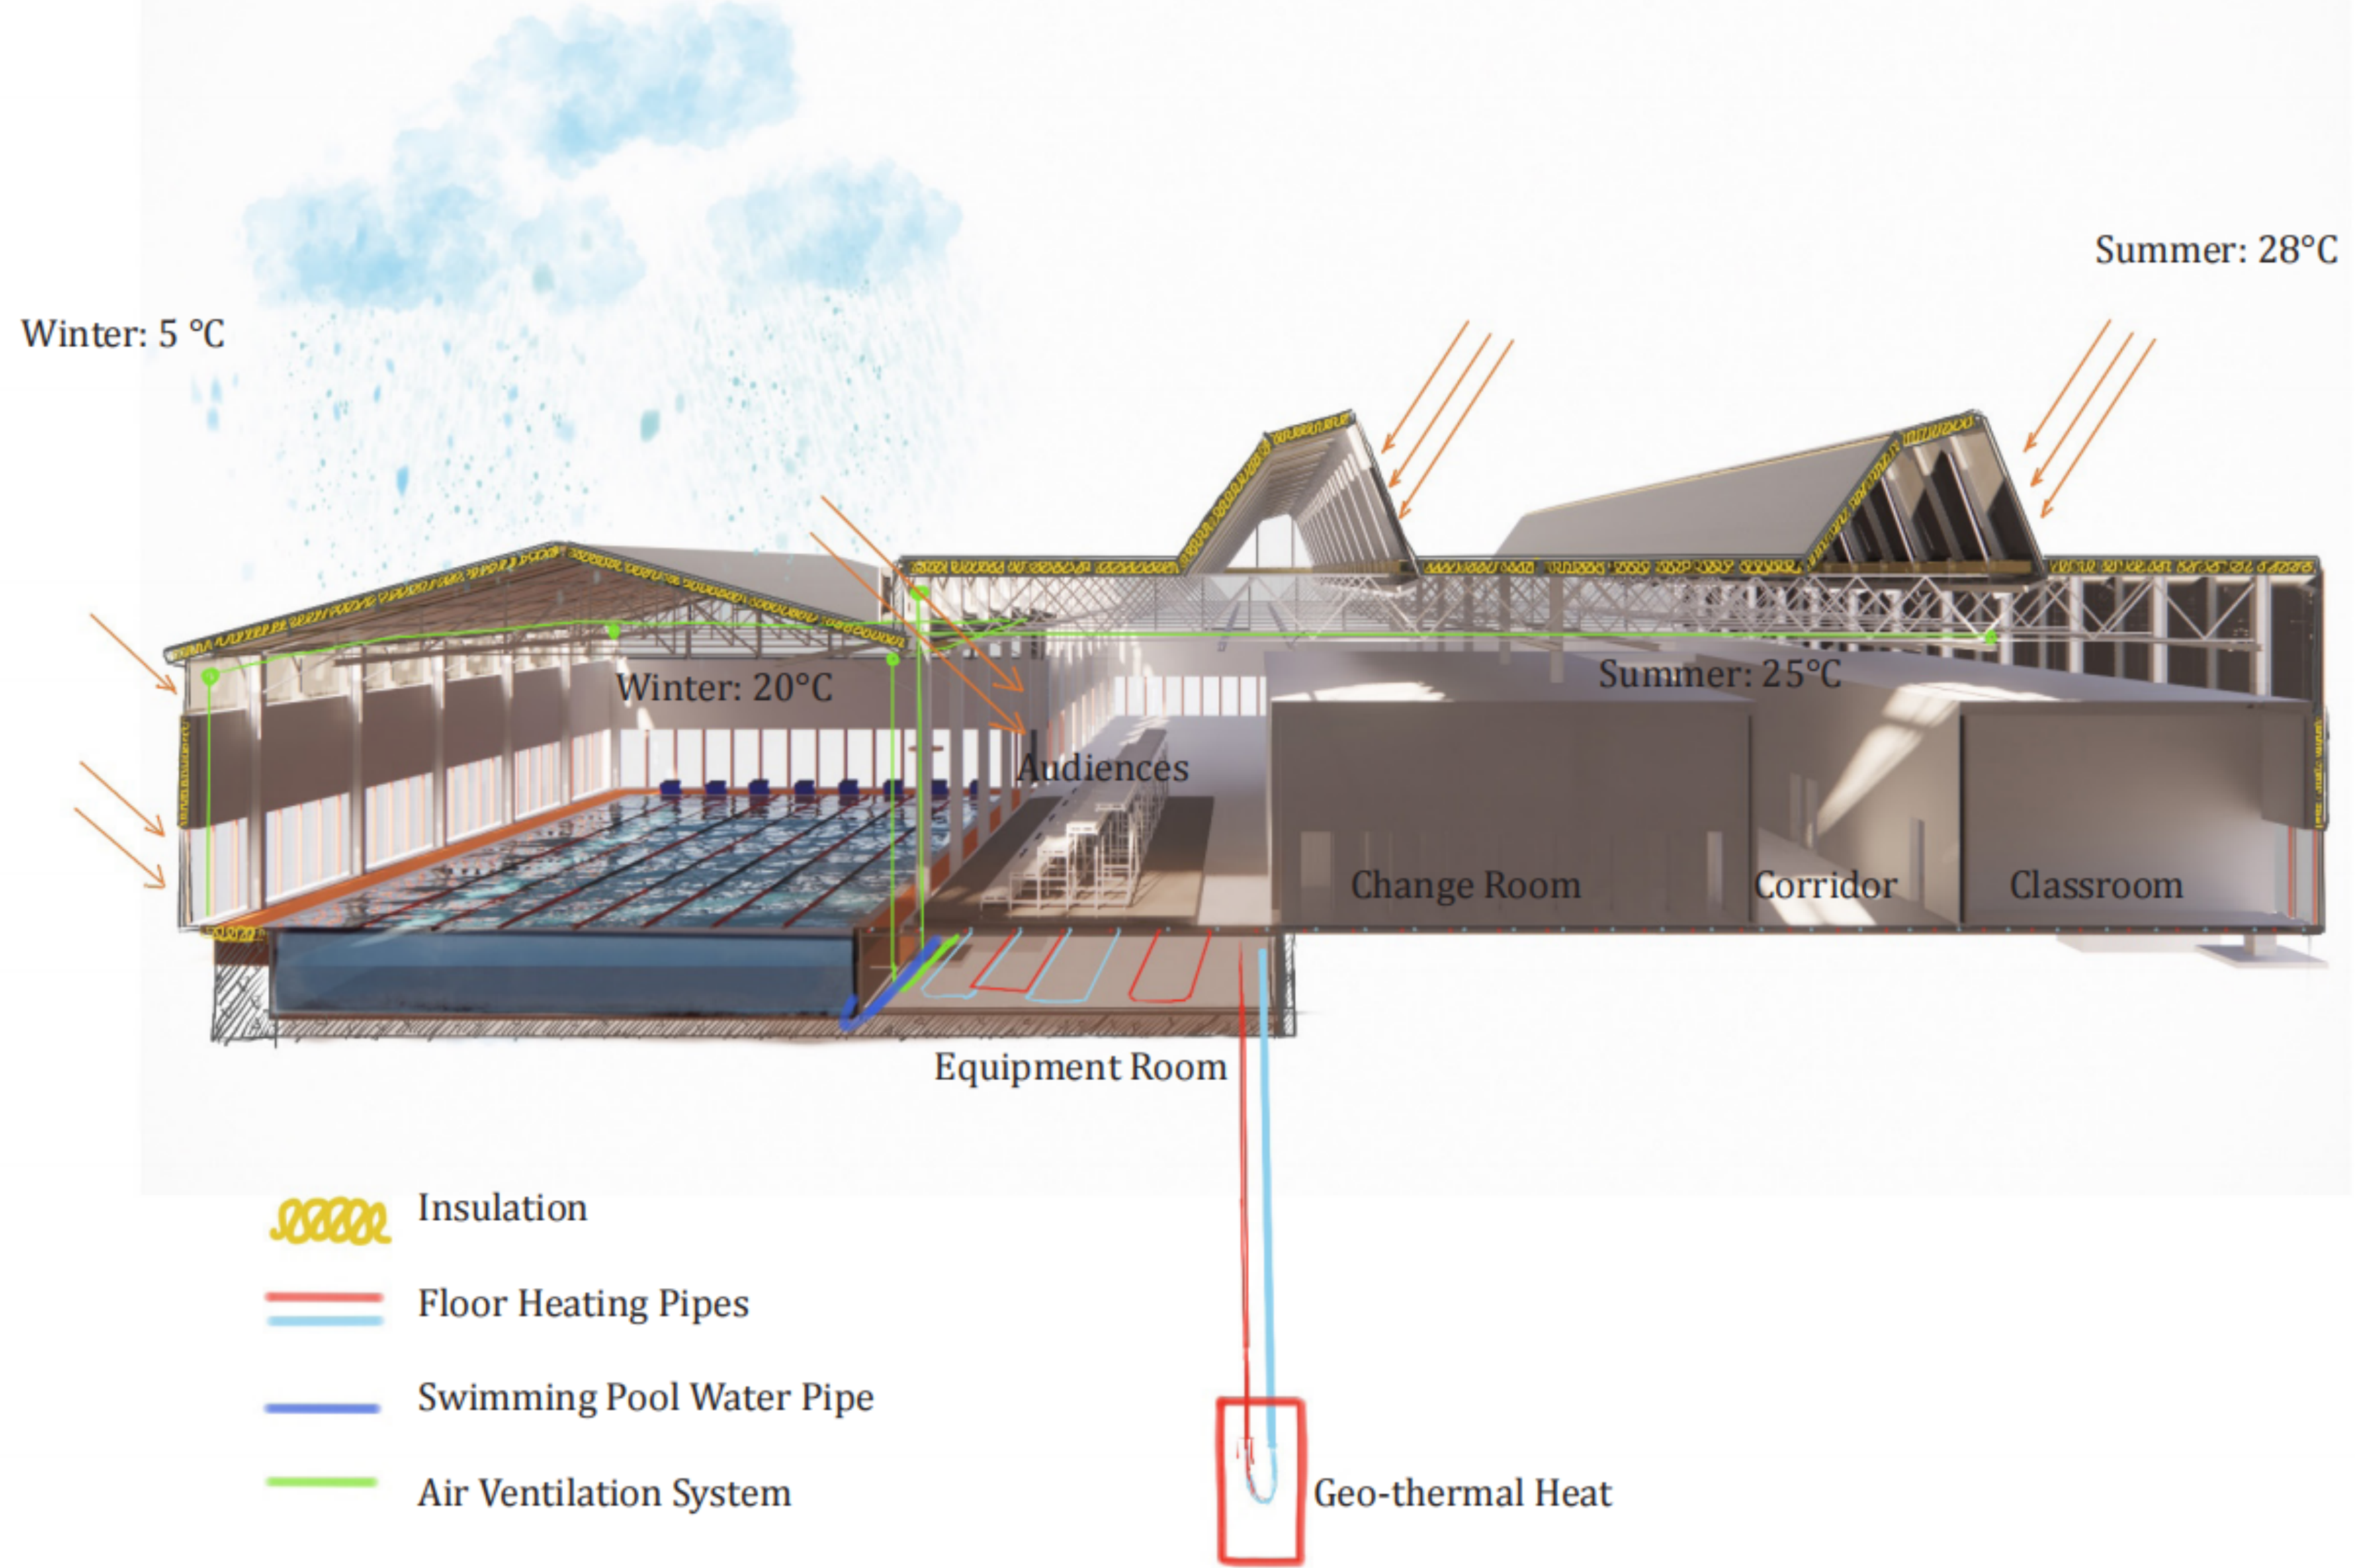
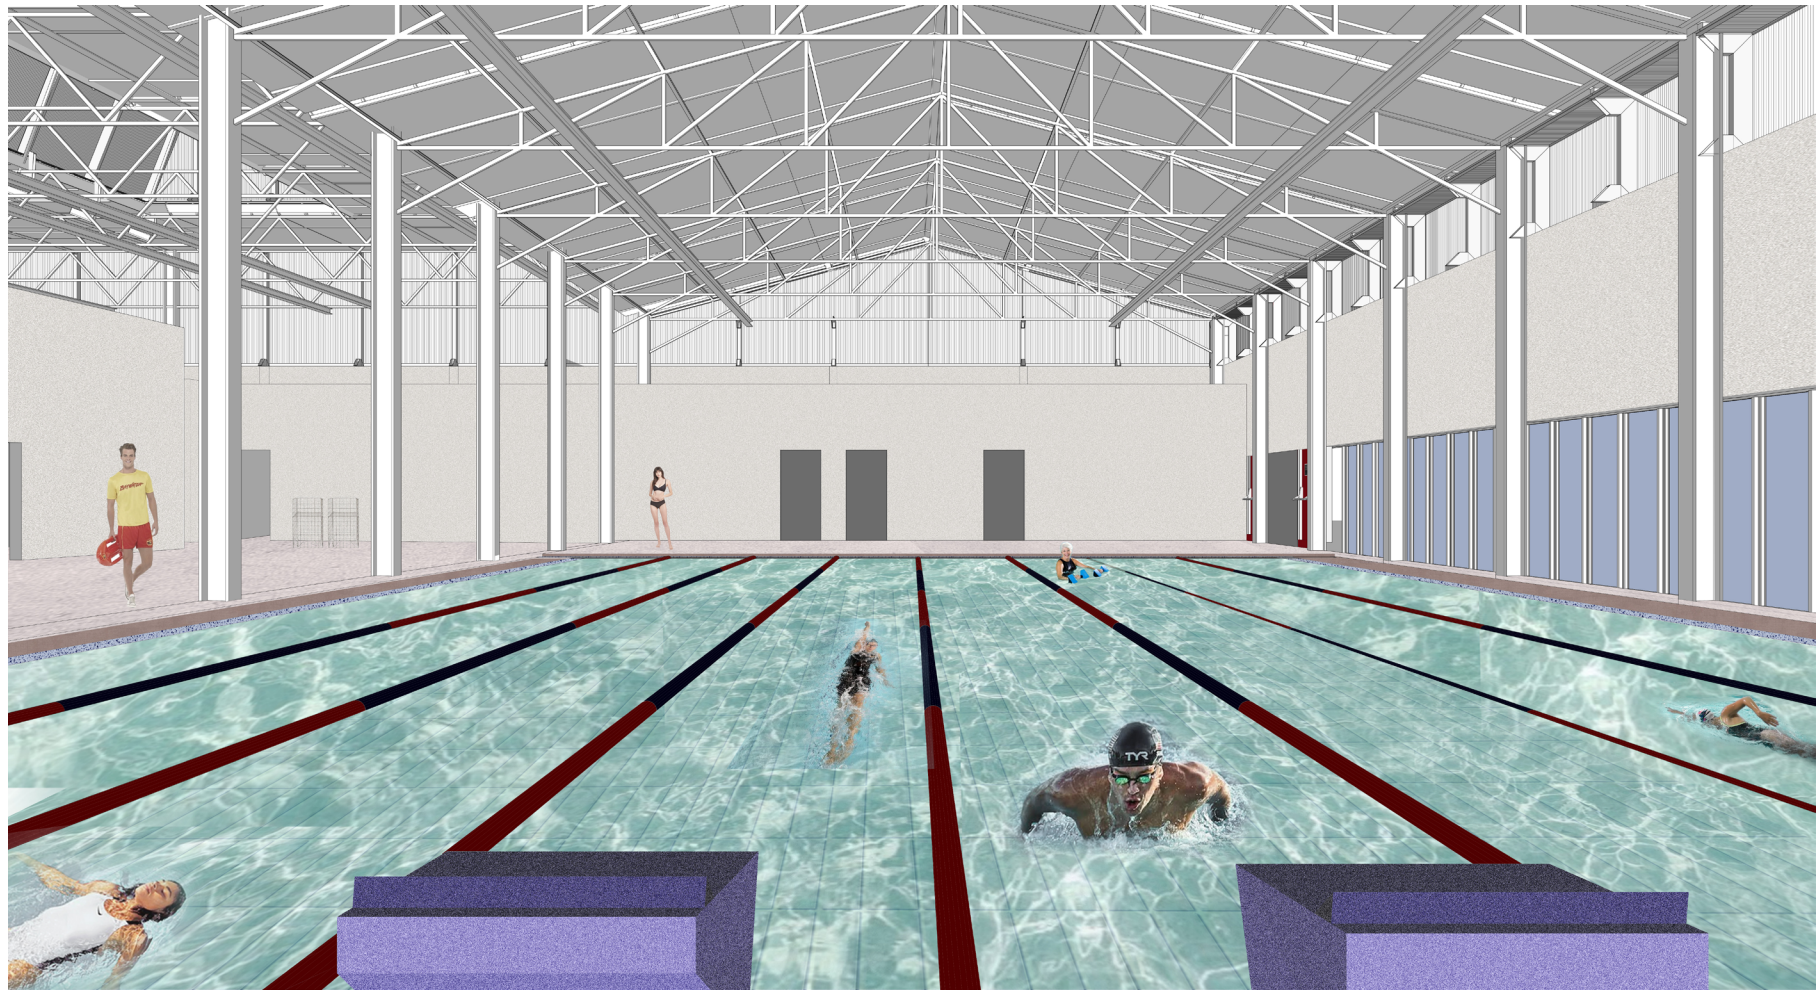
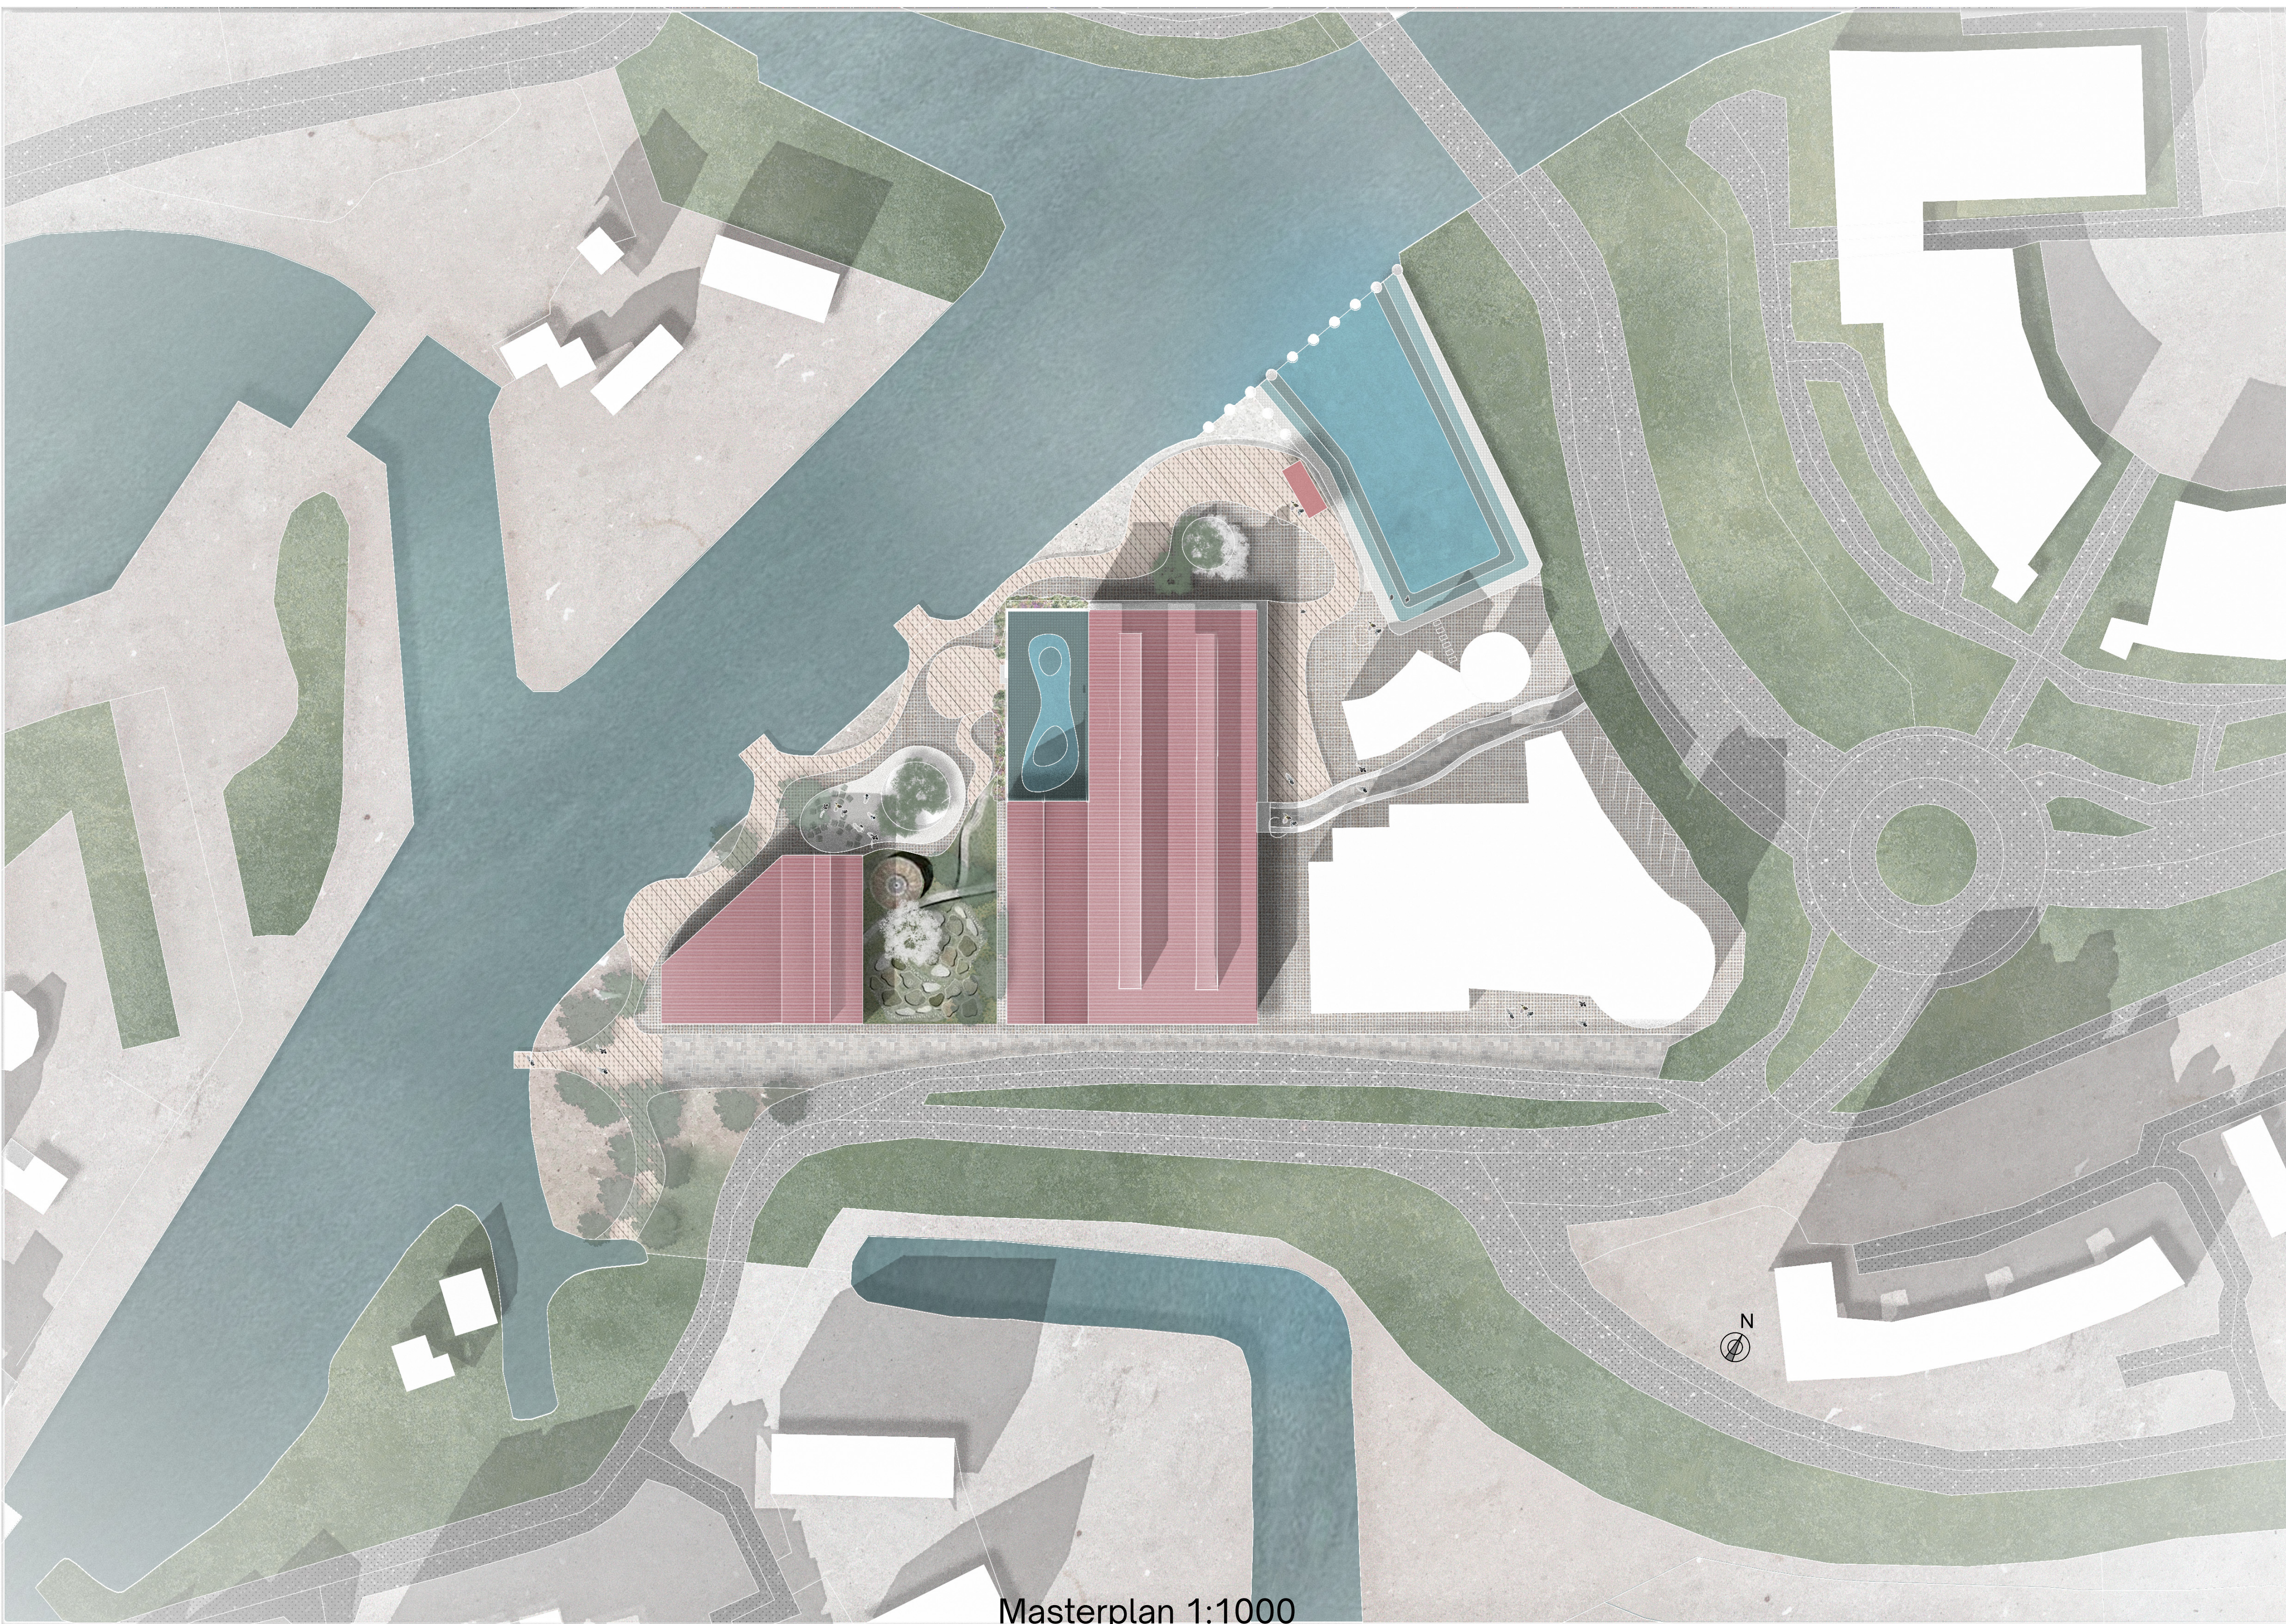
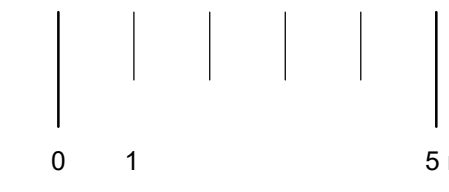
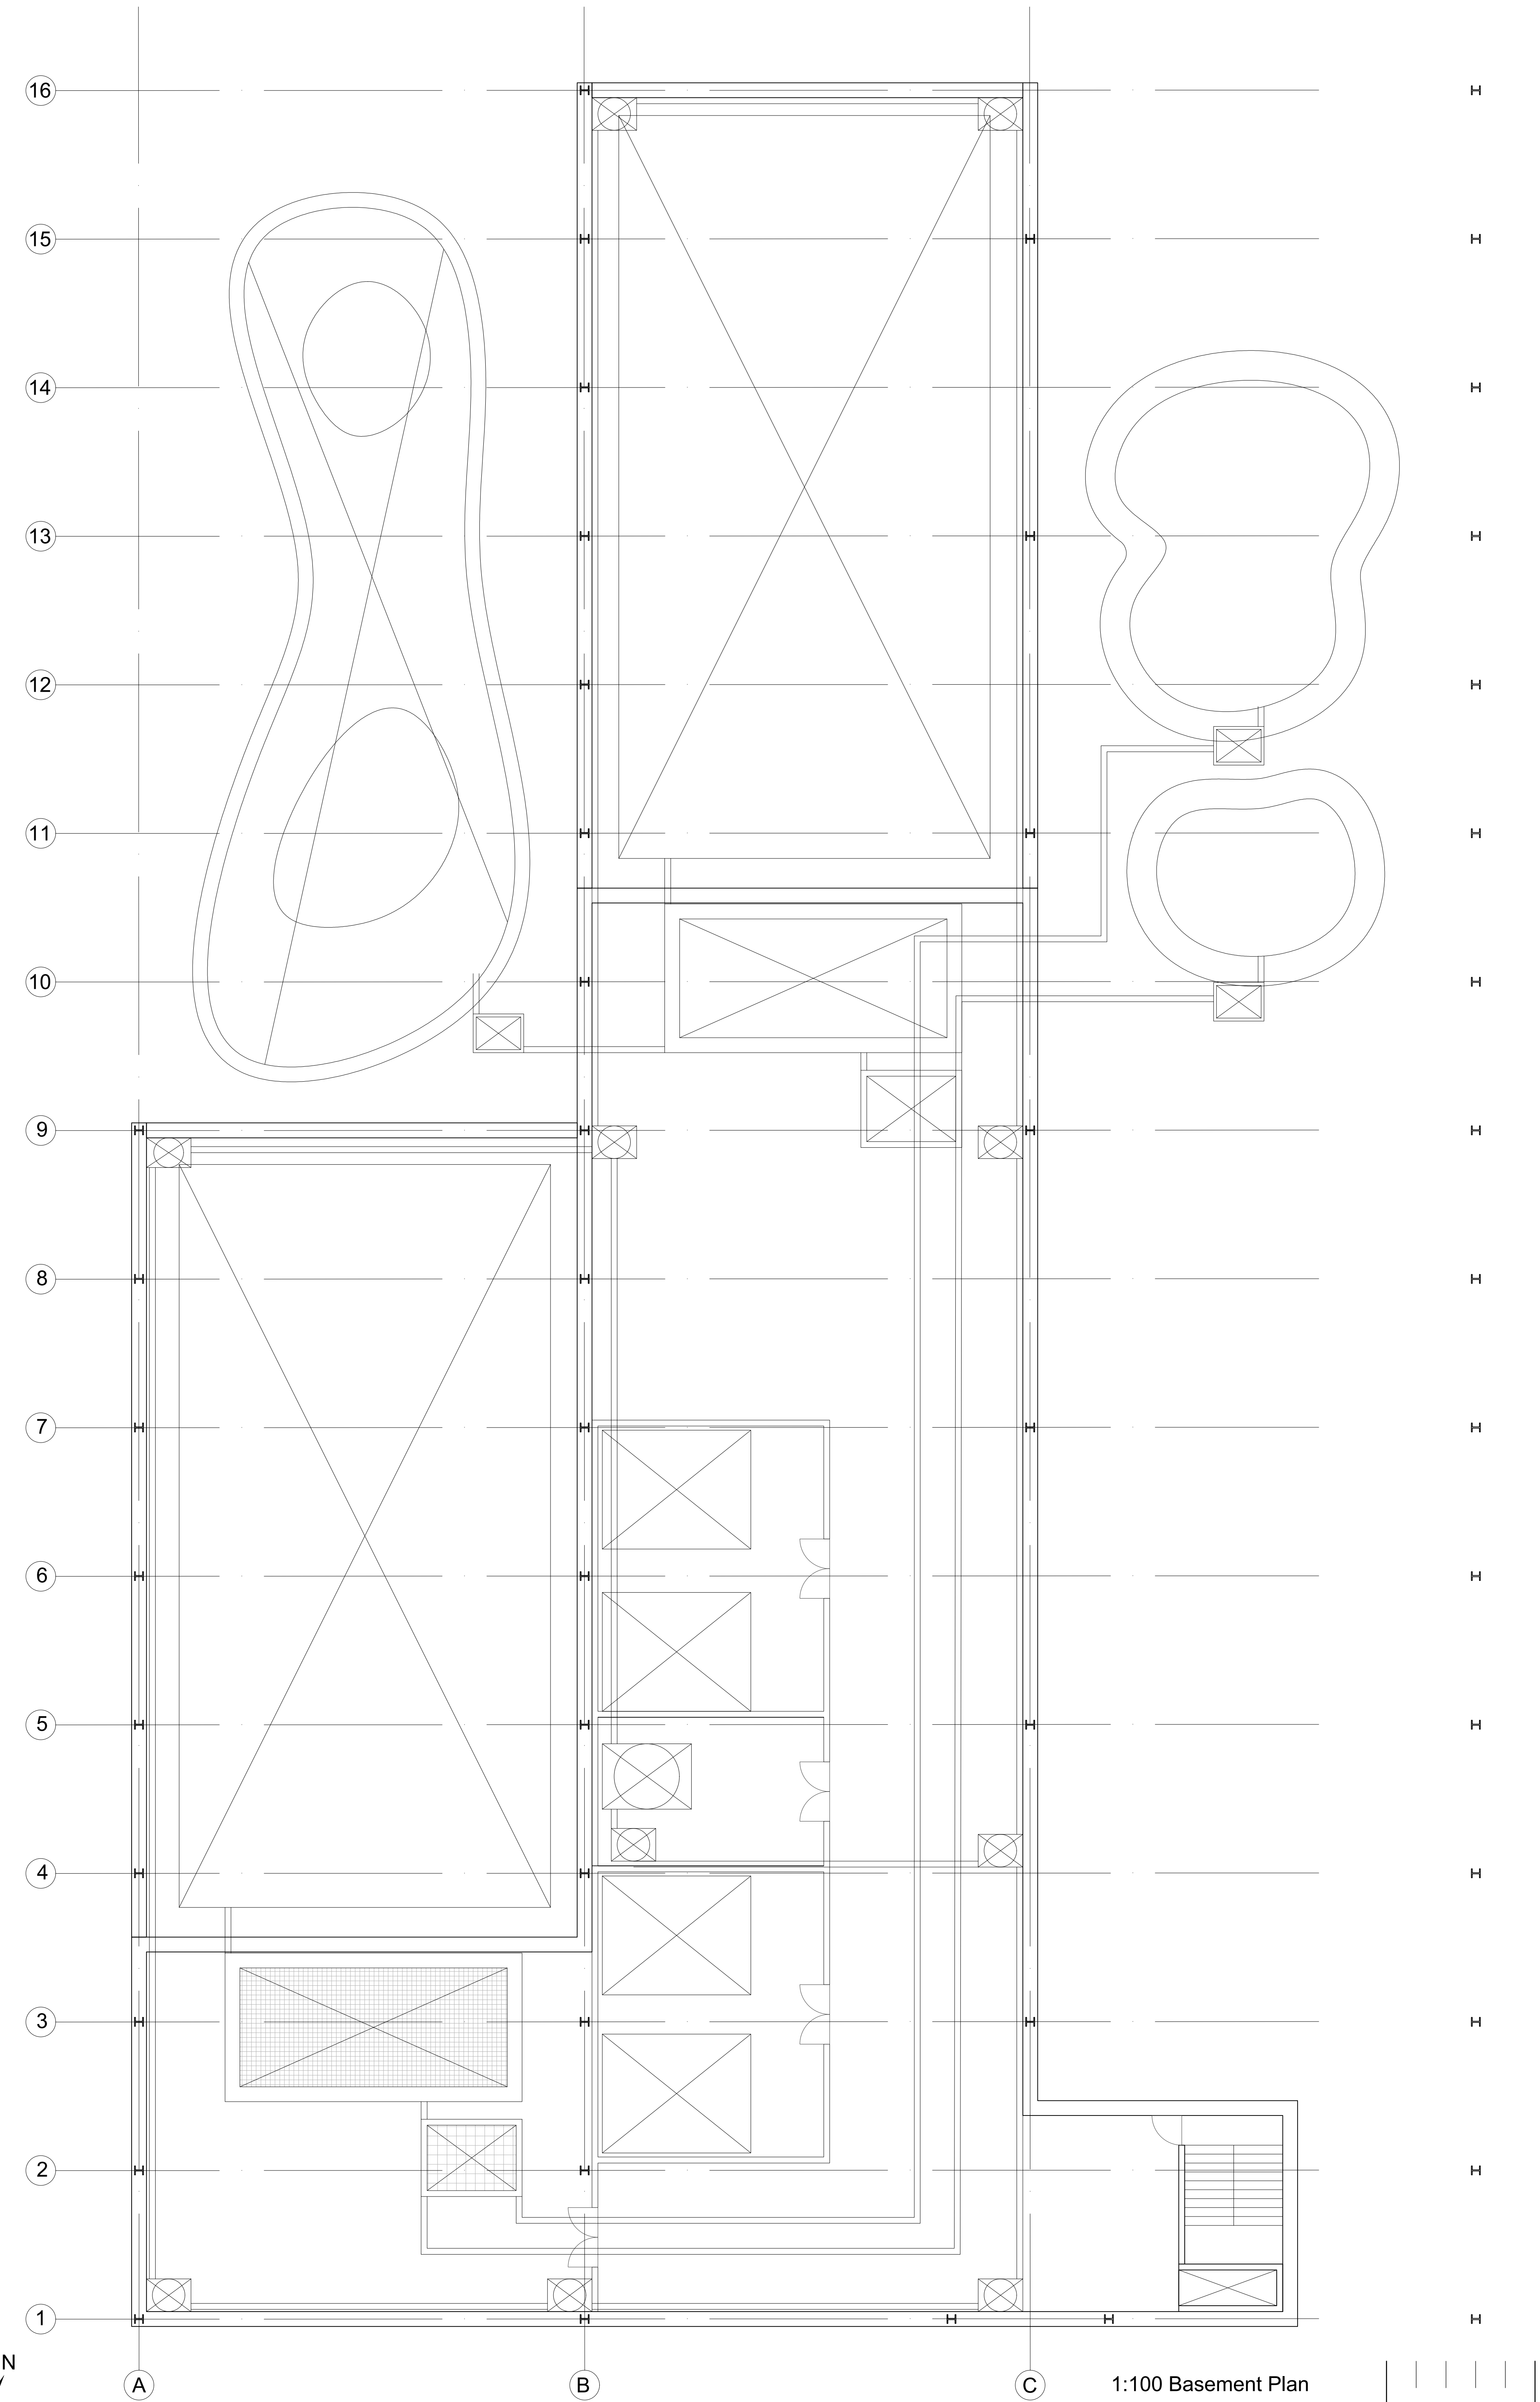


Regeneration of Value: Journey of a Waterfront Industrial Heritage from Abandoned to Alive

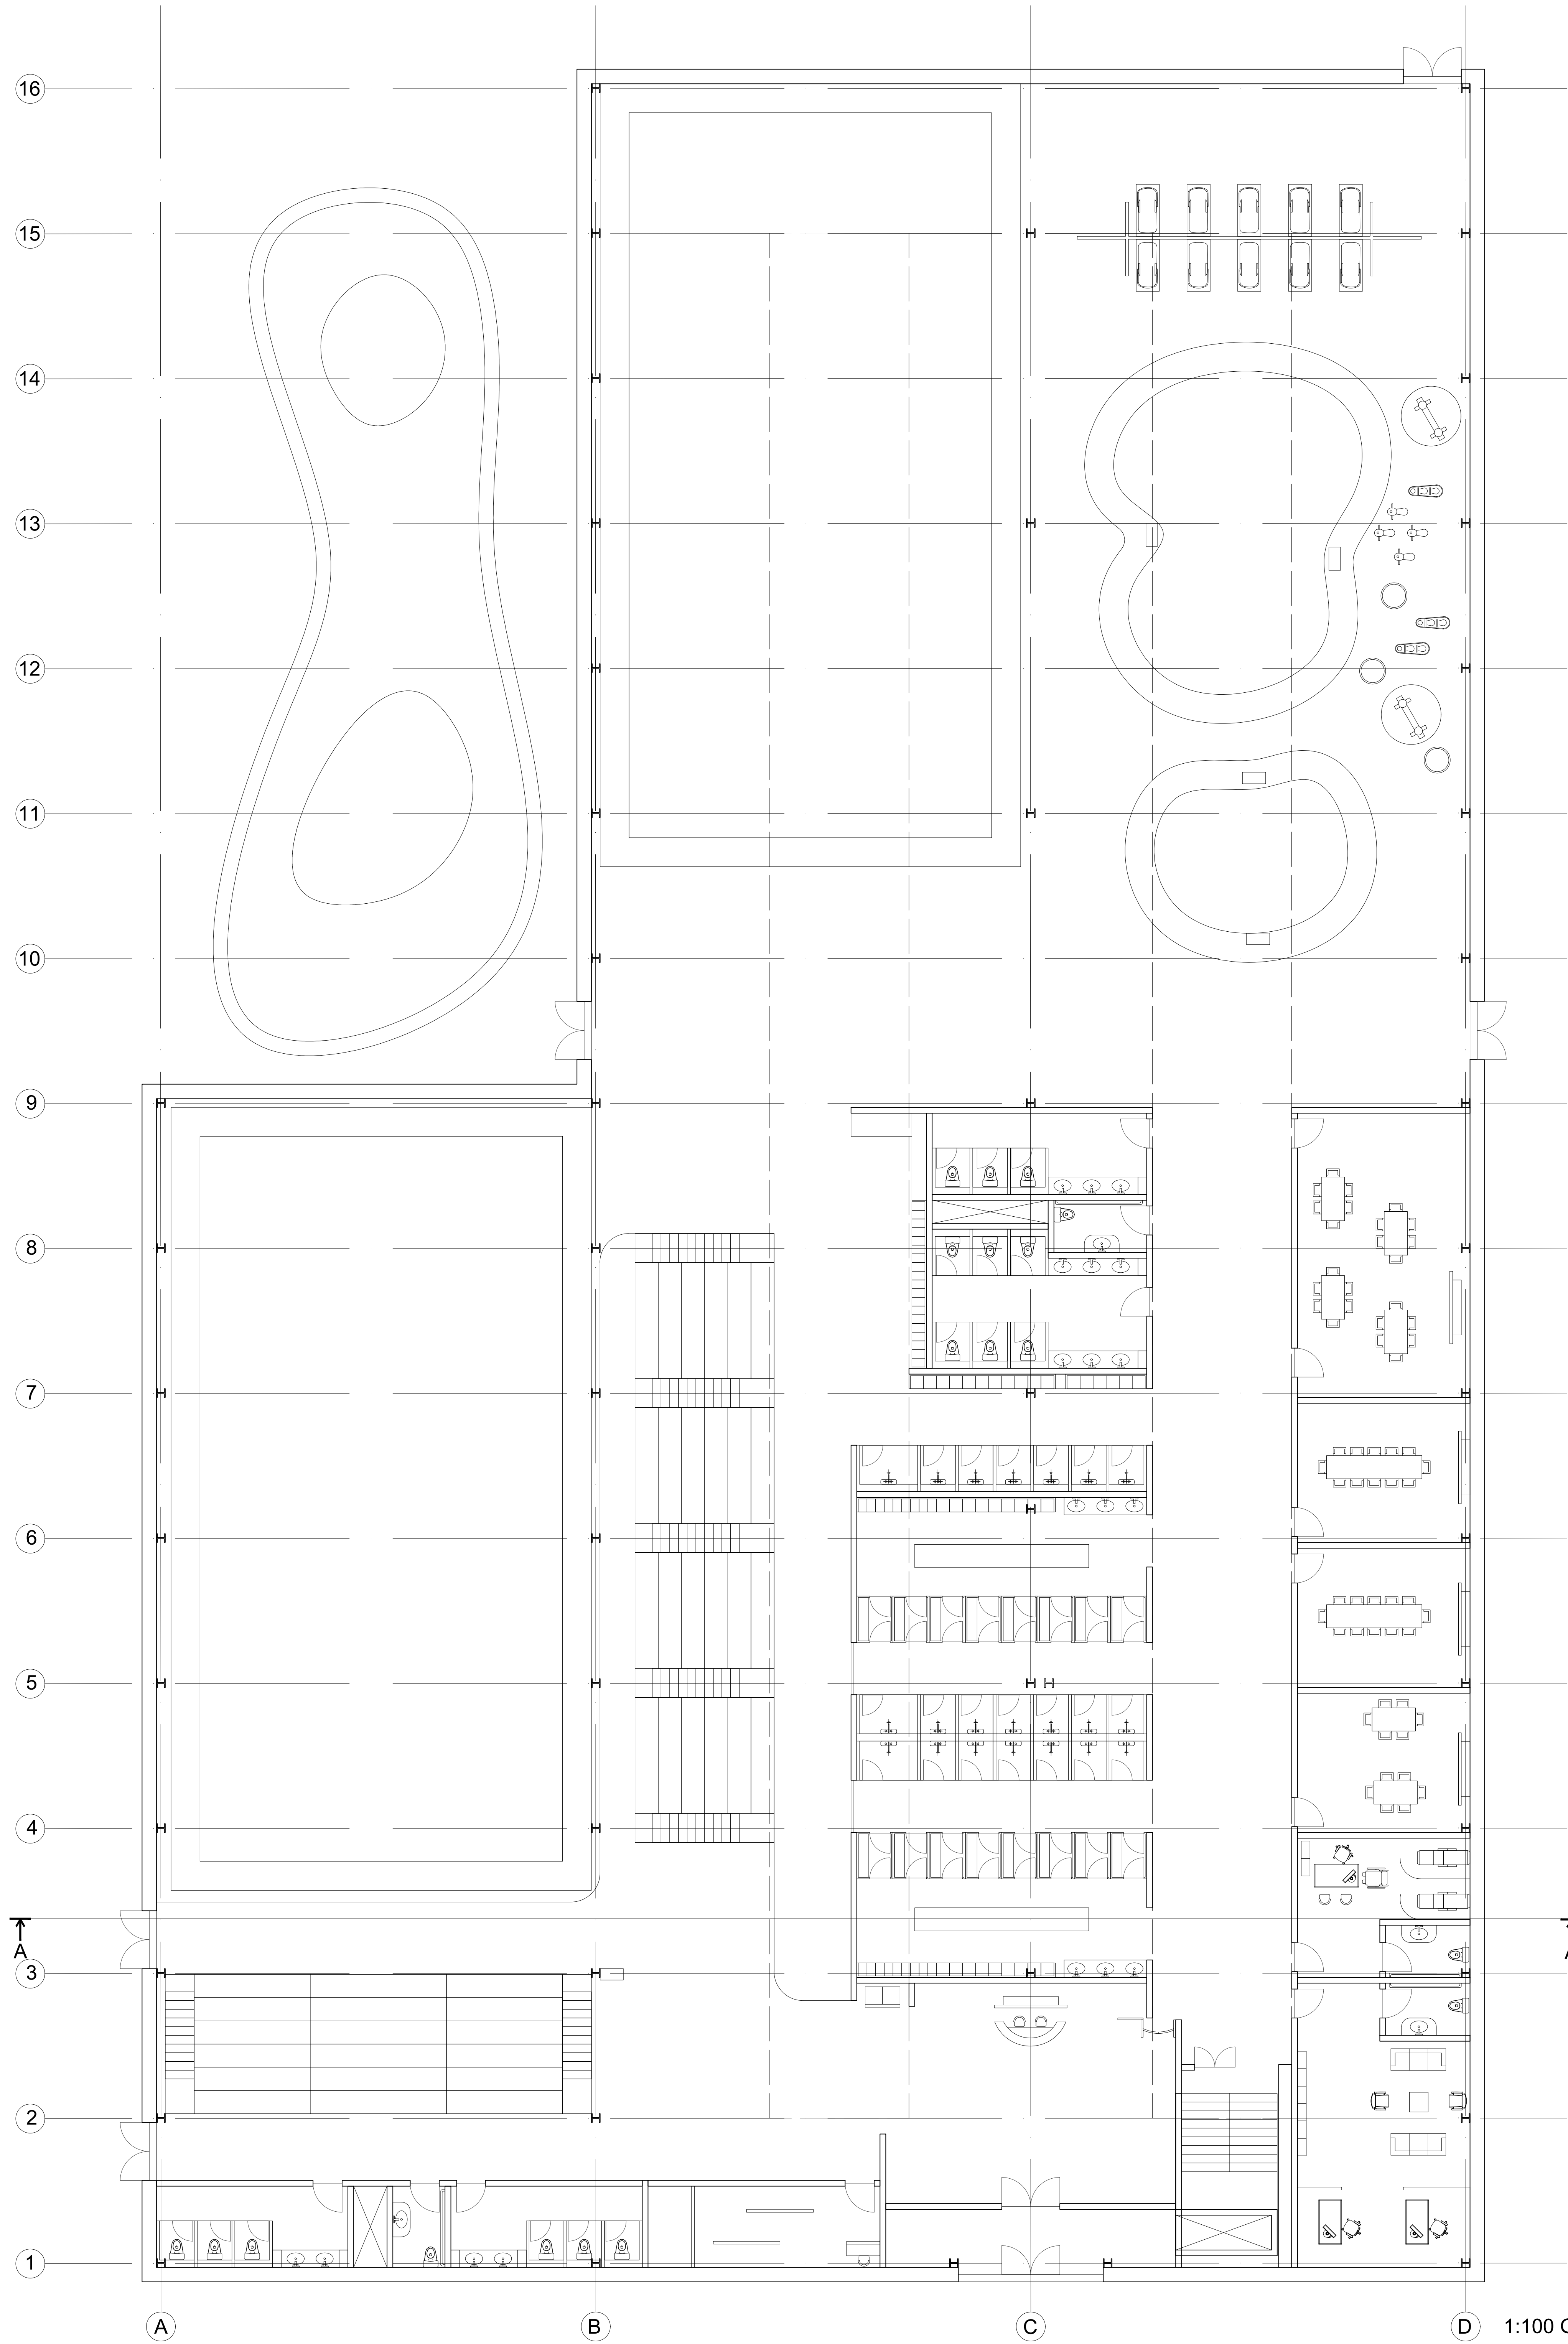


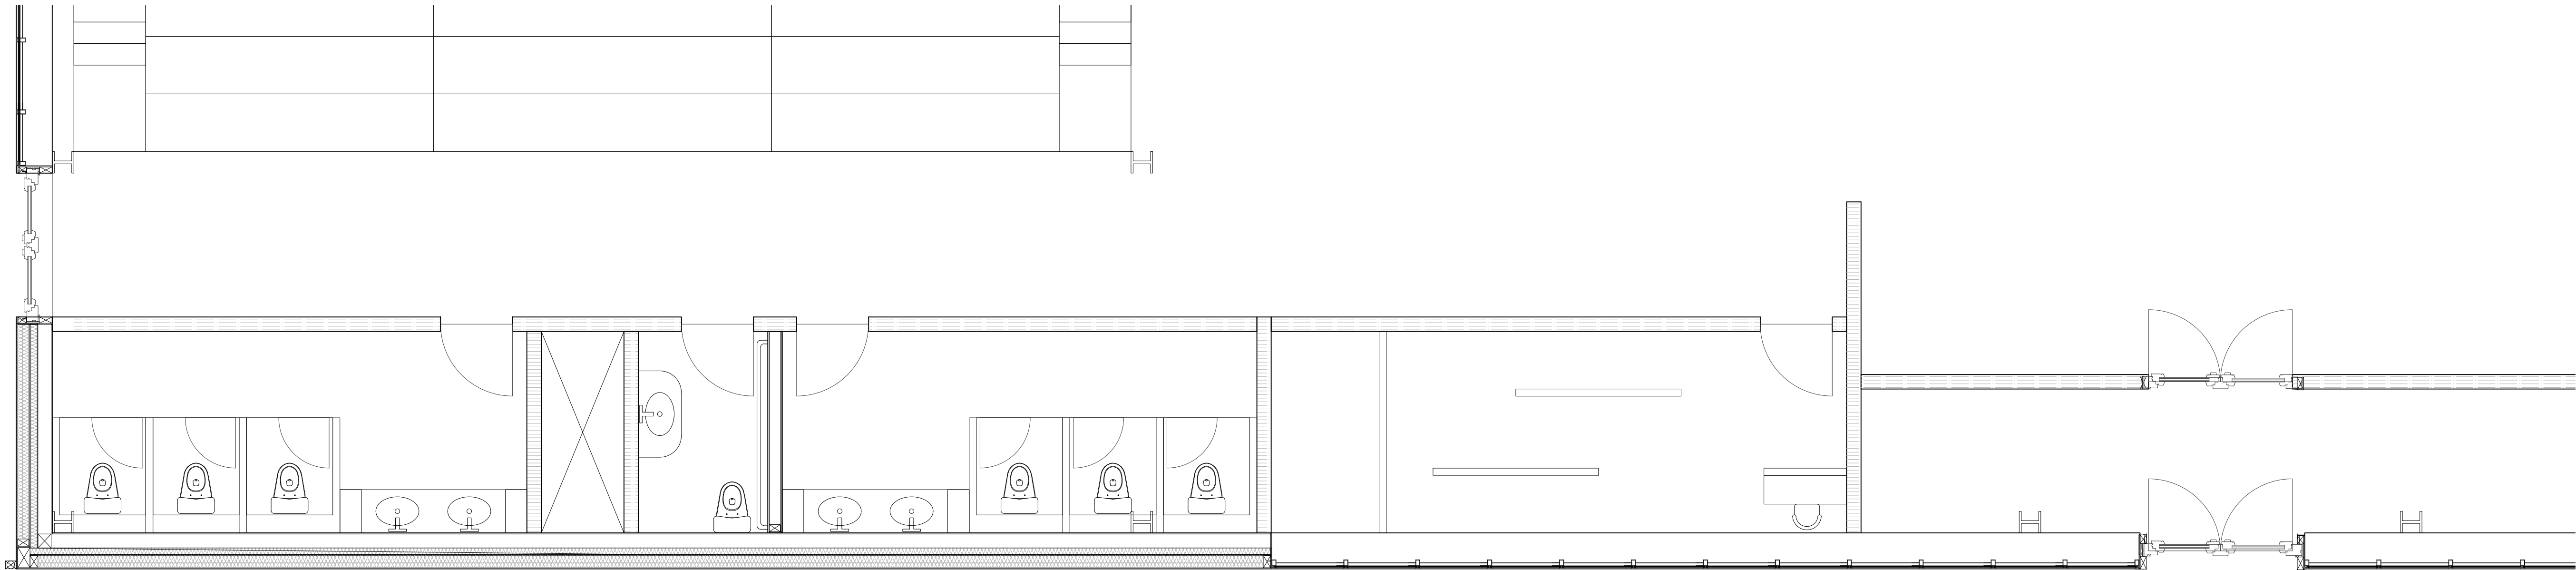



1:50 Horizontal Section

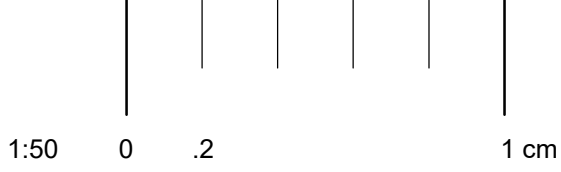



1:50 Vertical Section

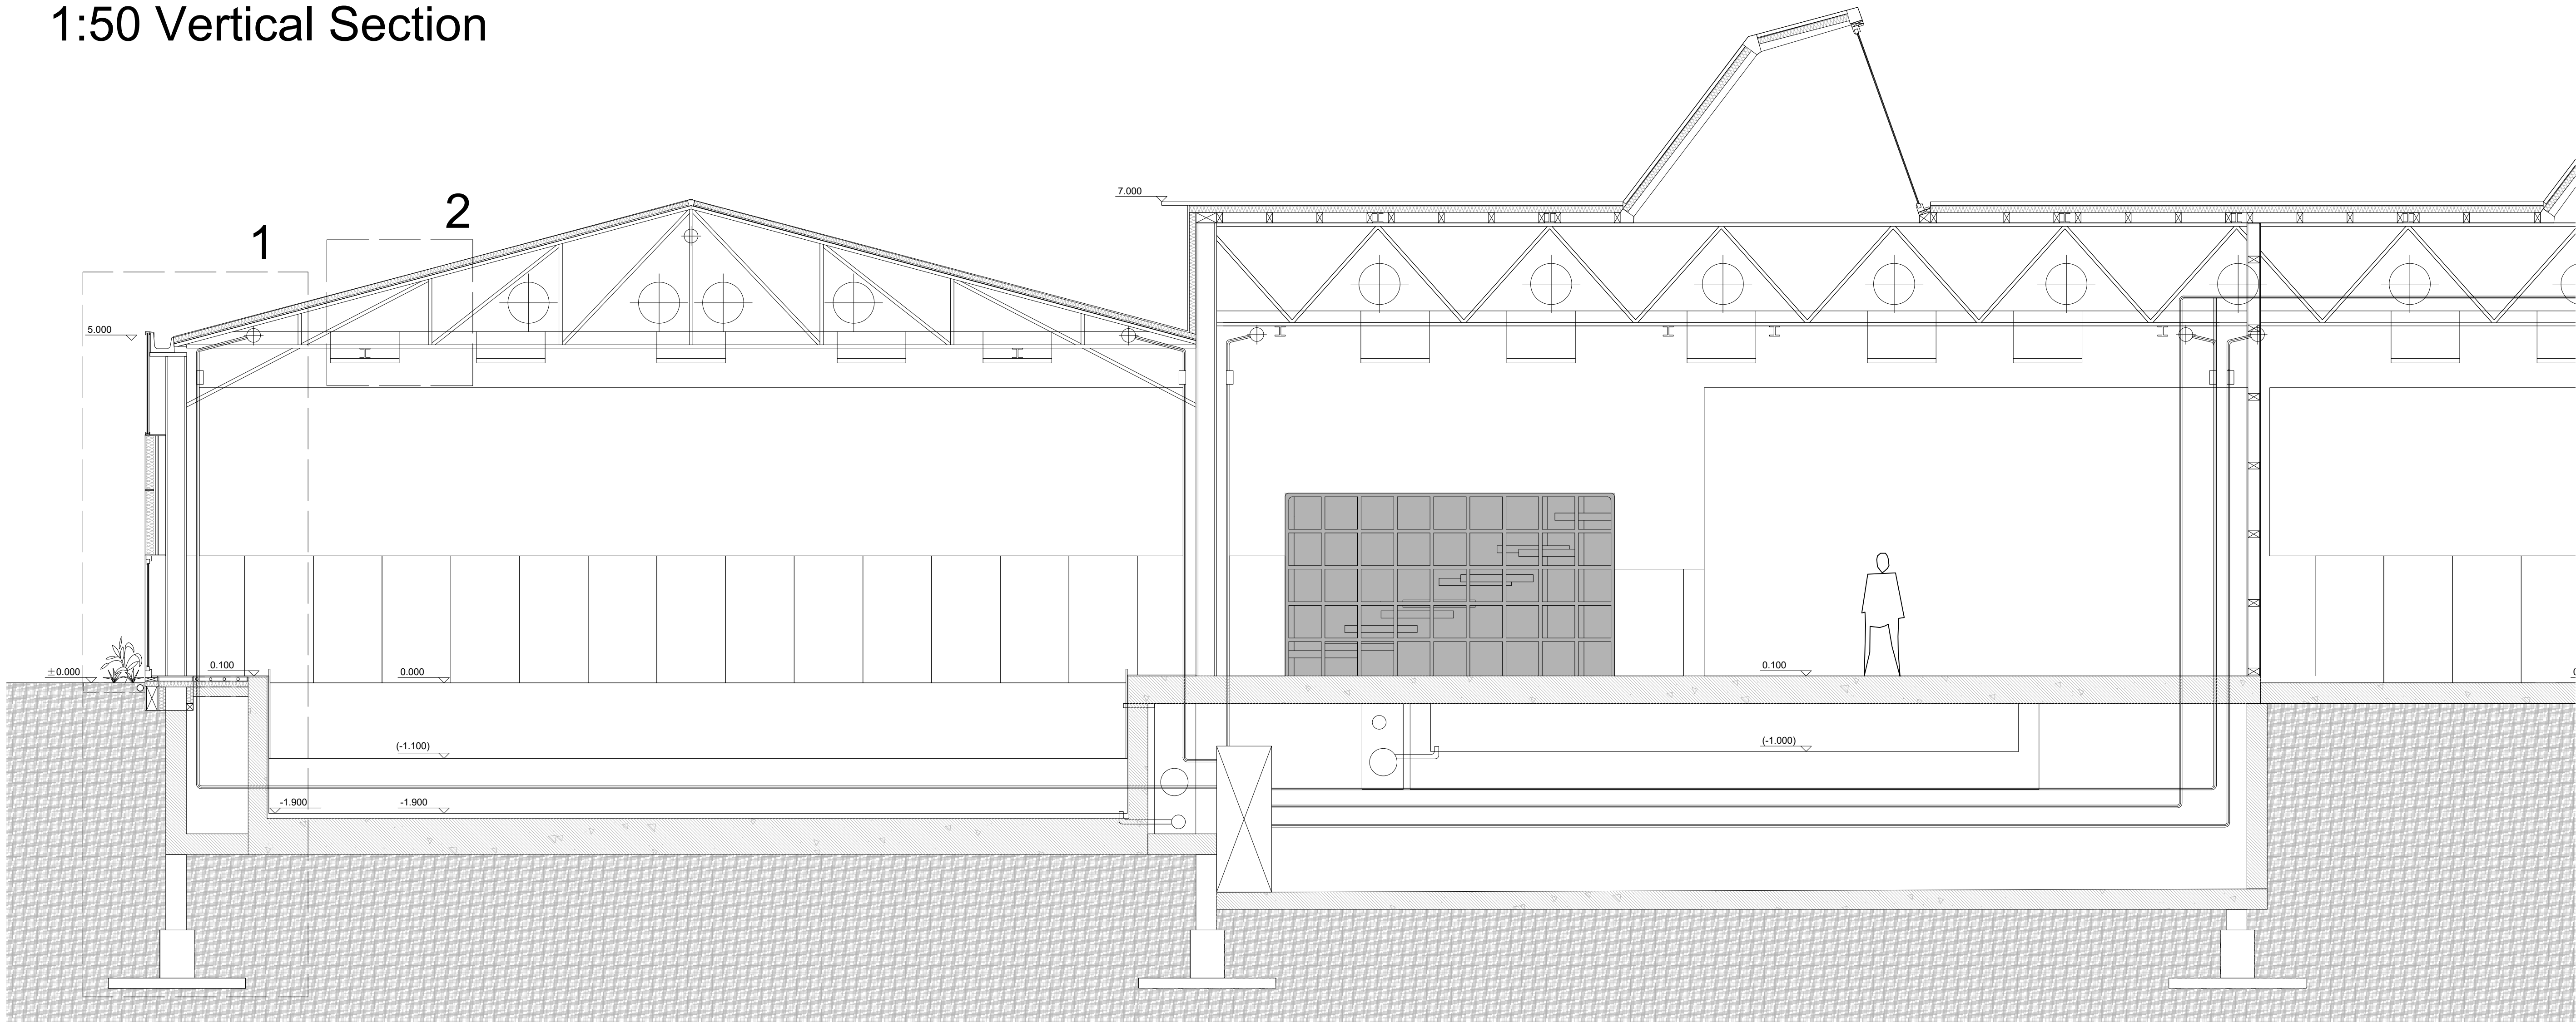

1:10 Vertical Section

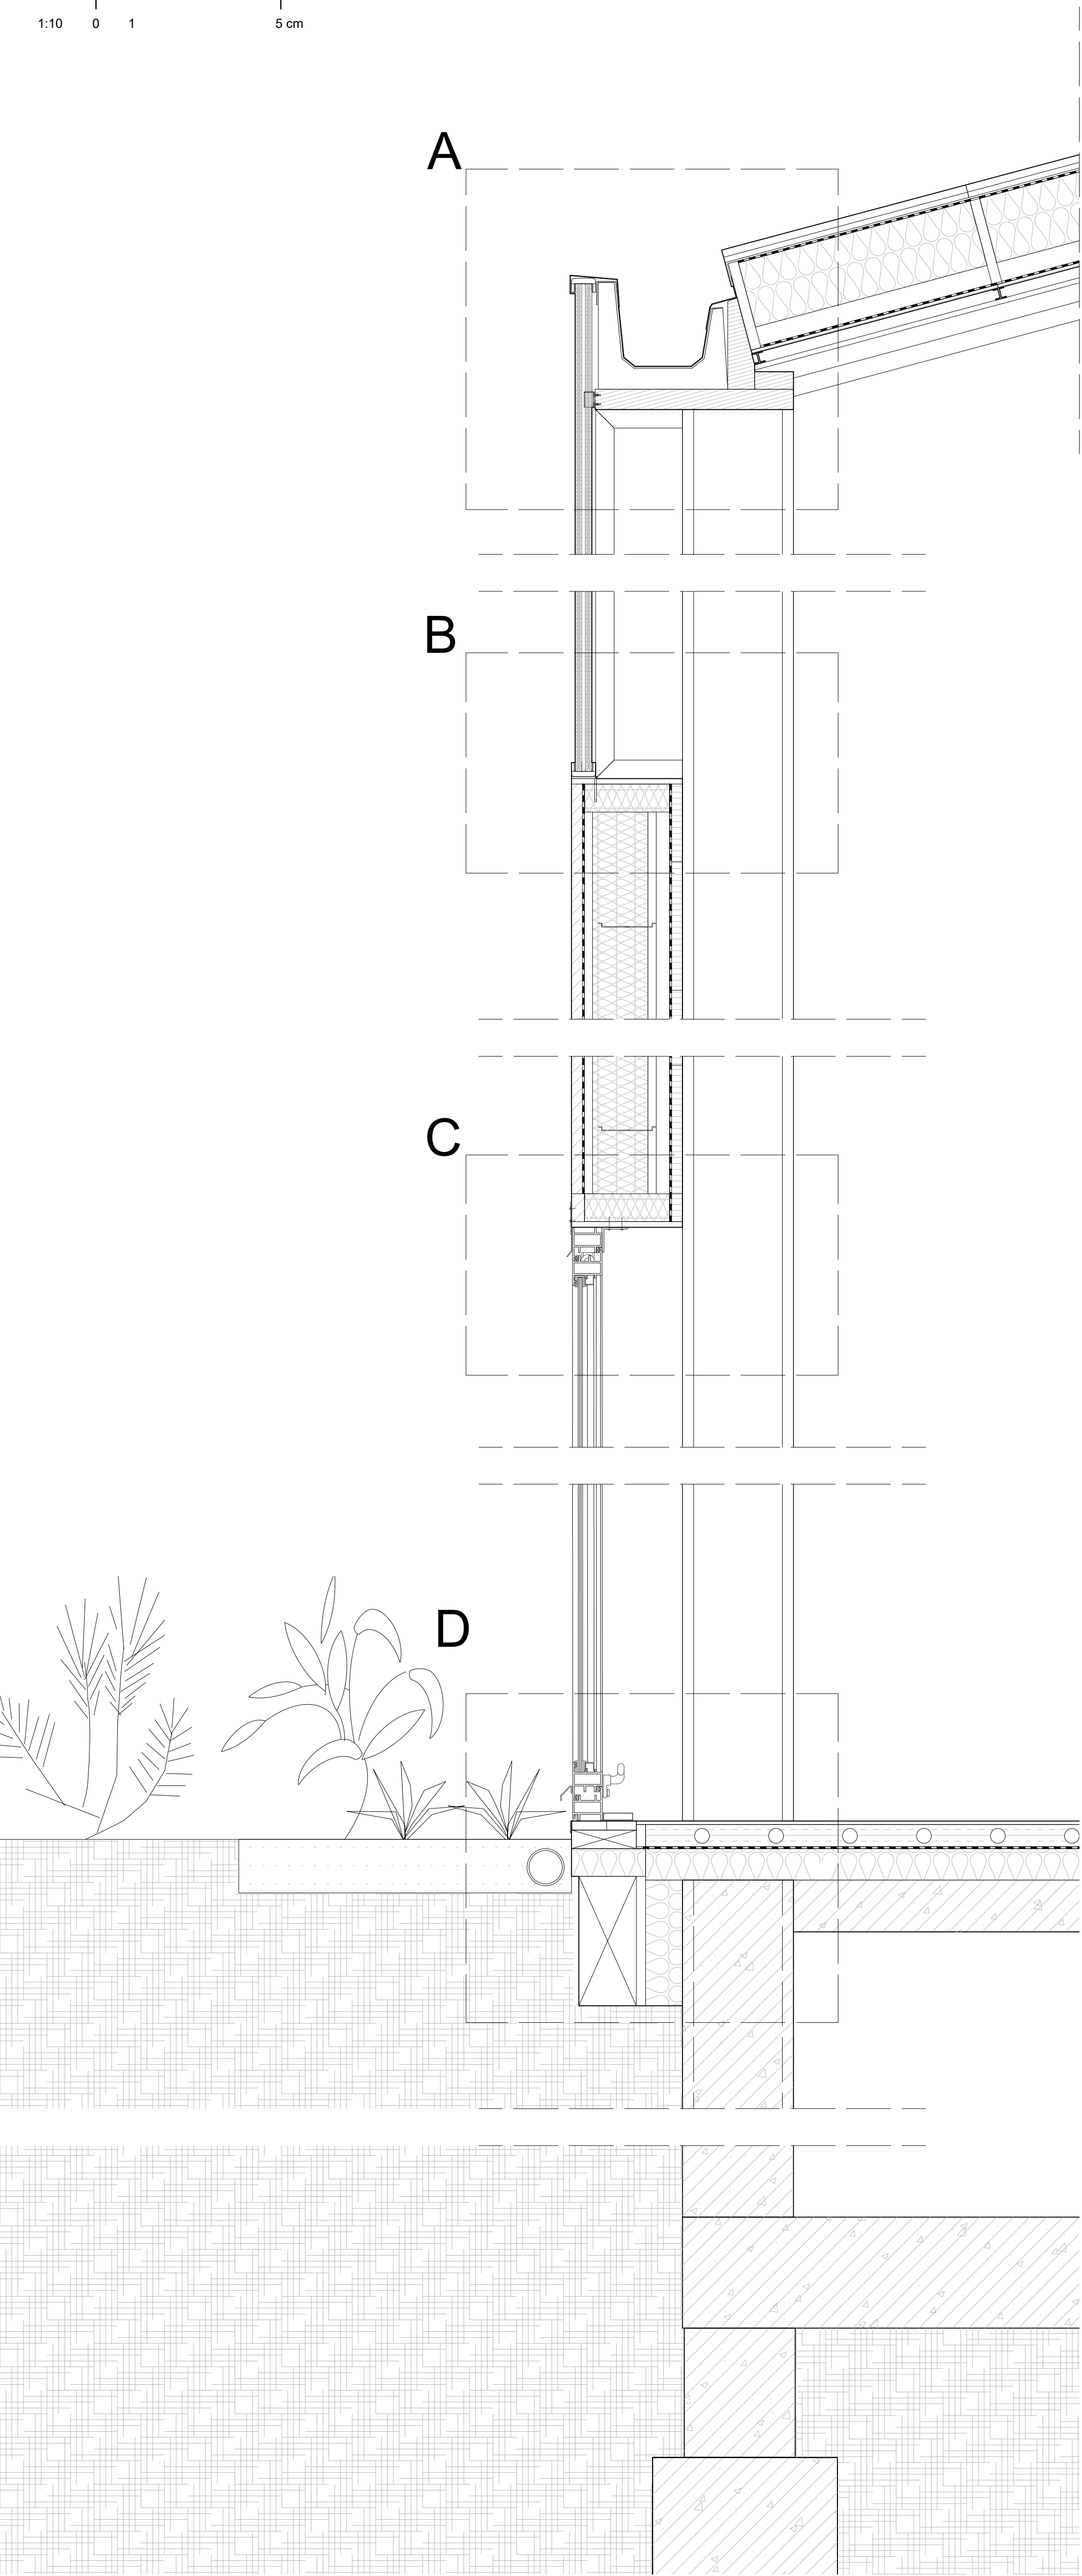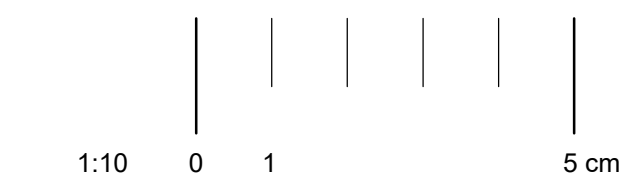


1:2 Construction Detail

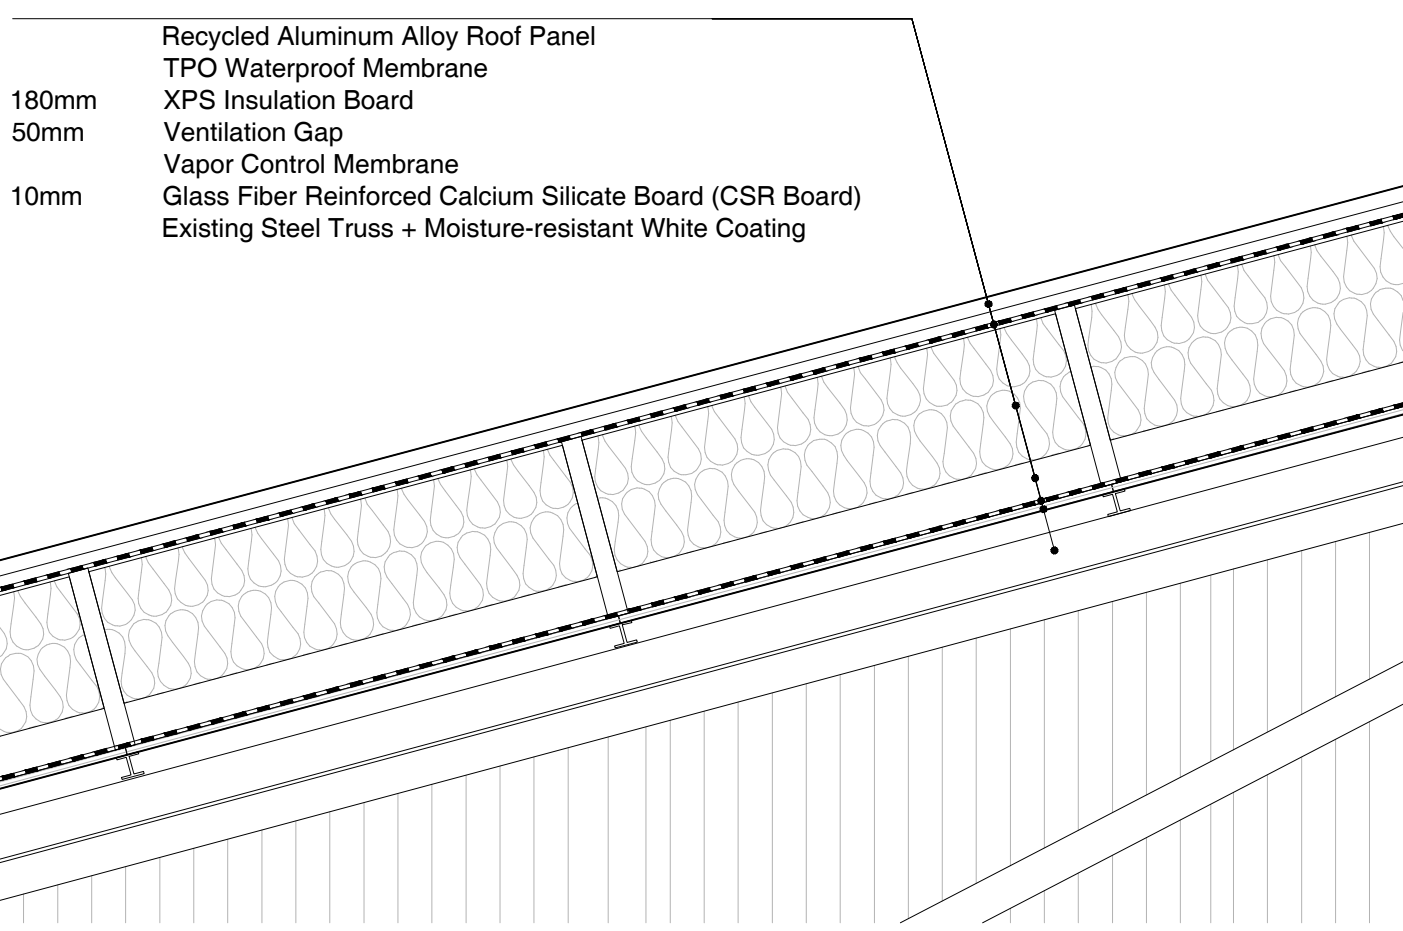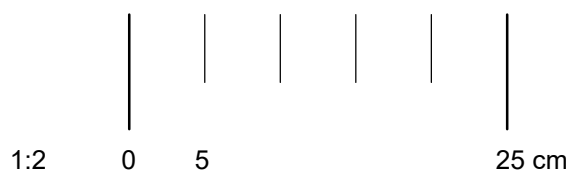

180-90-180mm Double Polycarbonate Panel (Clear)
Aluminium Connector

Recycled Corrugated Corten Steel Panel (Recoated)
Water-proof Membrane
150mm XPS Insulation
20mm Air Gap
Structural Frame
Vapor Control Membrane
Ceramic Tile

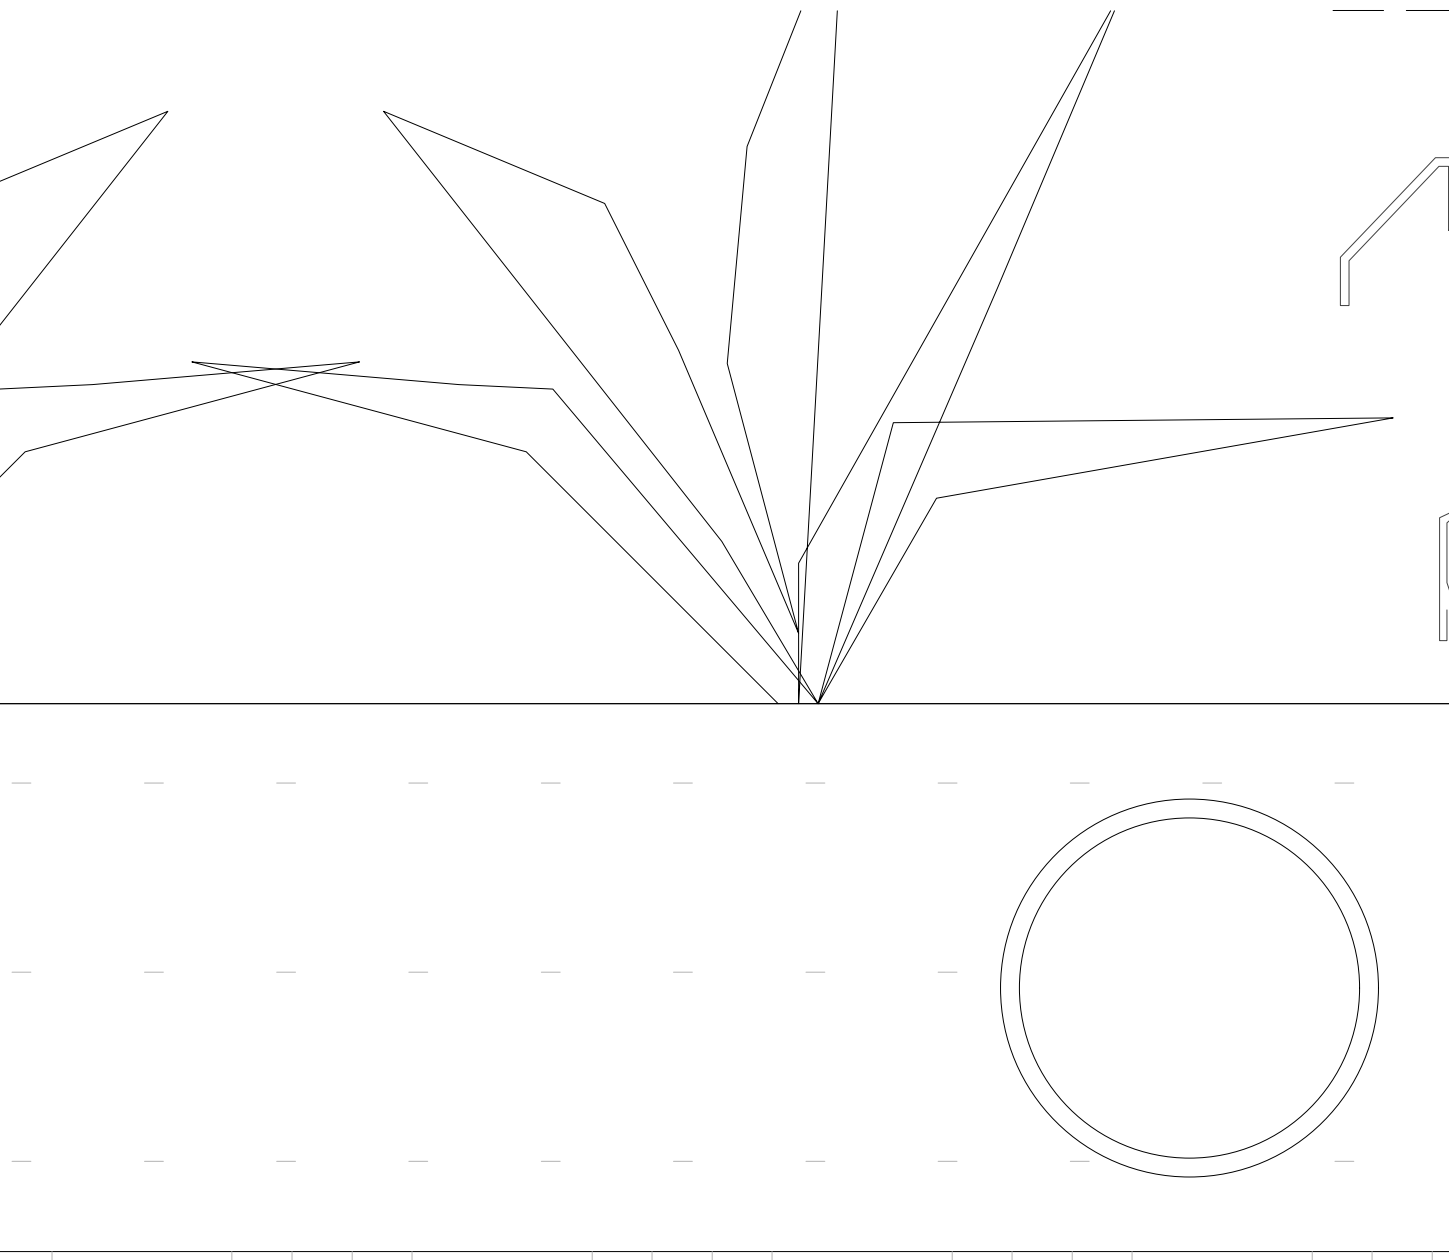

Original Steel Structure with Concrete Reinforcement

A

B


C

D

Double Glazed Low-E Glass

12mm Rubber Flooring with Epoxy Resing Coating
Floor Heating
Vapor Barrier
XPS Insulation Board
Reinforced Concrete Slab

1:10 Horizontal Section

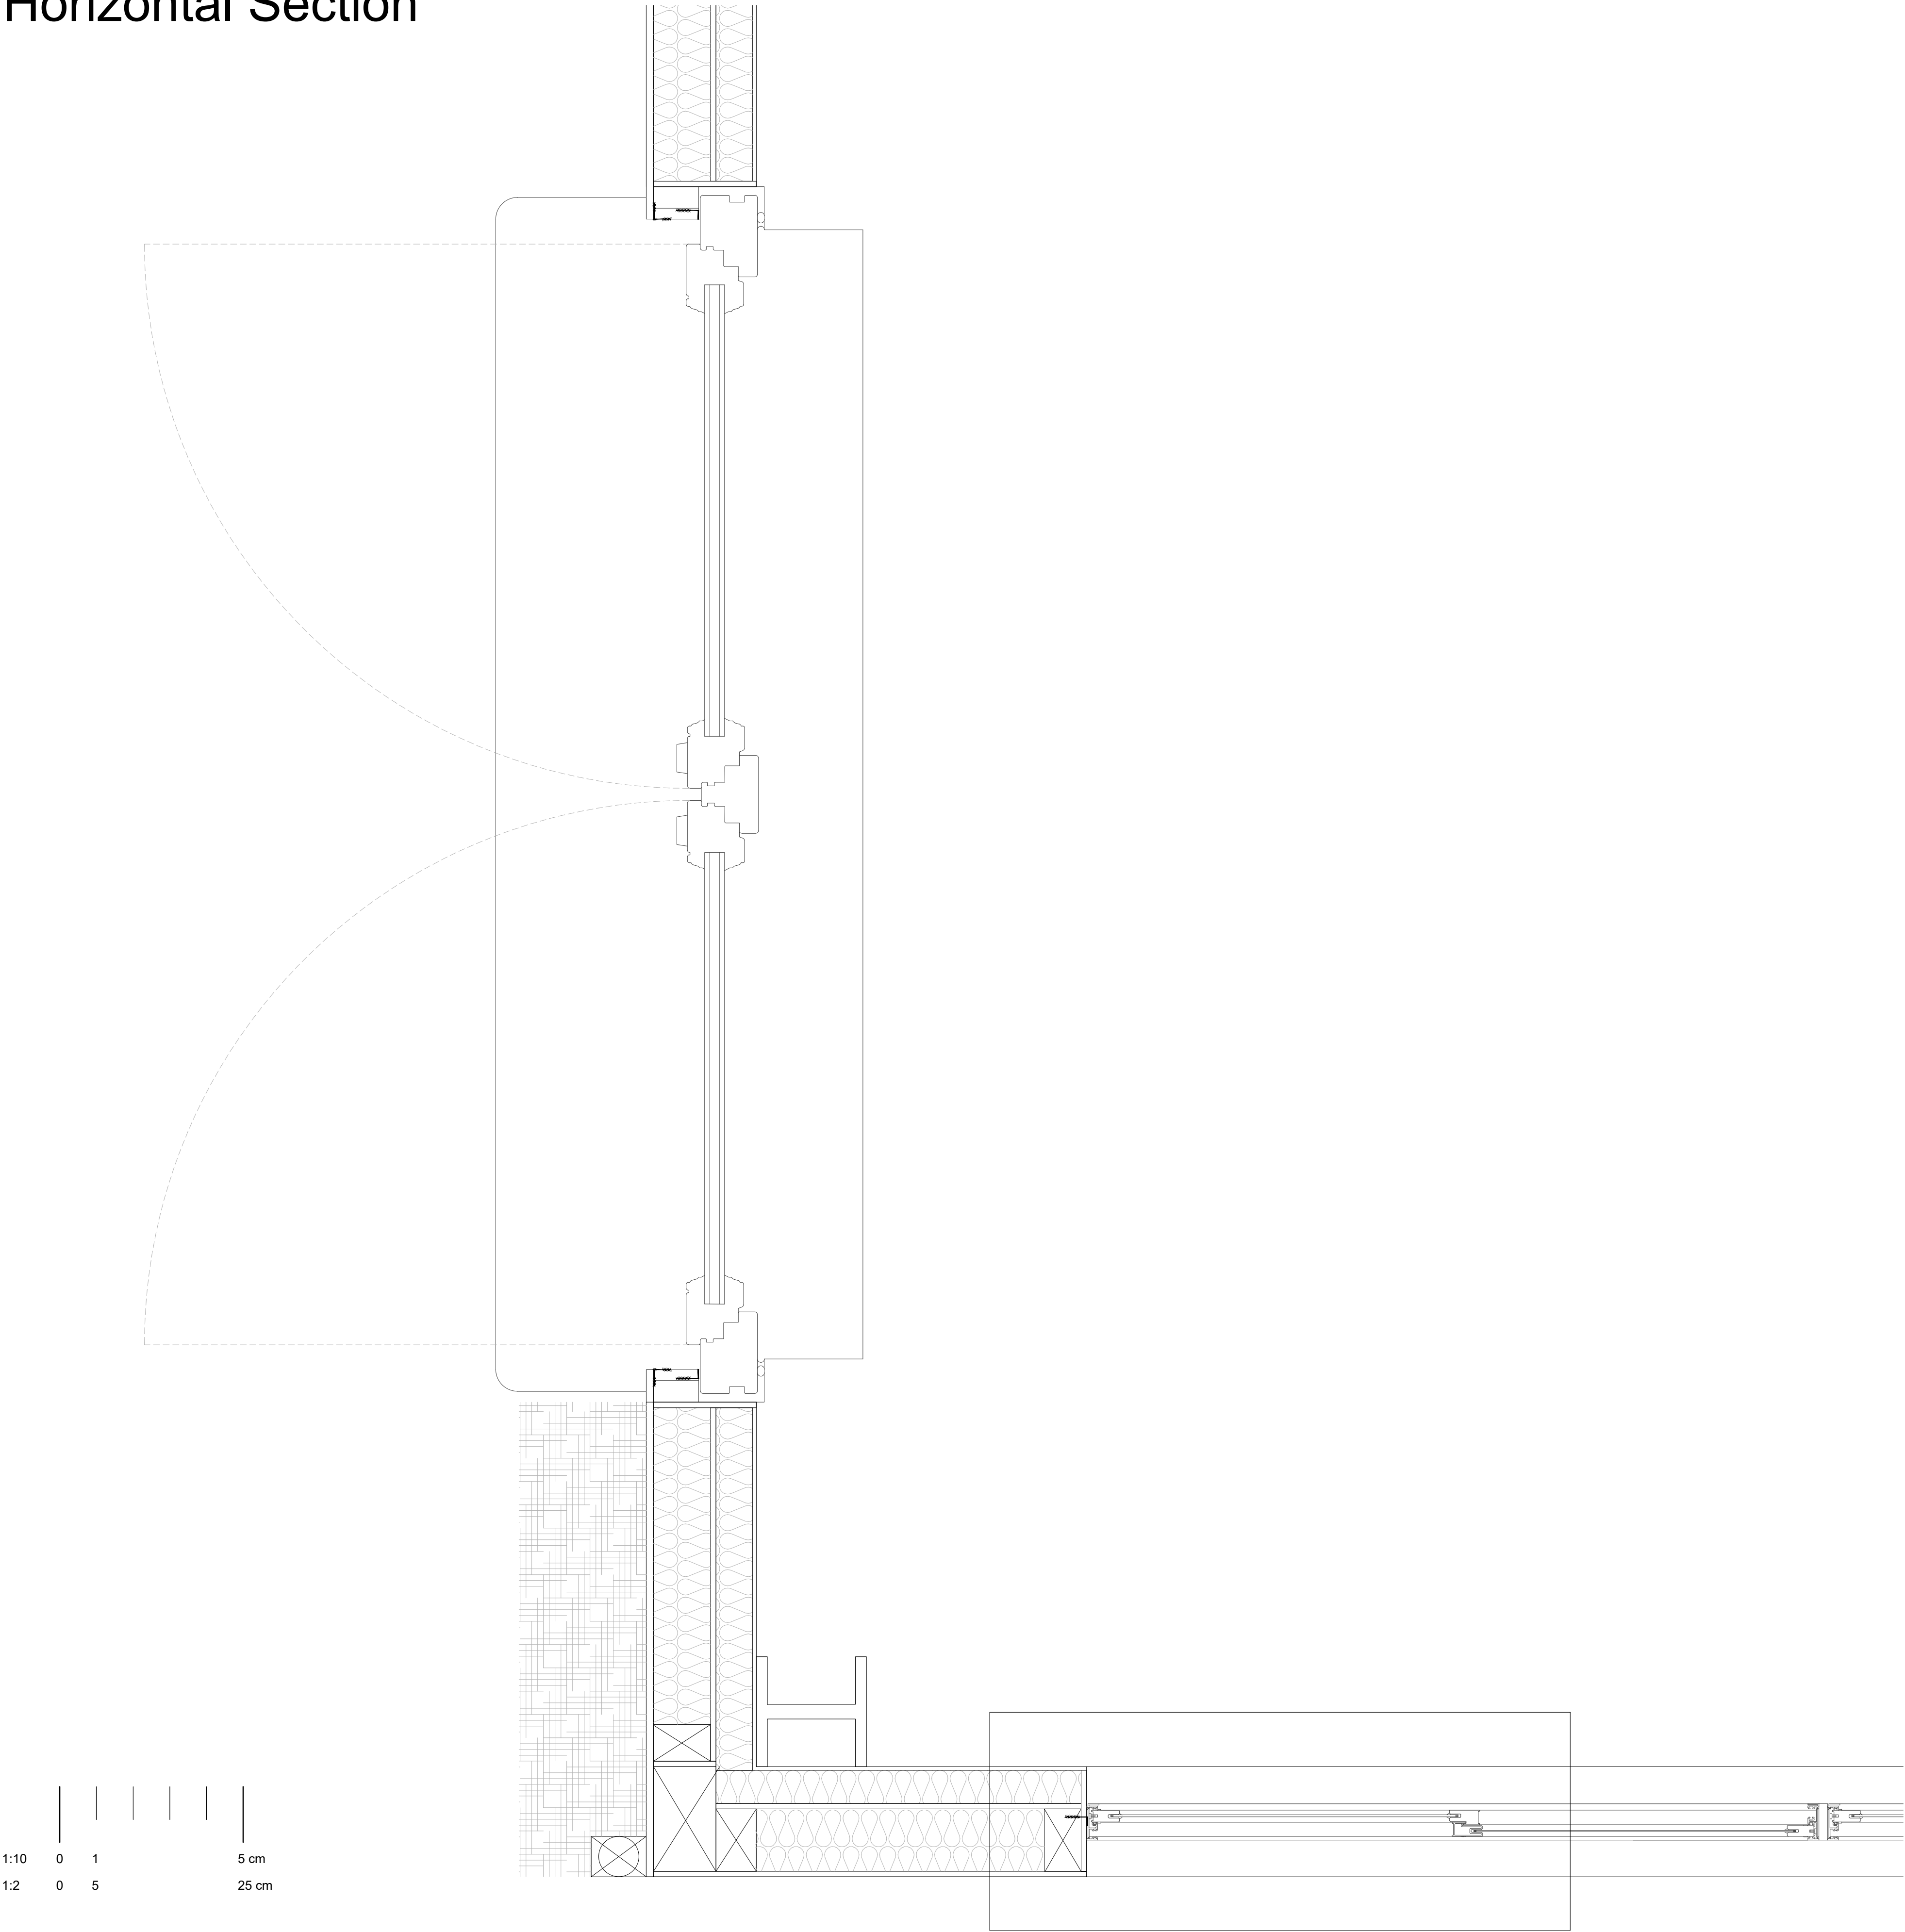

1:2 Detail - Horizontal

