




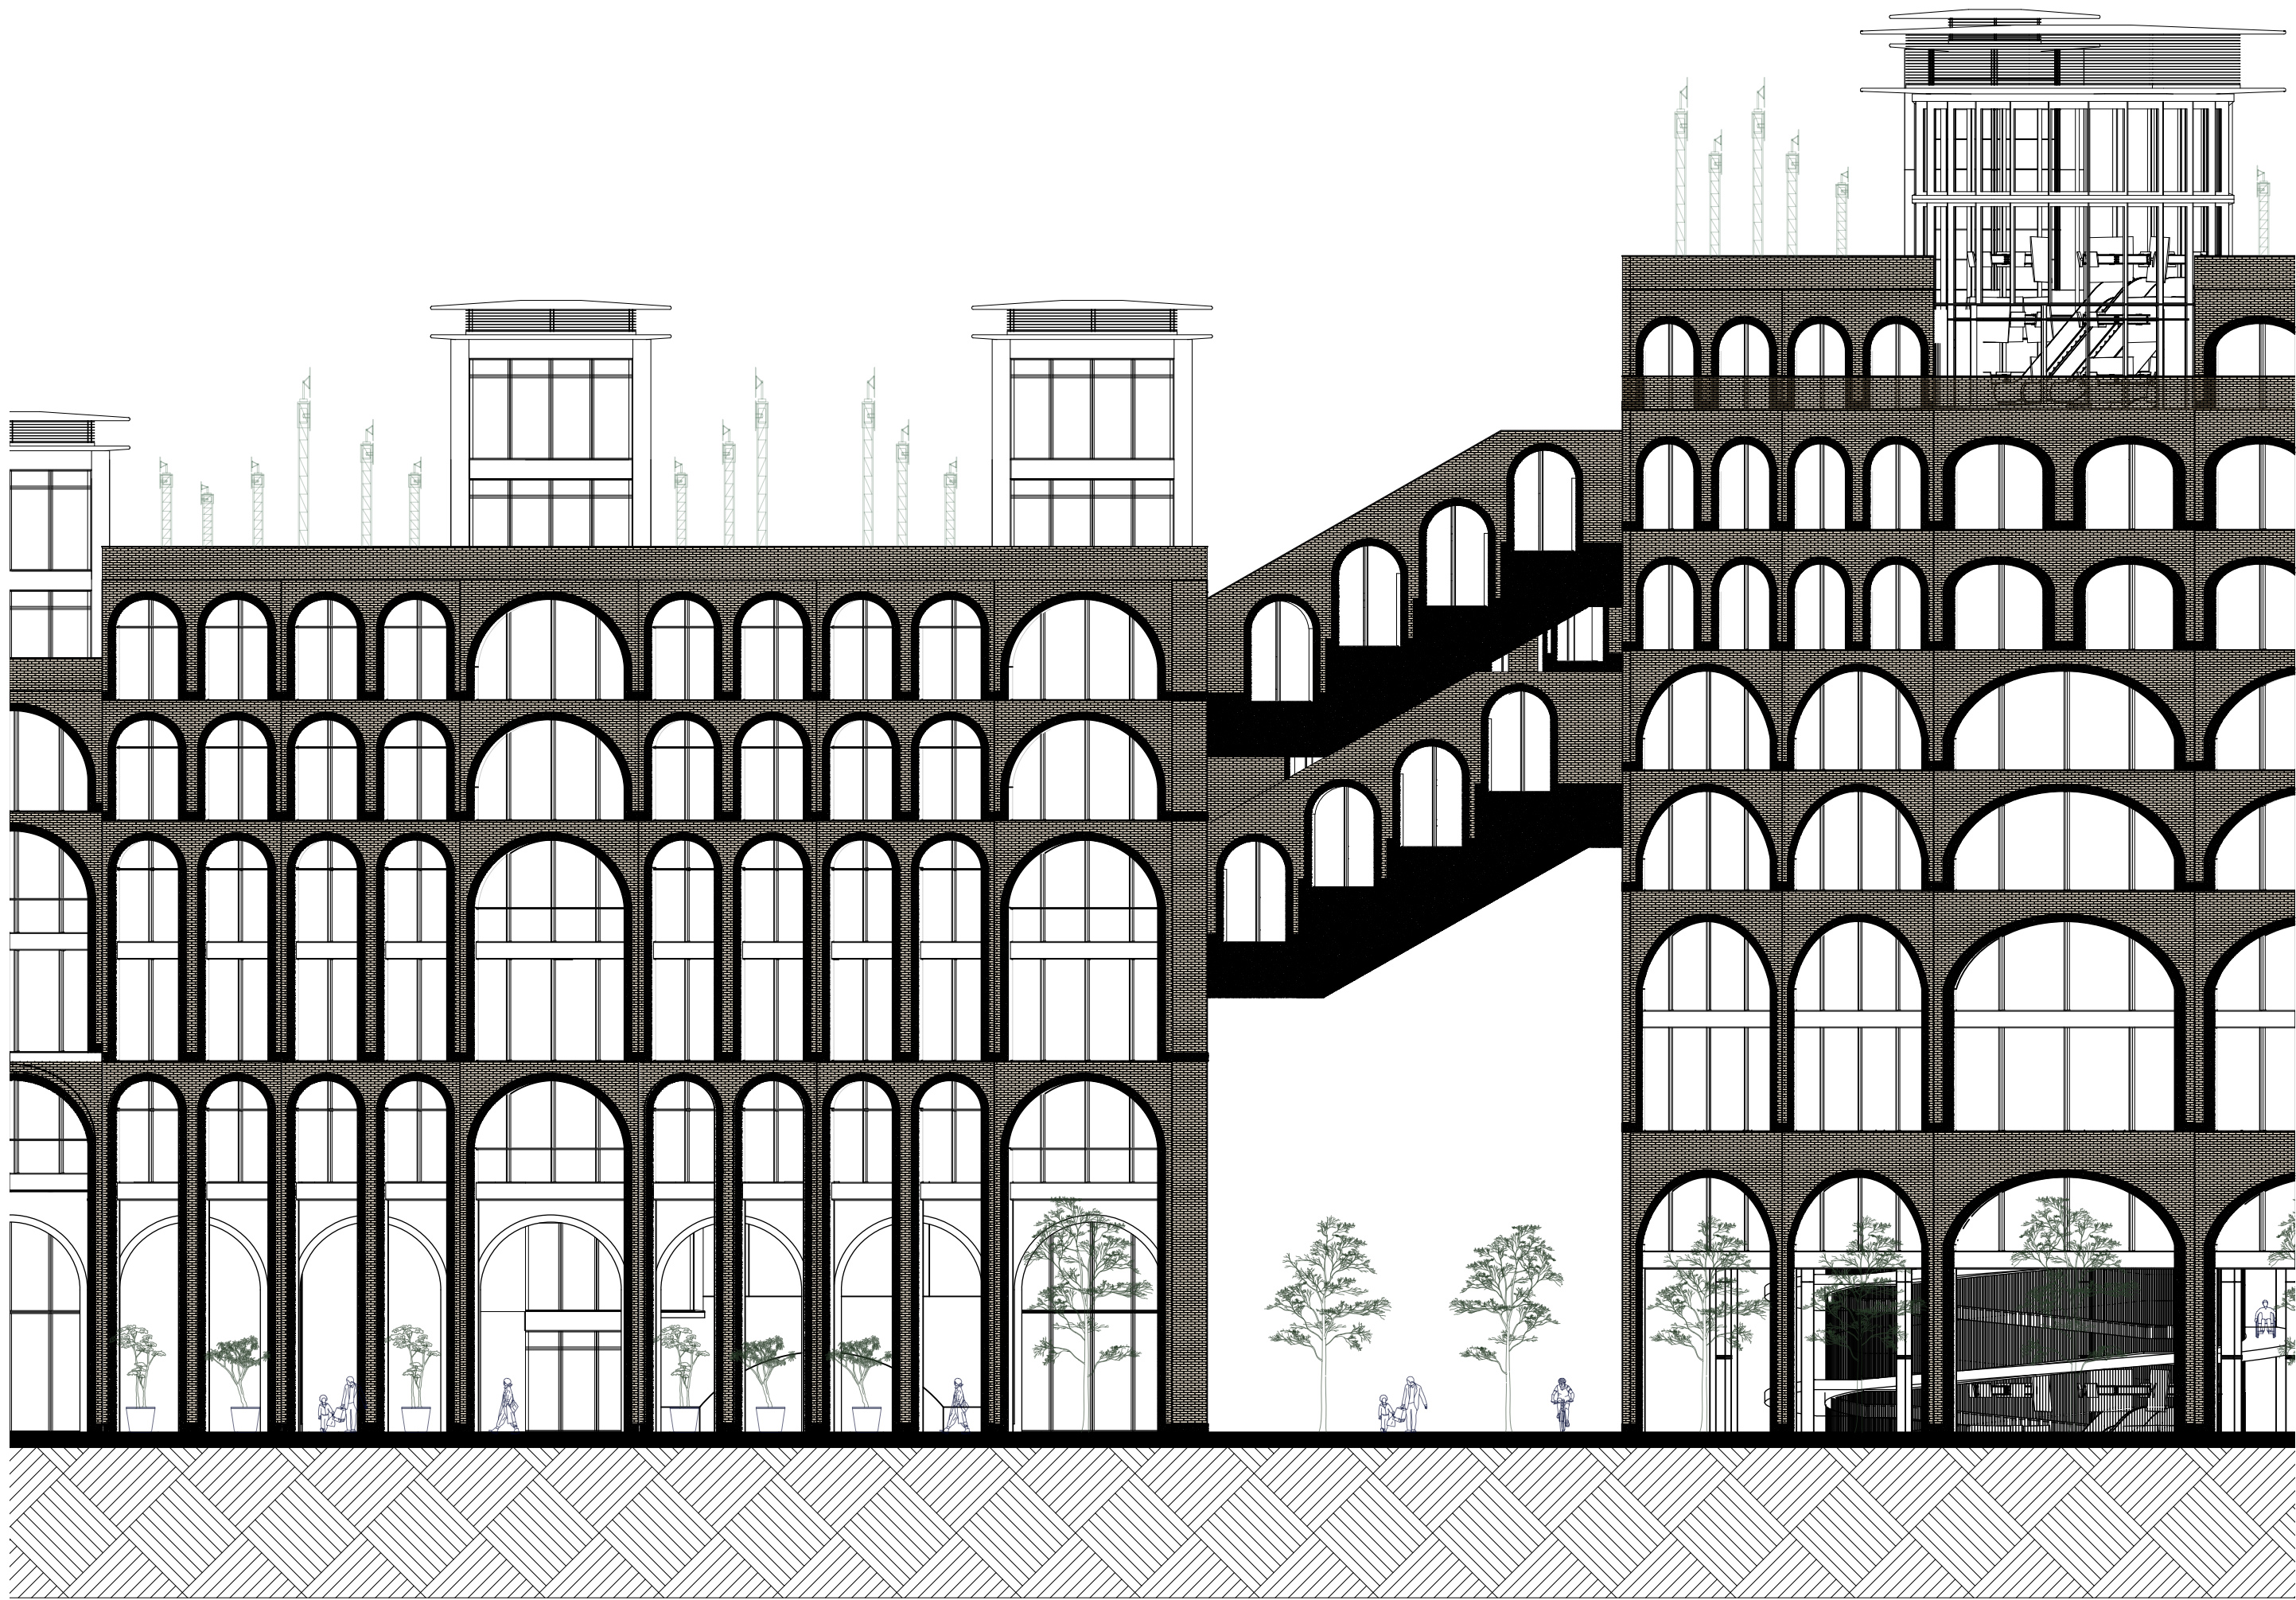

Project 001, Think Deep
Drawing Facade SW
Scale 1:200
Paper format A1
Date 30/06/2024
Comments City of the Future Graduation Studio
Hanlin Stuer 50169559

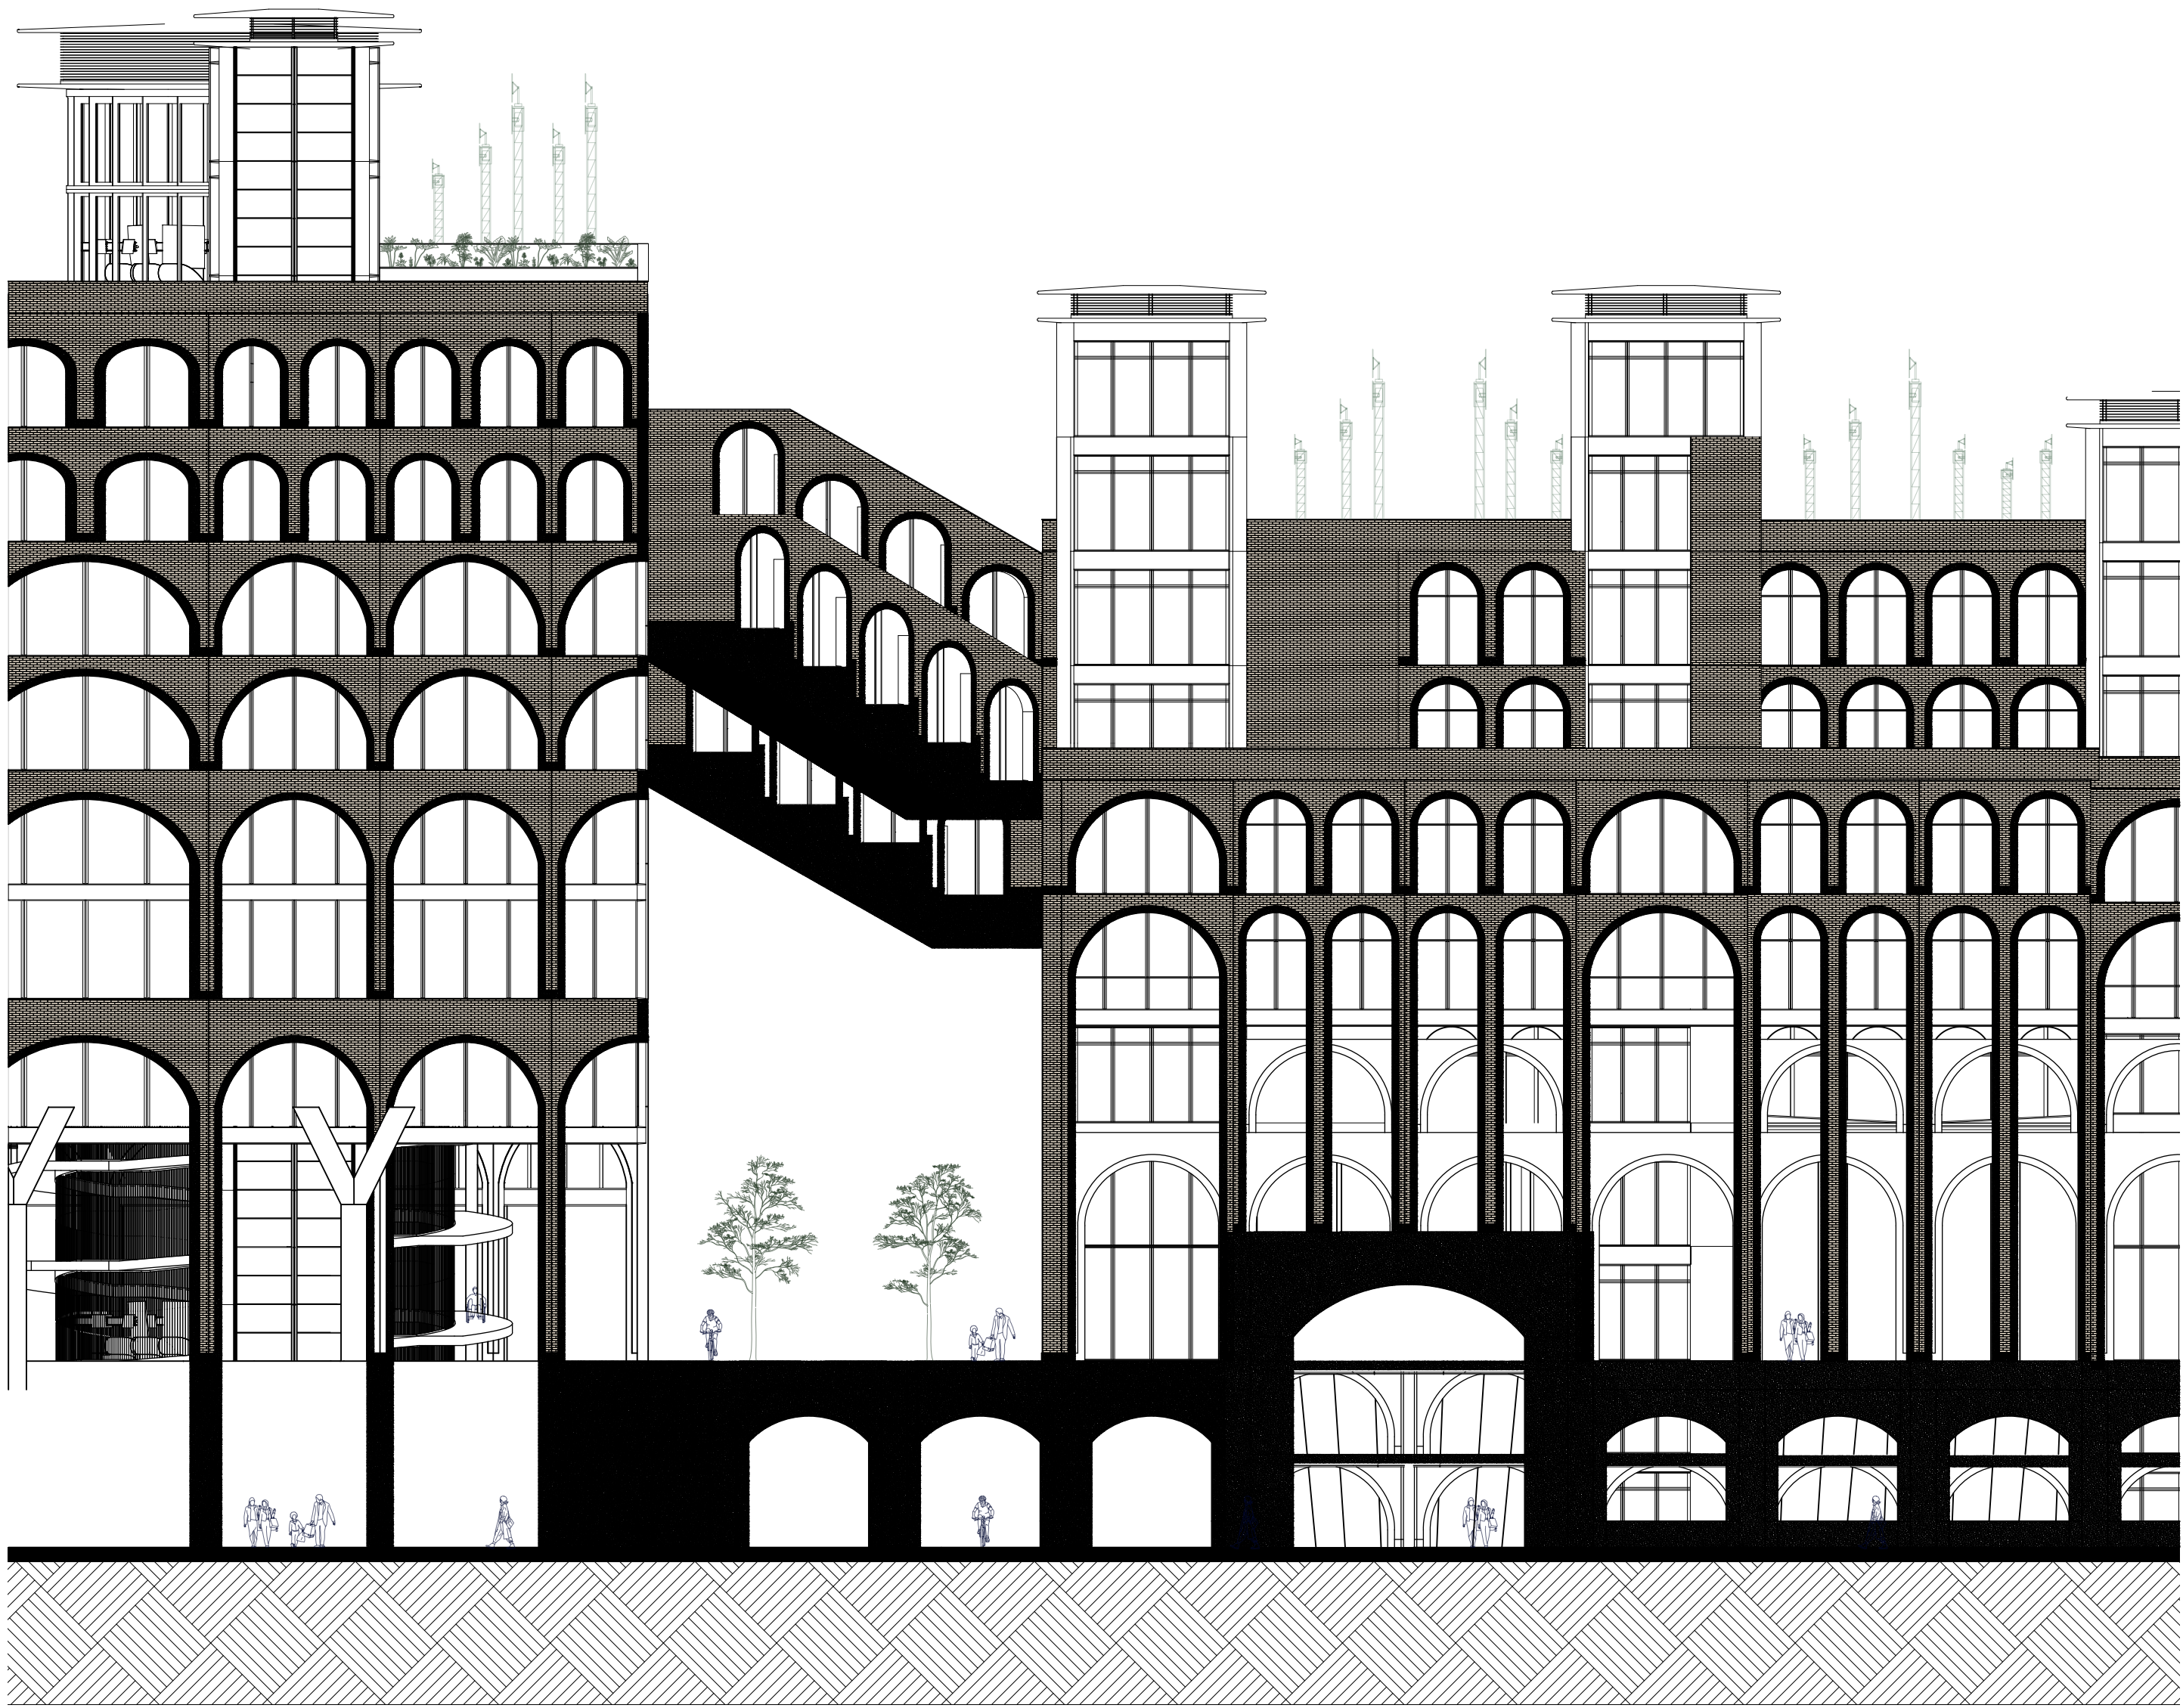

Project 001, Think Deep
Drawing Facade NE
Scale 1:200
Paper format A1
Date 30/06/2024
Comments City of the Future Graduation Studio
Hanlin Stuer 50169559

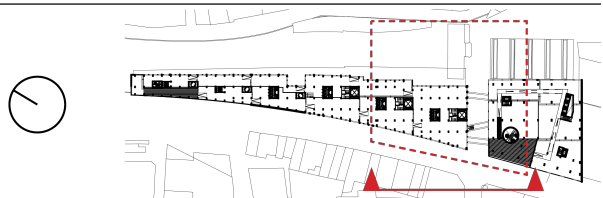