


PLAYING MIND GAMES


**An investigation into how university design can enhance
academic performance without compromising mental health**

Drawing Set





Ana-Sabina Nistor
July/02/2025

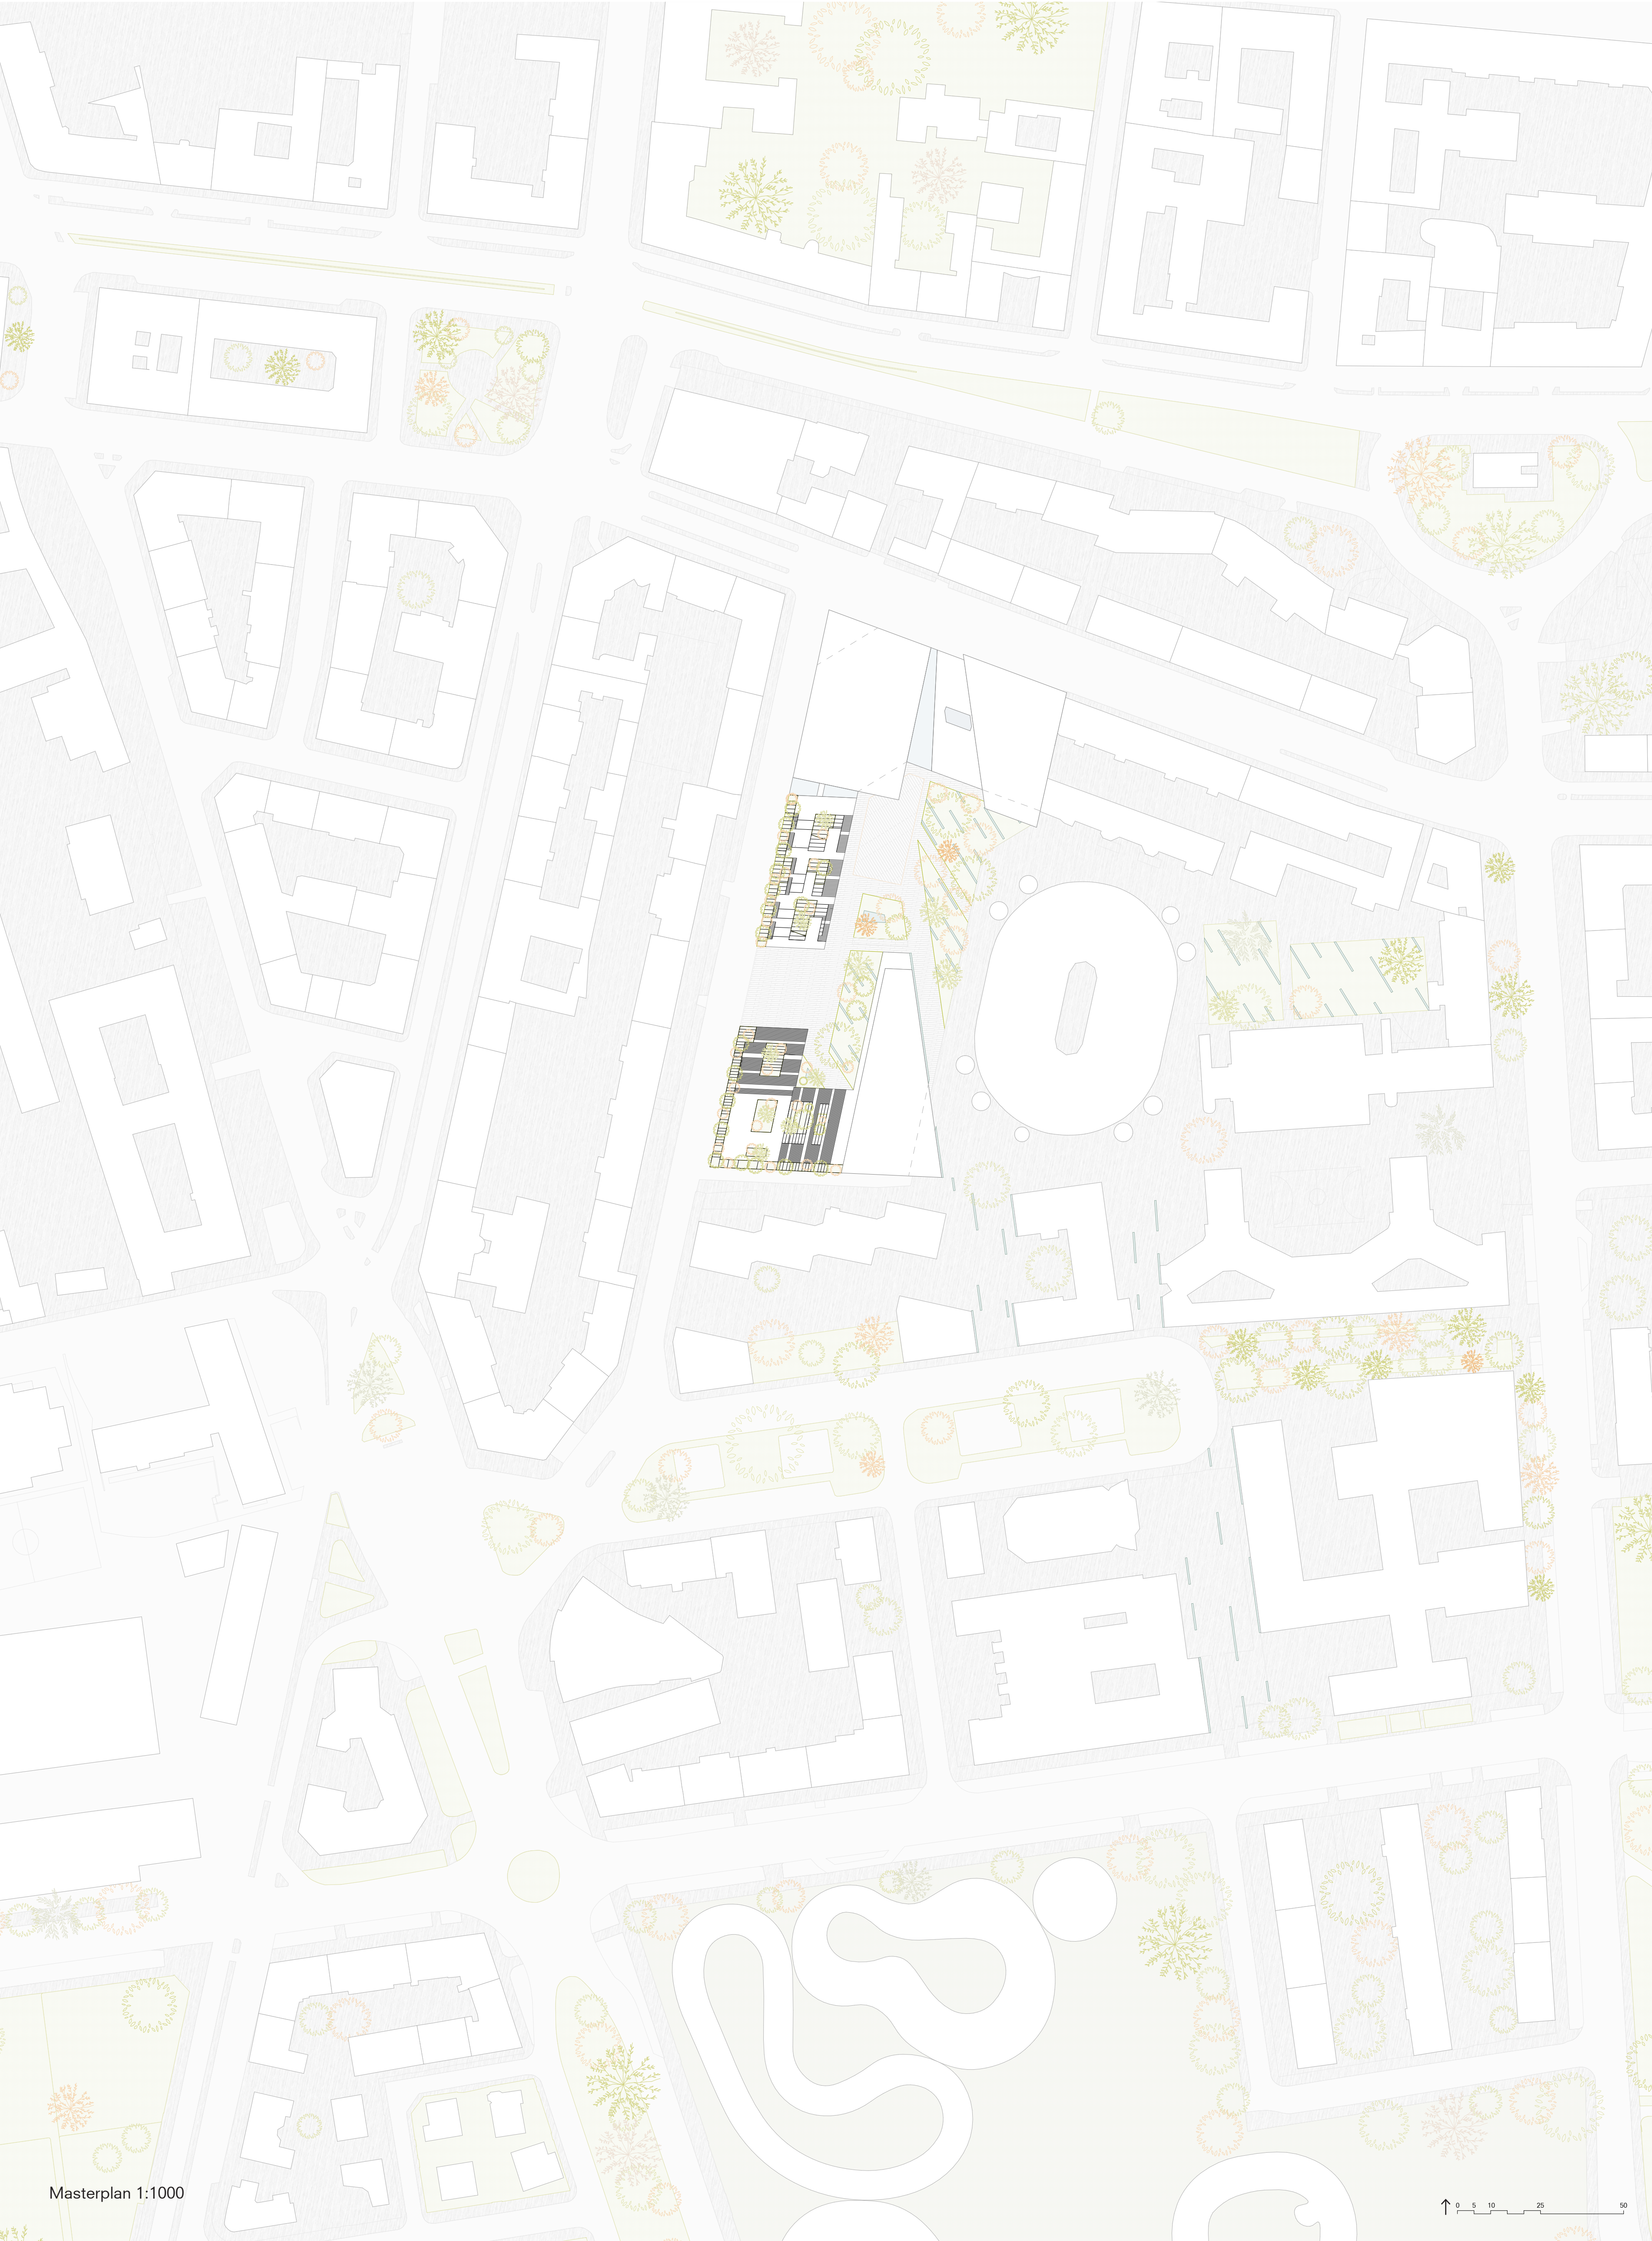


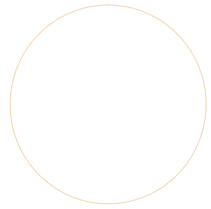

Section AA'

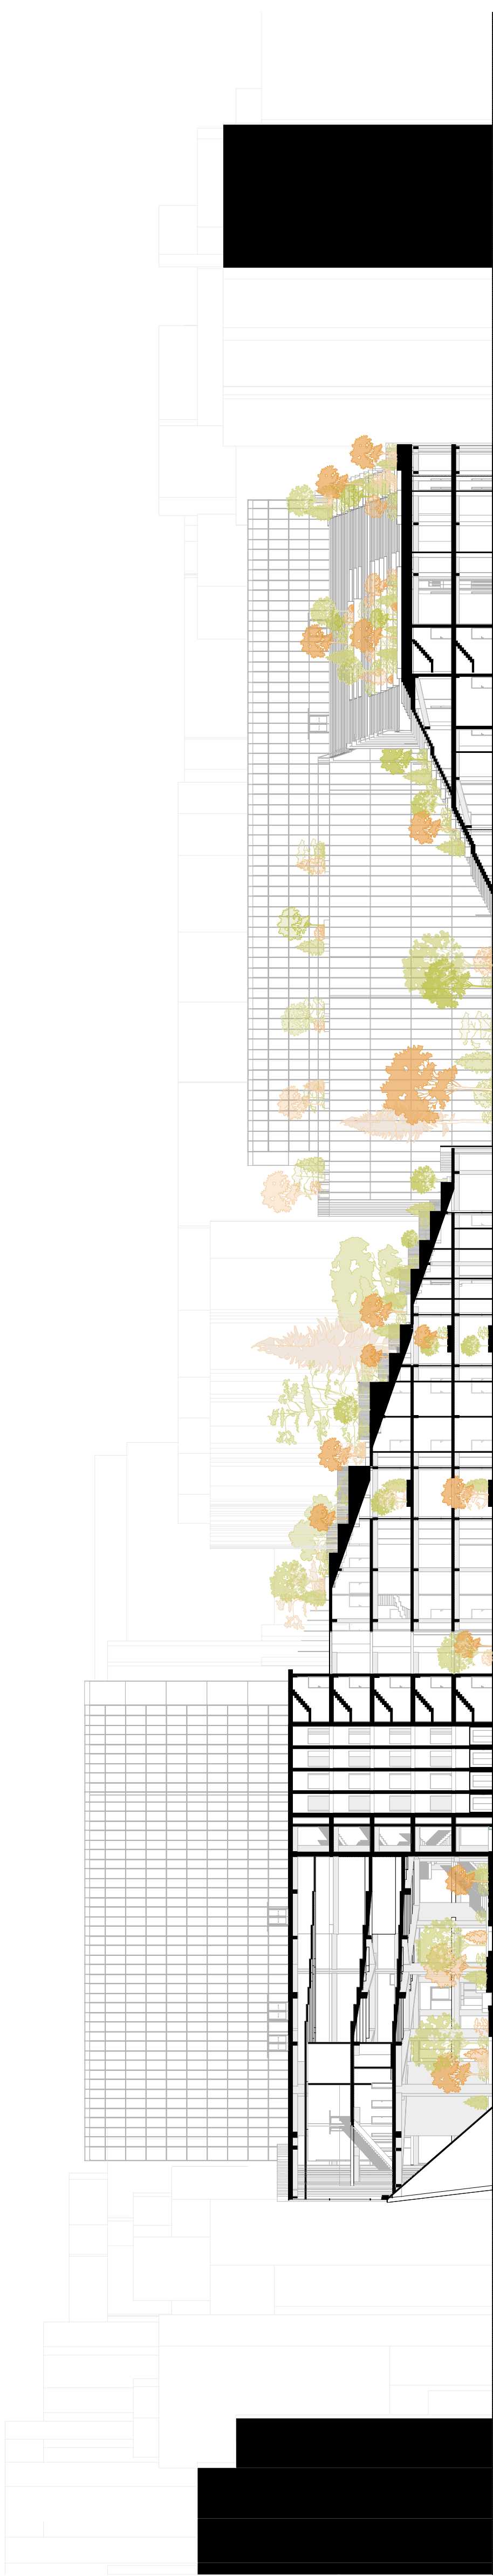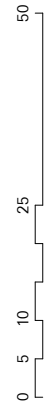

Section BB'

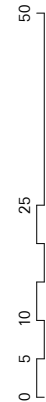



Ground floor plan



First floor plan




Second floor plan



Third floor plan



Fifth floor plan

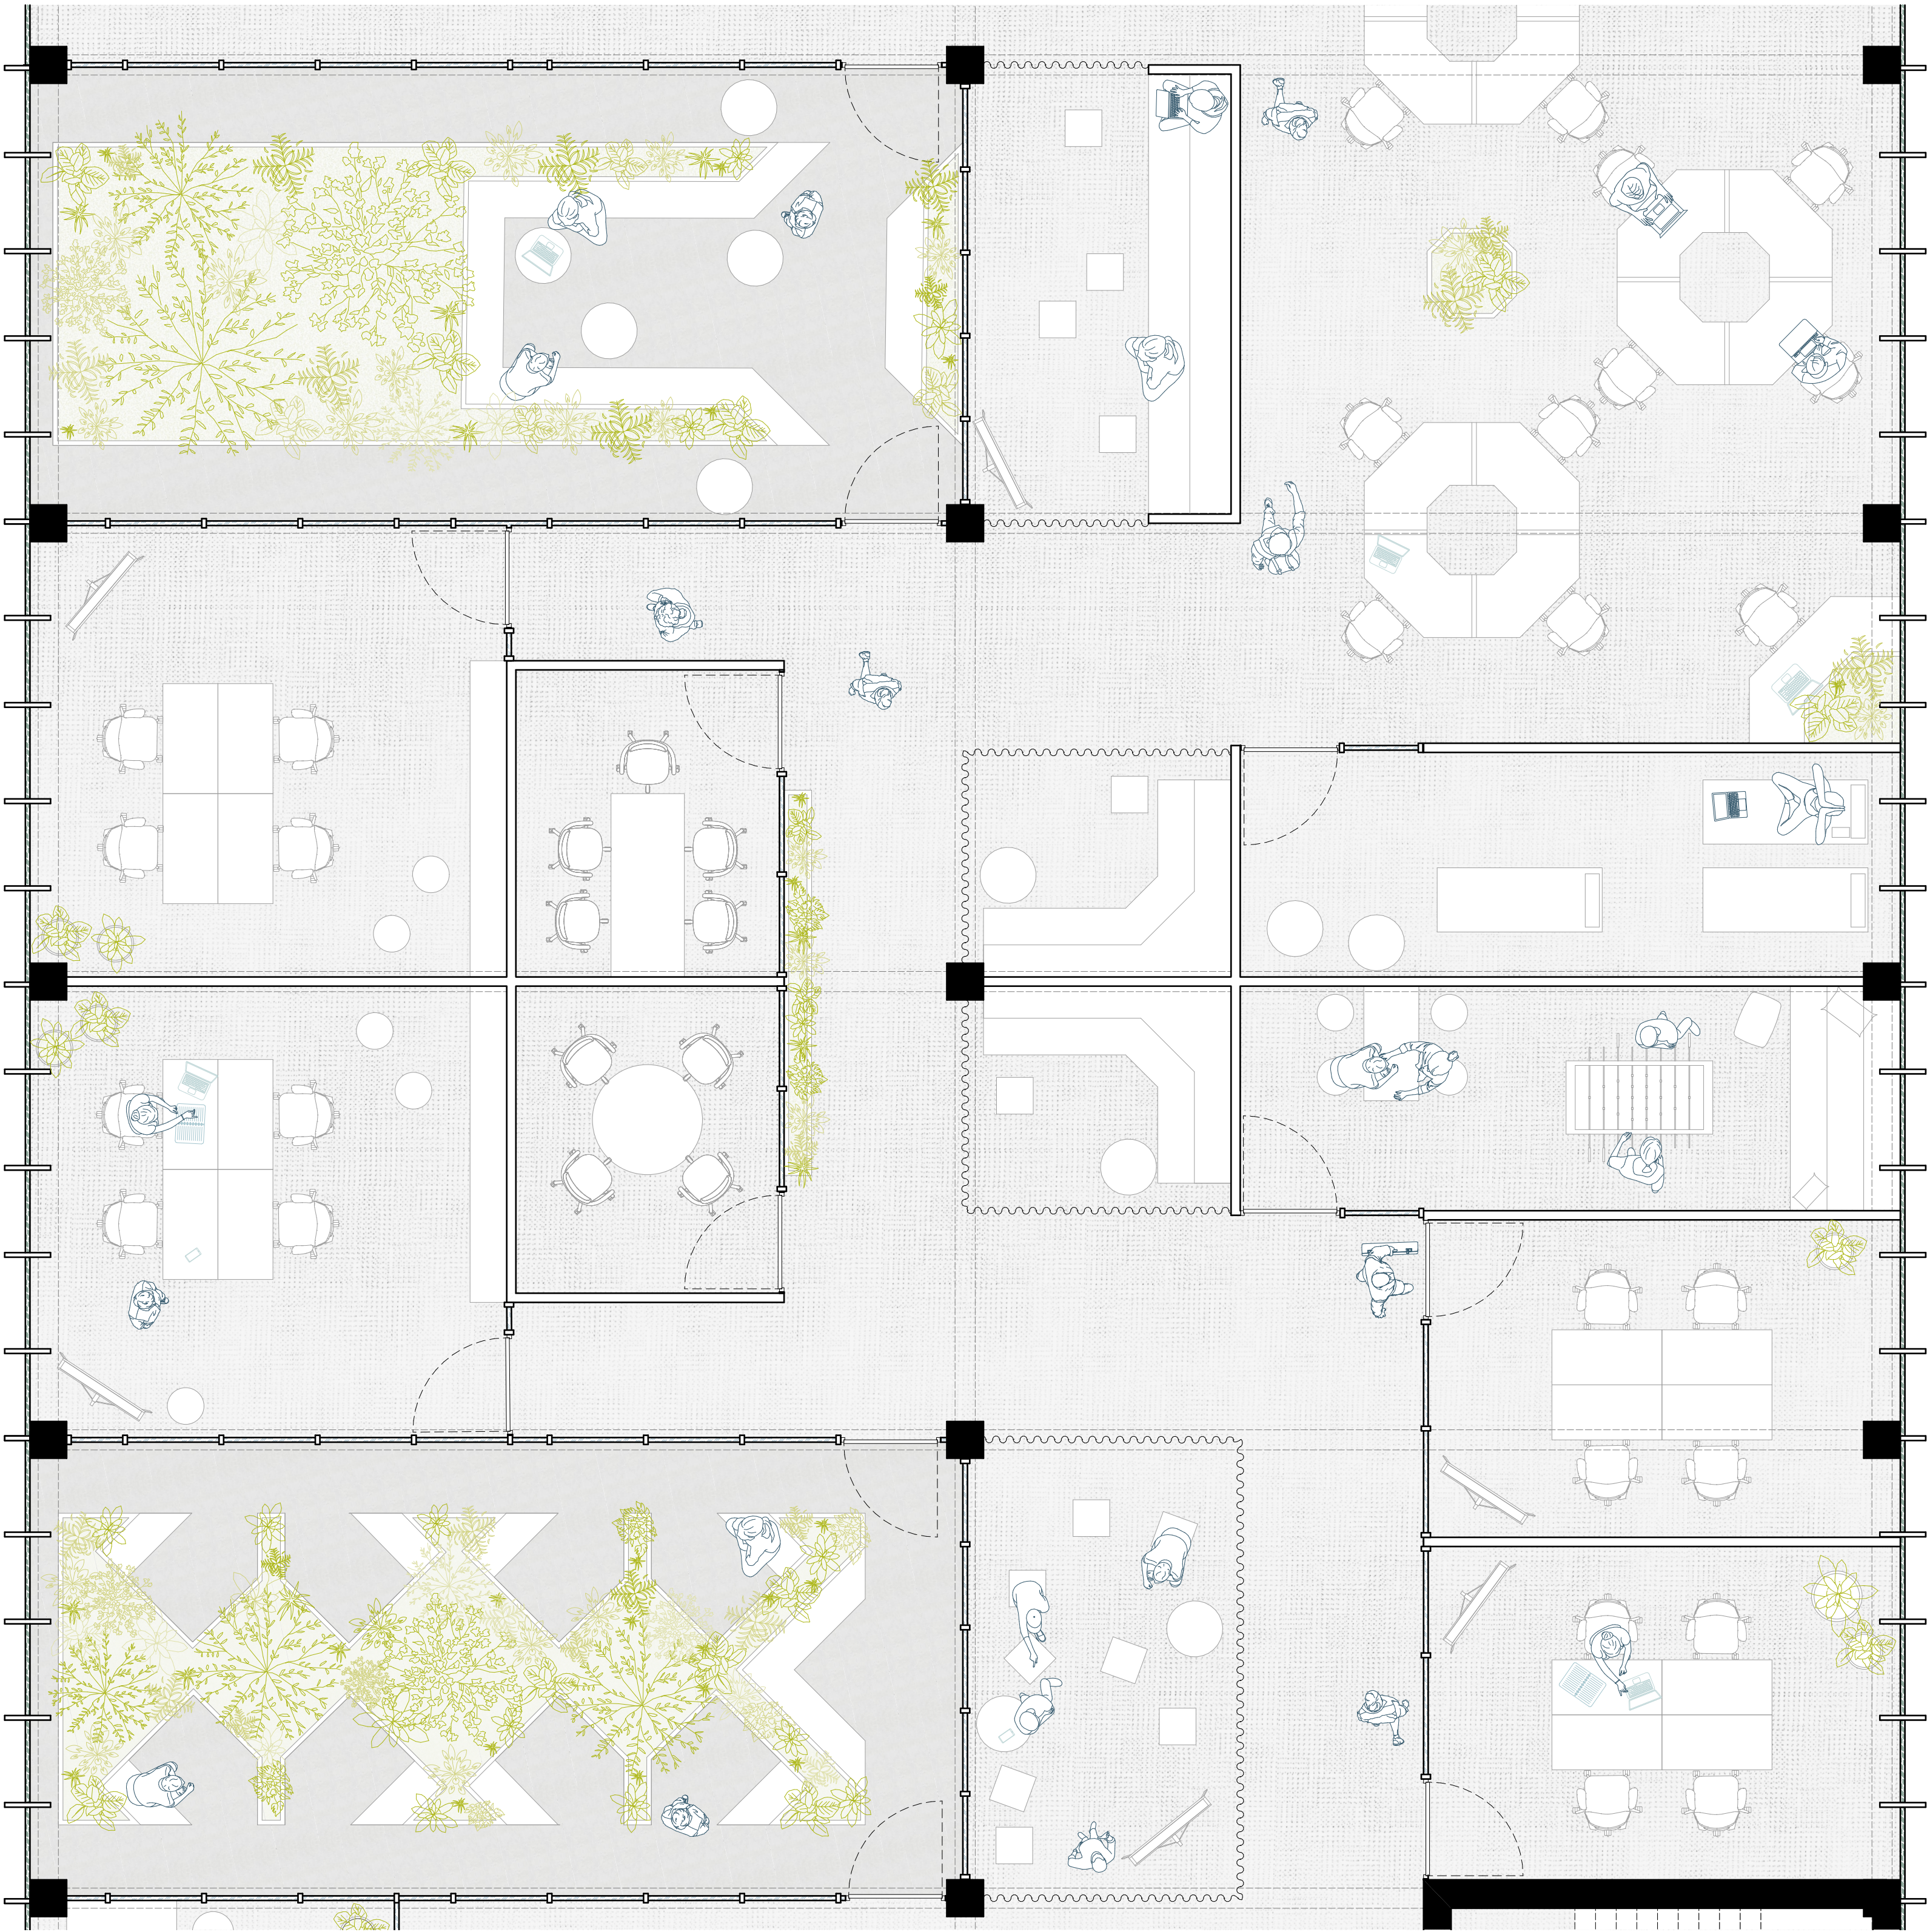



Ground floor plan fragment
1:50




| | |



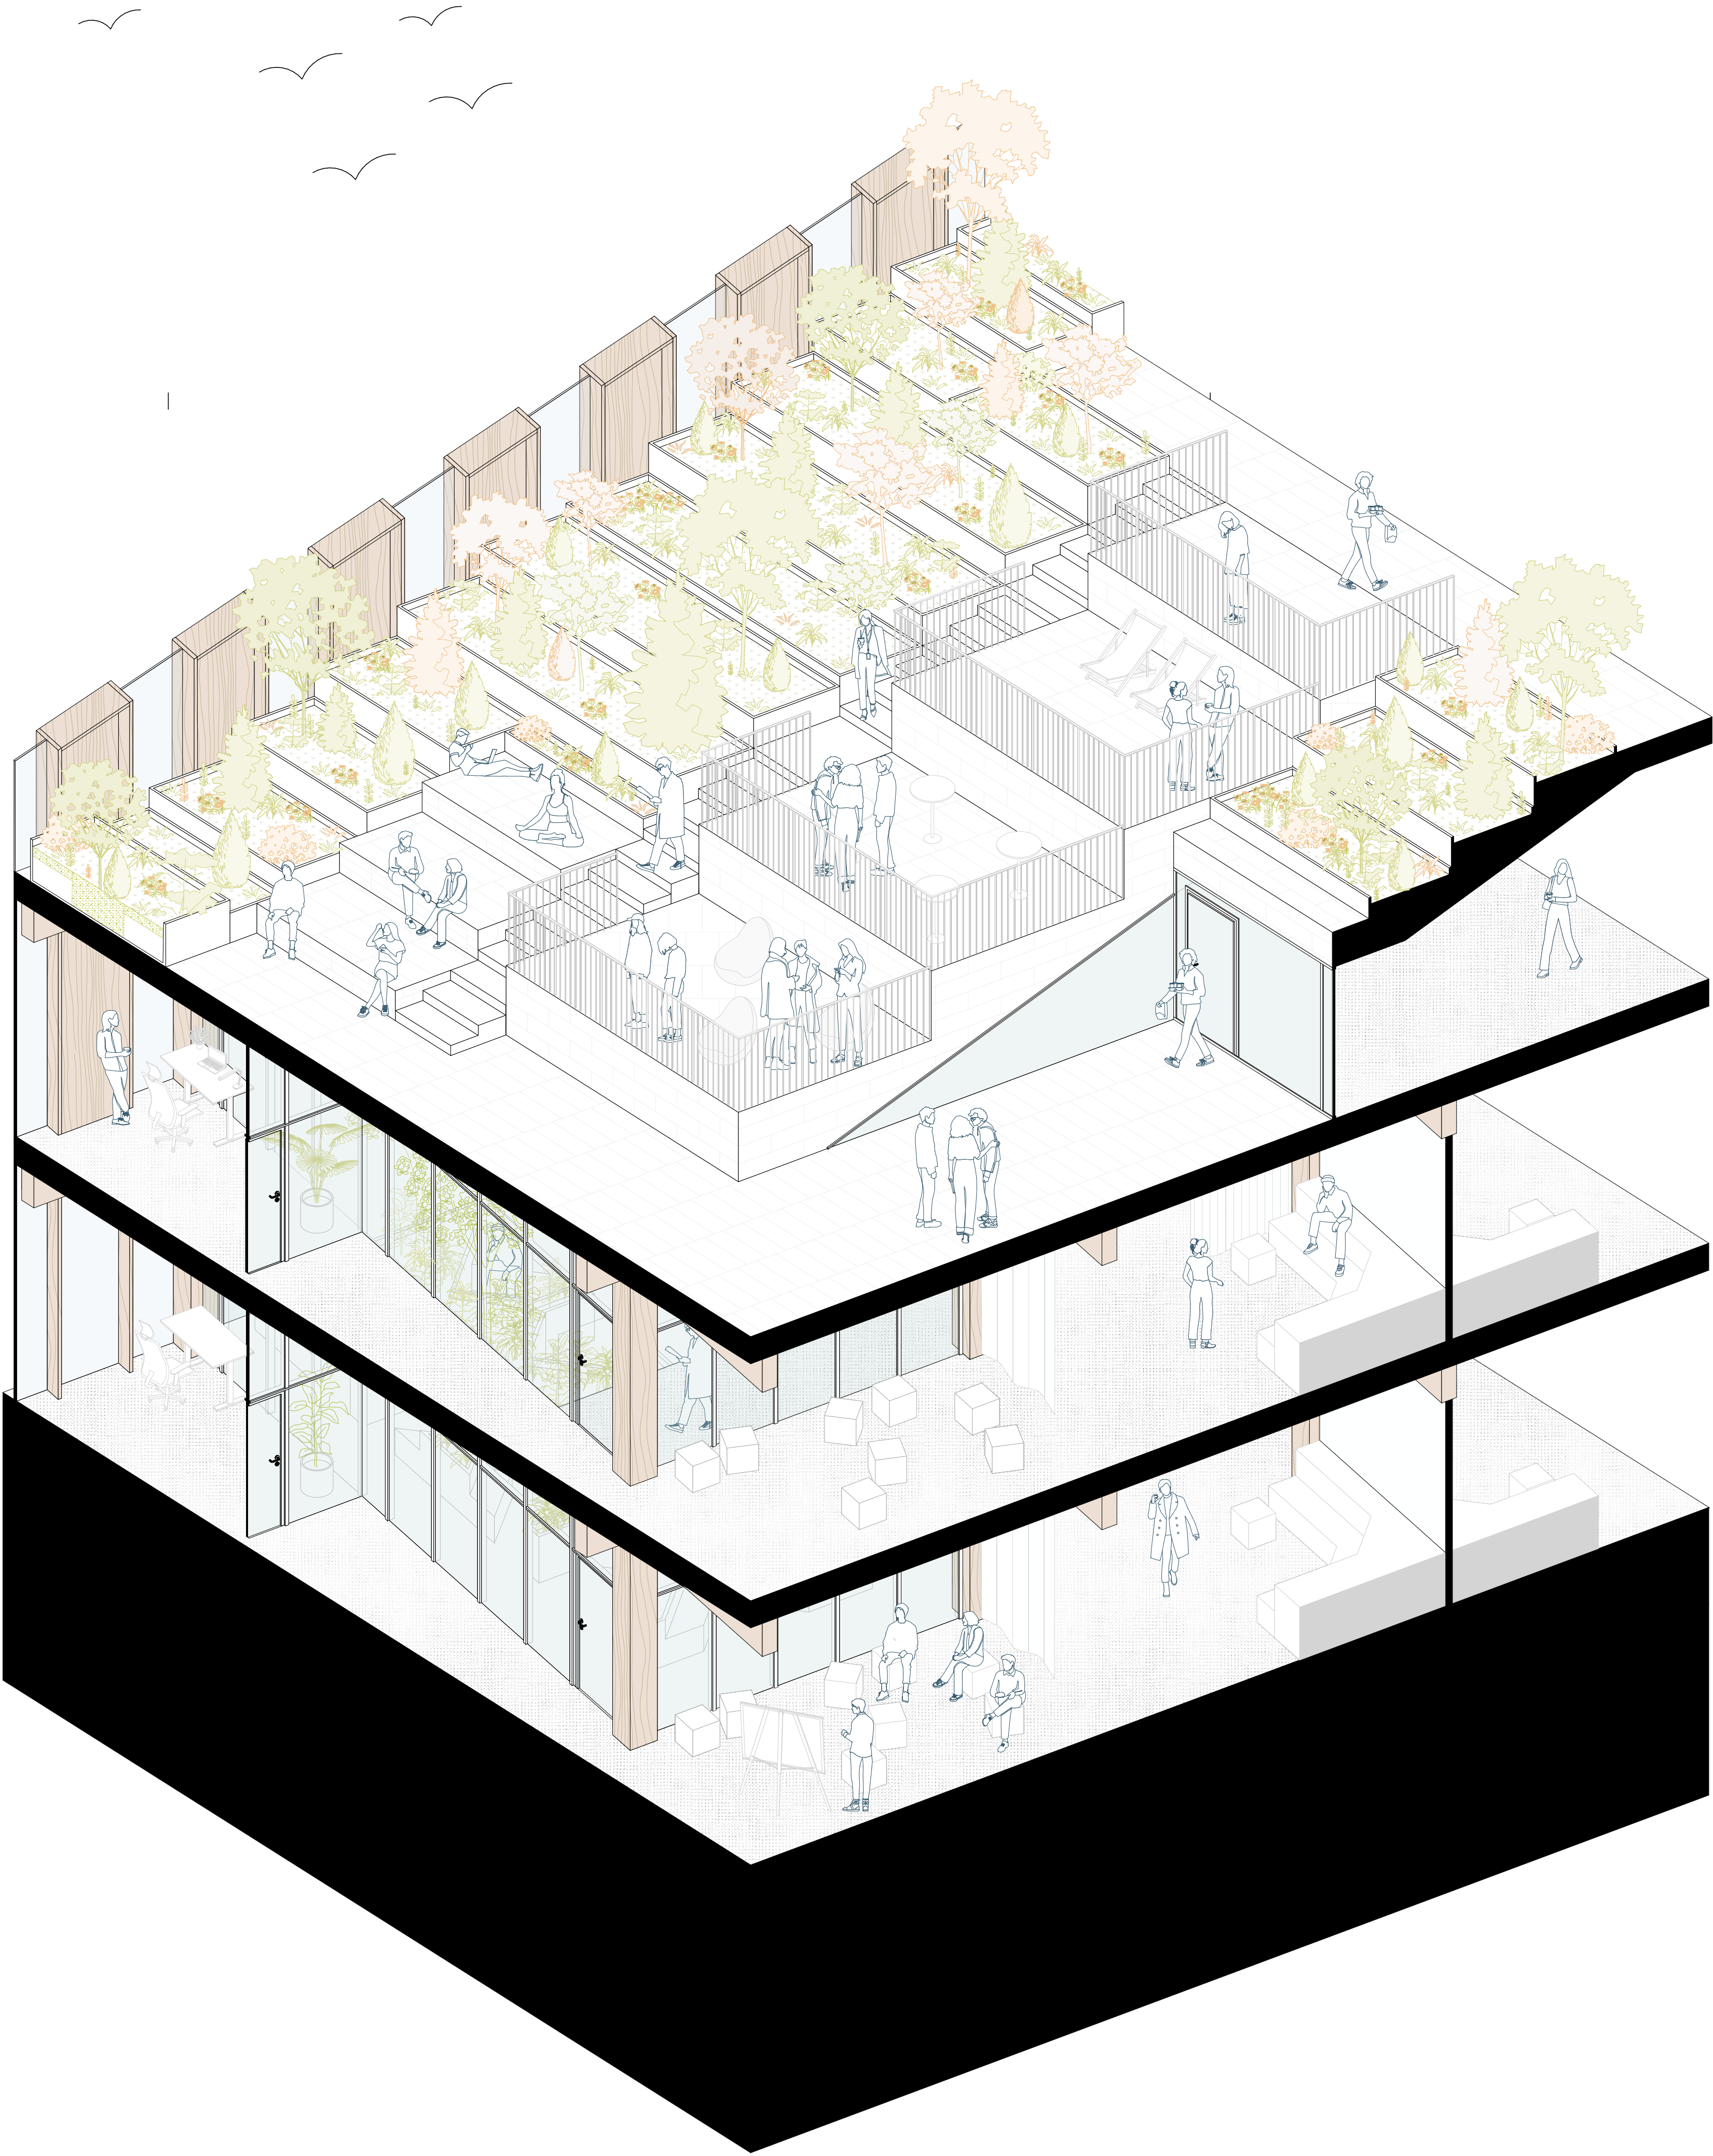


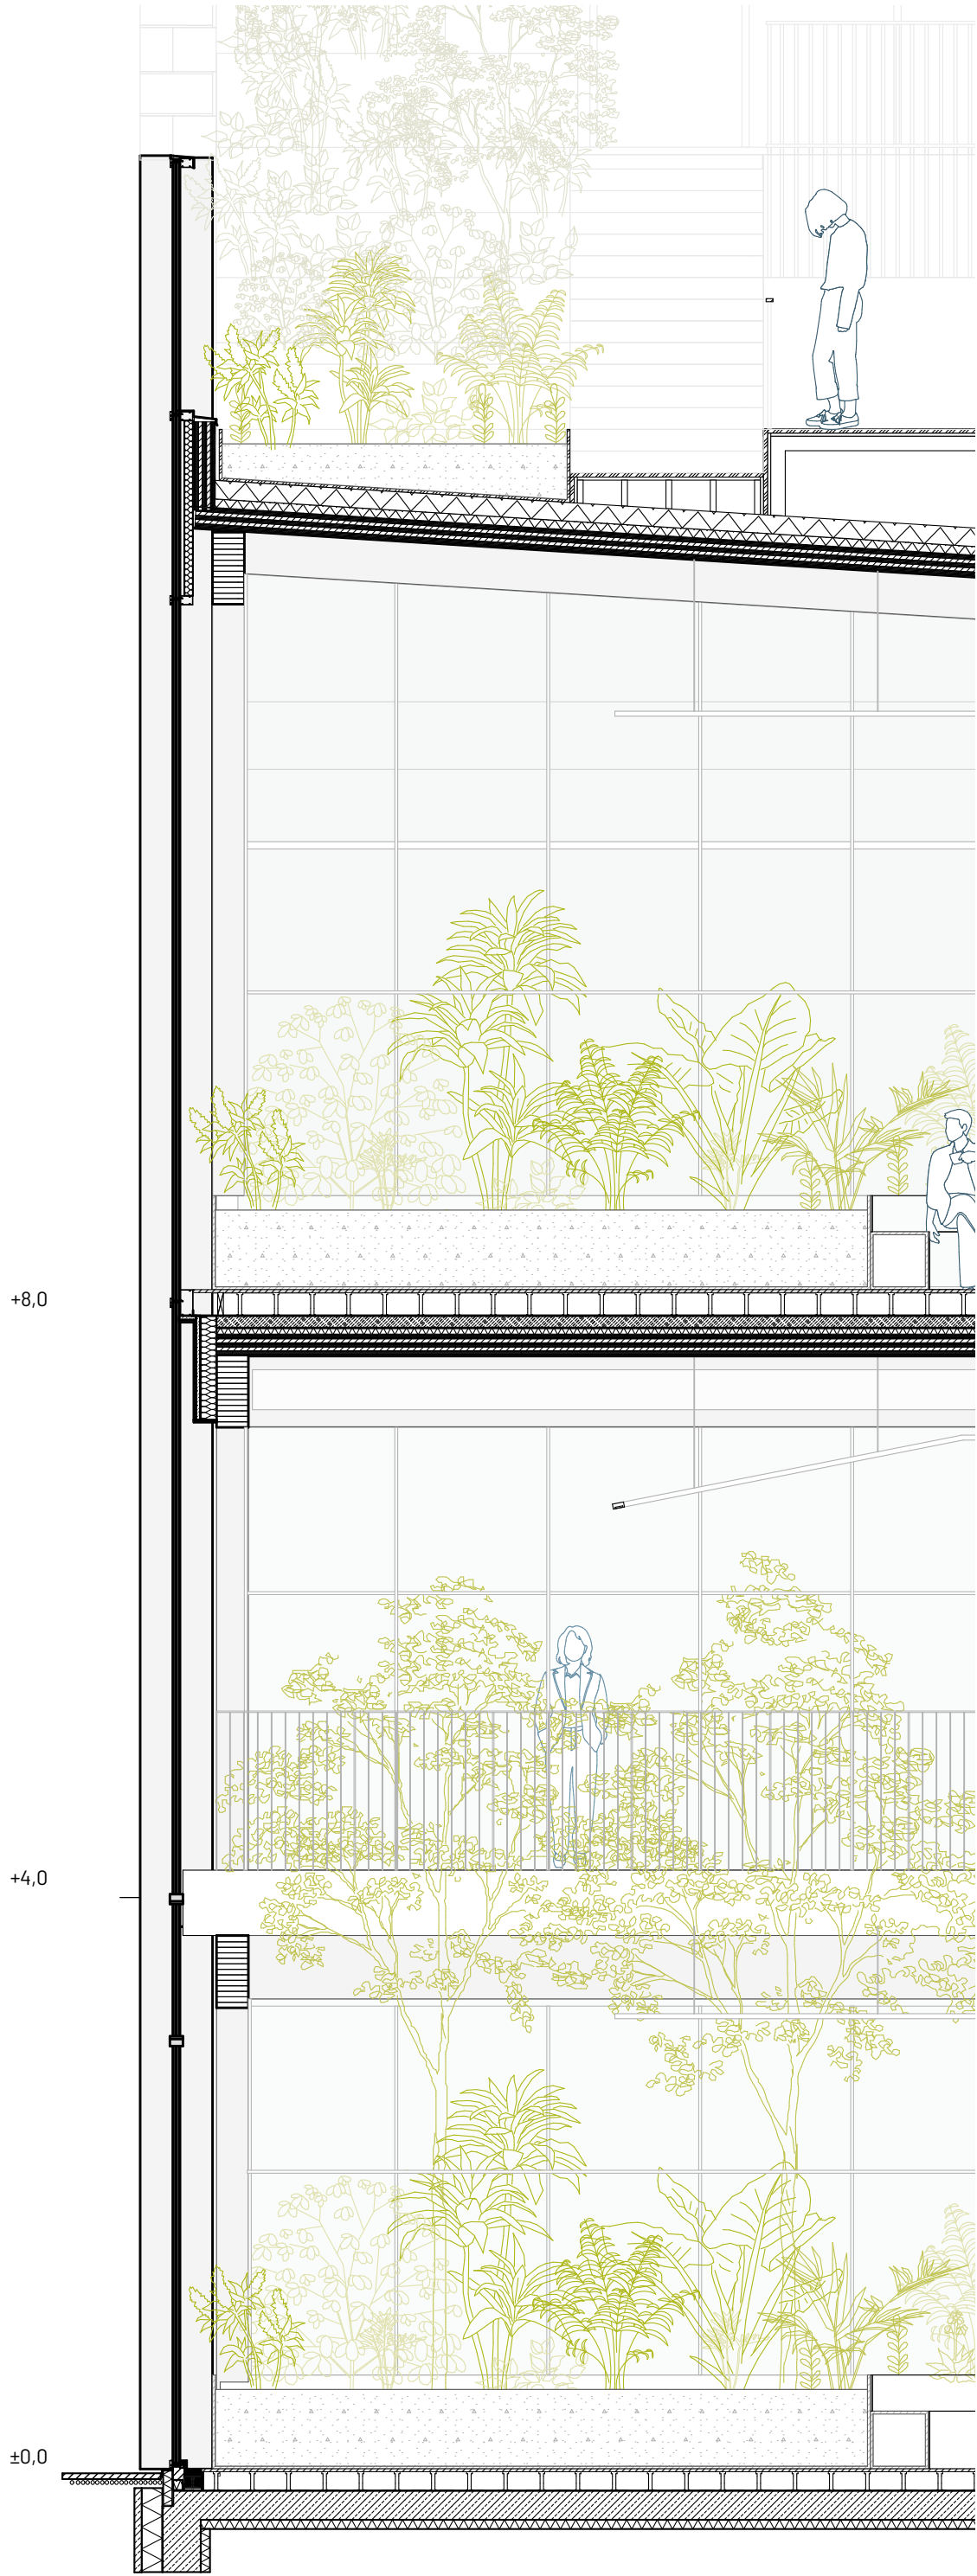


Stone Flooring 50mm
Supporting layer
Drainage element 40mm
Protective mat 6mm
EPS insulation 140- 200mm
Thermal insulation 60mm
Vapour barrier
Cross laminated timber ceiling

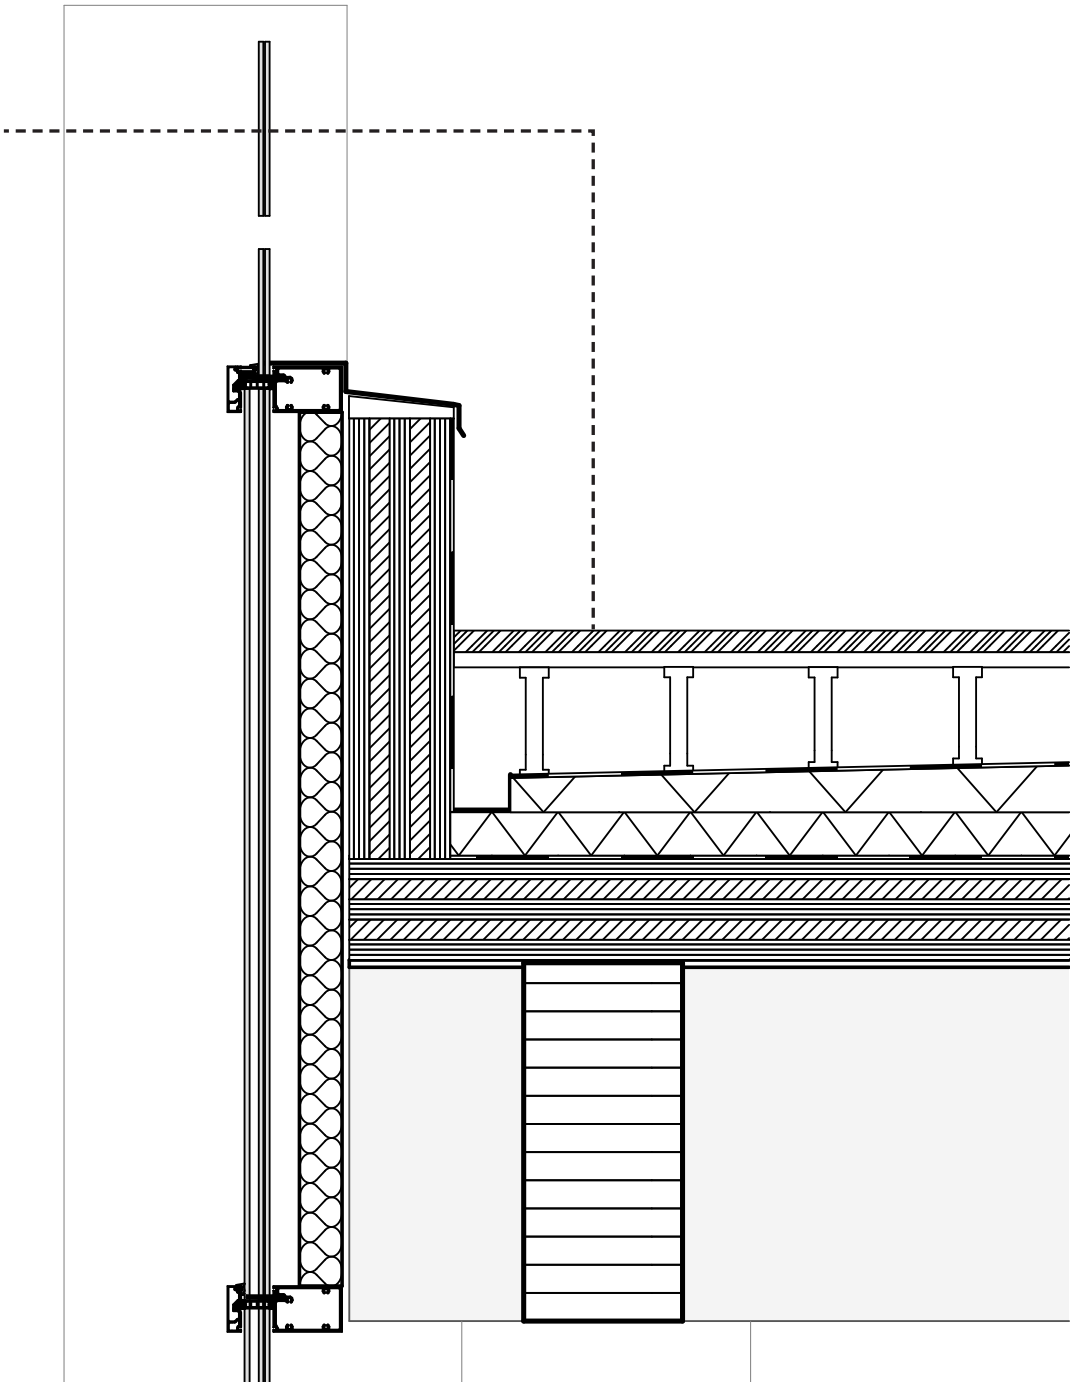

Carpet/ Pine floorboard
Rising floor support column 160mm
Cement screed 90mm
Separating layer
Impact sound insulation 50mm
Cross laminated timber floor, spruce, 5 layers 160mm

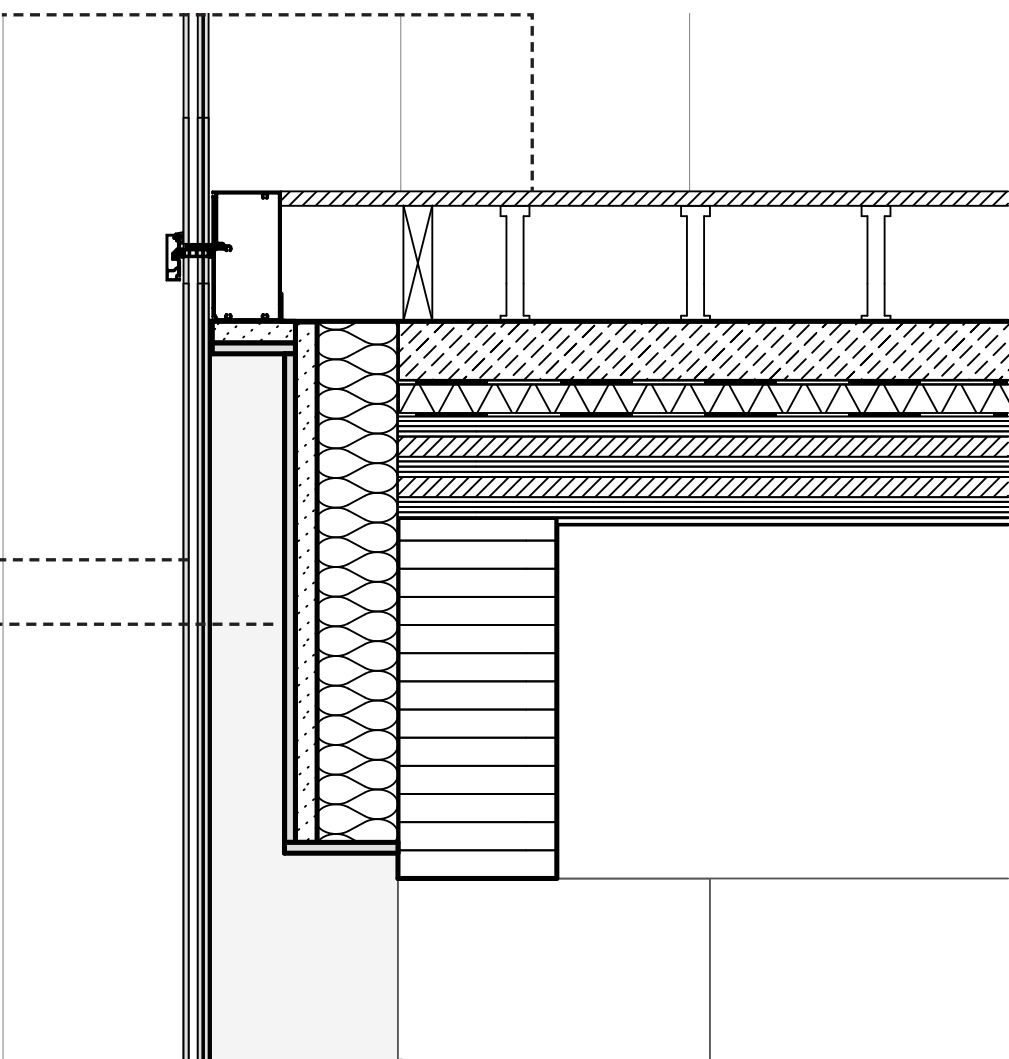


Glazing
Norway spruce finish 20mm
2 Layers of fire board 30mm
Mineral wool fire barrier 110mm
Glued laminated timber beam 220/500mm

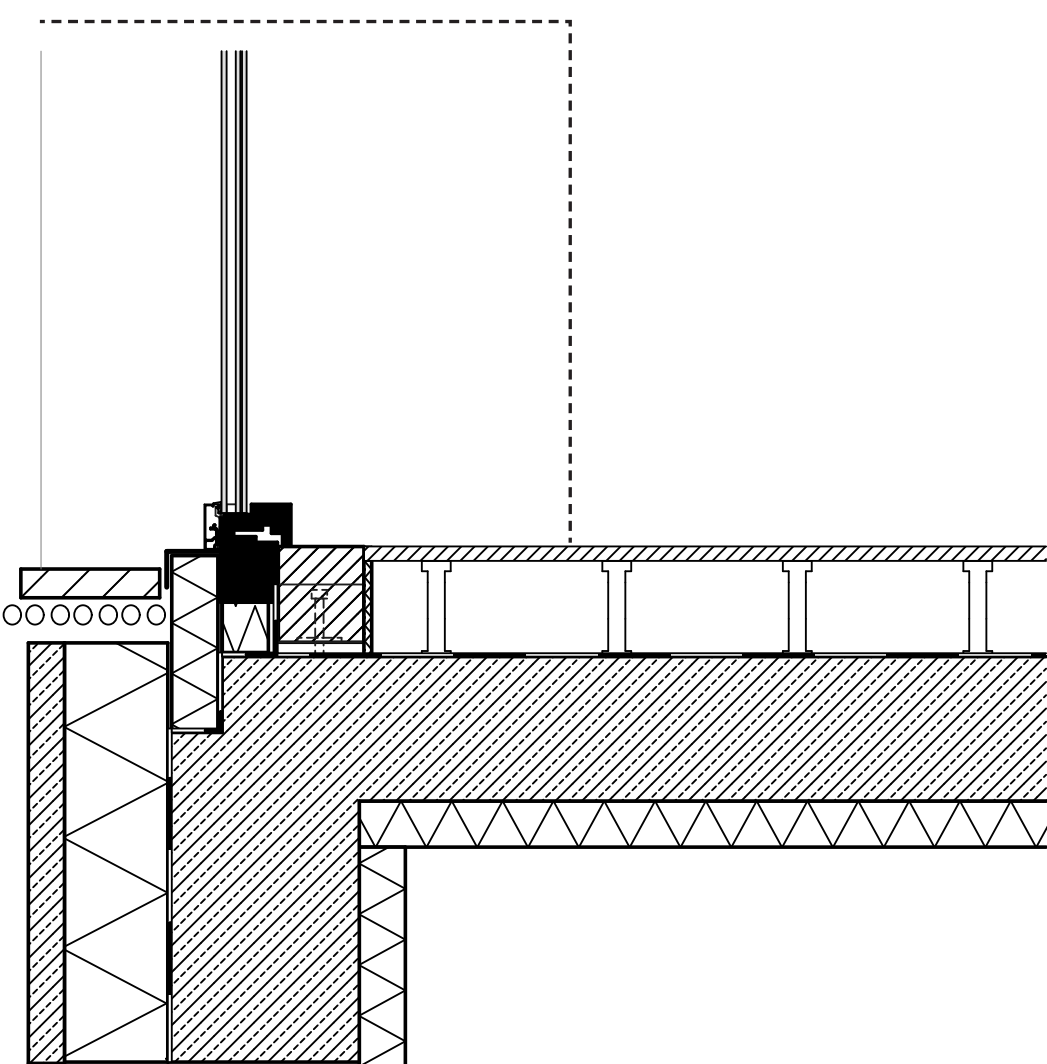



Carpet/ Pine floorboard
Rising floor support column 160mm
Cement screed 90mm
Separating layer
Impact sound insulation 50mm
Cross laminated timber floor,
spruce, 5 layers 160mm

Norway spruce boarding 20mm
Counterbattens 50mm
Facade membrane
Mineral wool 120mm
Cross laminated timber, 3 layers,
80mm
Thermal insulation 50mm
Plasterboard 12mm

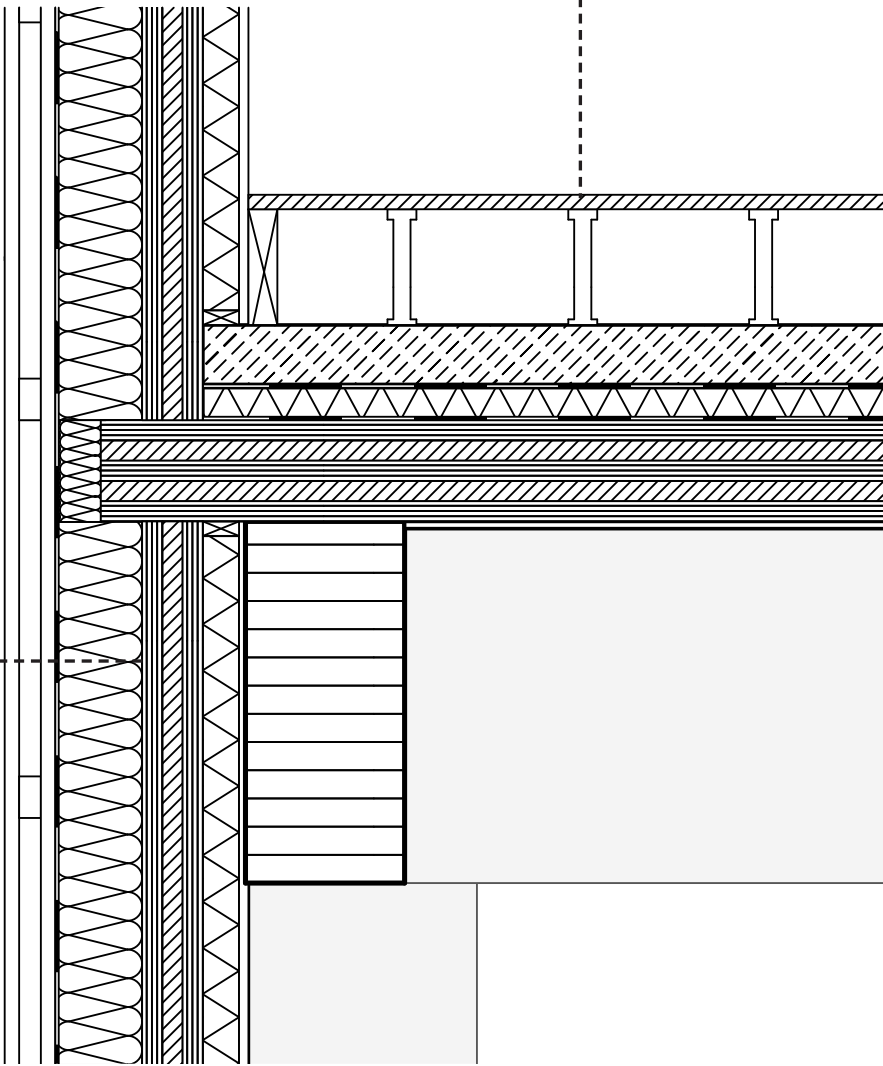

Carpet/ Pine floorboard
Rising floor support column 160mm
Cement screed 90mm
Separating layer
Impact sound insulation 50mm
Cross laminated timber floor,
spruce, 5 layers 160mm

Stone Flooring 50mm
Supporting layer
Drainage element 40mm
Protective mat 6mm
EPS insulation 140- 200mm
Thermal insulation 60mm
Vapour barrier
Cross laminated timber ceiling

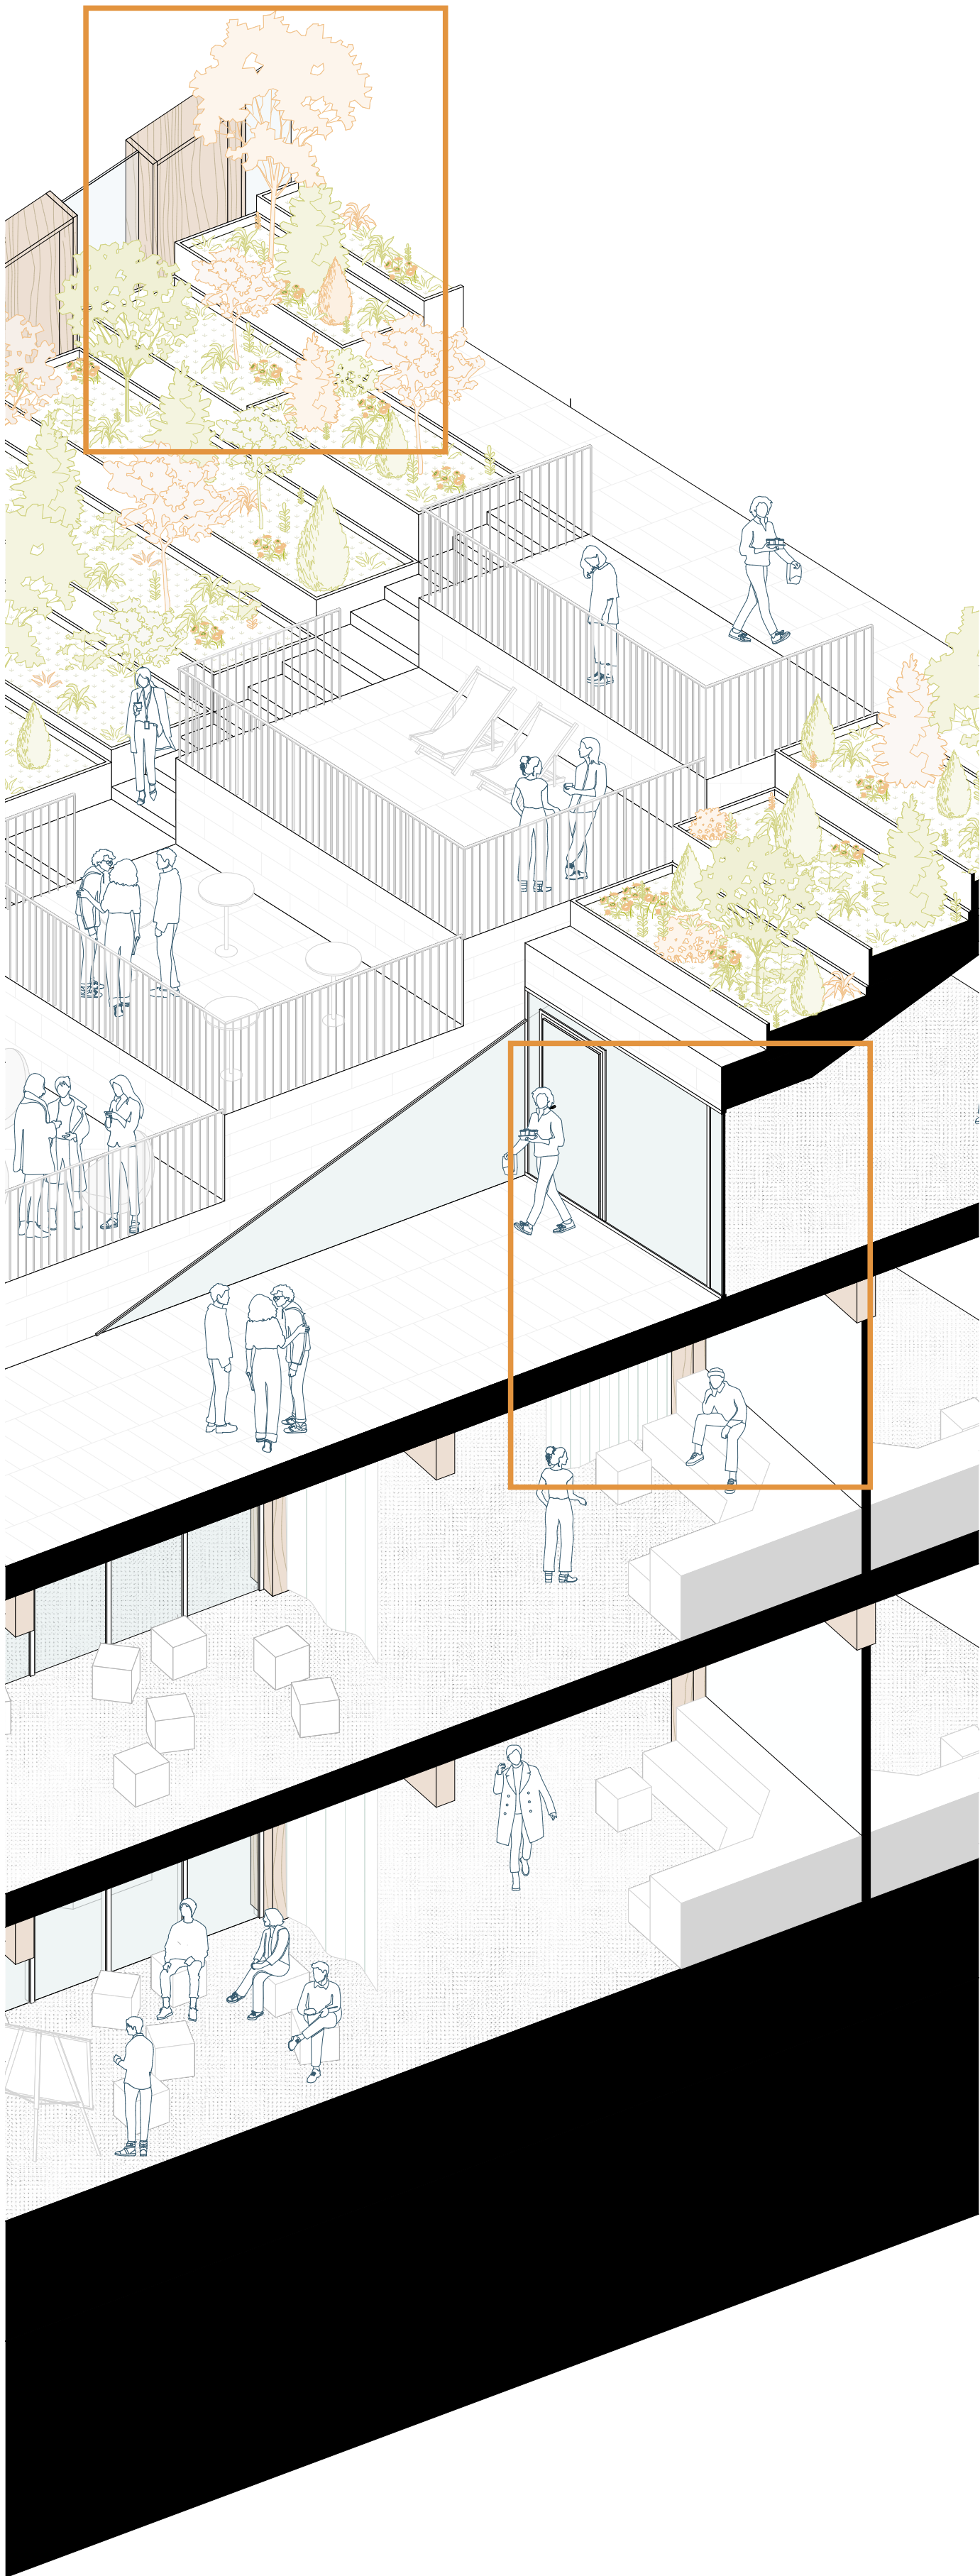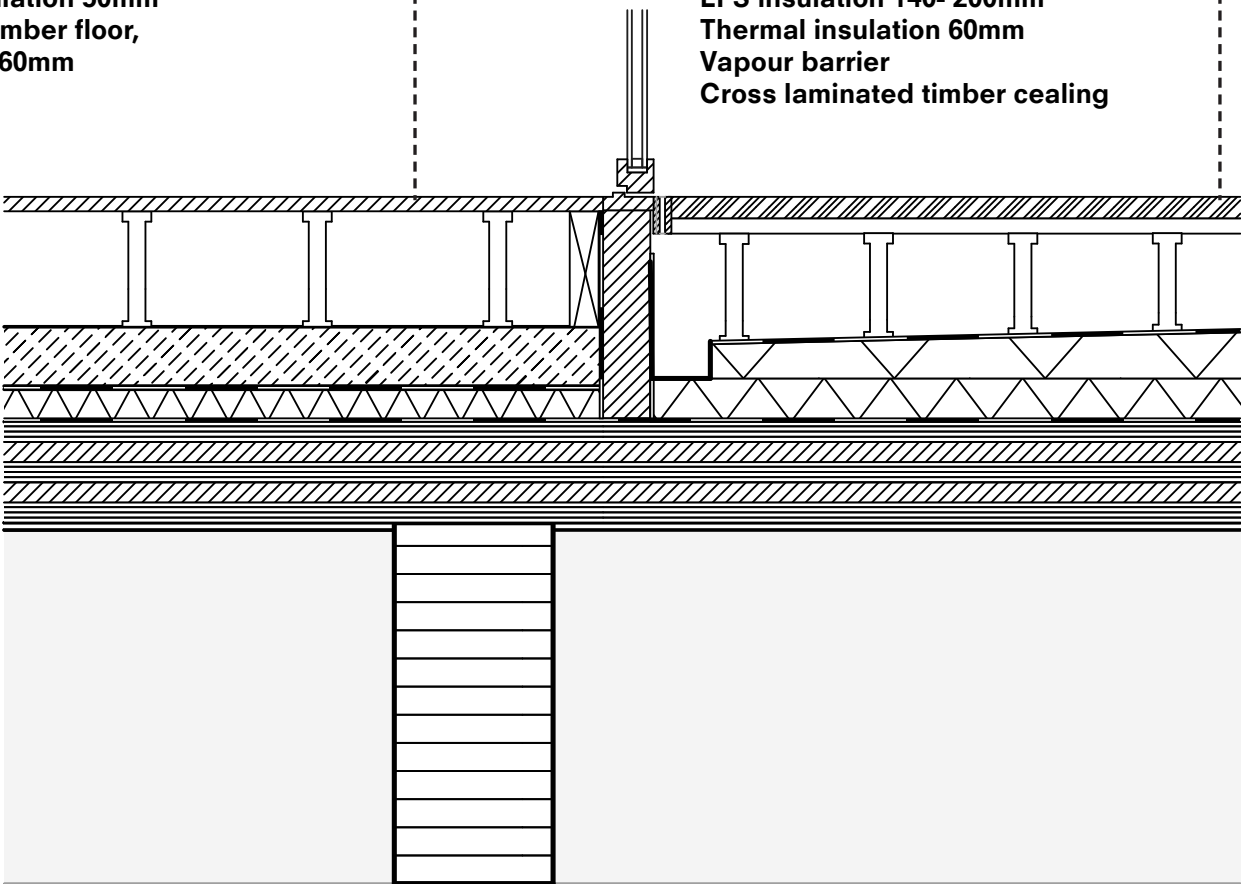

PLAYING MIND GAMES



PLAYING MIND GAMES

