


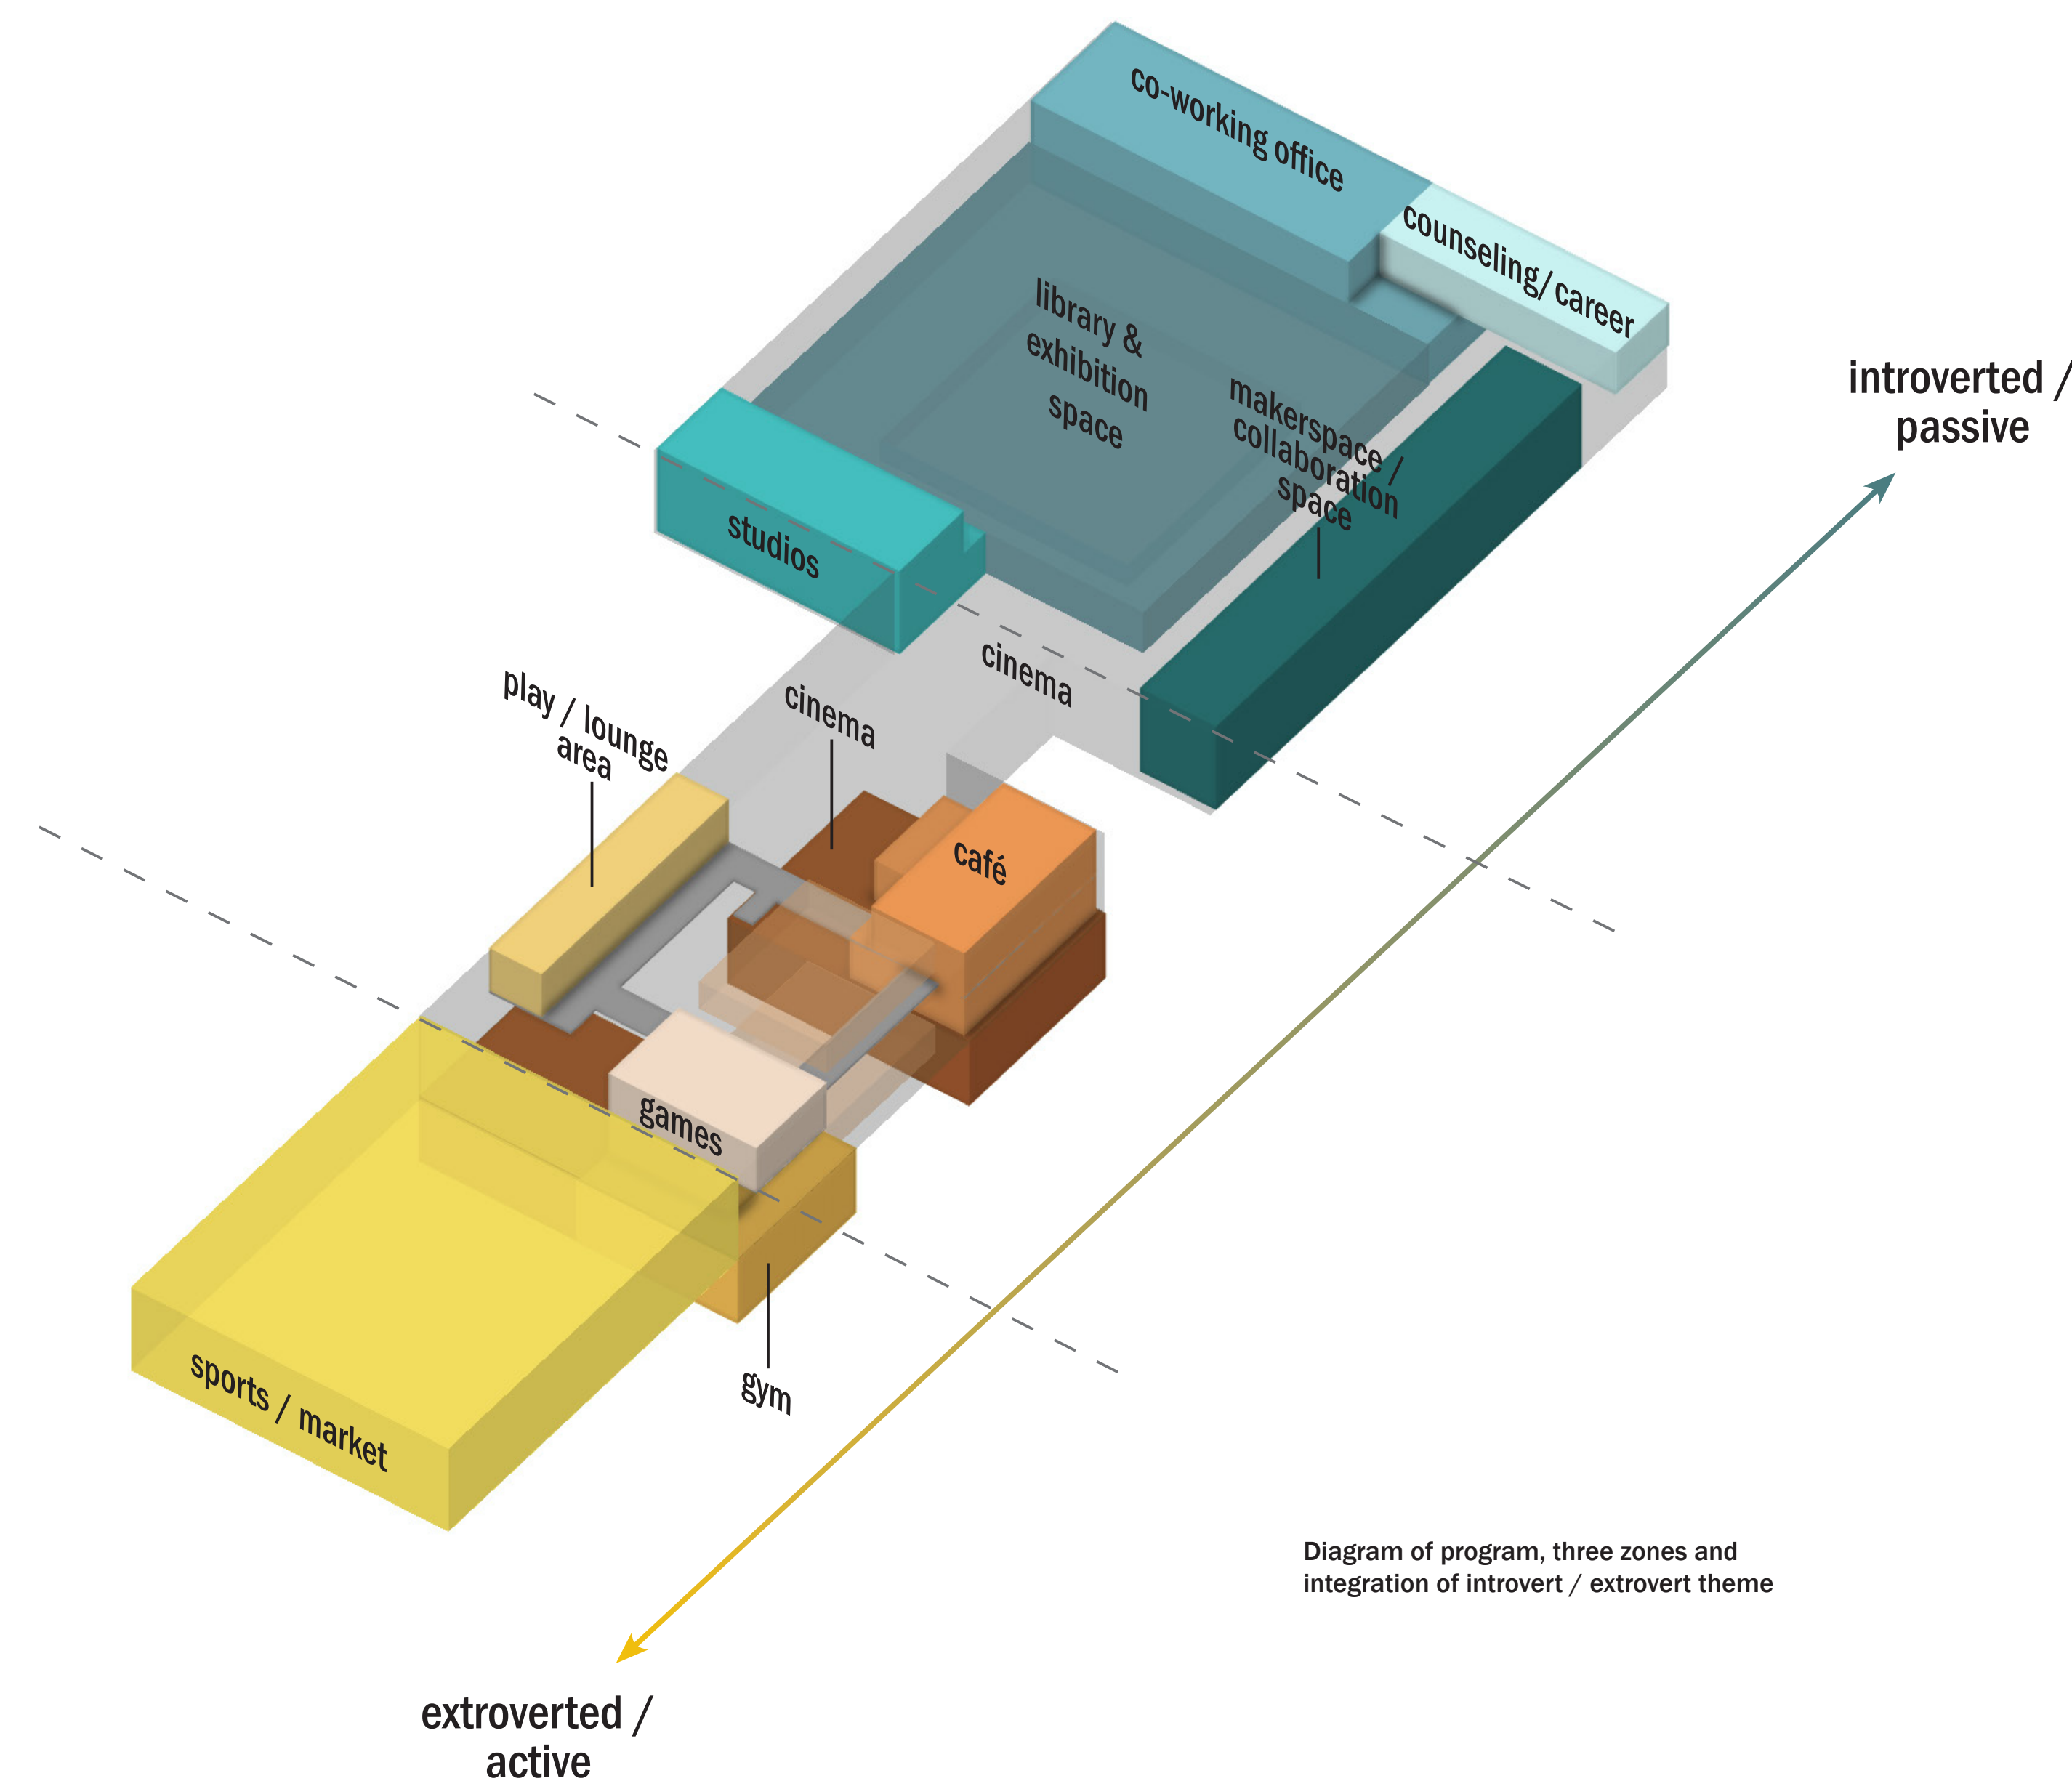

Impression - courtyard night view




Impression - courtyard




Impression - park and covered urban space night view



Impression - park and covered urban space

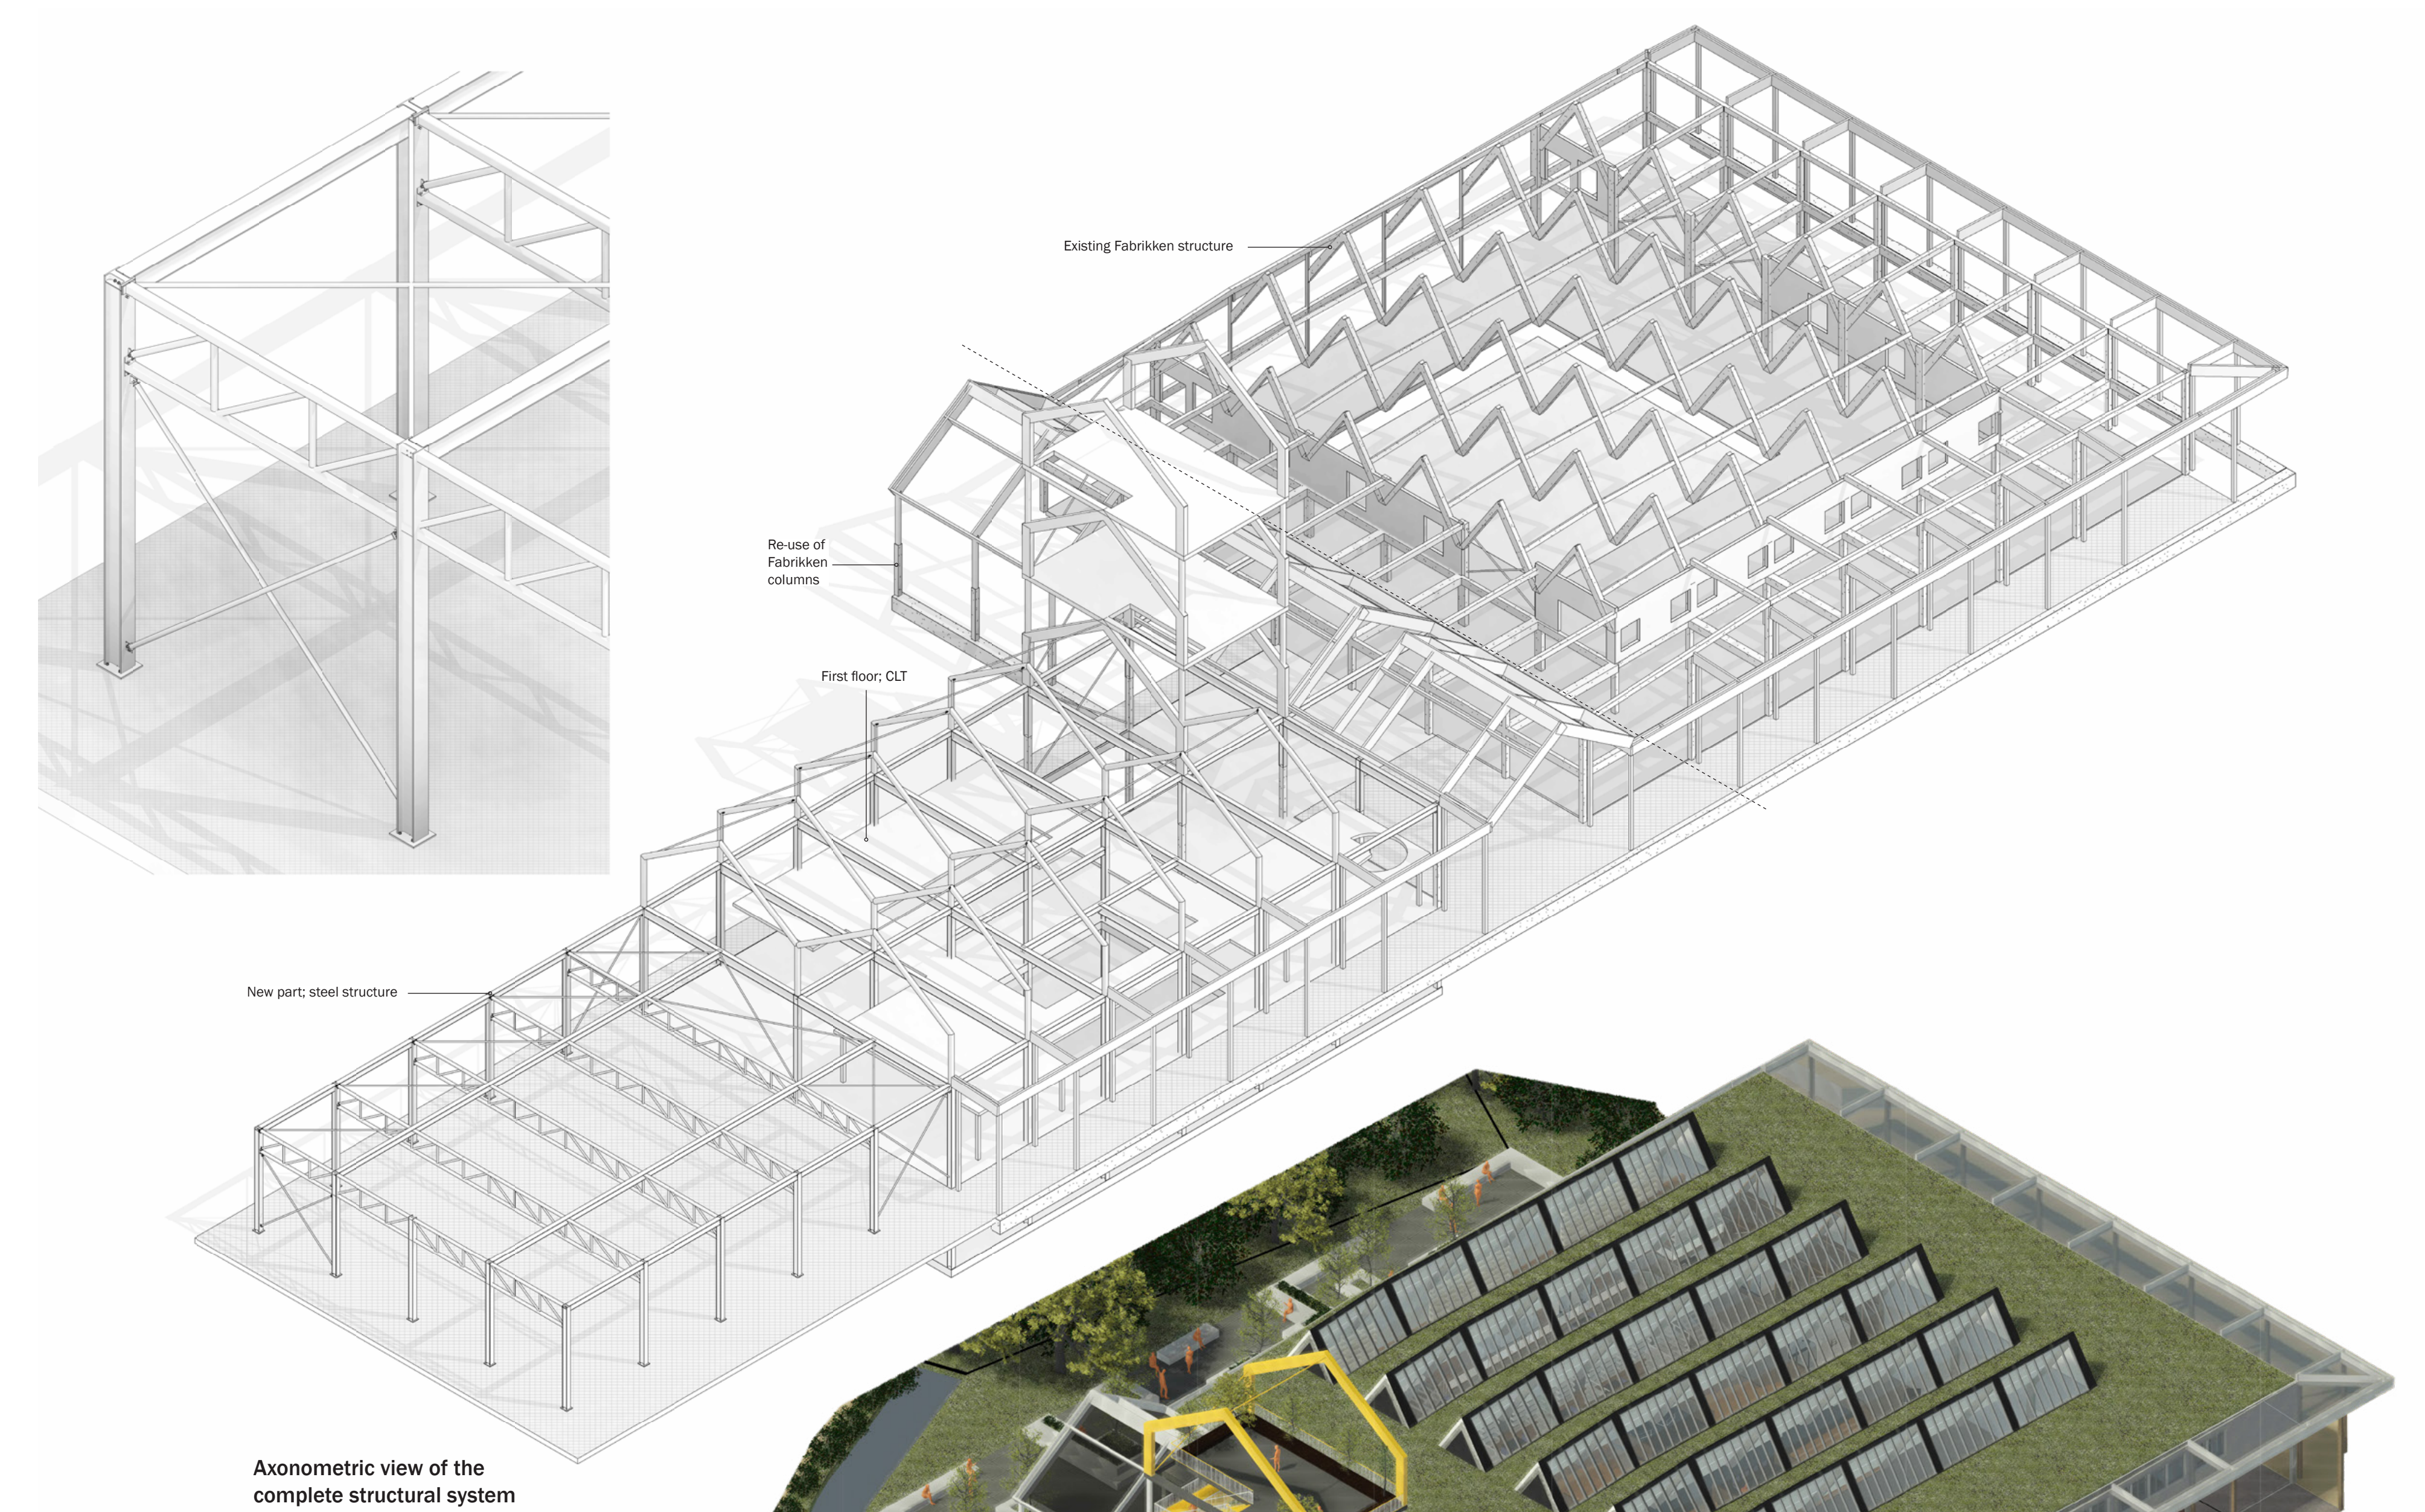


Axonometric impressions of the public building

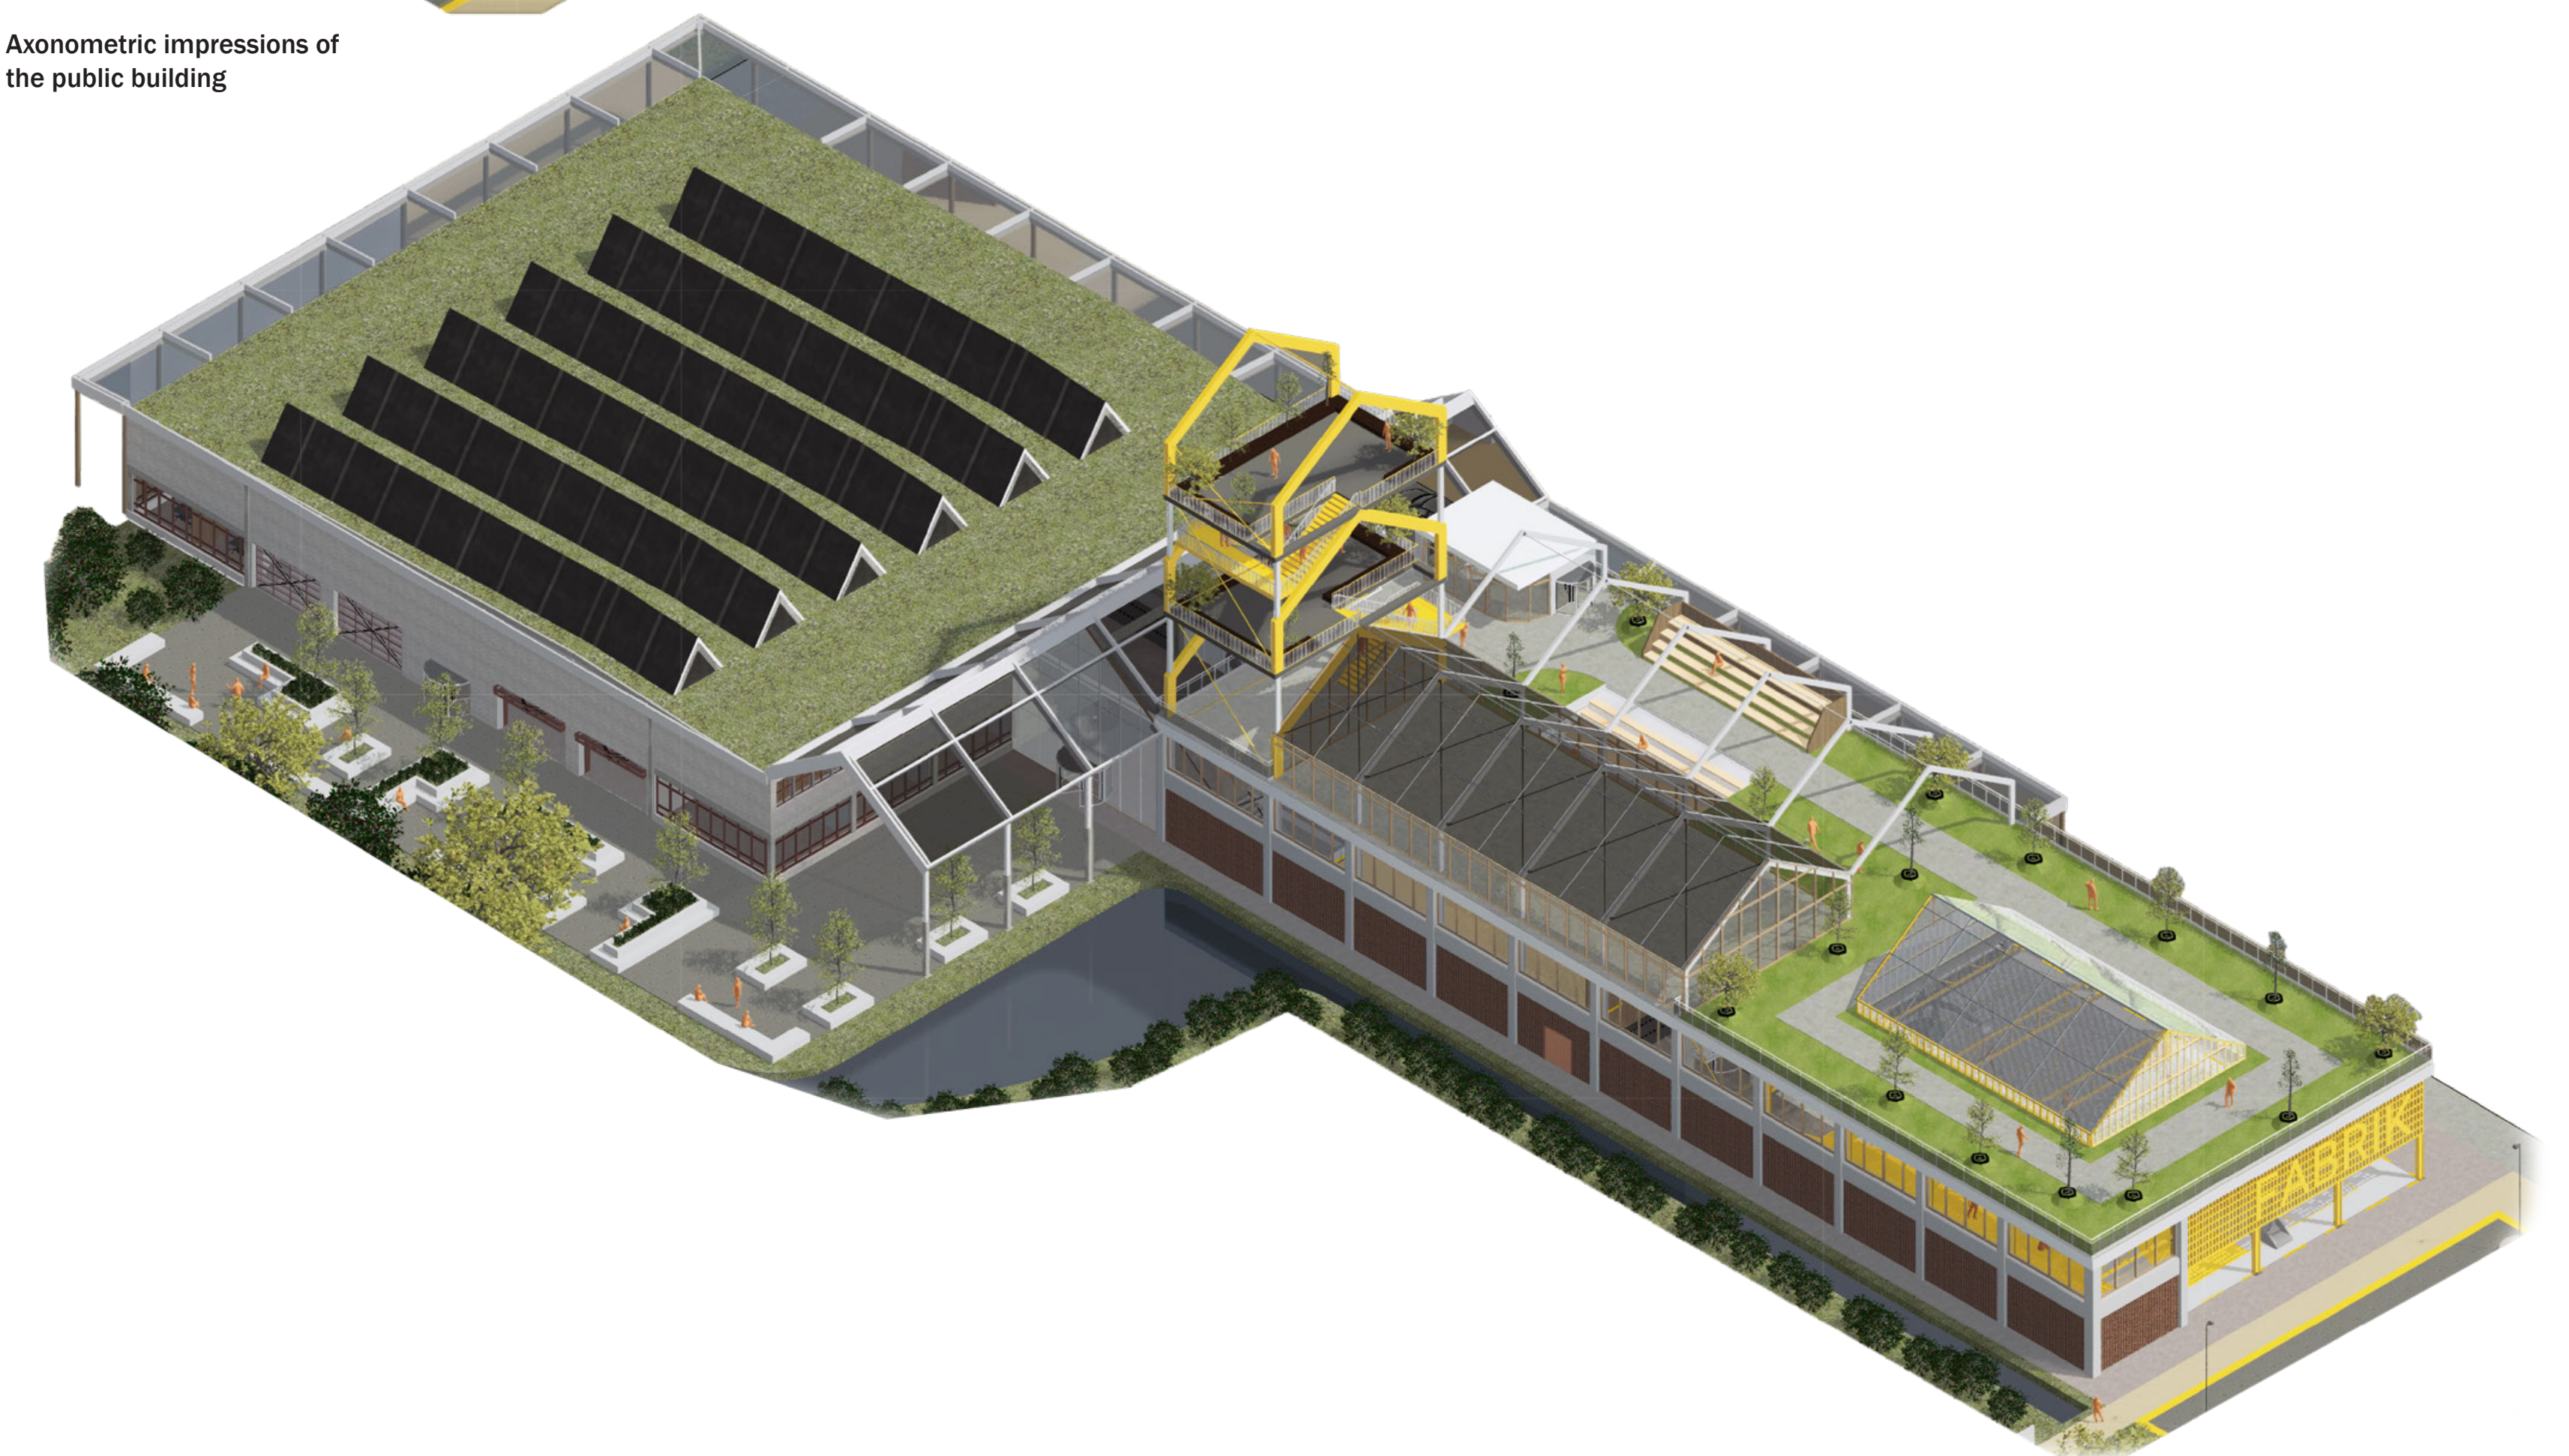





Sundholm including main functions and roads

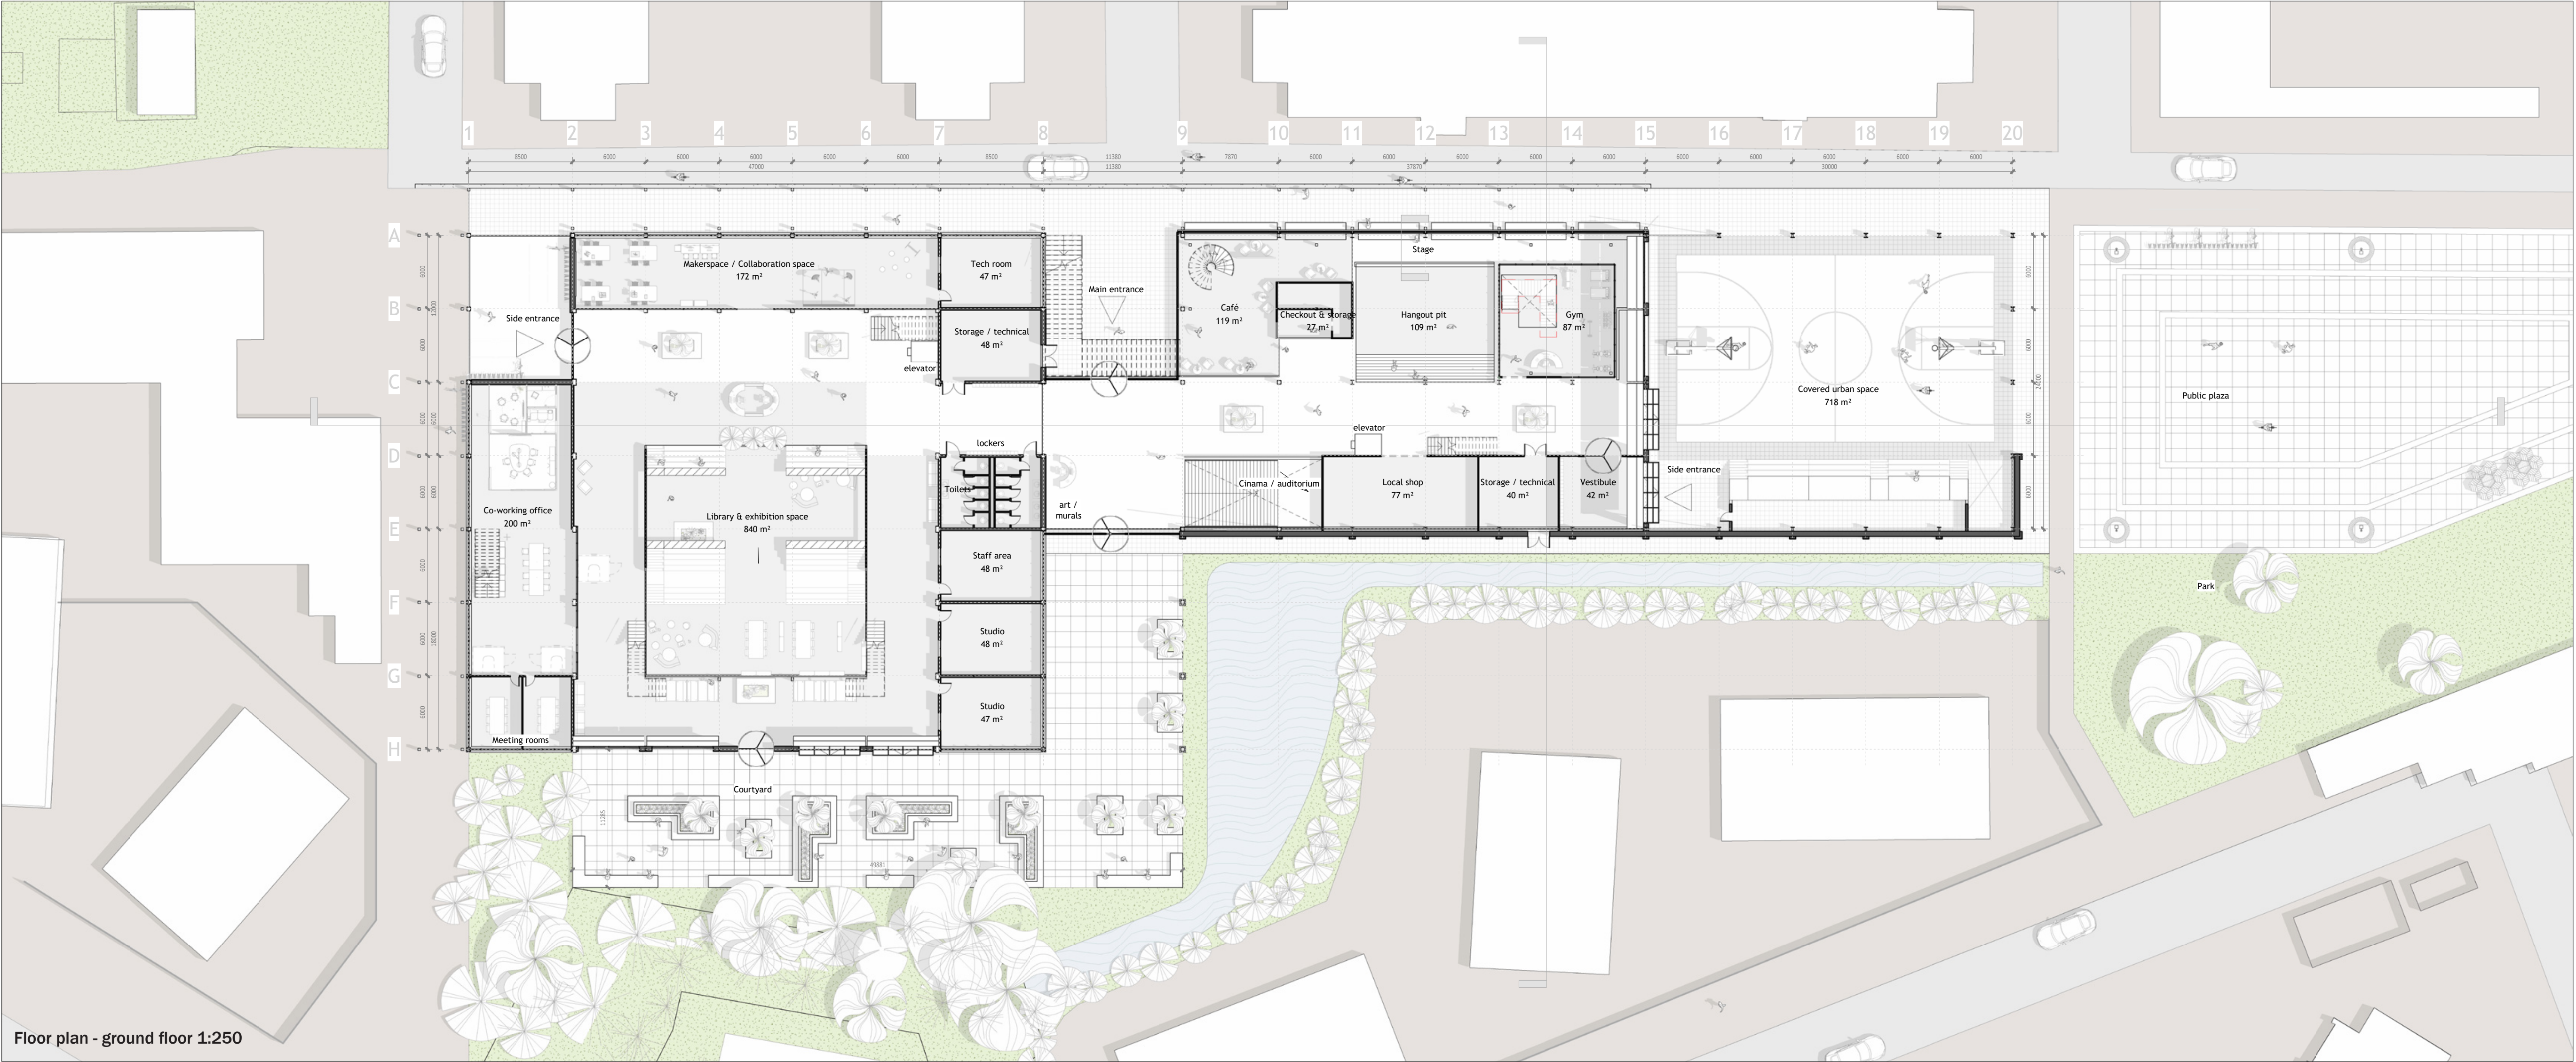

Floor plan - ground floor 1:250

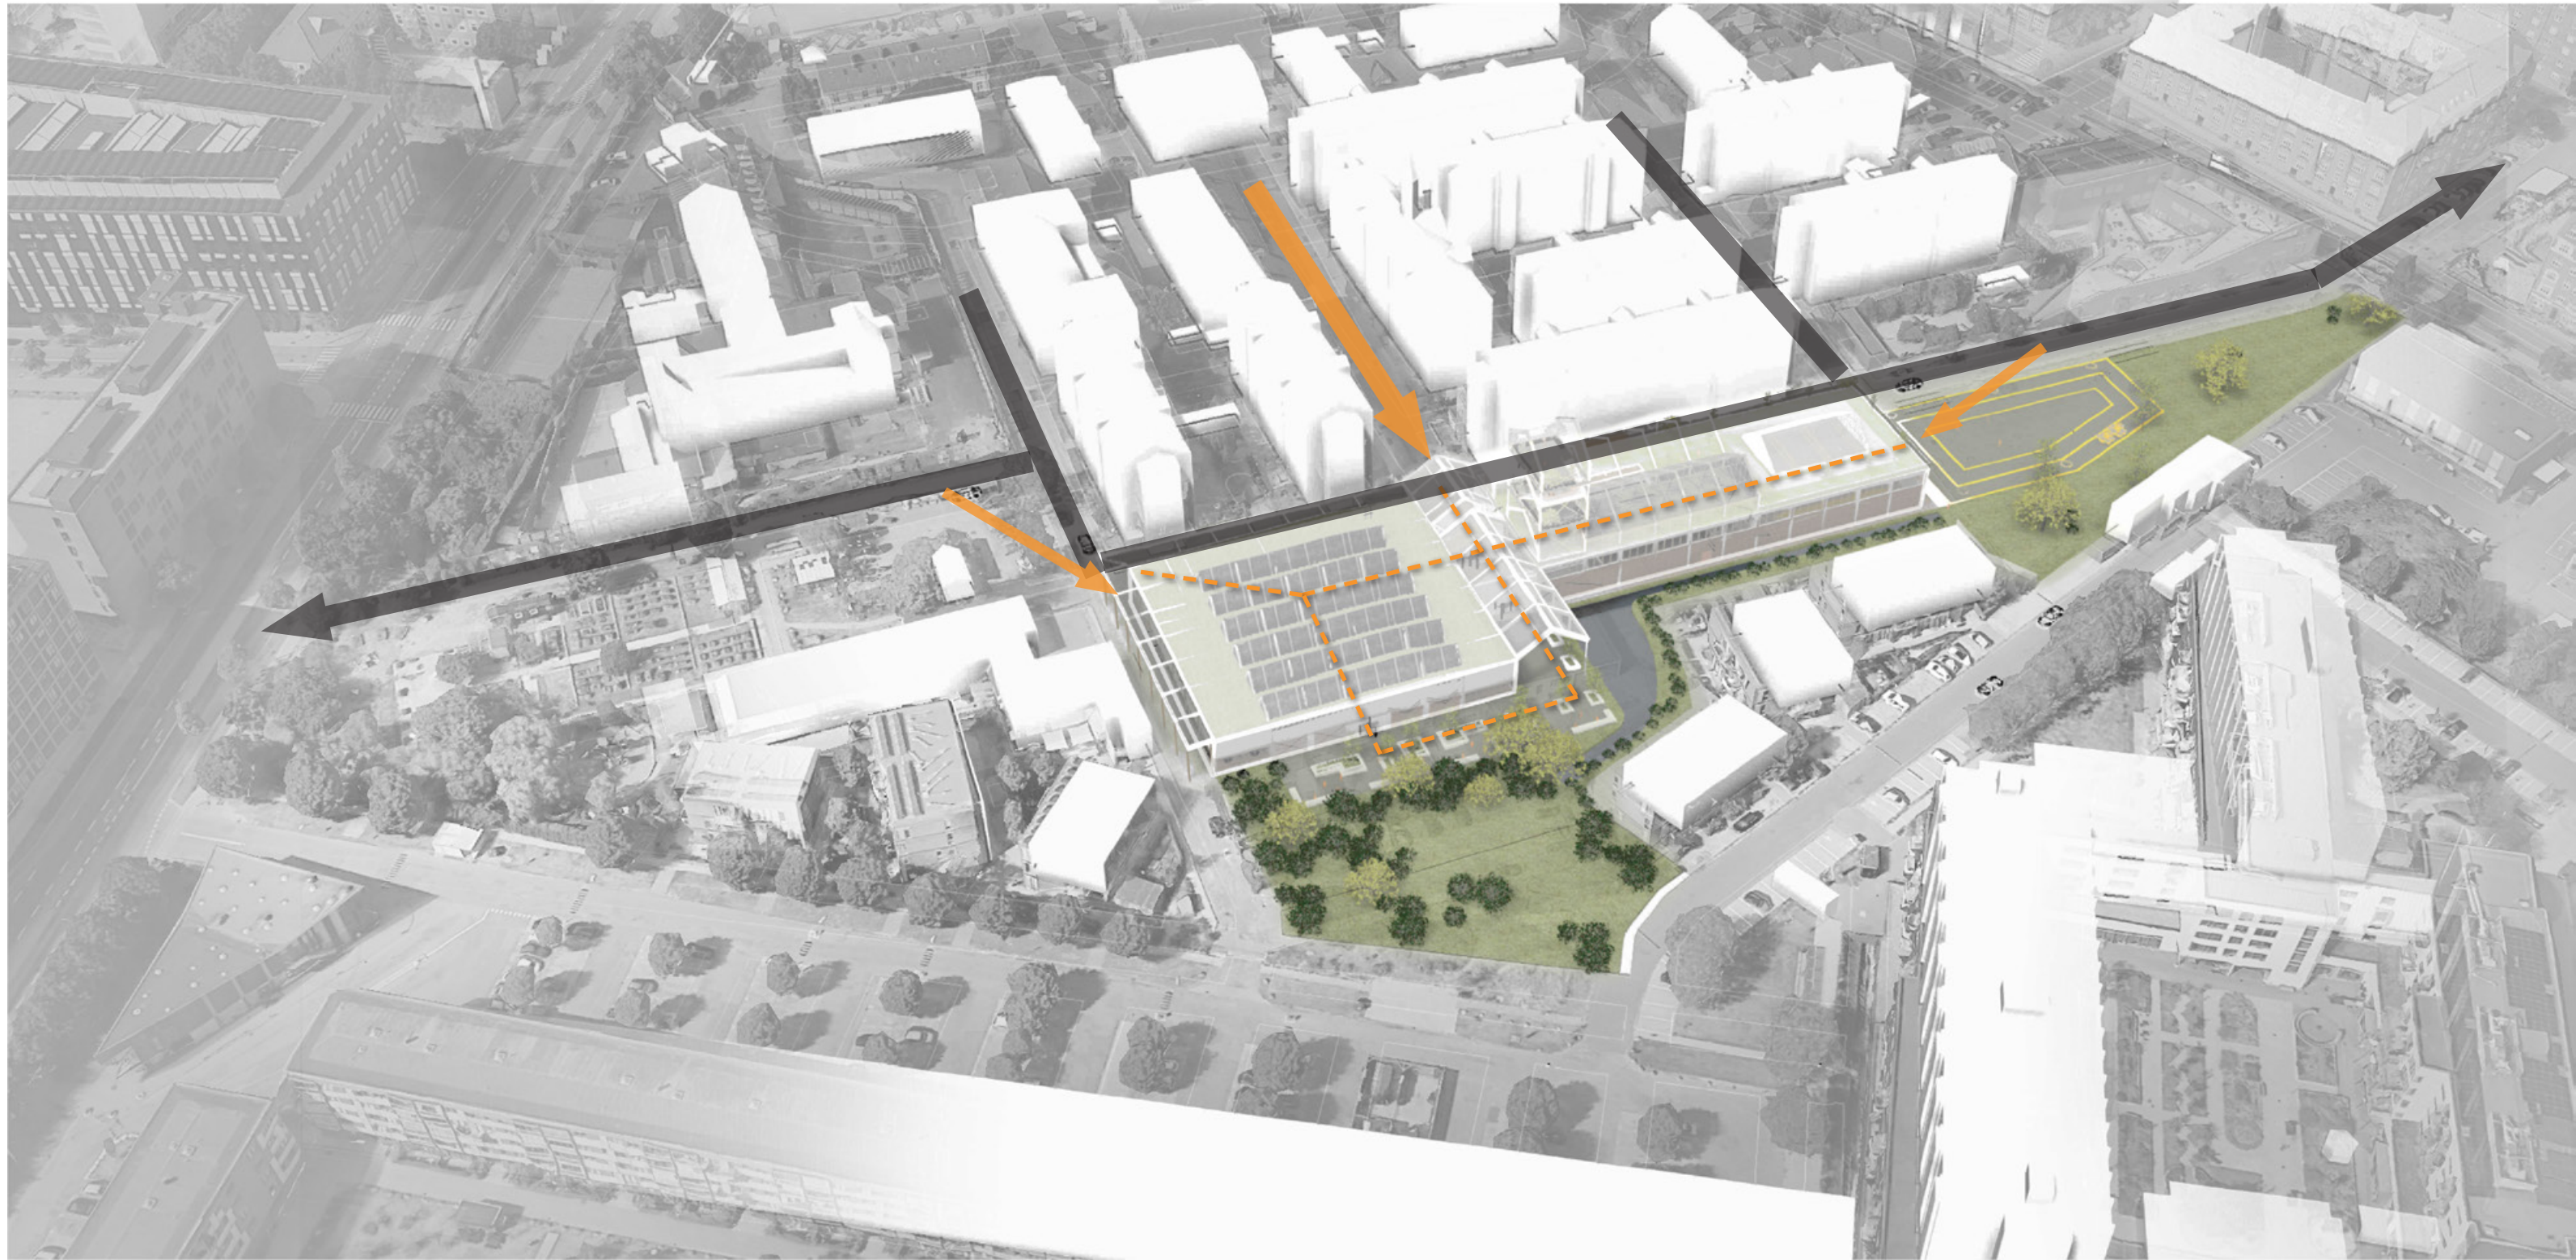


Context integration and access

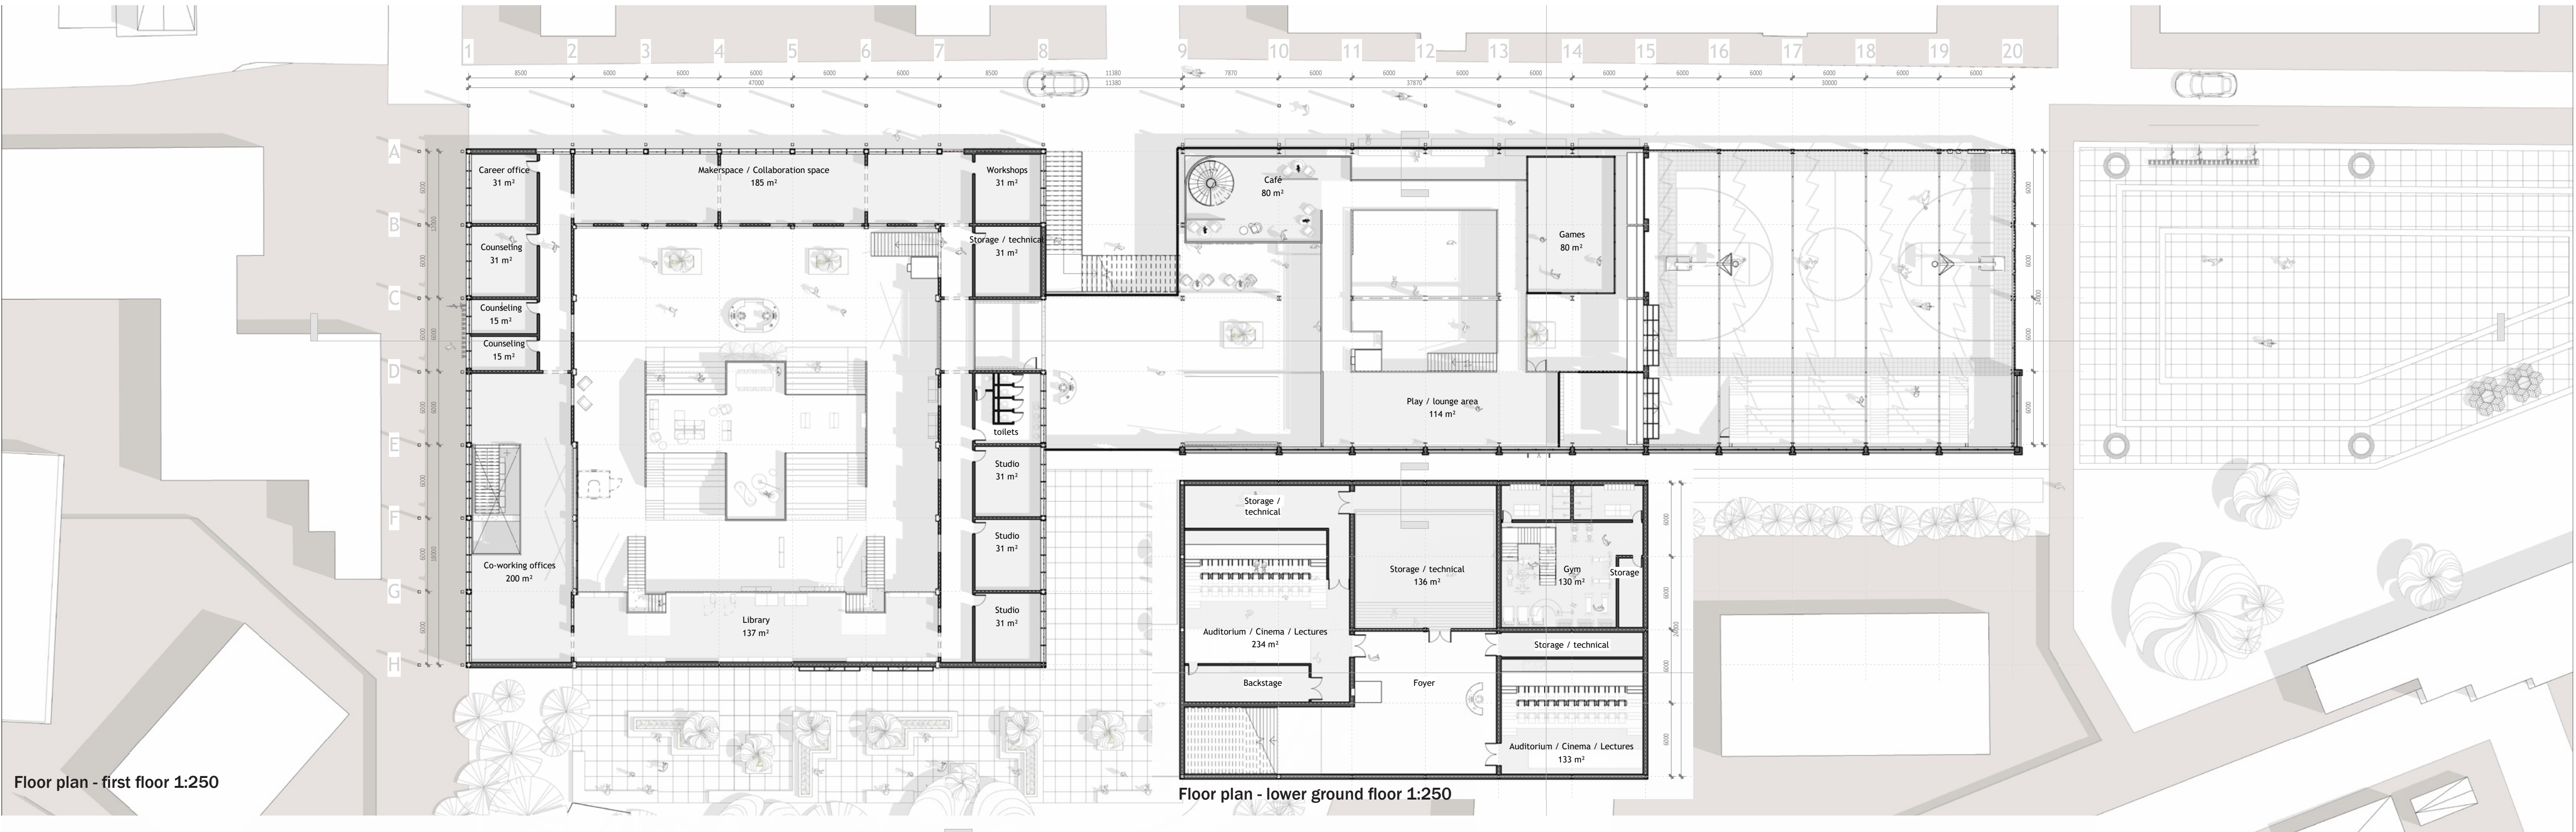


Floor plan - first floor 1:250

Floor plan - lower ground floor 1:250

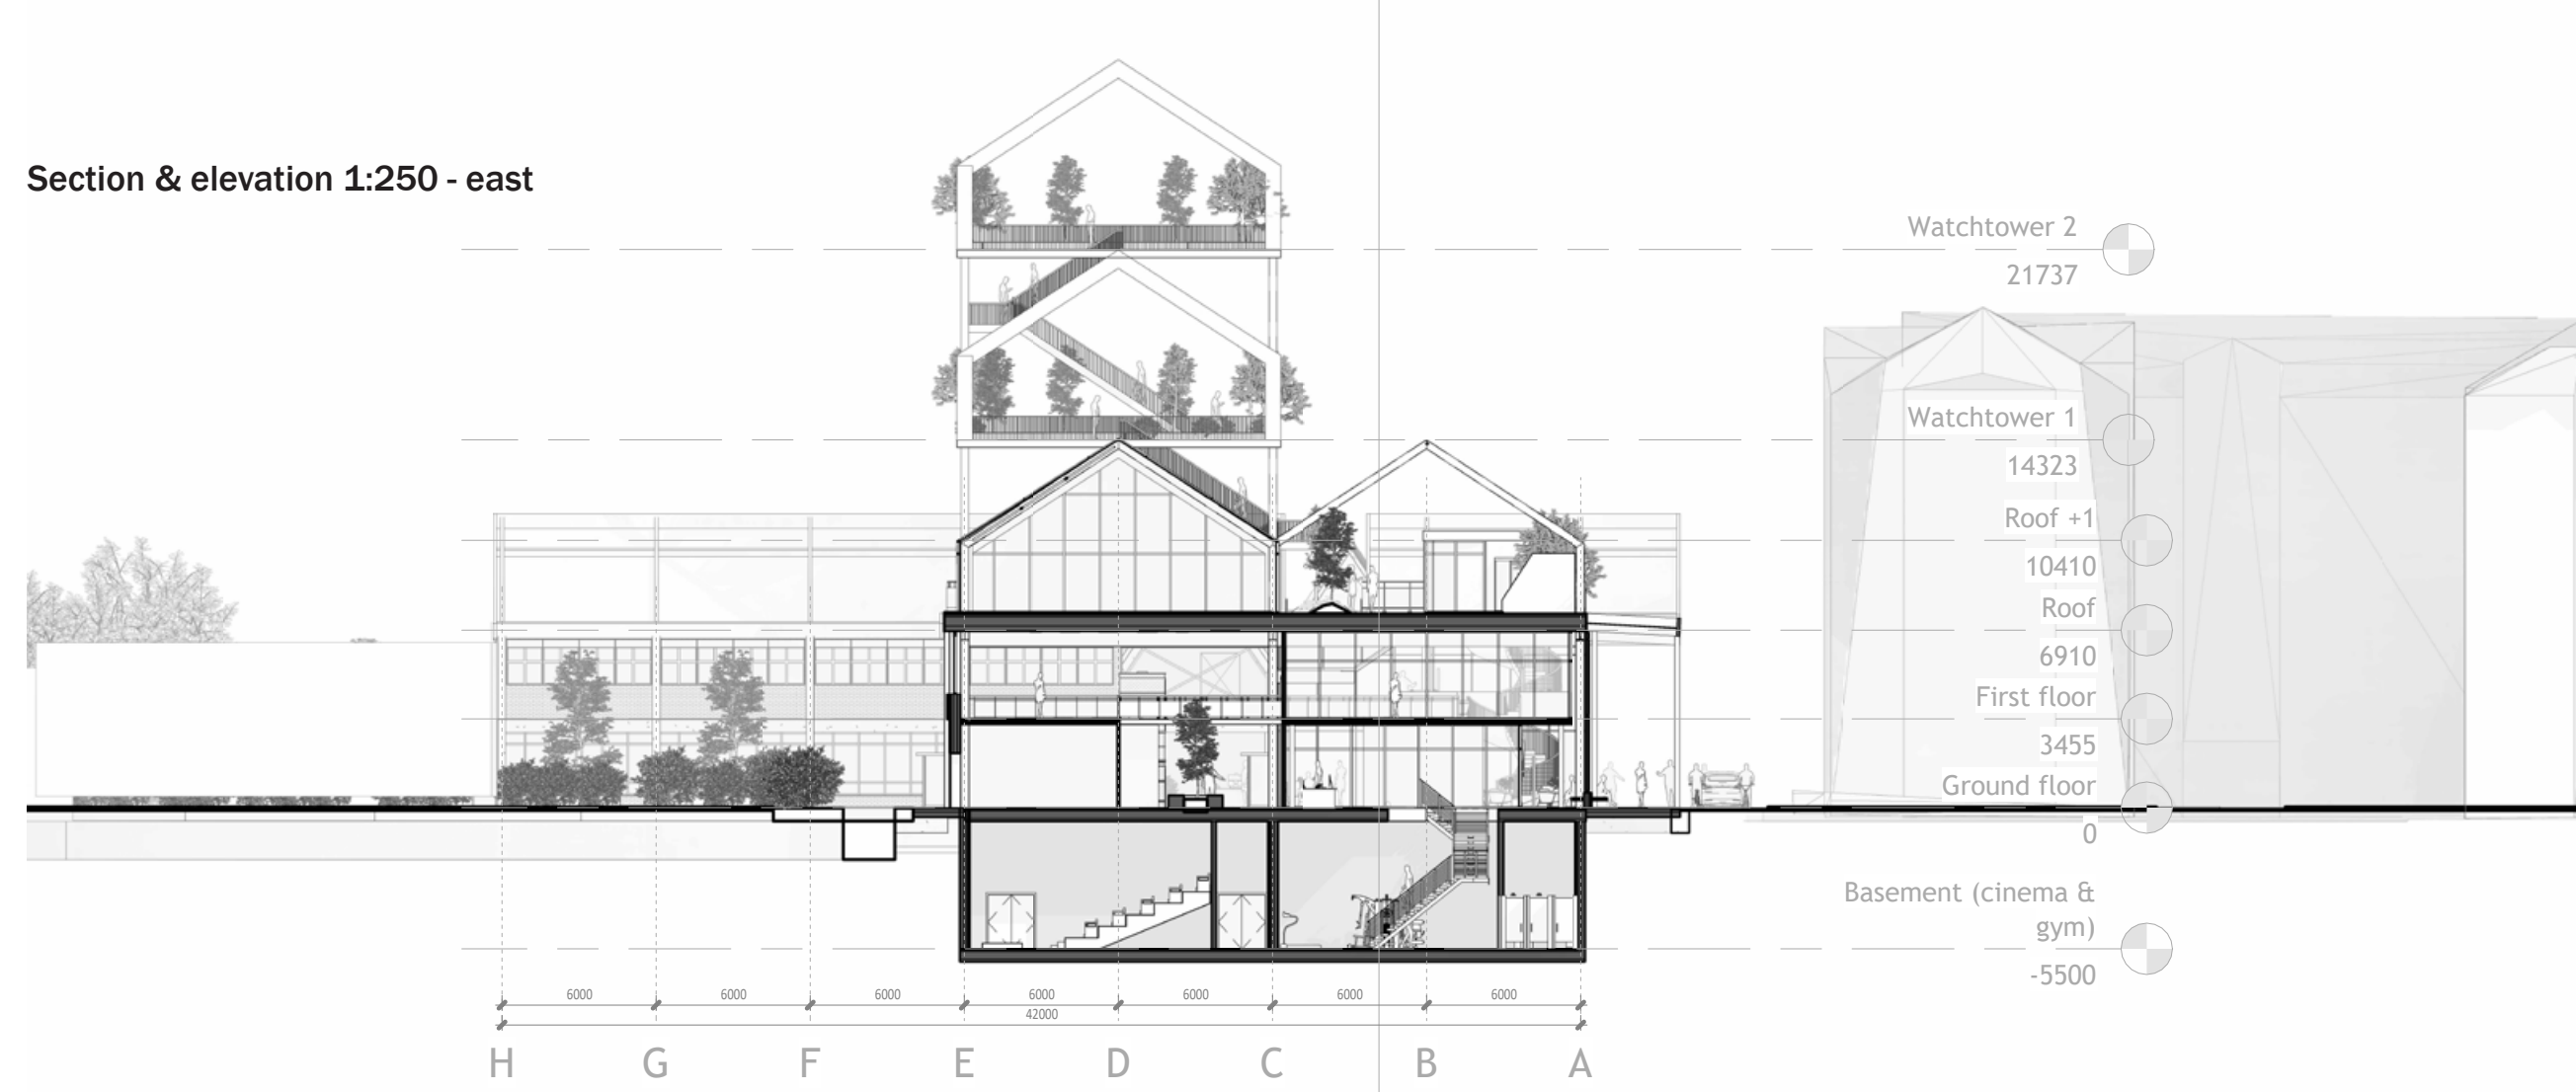

Section & elevation 1:250 - east

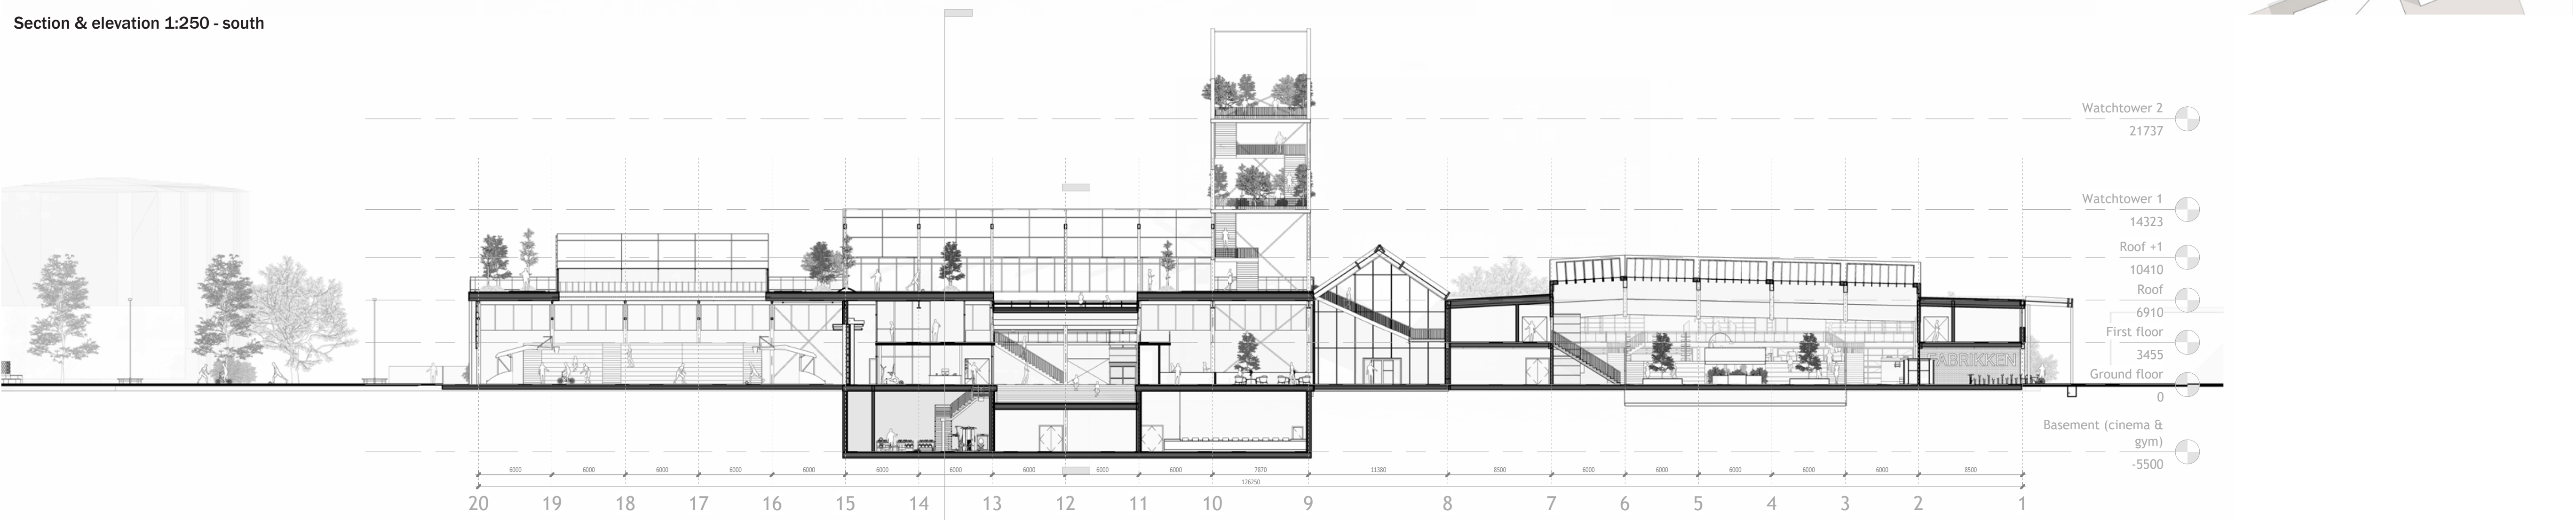

Section & elevation 1:250 - south






Impression - covered urban space



Impression - heart of the public building




Impression - library

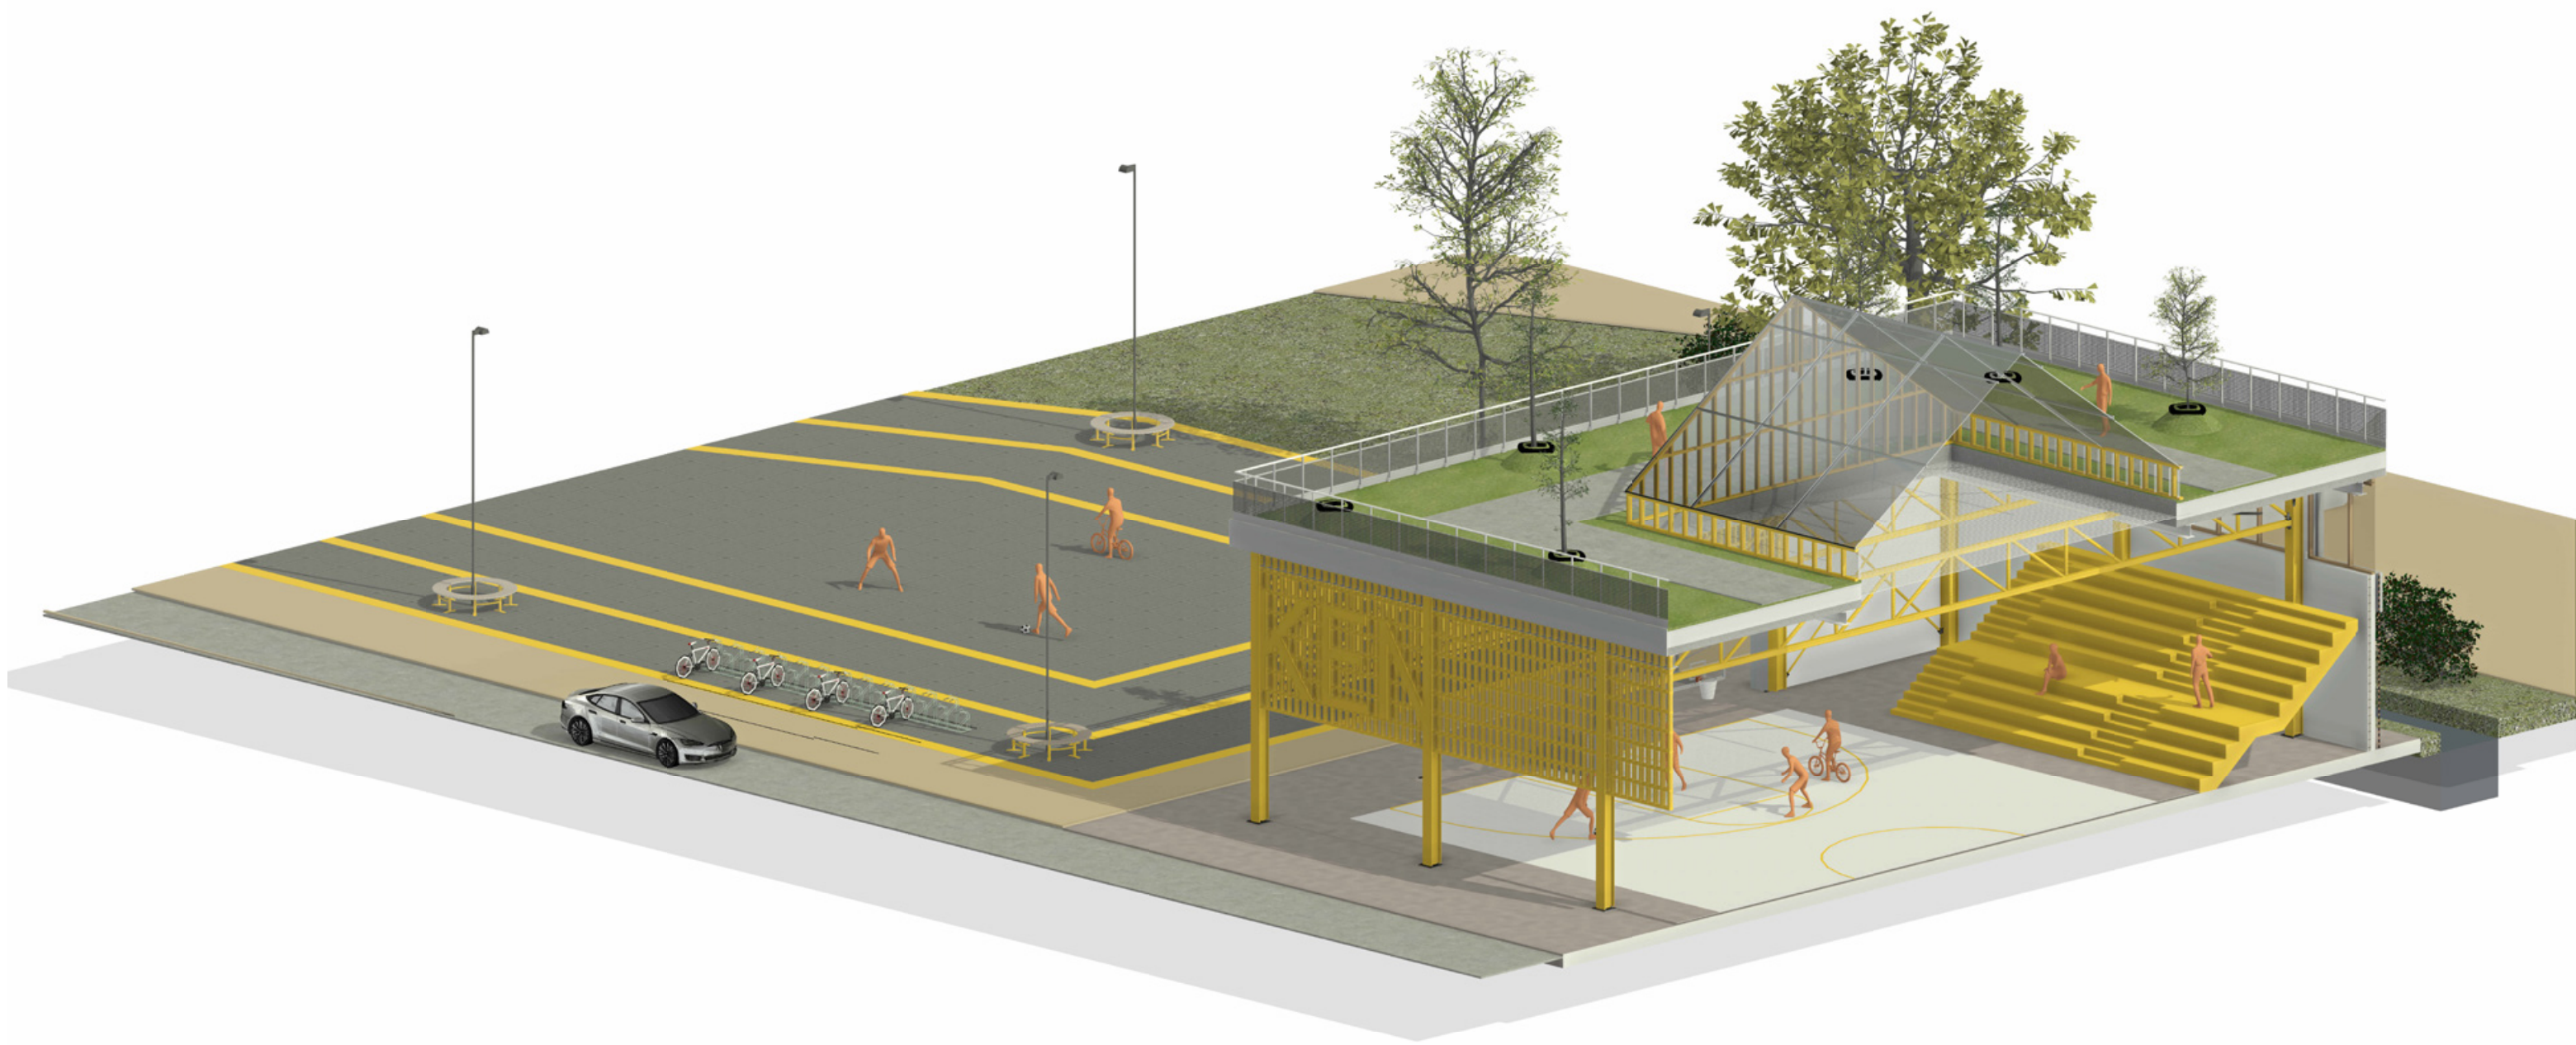


Axonometric section - covered urban space and public park



Axonometric section - heart of the public building


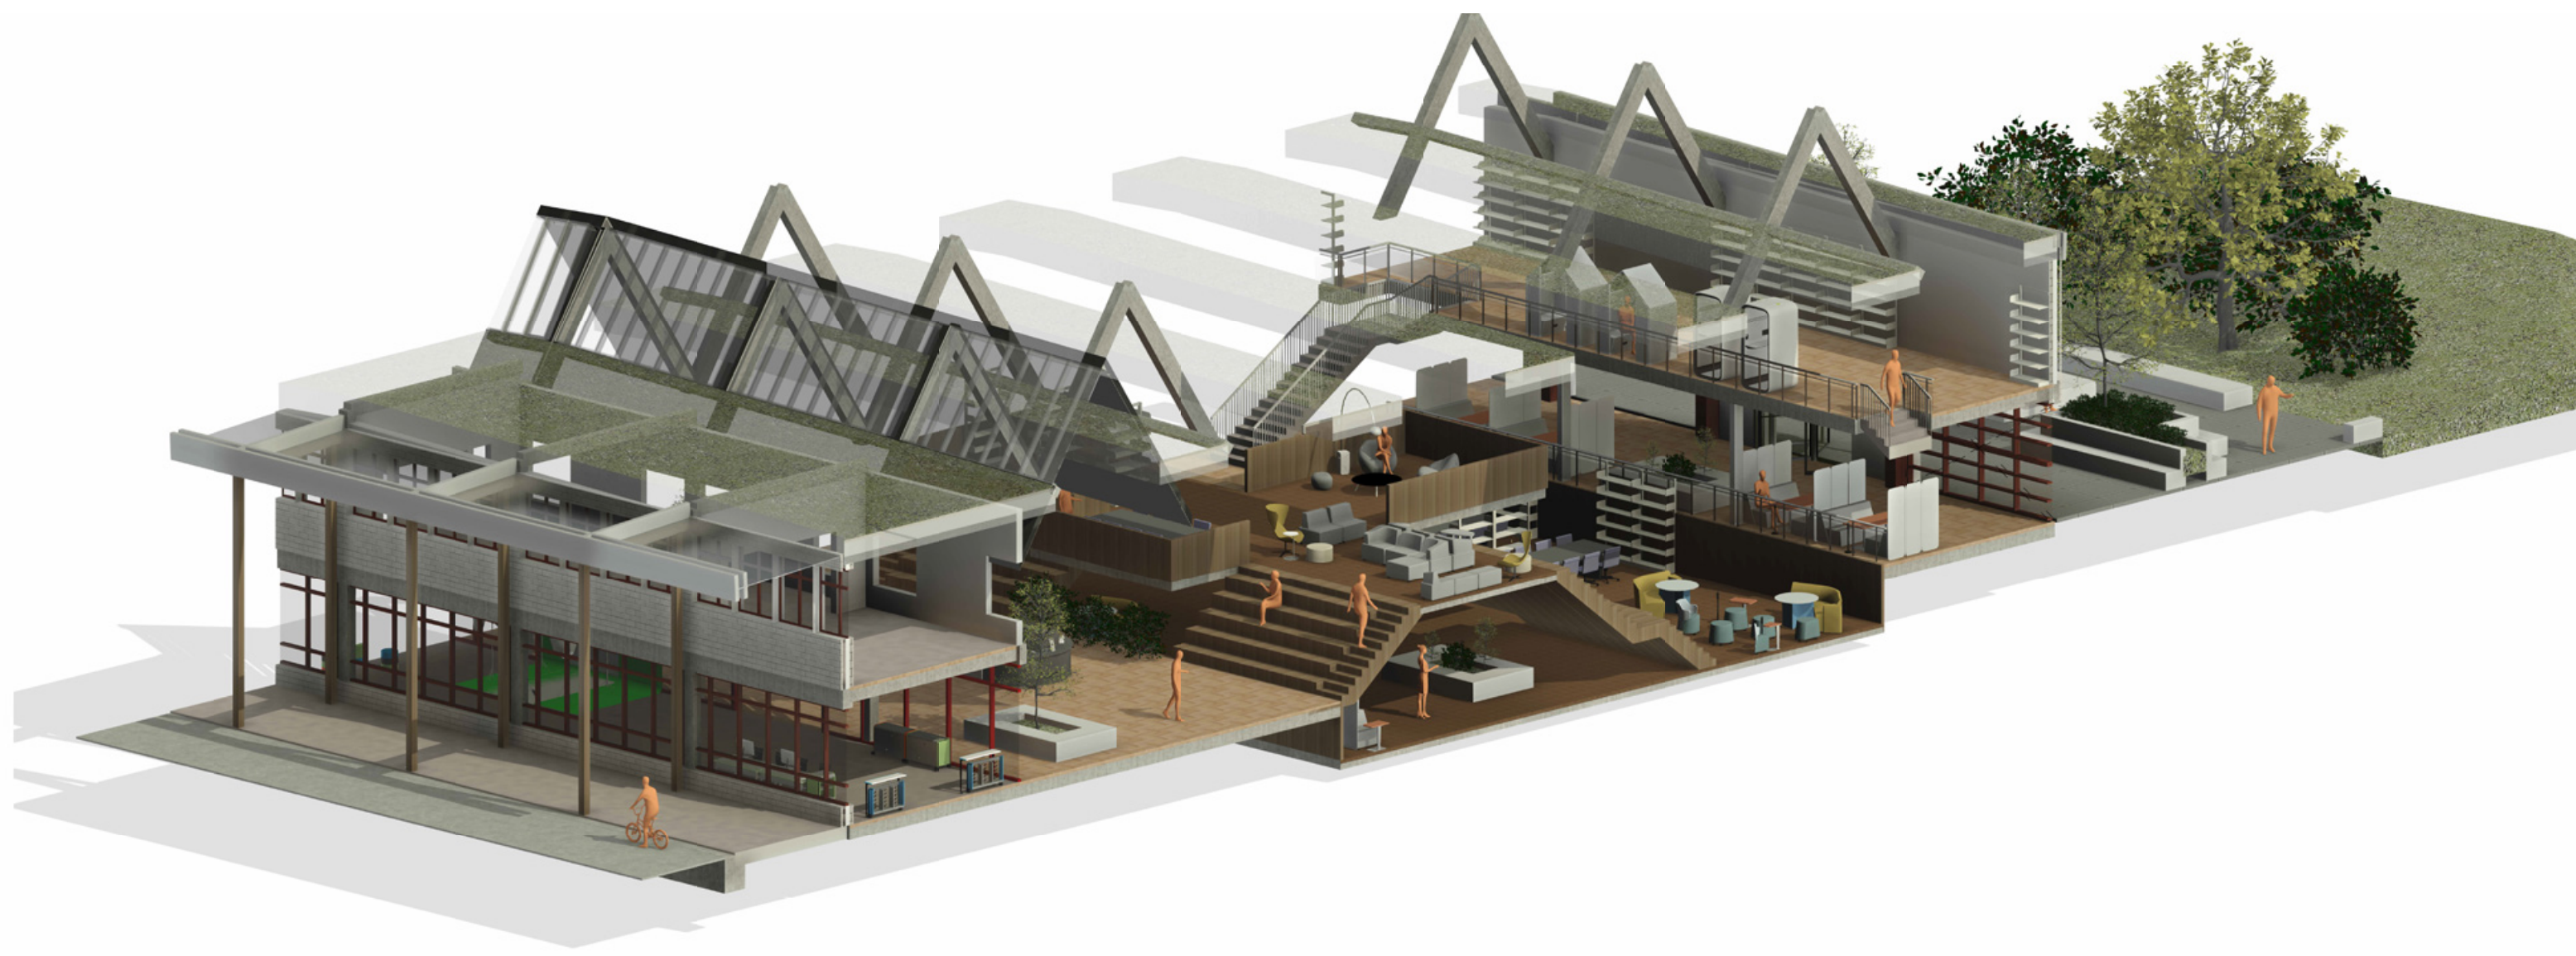


Axonometric section - library and courtyard

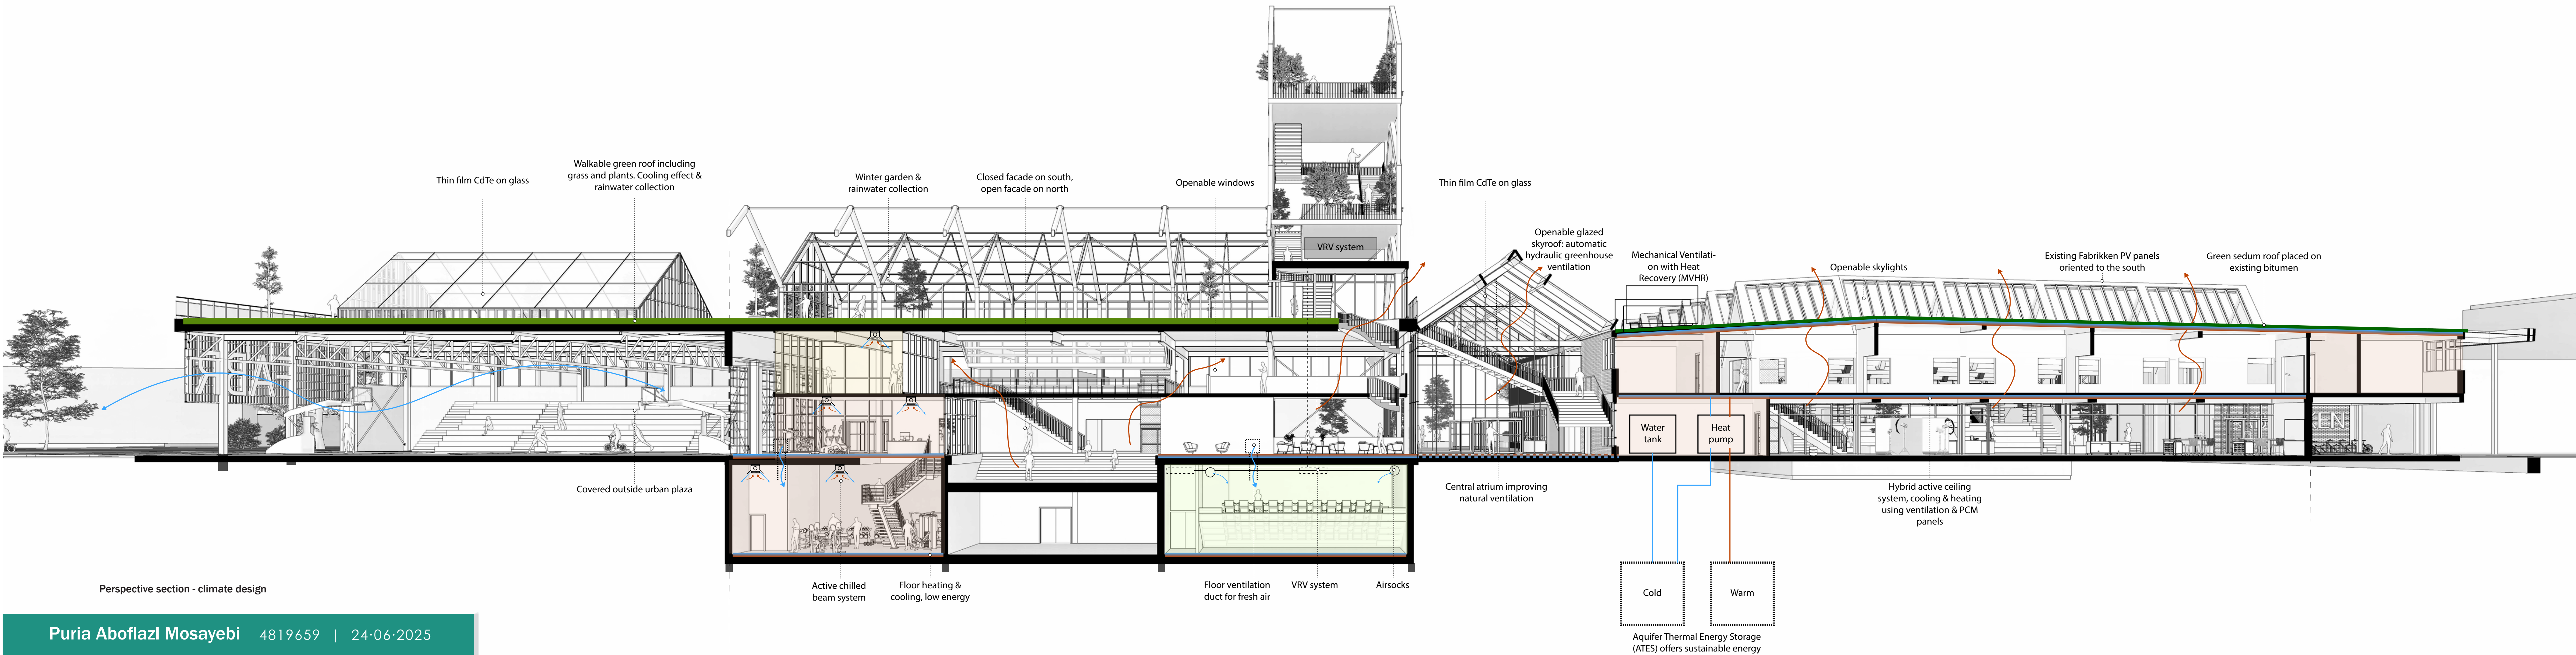


Perspective section - climate design


Facade fragment

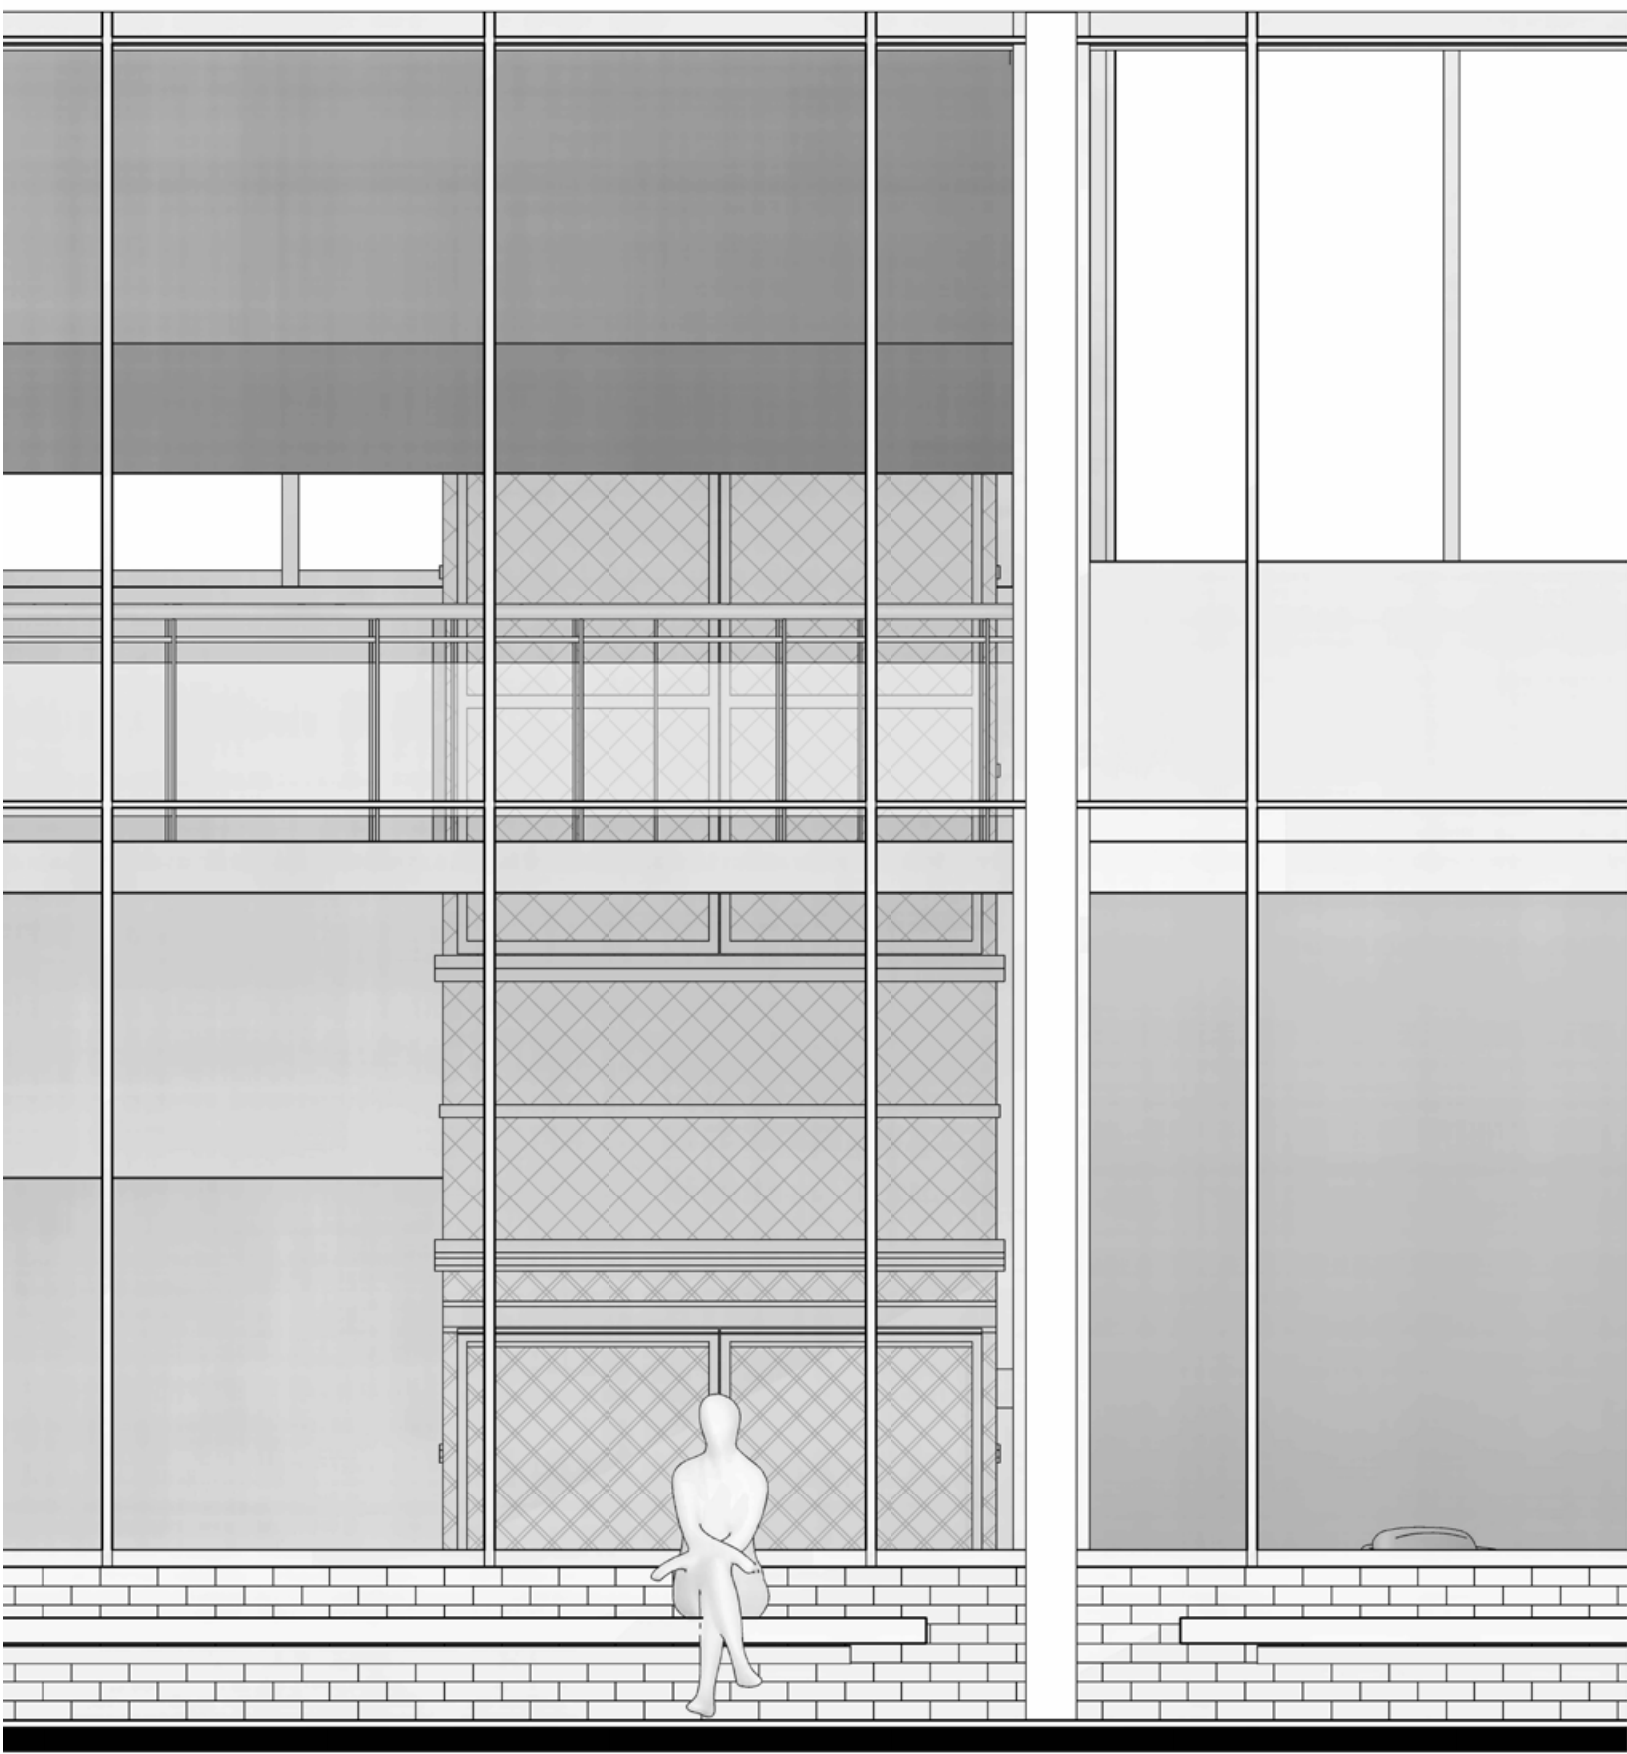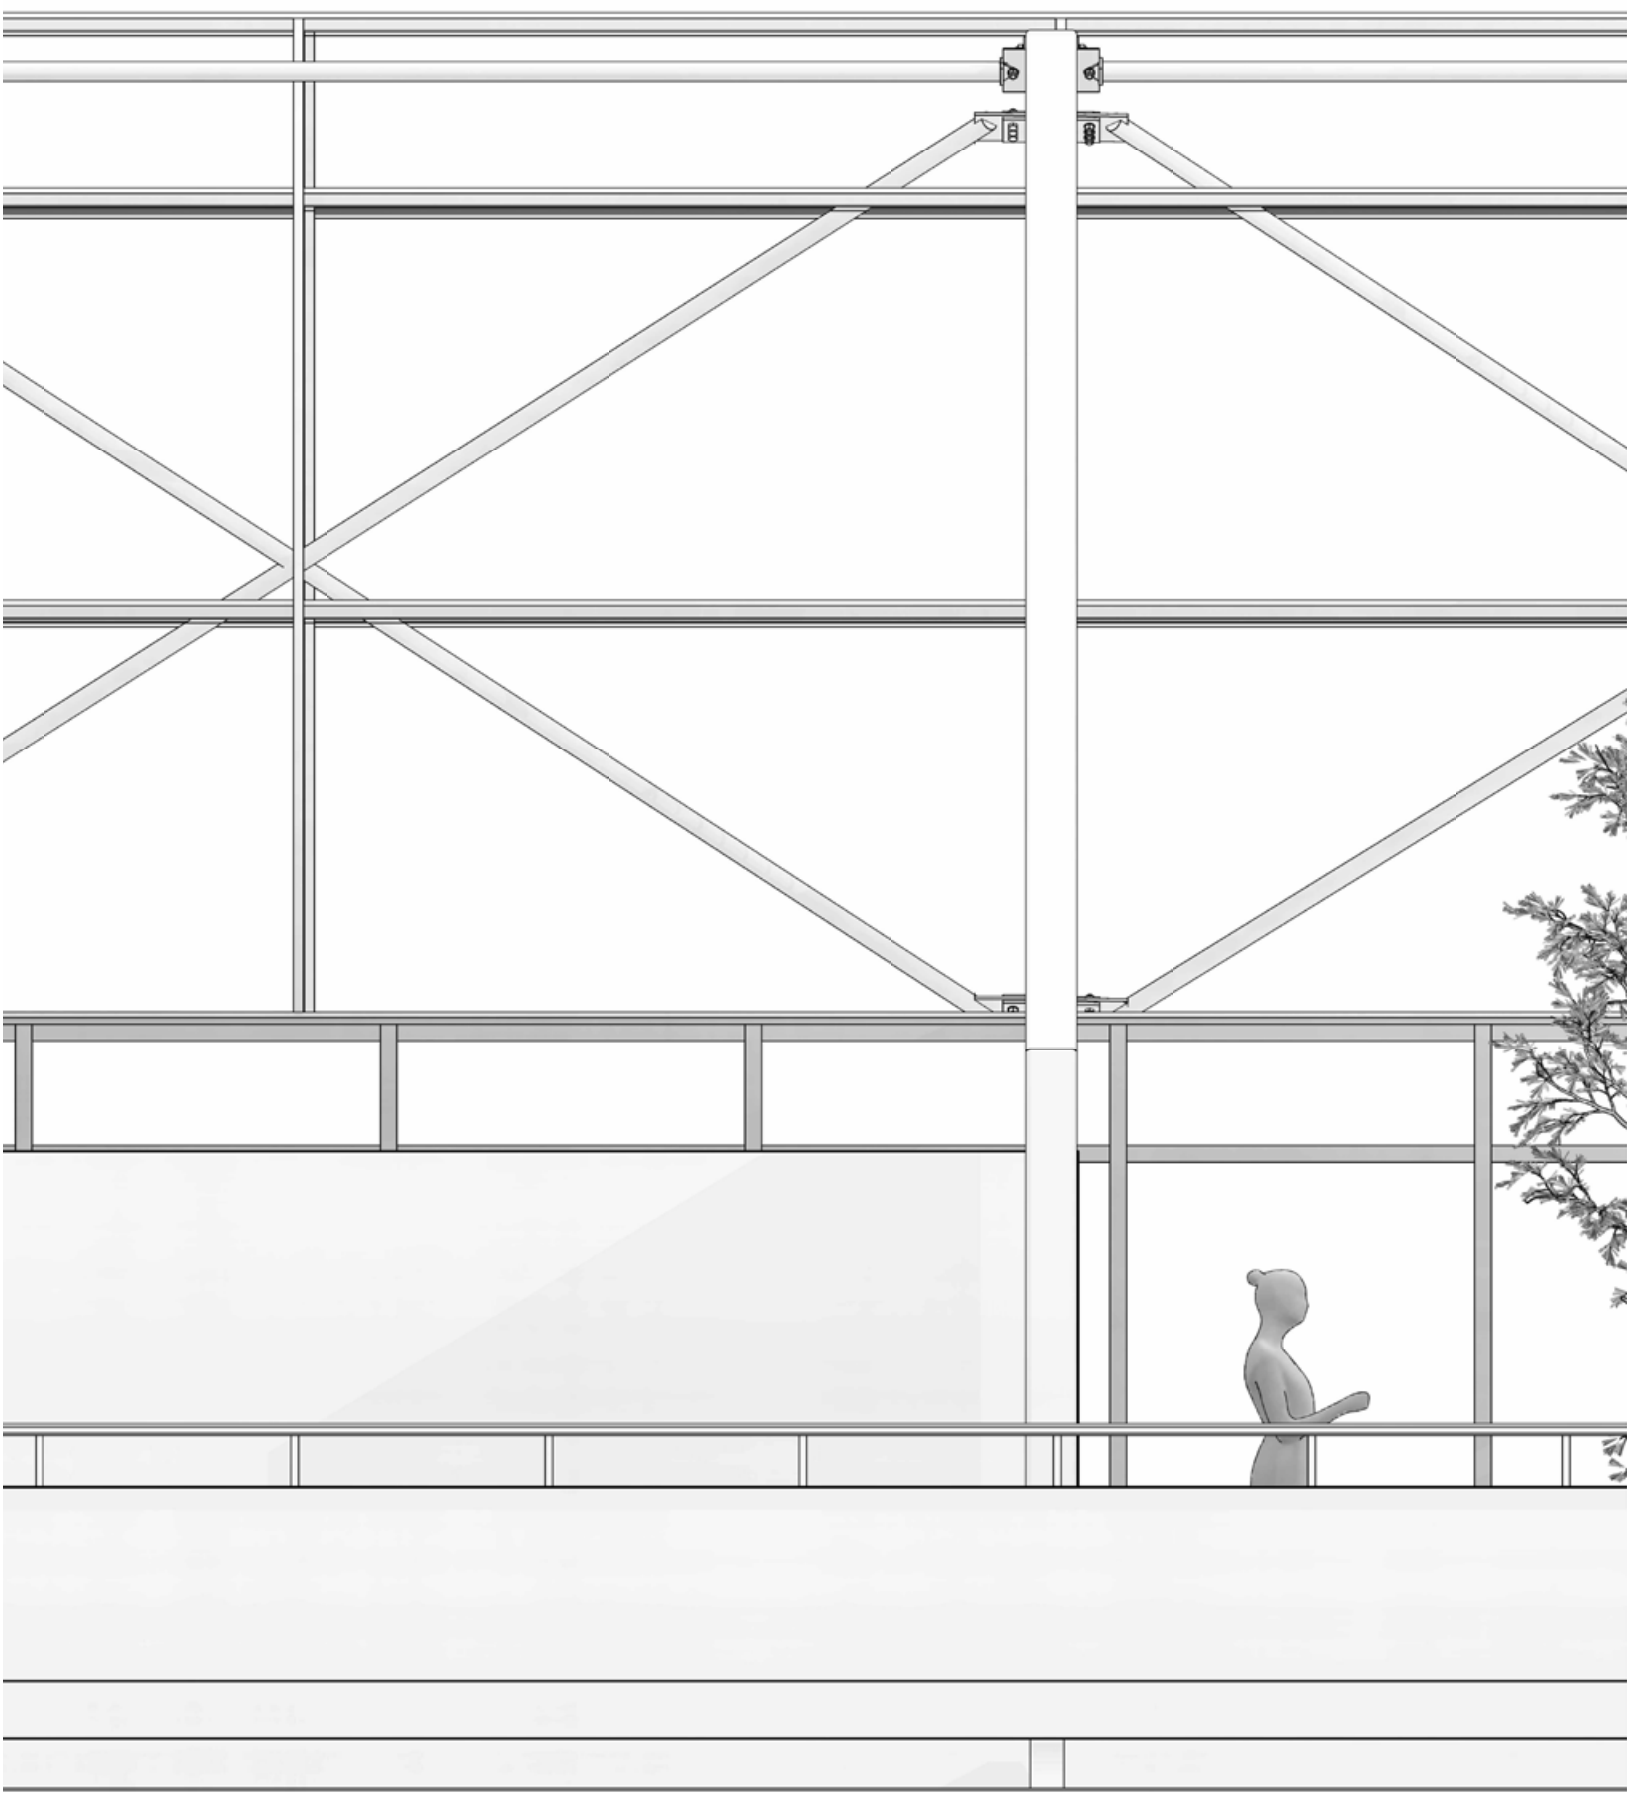


Fragment elevation 1:30

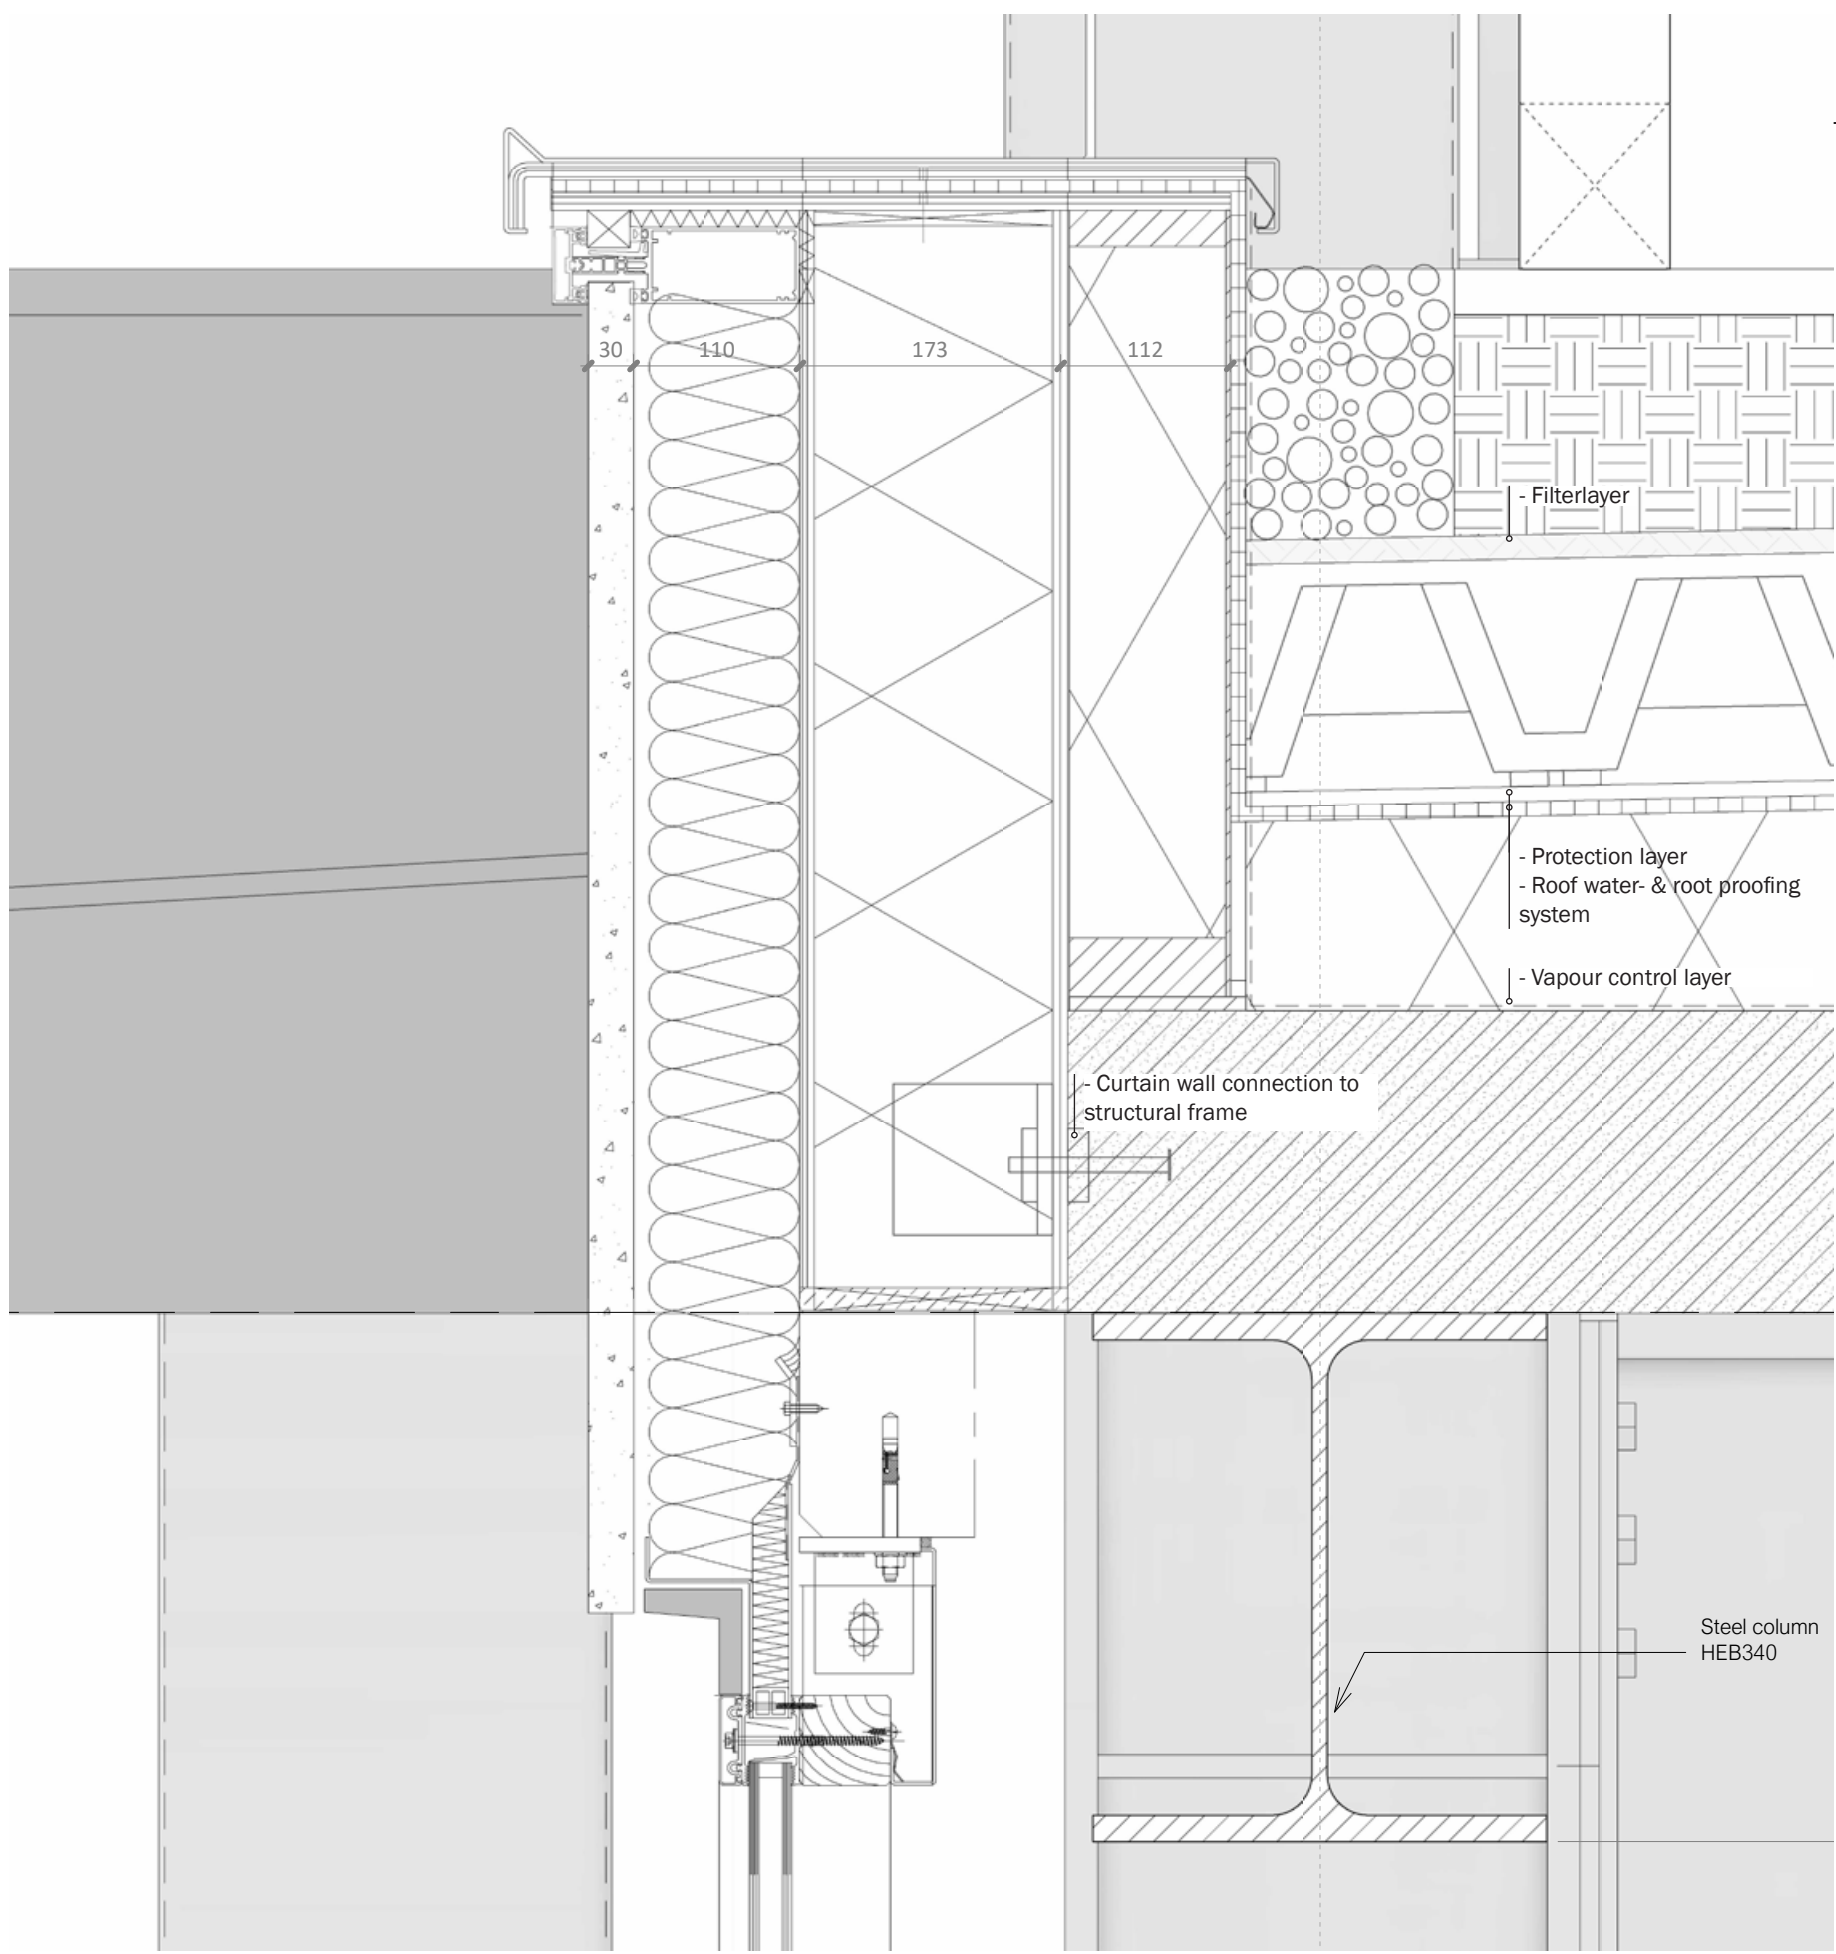

Detail 1:5

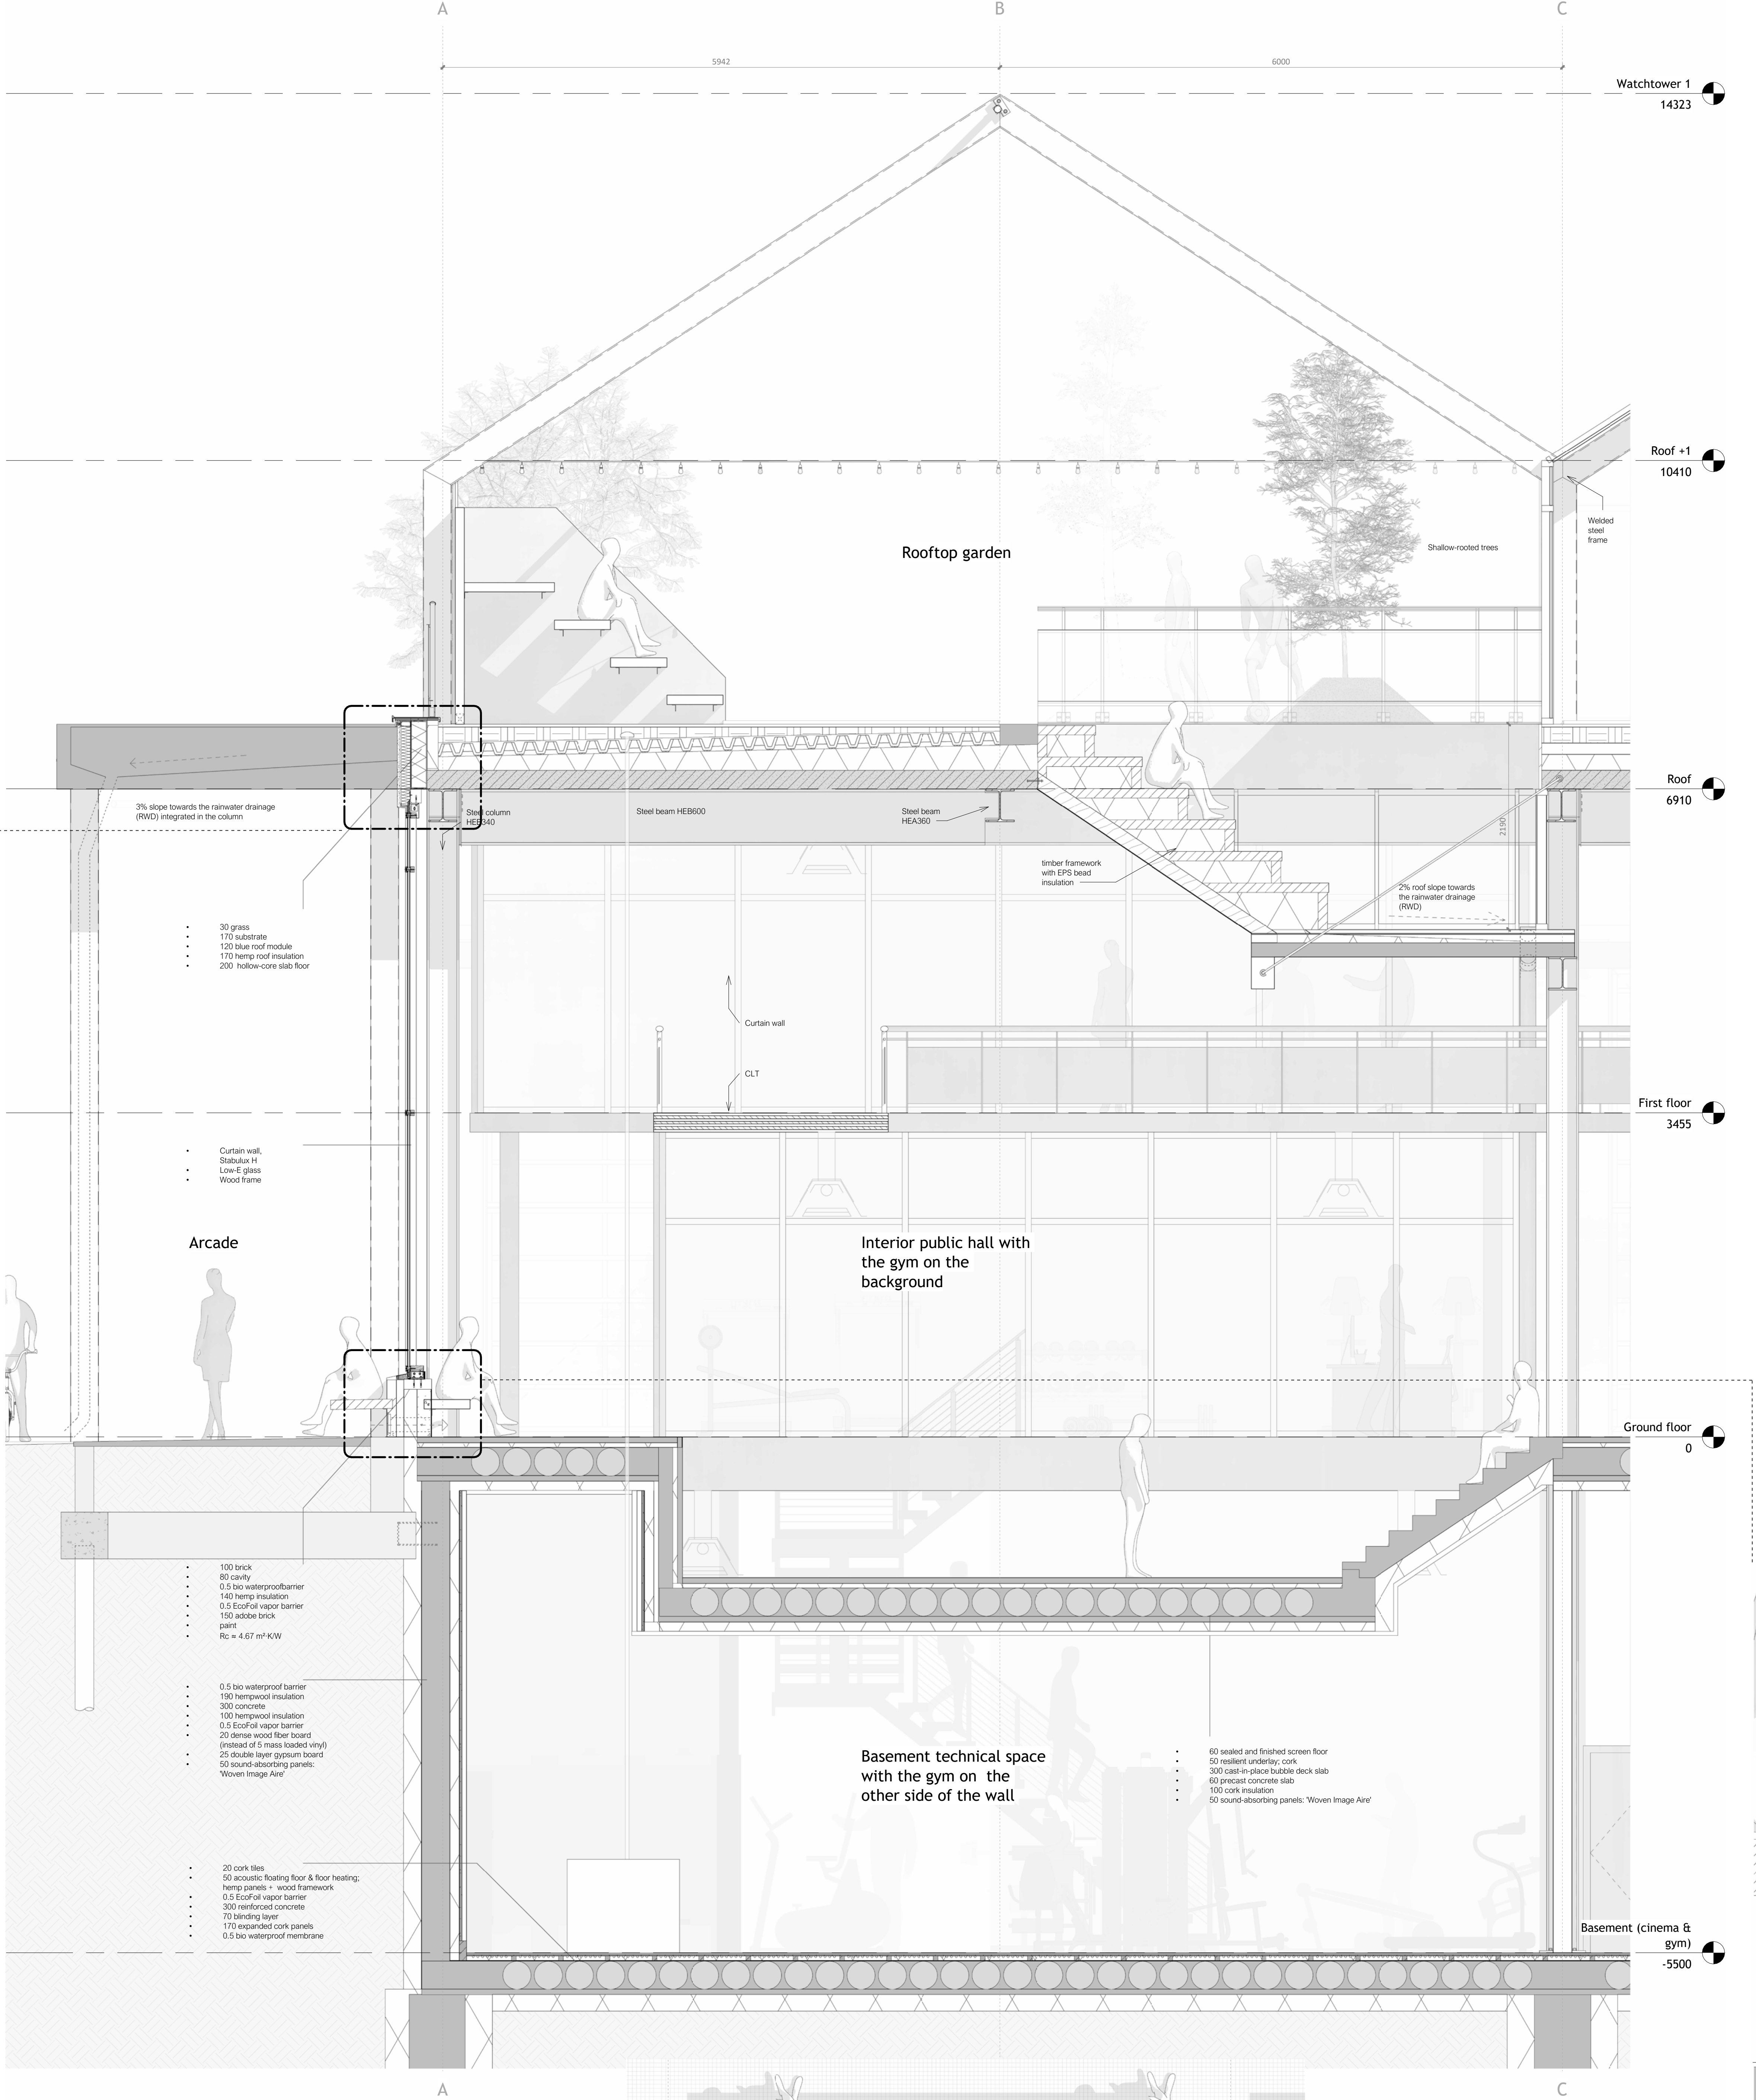


Fragment section 1:30

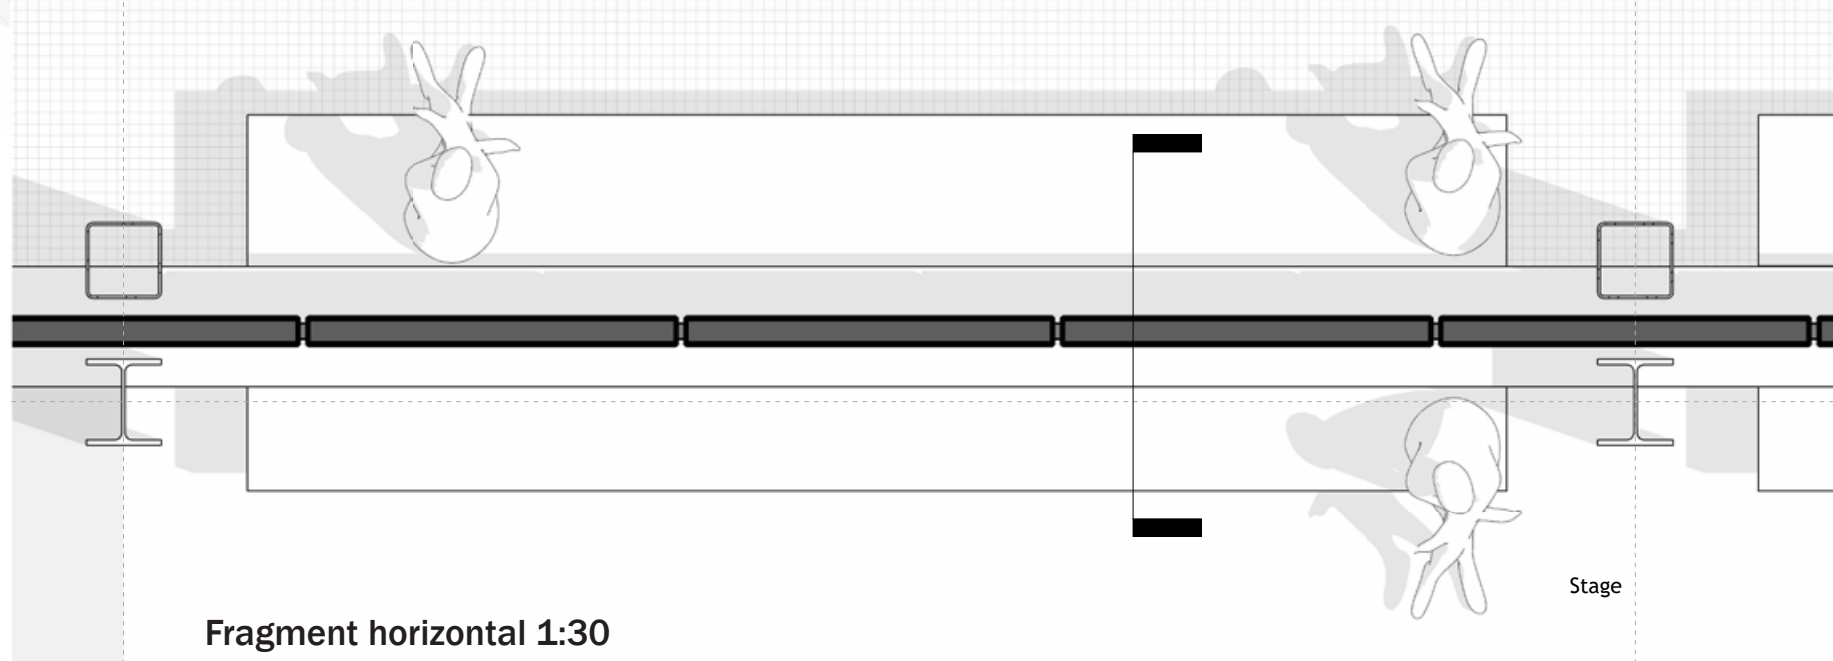

Fragment horizontal 1:30



Fragment impression

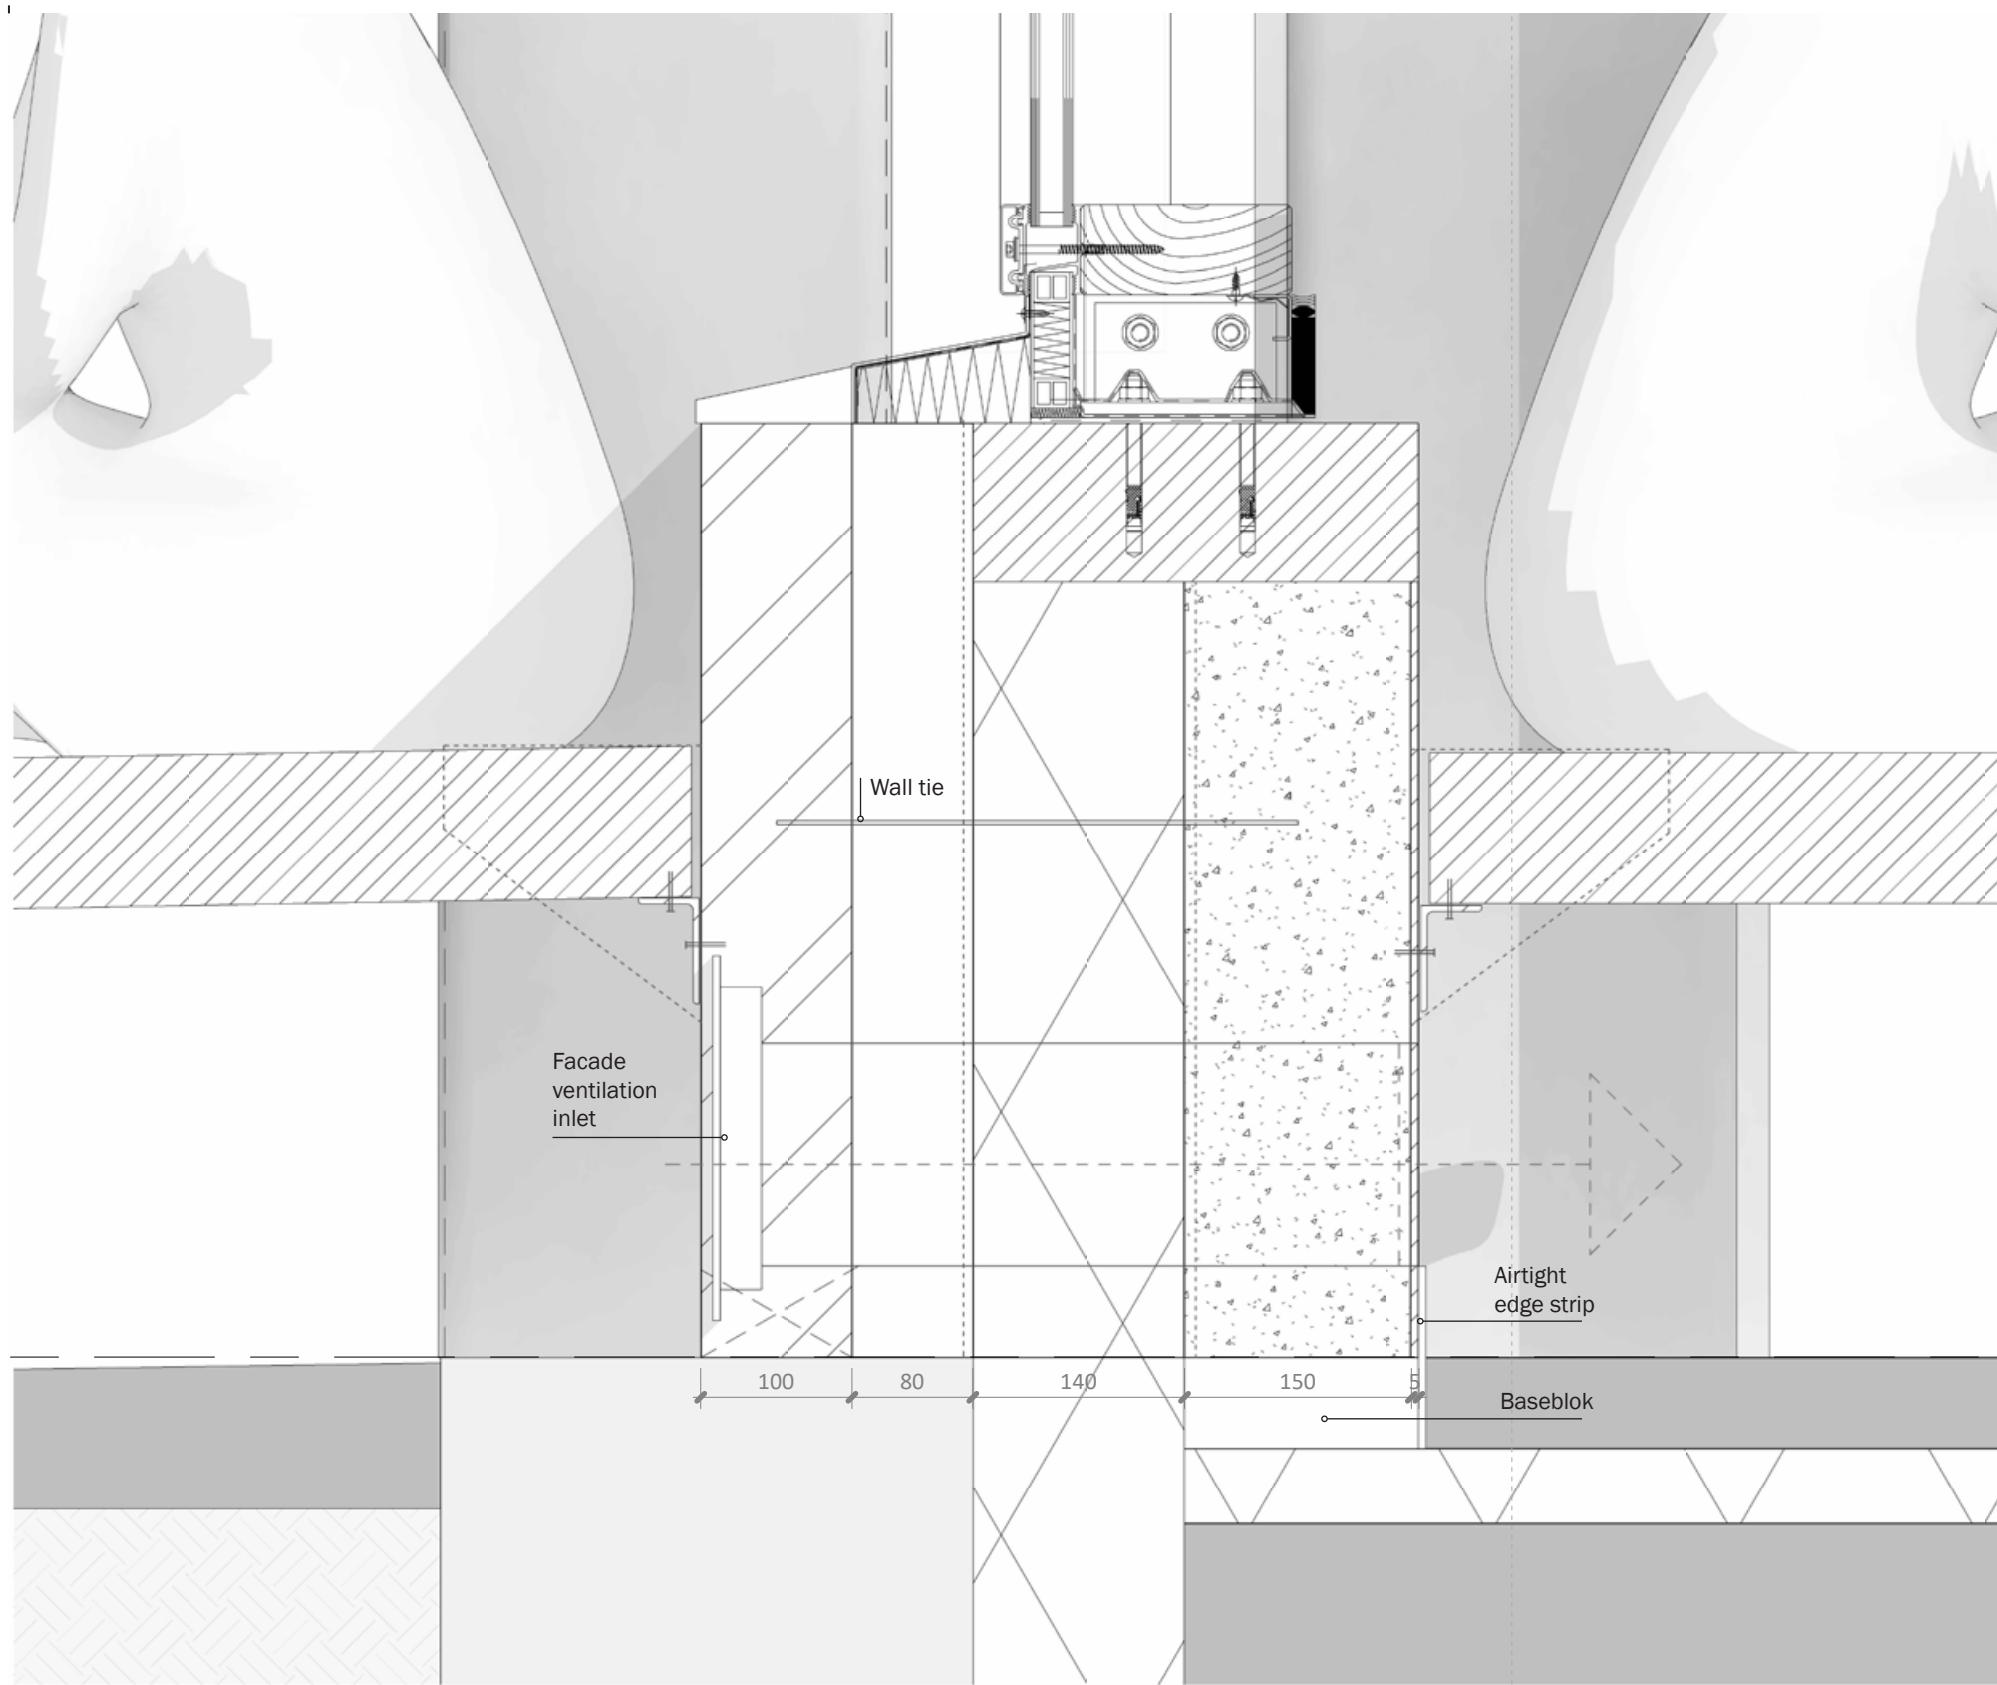

Detail 1:5



PUBLIC CONDENSER FOR ALL TYPES OF PUBLIC LIFE

FABRIKKEN.

COMING SOON - JUNE 2025 | TU DELFT | FINAL P5
ABOLFAZL PURIA MOSAYEBI | HENK BULTSTRA |
SIEN VAN DAM | FLORIAN ECKARDT | PUBLIC
BUILDING GRADUATION STUDIO | ARCHITECTURE

TU Delft BK Bouwkunde



FUN FACTORY

