

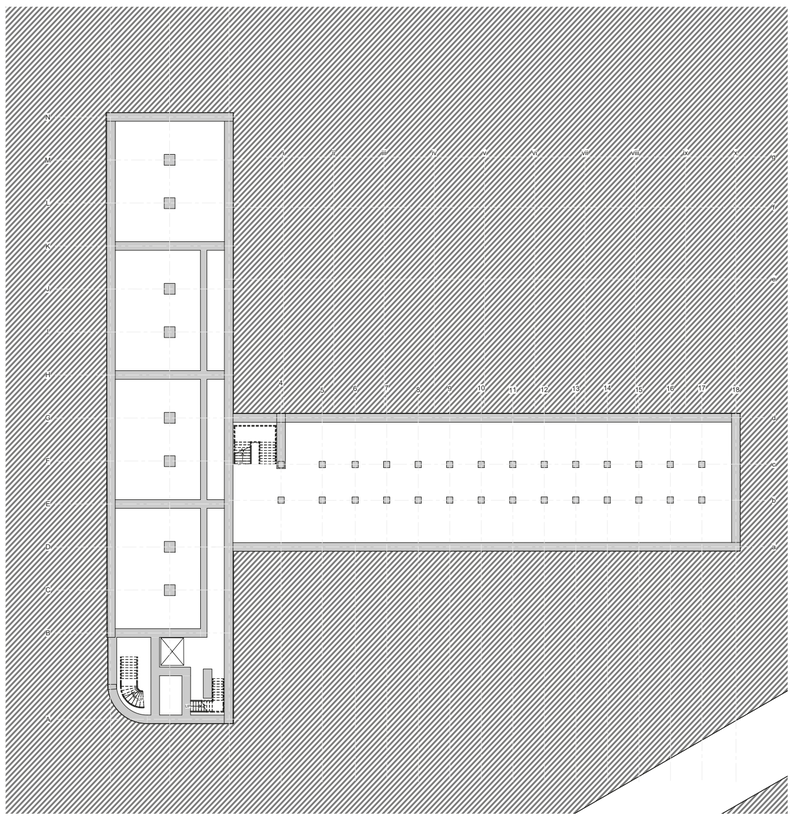



Basement
1 : 100 25%

N

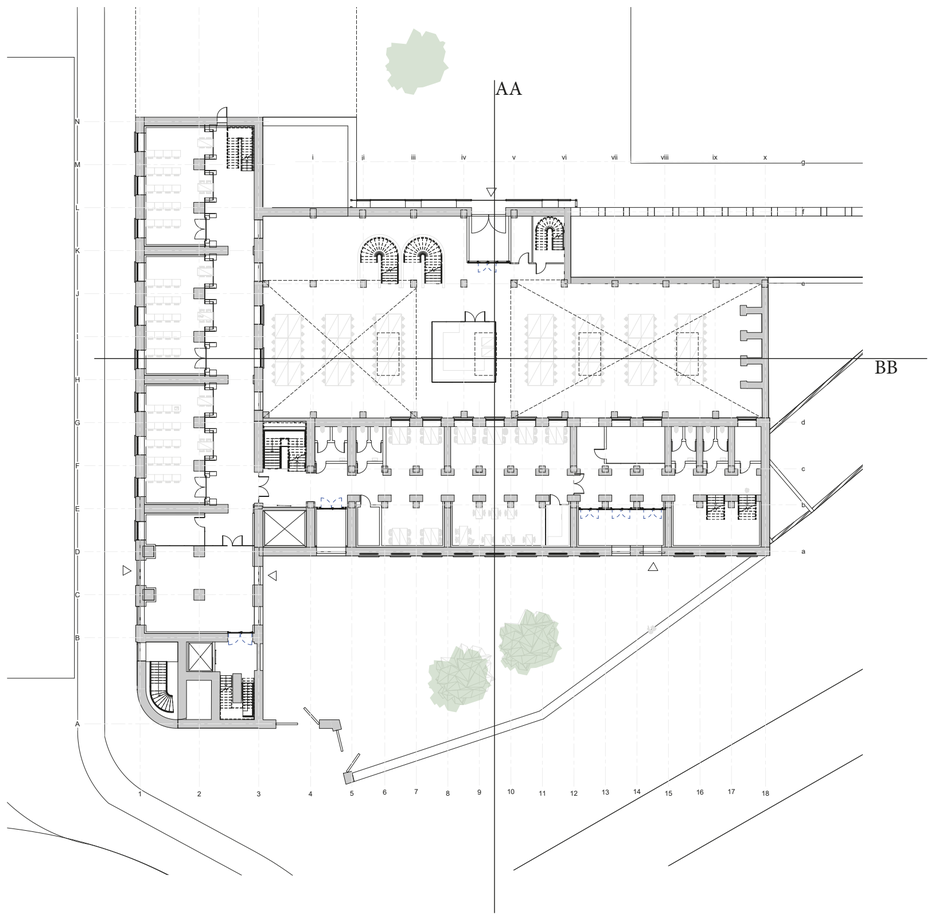

Ground floor
1 : 100 25%

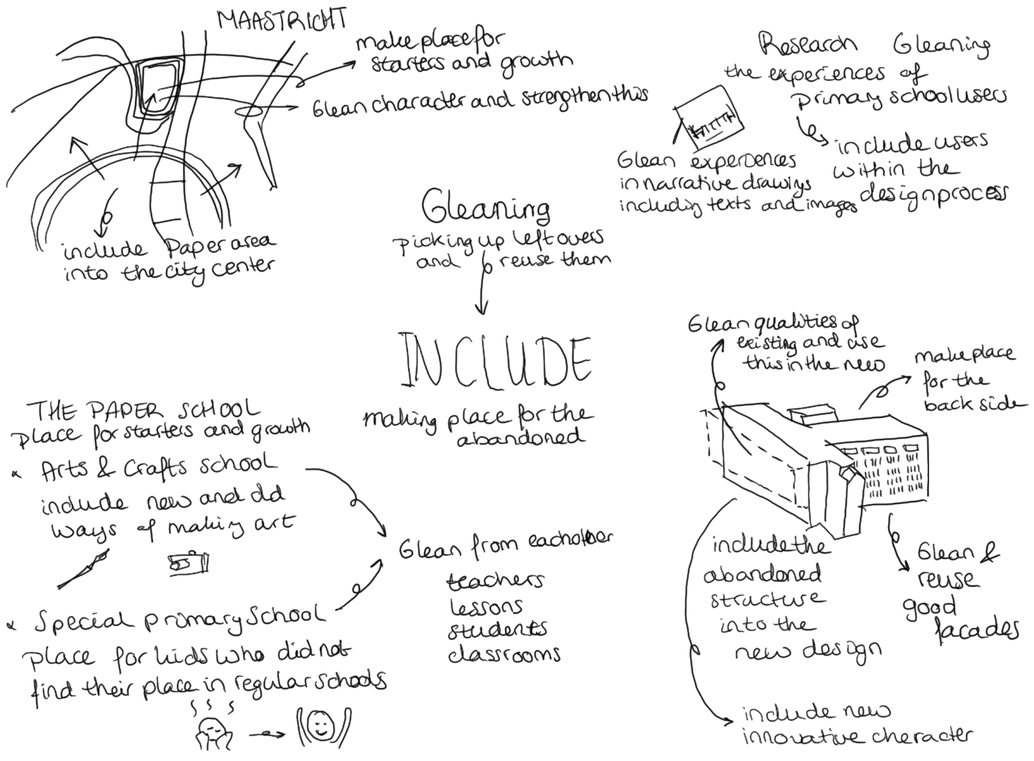

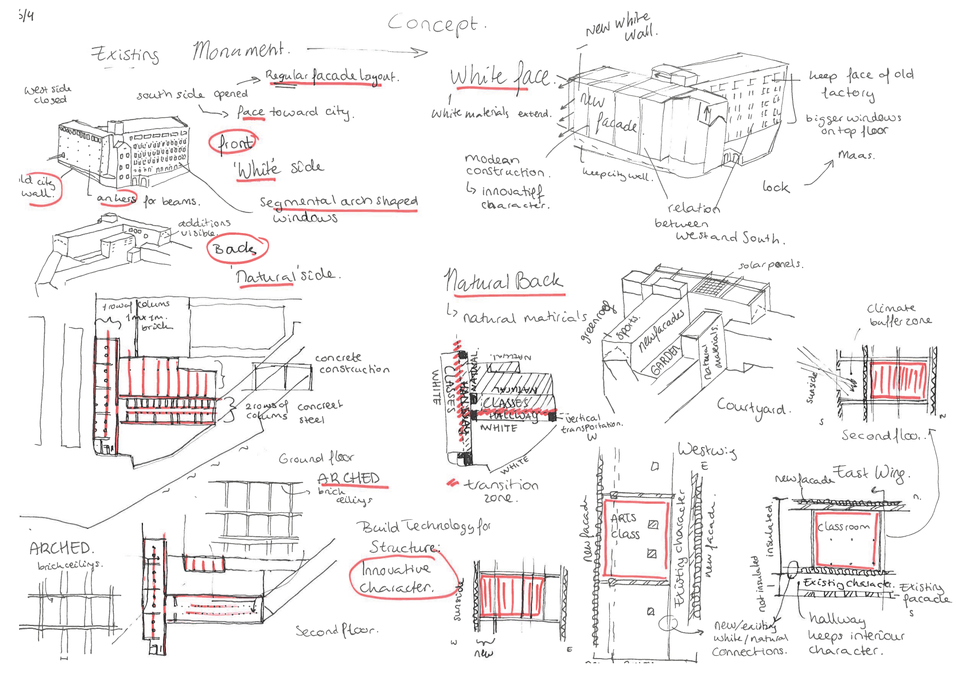


Concept




Urban Plan


N

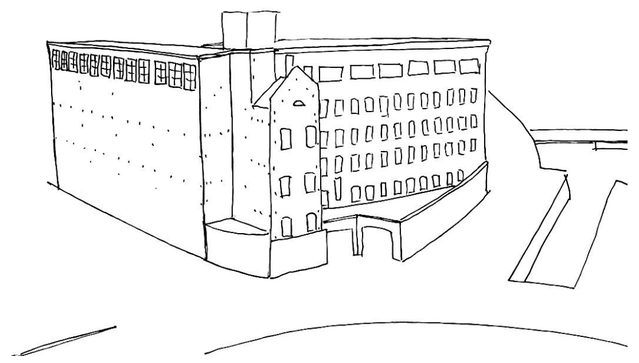


Existing Front

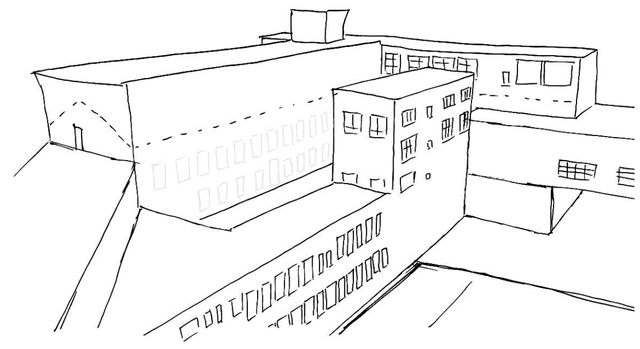


Existing Back

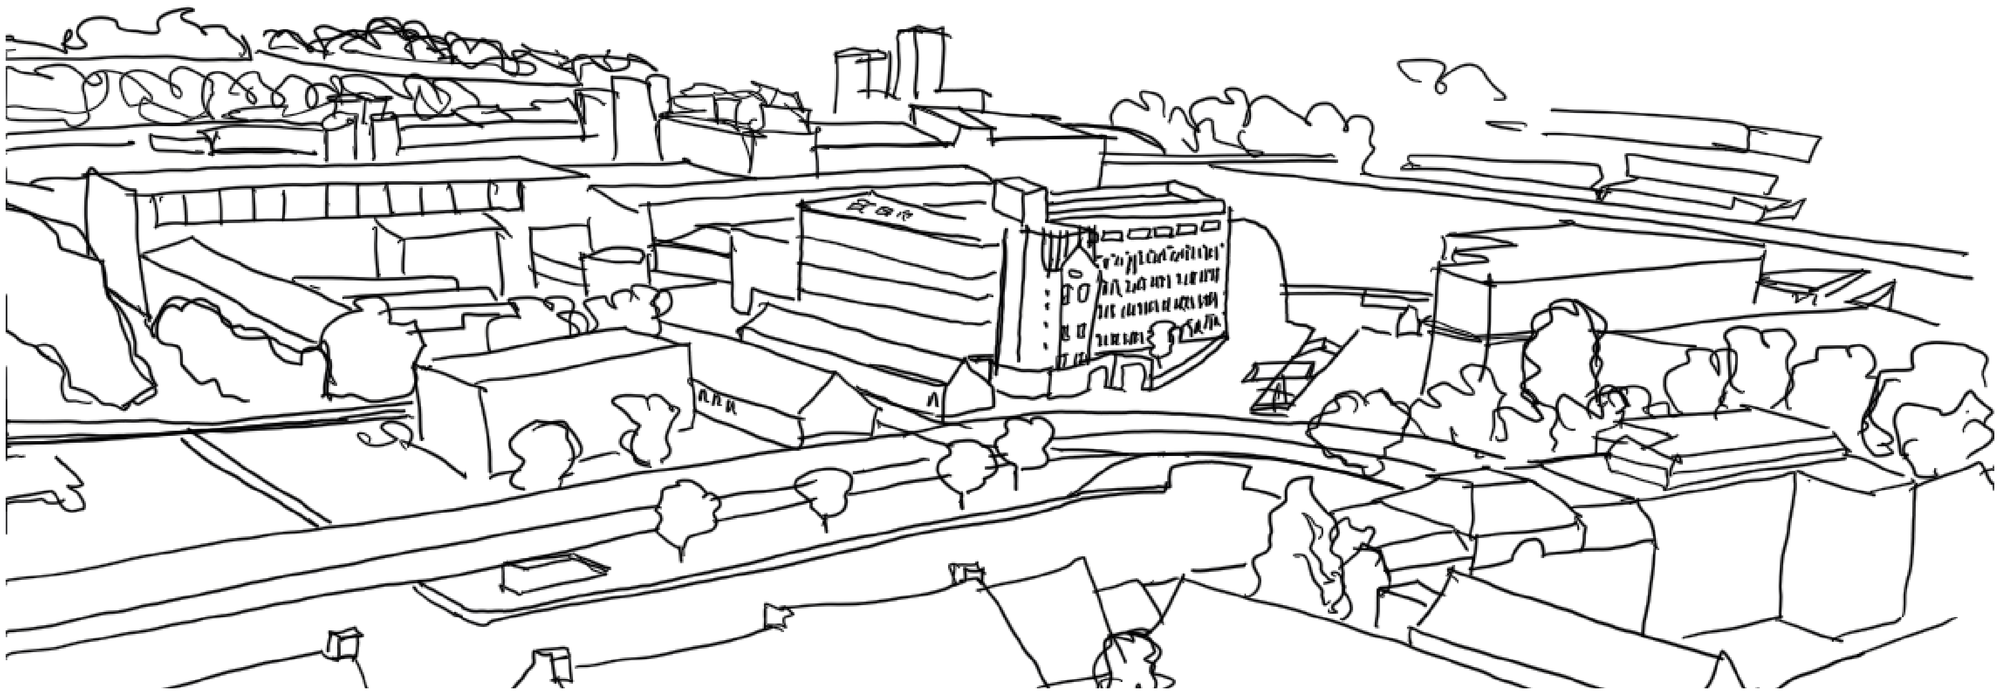

View from city centre

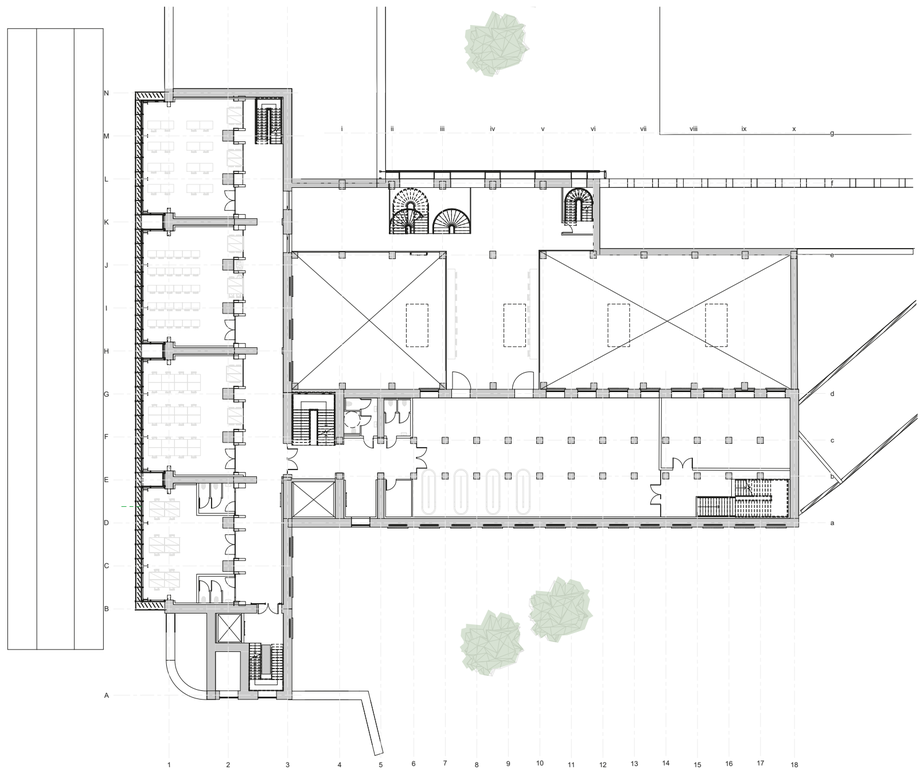


First floor
1 : 100 25%

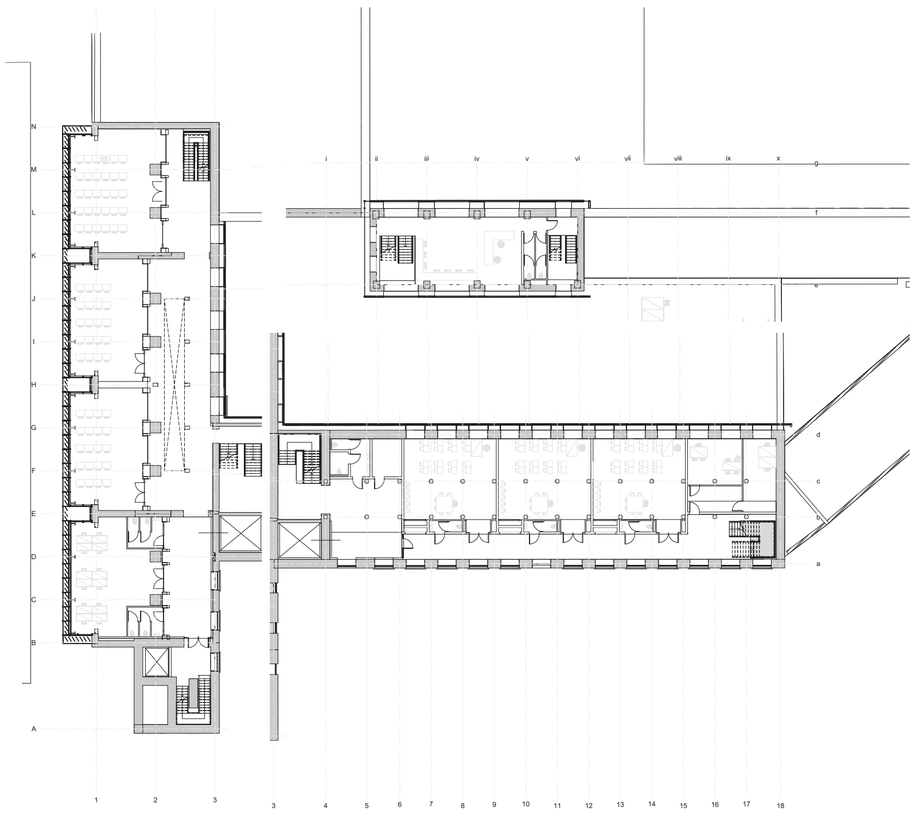


Third floor
1 : 100 25%

The Paper School

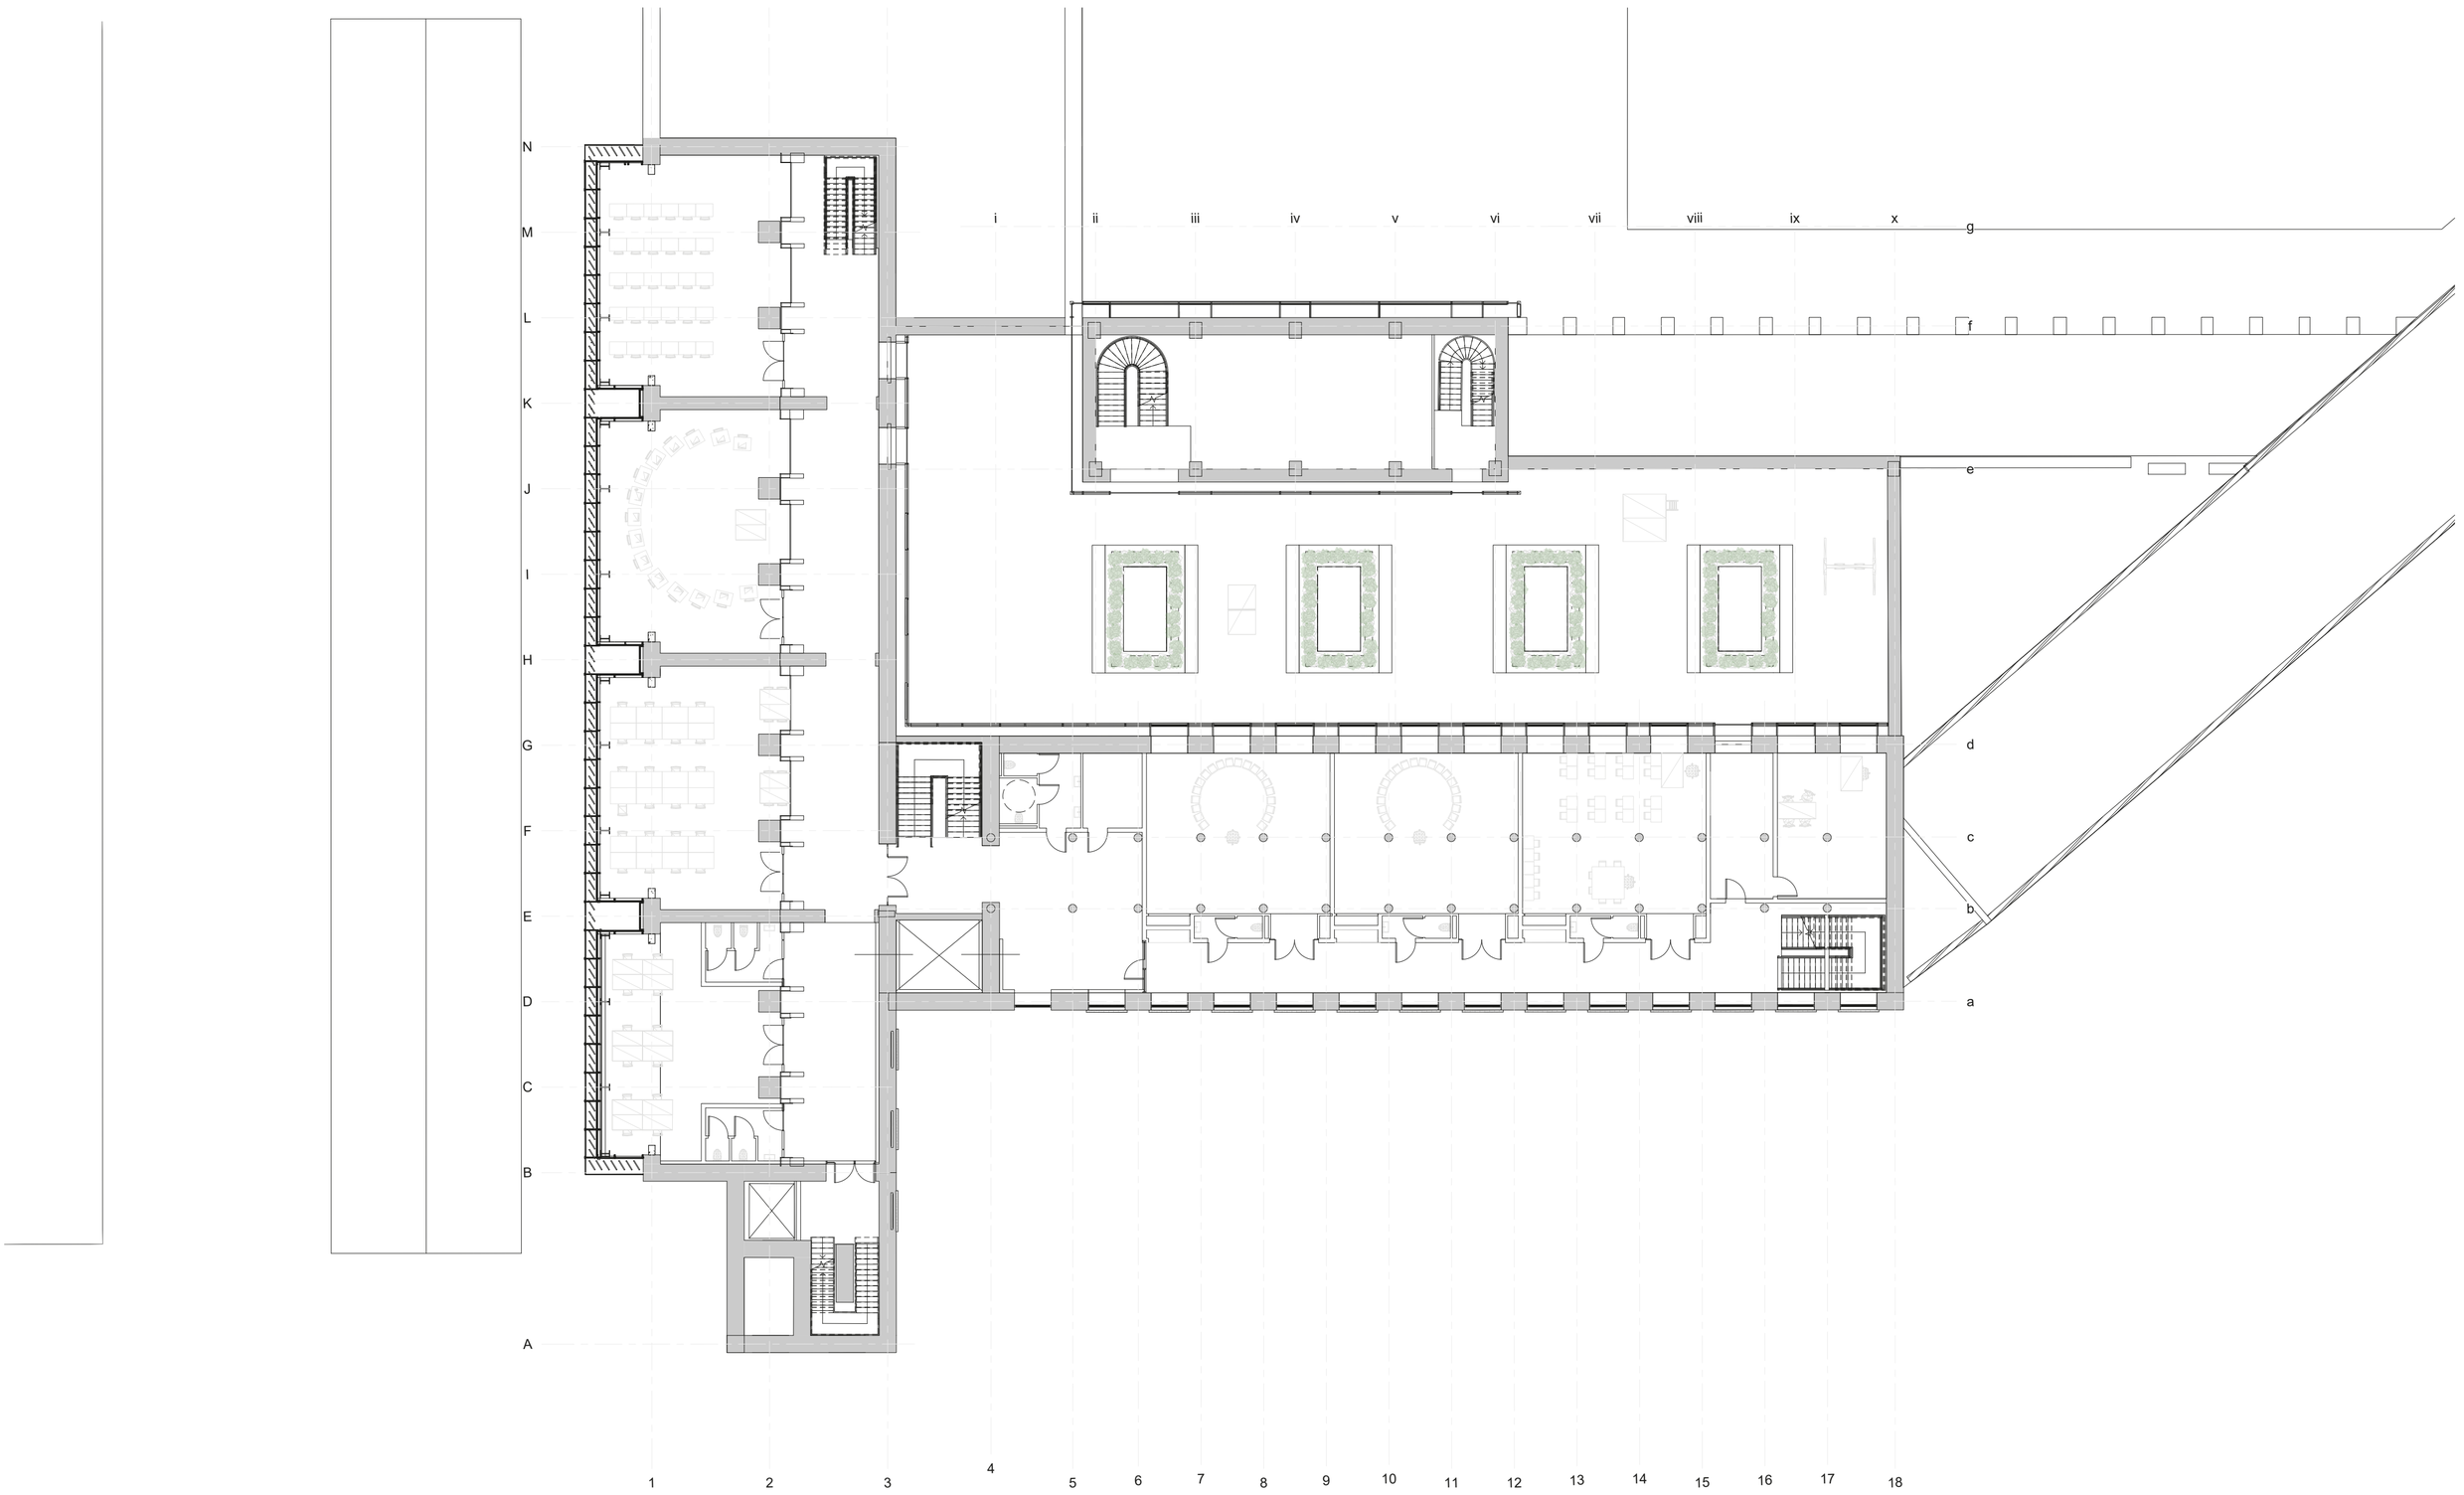

Second floor
1 : 100 50%


N

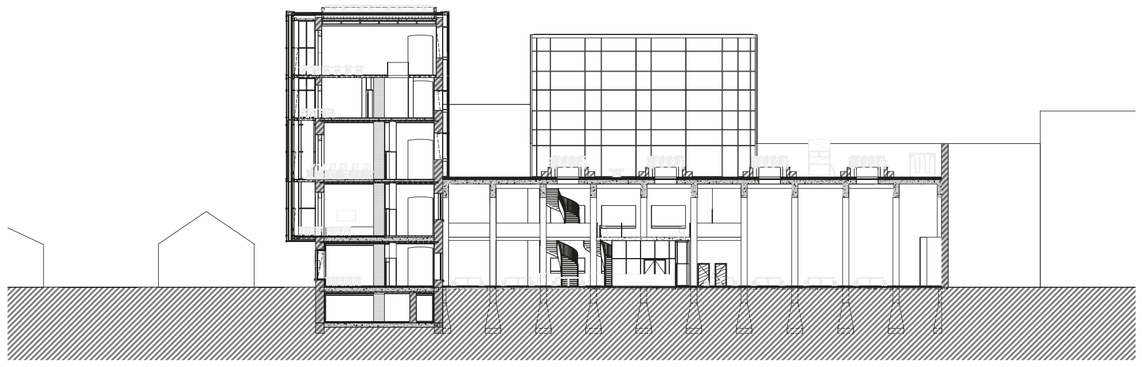

Section BB
1 : 100 25%




South Courtyard
1 : 100 25%

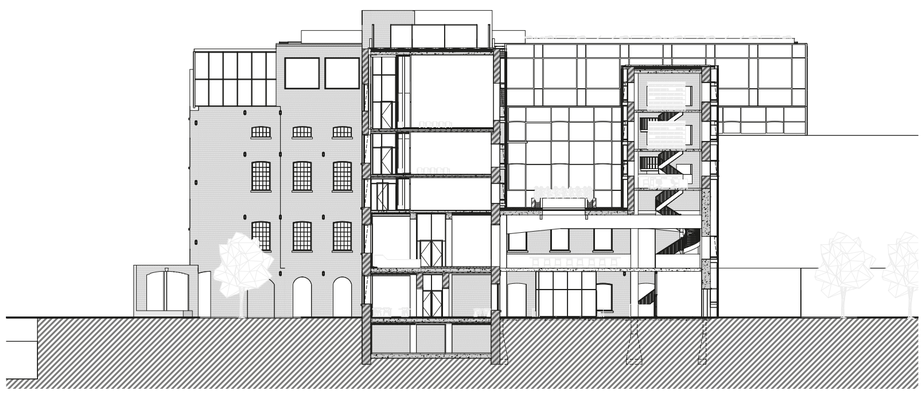

Section AA
1 : 100 25%




North Courtyard
1 : 100 25%

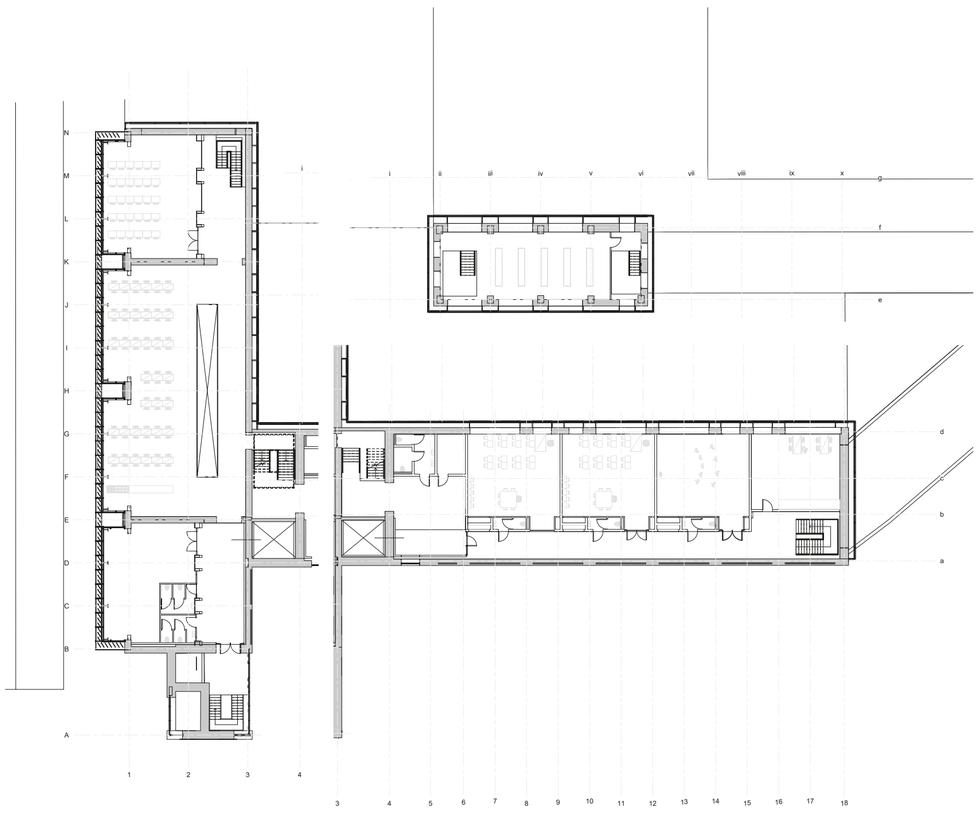


Fourth floor
1 : 100 25%

Roof
1 : 100 25%

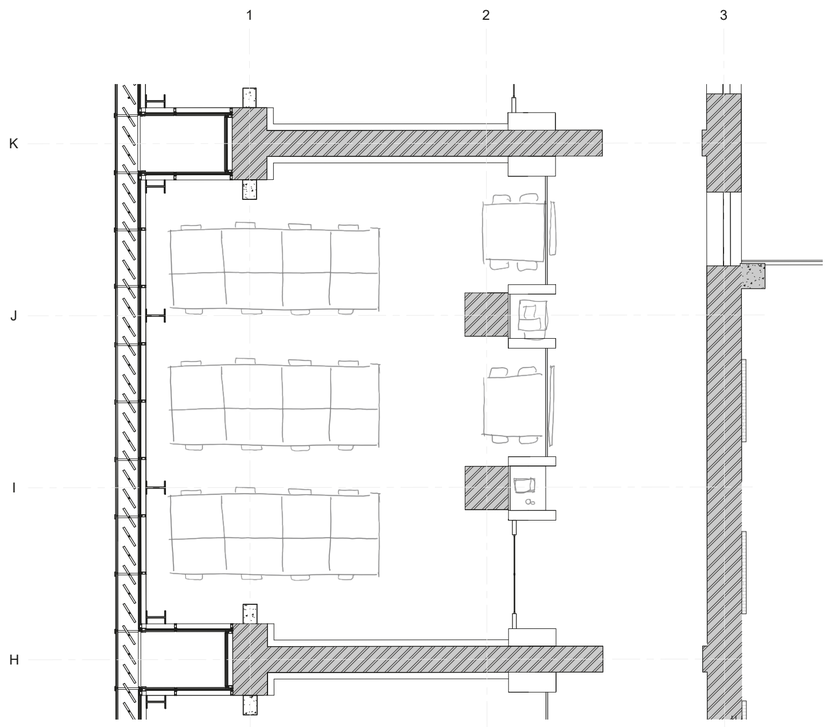

Arst & Crafts class
1 : 50 50%

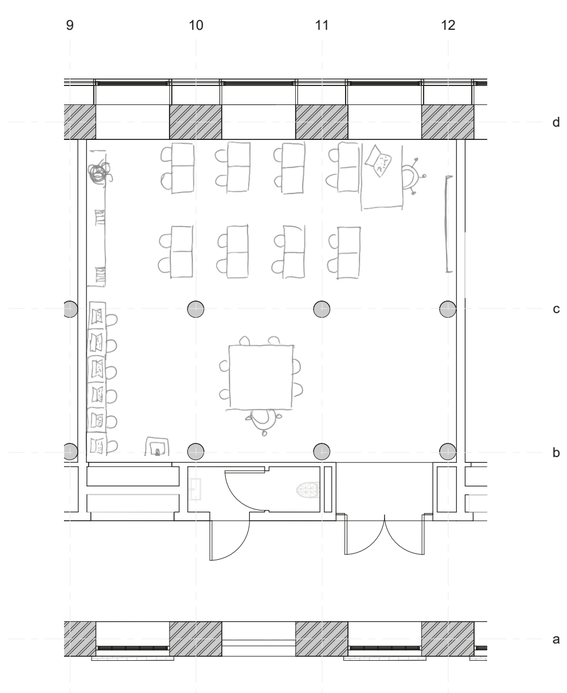

Primary School class
1 : 50 50%




White front




Natural Back




South
1 : 100 25%

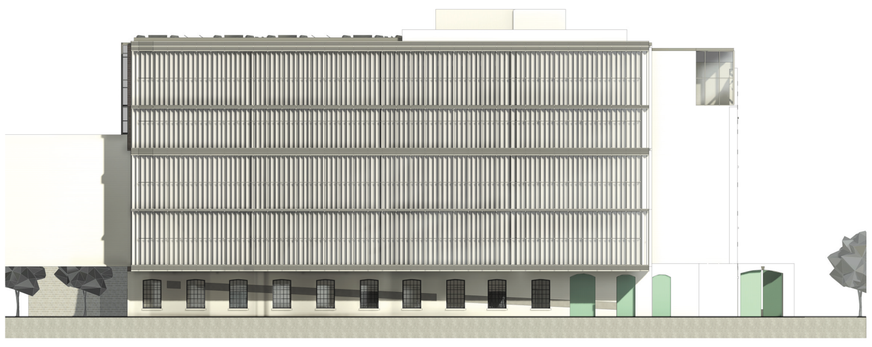


West
1 : 100 25%

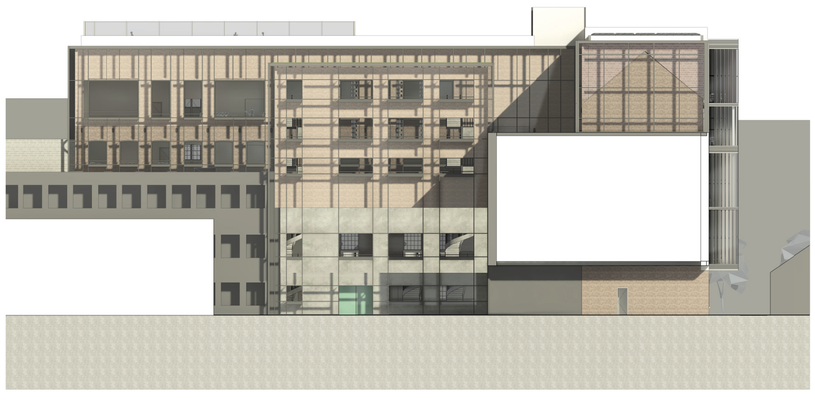


North
1 : 100 25%

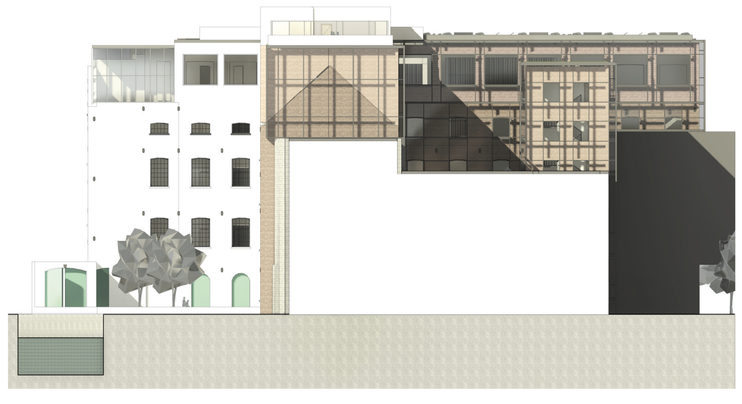


East
1 : 100 25%

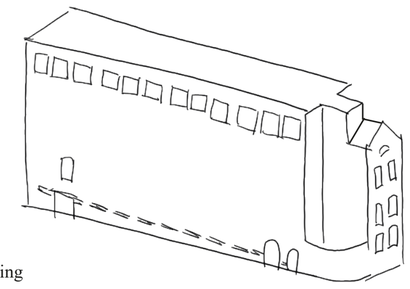


Existing

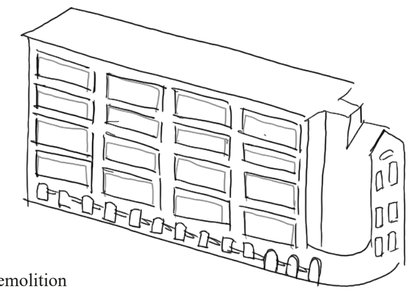


Demolition

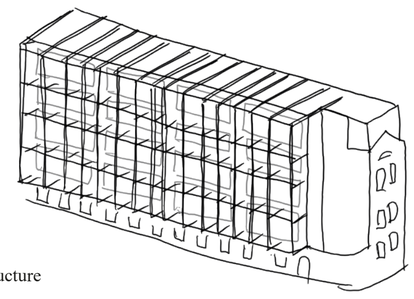

New structure

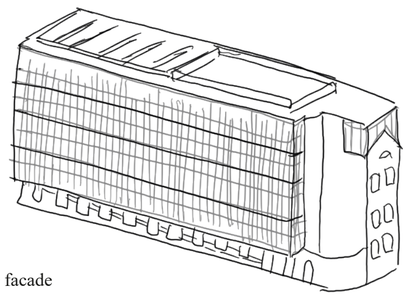

New facade

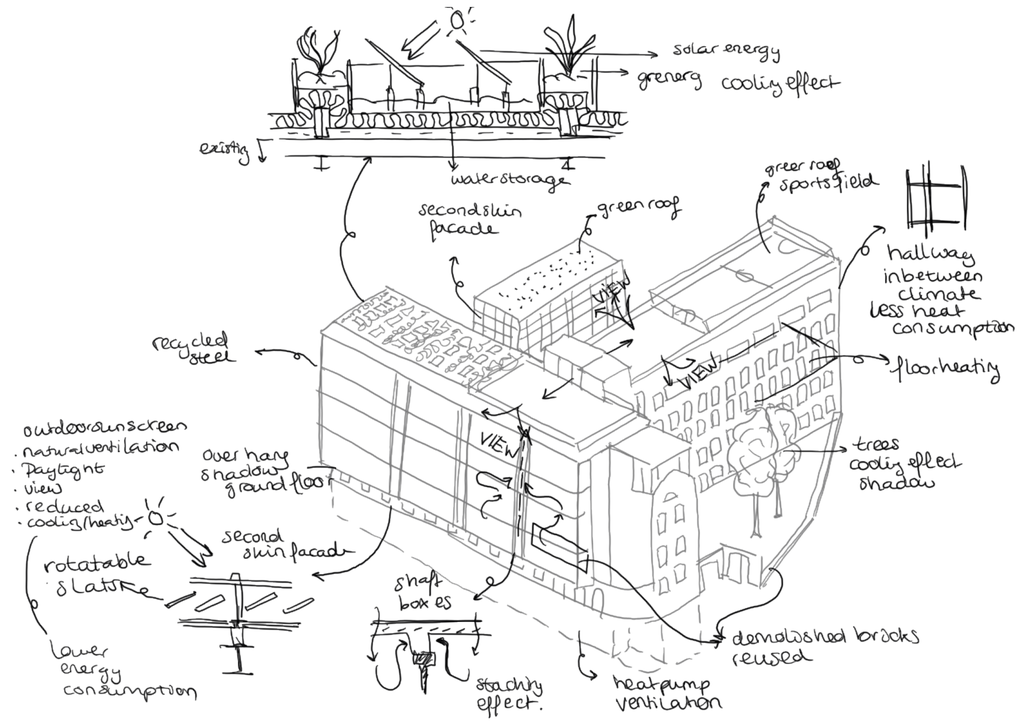


Climate scheme




West facade
1 : 20 25%

Horizontal section

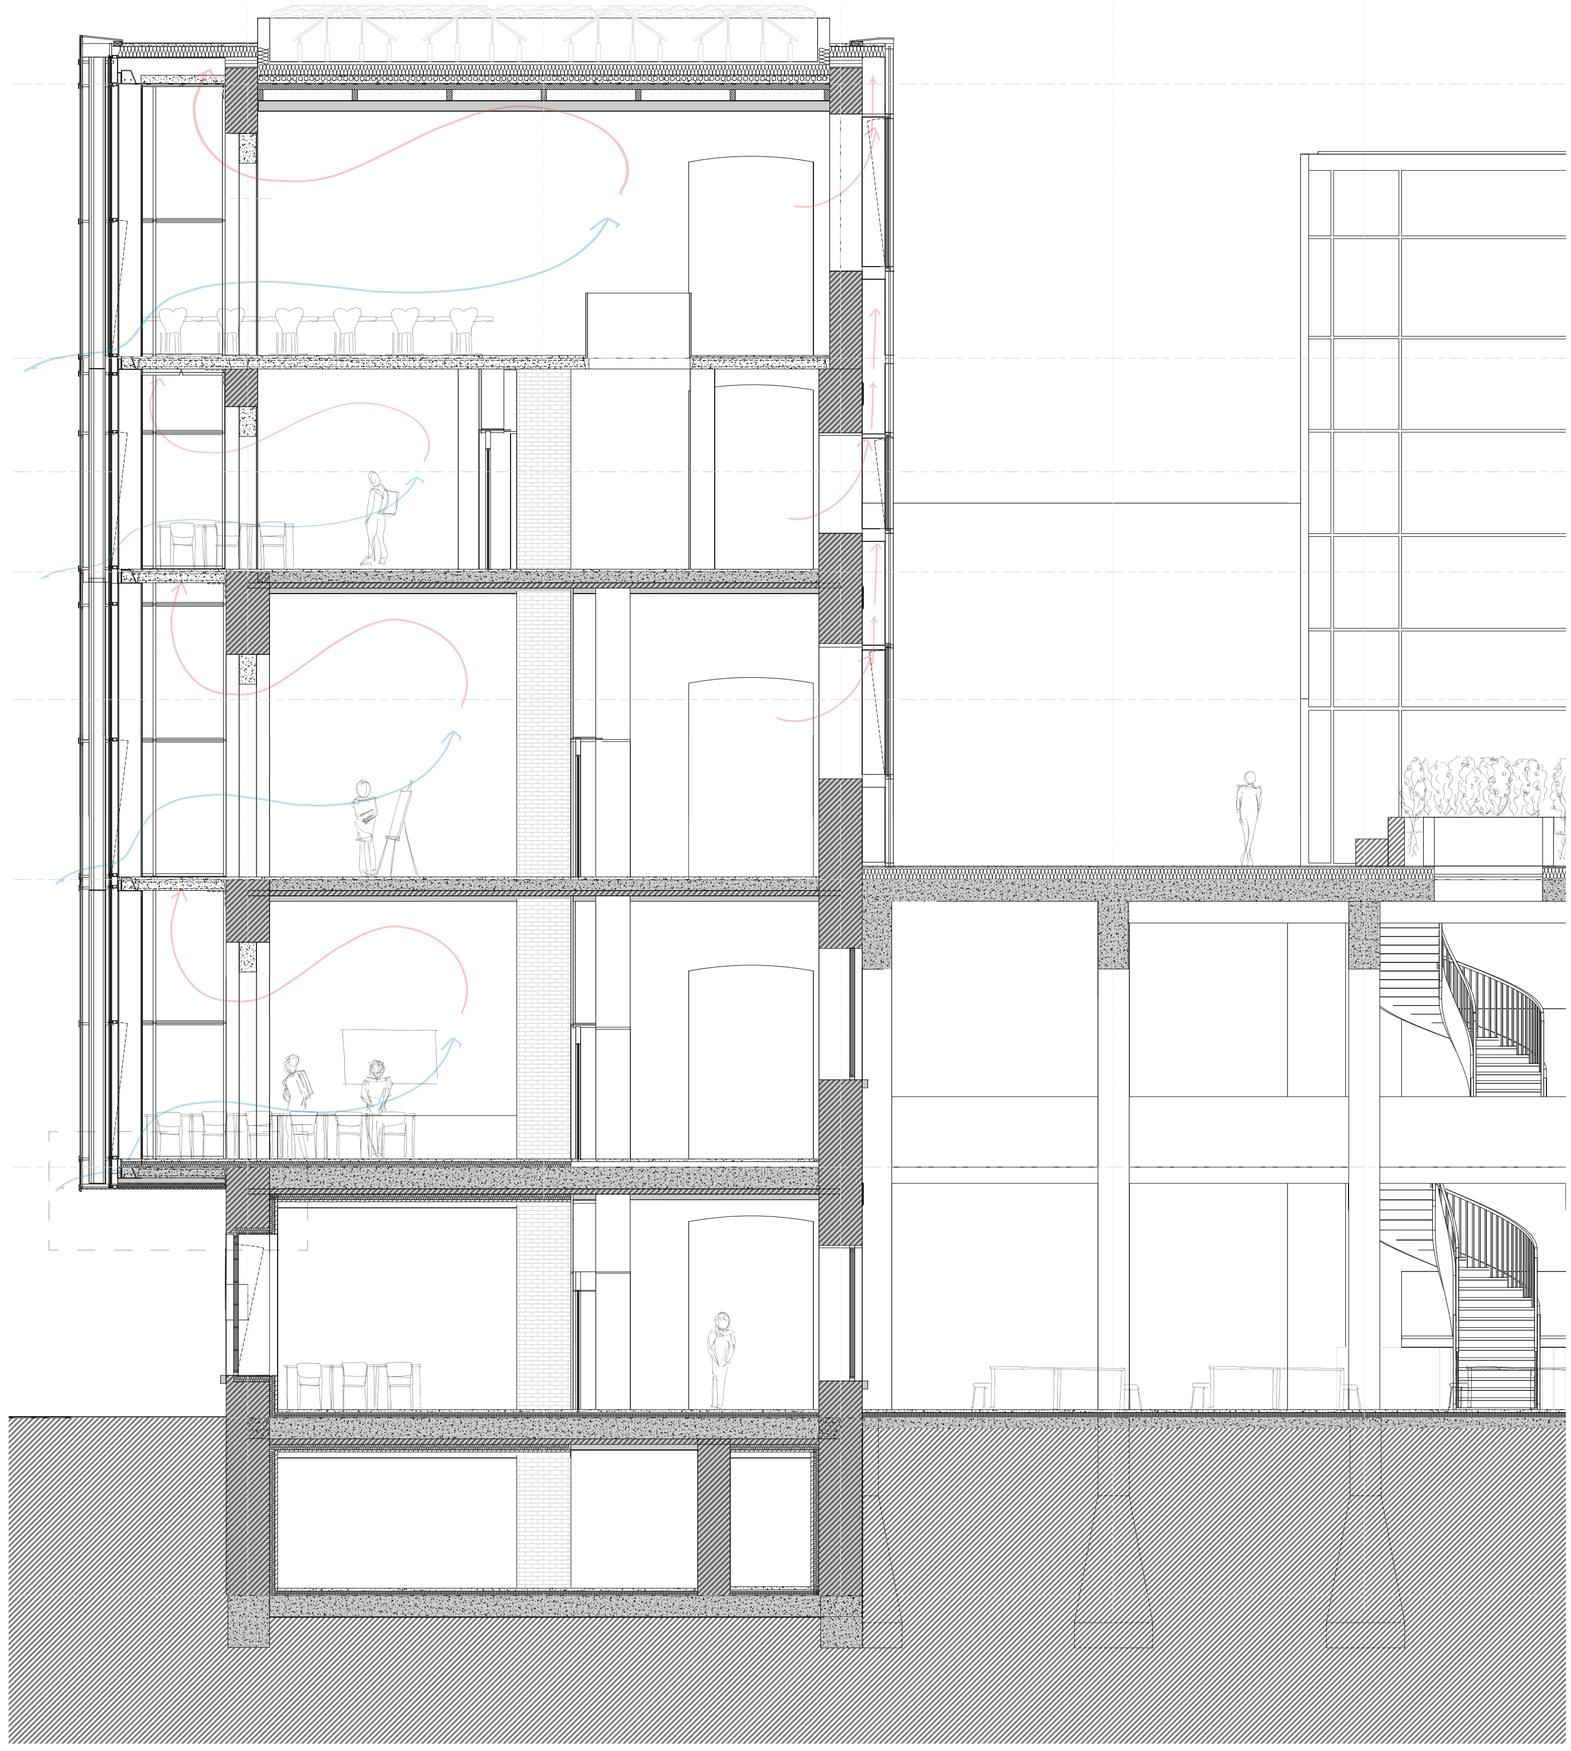

Vertical section BB

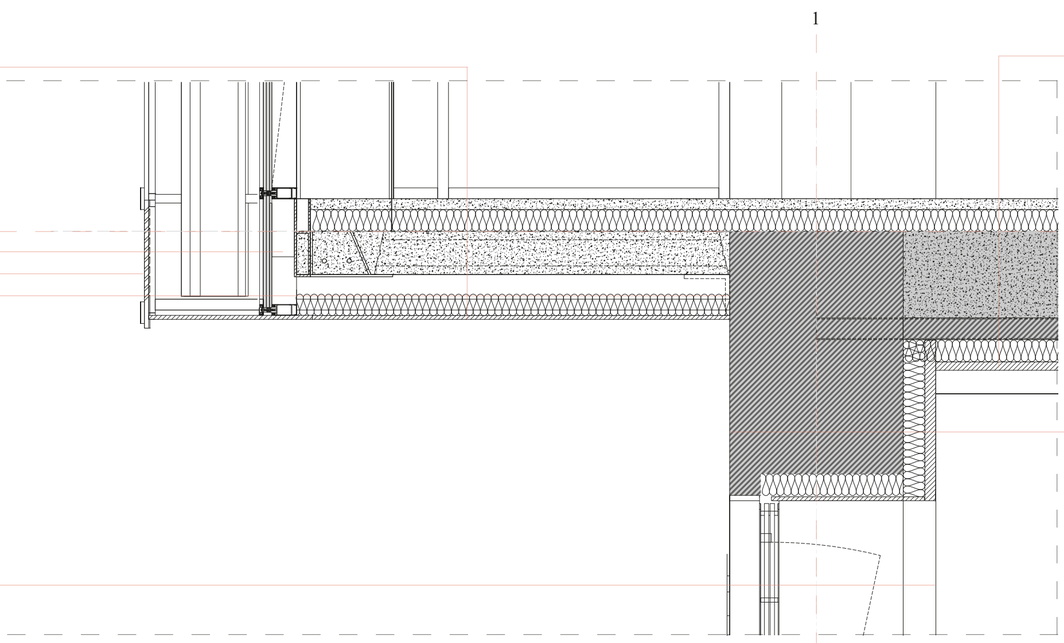

	Floor
50	Poured concrete
	Floor heating
100	Insulation
200	Hollow core slab
	DELTA beam steel, 90% recycled steel
100	Insulation
20	Finish
	Ventilation in
20	White Aluminium
	Steel profile
	New windows
	HR+++ window
	Aluminium frame

	Floor
50	Poured concrete
	Floor heating
100	Insulation
400	Concrete
100	I profile steel beams
	Brick ceiling
100	Insulation, long thermal bridge
50	White finish
	Facade
800	White painted brick
100	Insulation
50	Wall finish, white

Detail
1 : 5 25%