


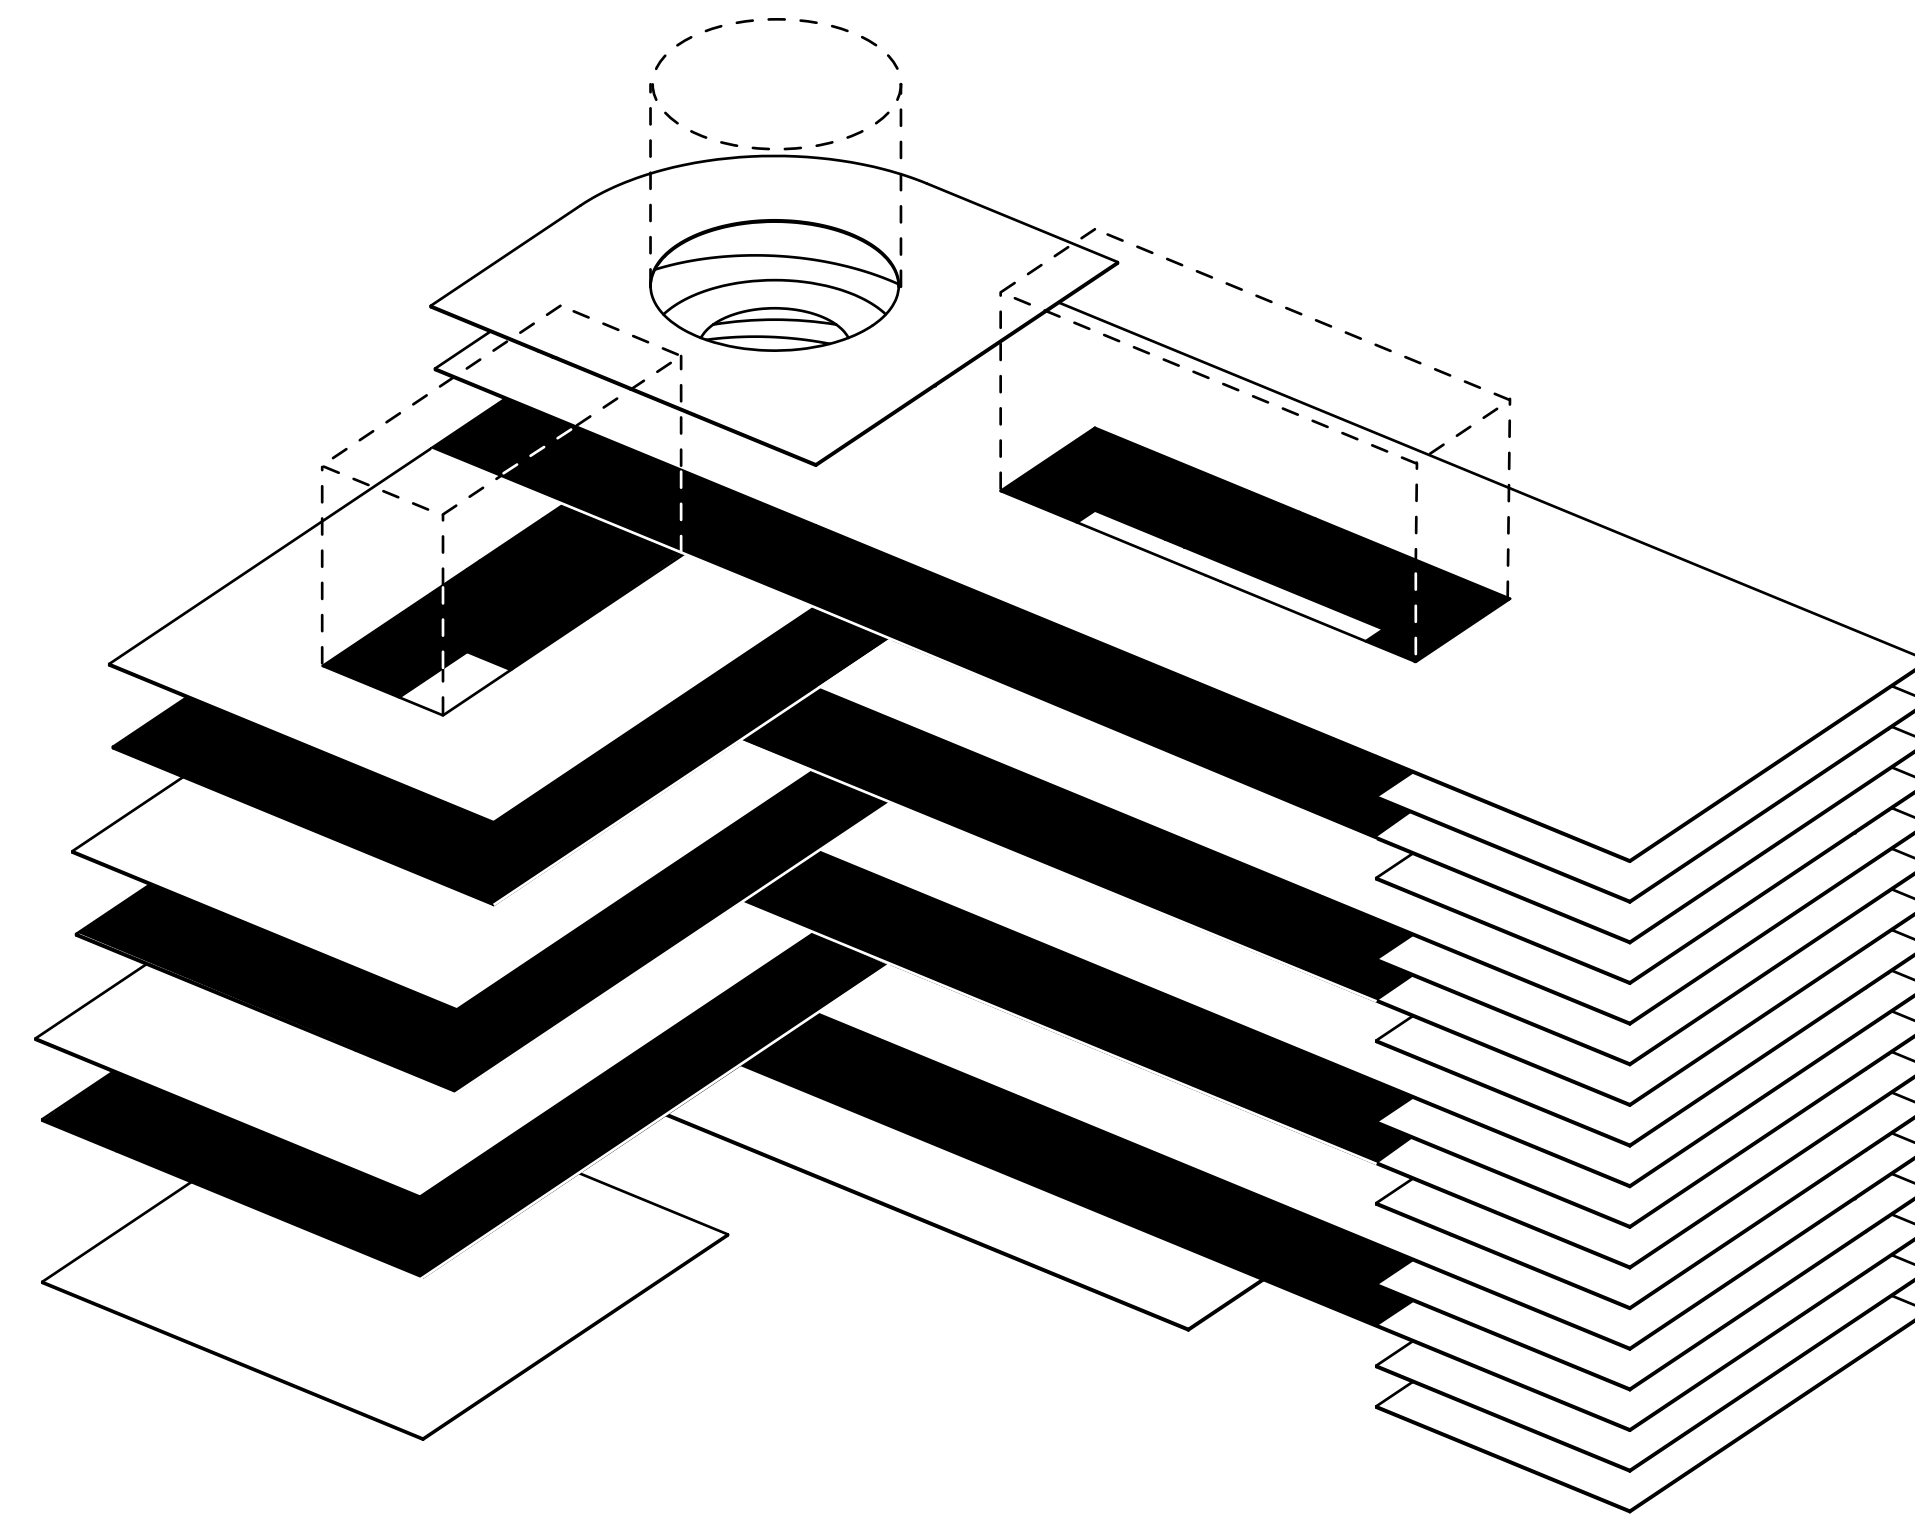

MANHATTAN FUTURE GATEWAY
NEW PORT AUTHORITY BUS TERMINAL

DRAWING SET

HAOCHEN YANG 4845935
COMPLEX PROJECTS
GRADUATION 2020 - NEW YORK MIDTOWN



TUDelft
BKBouwkunde


MANHATTAN FUTURE GATEWAY
NEW PORT AUTHORITY BUS TERMINAL



SITE PLAN 1:2000



MANHATTAN FUTURE GATEWAY
NEW PORT AUTHORITY BUS TERMINAL

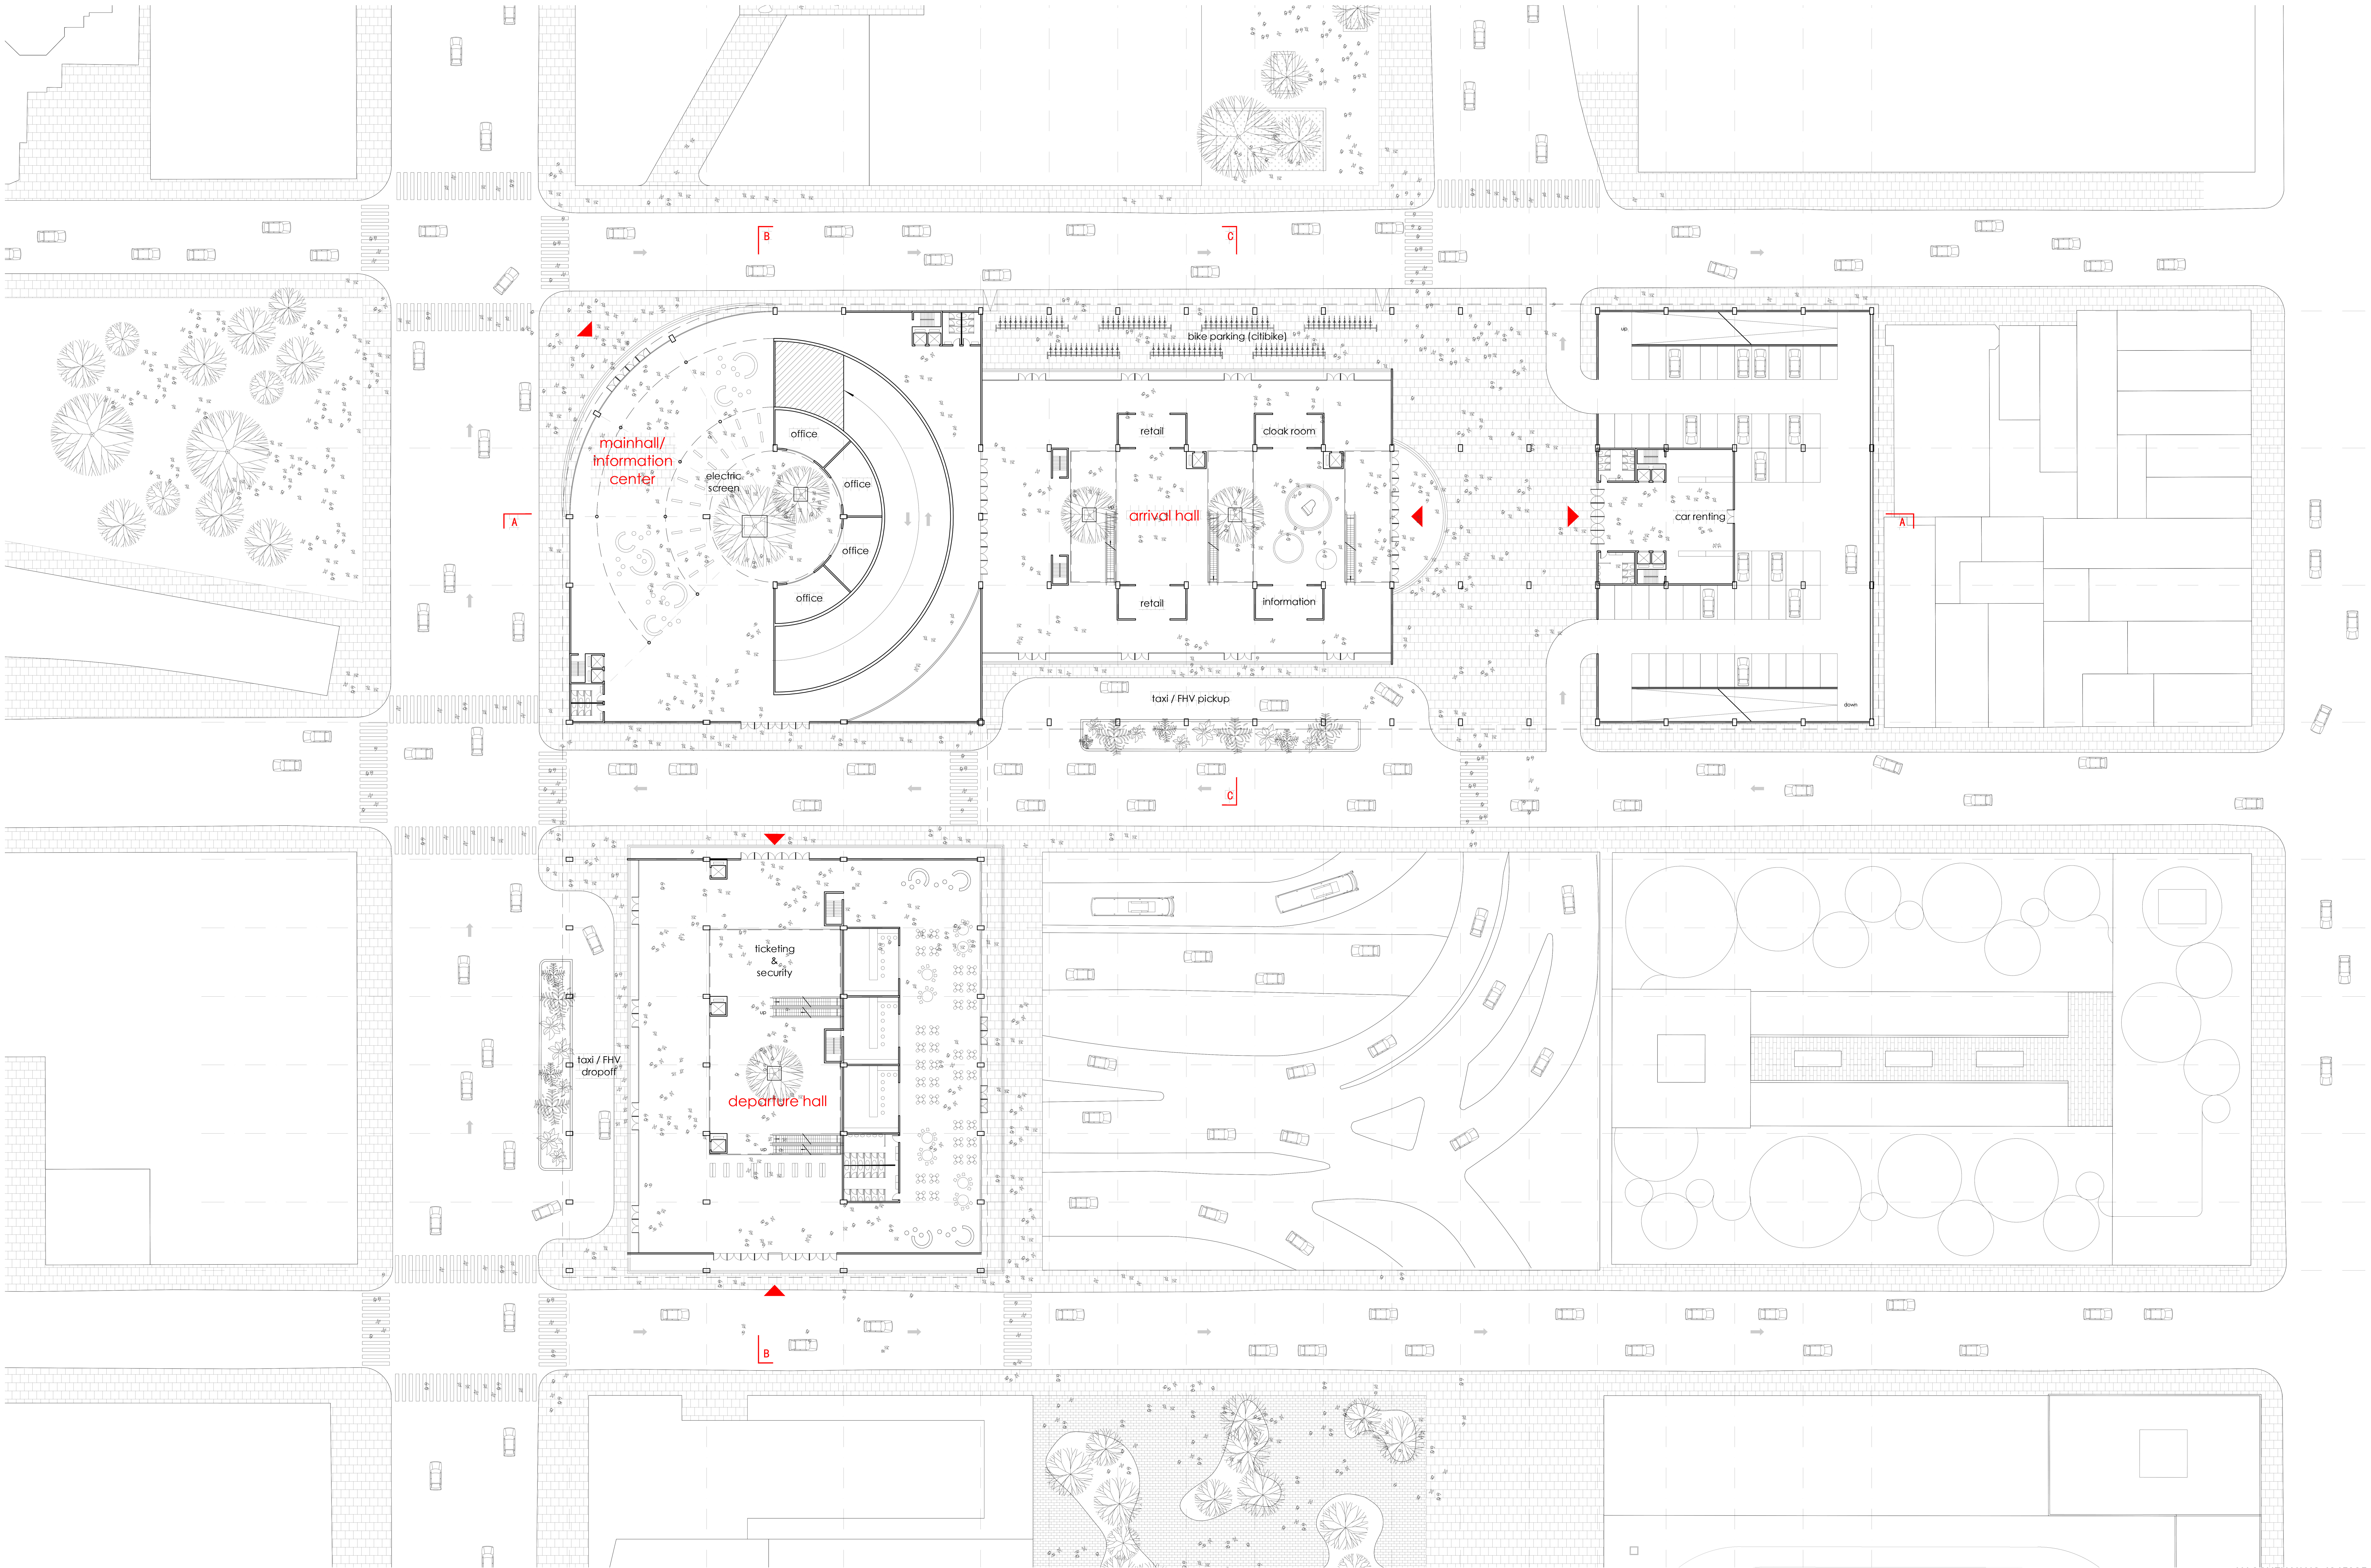


GROUND FLOOR PLAN 1:300



1ST FLOOR PLAN 1:300




MANHATTAN FUTURE GATEWAY
NEW PORT AUTHORITY BUS TERMINAL

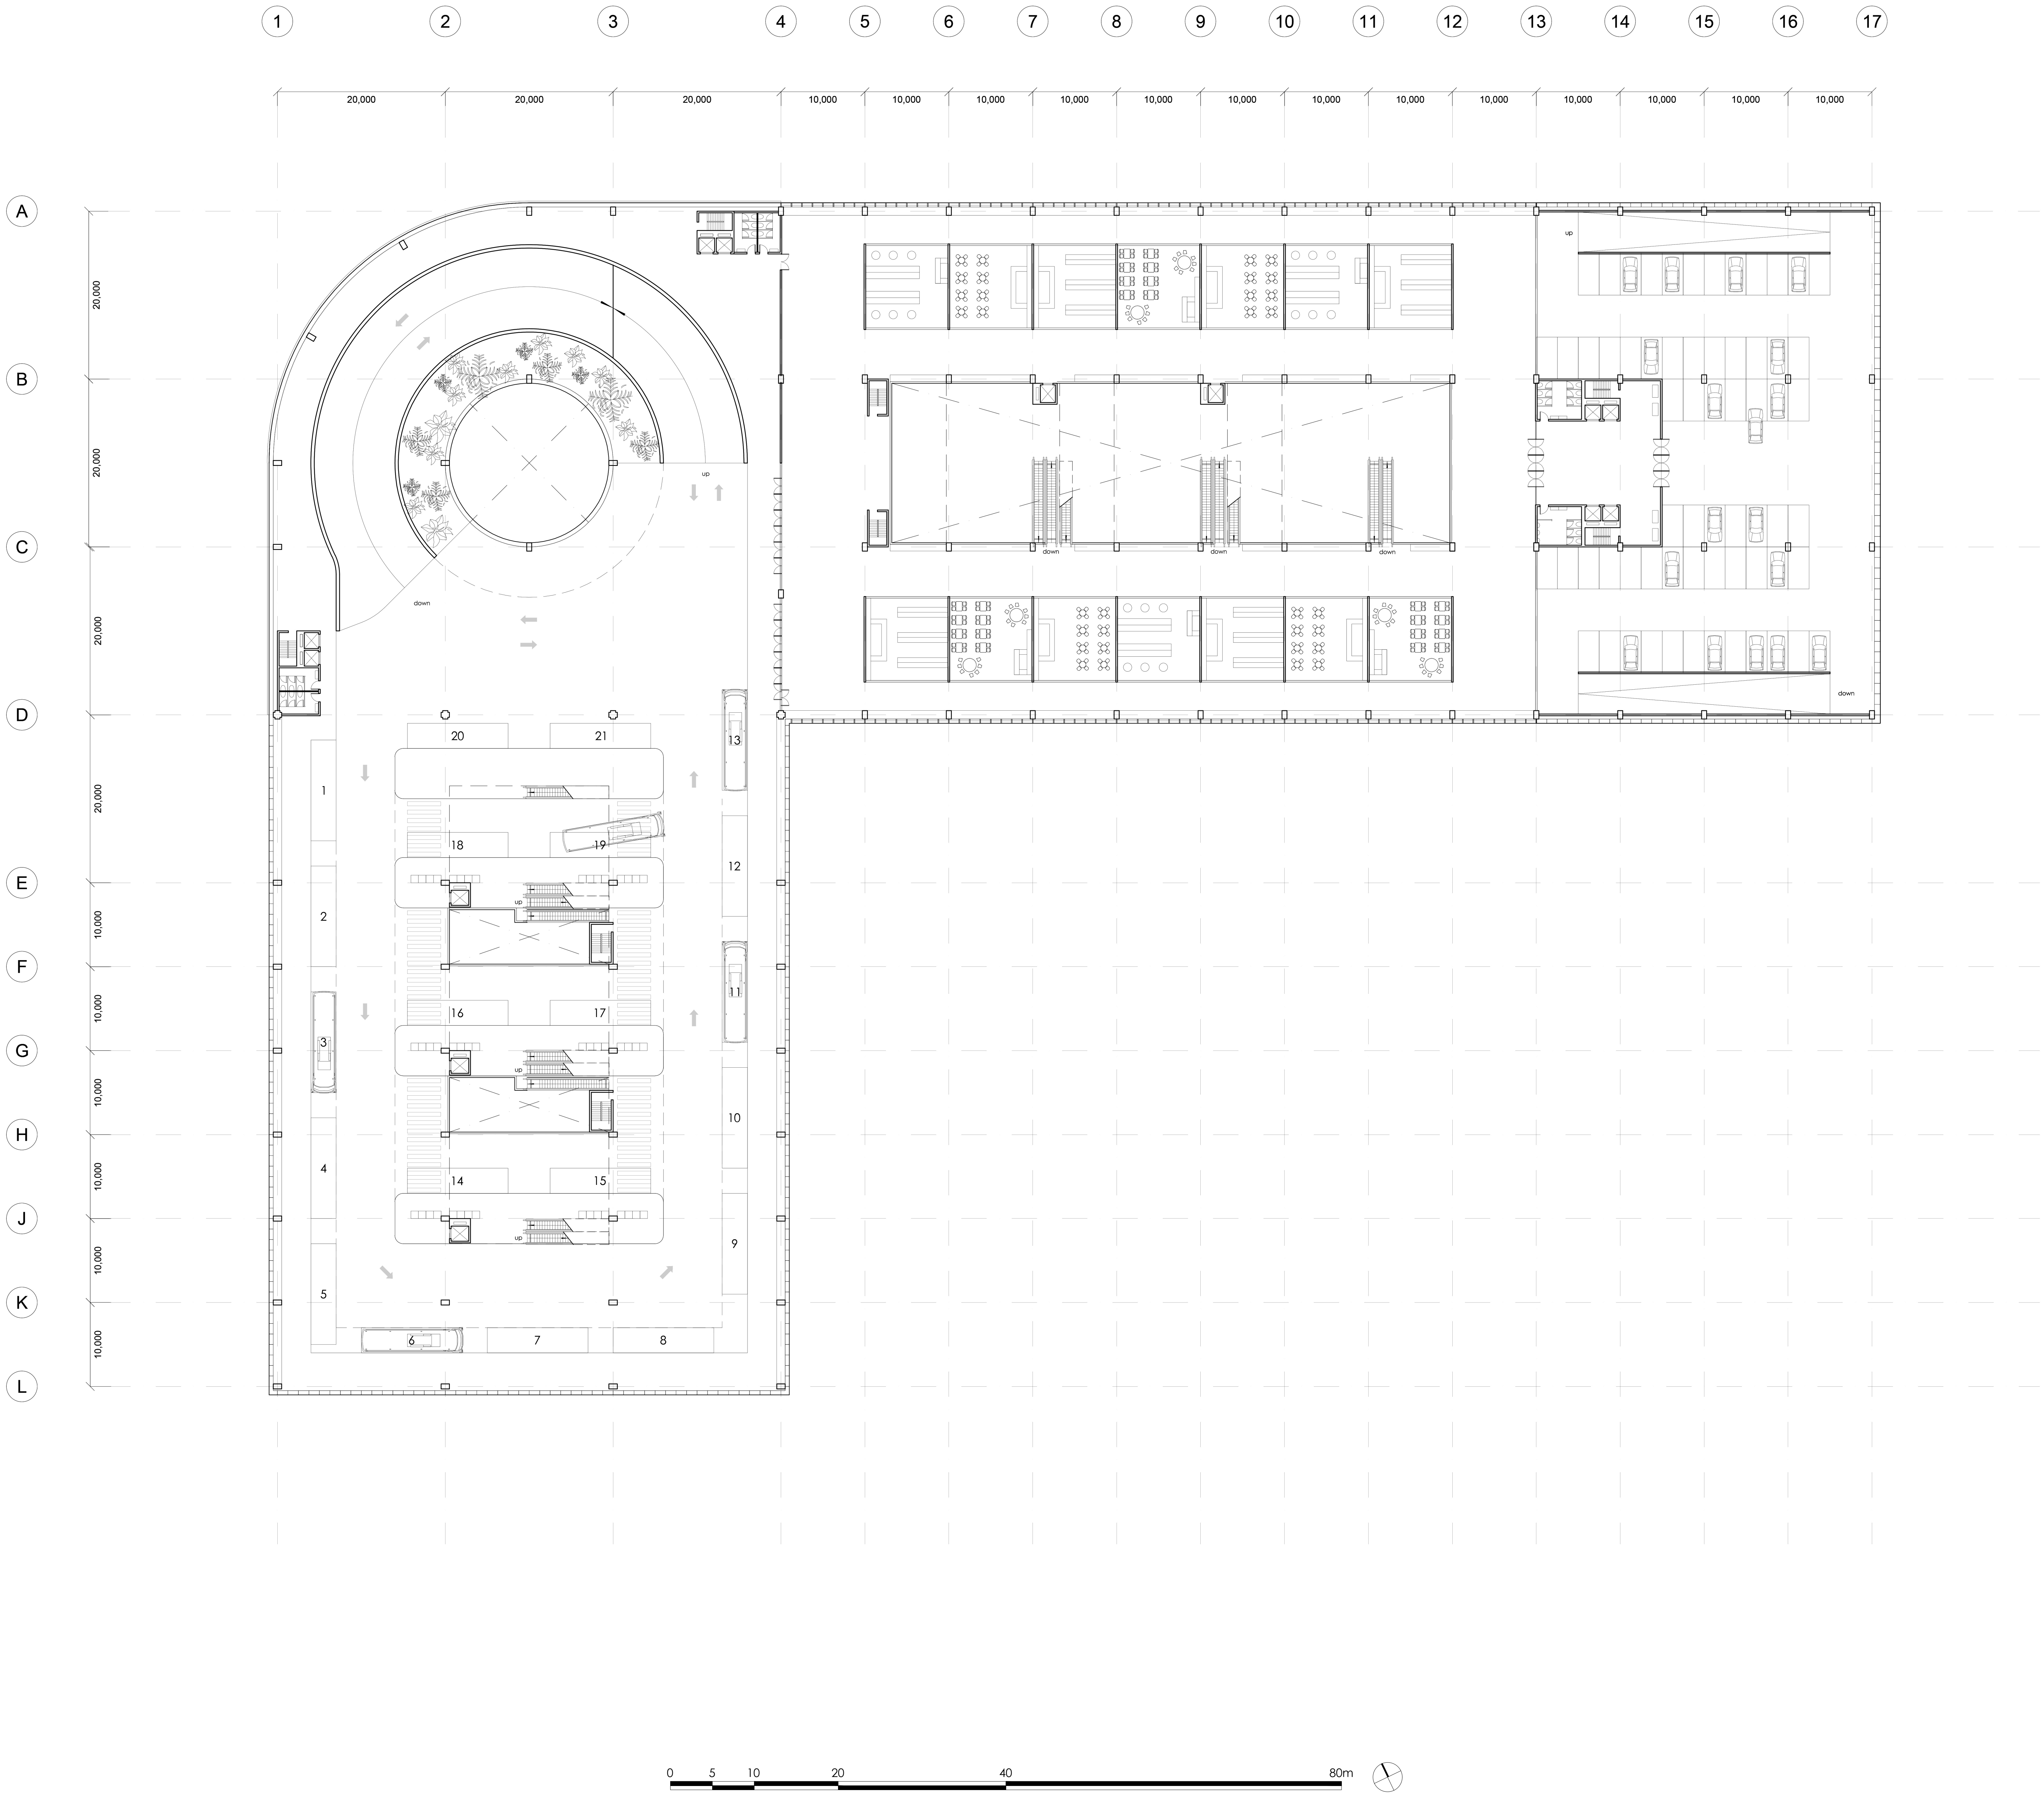

2ND FLOOR PLAN 1:300


MANHATTAN FUTURE GATEWAY
NEW PORT AUTHORITY BUS TERMINAL

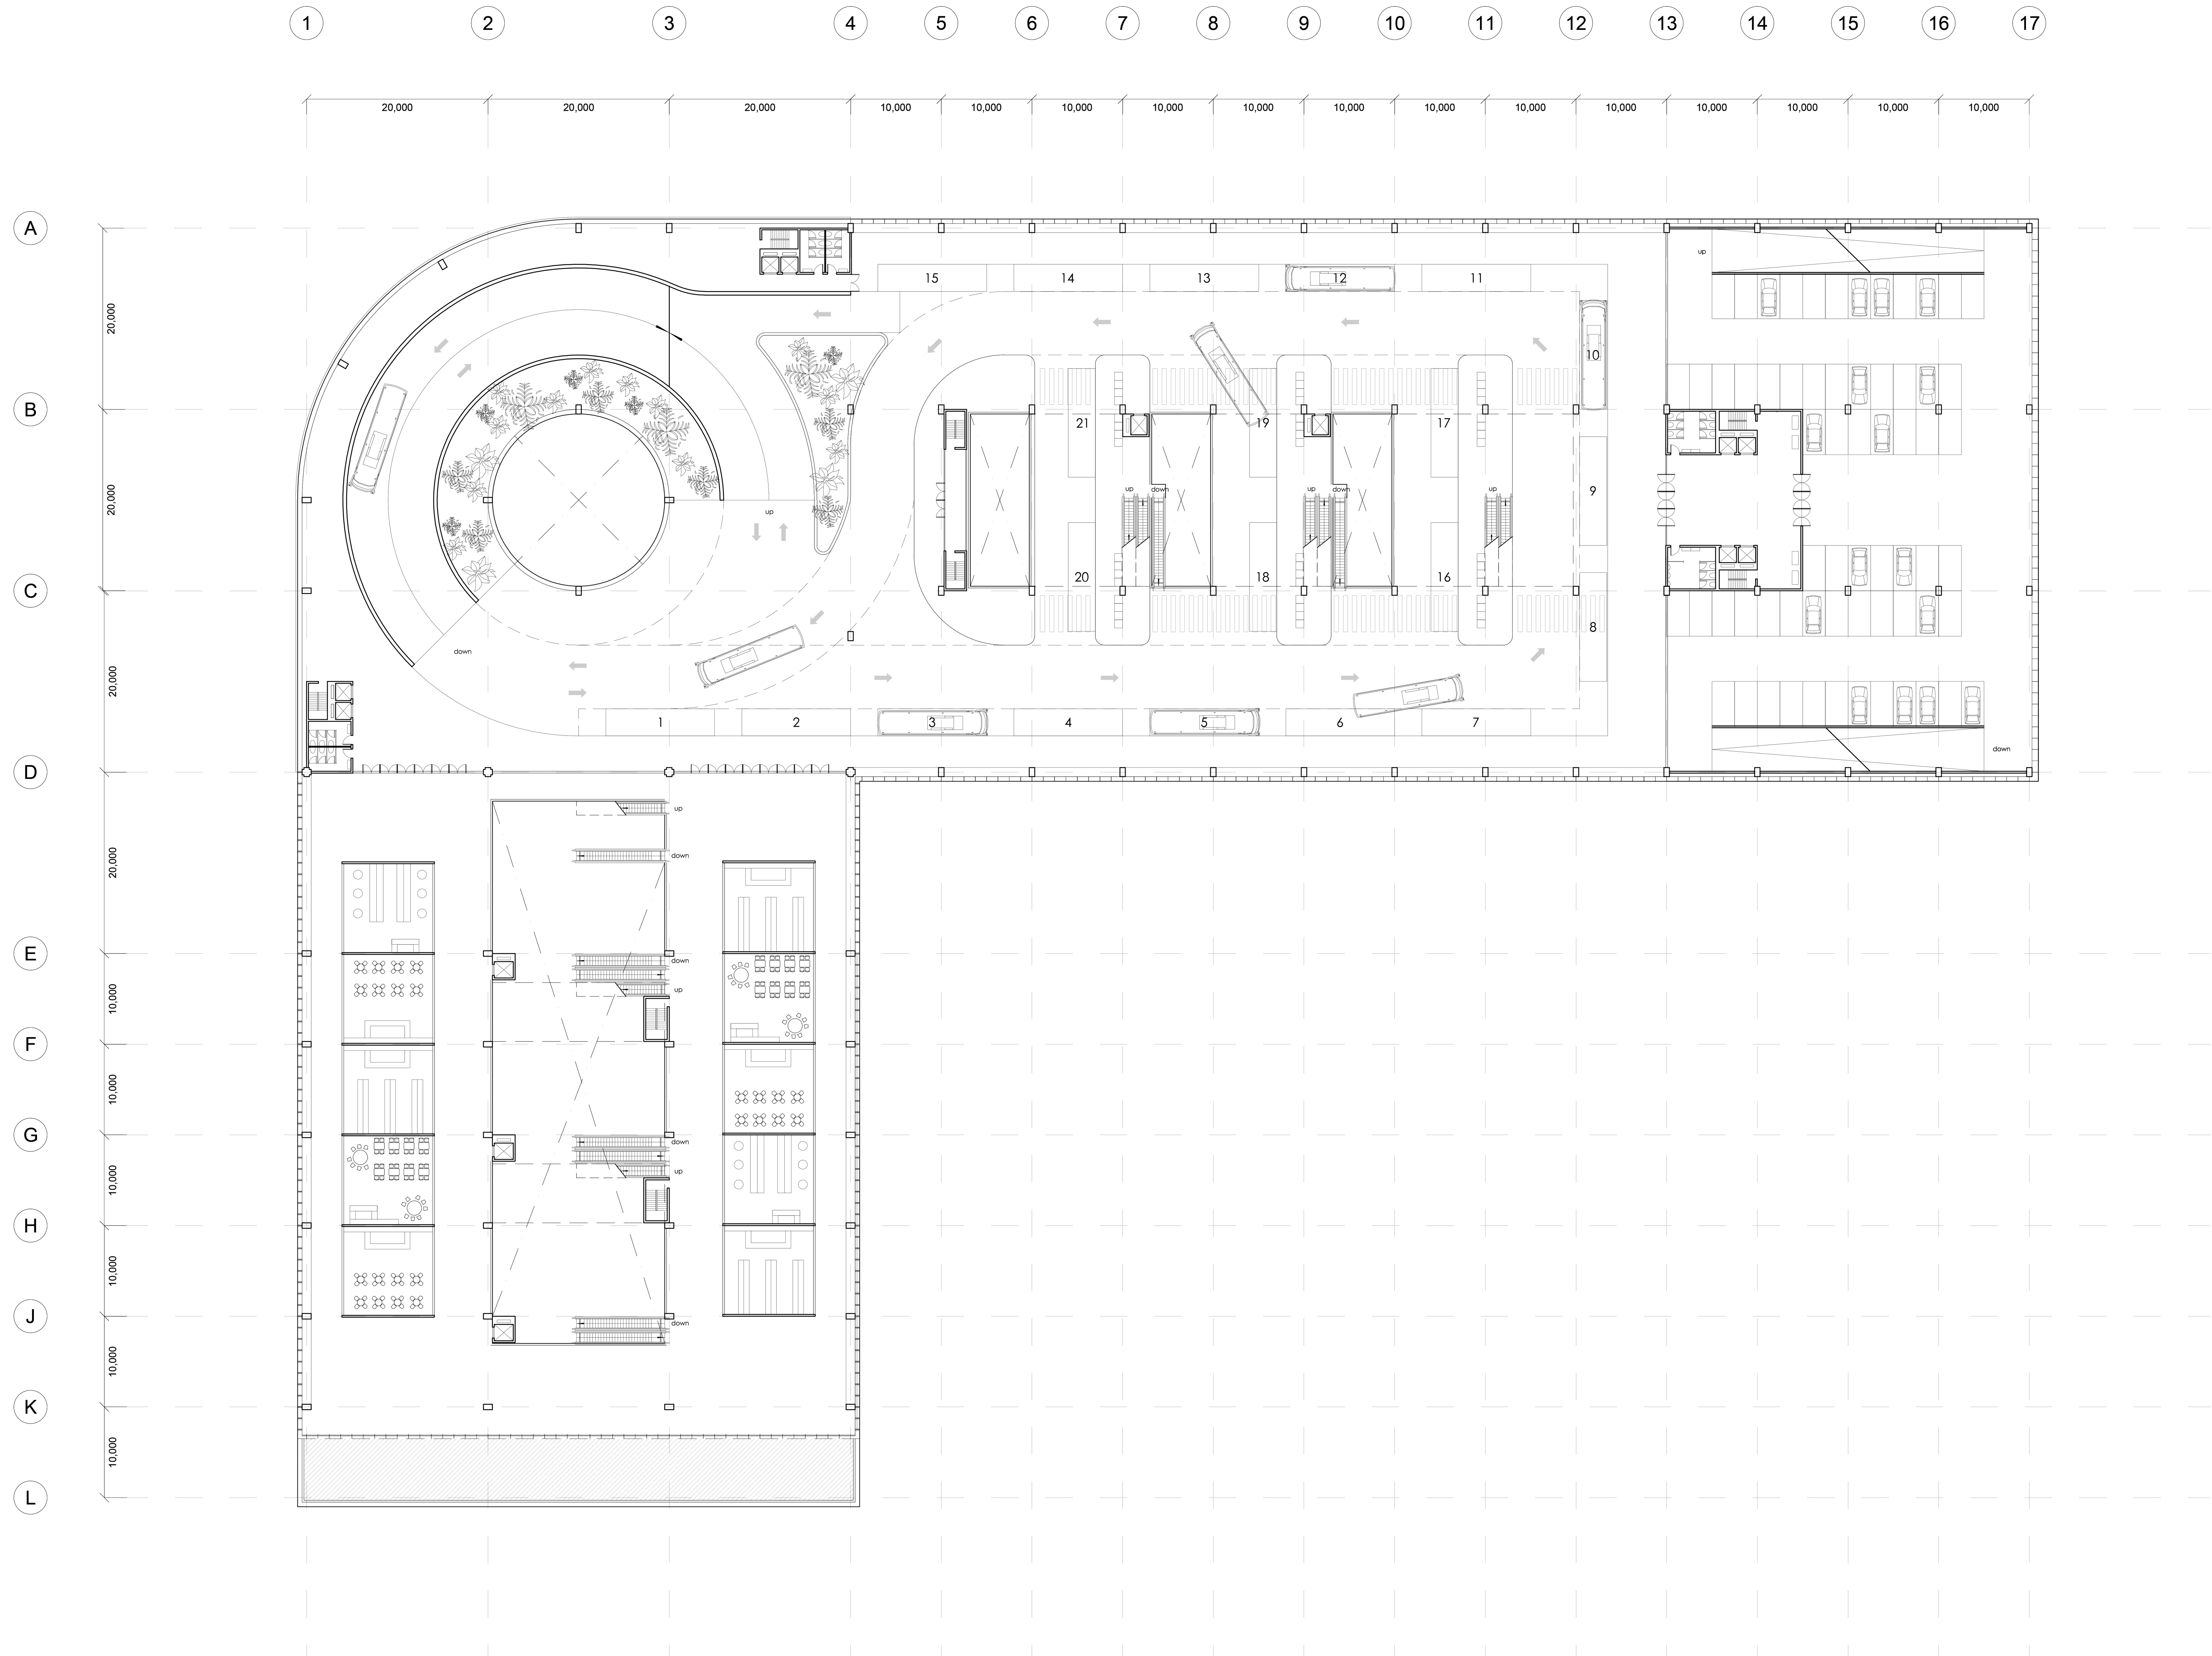

3RD FLOOR PLAN 1:300




MANHATTAN FUTURE GATEWAY
NEW PORT AUTHORITY BUS TERMINAL

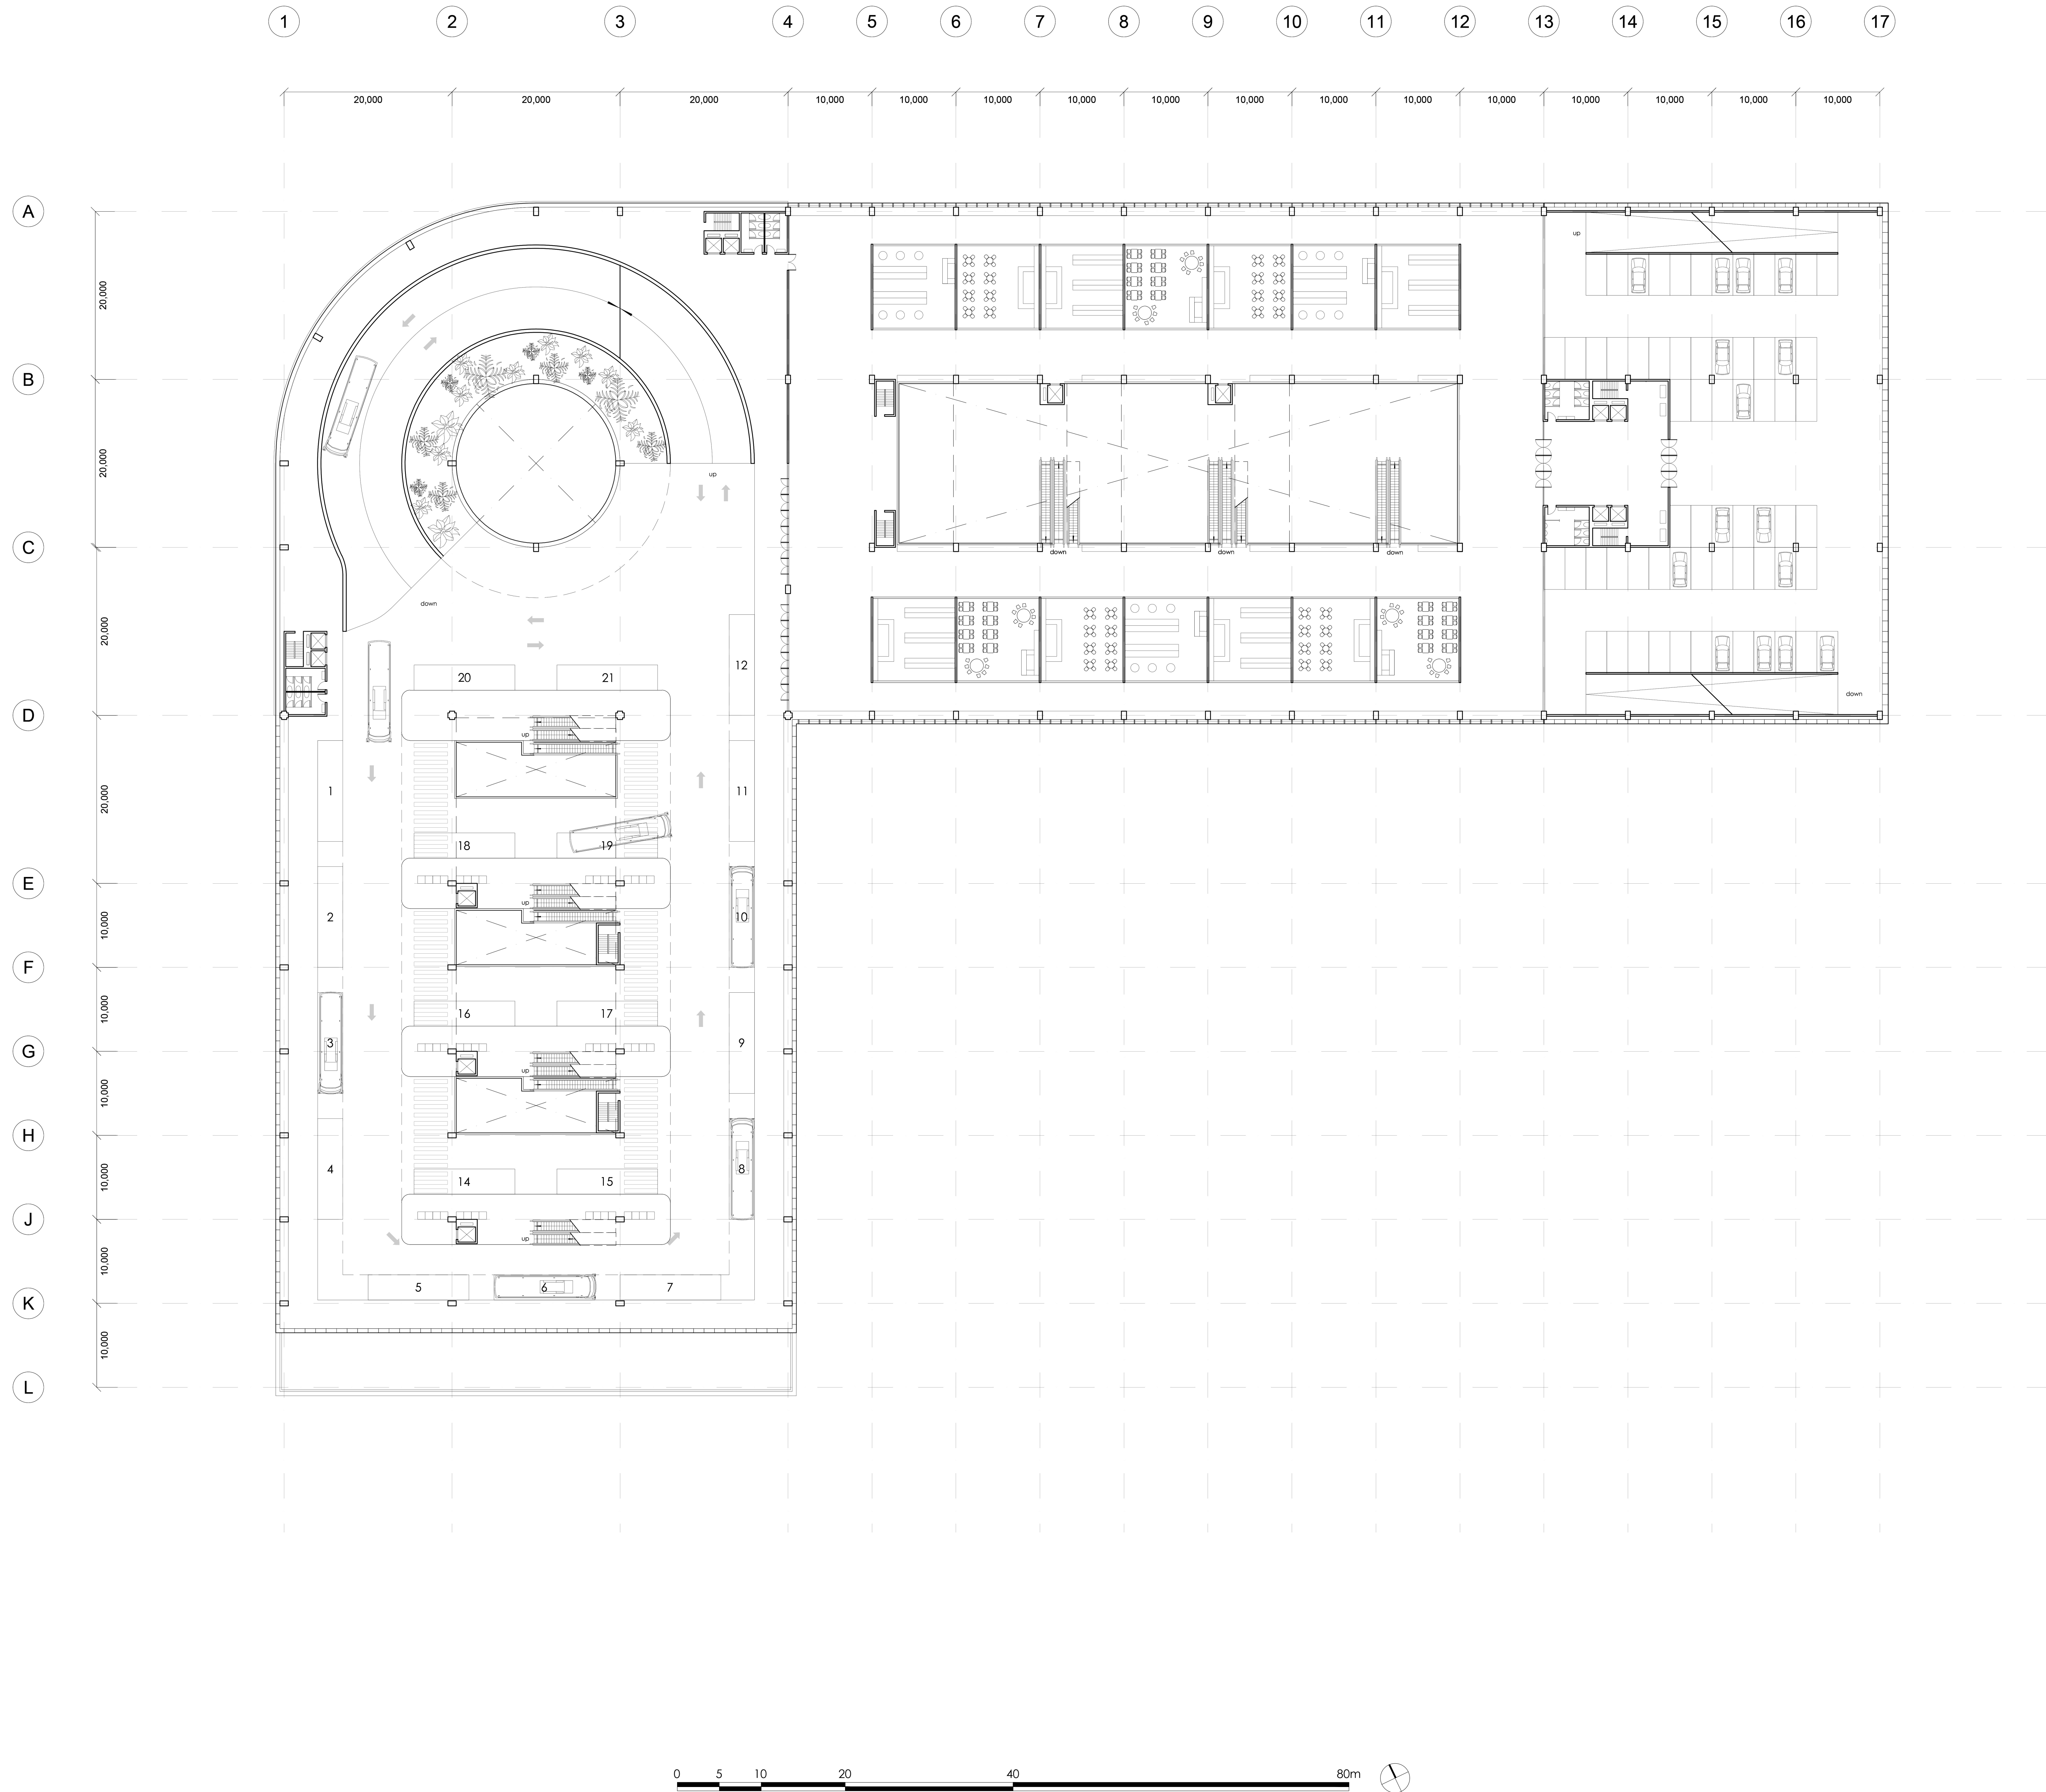


4TH FLOOR PLAN 1:300

MANHATTAN FUTURE GATEWAY
NEW PORT AUTHORITY BUS TERMINAL


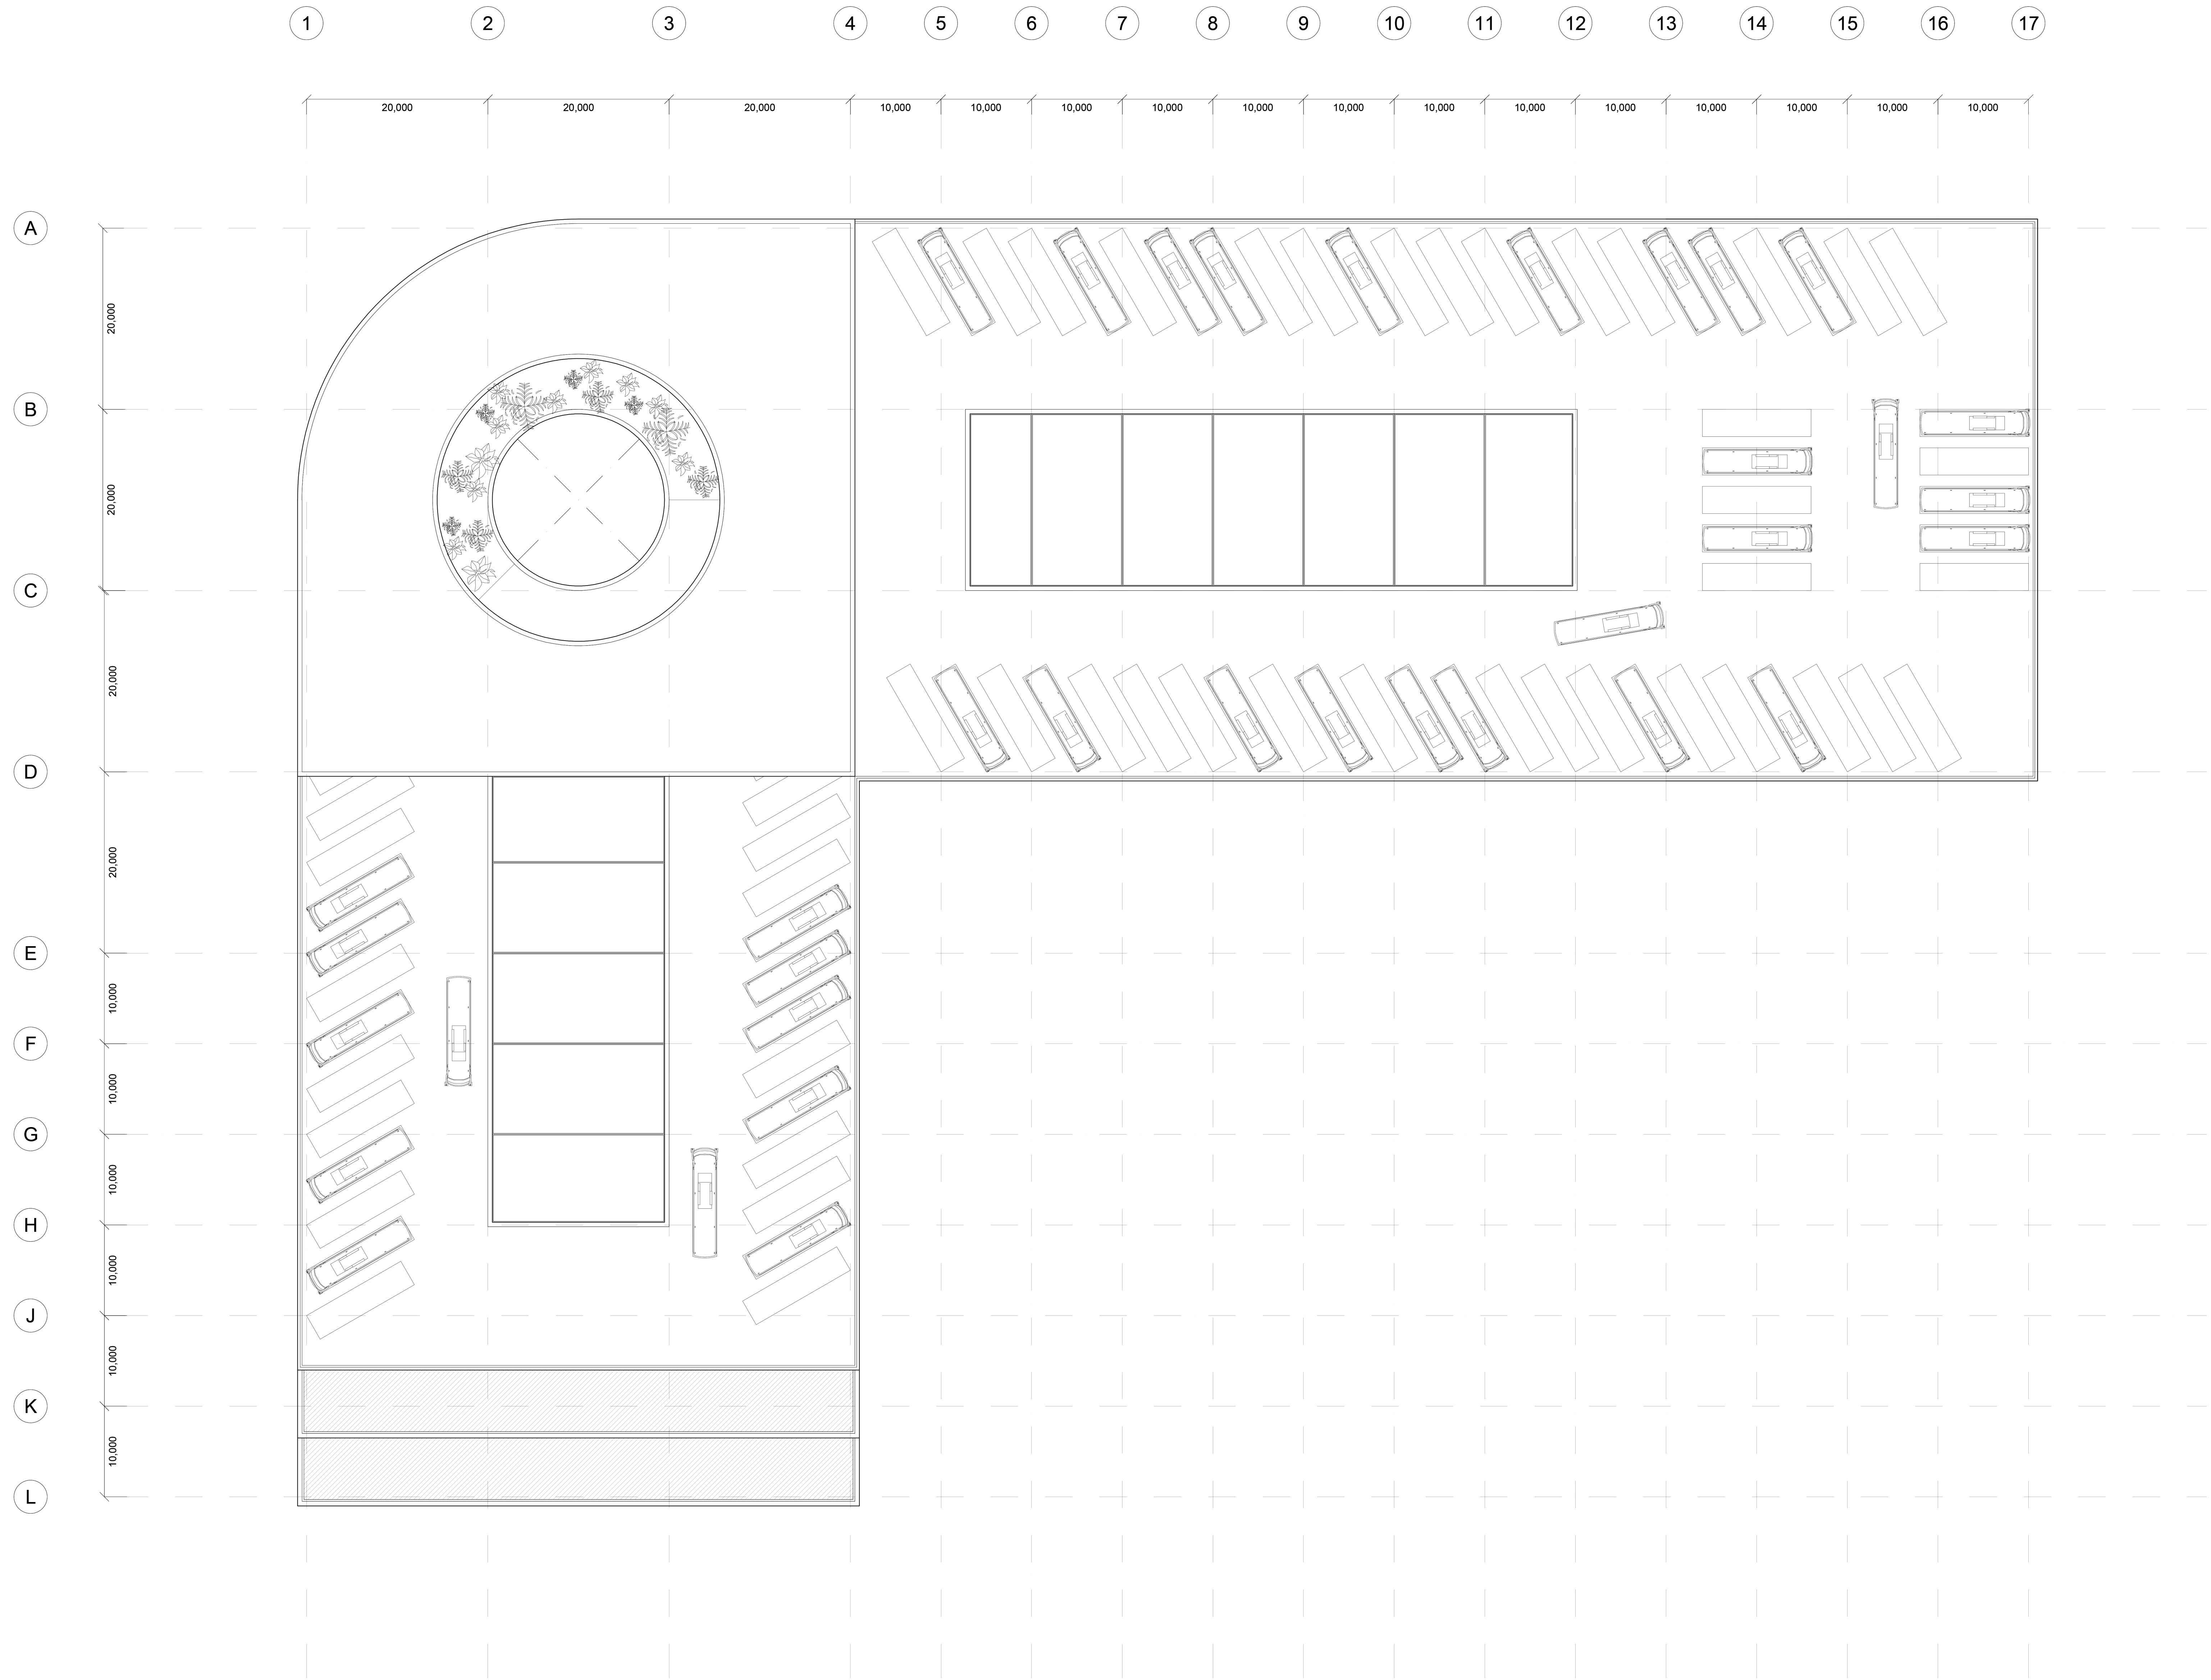


MANHATTAN FUTURE GATEWAY
NEW PORT AUTHORITY BUS TERMINAL

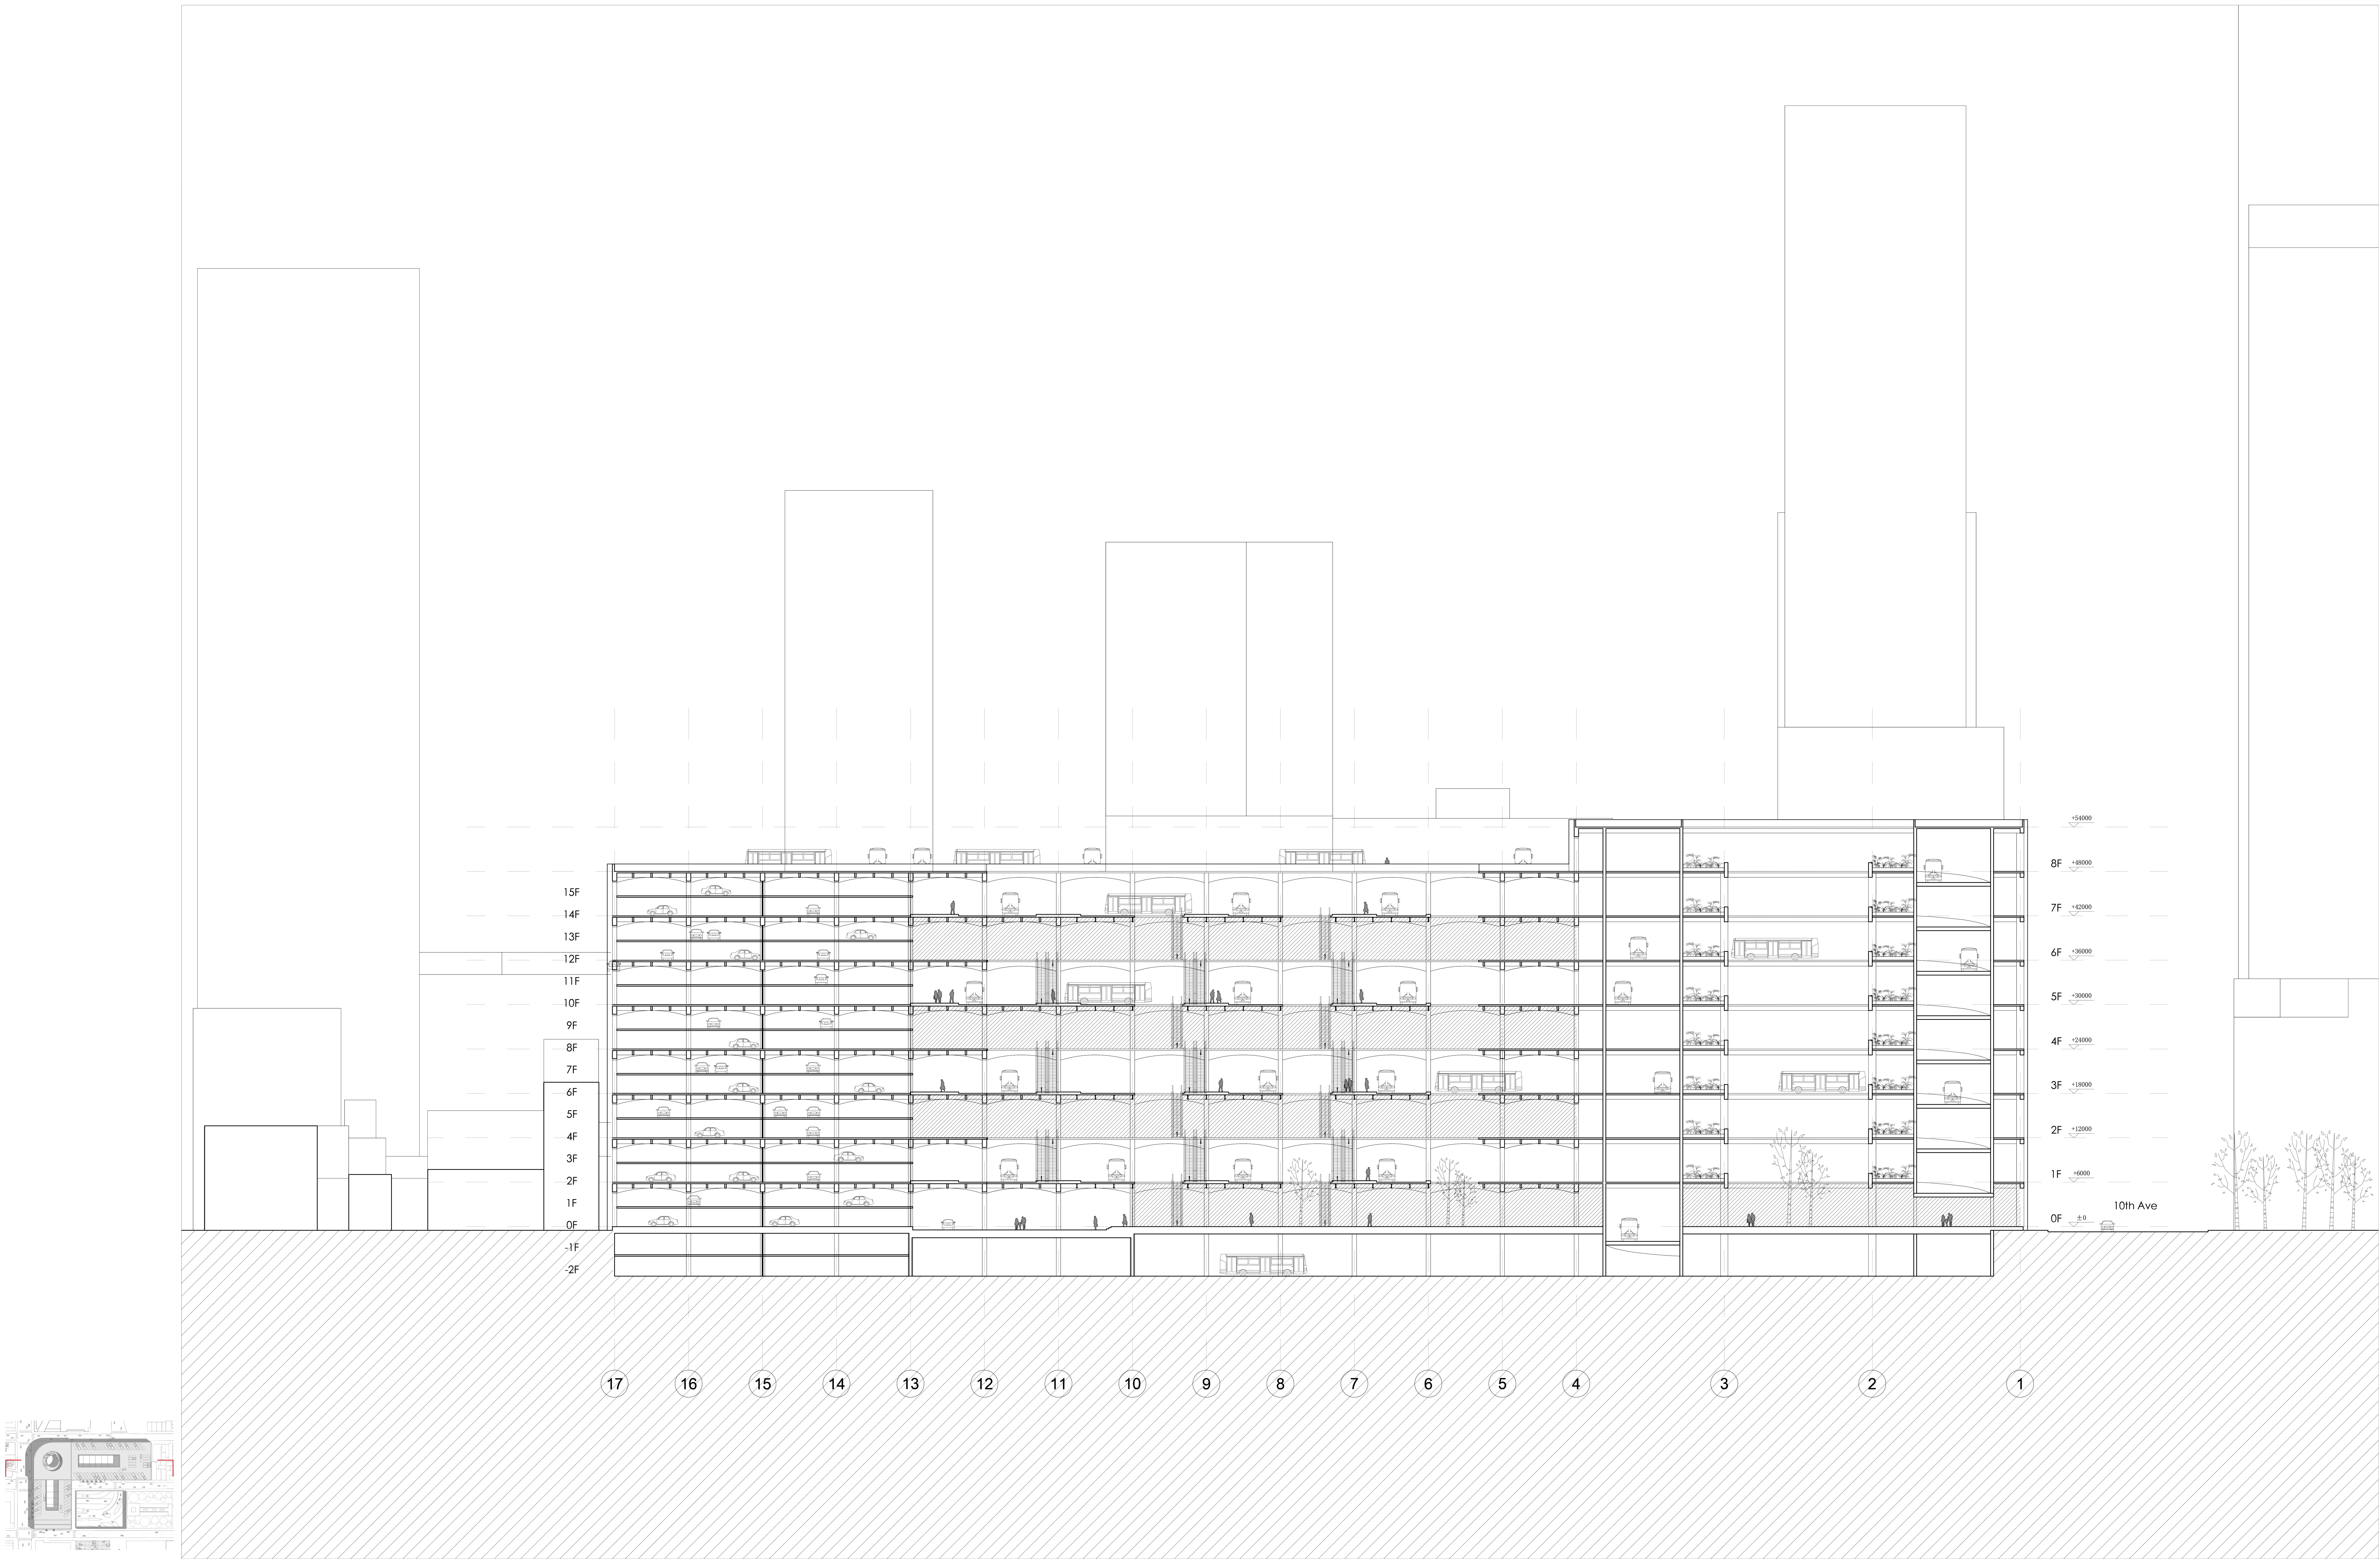

SECTION A-A 1:300


MANHATTAN FUTURE GATEWAY
NEW PORT AUTHORITY BUS TERMINAL

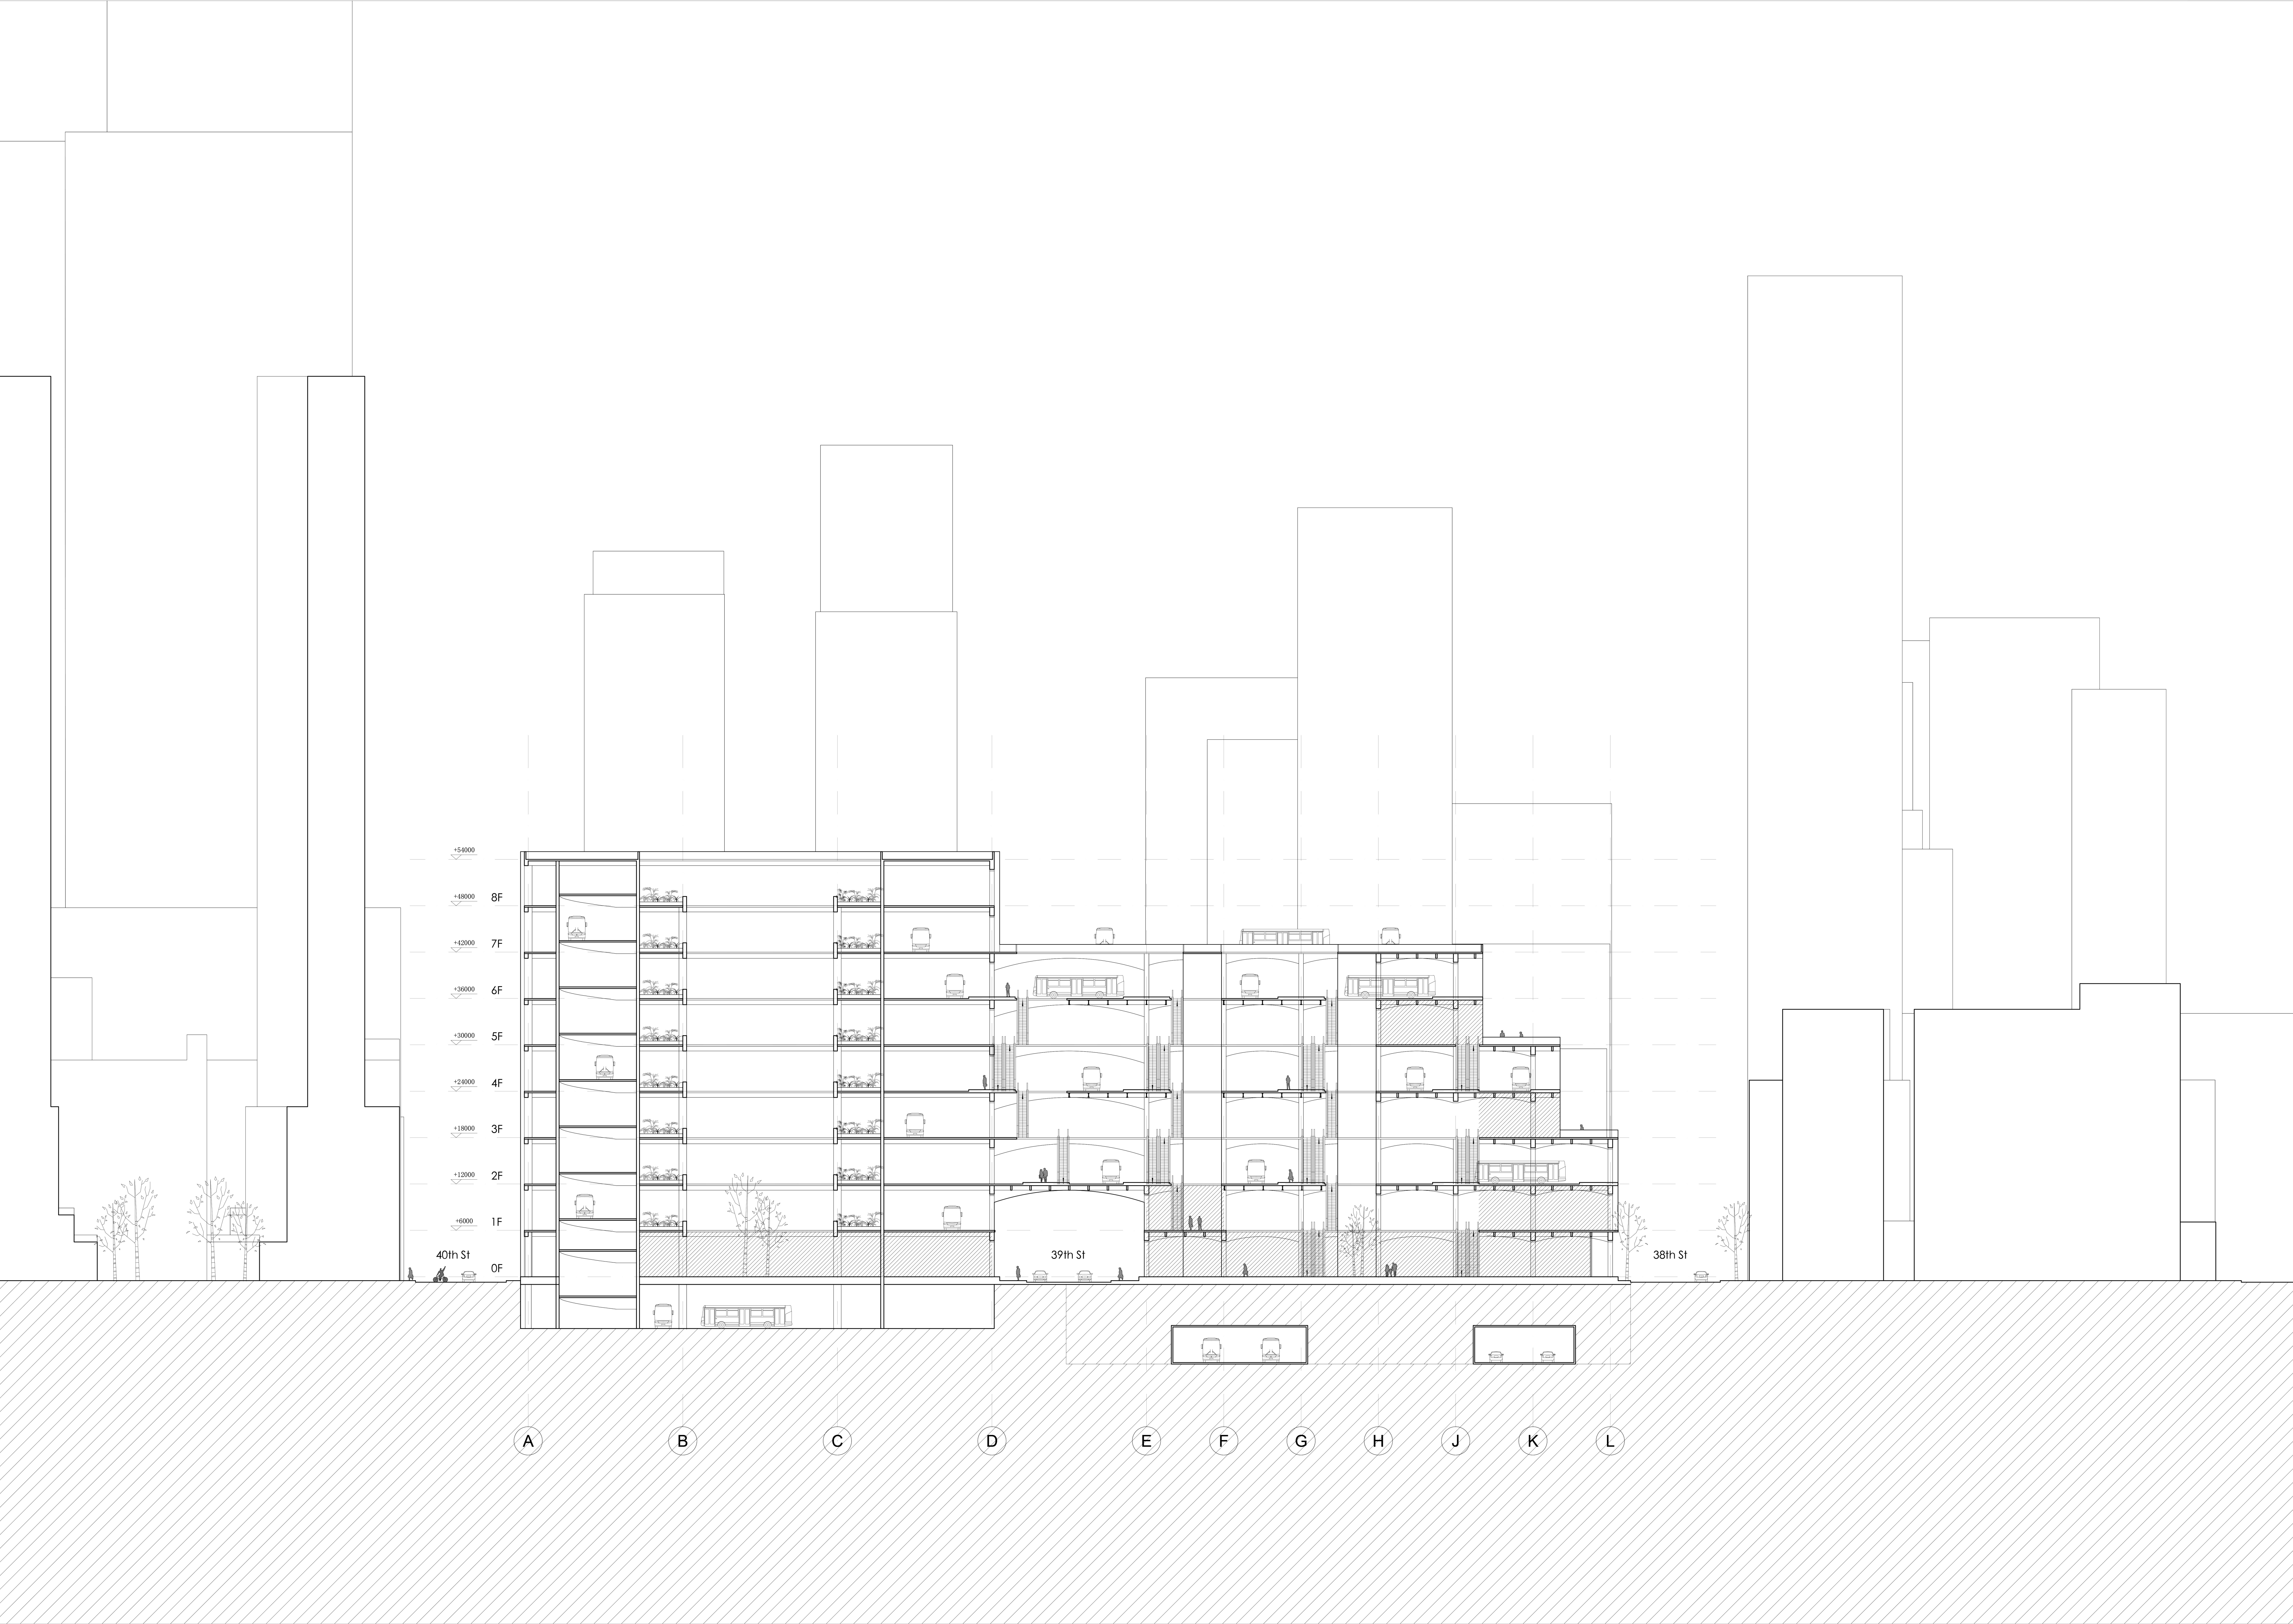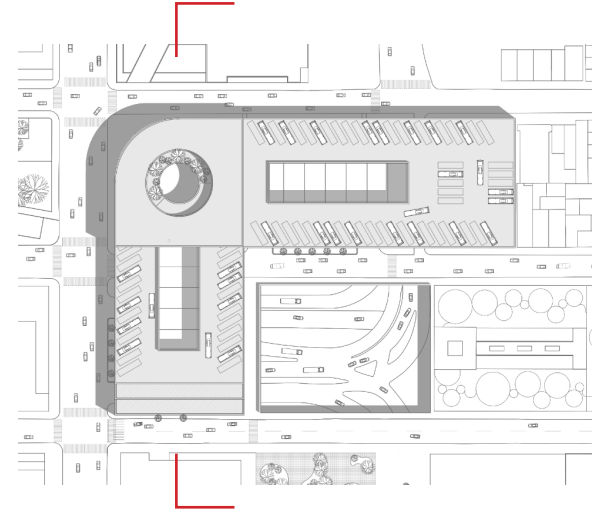

SECTION B-B 1:300




MANHATTAN FUTURE GATEWAY
NEW PORT AUTHORITY BUS TERMINAL

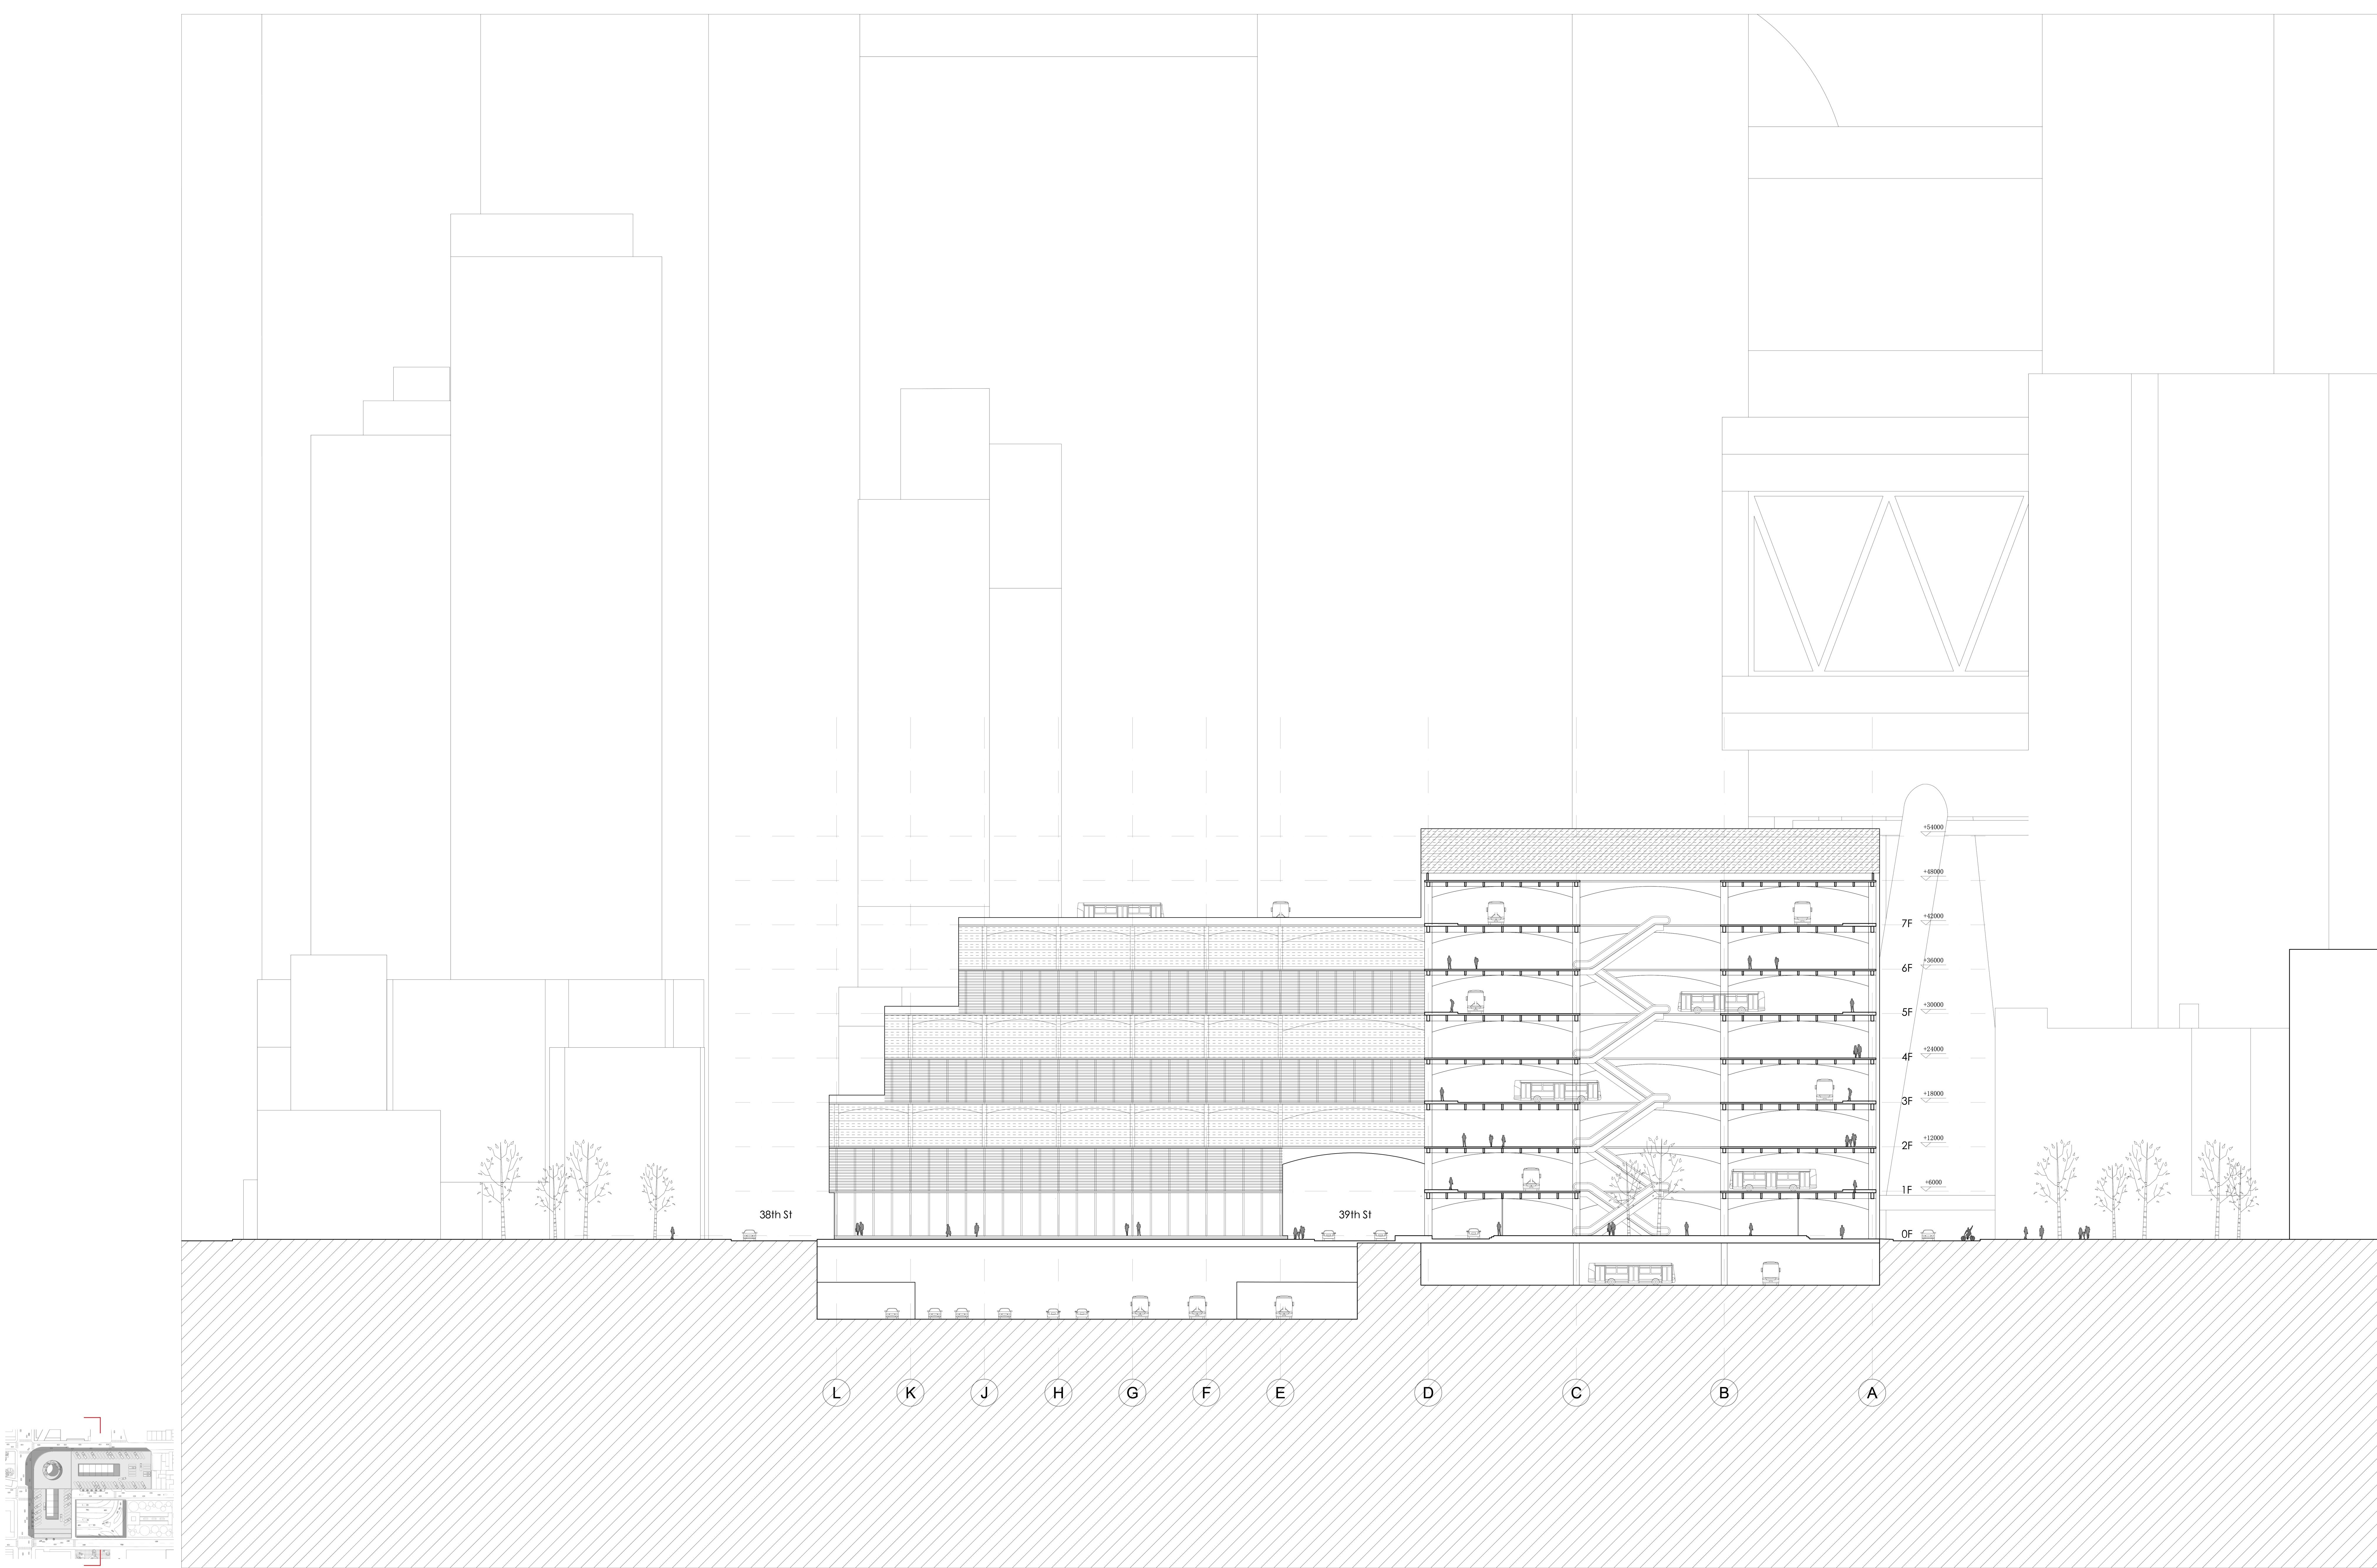

SECTION C-C 1:300




MANHATTAN FUTURE GATEWAY
NEW PORT AUTHORITY BUS TERMINAL

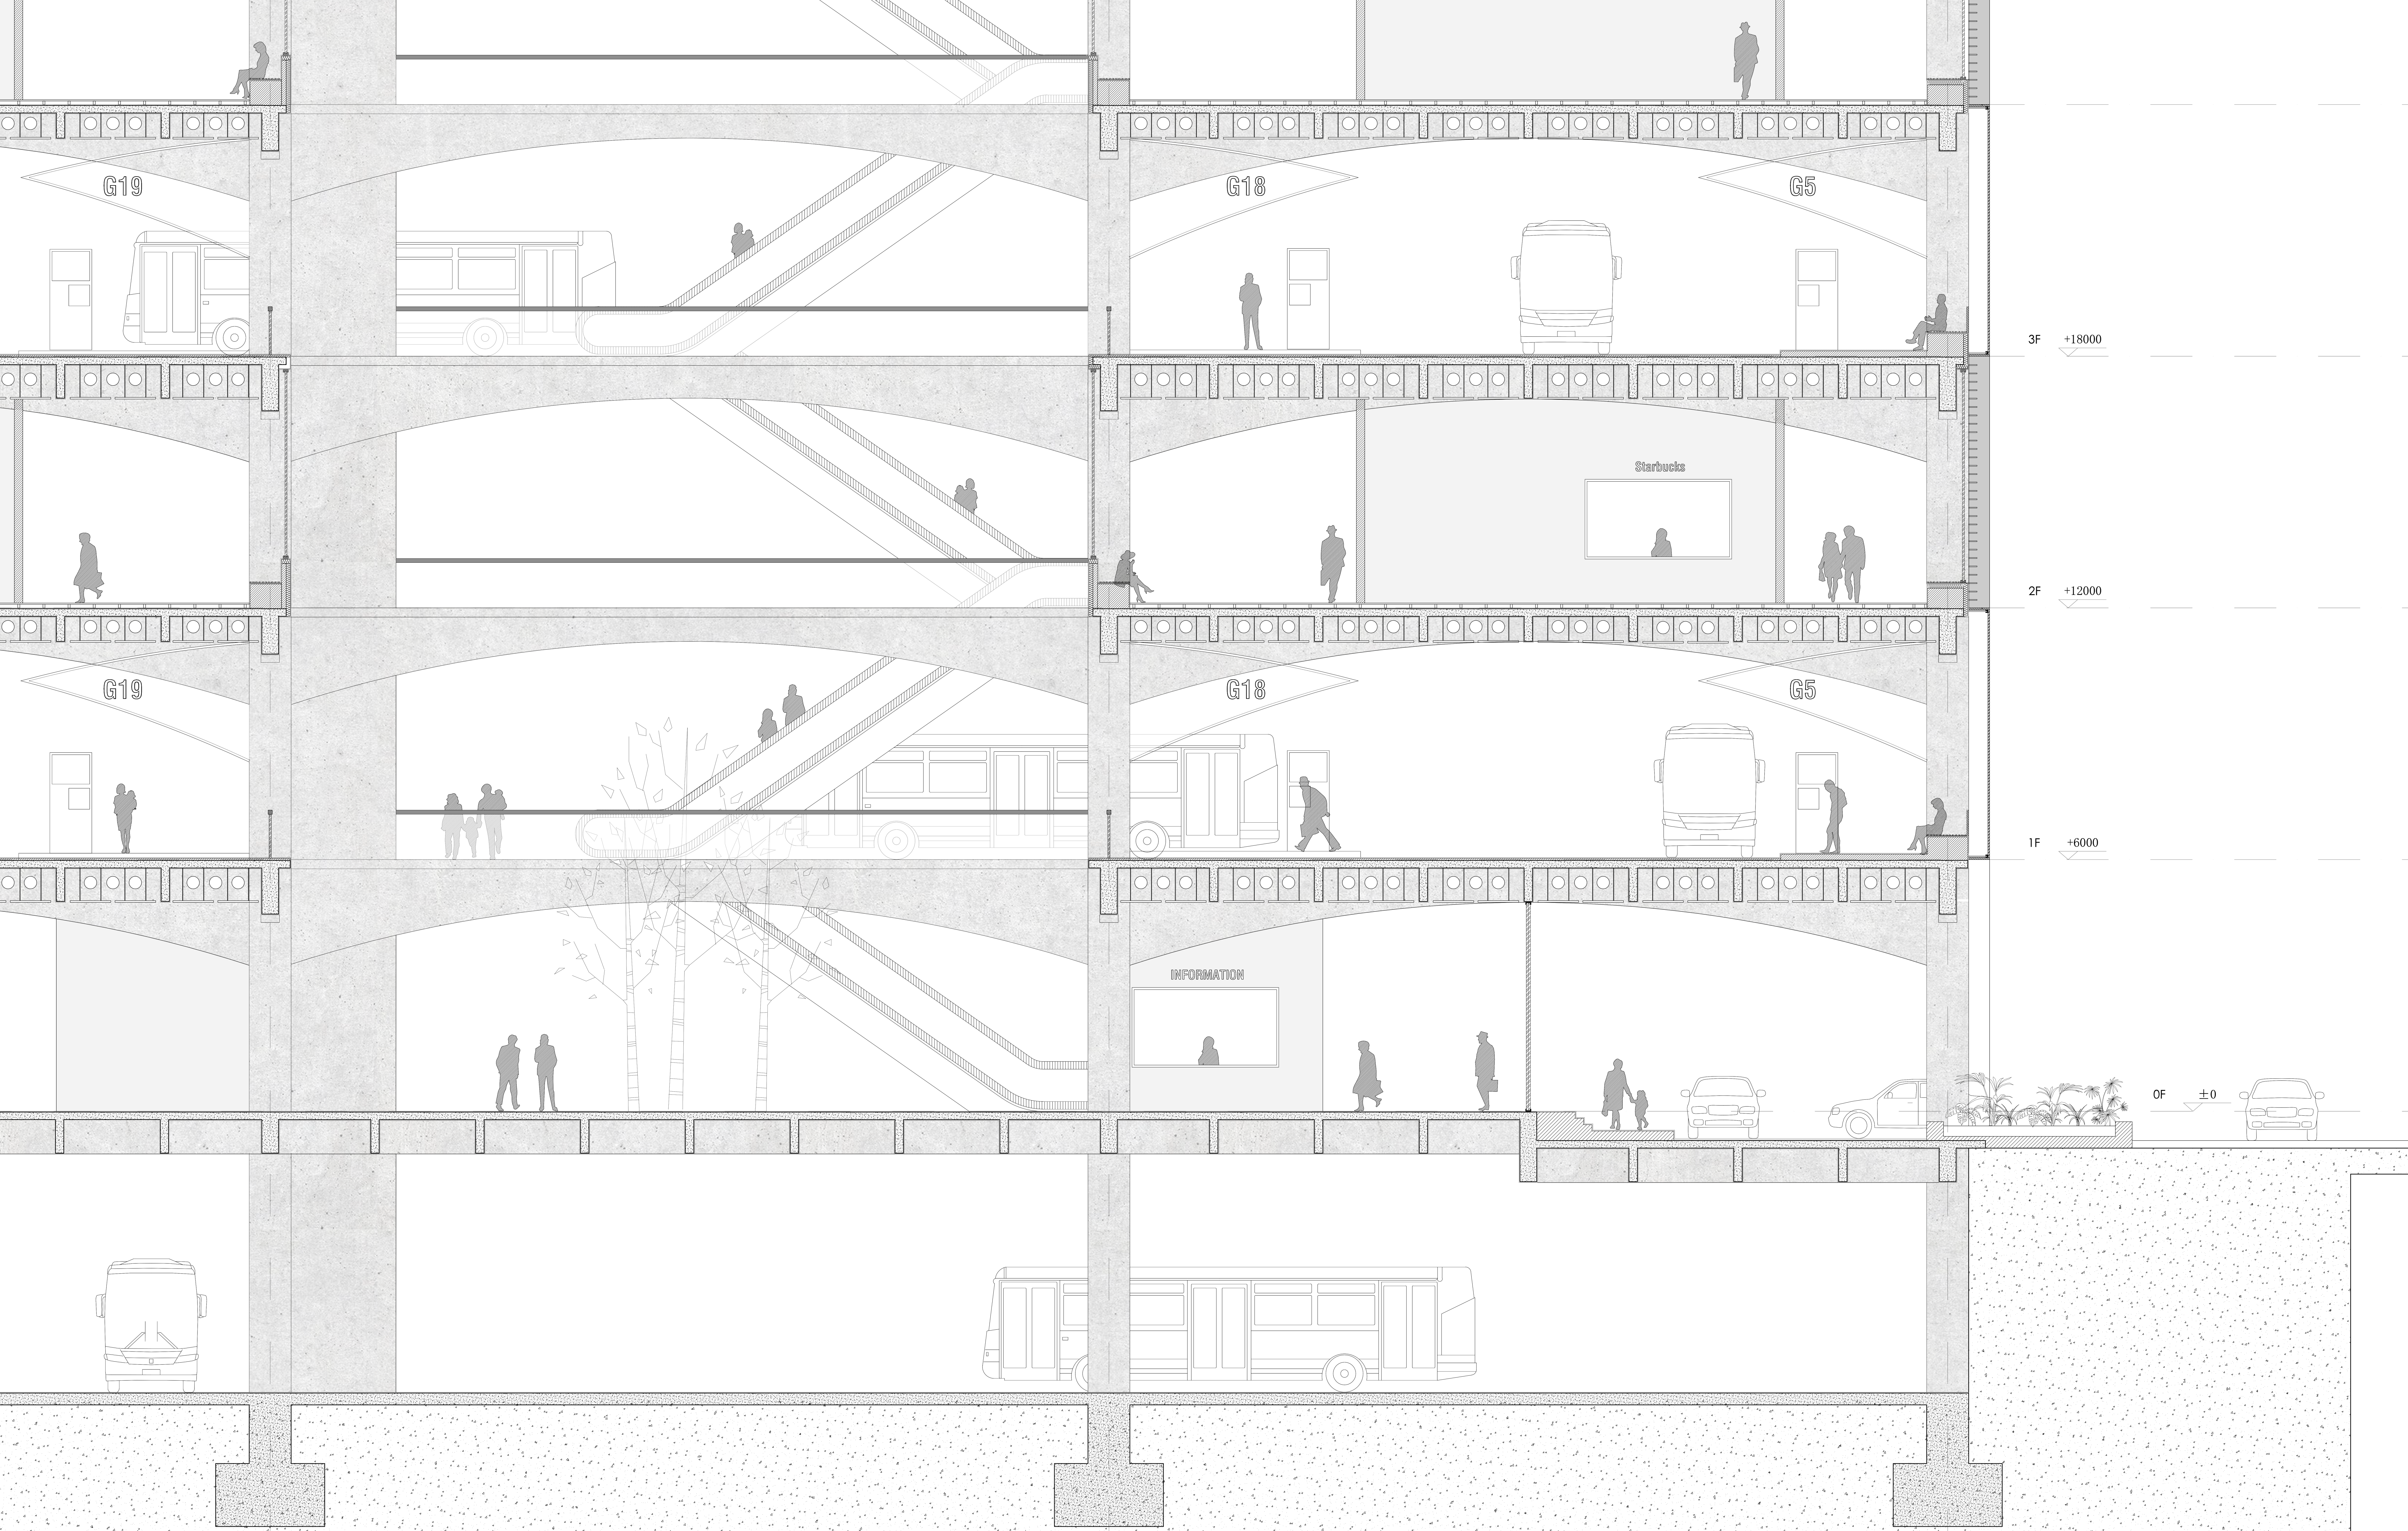

FRAGMENT: BUS TERMINAL WITH COMMERCIAL FLOOR 1:50


MANHATTAN FUTURE GATEWAY
NEW PORT AUTHORITY BUS TERMINAL

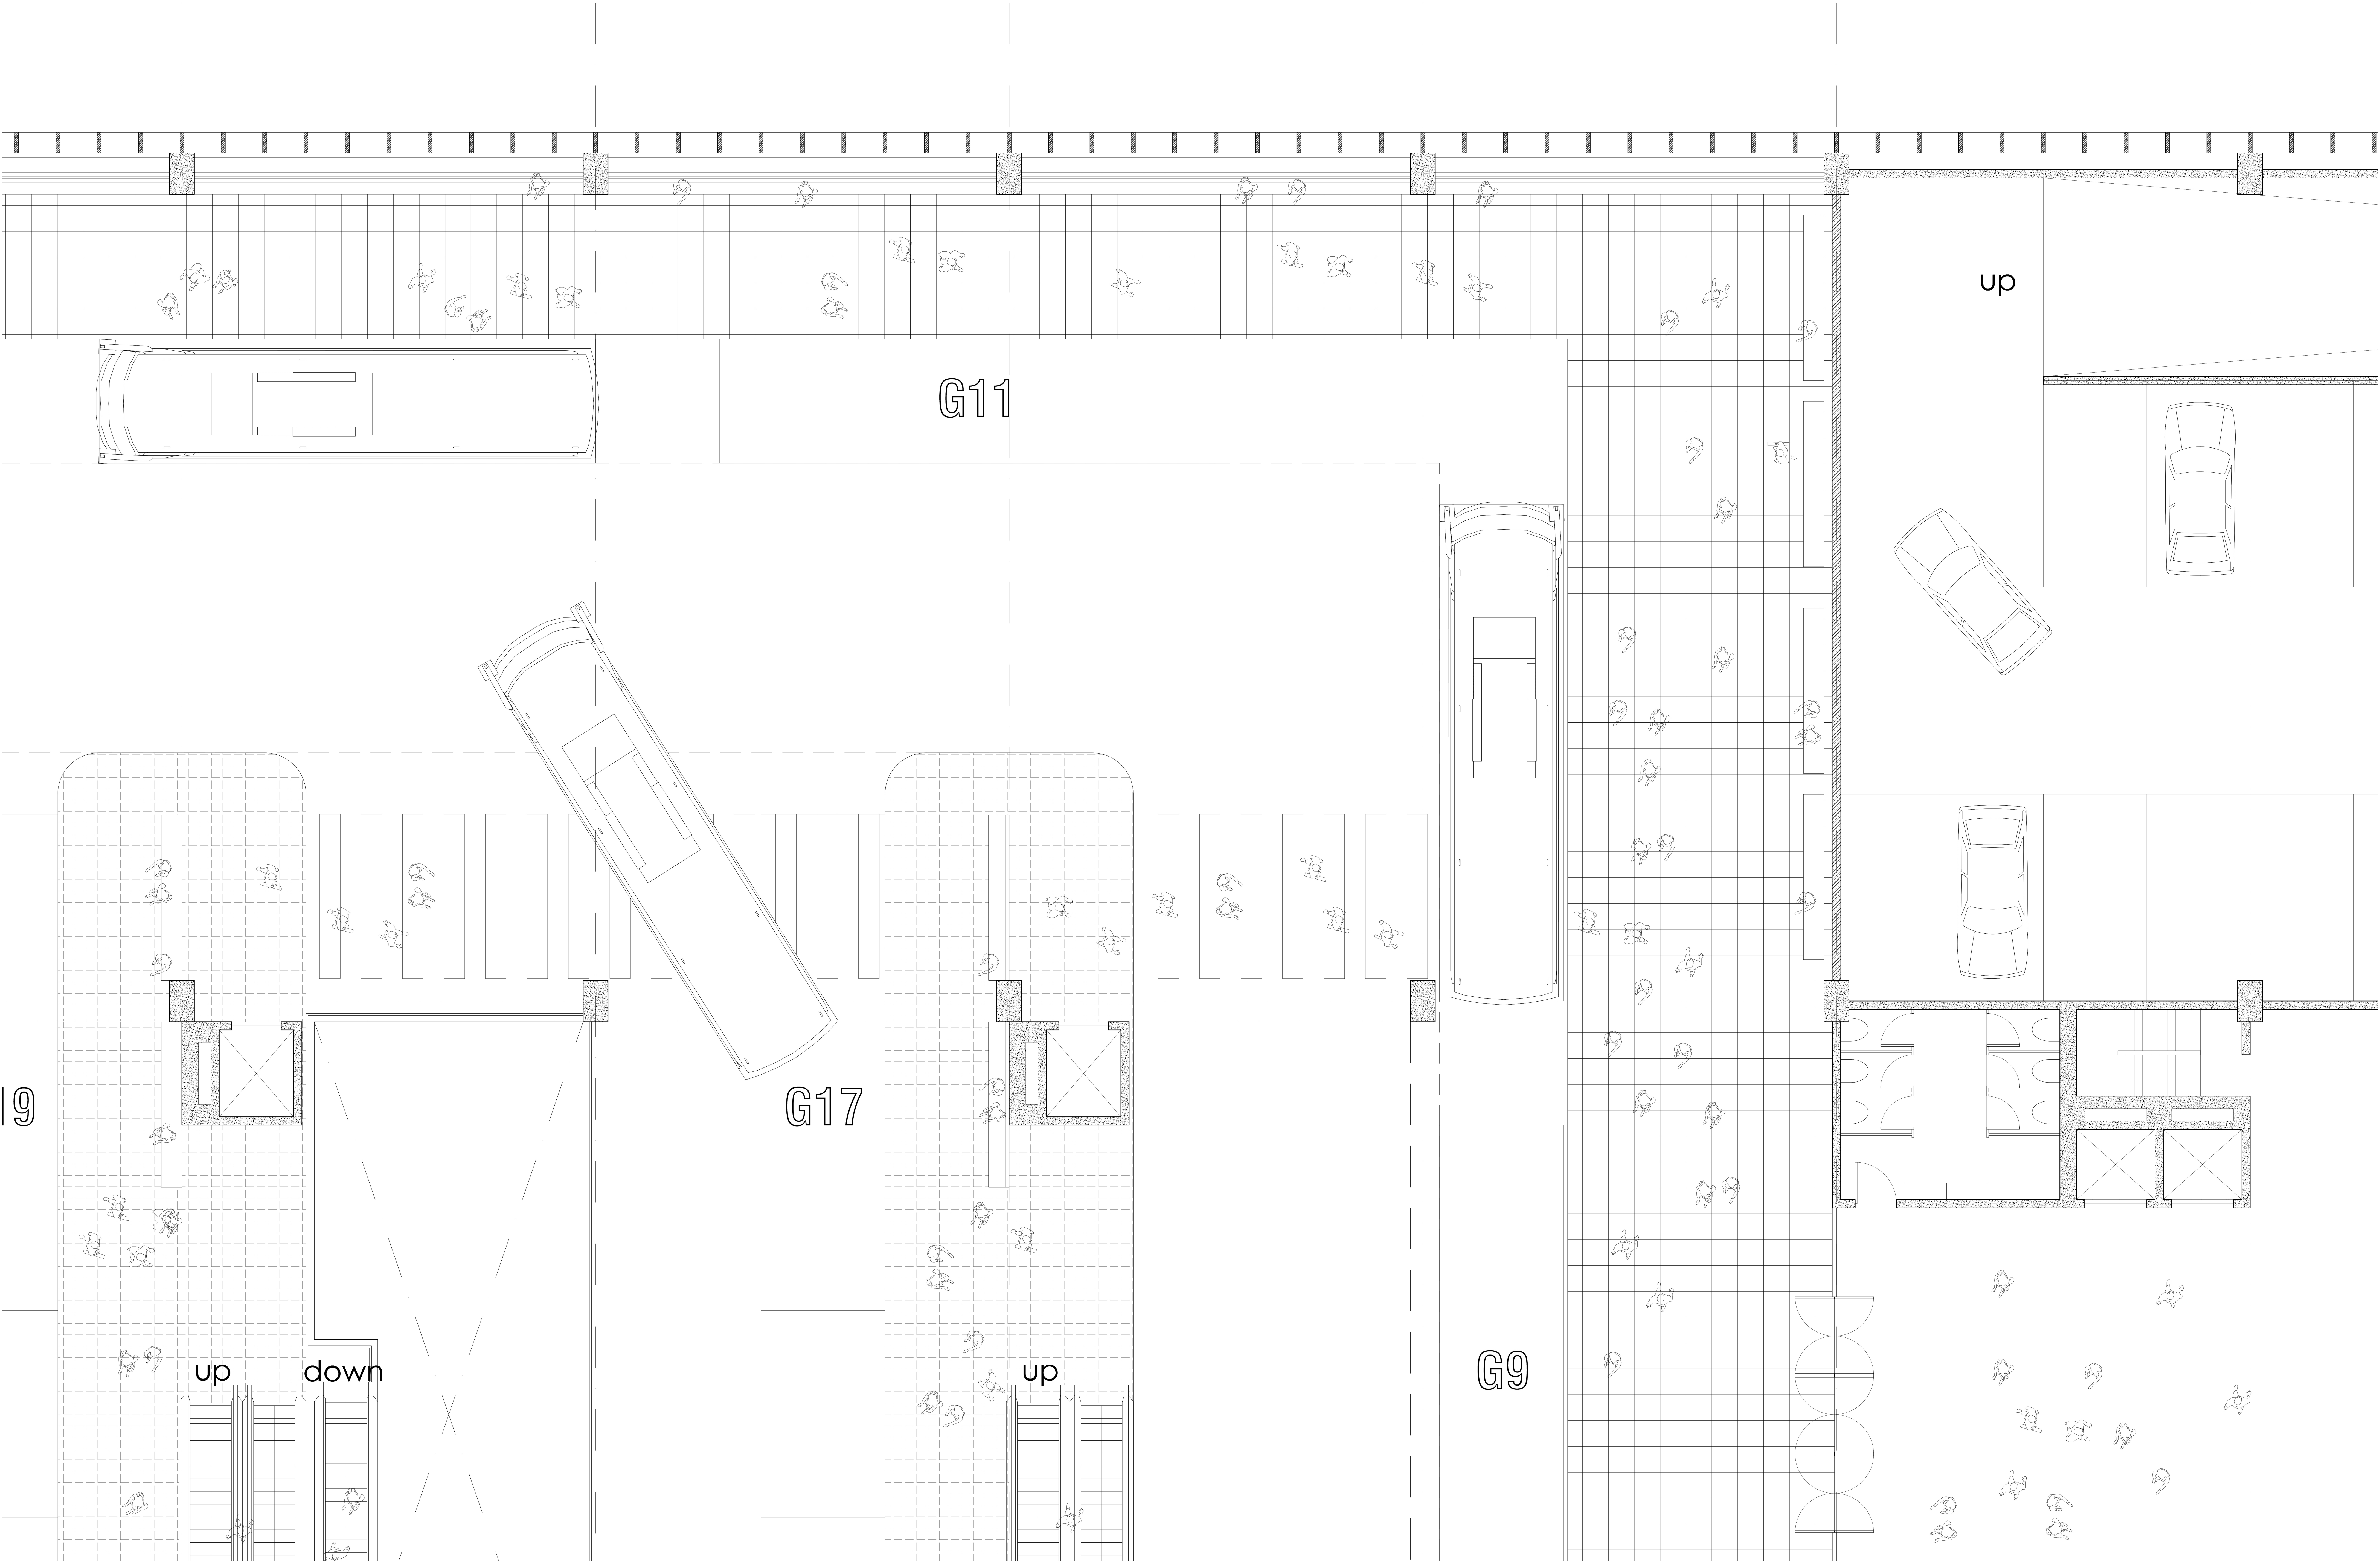

FRAGMENT: BUS TERMINAL AND PARKING LOT 1:50




MANHATTAN FUTURE GATEWAY
NEW PORT AUTHORITY BUS TERMINAL

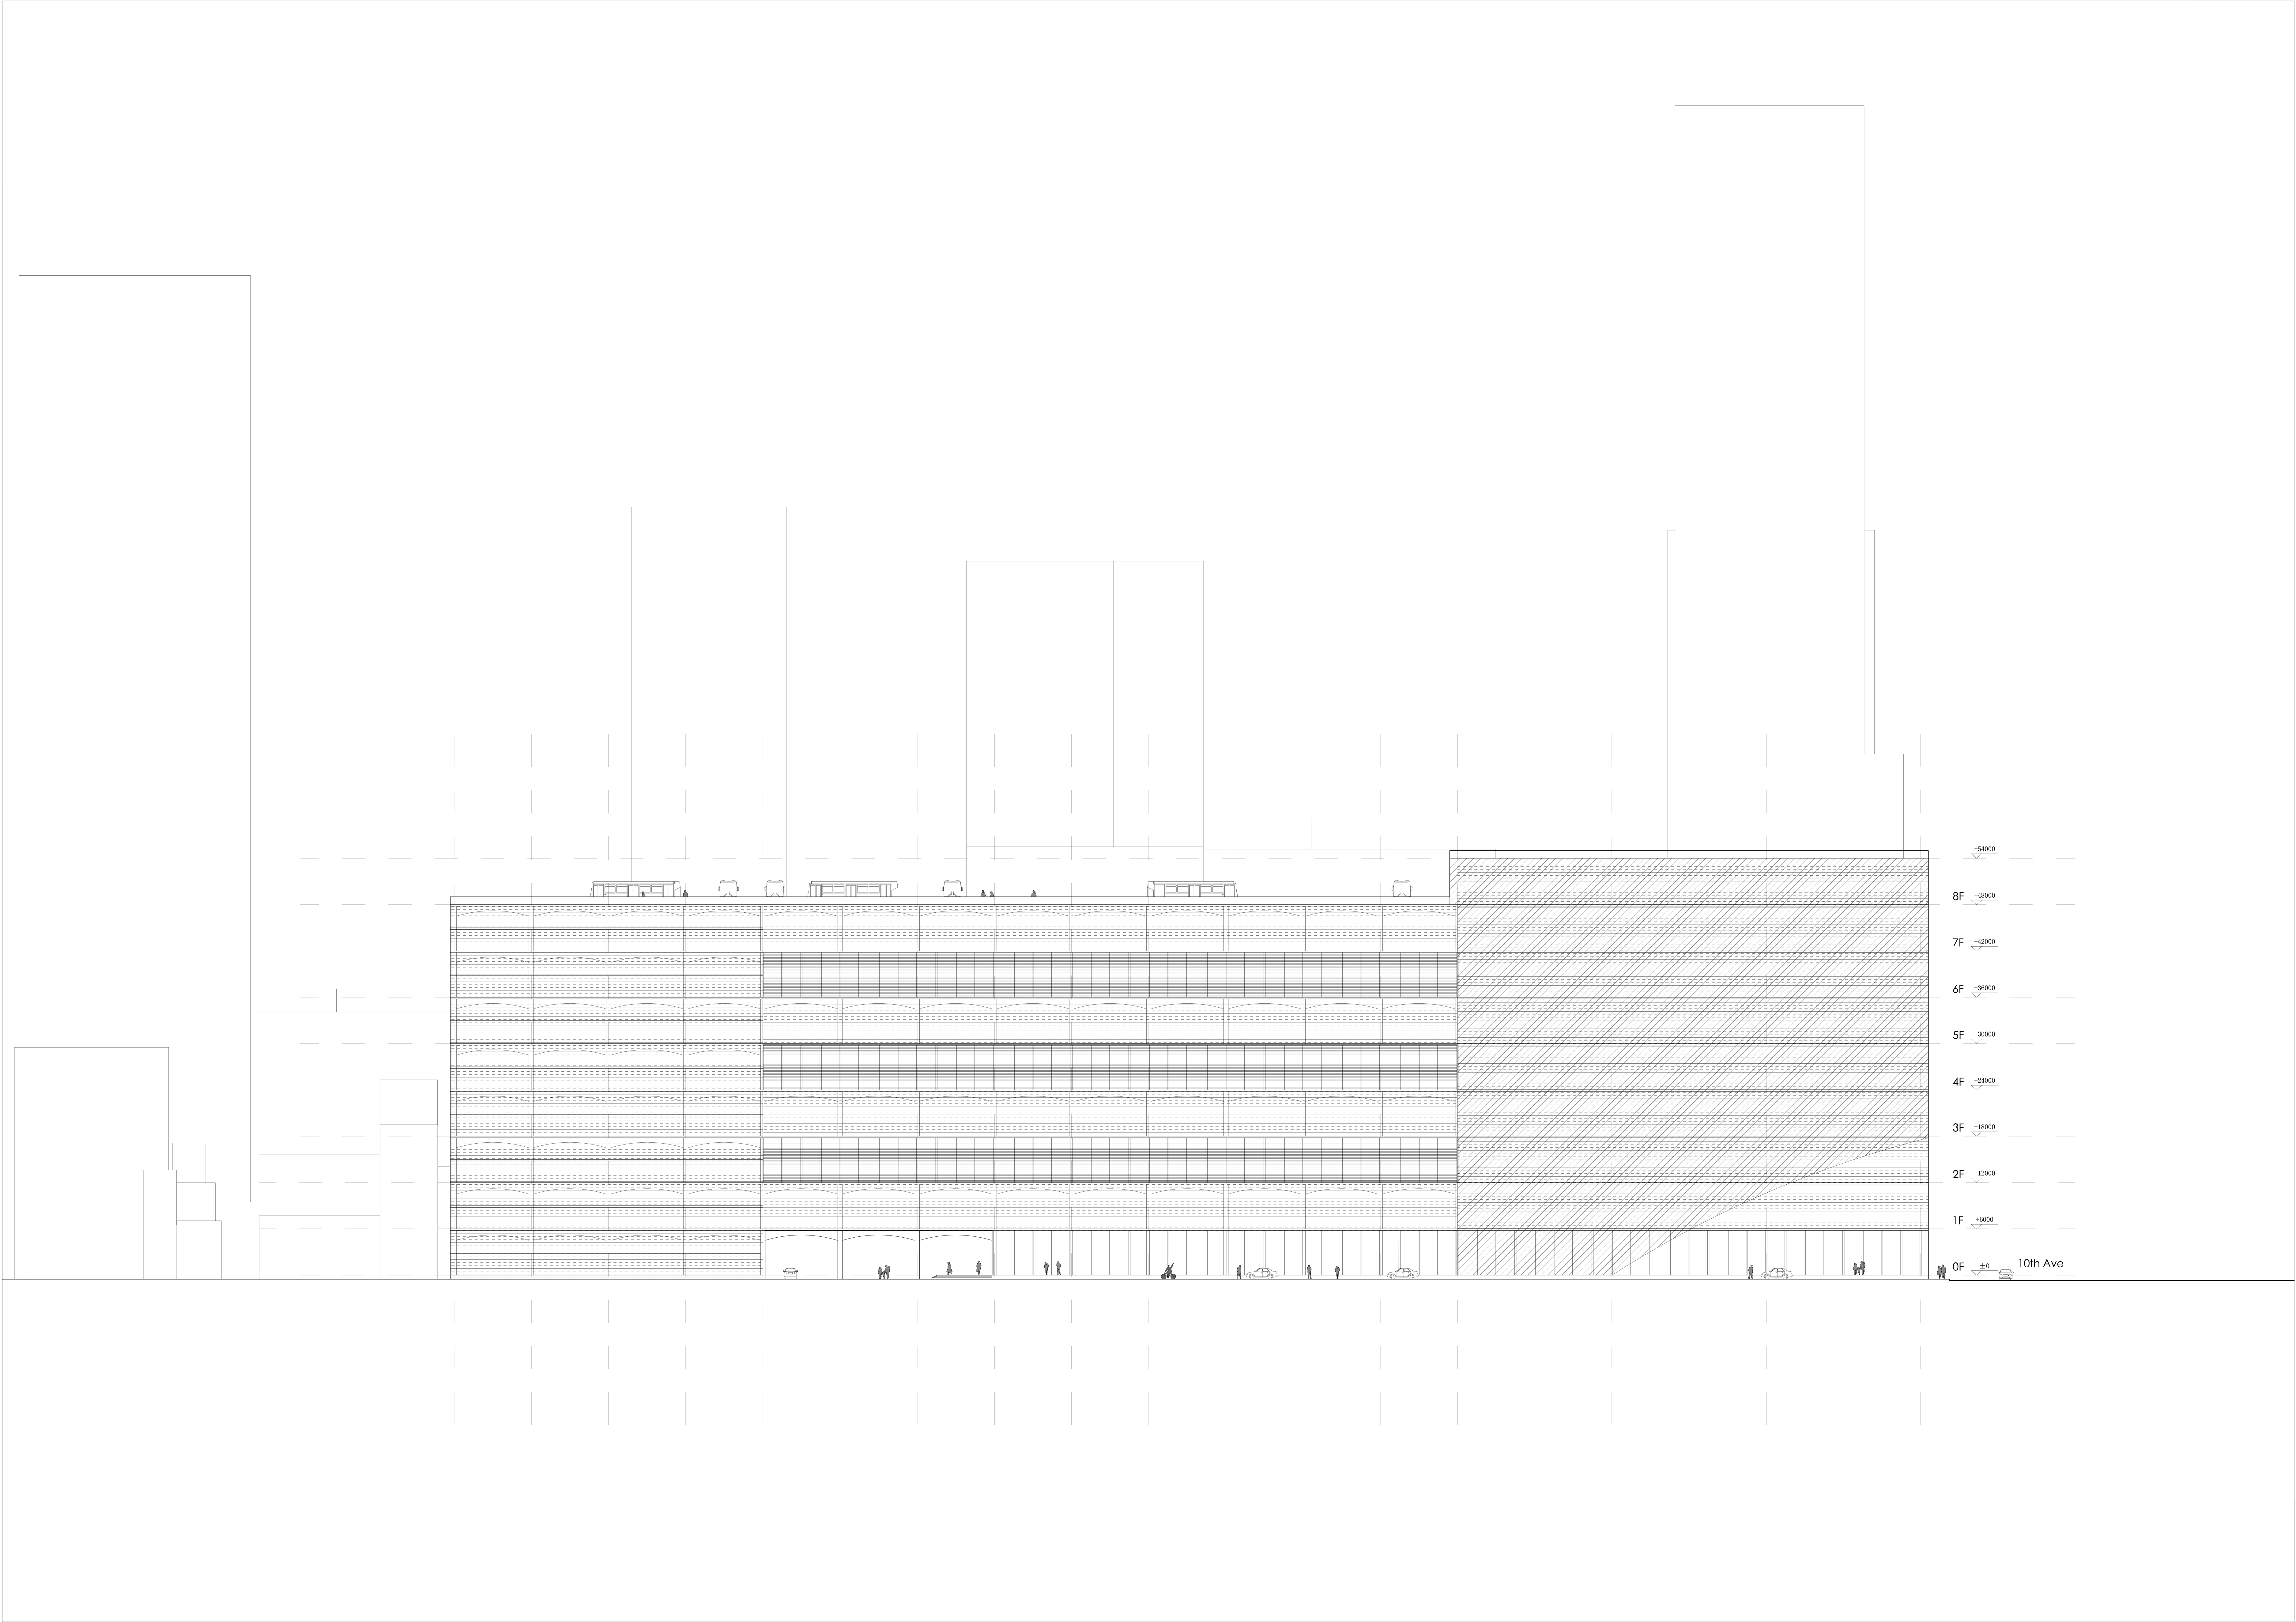

NORTH ELEVATION 1:300




MANHATTAN FUTURE GATEWAY
NEW PORT AUTHORITY BUS TERMINAL

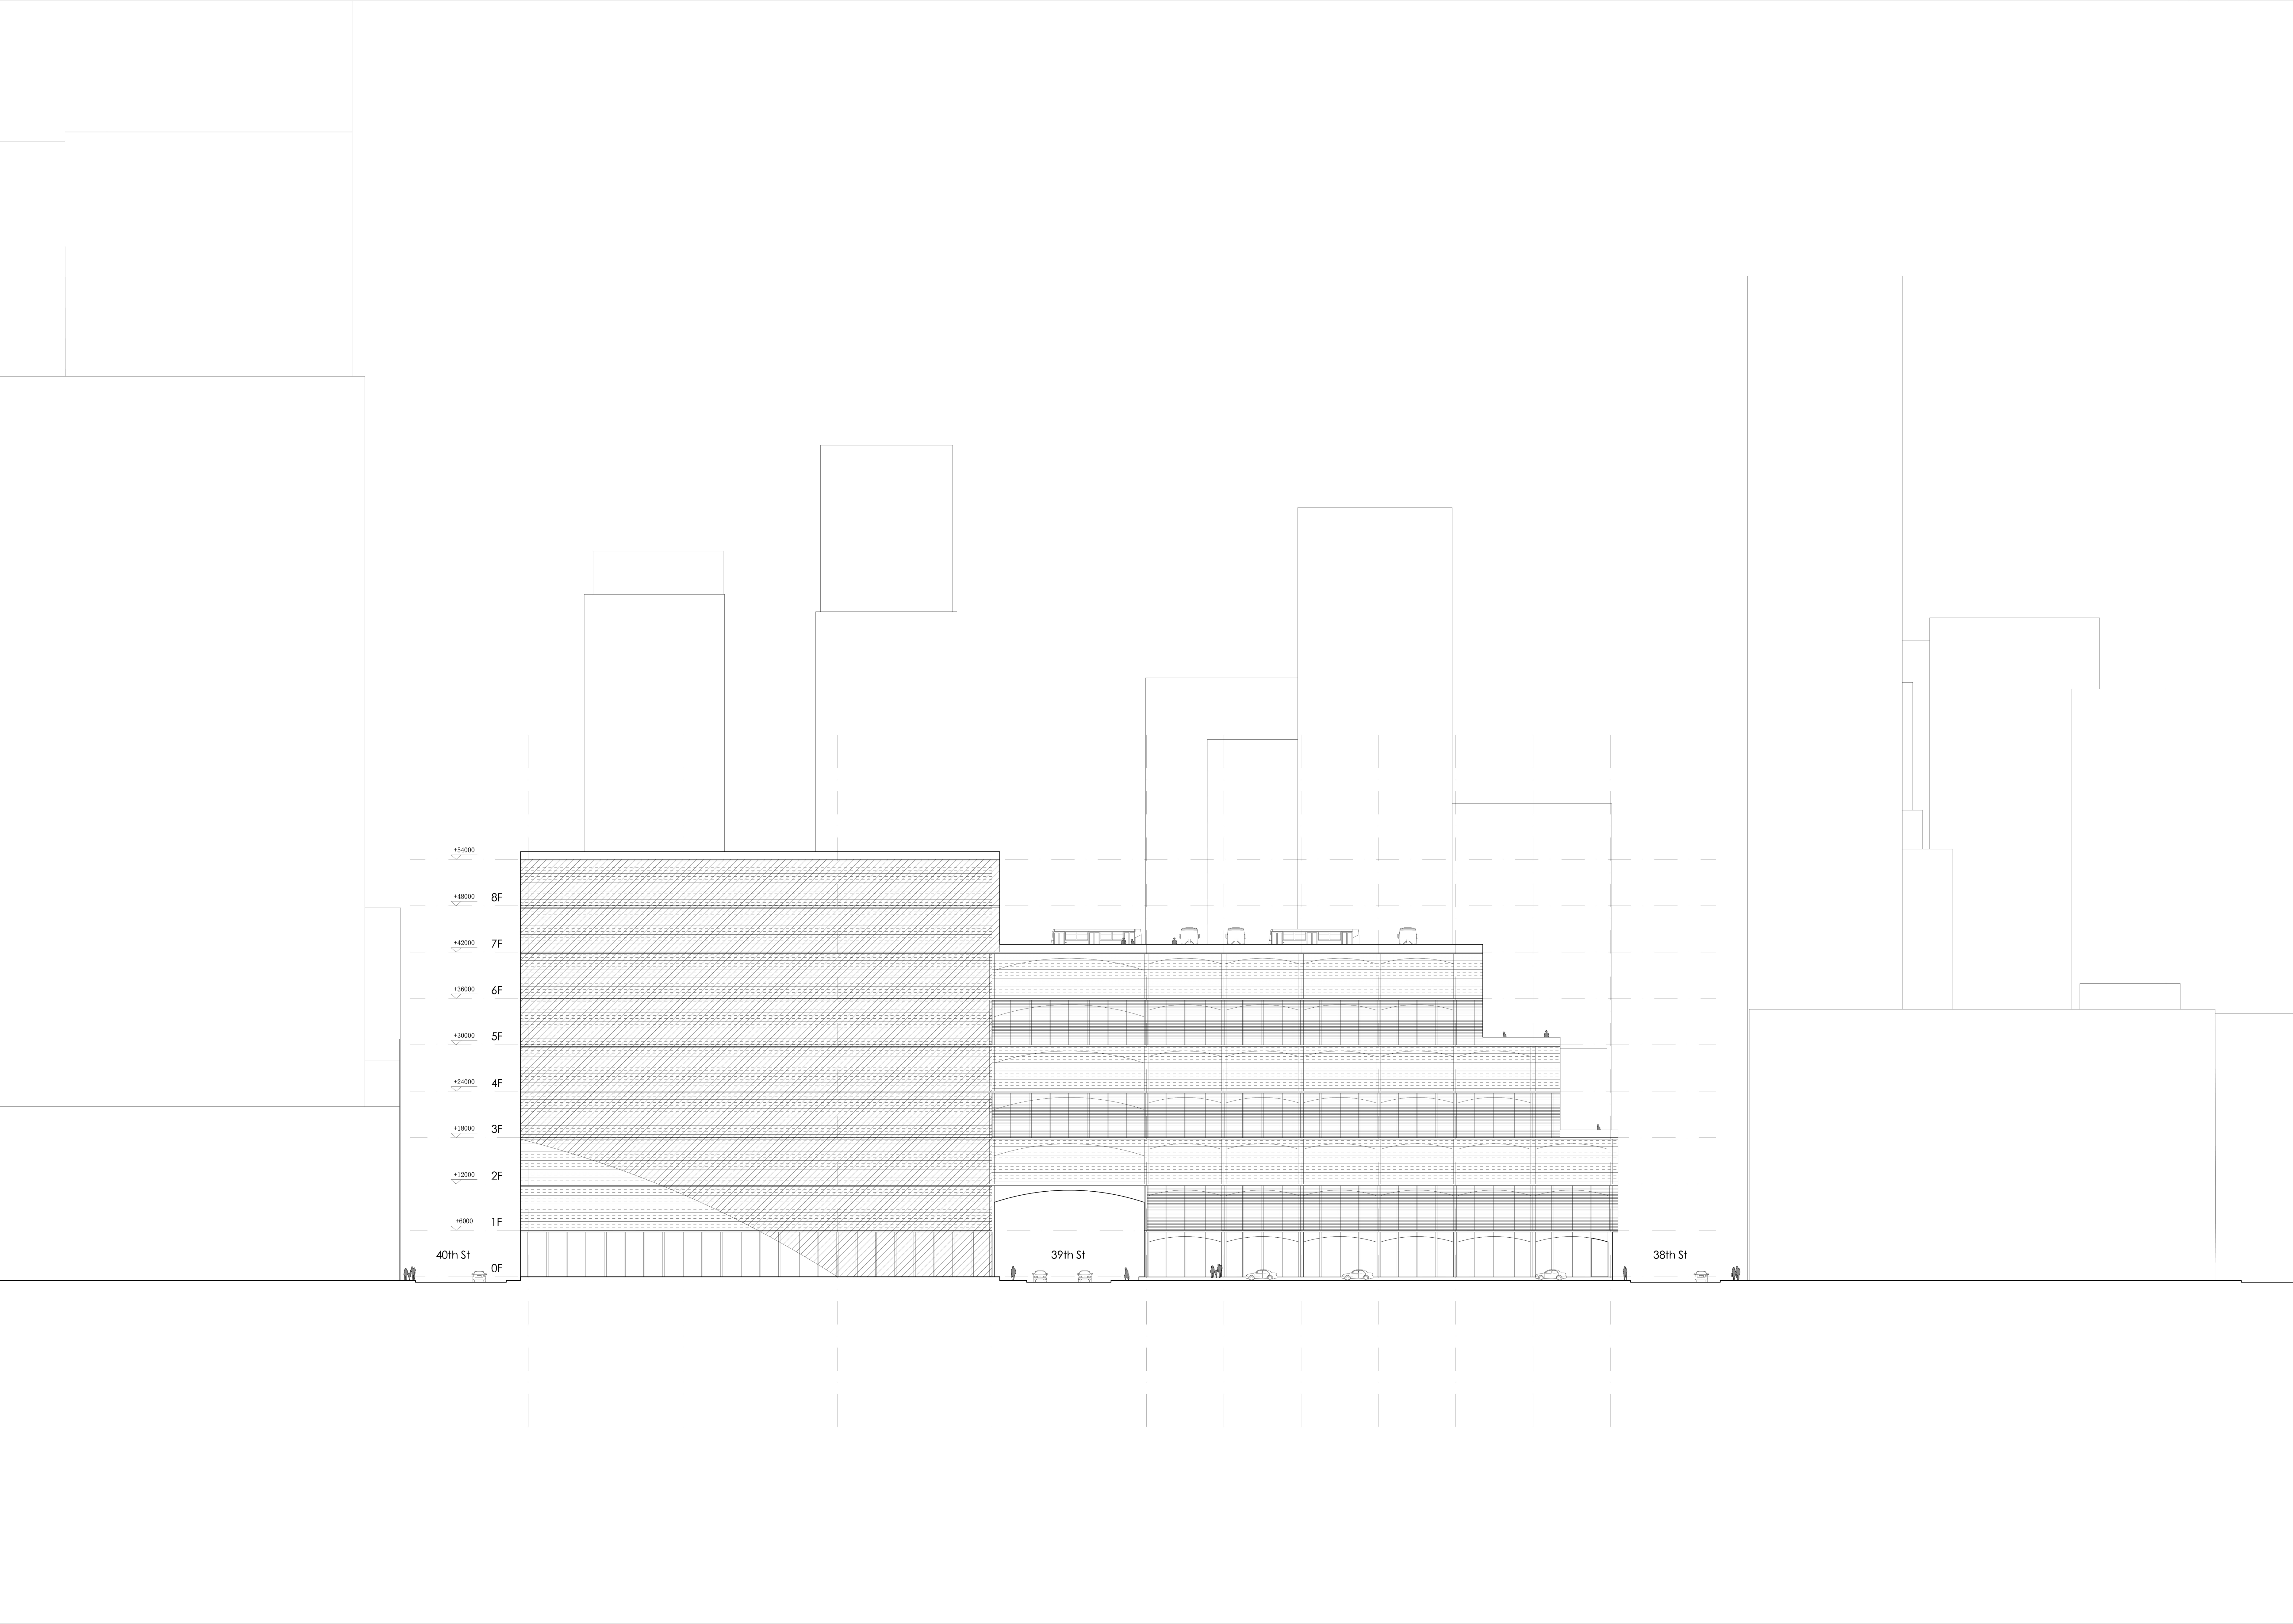

WEST ELEVATION 1:300




MANHATTAN FUTURE GATEWAY
NEW PORT AUTHORITY BUS TERMINAL

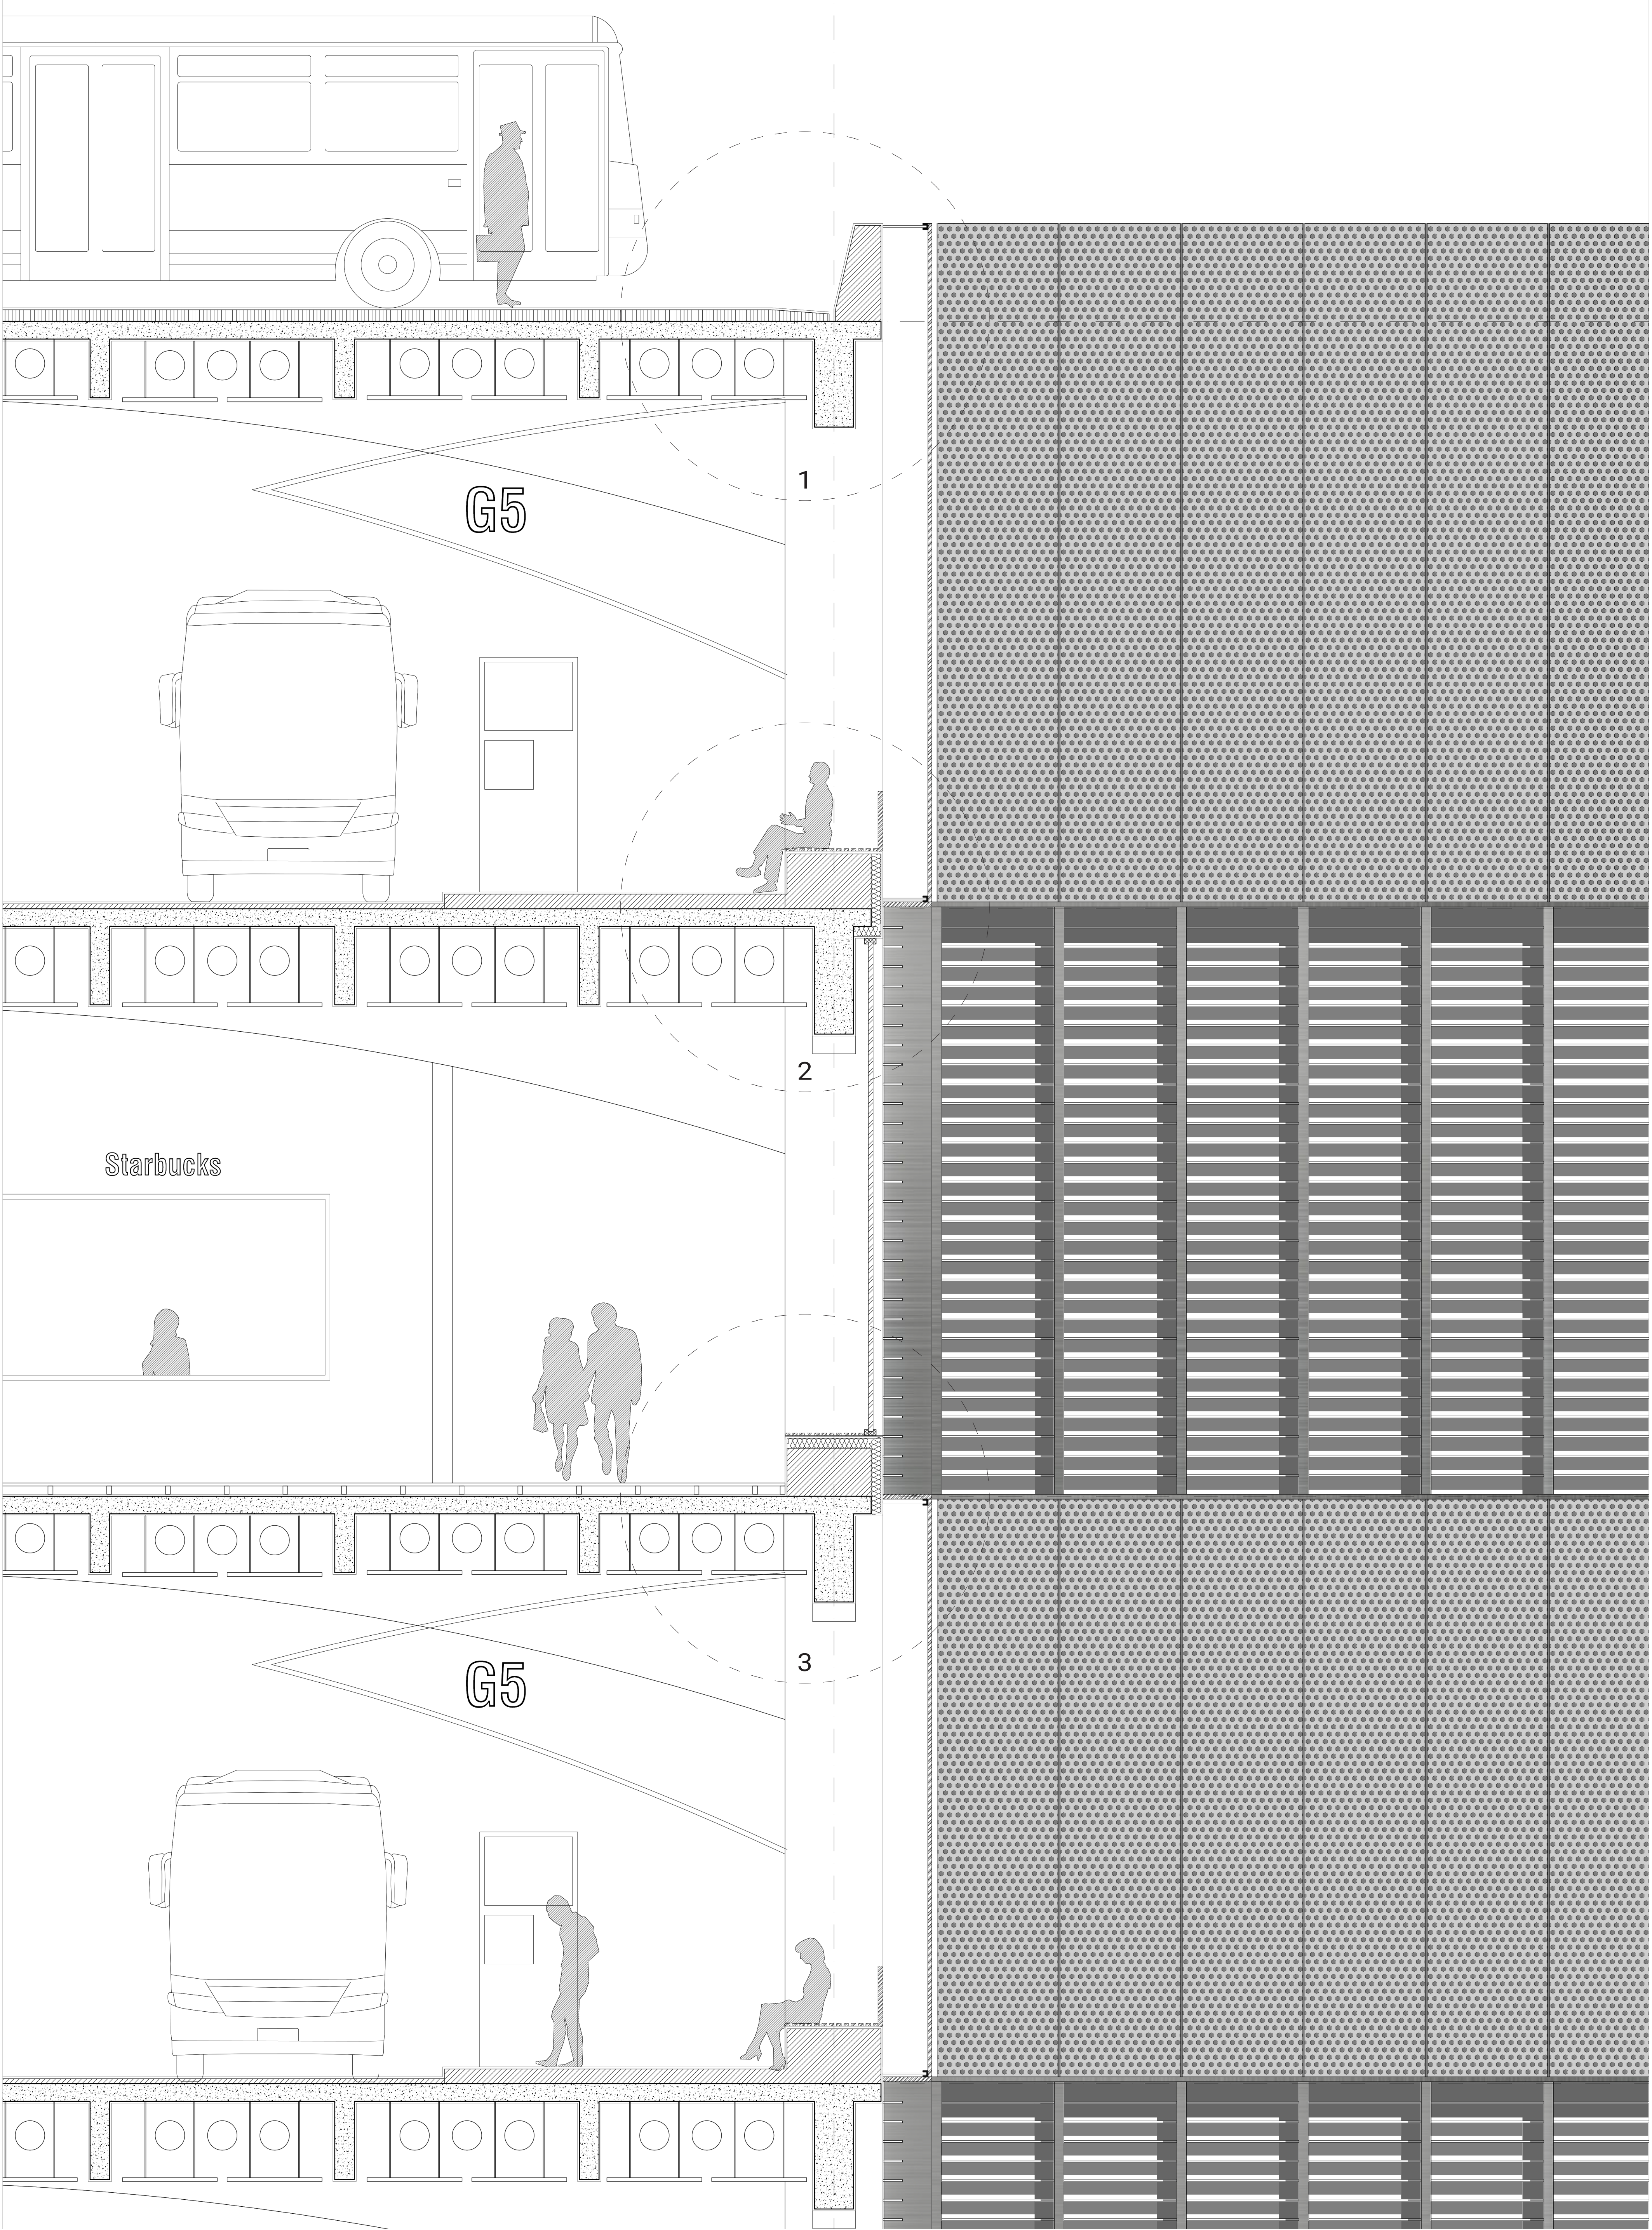


FACADE


0 1 2 5m

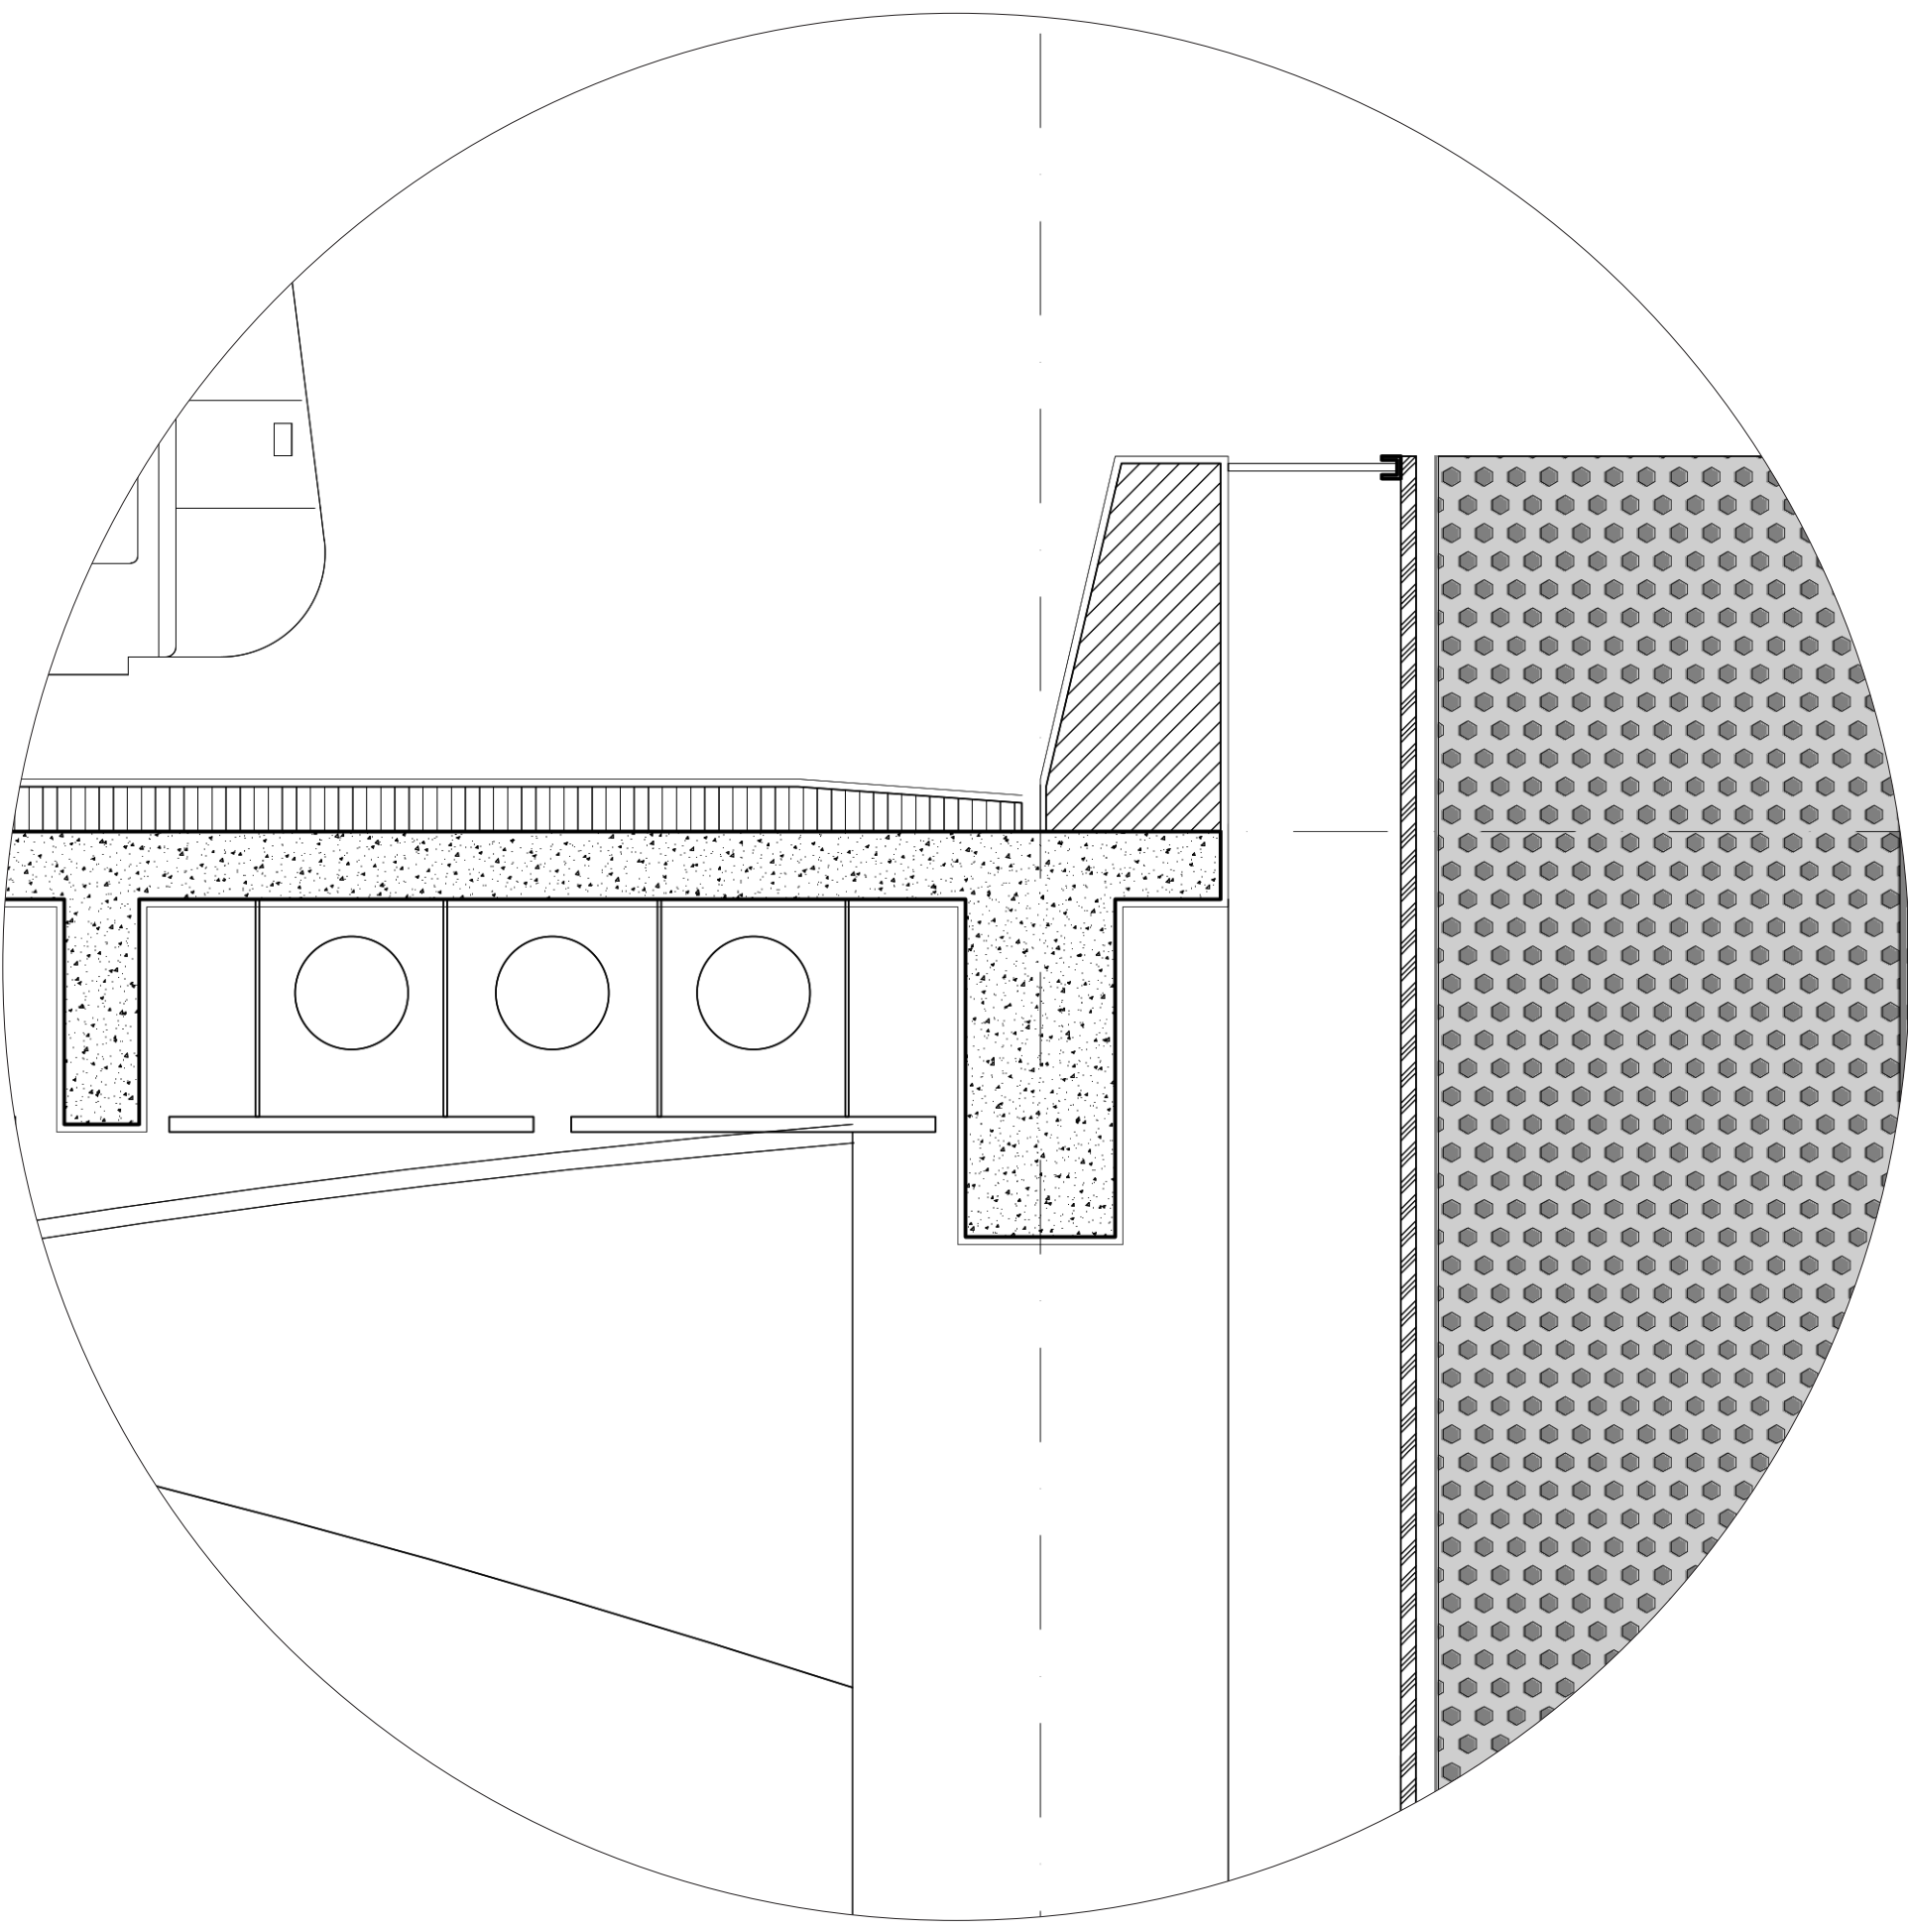

1

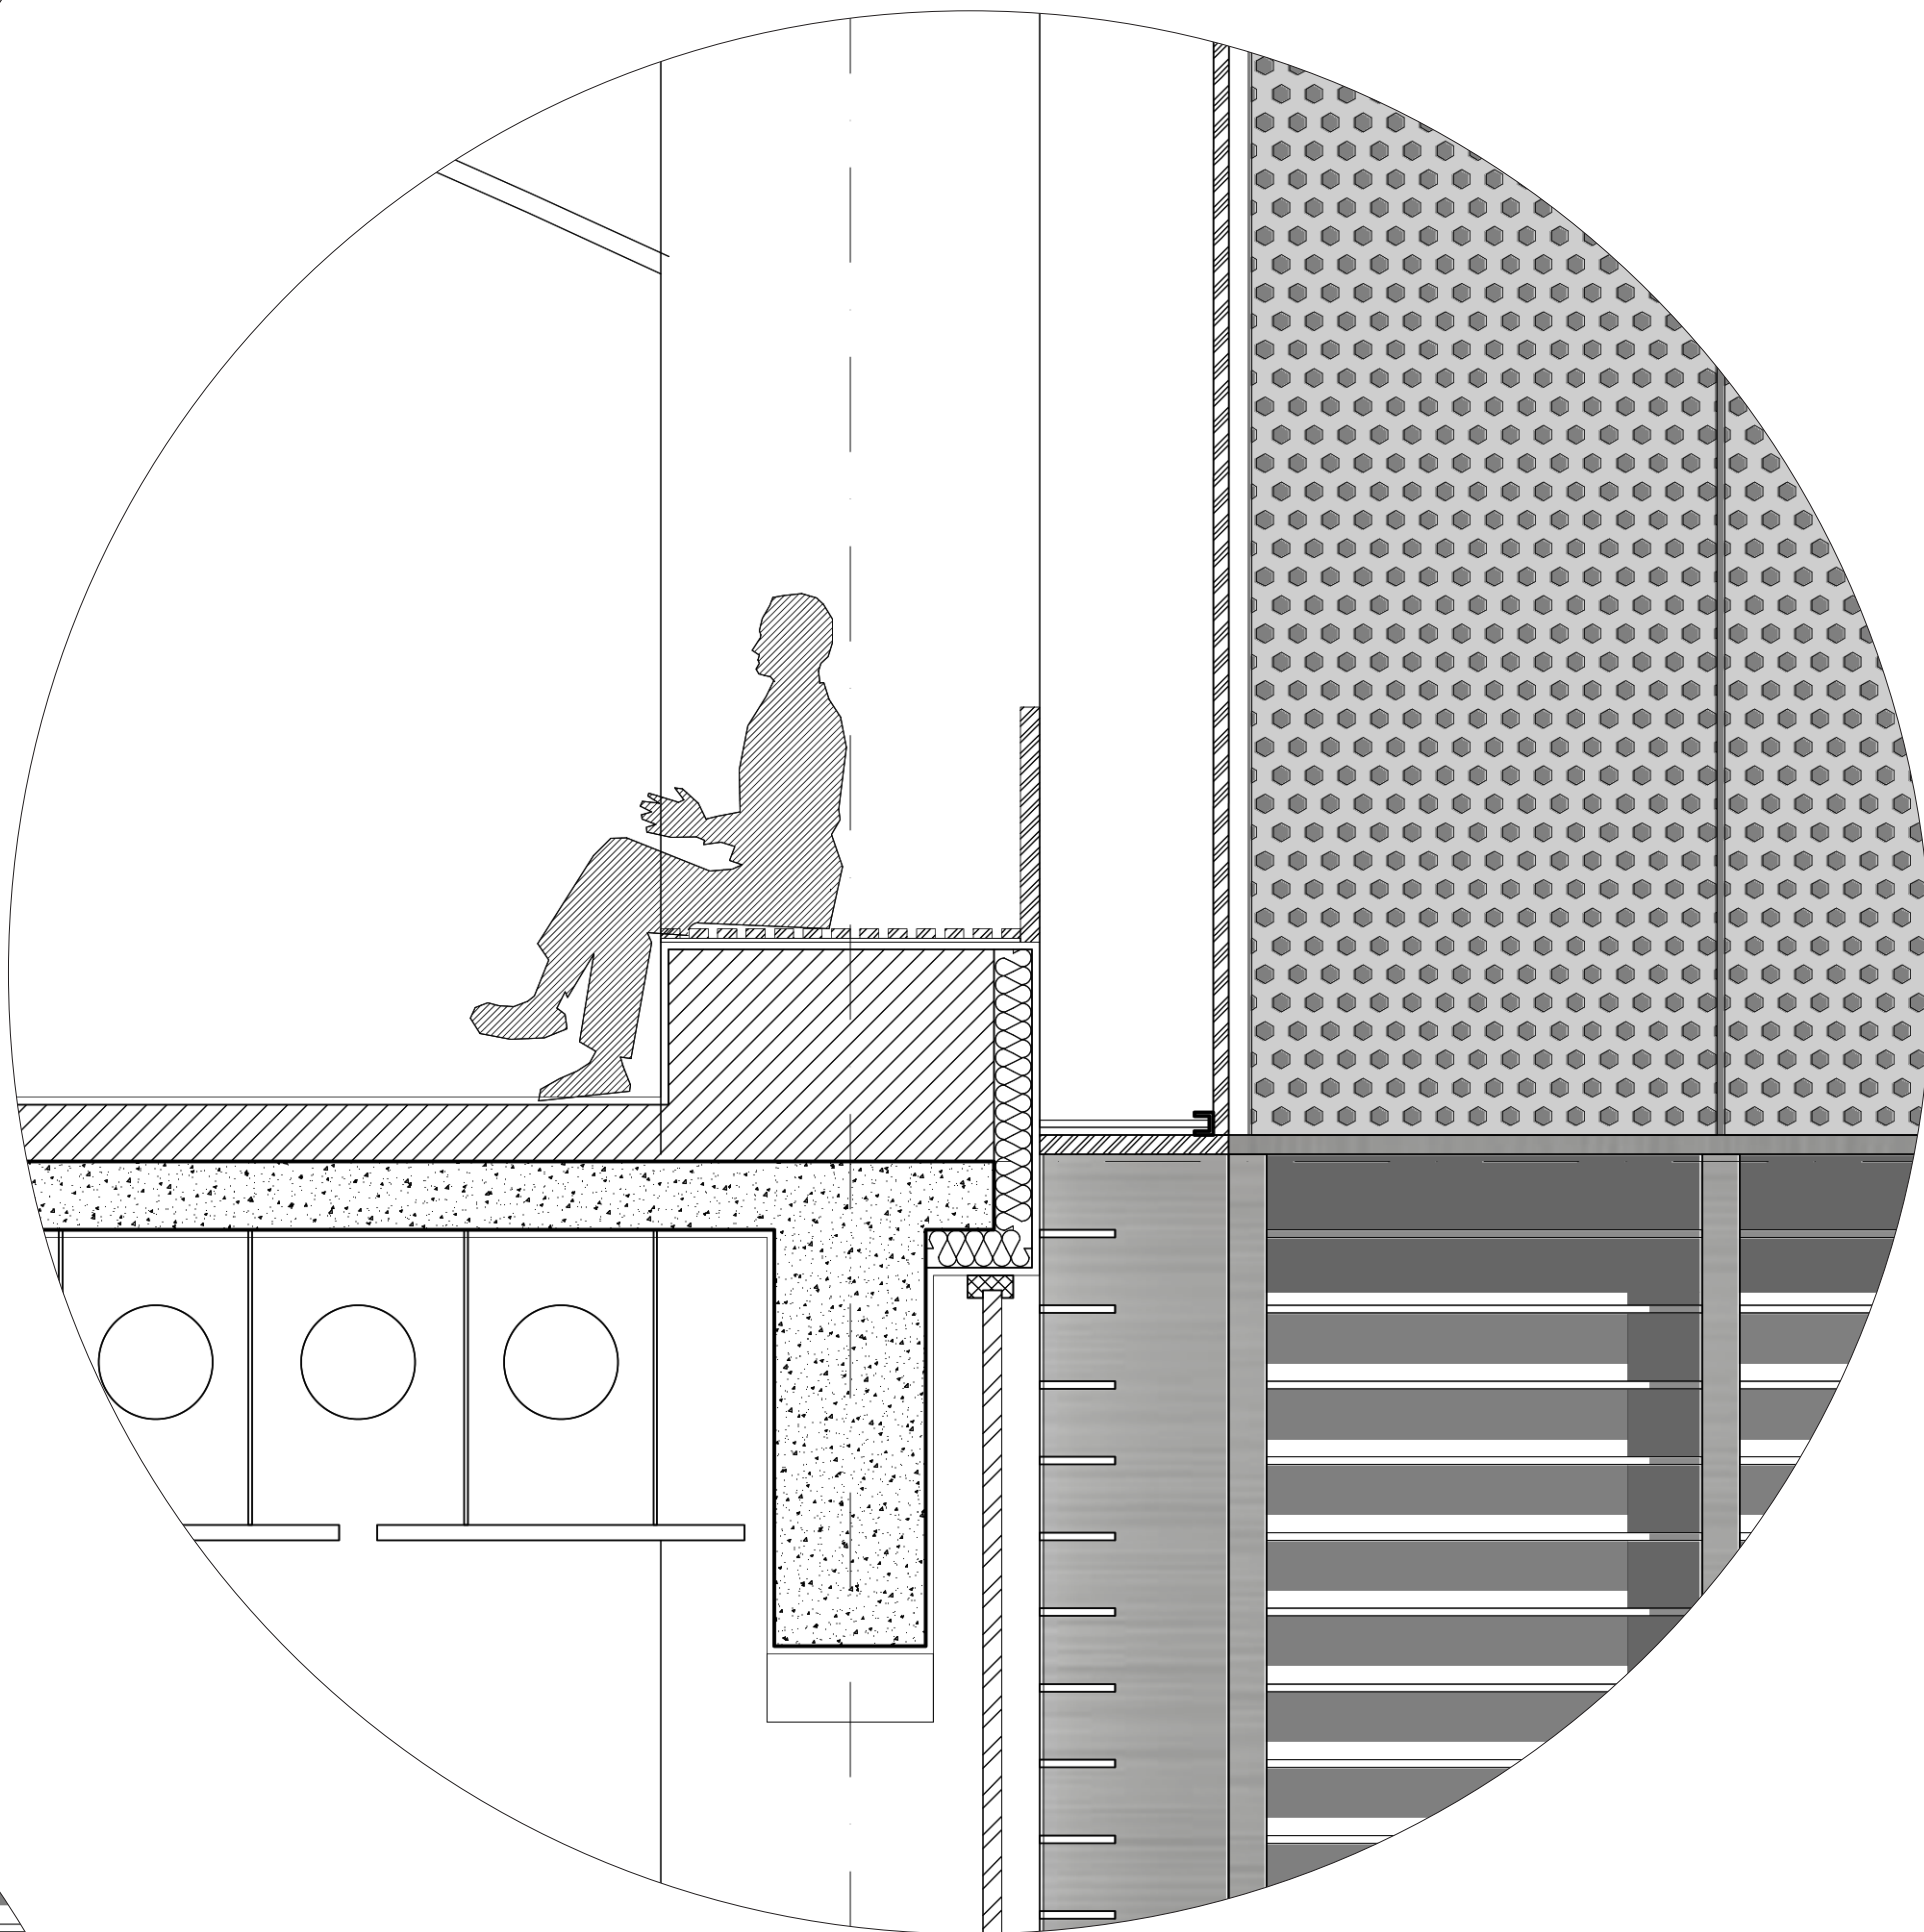

2

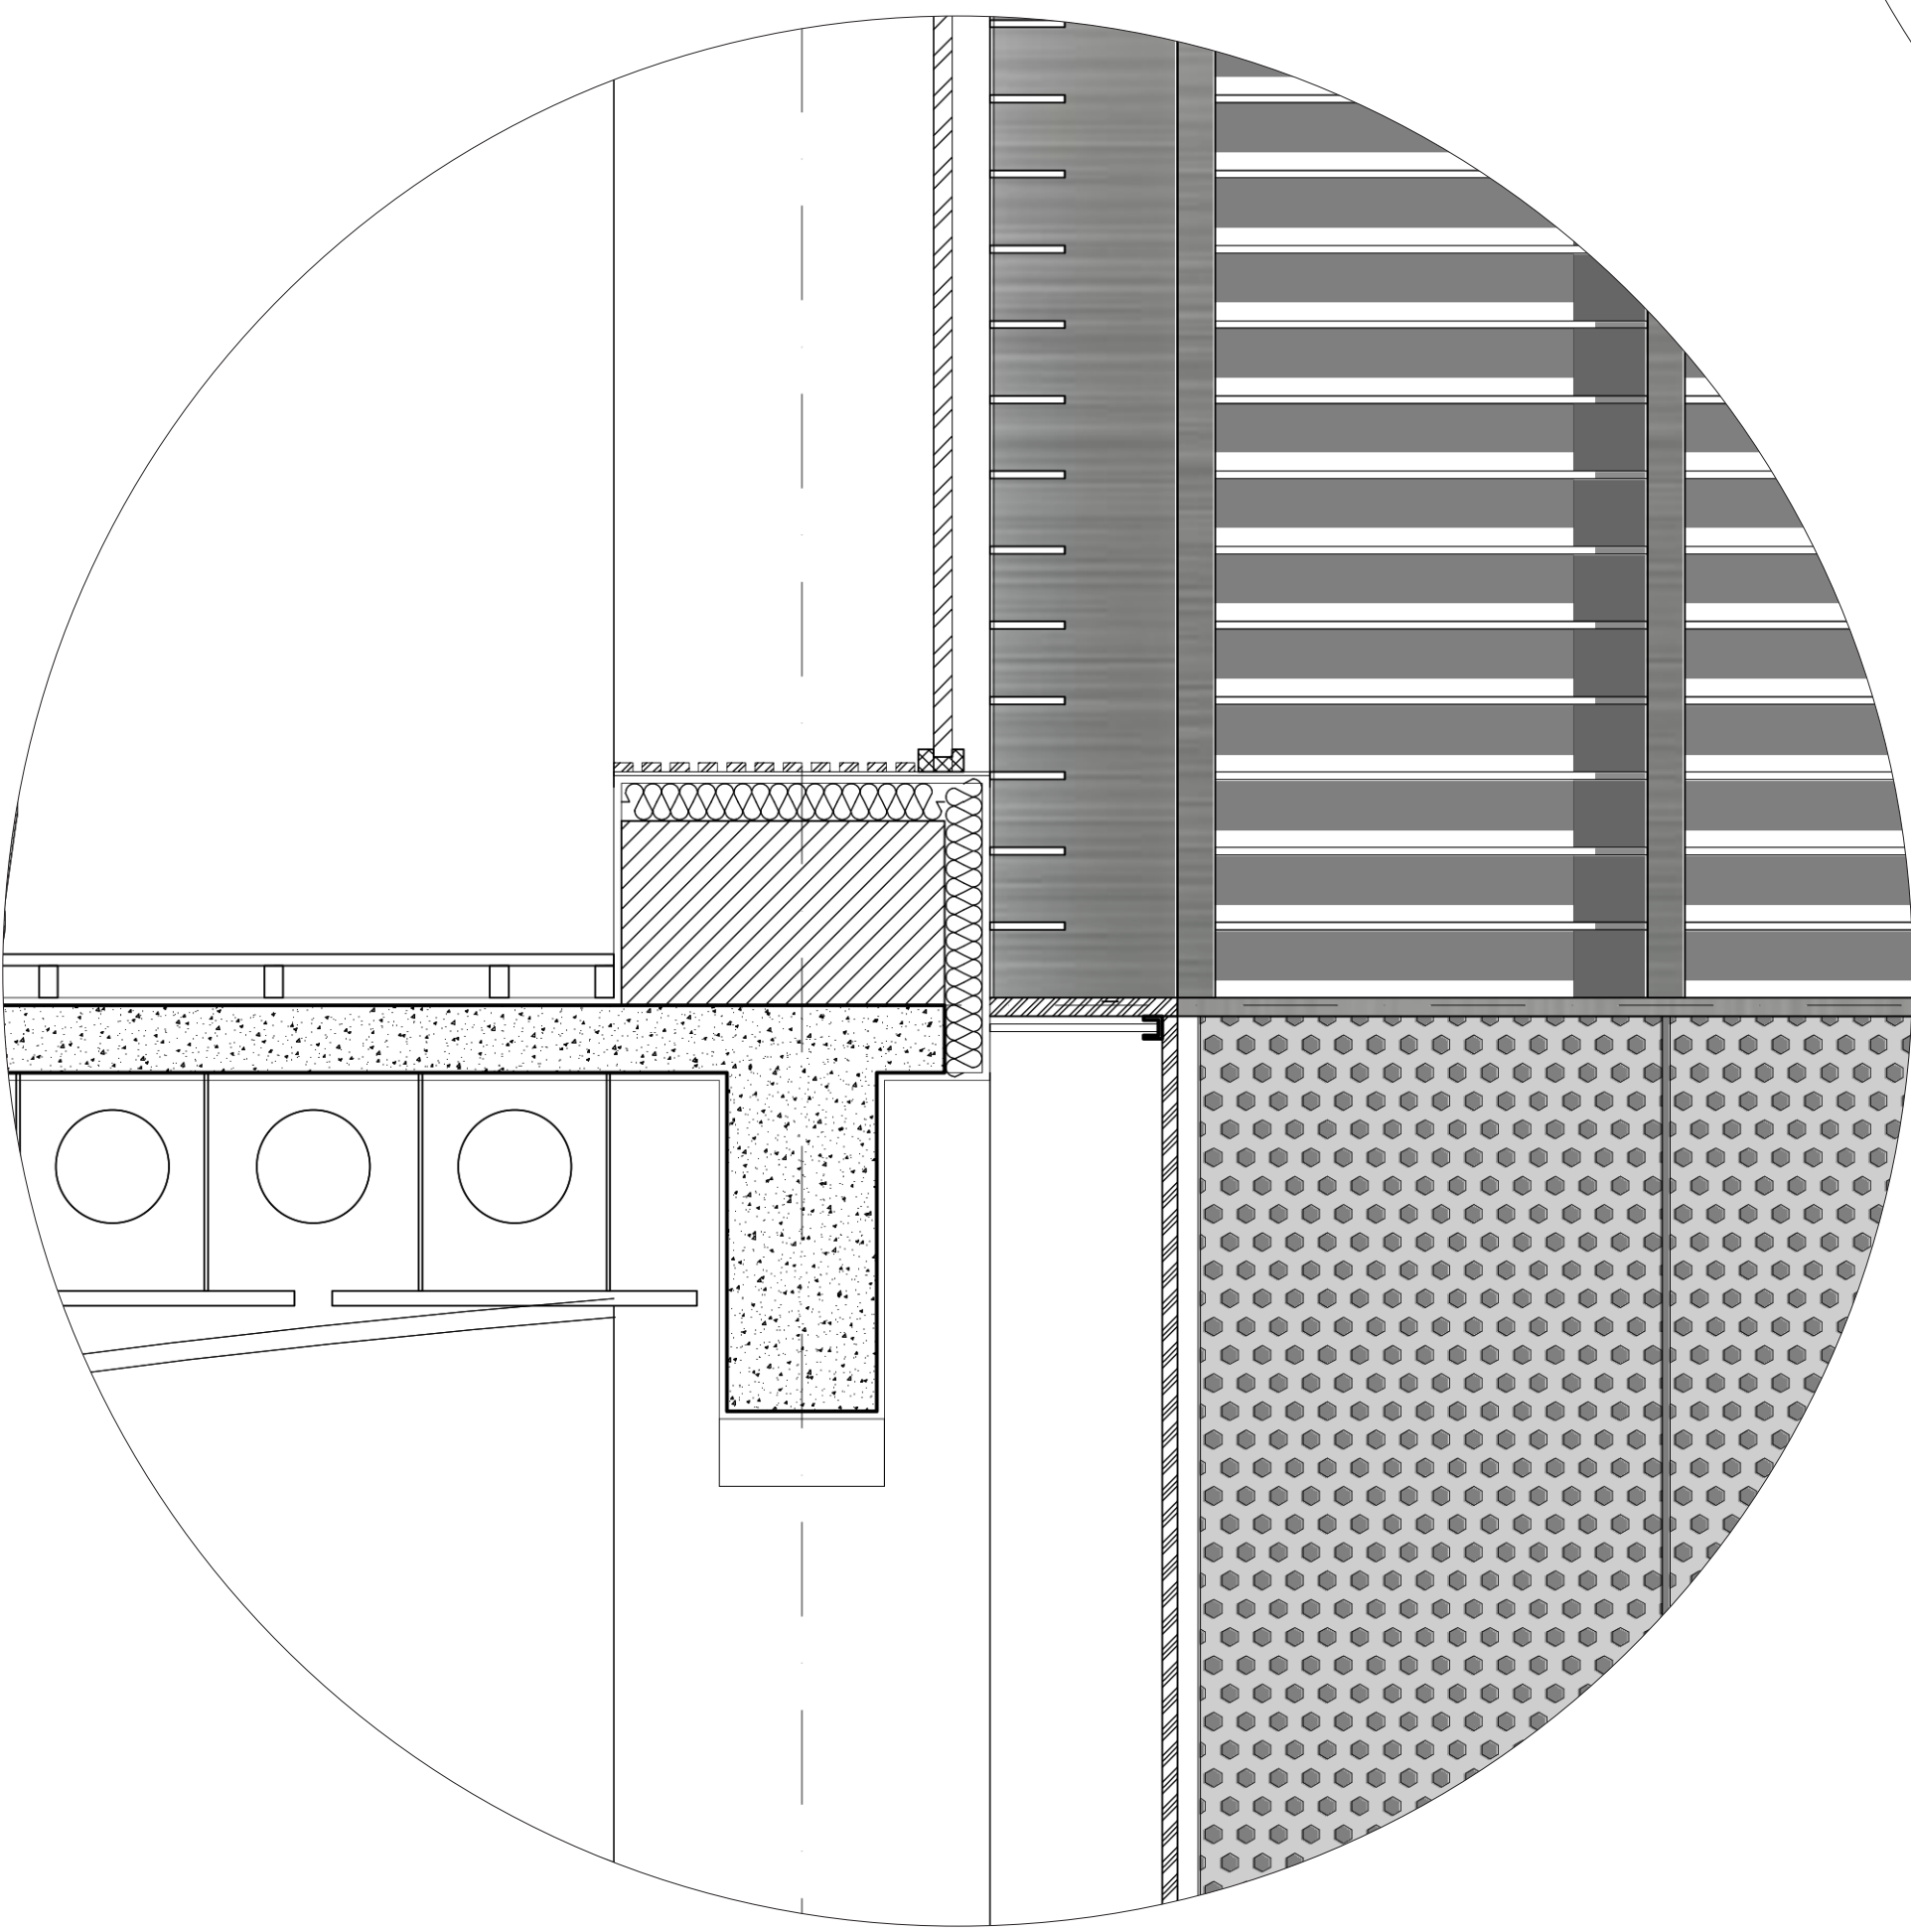

3

DETAILS

0 1 2 5m

MANHATTAN FUTURE GATEWAY
NEW PORT AUTHORITY BUS TERMINAL



natrual light (day)


ventilation




artificial light (night)

rain water

MANHATTAN FUTURE GATEWAY
NEW PORT AUTHORITY BUS TERMINAL

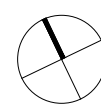


MANHATTAN FUTURE GATEWAY
NEW PORT AUTHORITY BUS TERMINAL

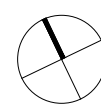


MANHATTAN FUTURE GATEWAY
NEW PORT AUTHORITY BUS TERMINAL



MANHATTAN FUTURE GATEWAY
NEW PORT AUTHORITY BUS TERMINAL

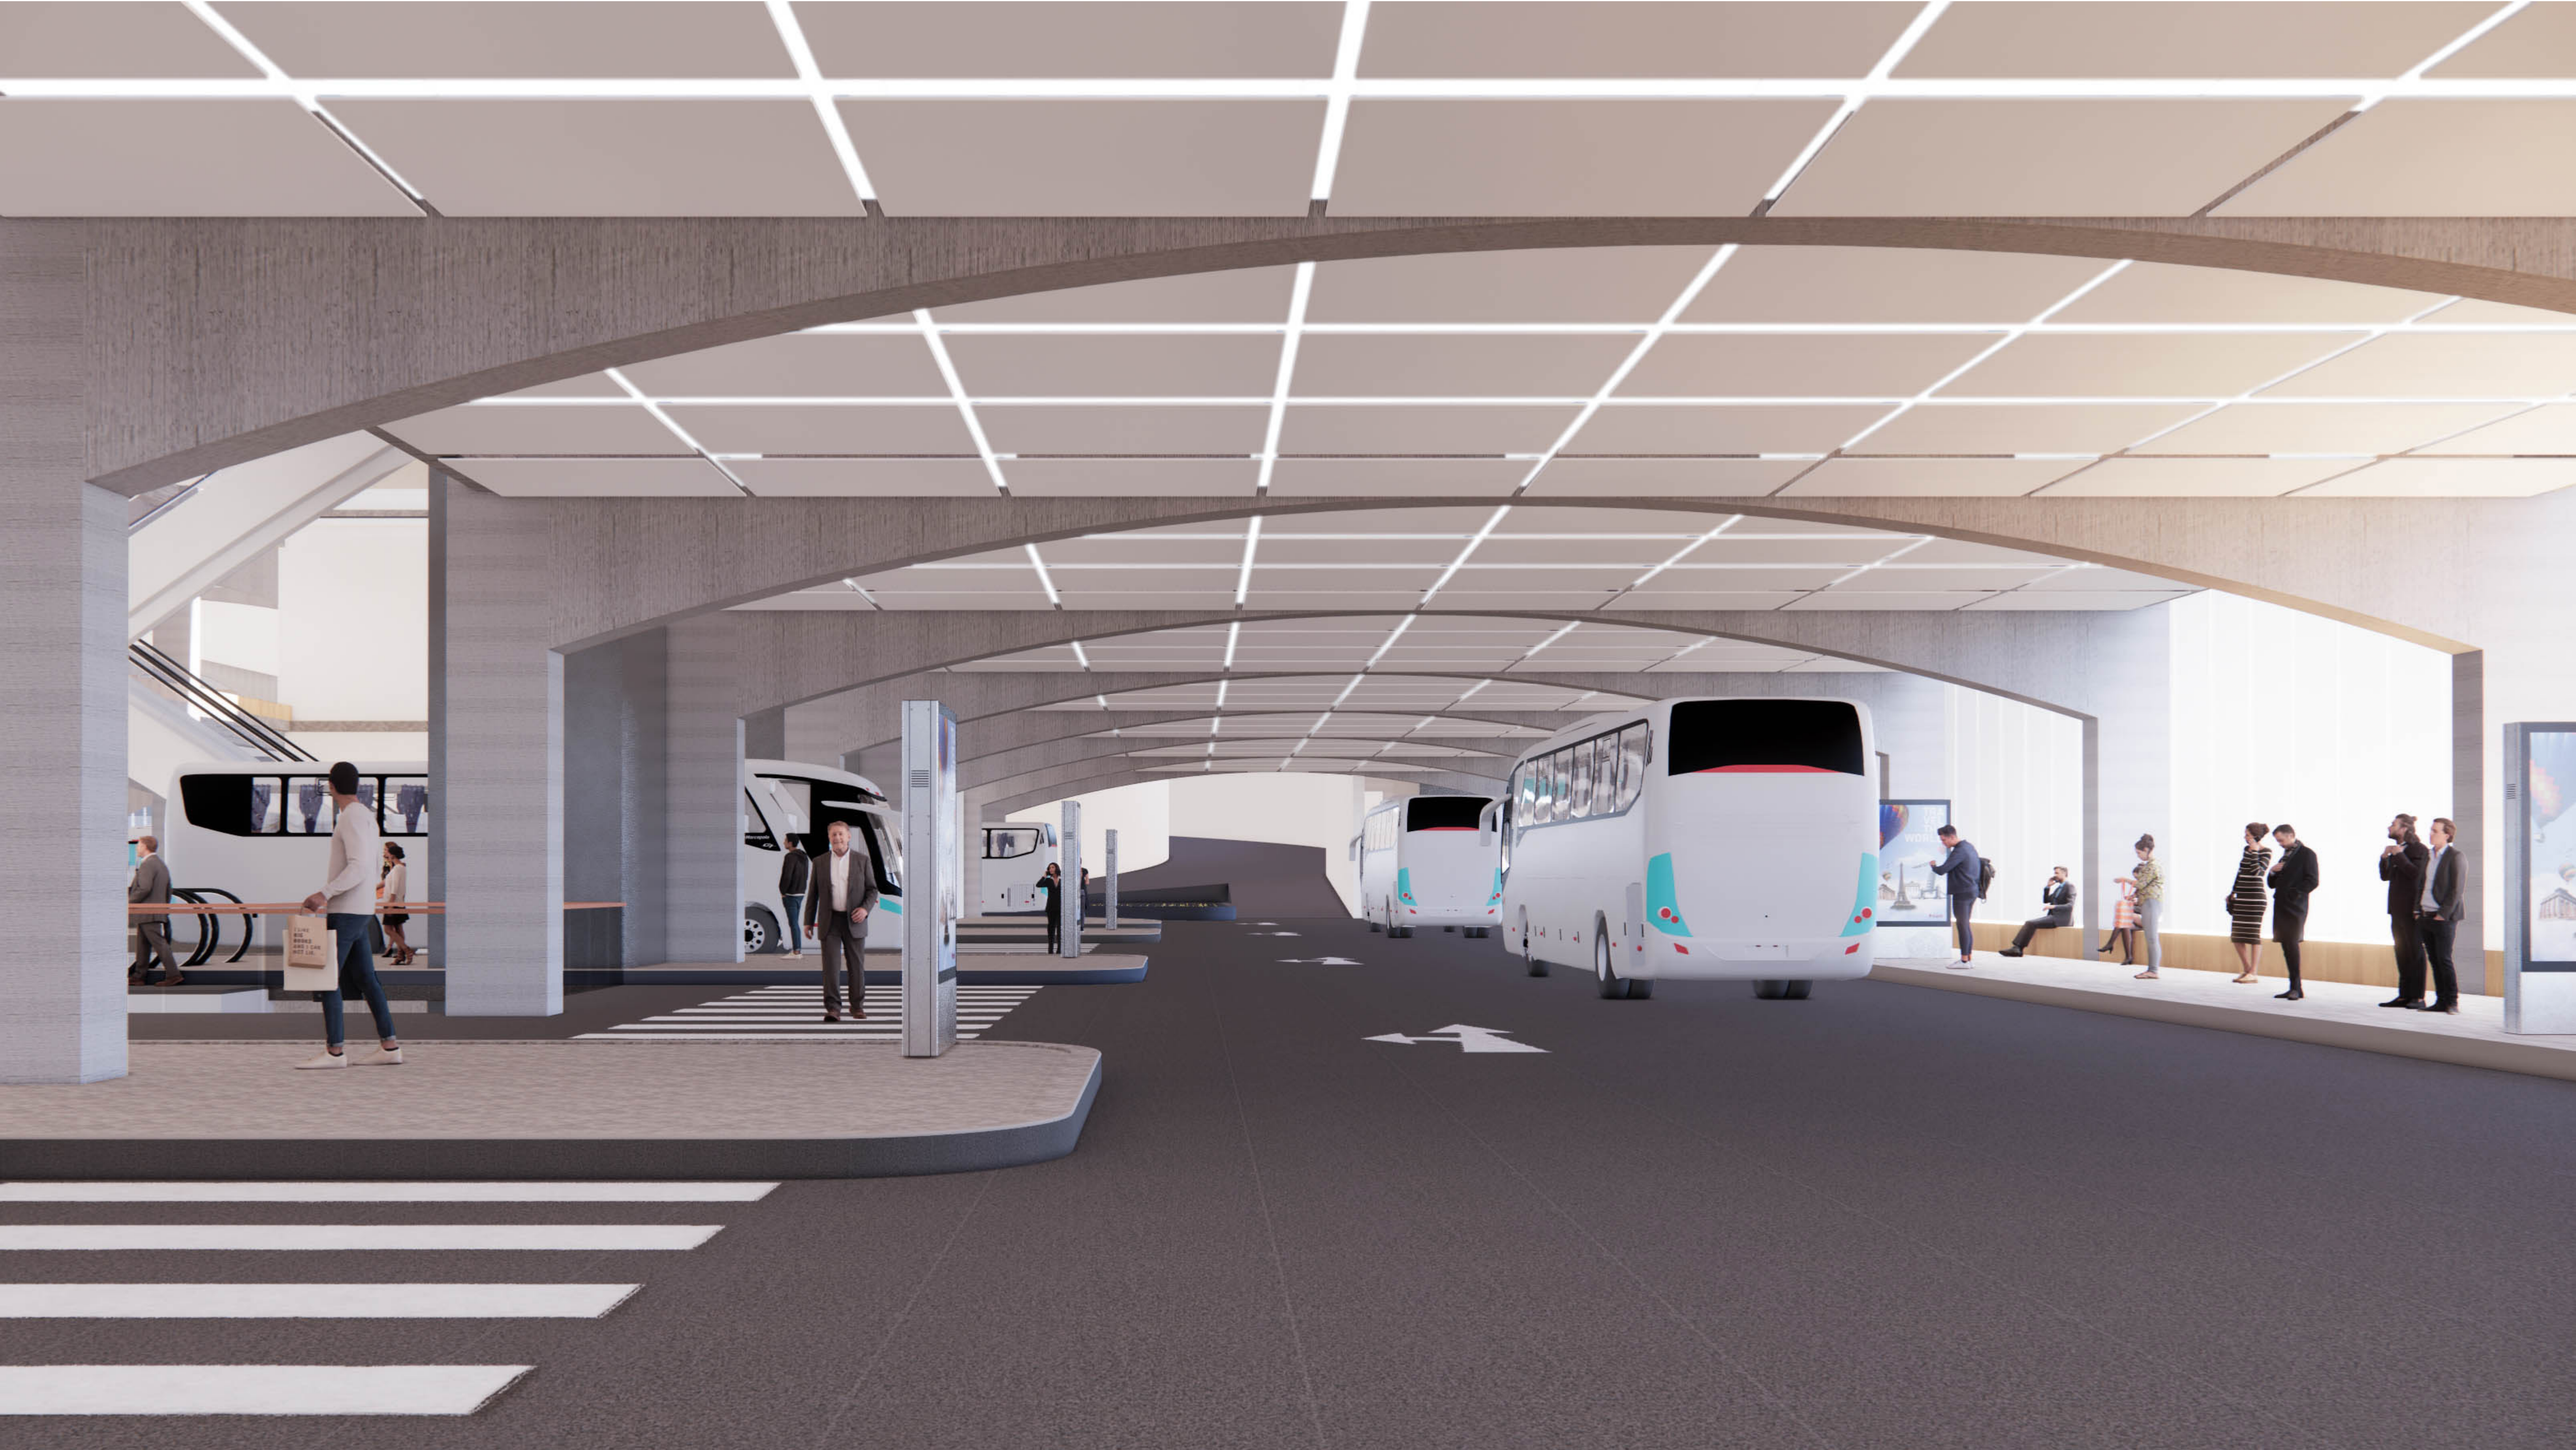


MANHATTAN FUTURE GATEWAY
NEW PORT AUTHORITY BUS TERMINAL

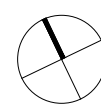


MANHATTAN FUTURE GATEWAY
NEW PORT AUTHORITY BUS TERMINAL



MANHATTAN FUTURE GATEWAY
NEW PORT AUTHORITY BUS TERMINAL

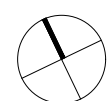


MANHATTAN FUTURE GATEWAY
NEW PORT AUTHORITY BUS TERMINAL

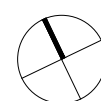

MANHATTAN FUTURE GATEWAY
NEW PORT AUTHORITY BUS TERMINAL



MANHATTAN FUTURE GATEWAY
NEW PORT AUTHORITY BUS TERMINAL

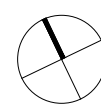

MANHATTAN FUTURE GATEWAY
NEW PORT AUTHORITY BUS TERMINAL



MANHATTAN FUTURE GATEWAY
NEW PORT AUTHORITY BUS TERMINAL



MANHATTAN FUTURE GATEWAY
NEW PORT AUTHORITY BUS TERMINAL



EXTERIOR - FHV WAITING AREA

