

Preserving Dredging History

MSc3/4 – Revitalising Maritime Heritage
Graduation Products P5








FLOORPLAN

+1


1. Expo hall
2. Expo hall
3. Expo hall
4. Archive

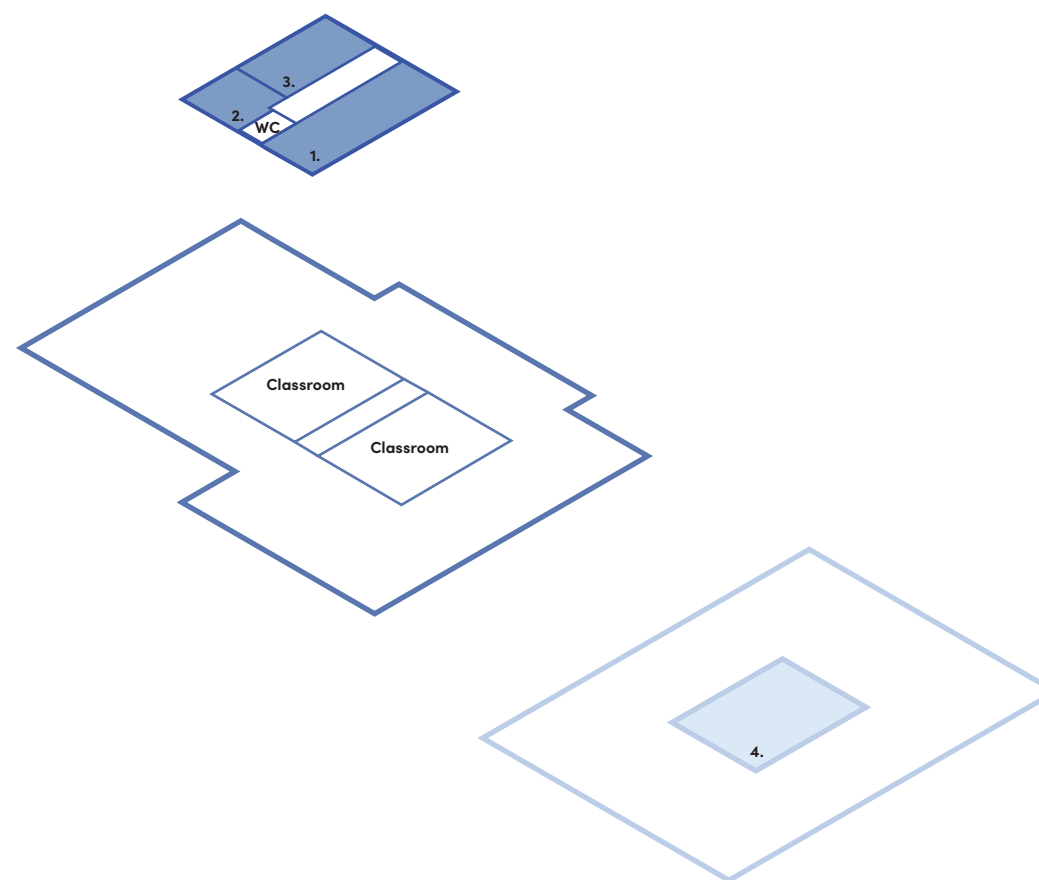


+1


0


1. What is dredging?
2. Temporary Expo: Dredging Stories
3. Volker's Empire
4. The Volker house
5. Dredging library
6. The Board Room
7. Staff kitchen
8. Event Hall

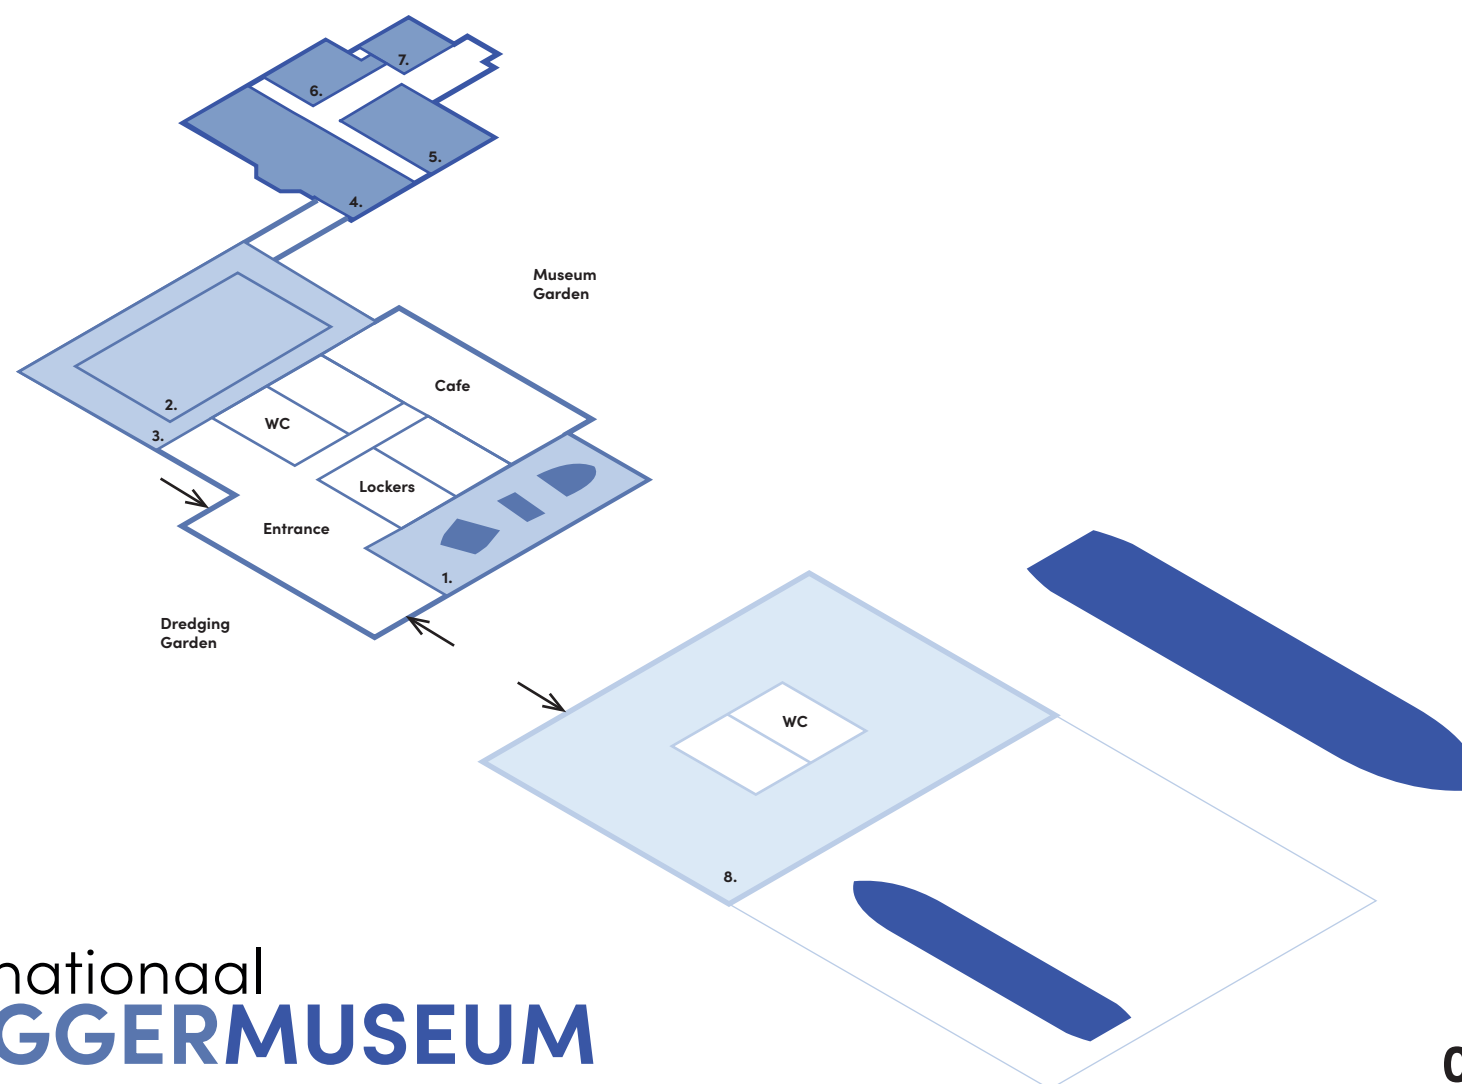


0

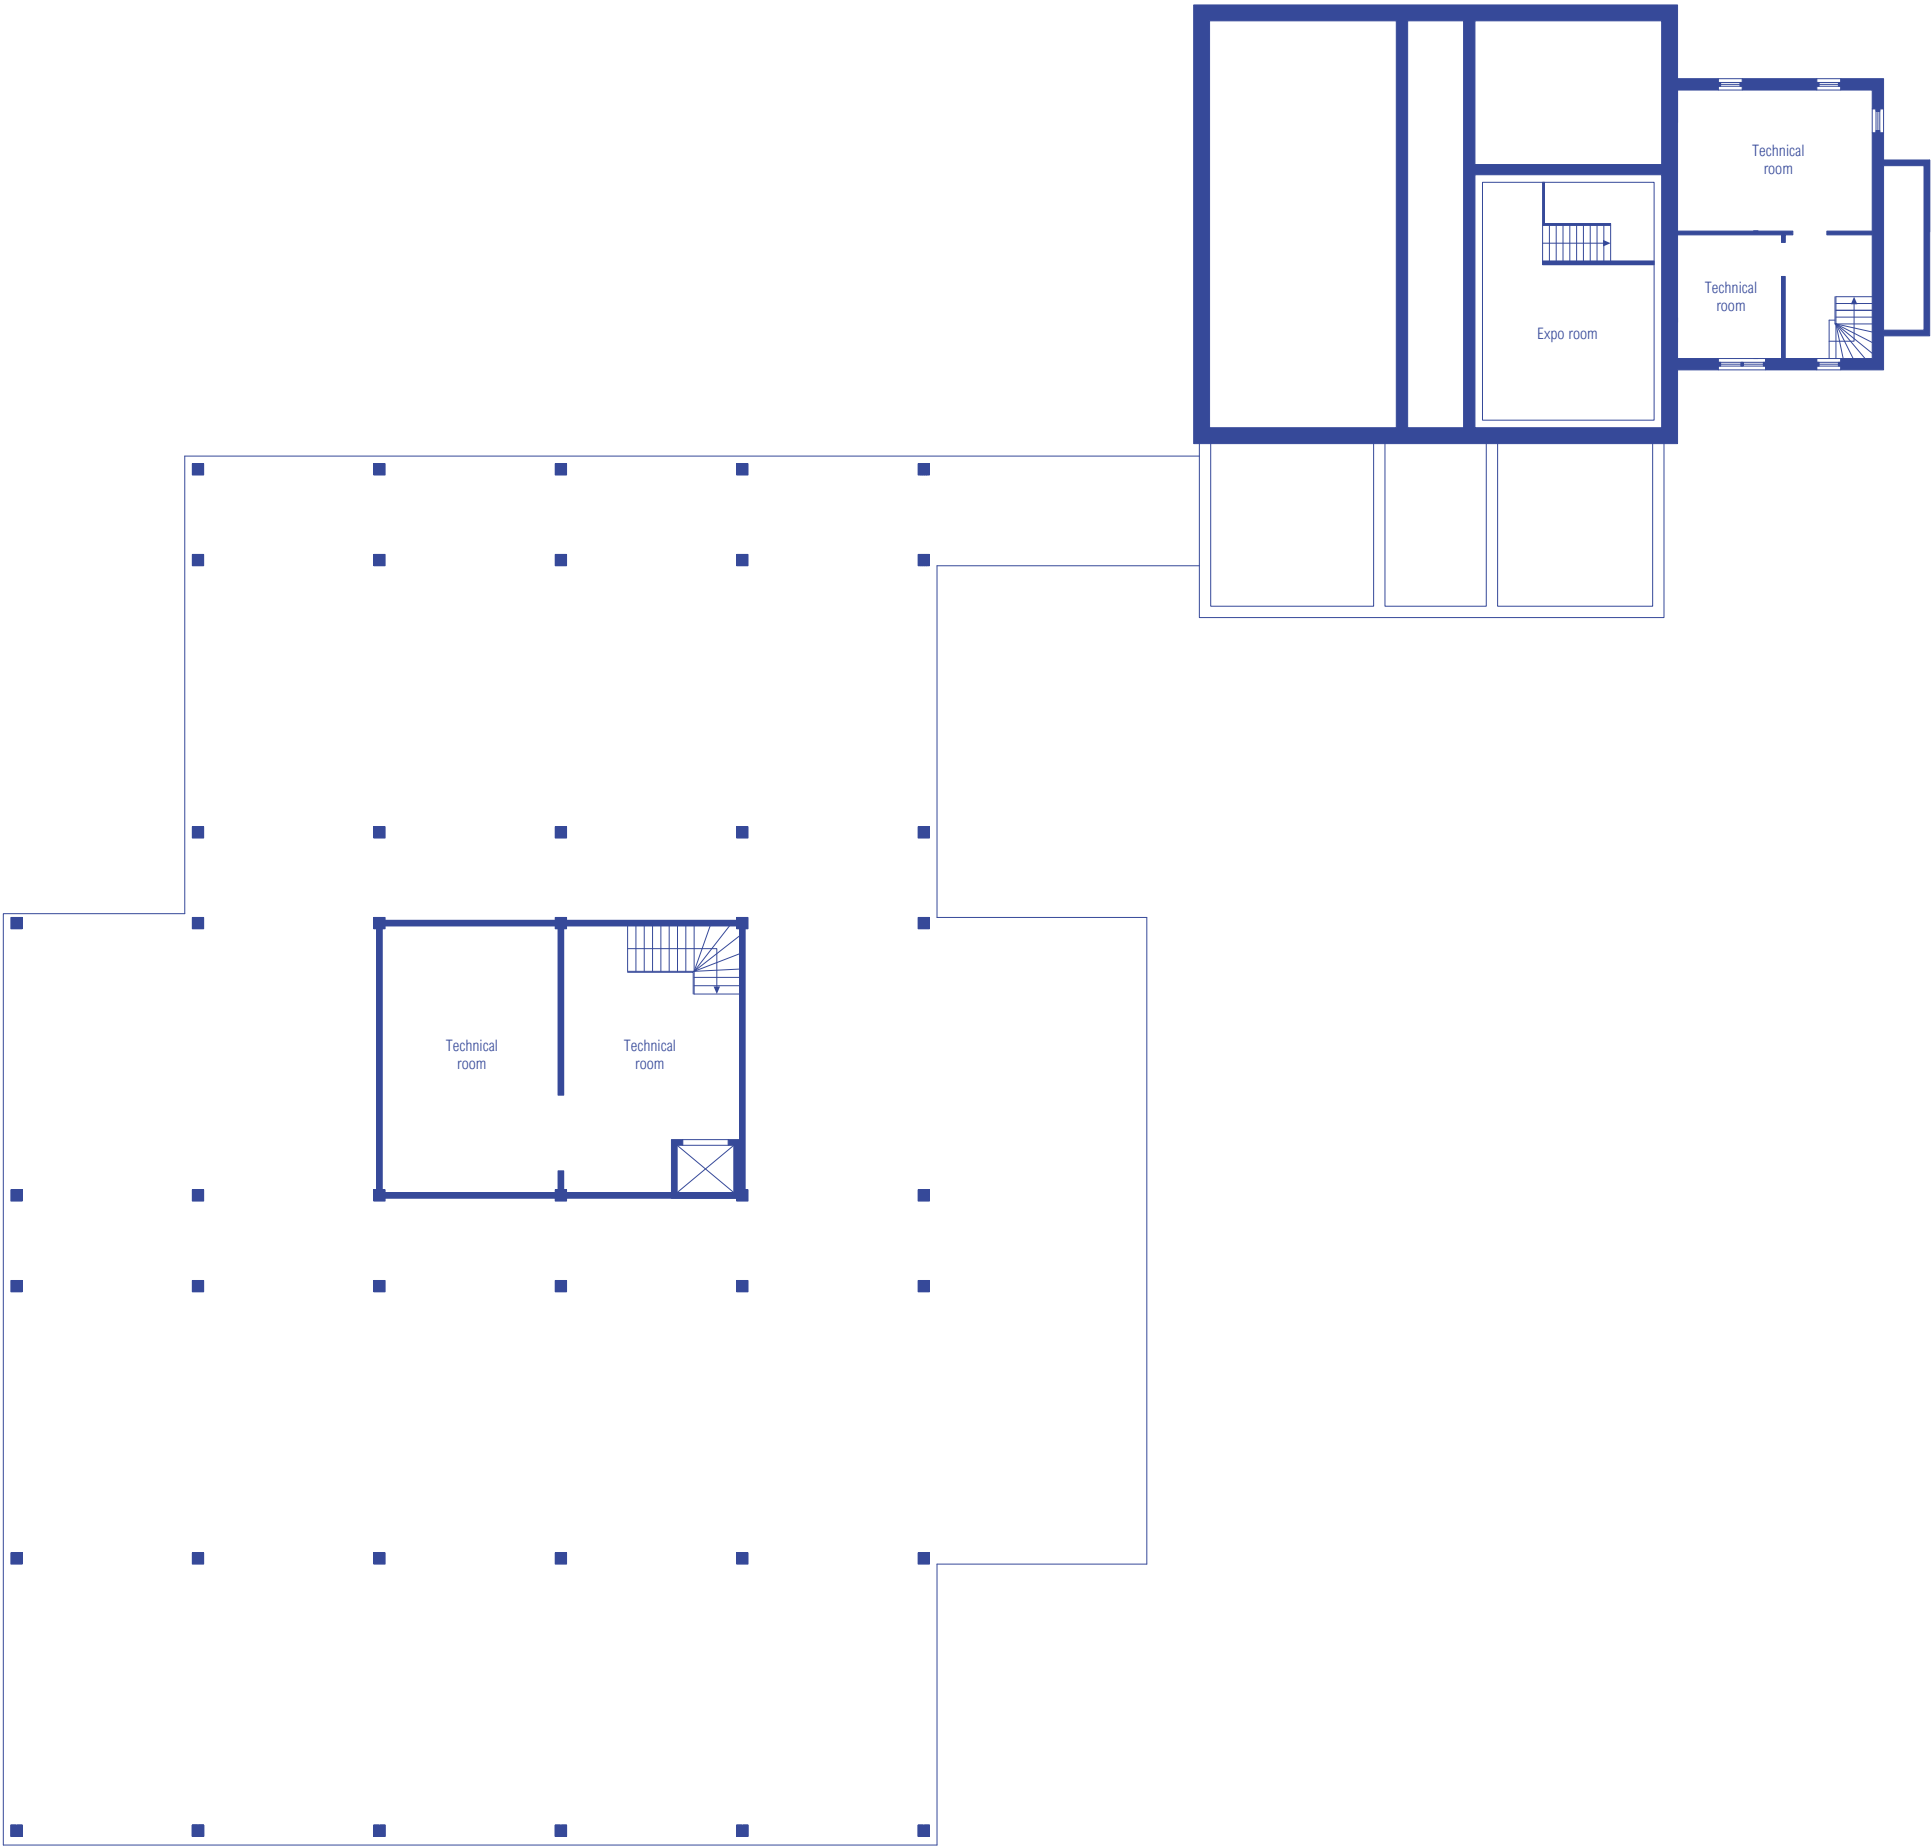


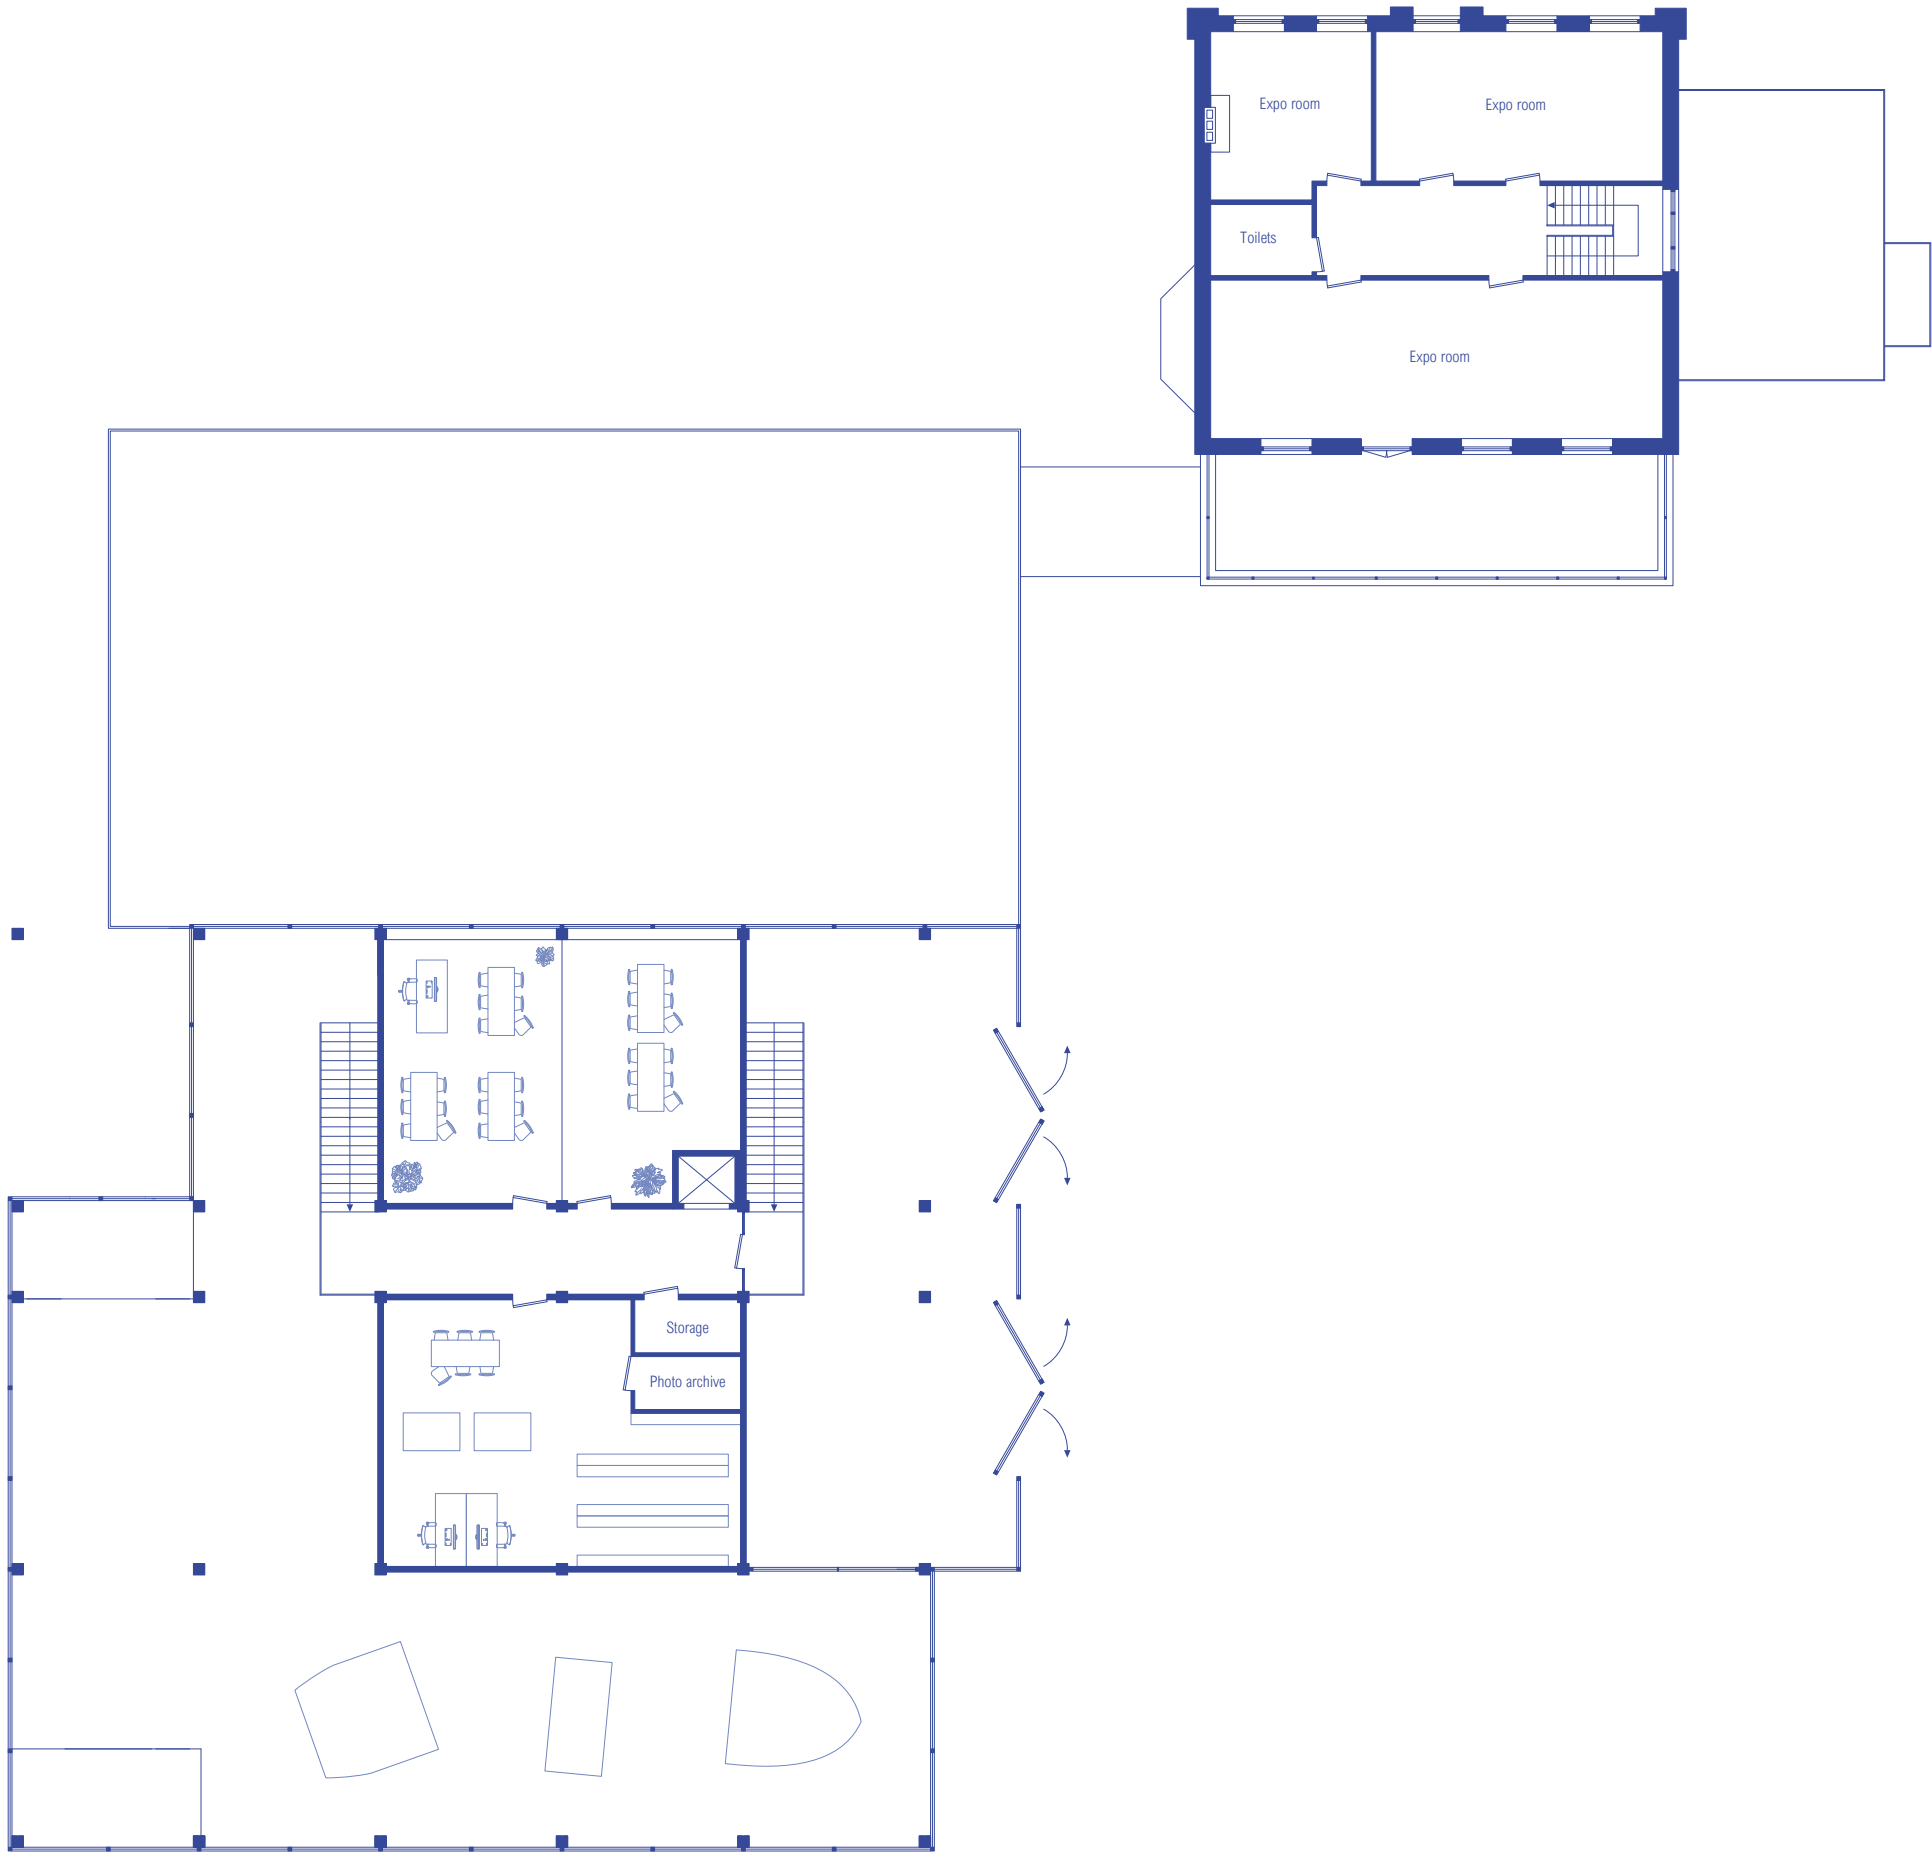


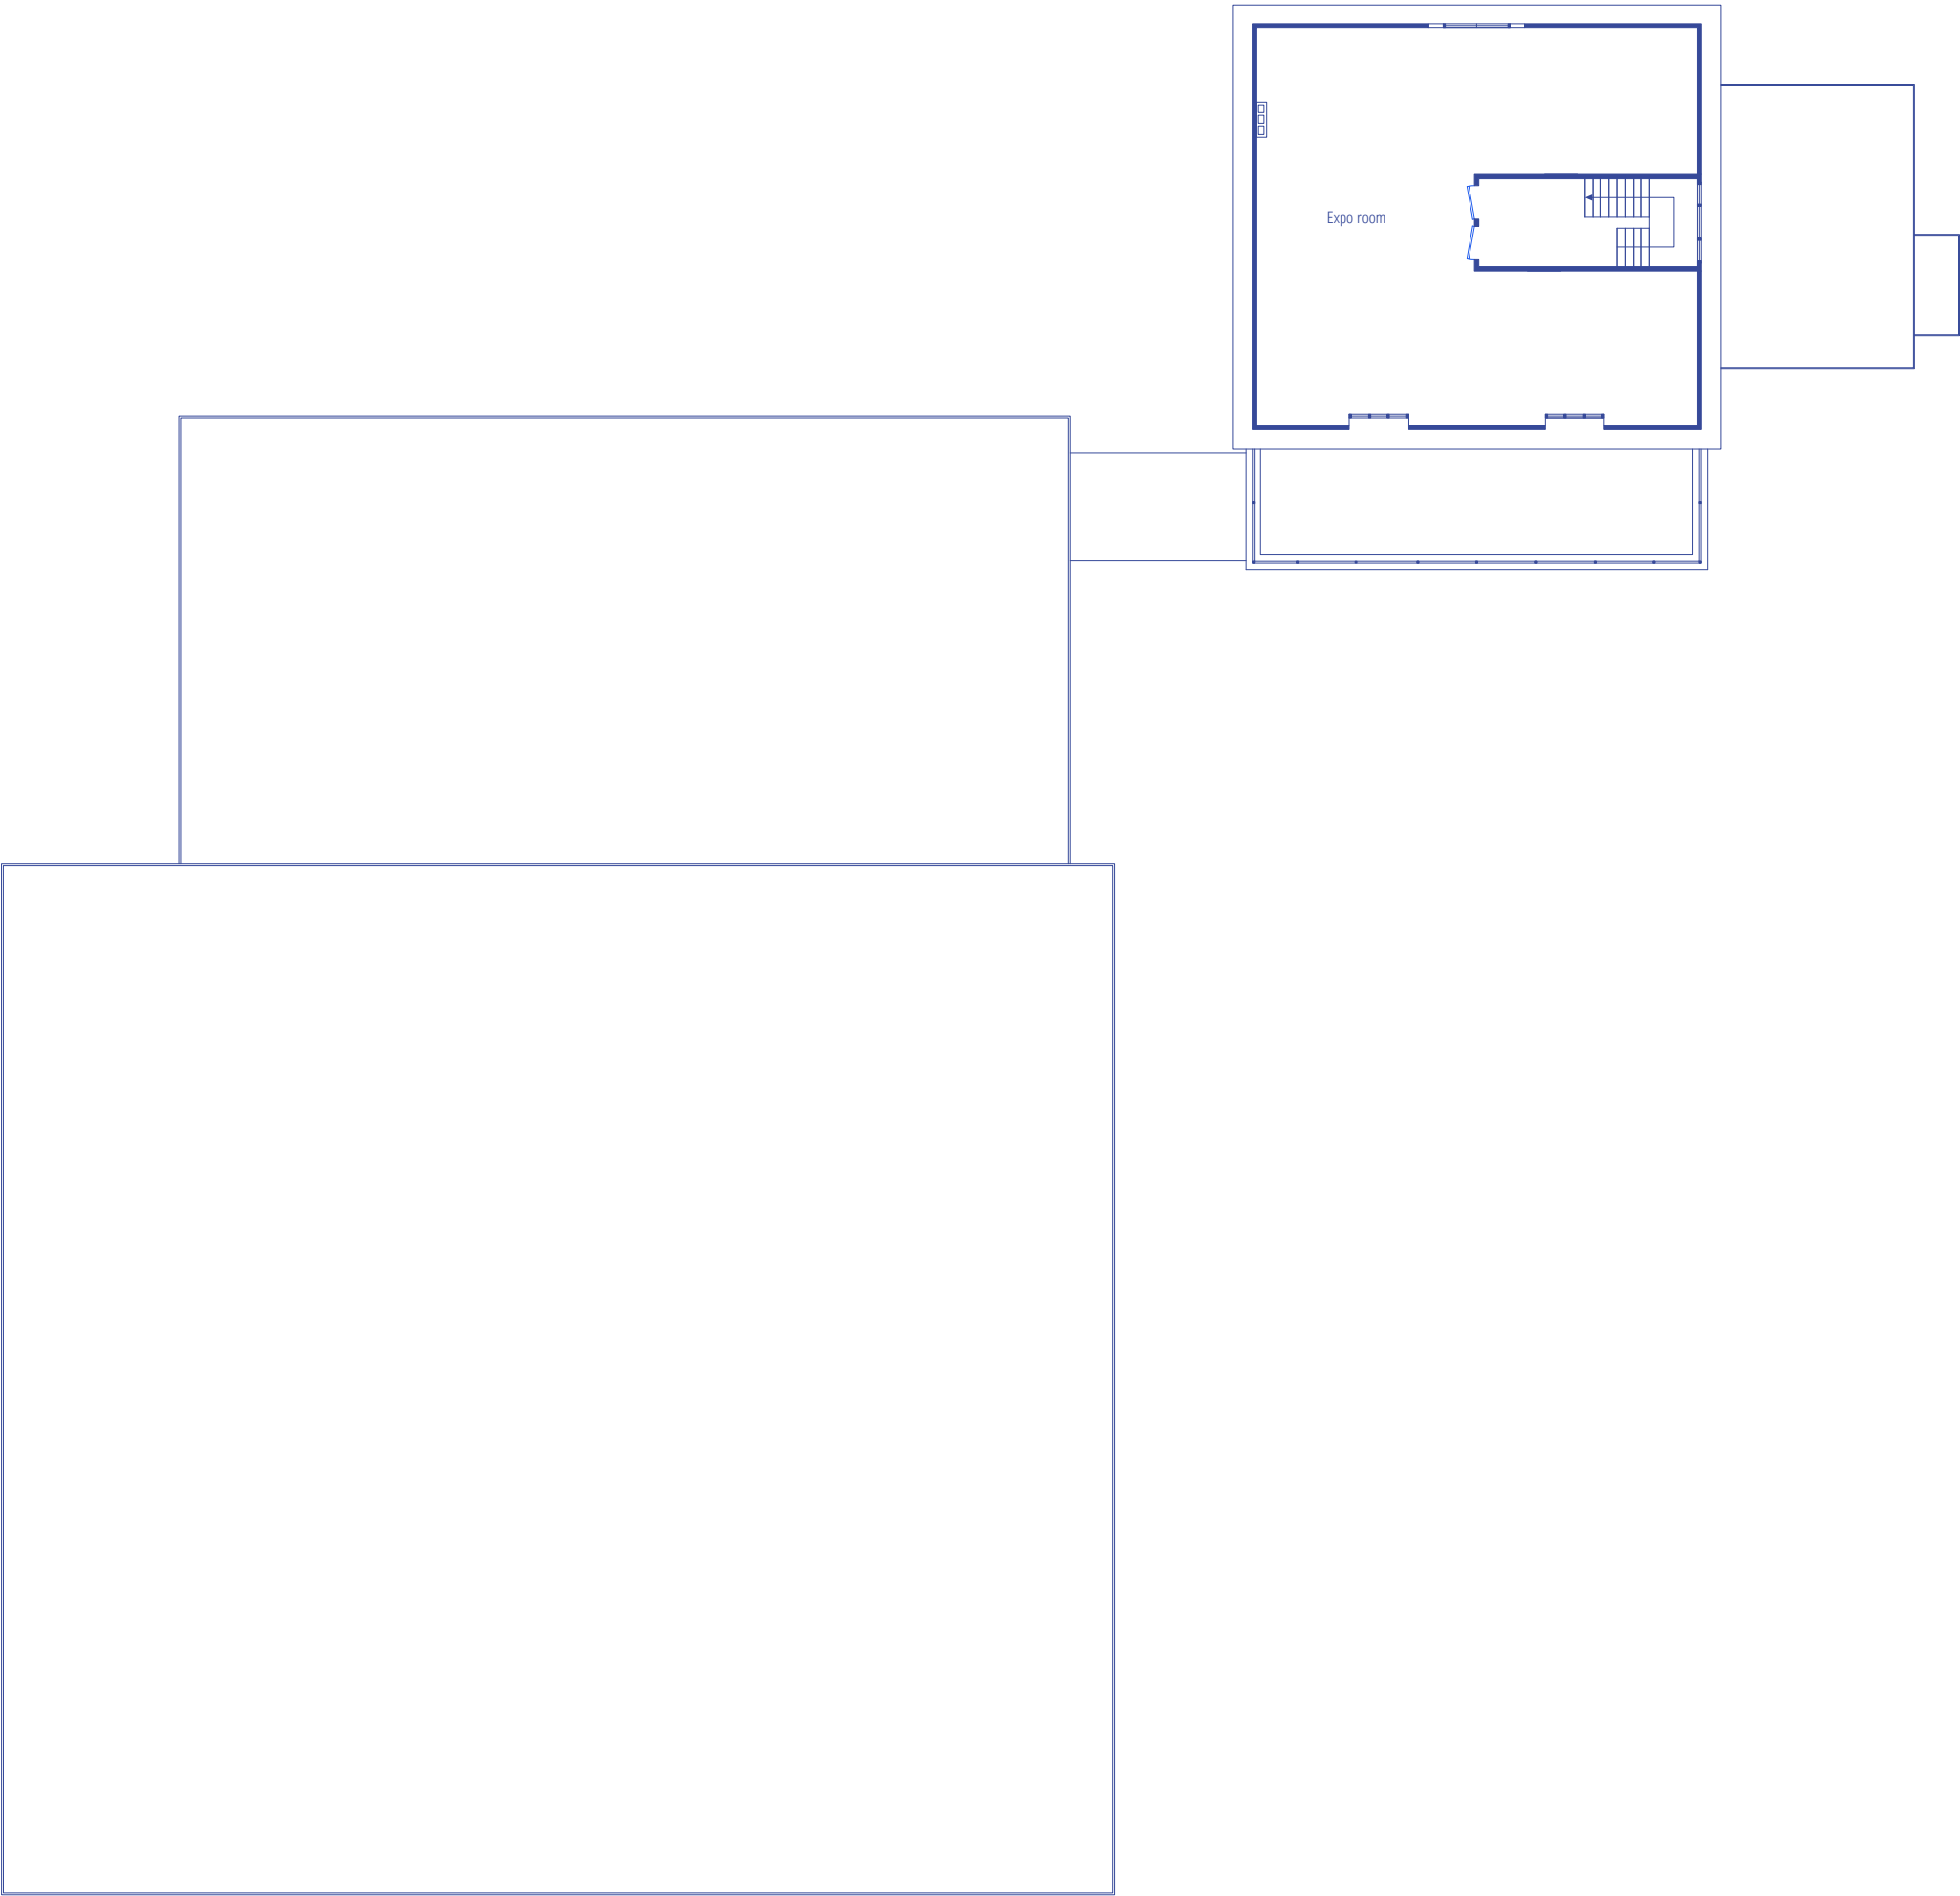





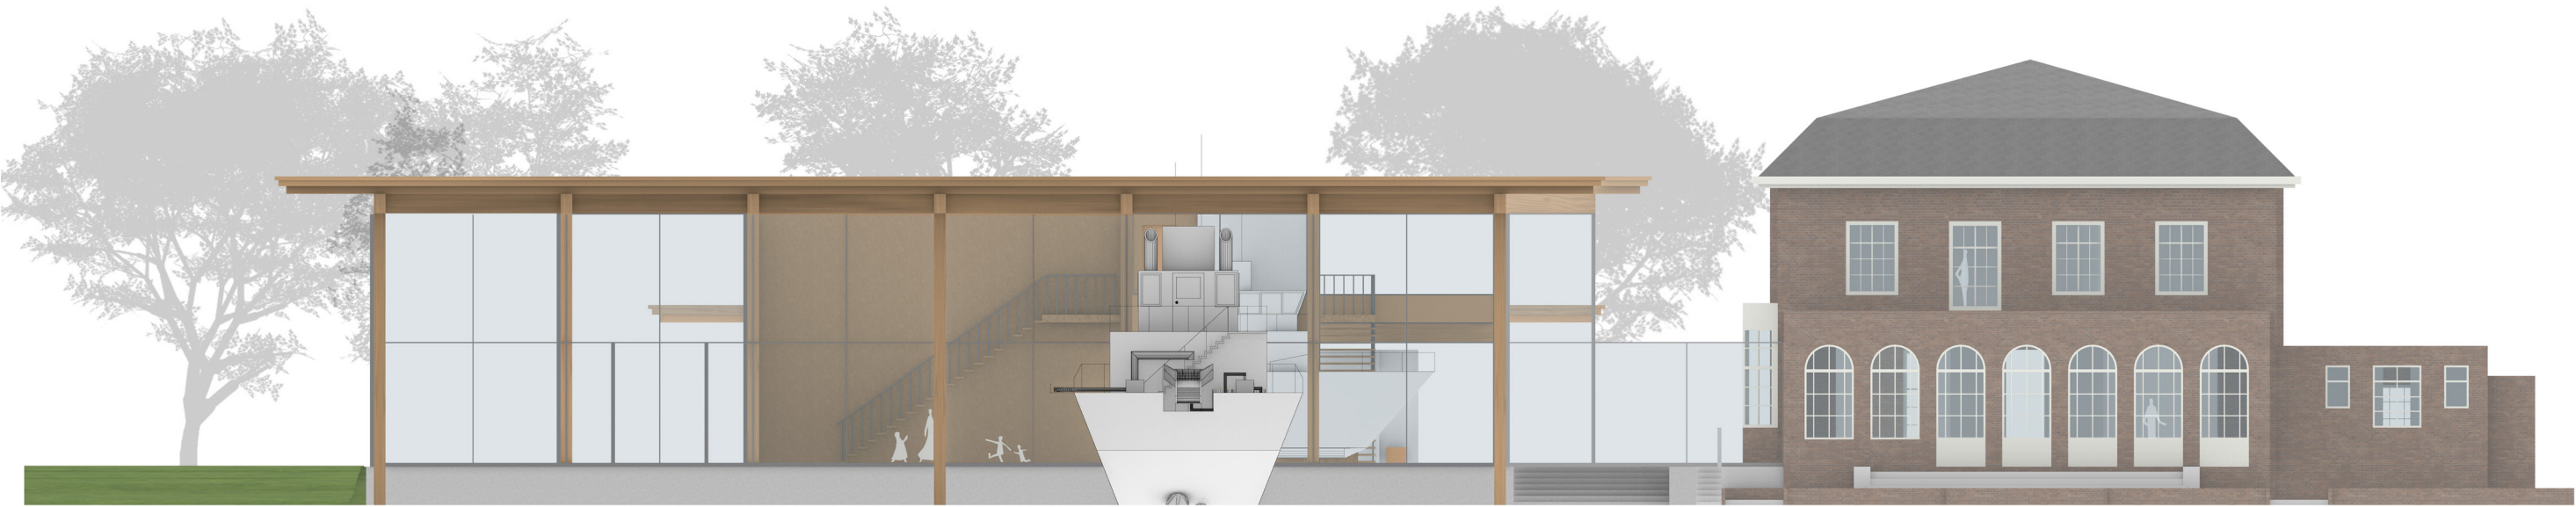


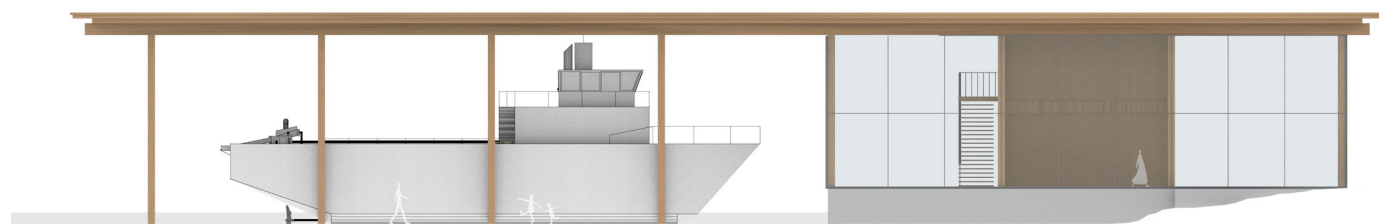


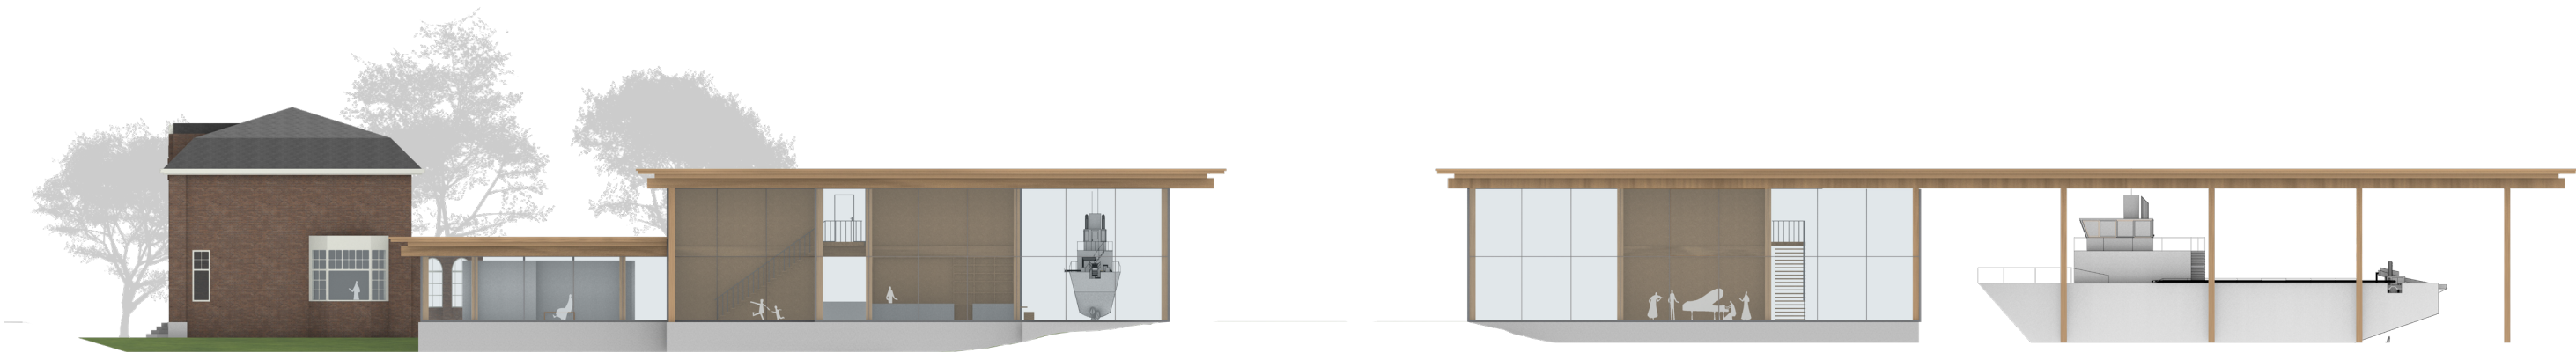


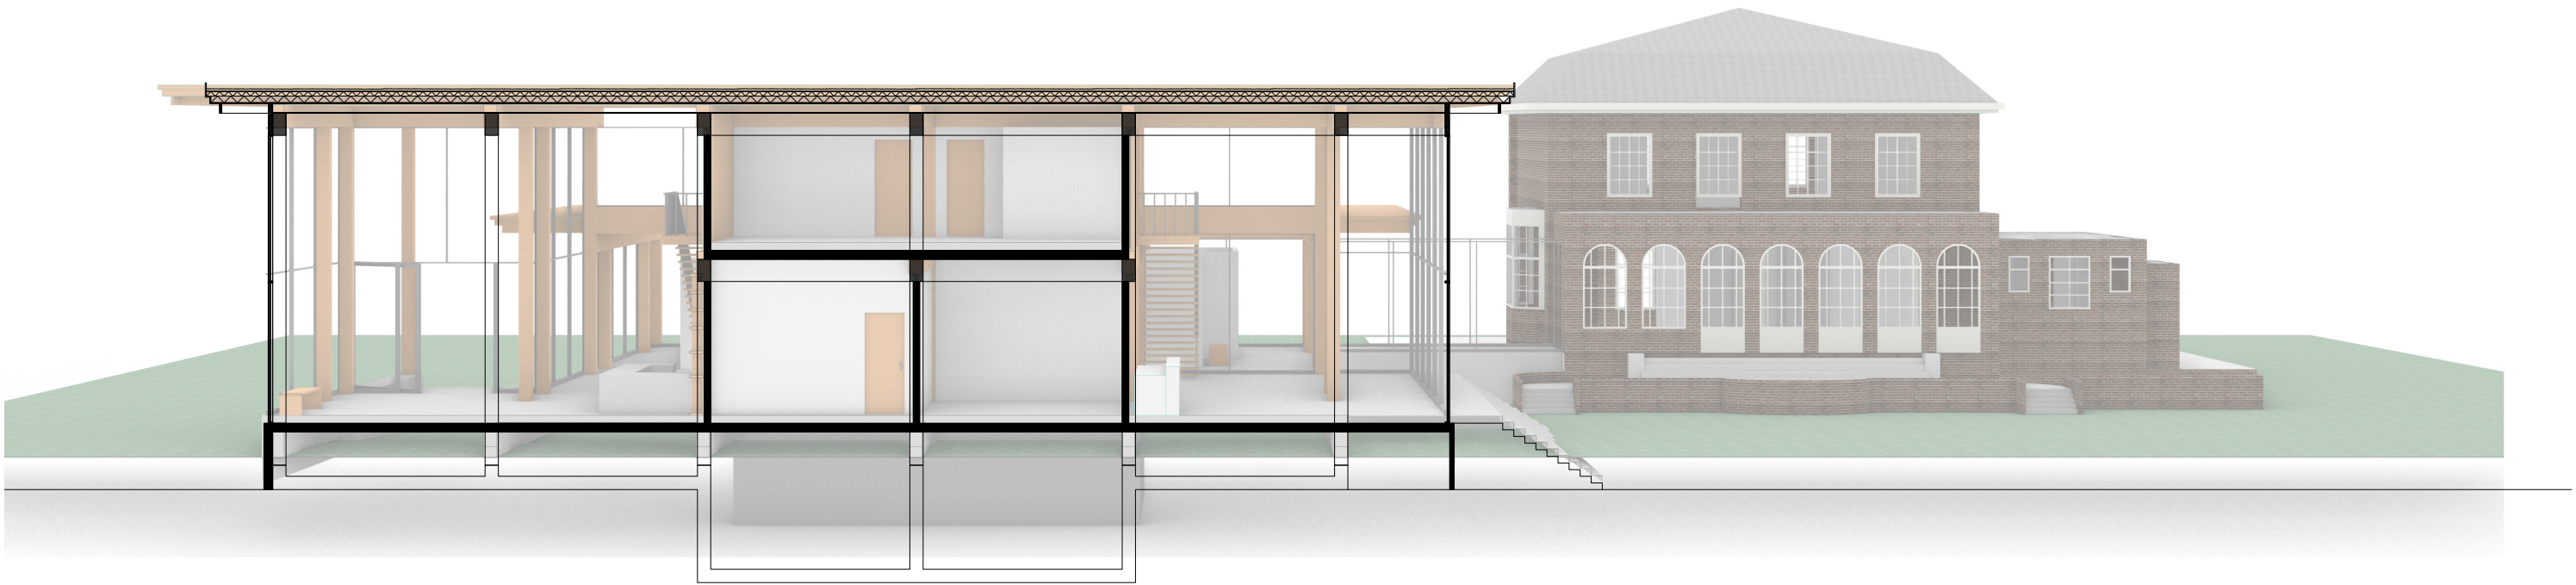


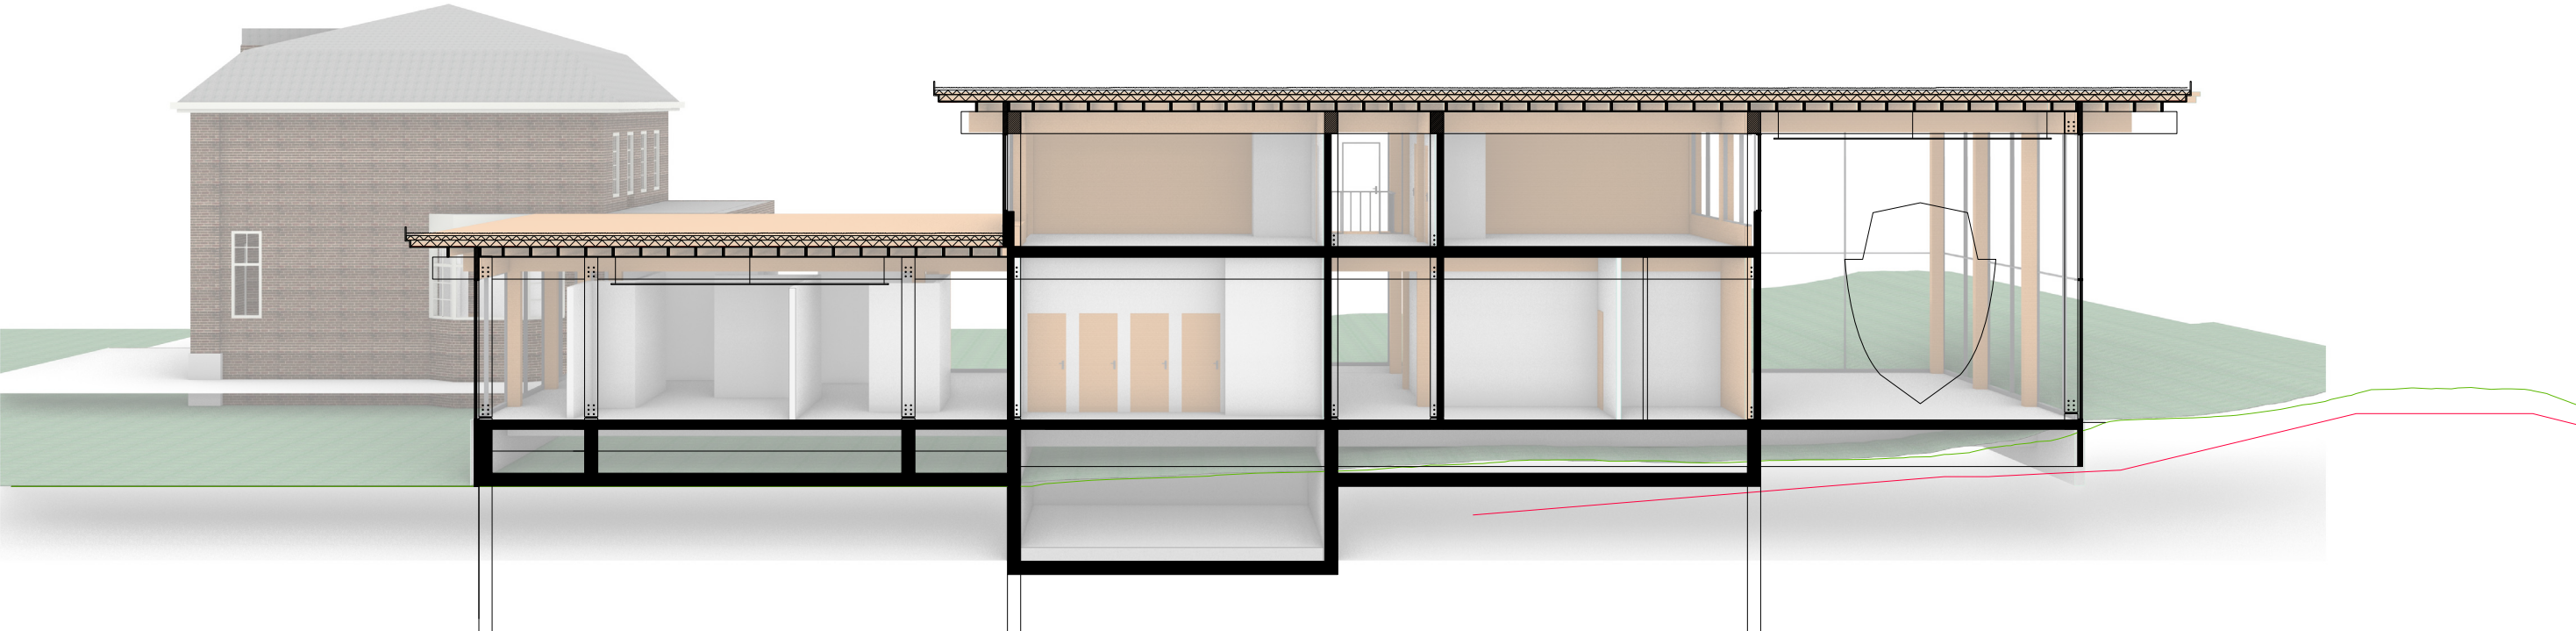


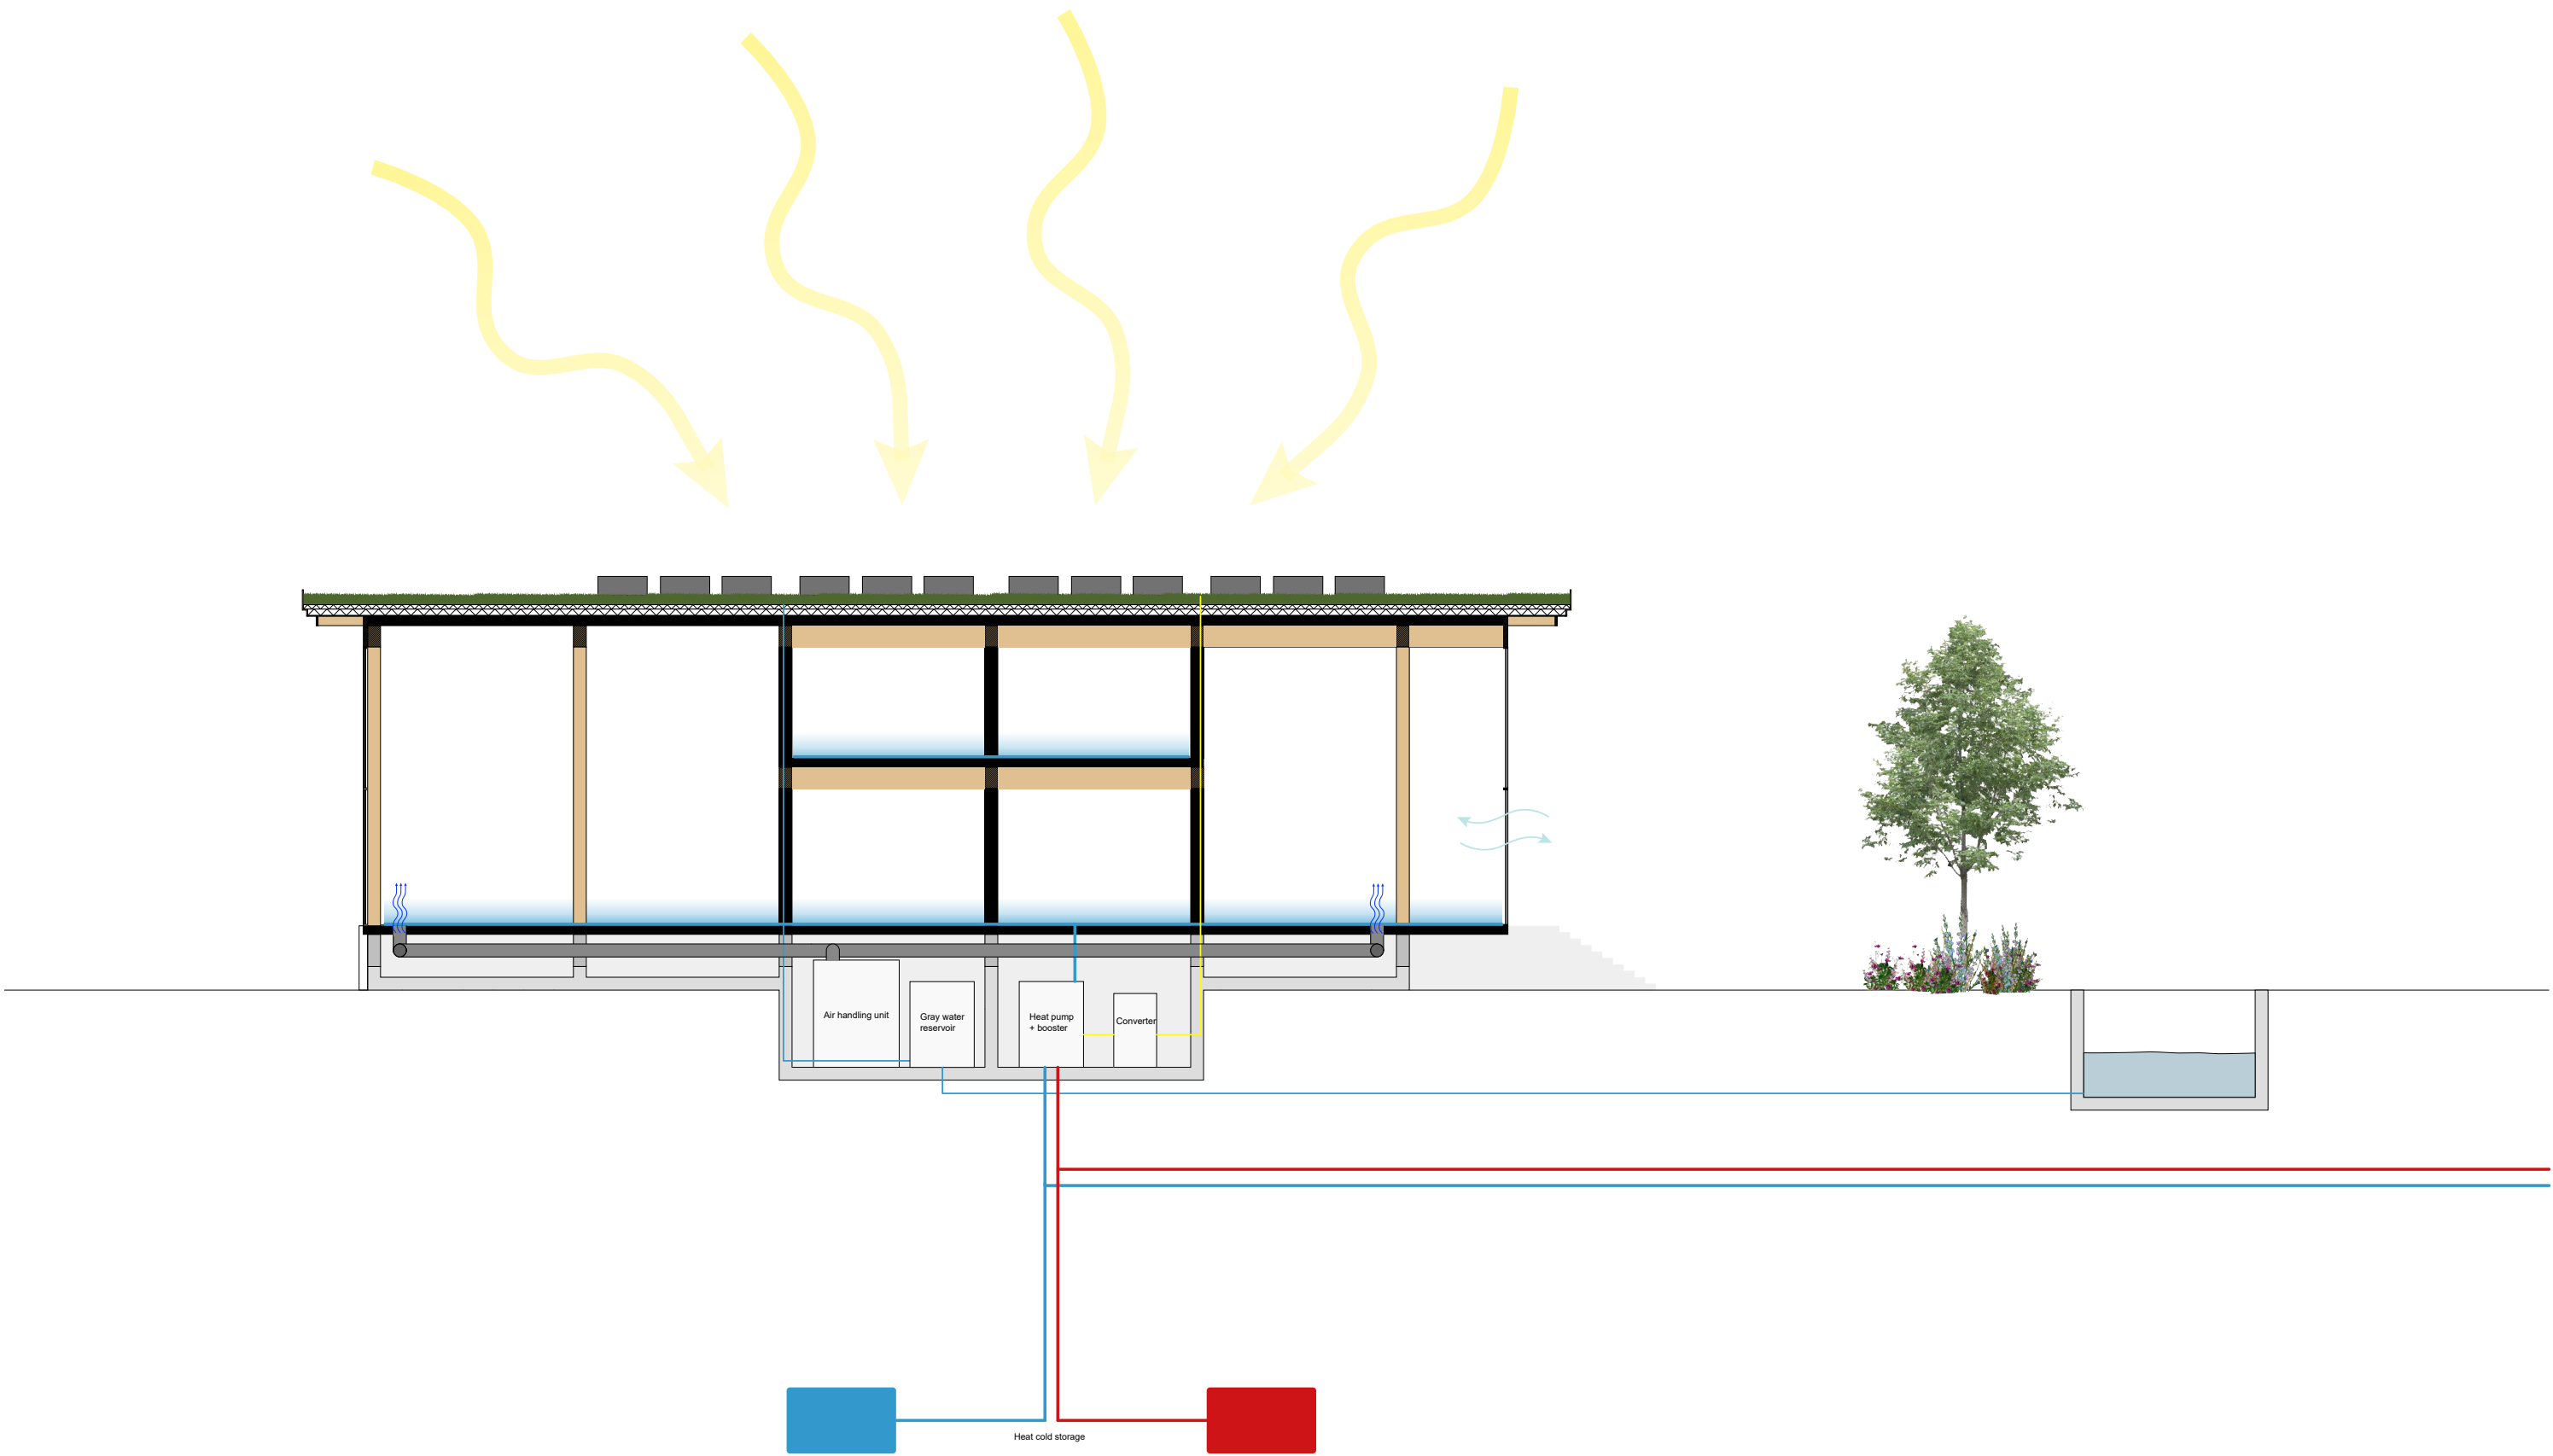

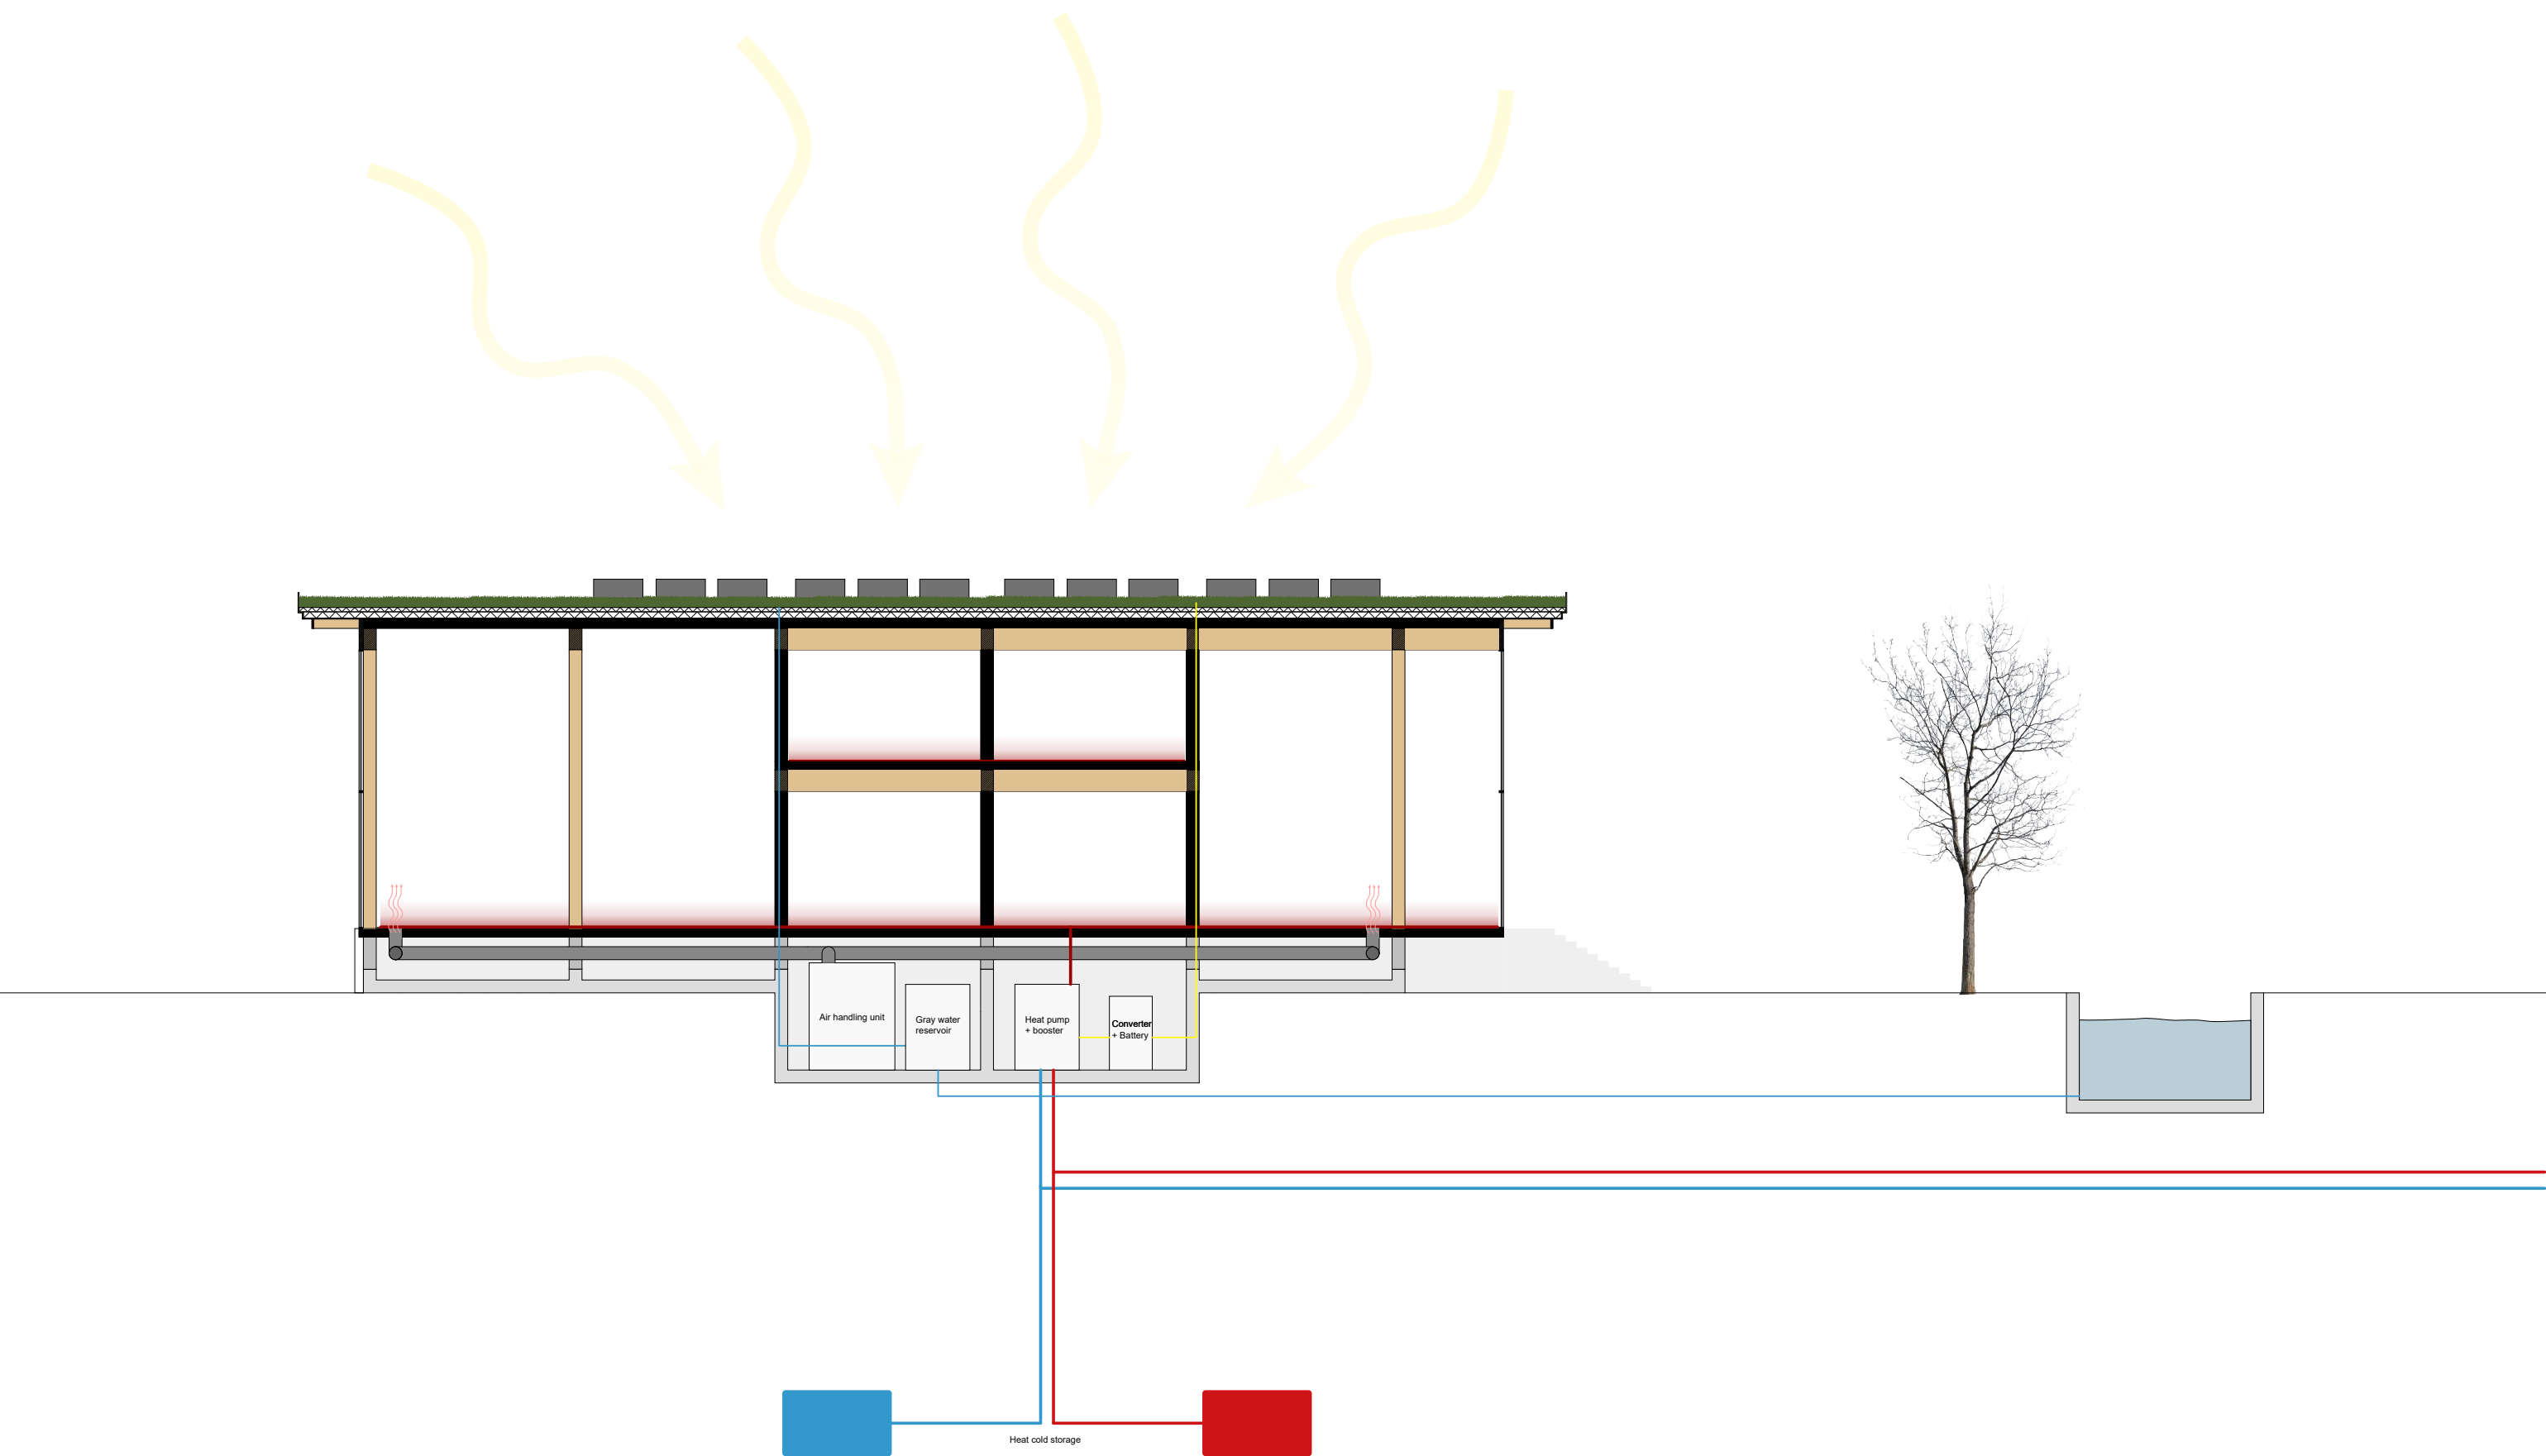


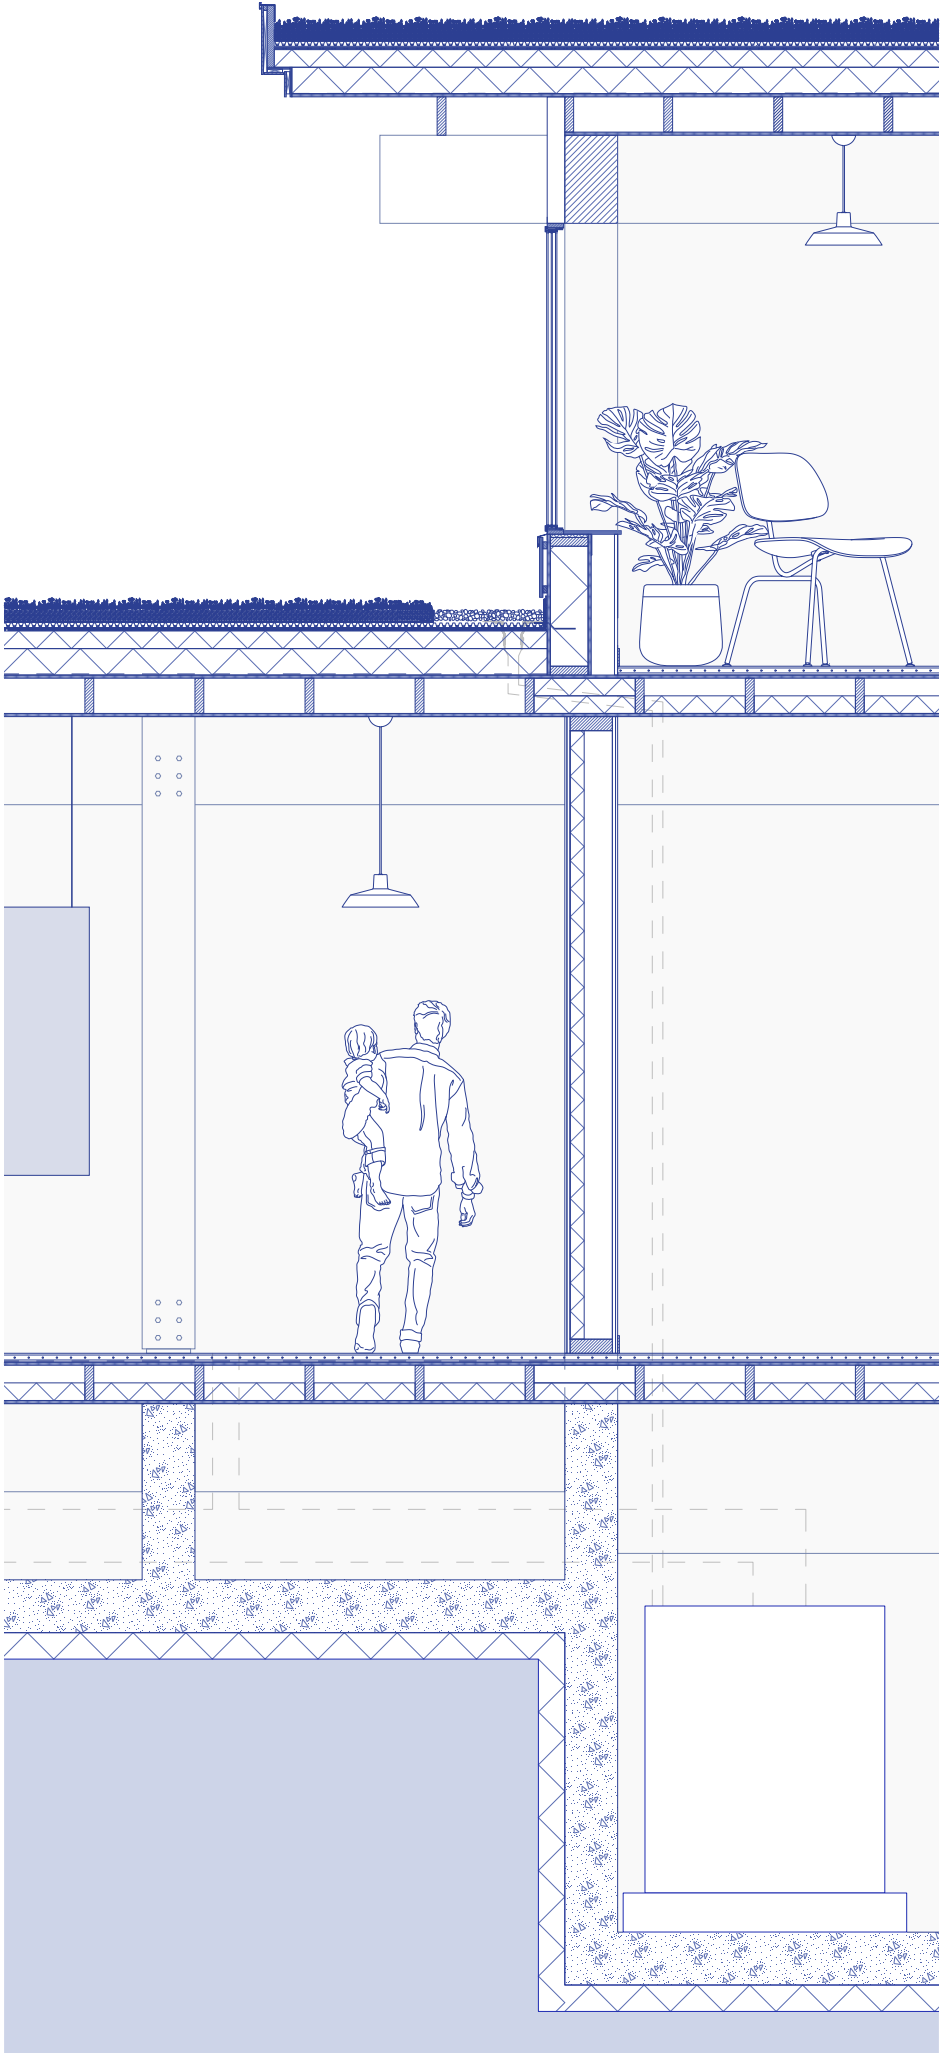

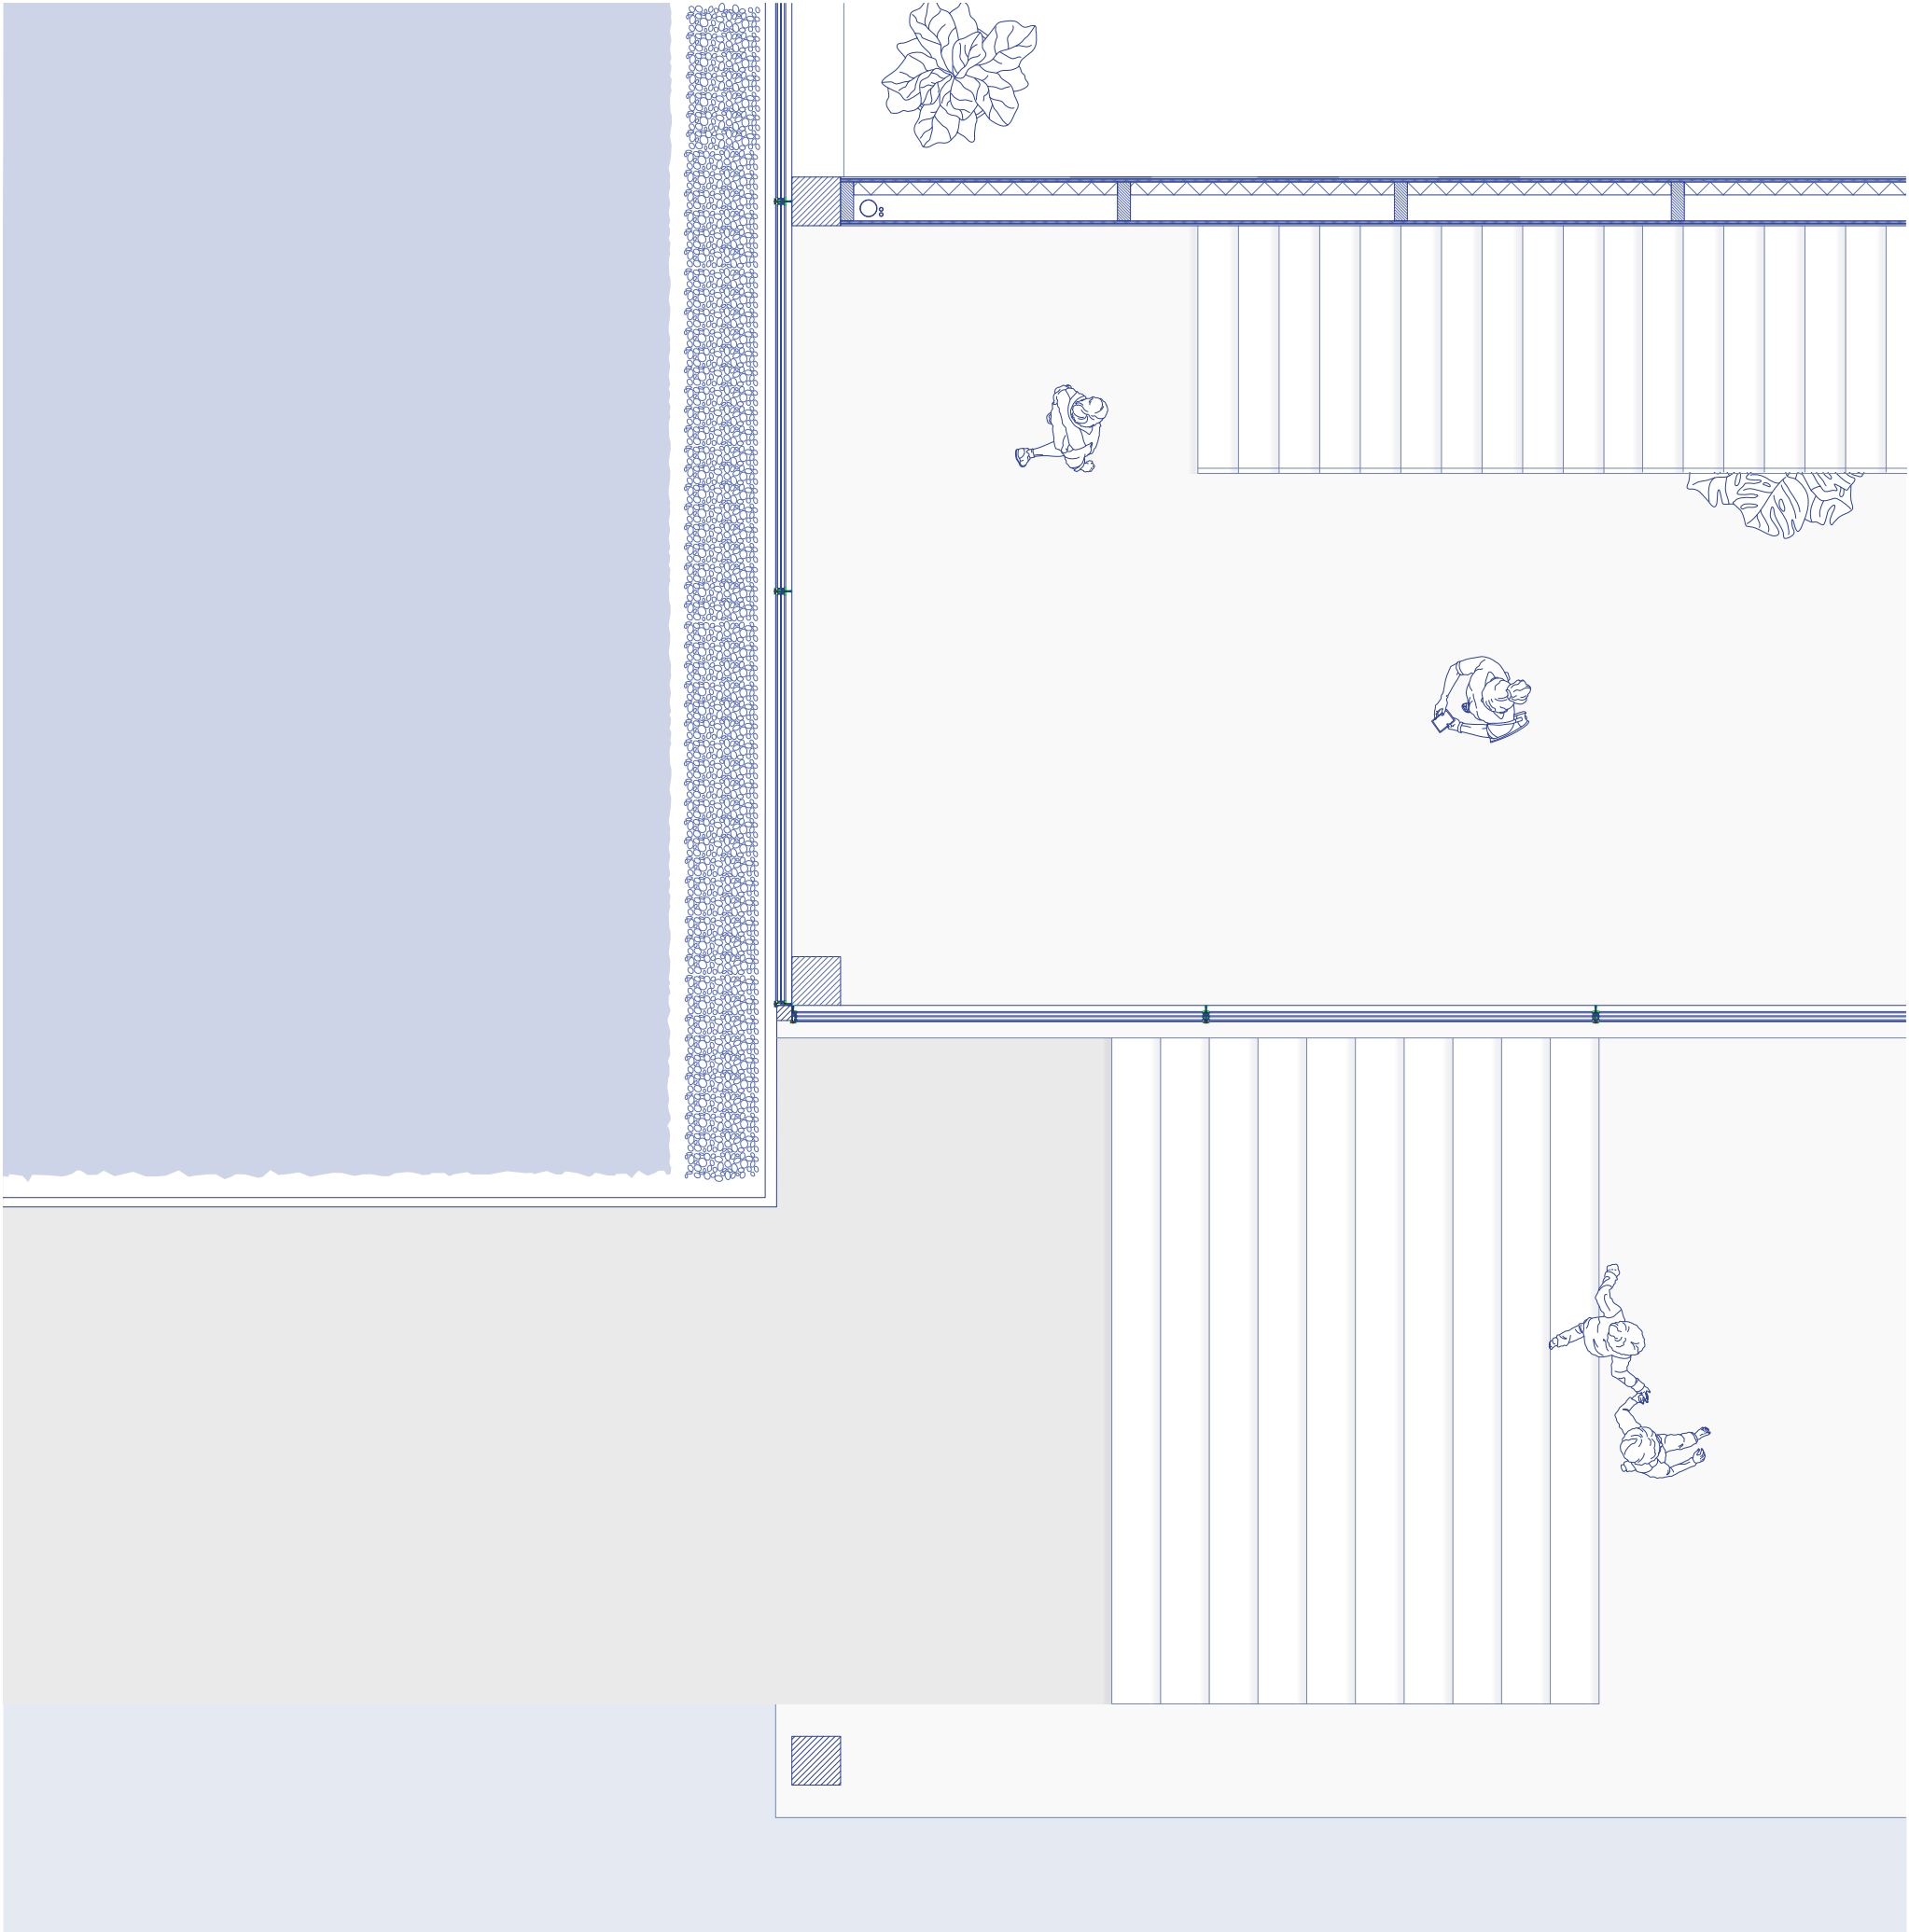

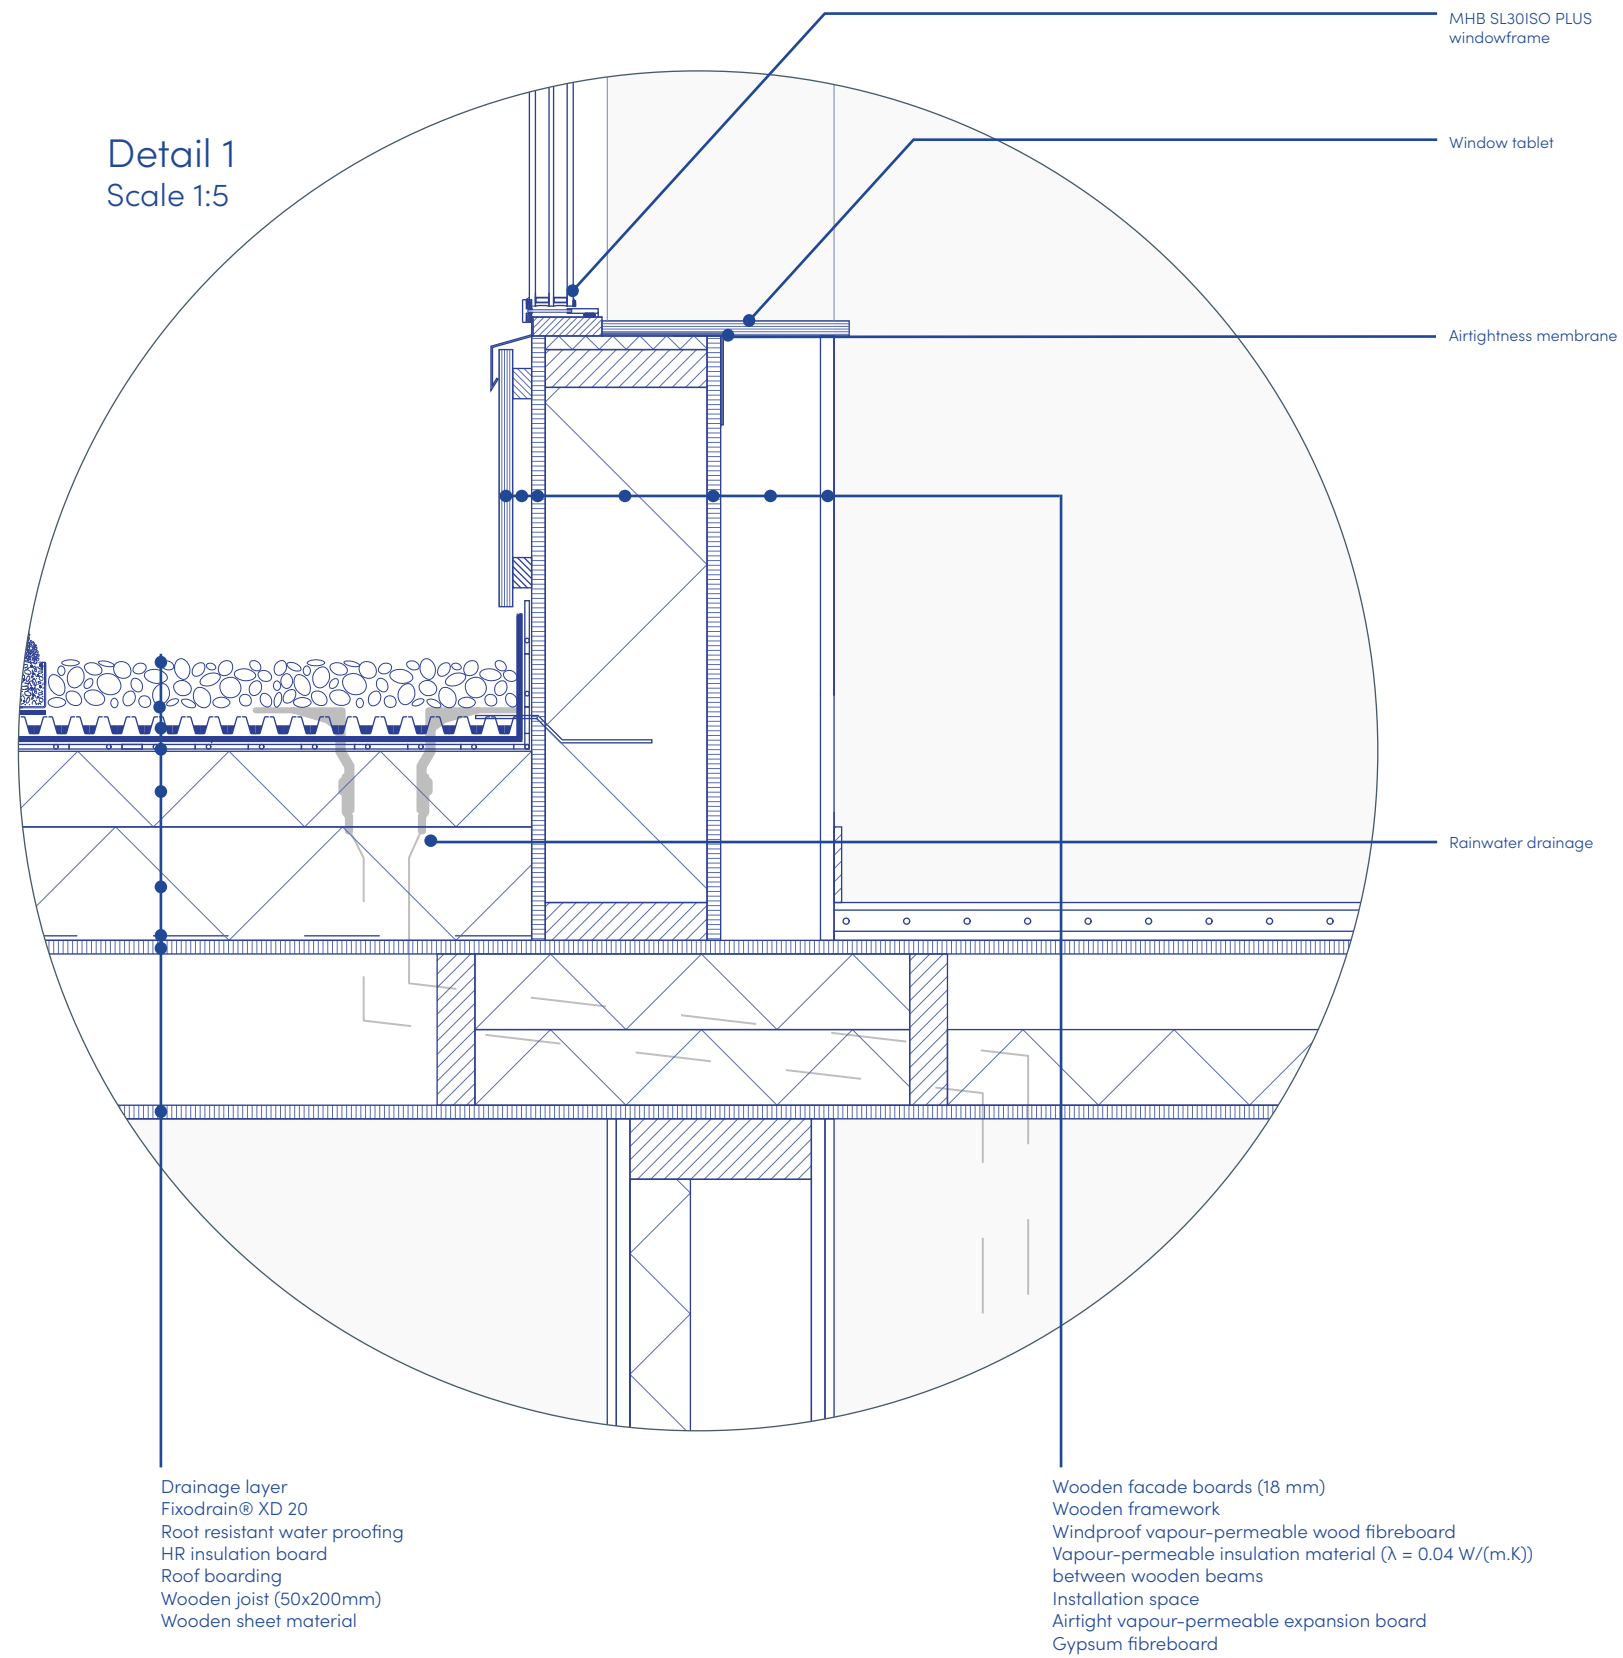

Detail 2
Scale 1:5

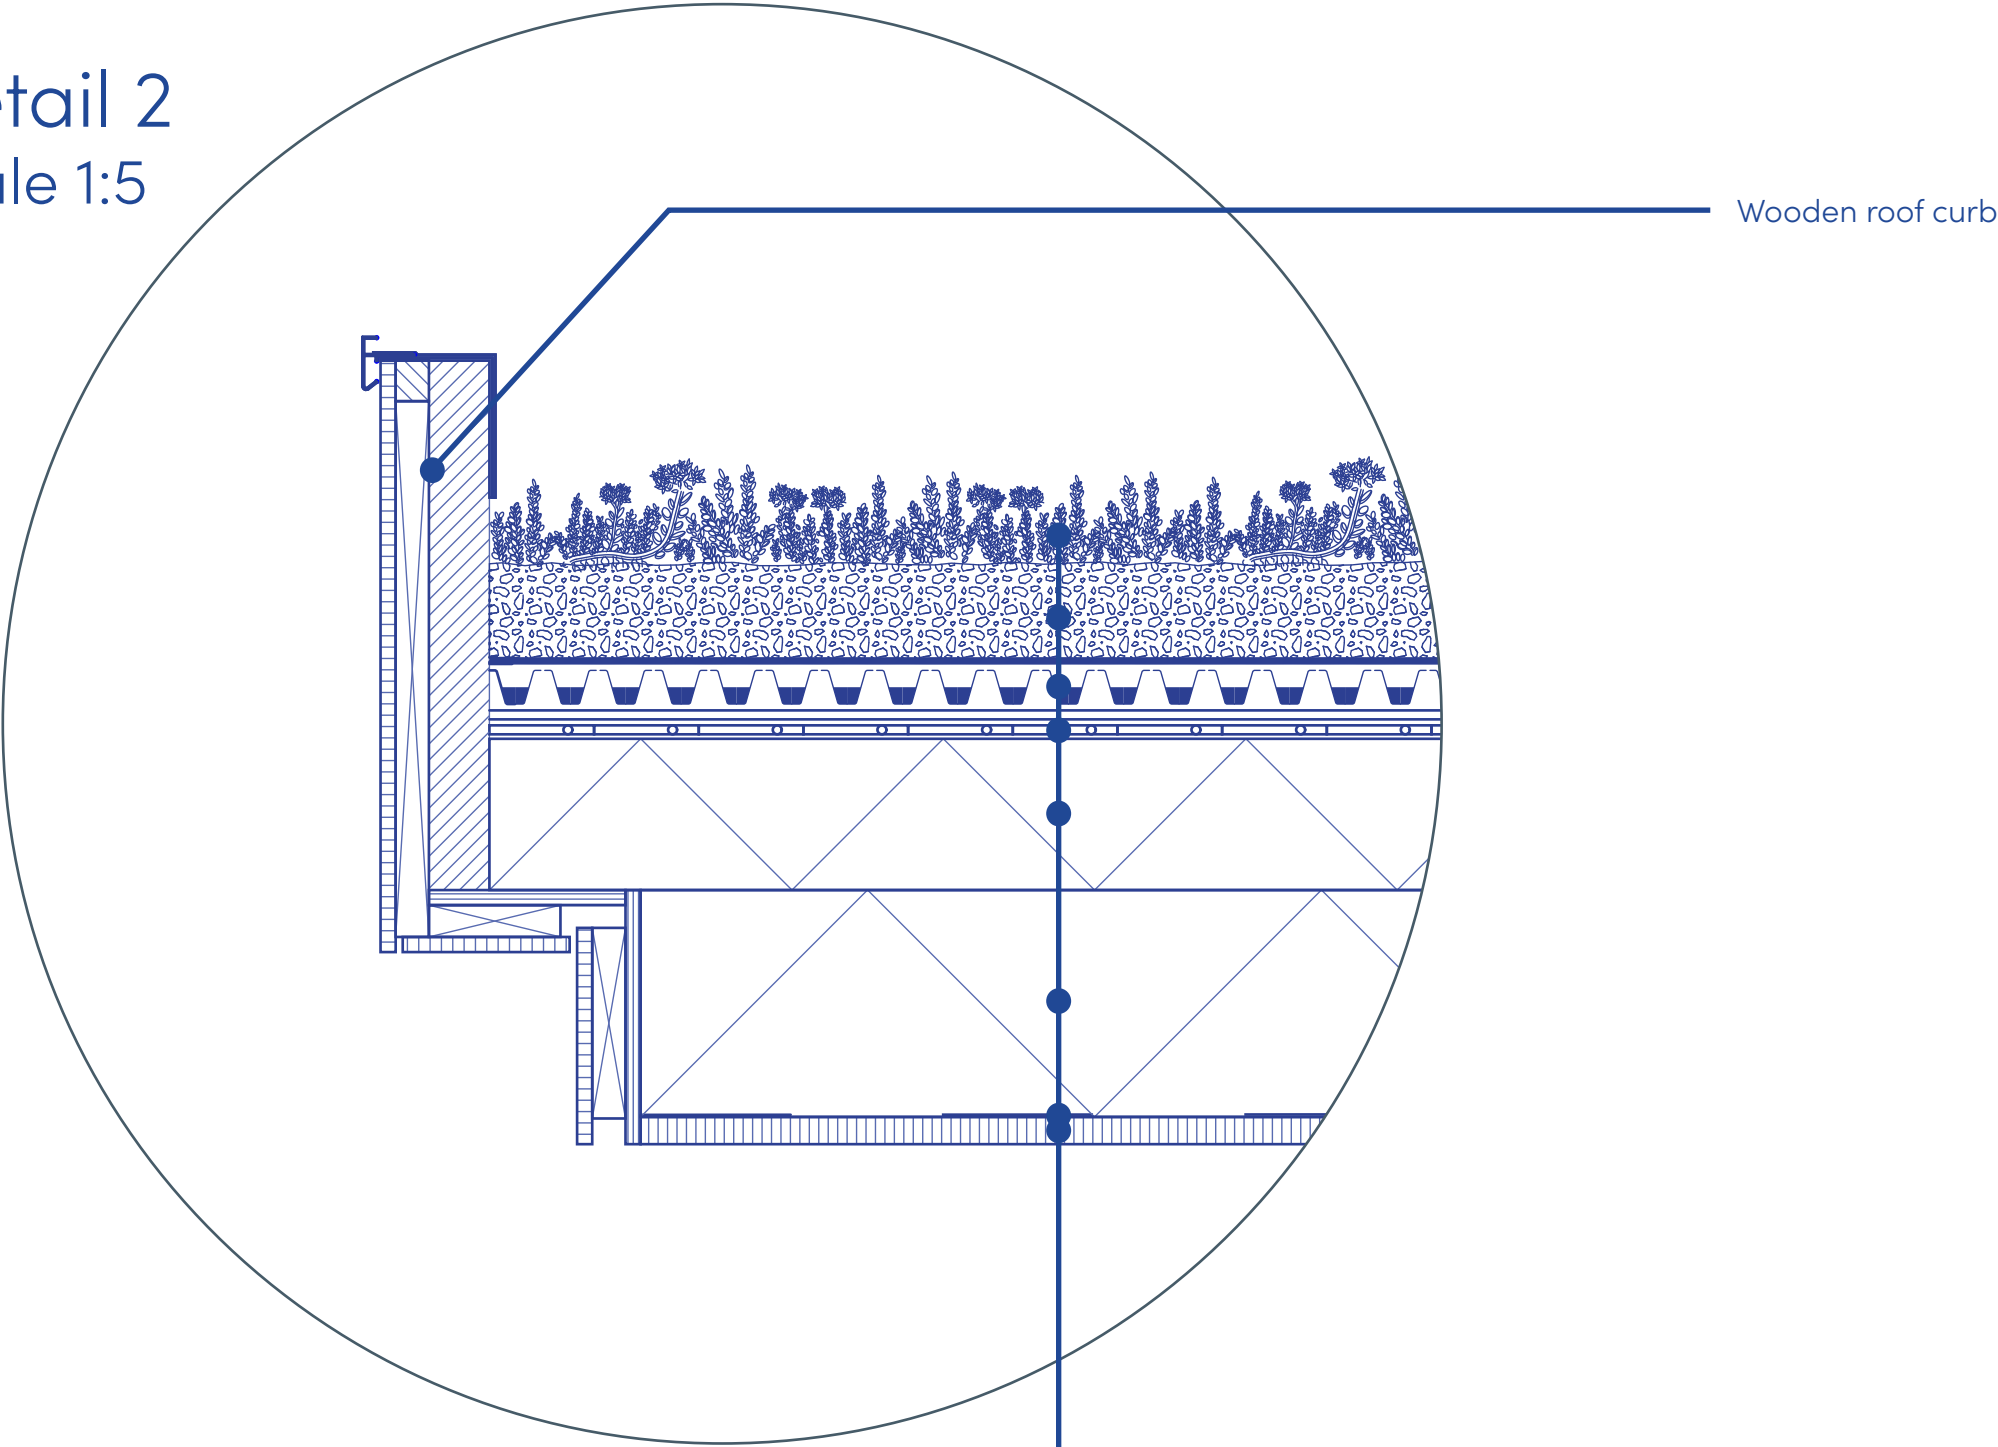

Plant community "Sedum Carpet"
System substrate "Sedum Carpet" (60 mm)
Fixodrain® XD 20
Root resistant water proofing
HR insulation board (150 mm)
HR insulation board (100 mm)
Moisture barrier foil
Wooden sheet material

Detail 3
Scale 1:5

