




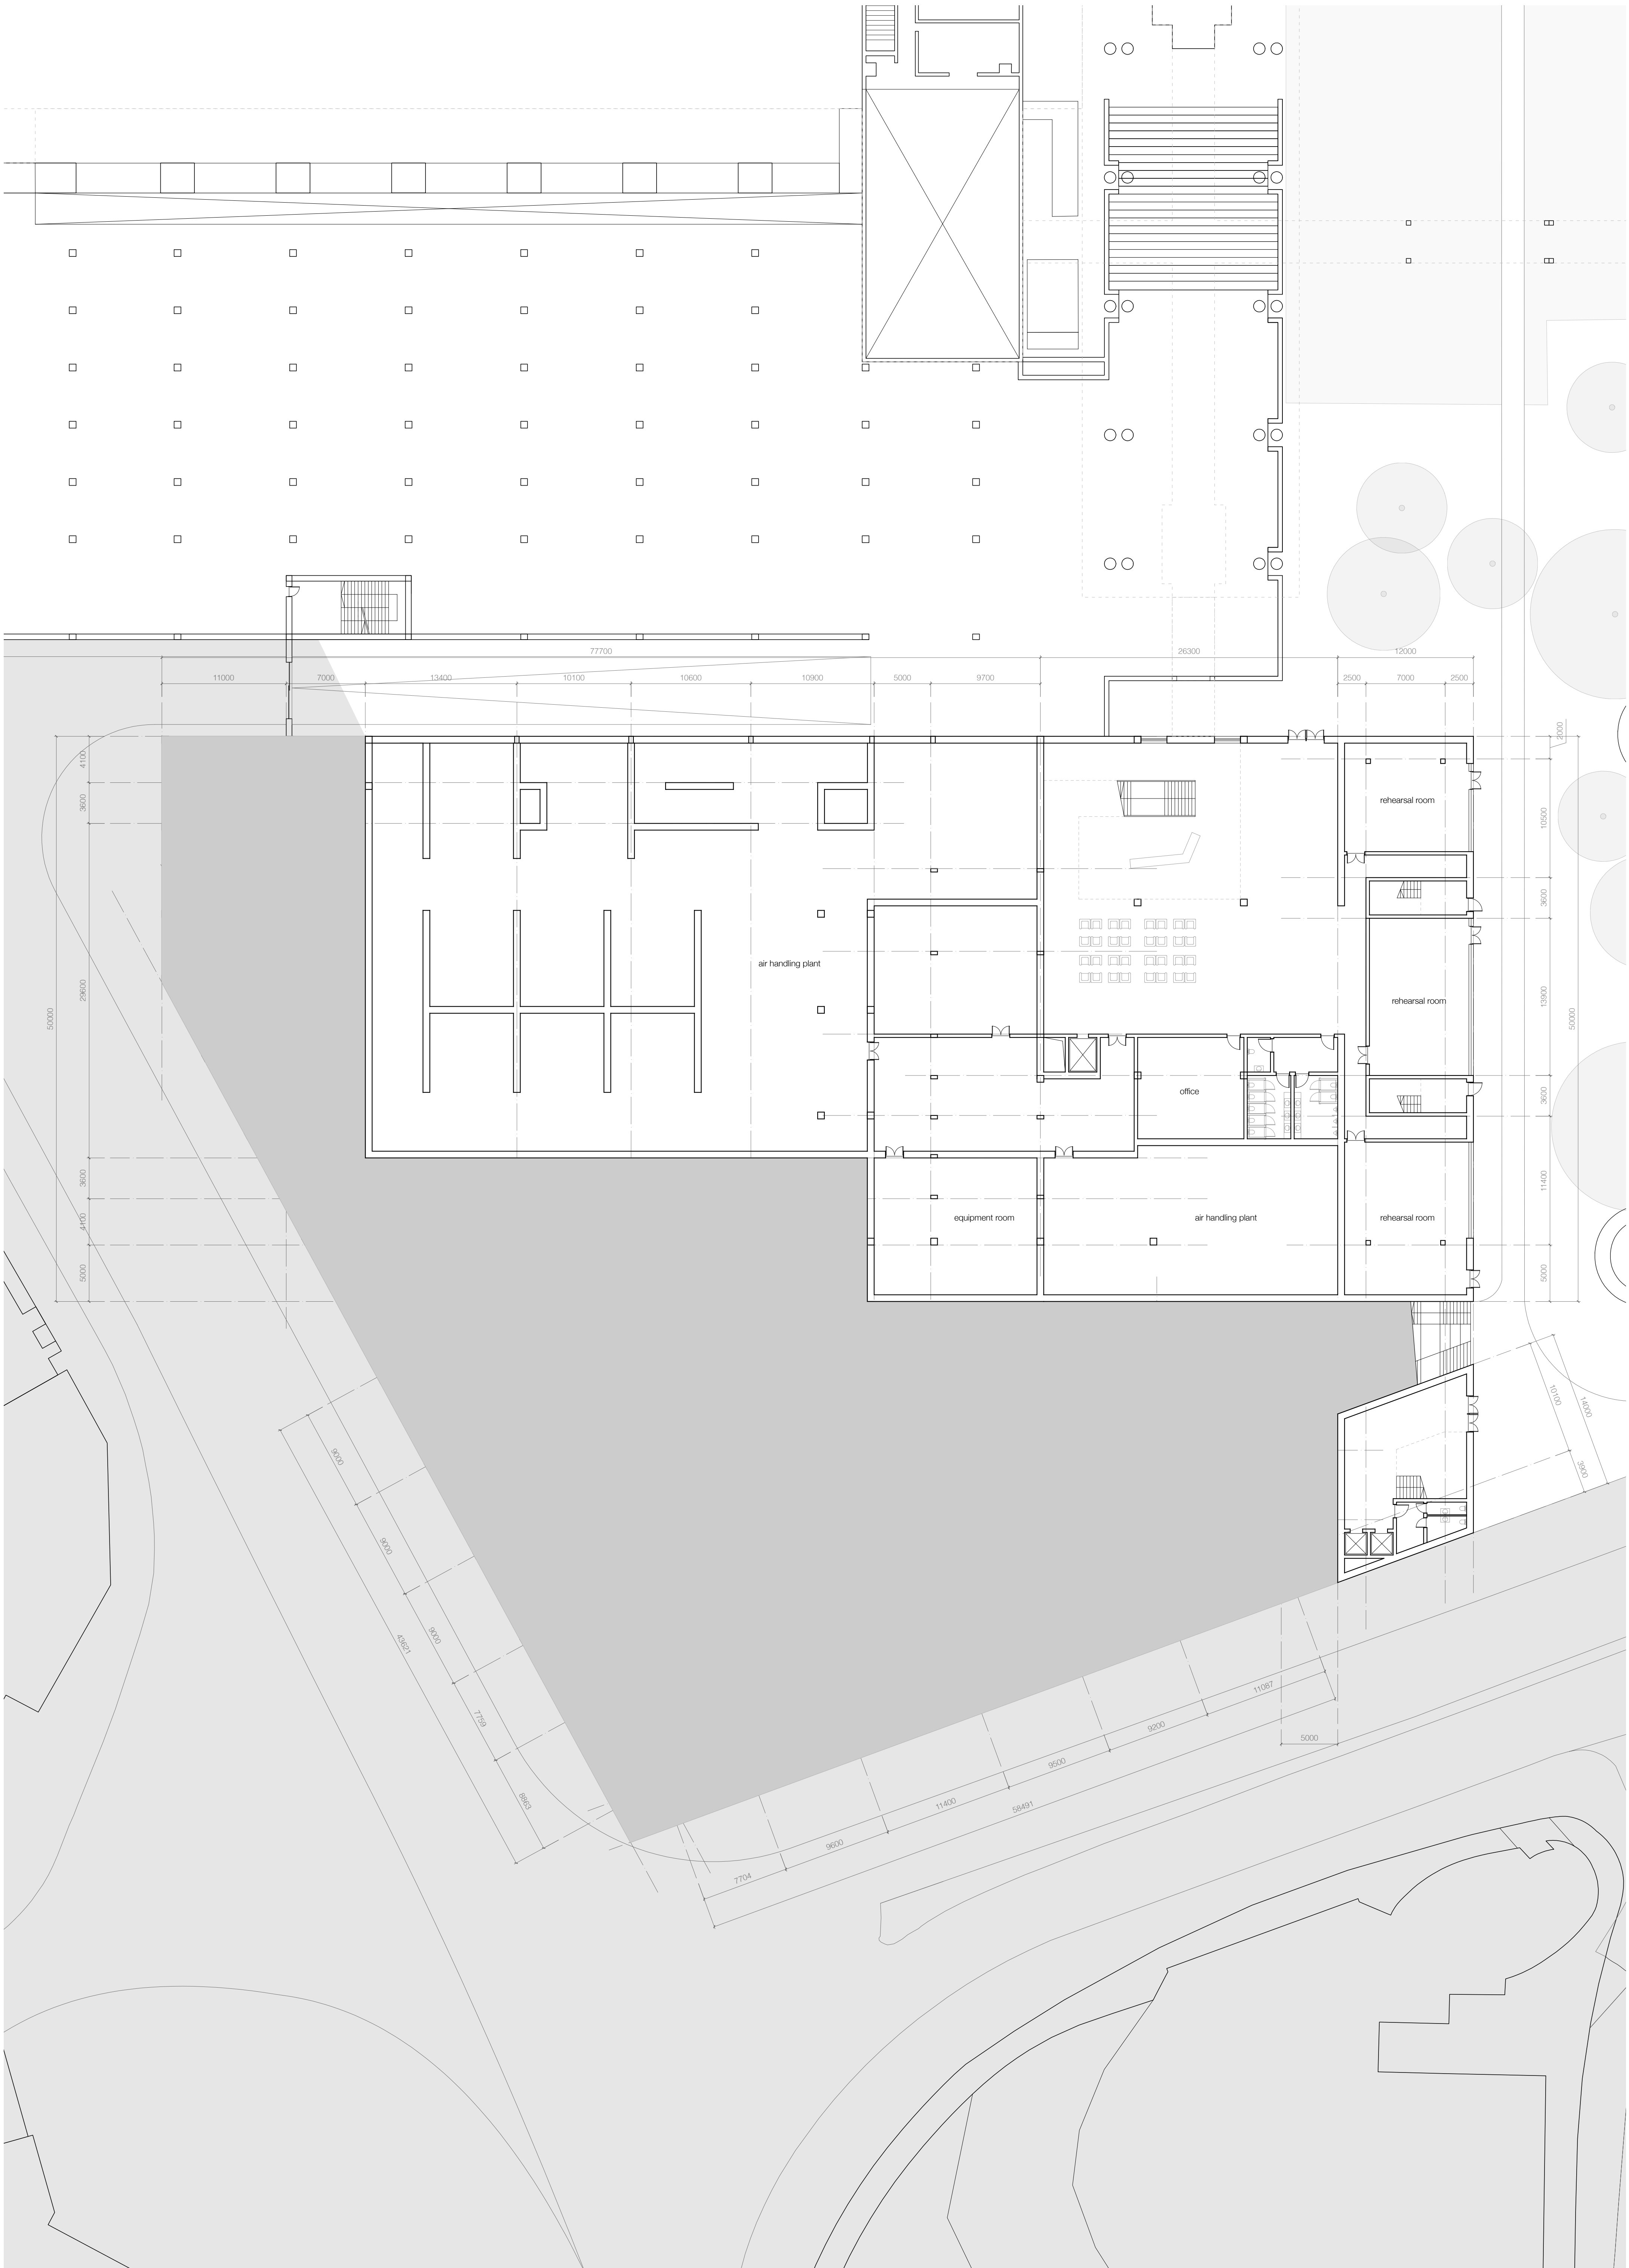

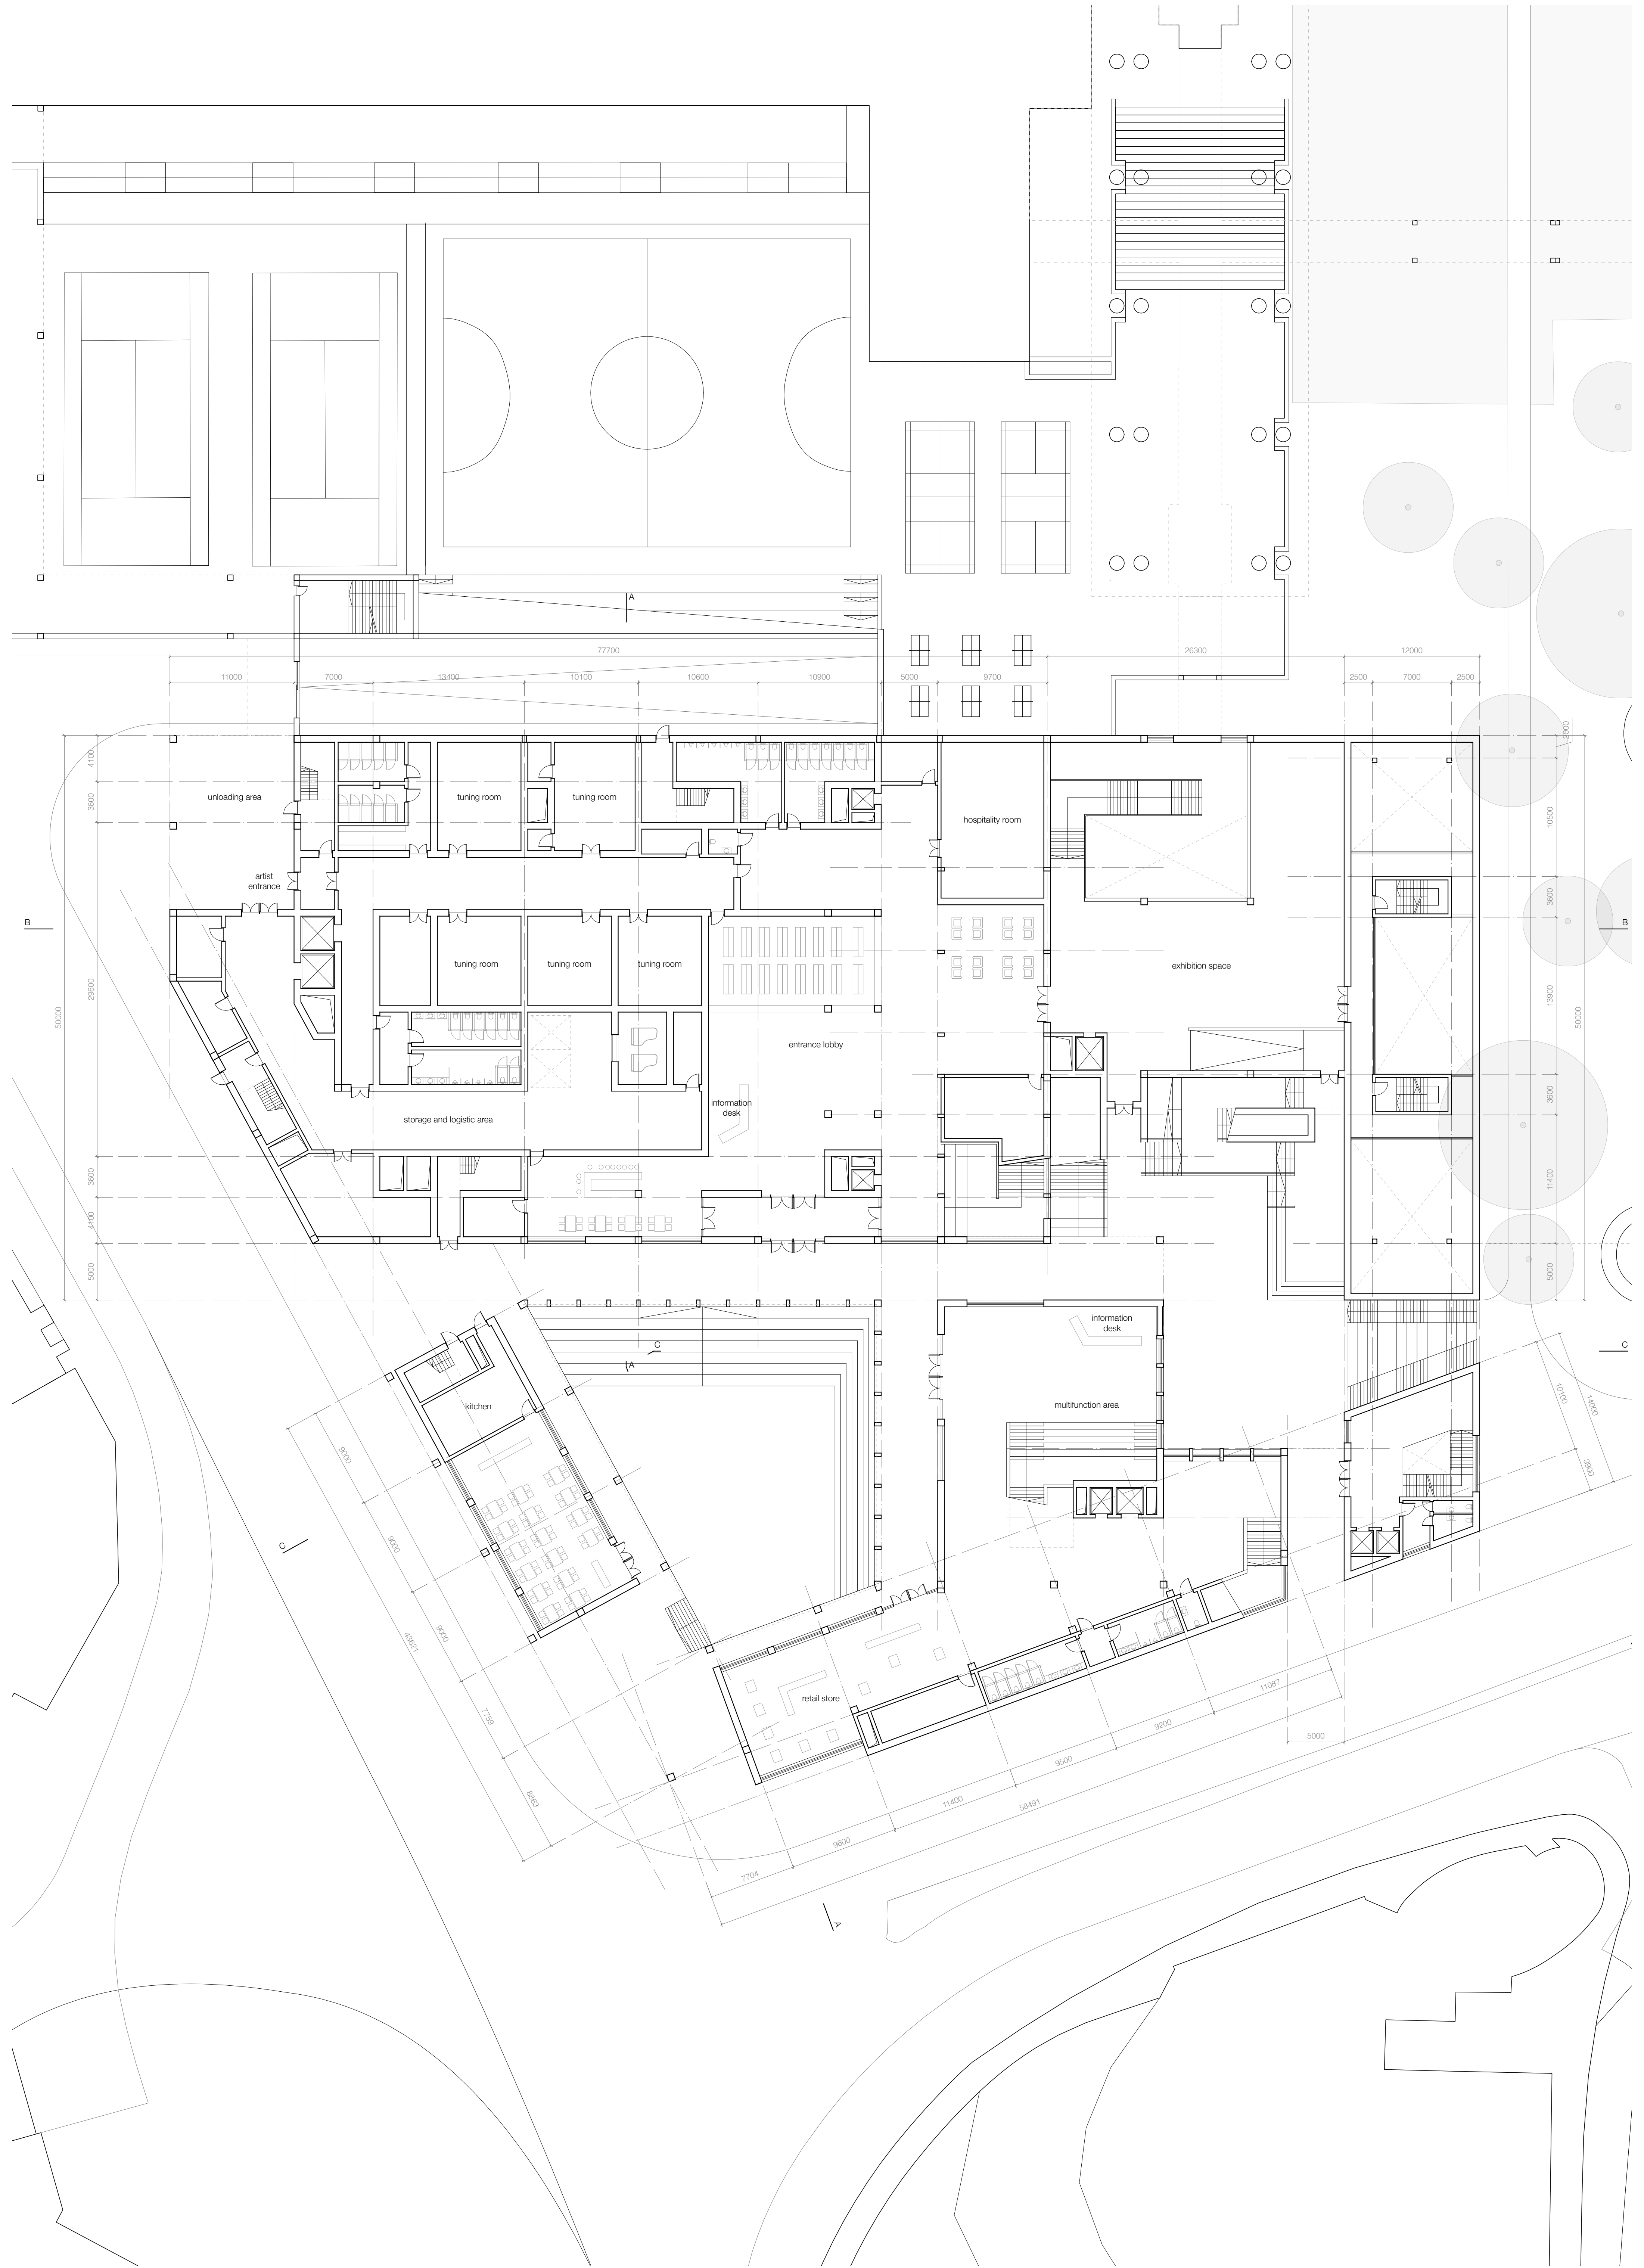



Ground Floor Plan (level +0.00) 1:250

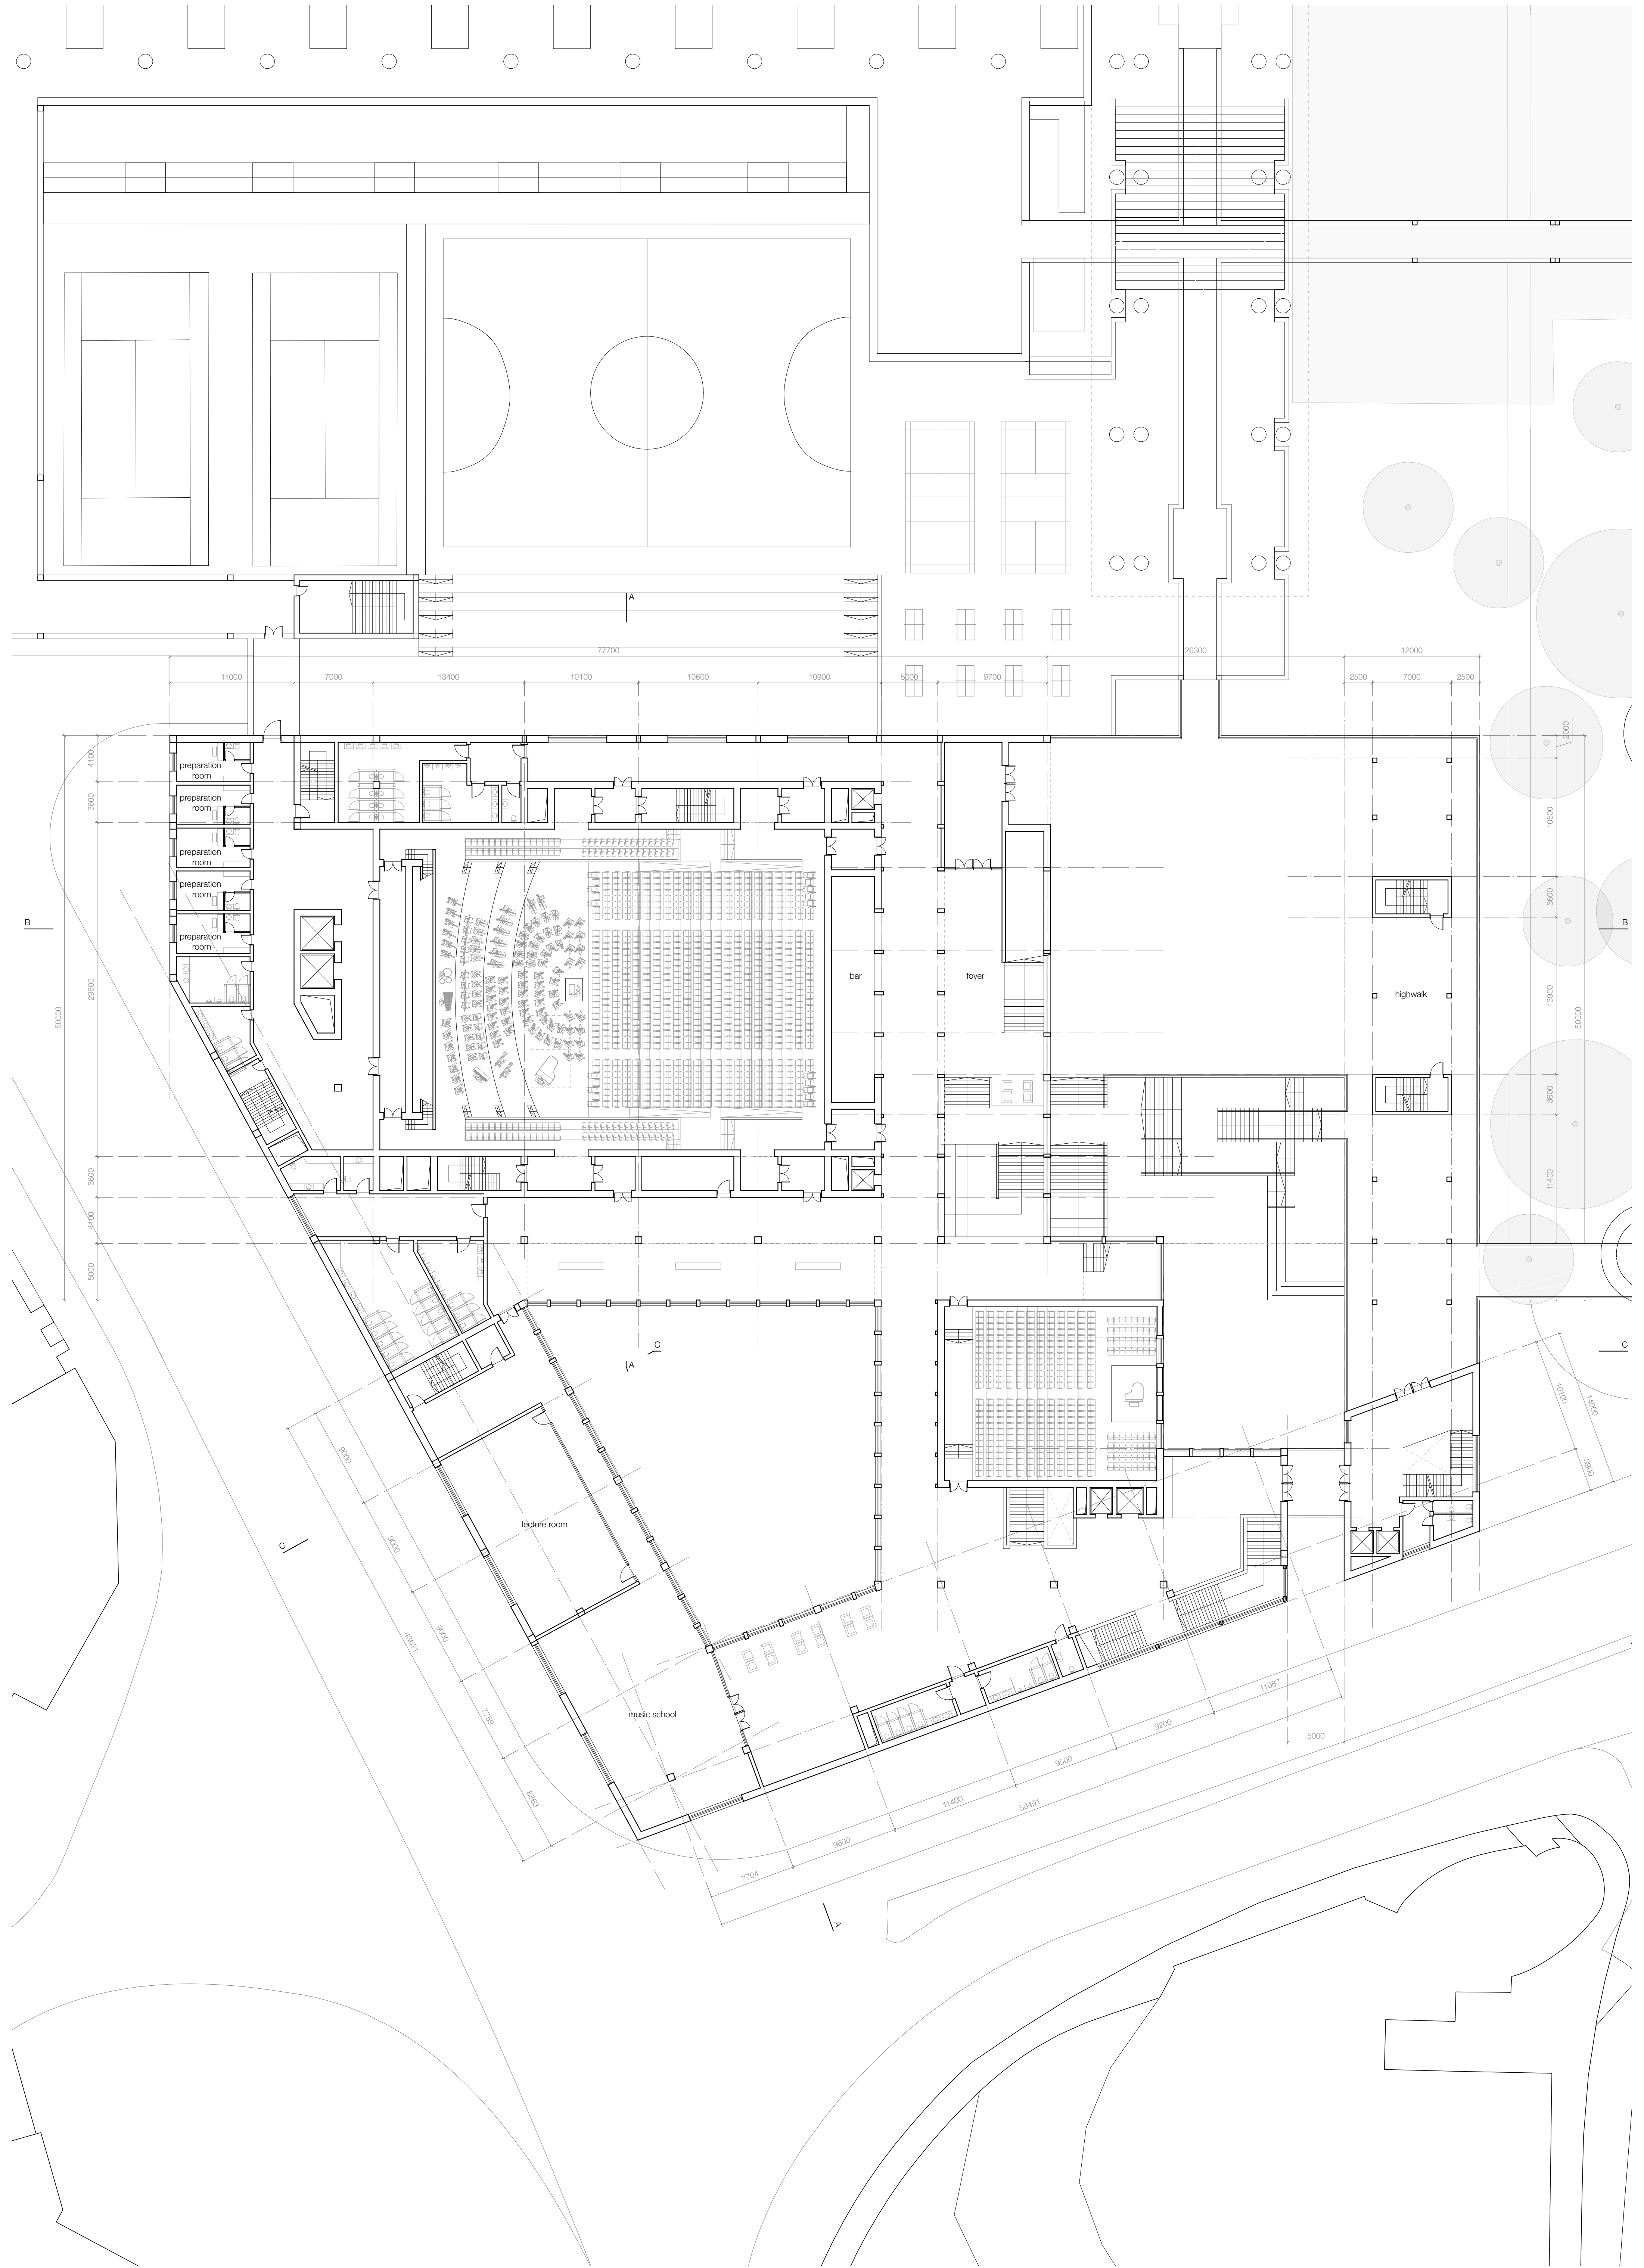


+1 Floor Plan (level +5.00) 1:250

Interiors, Buildings, Cities | House of Music
Jun'Ying 4620184

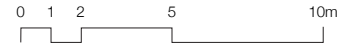


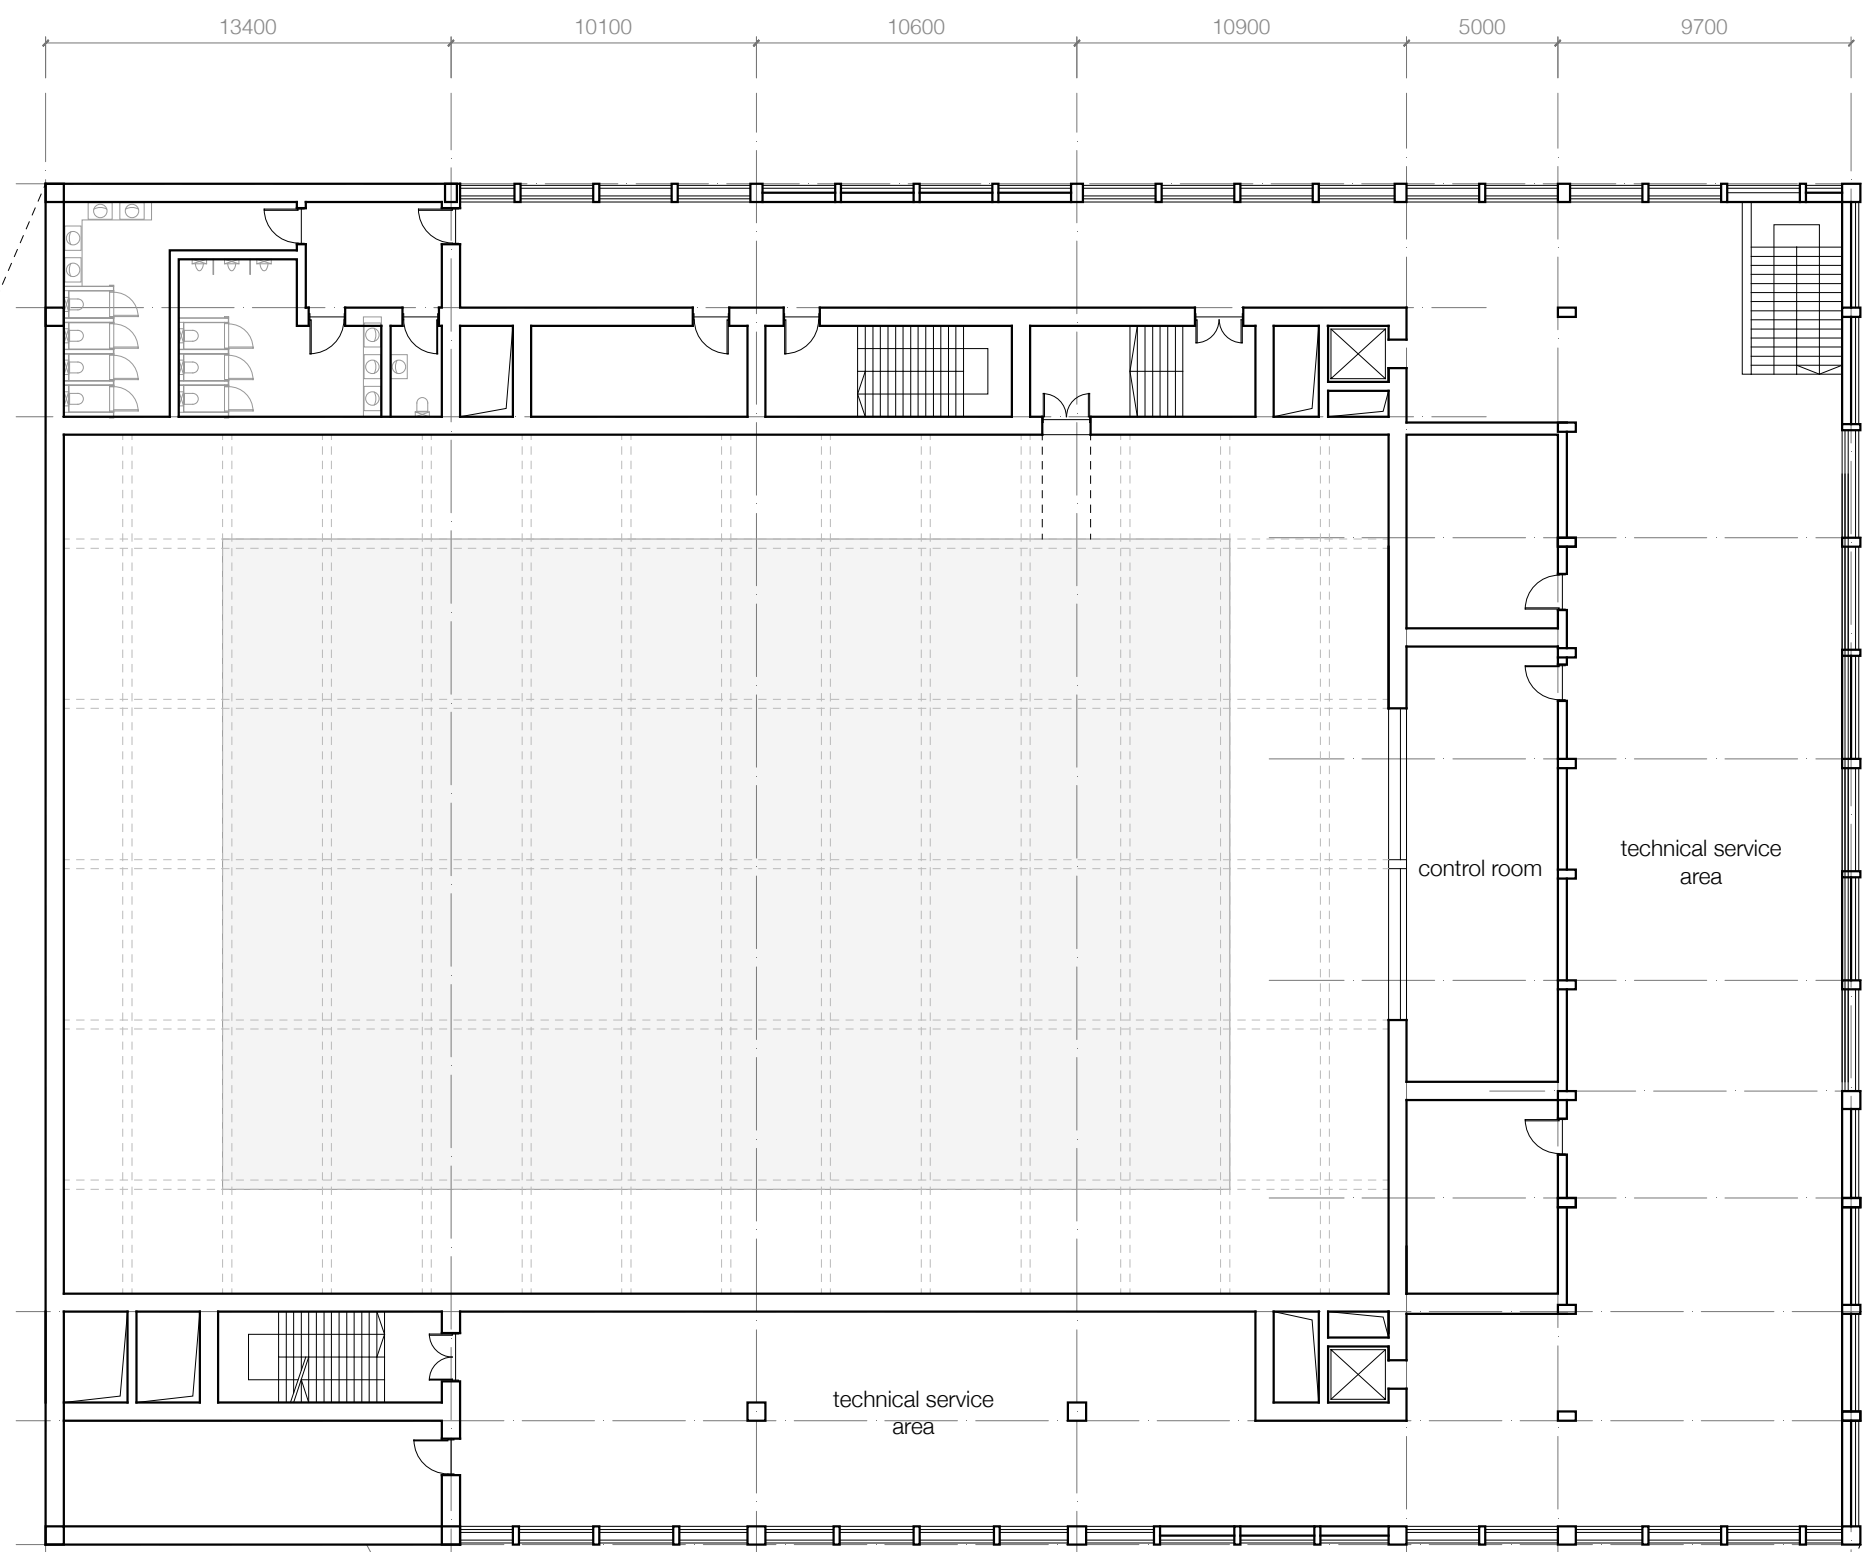


+5 Floor Plan (level +25.00) 1:250

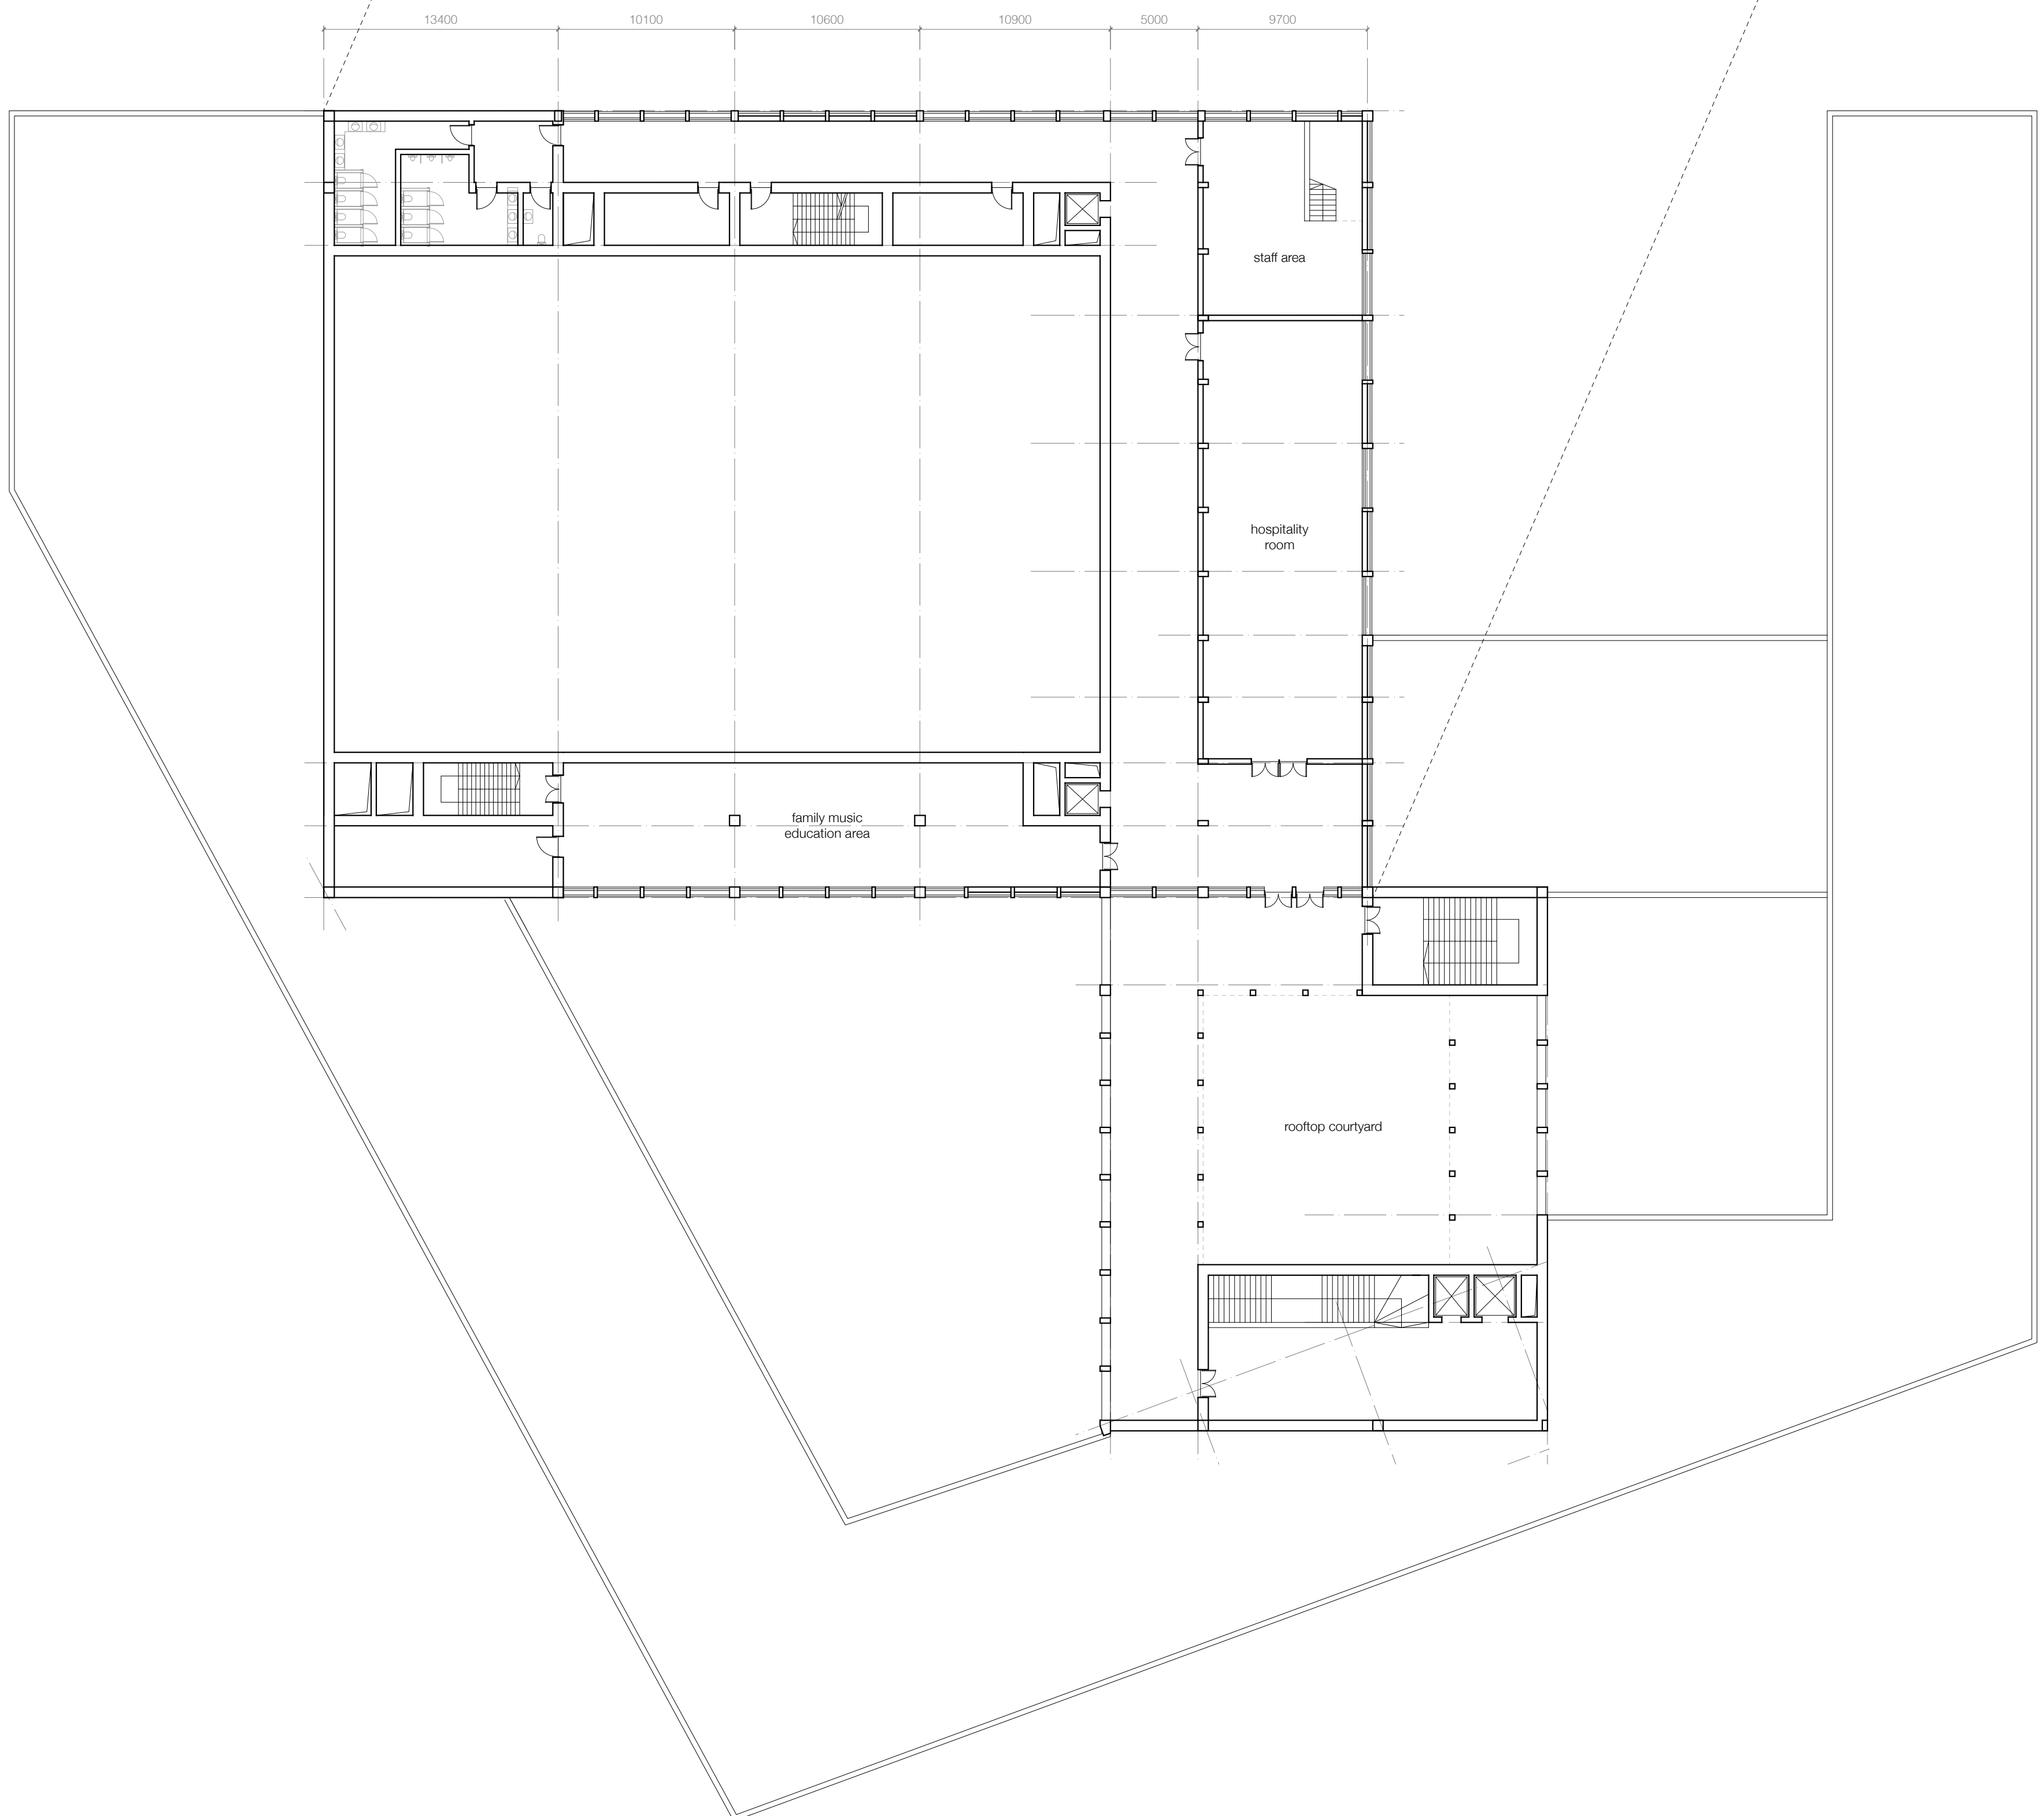


+4 Floor Plan (level +20.00) 1:250

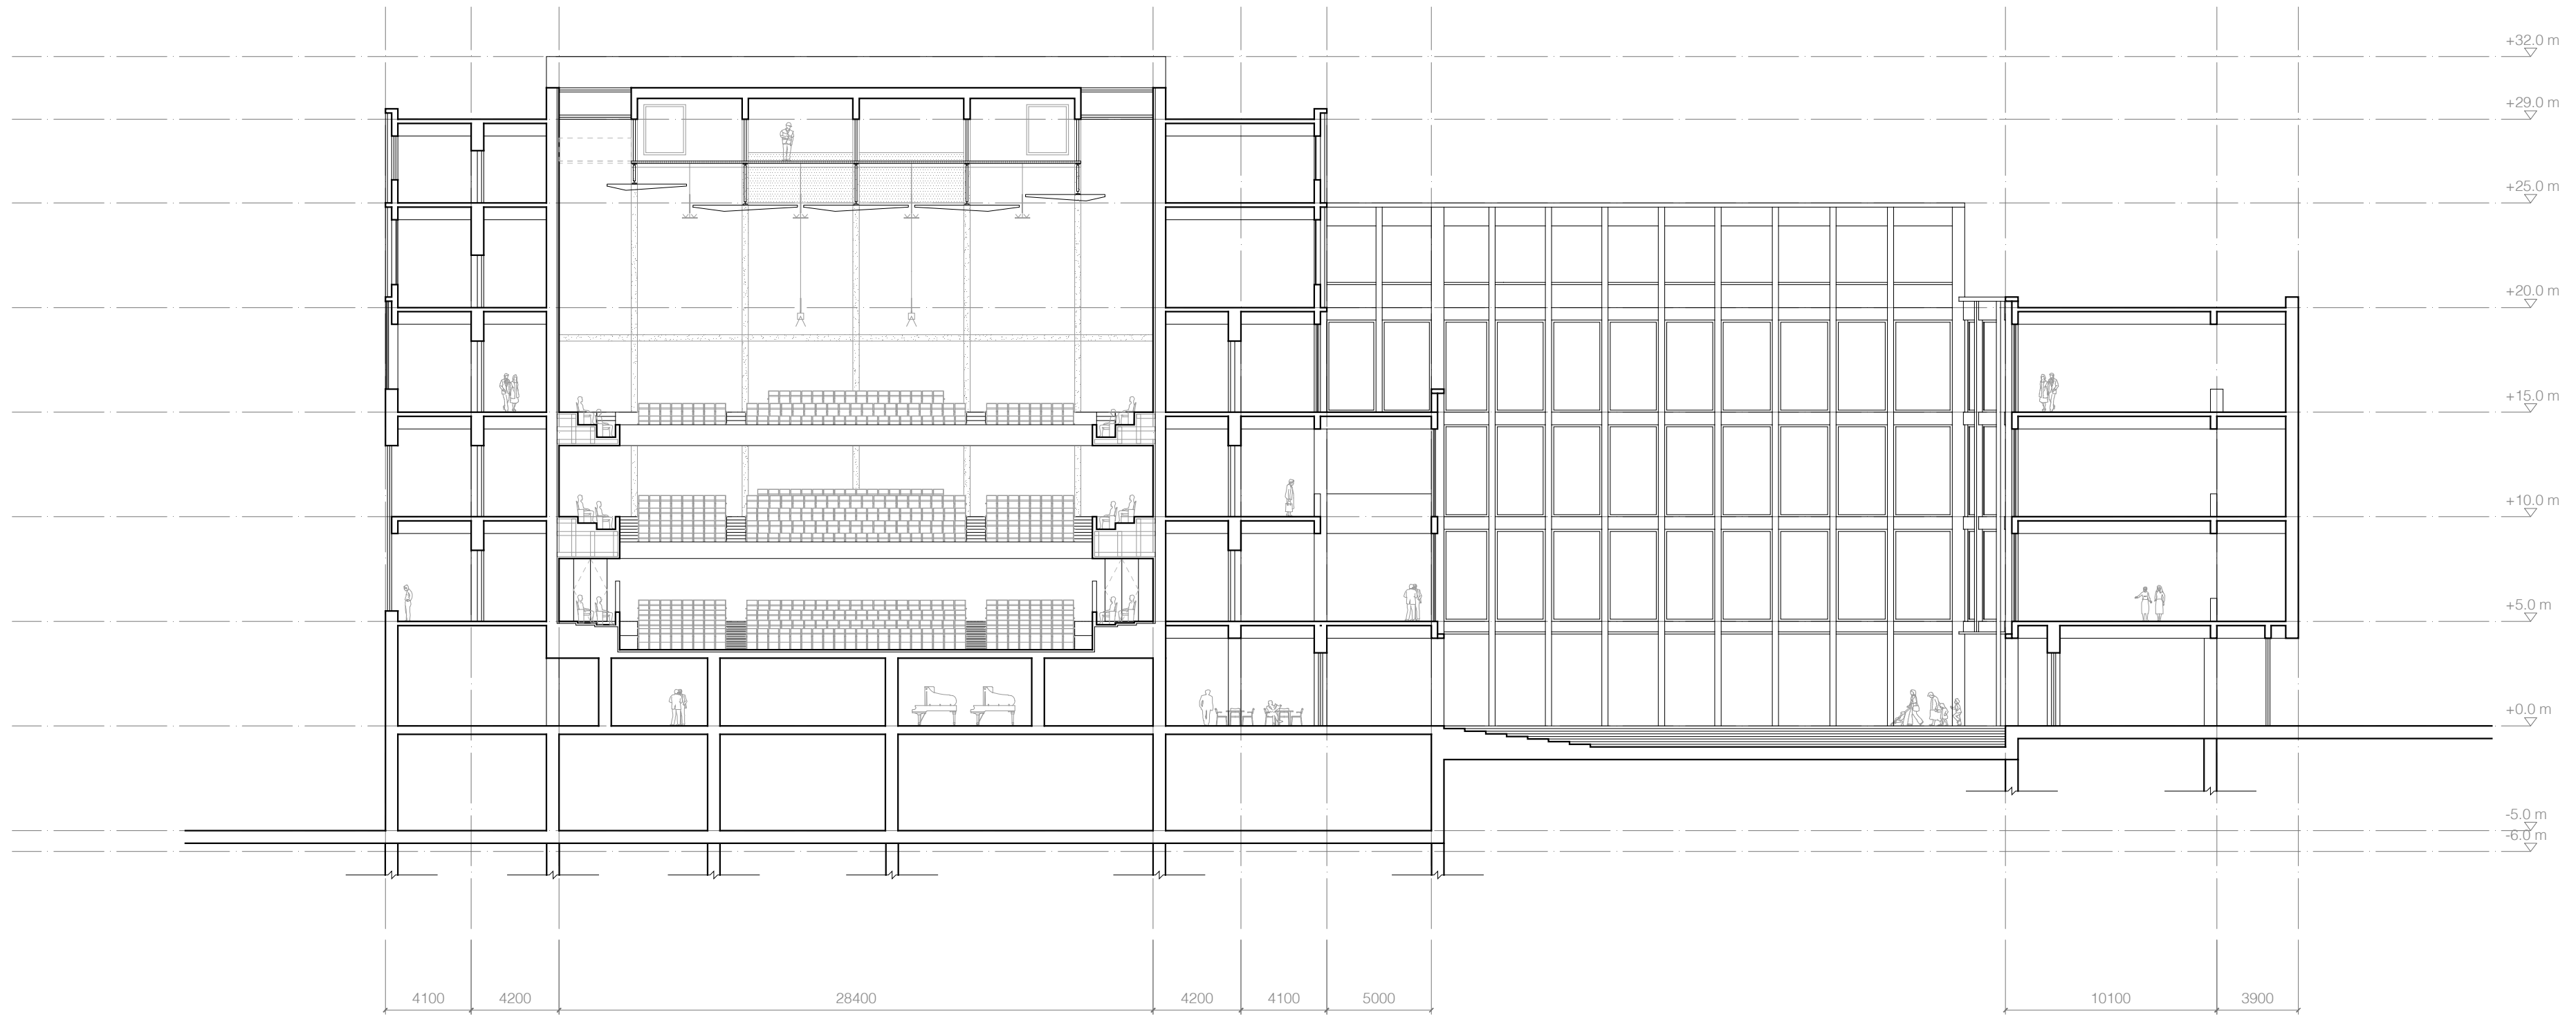

Section AA' 1:250

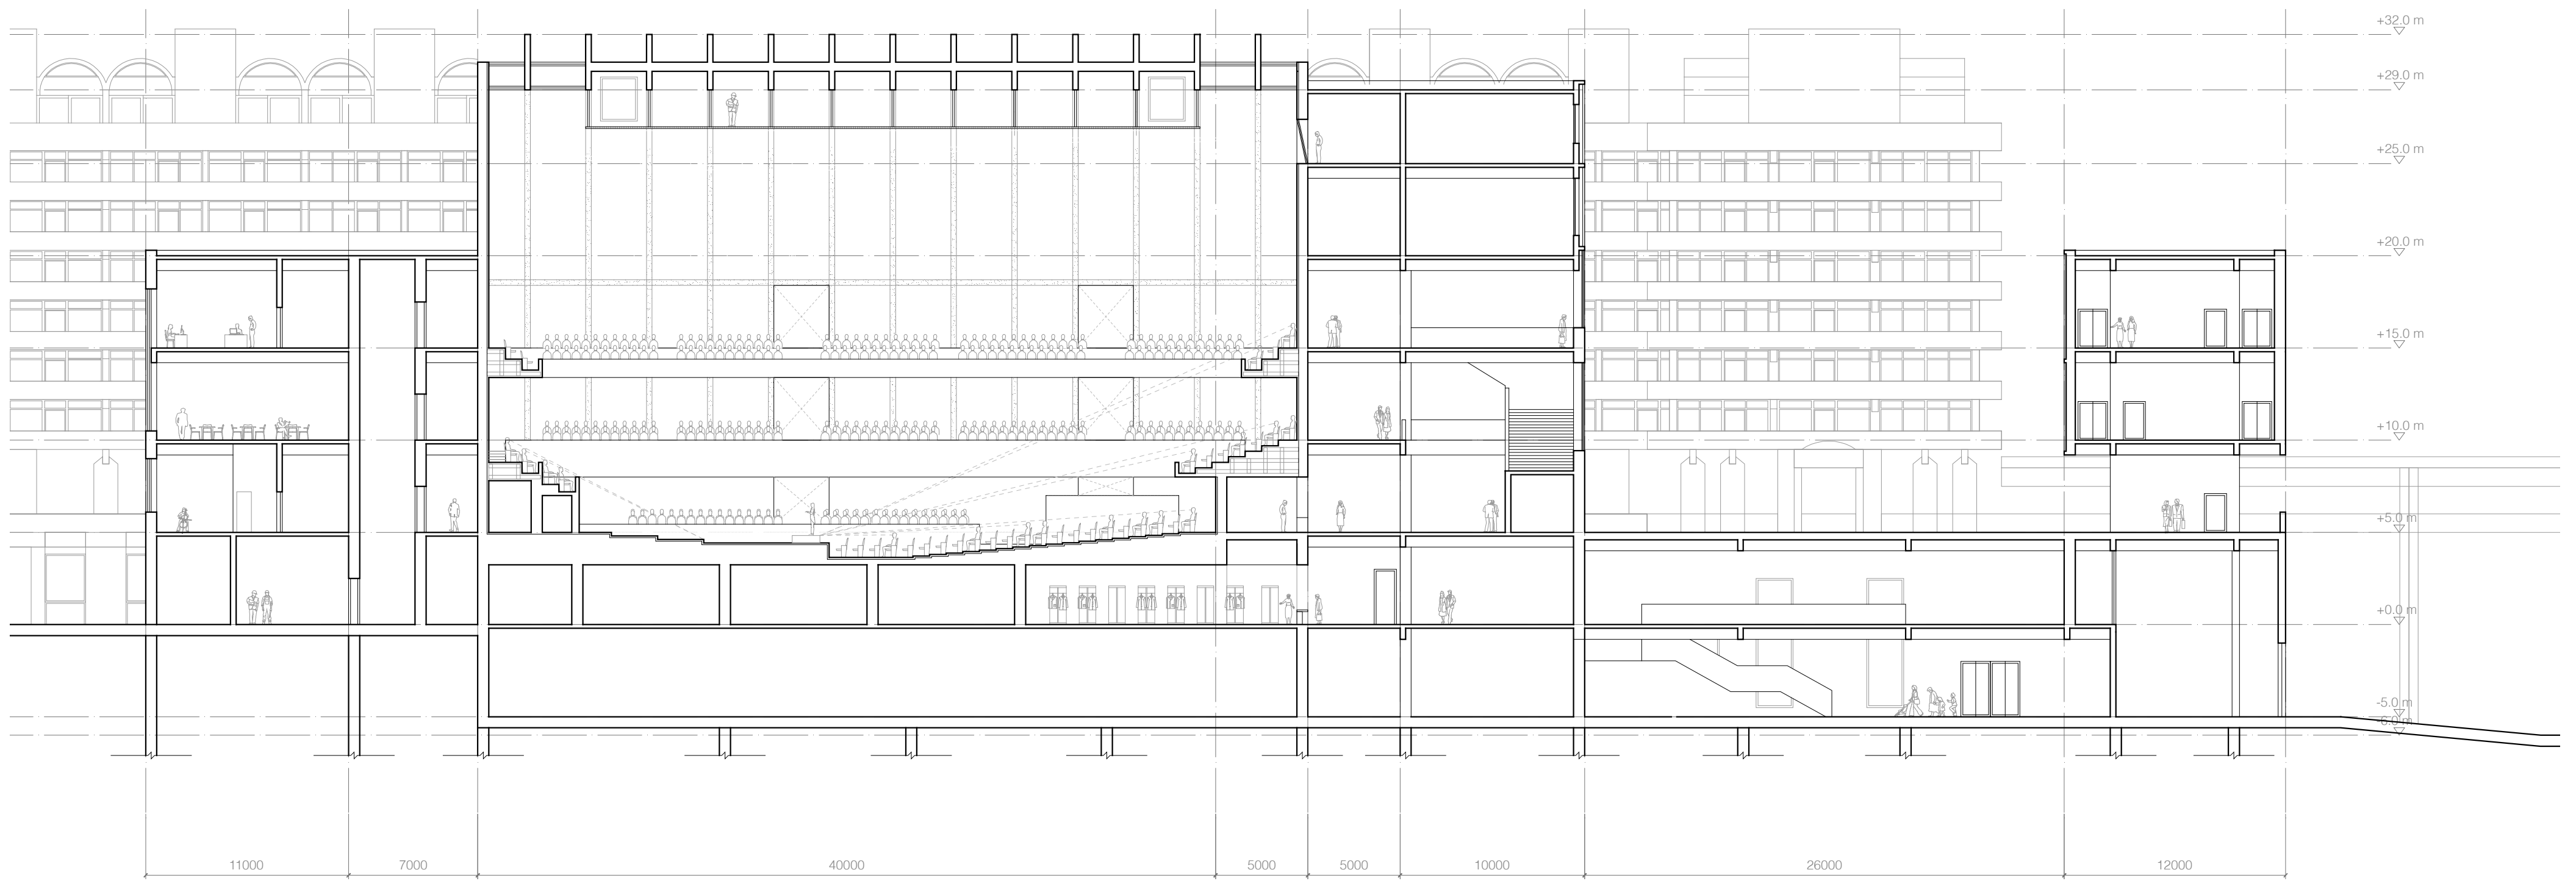


Section BB' 1:250

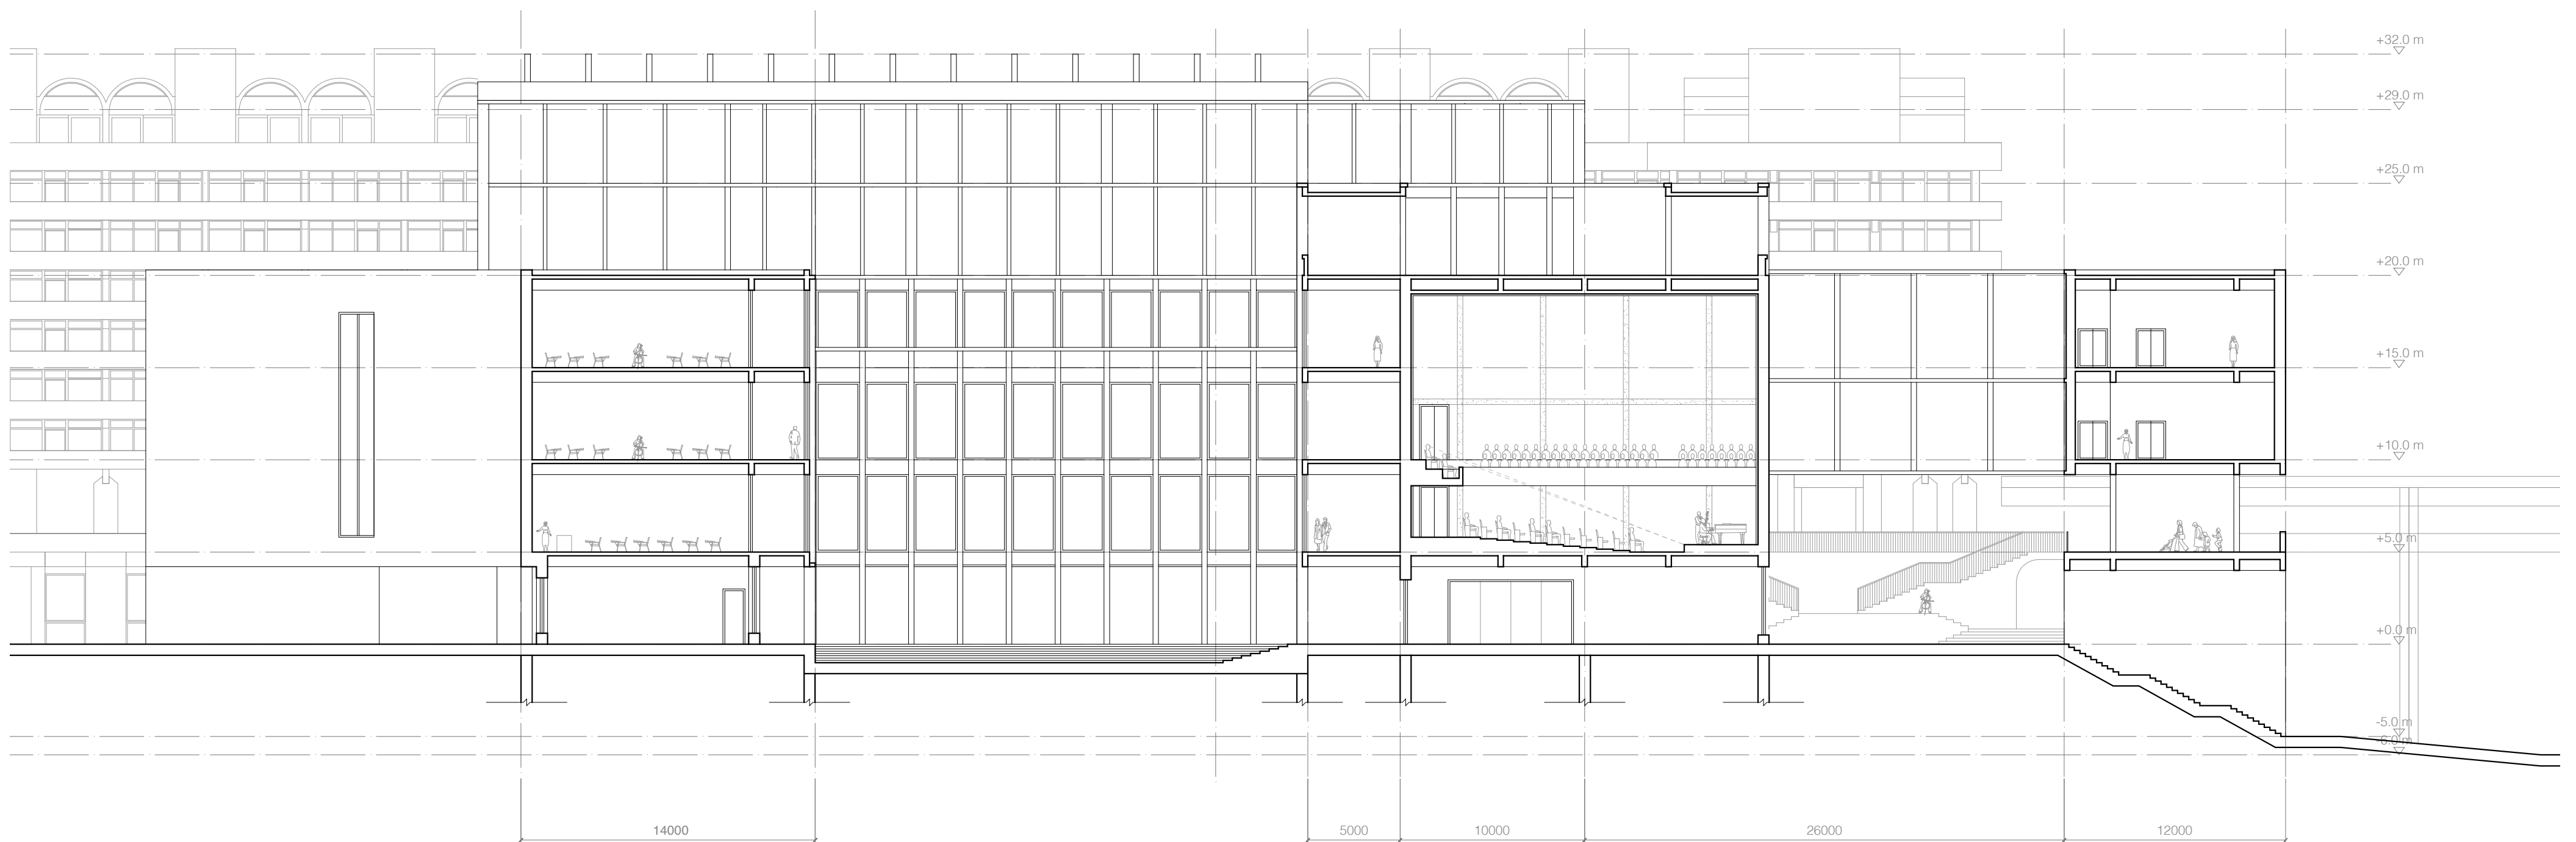

Section CC' 1:250



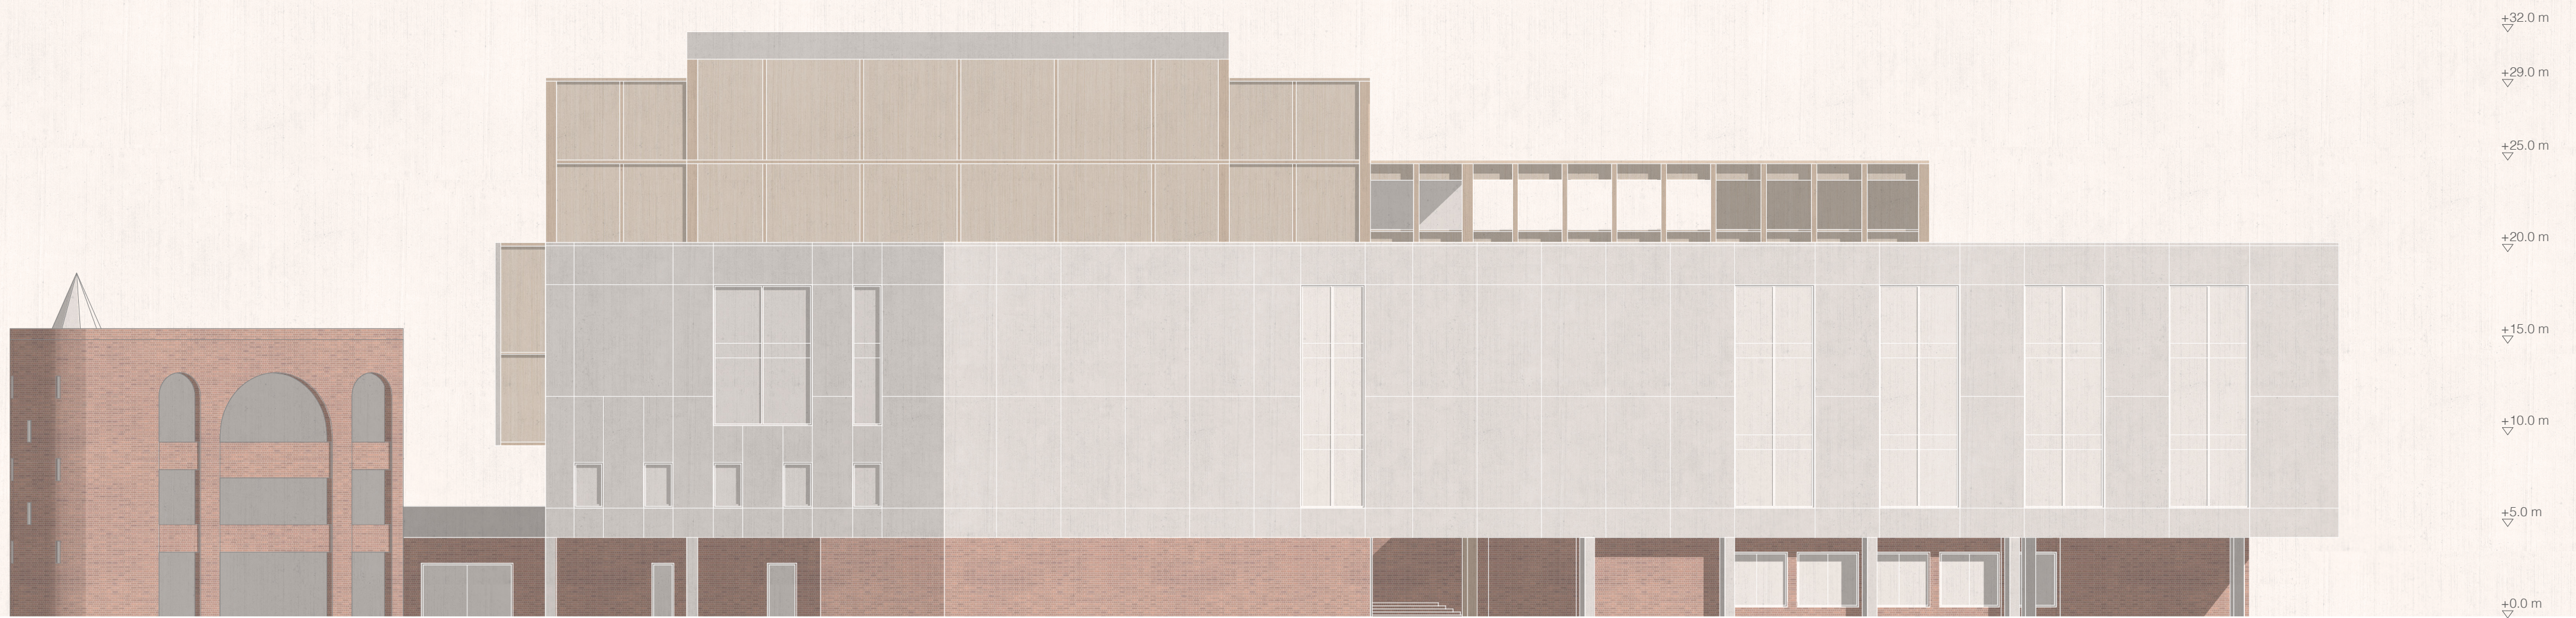

West elevation 1:250

Rehearsal Building, China / House of Music
Jin Yang, 16021164






South elevation 1:250

Interiors, Exteriors, Cities / Houses of Music
Joh. Yang, 2020/194



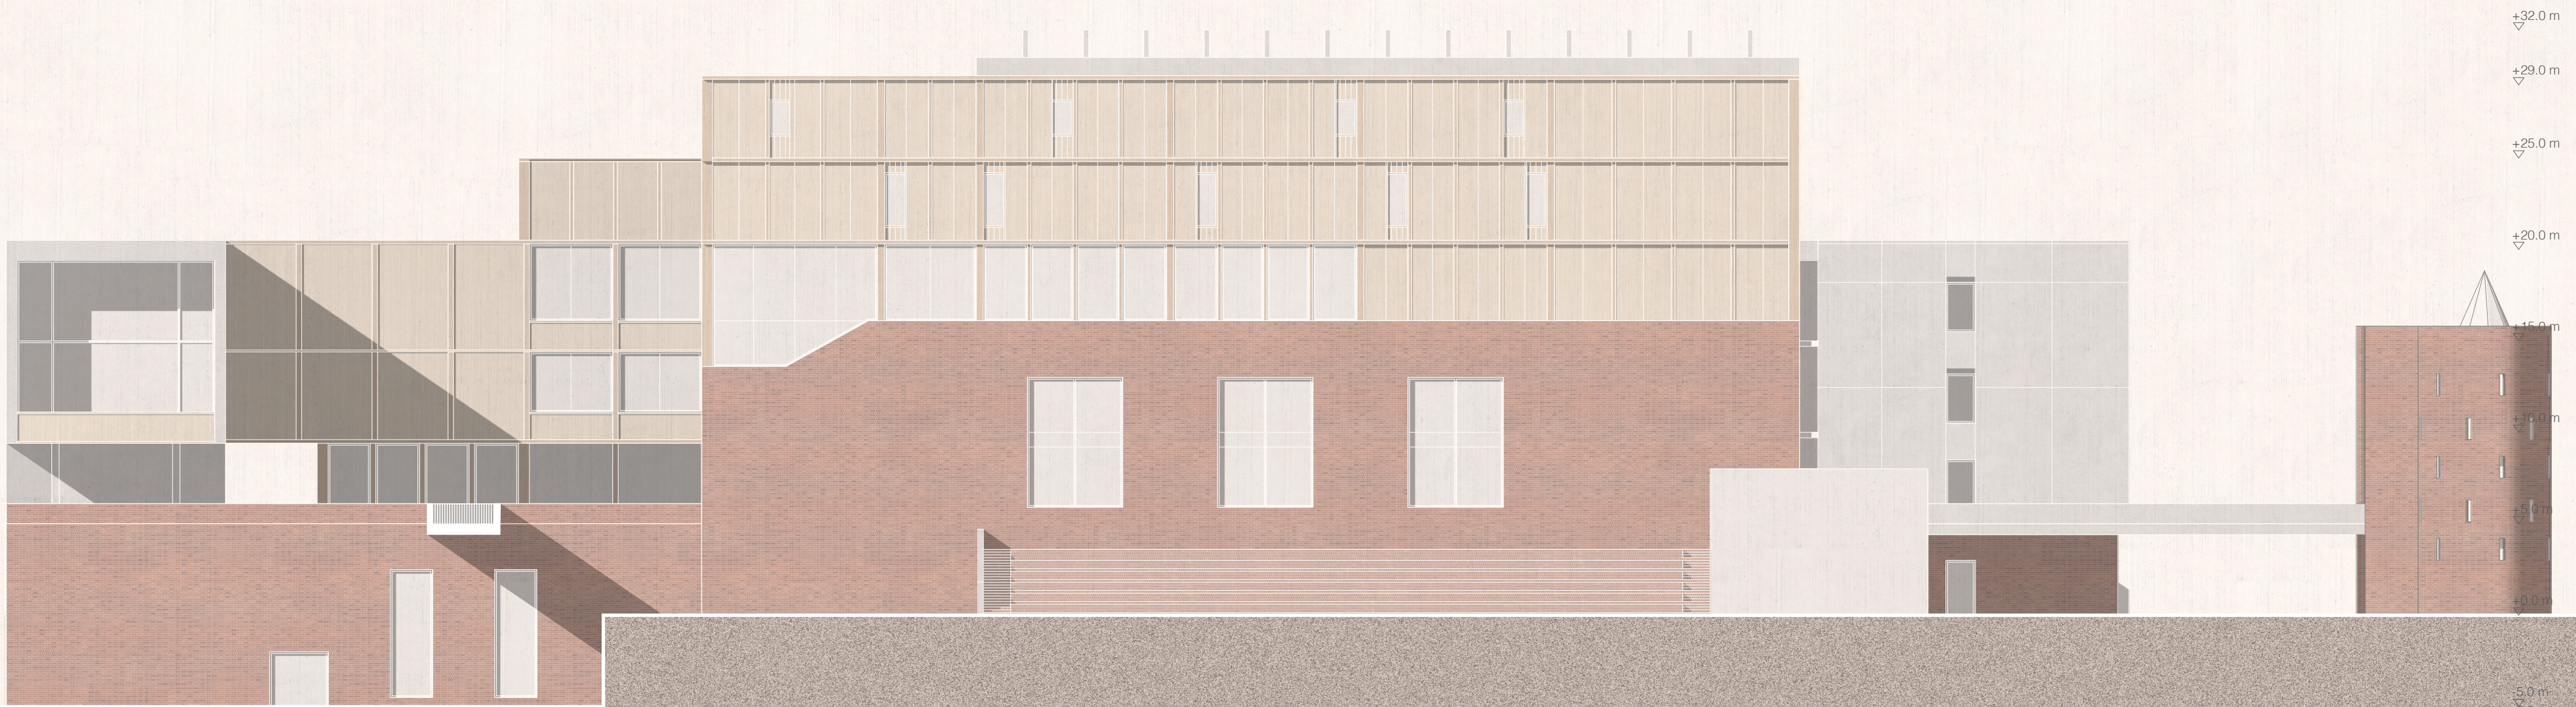

North elevation 1:250

Interiors, Buildings, Cities, 1 House of Music
Juri Yang AP20194







East elevation 1:250

Interiors, Buildings, Cities / House of Music
Jian Yang / 4/2019/19




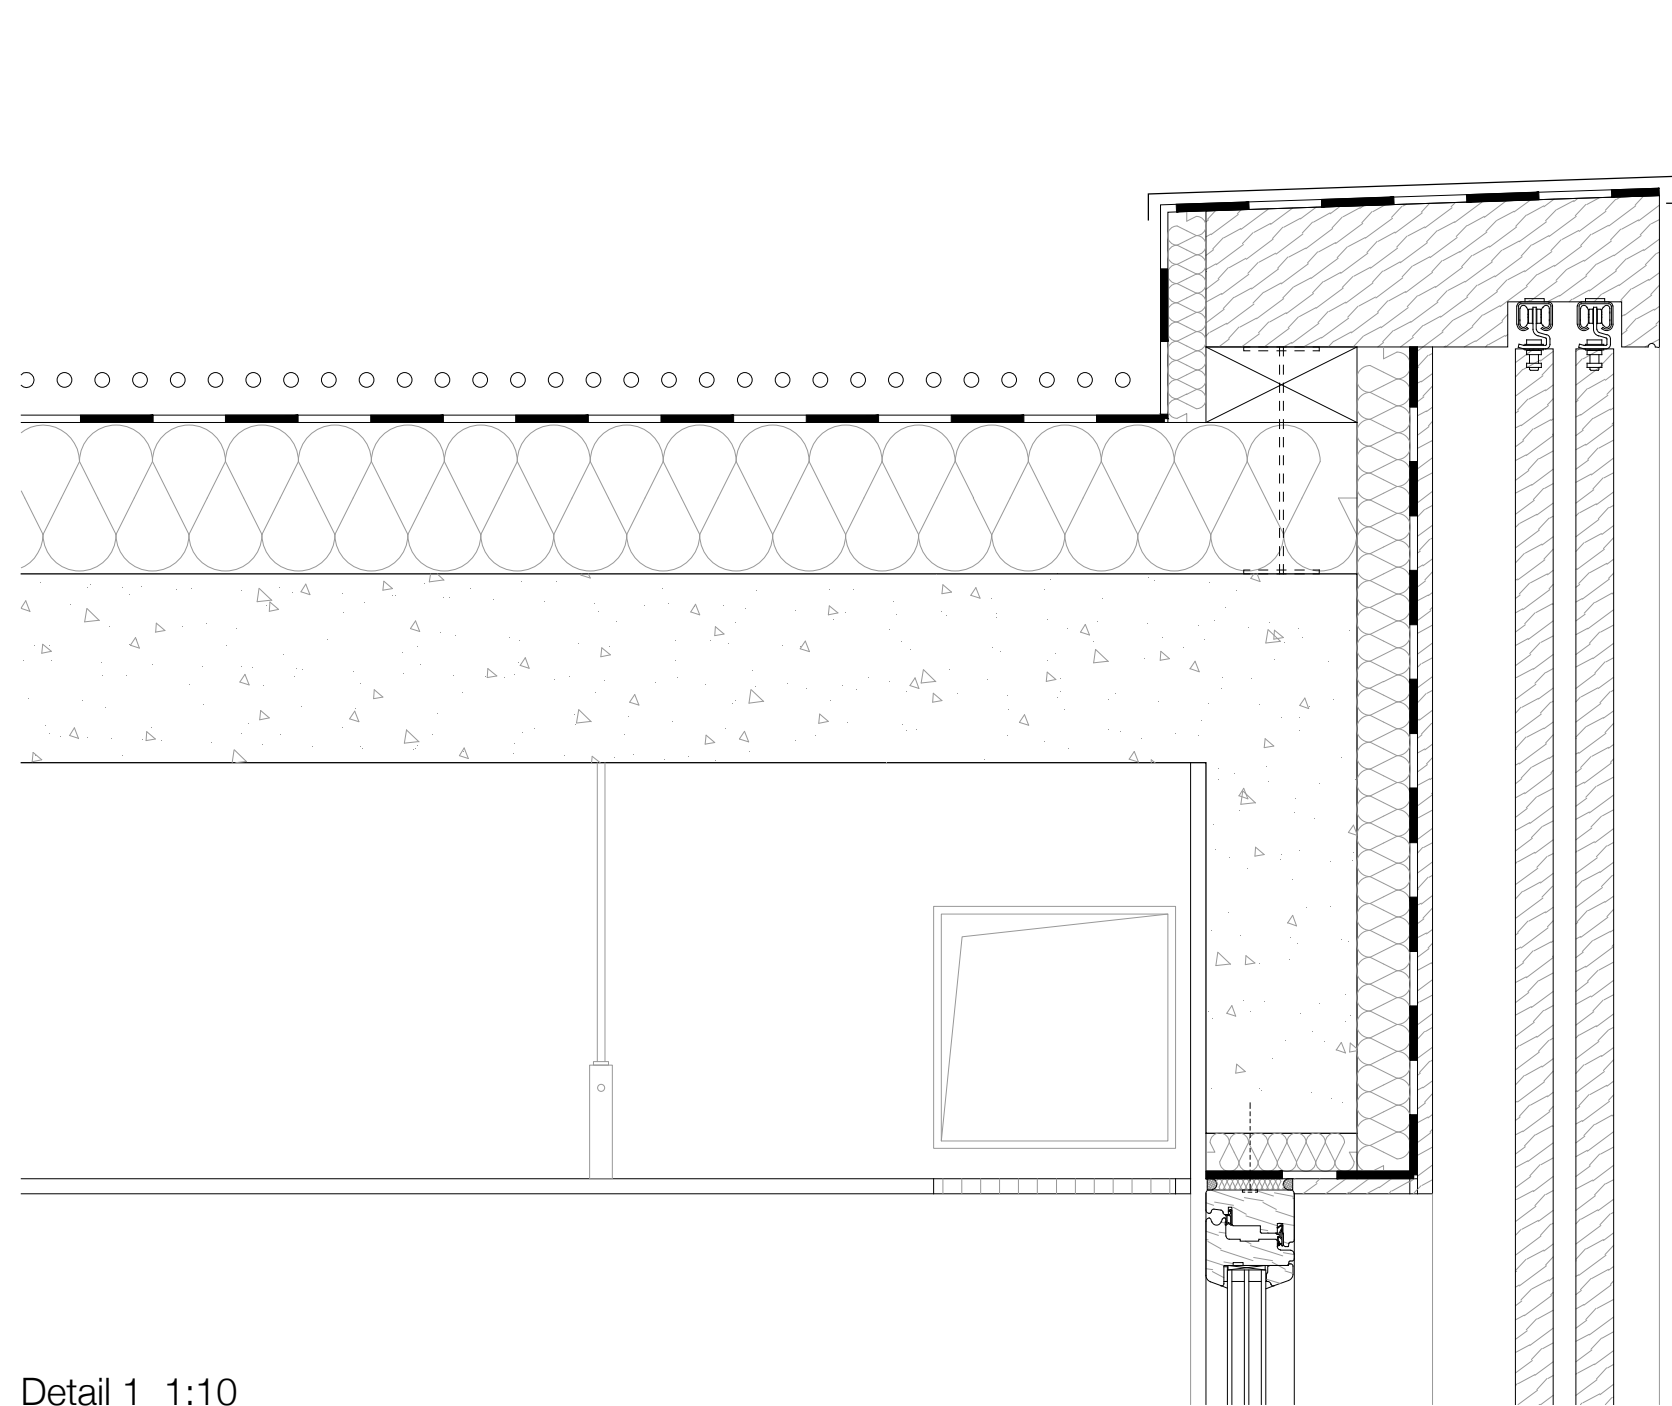


Detail 1 1:10

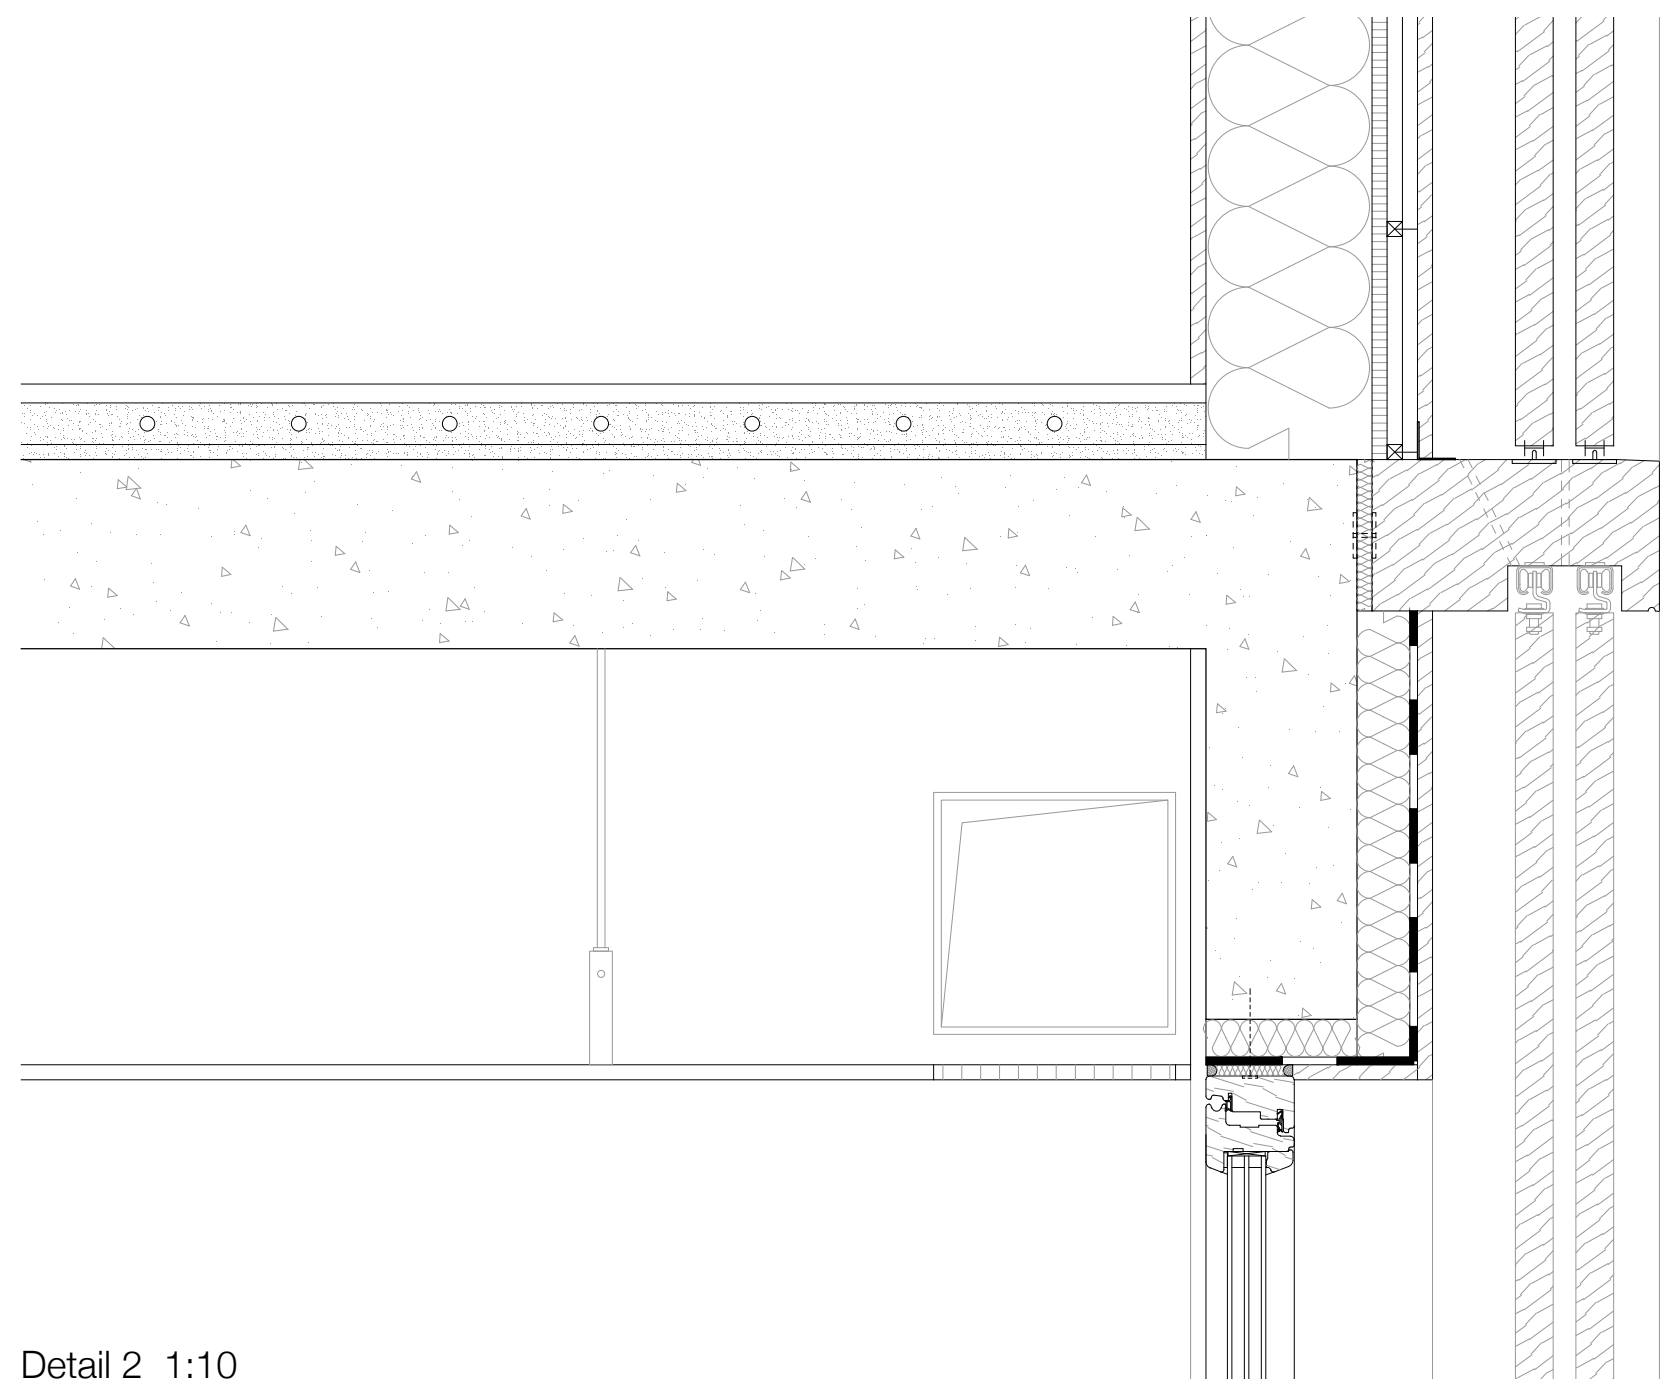


Detail 2 1:10

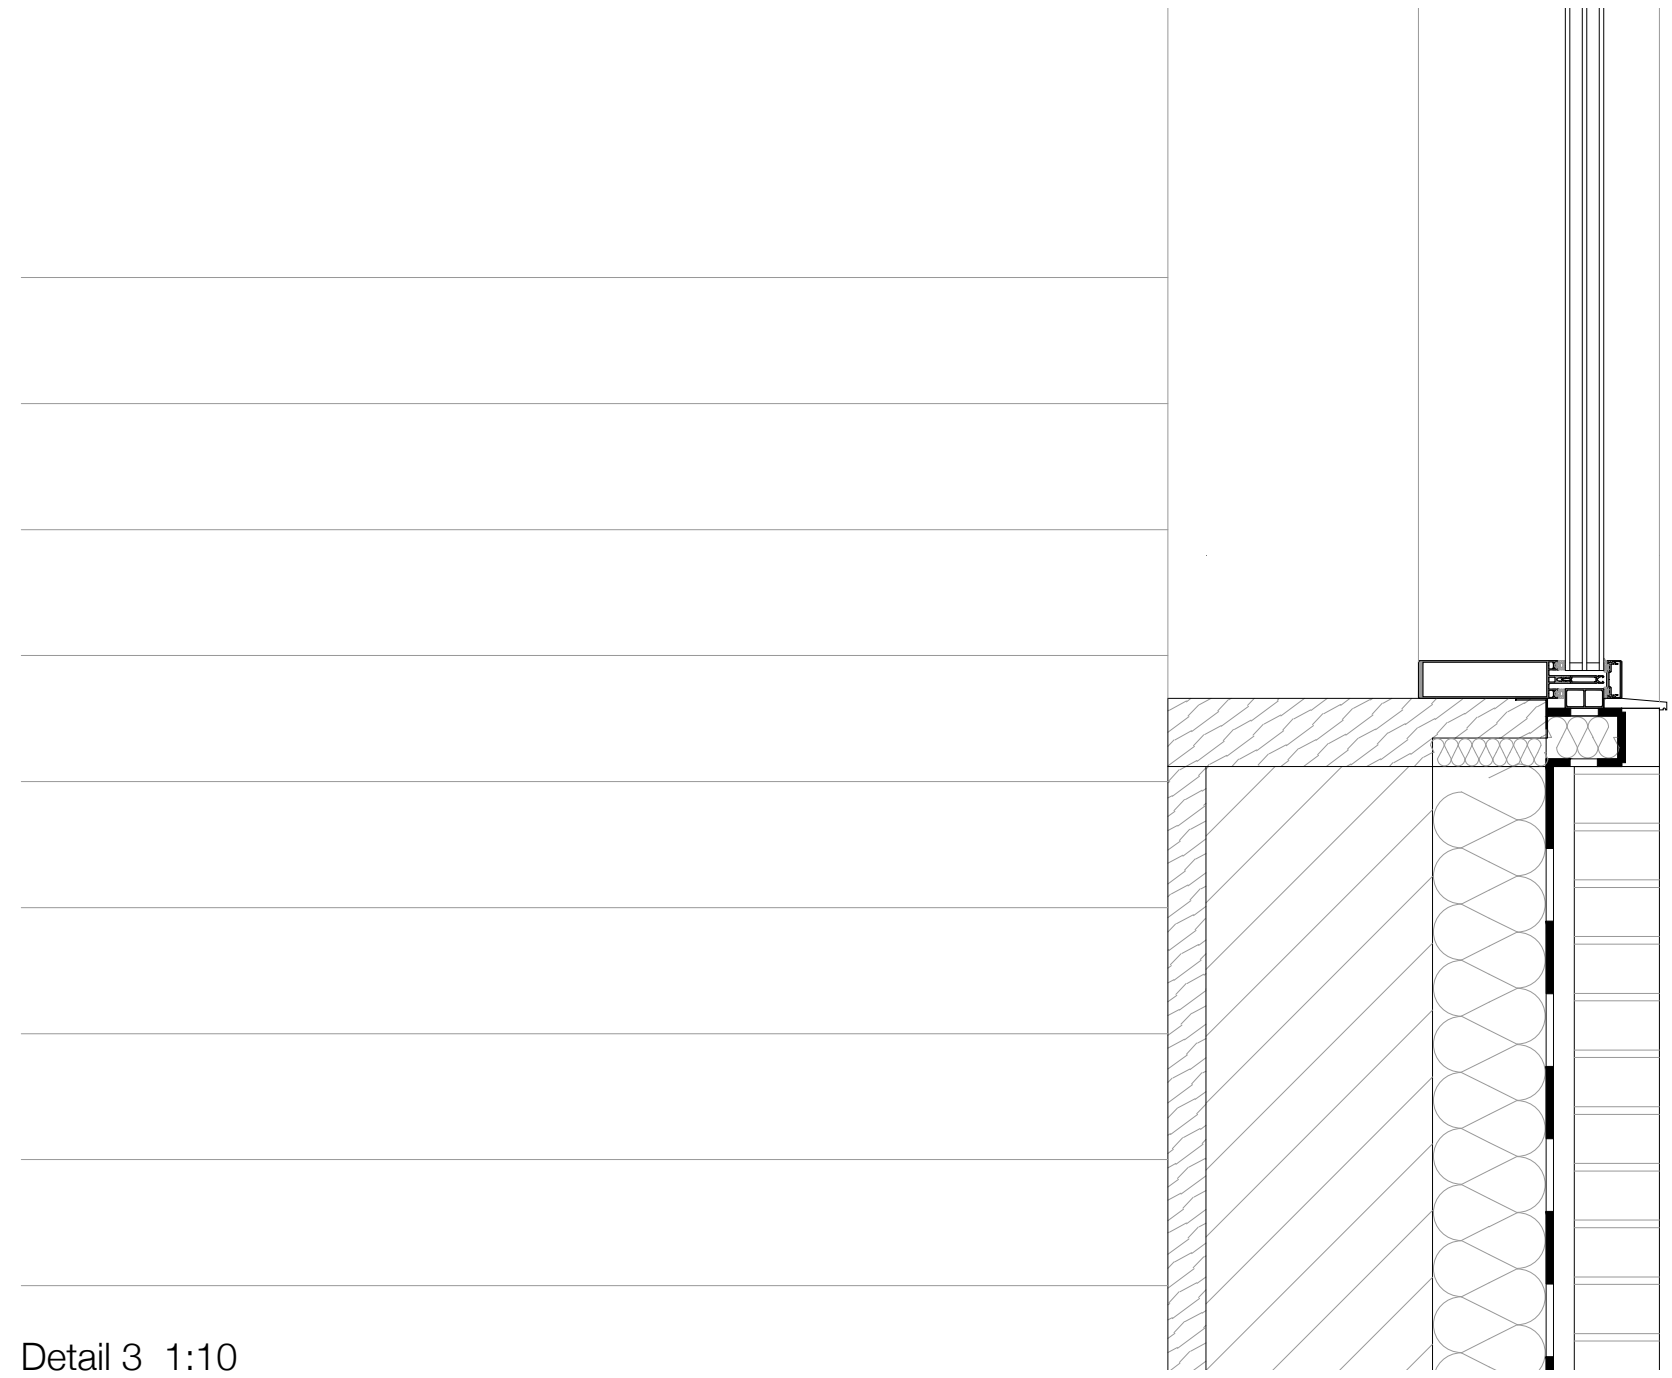


Detail 3 1:10

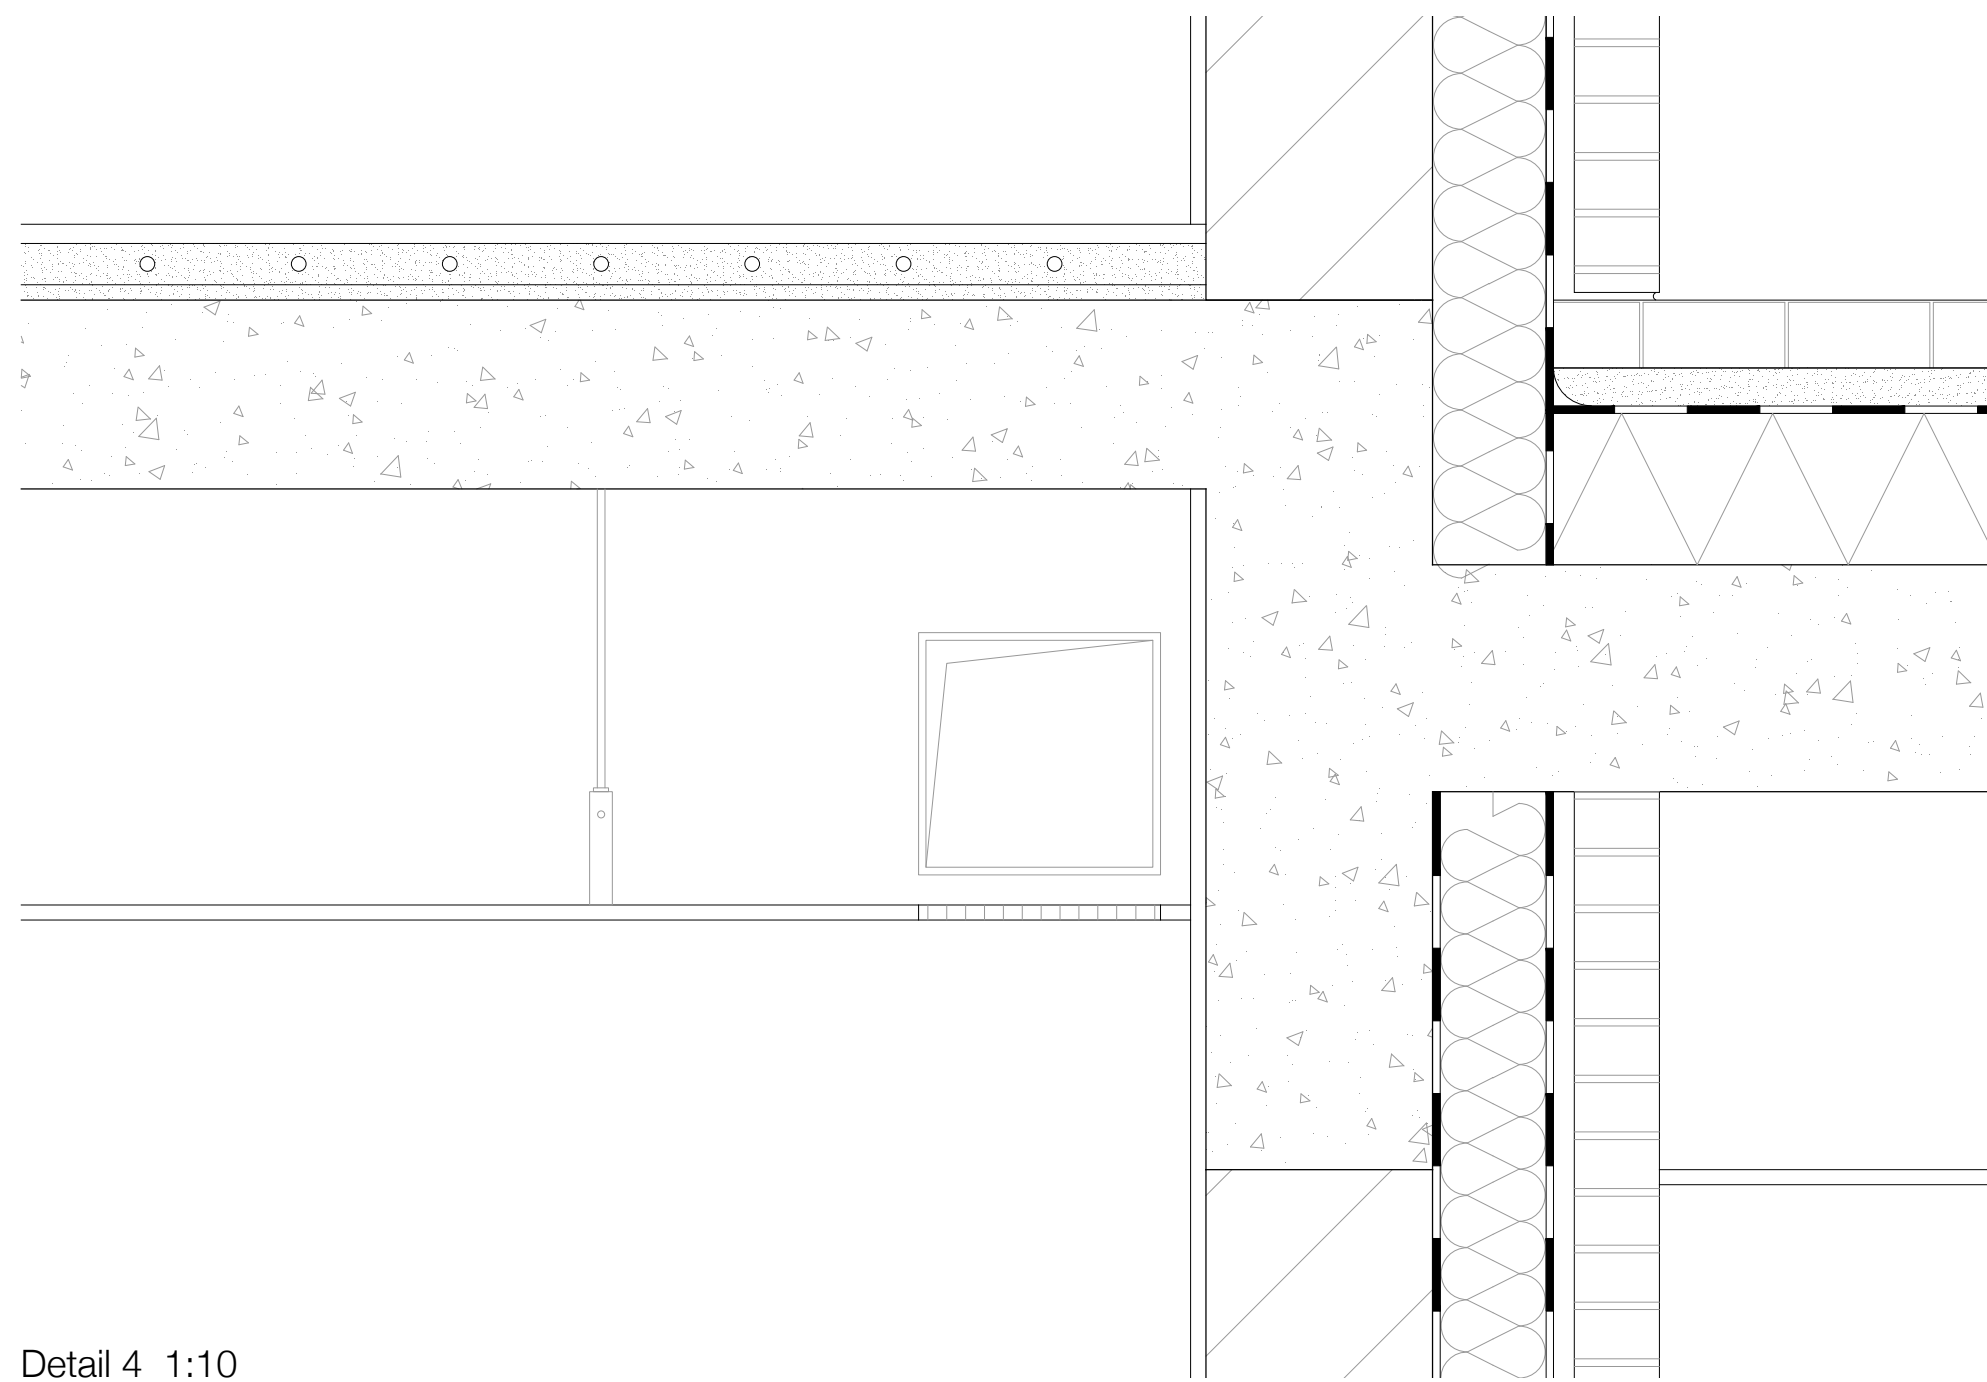


Detail 4 1:10

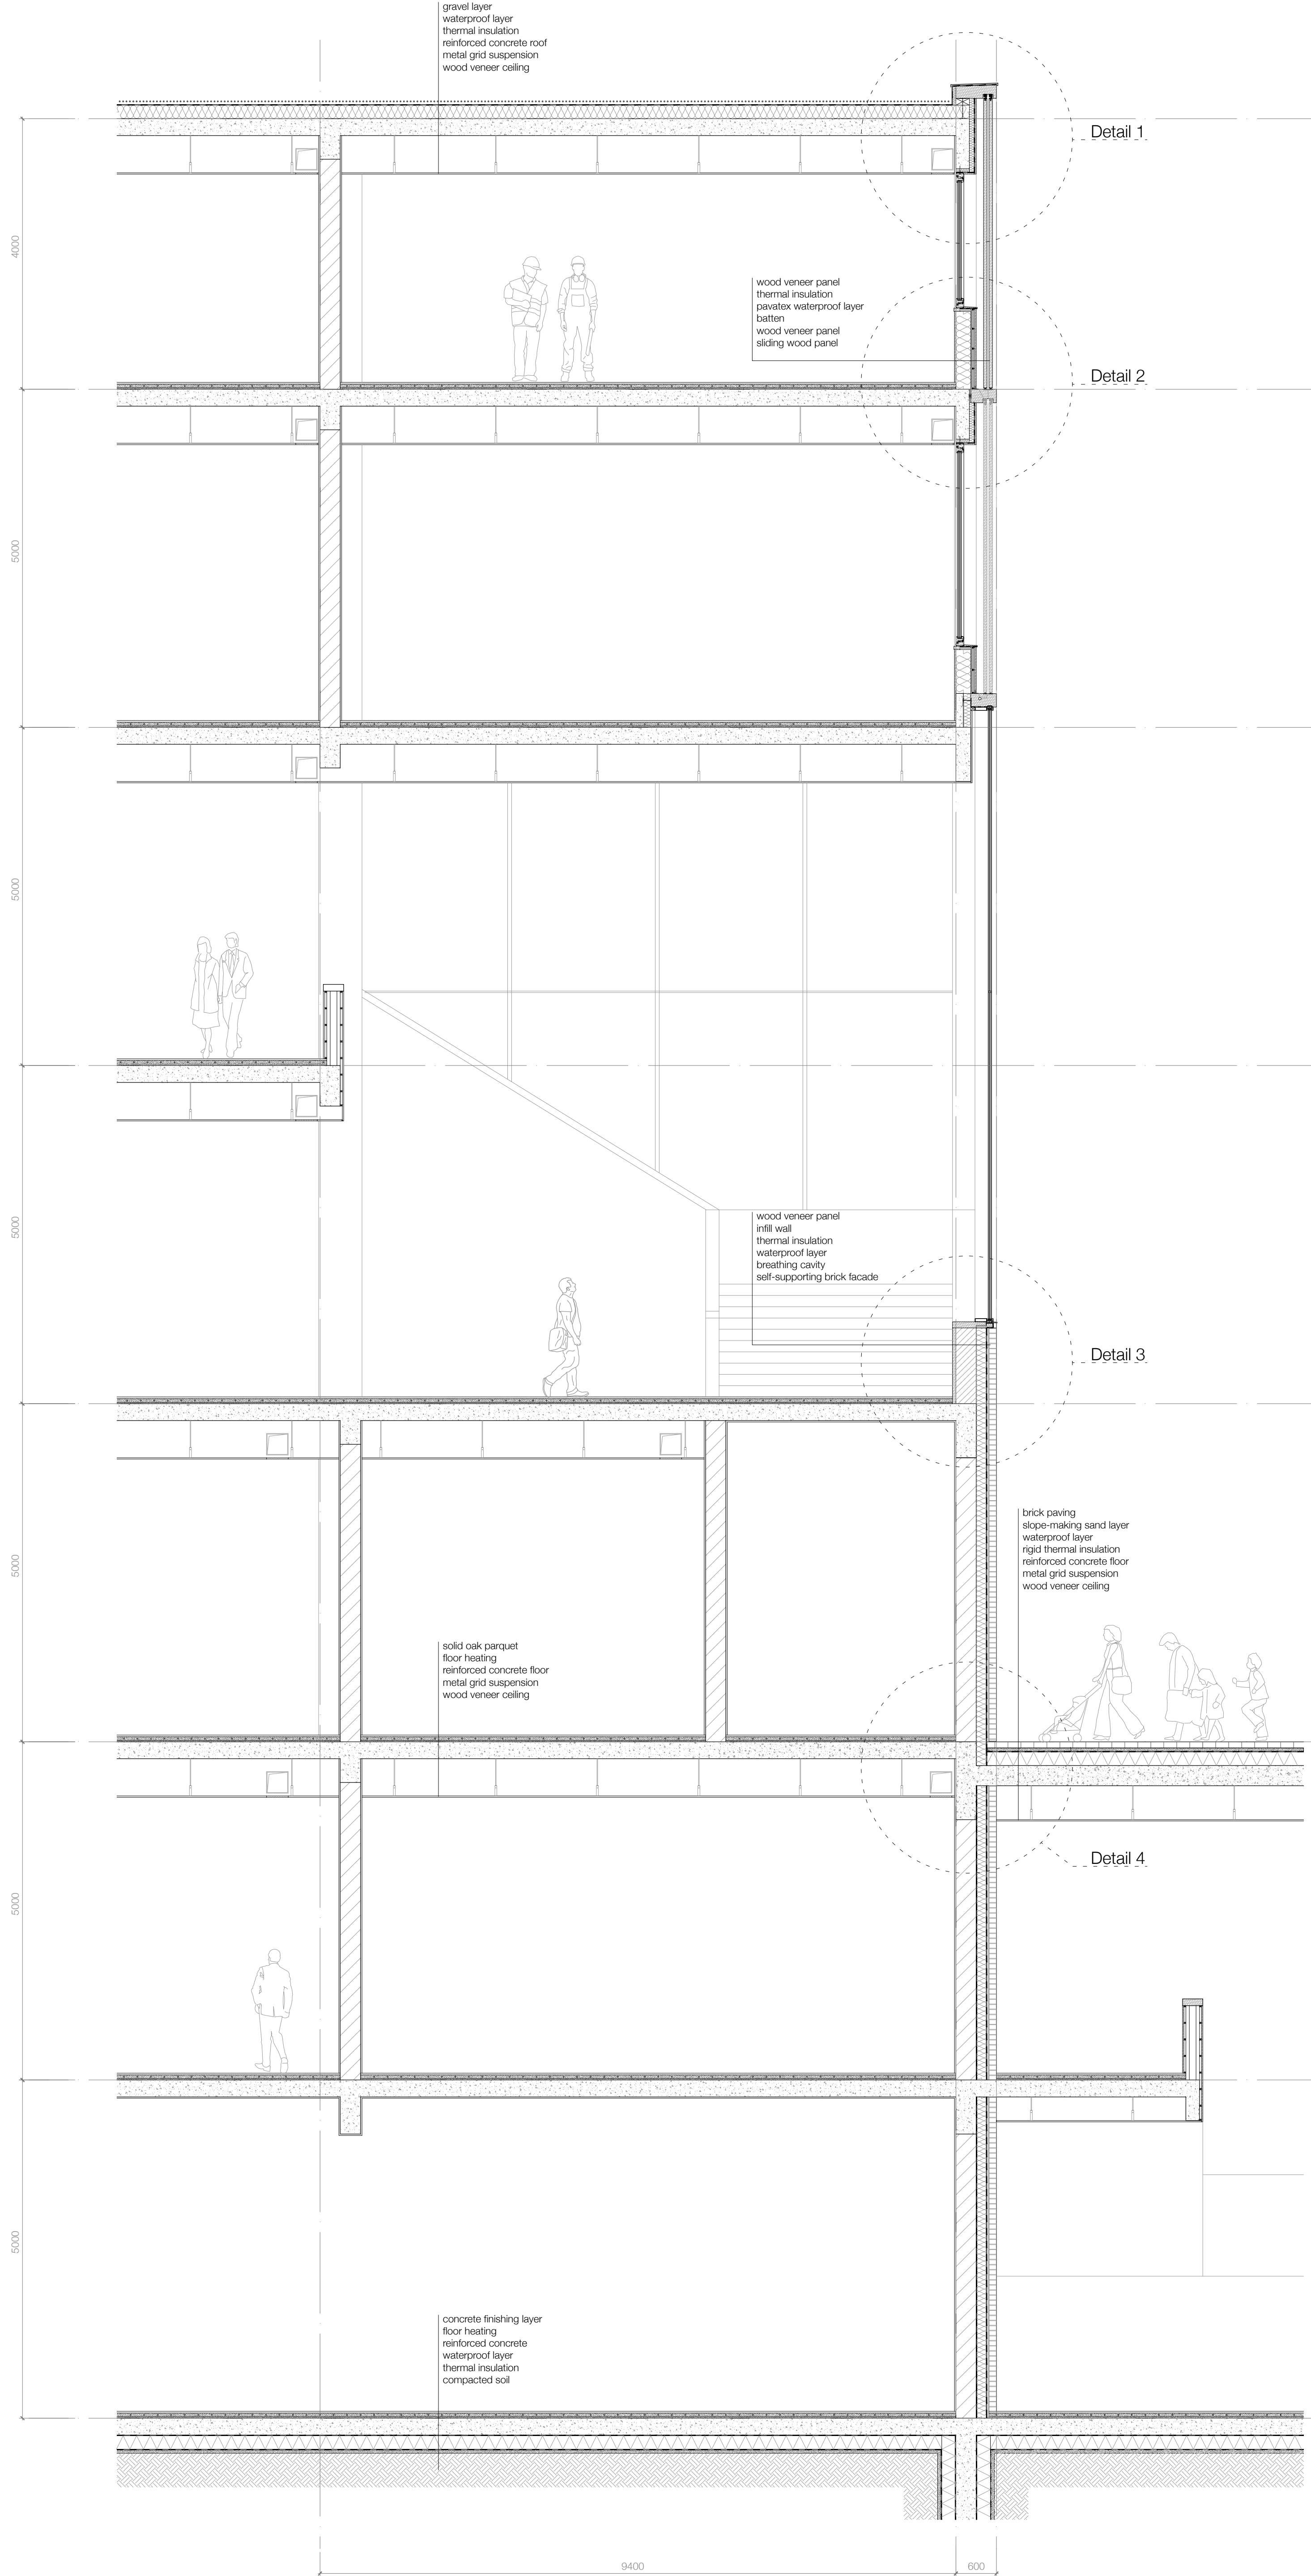


Vertical section cc 1:50

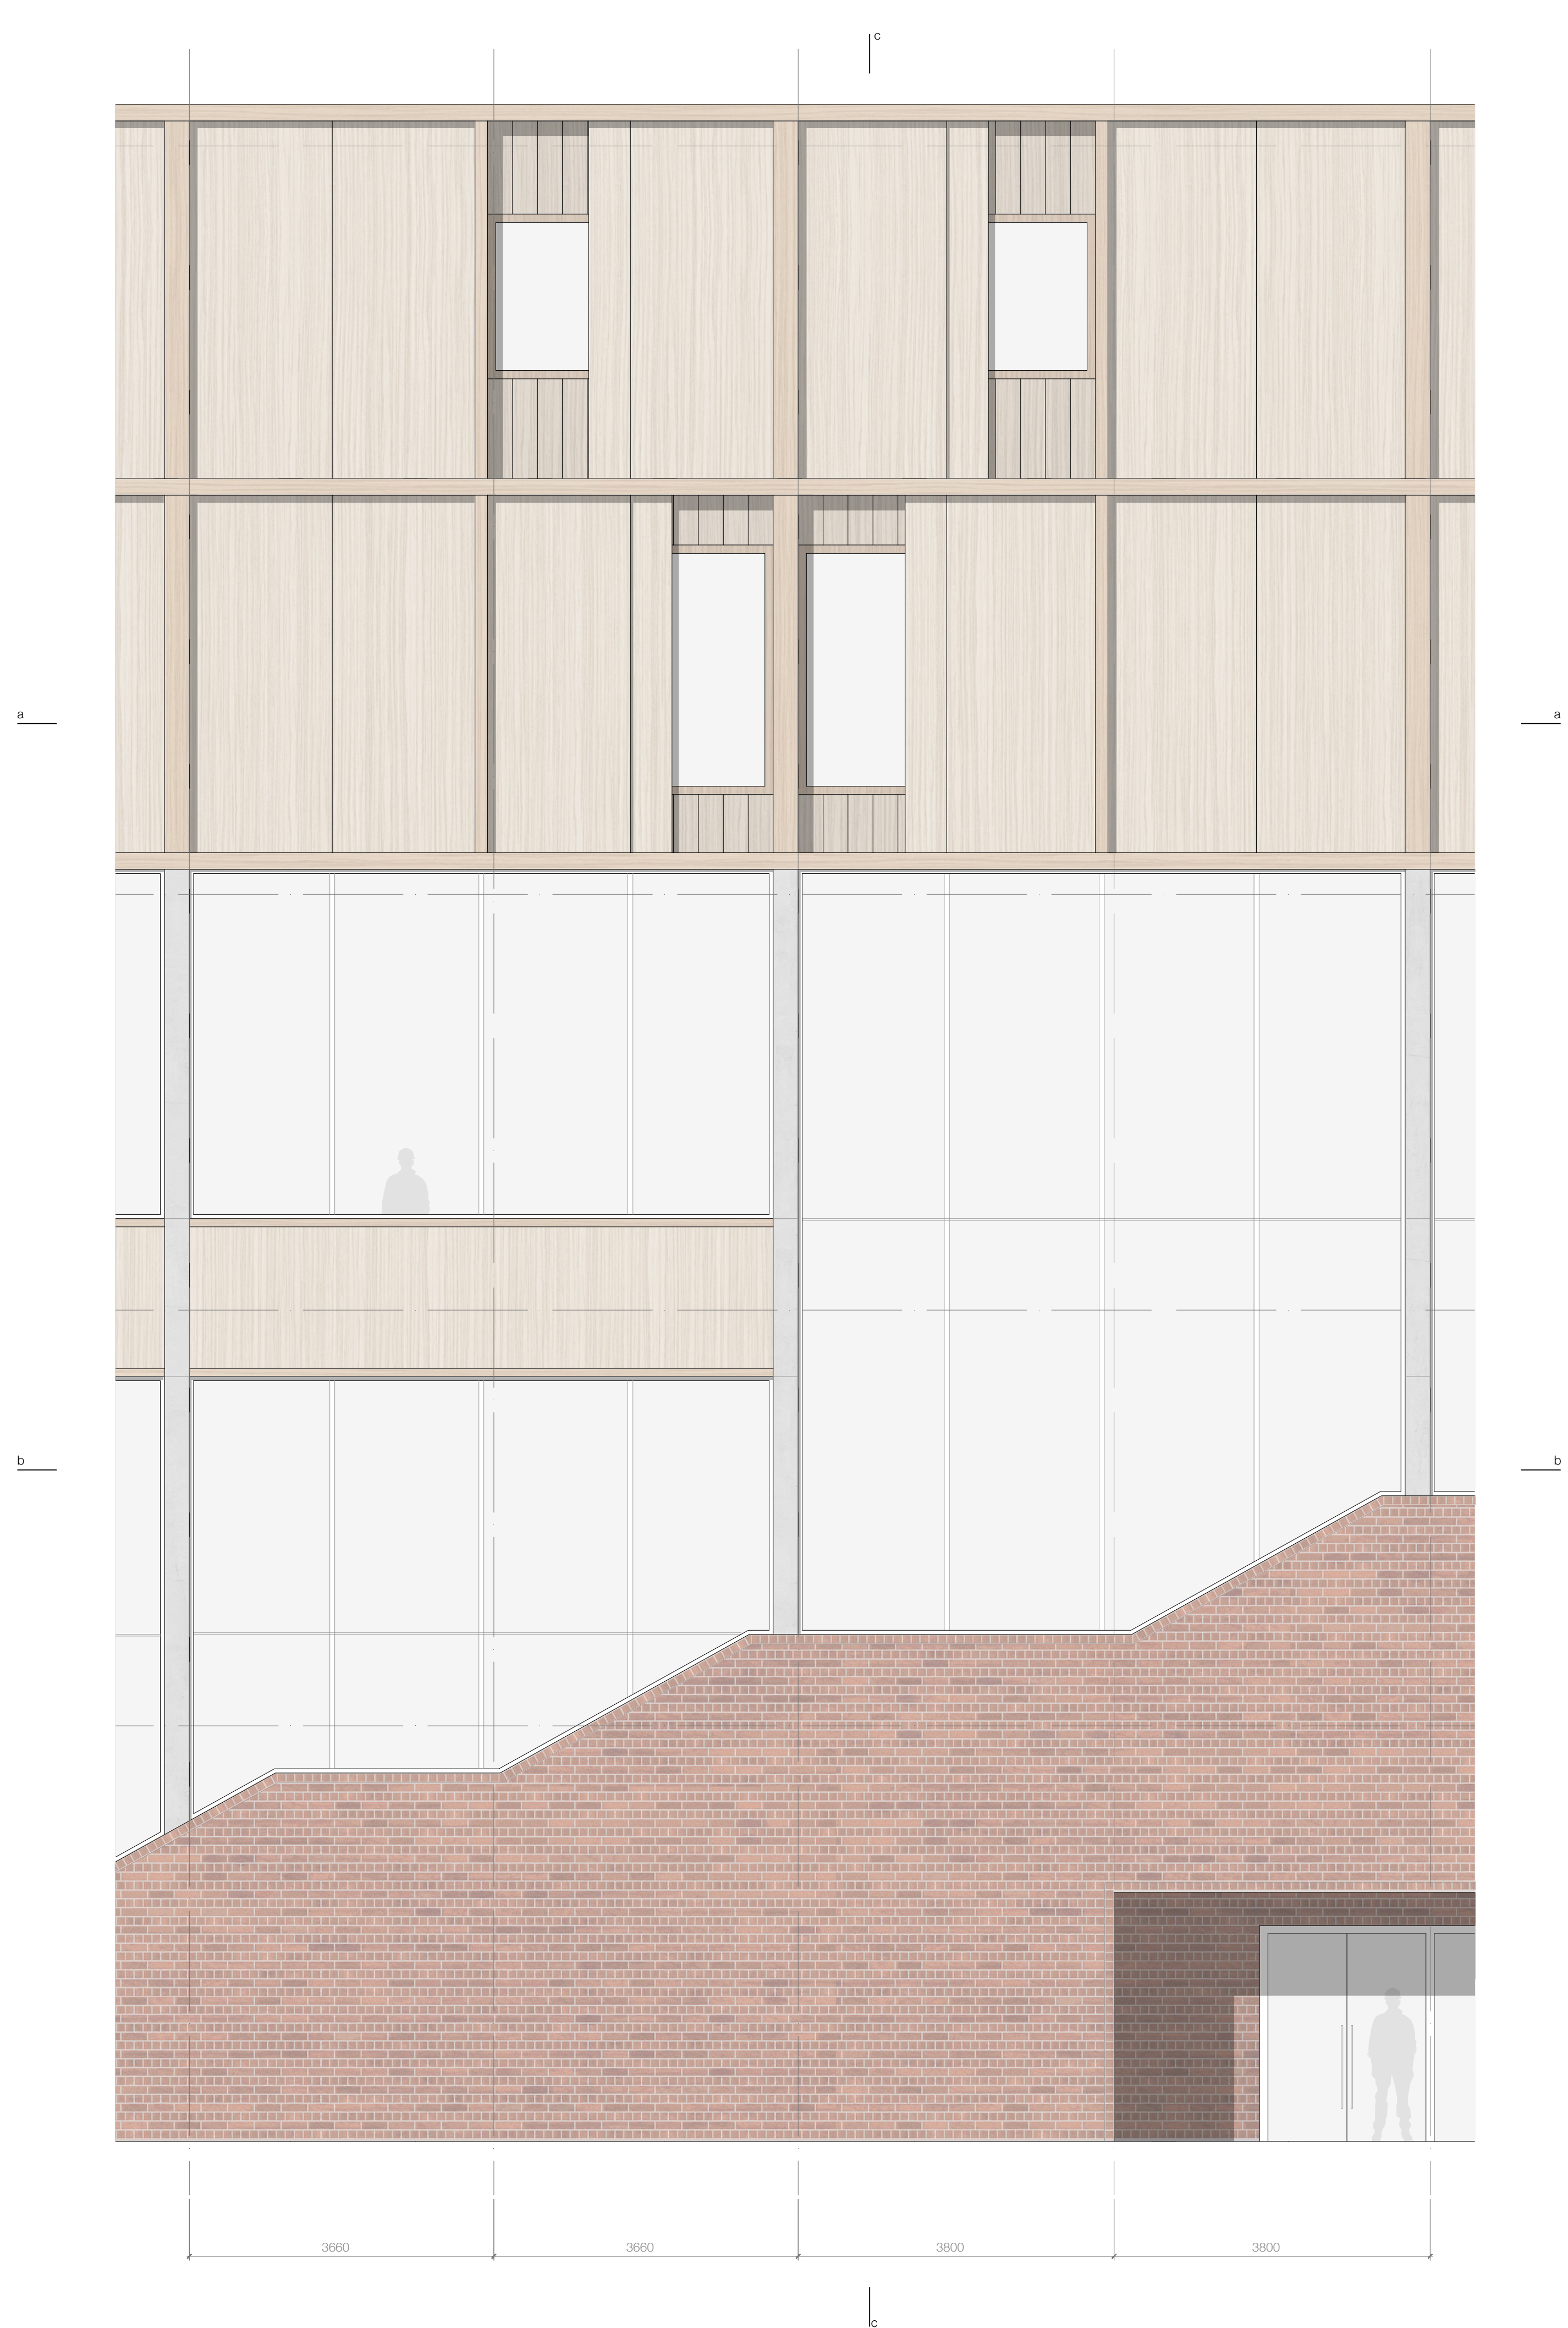

Elevation fragment 1:50

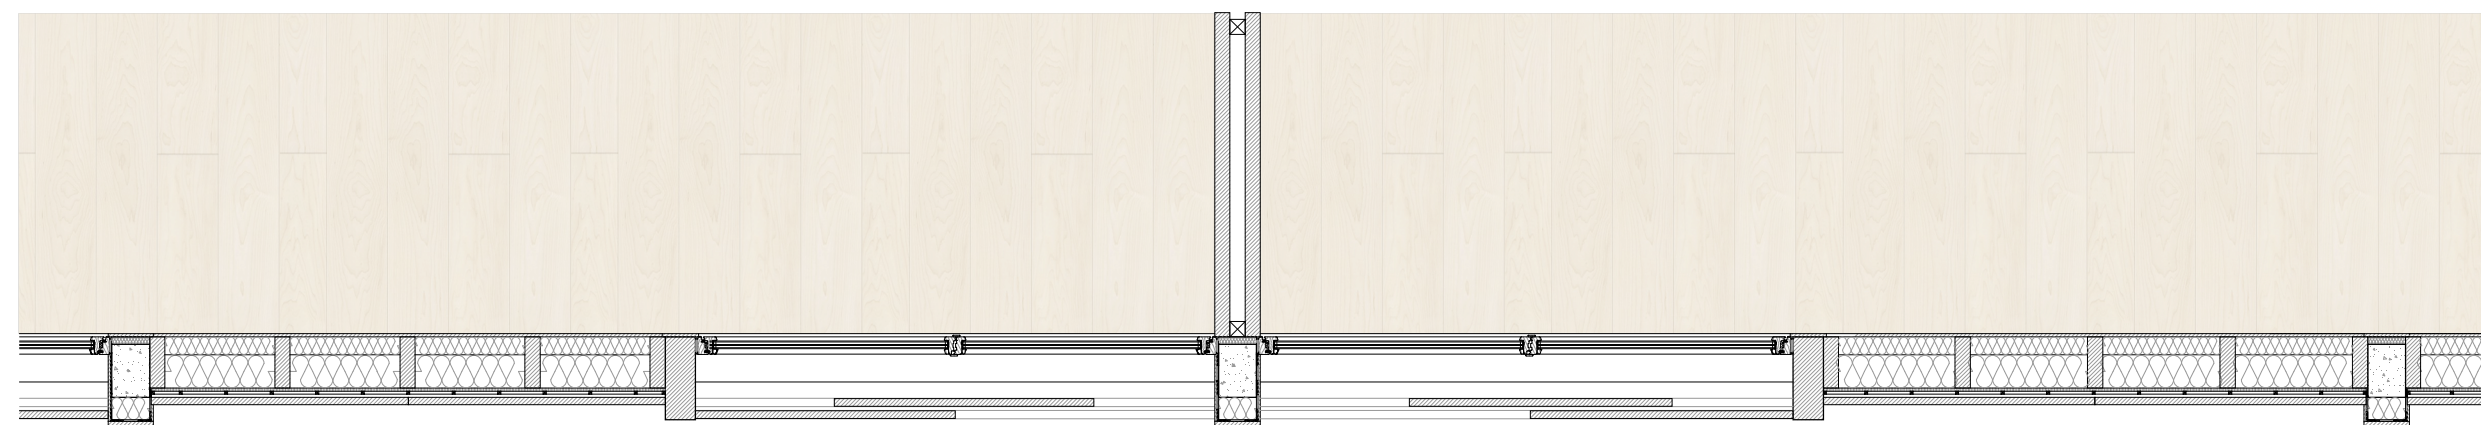


Horizontal section bb 1:50

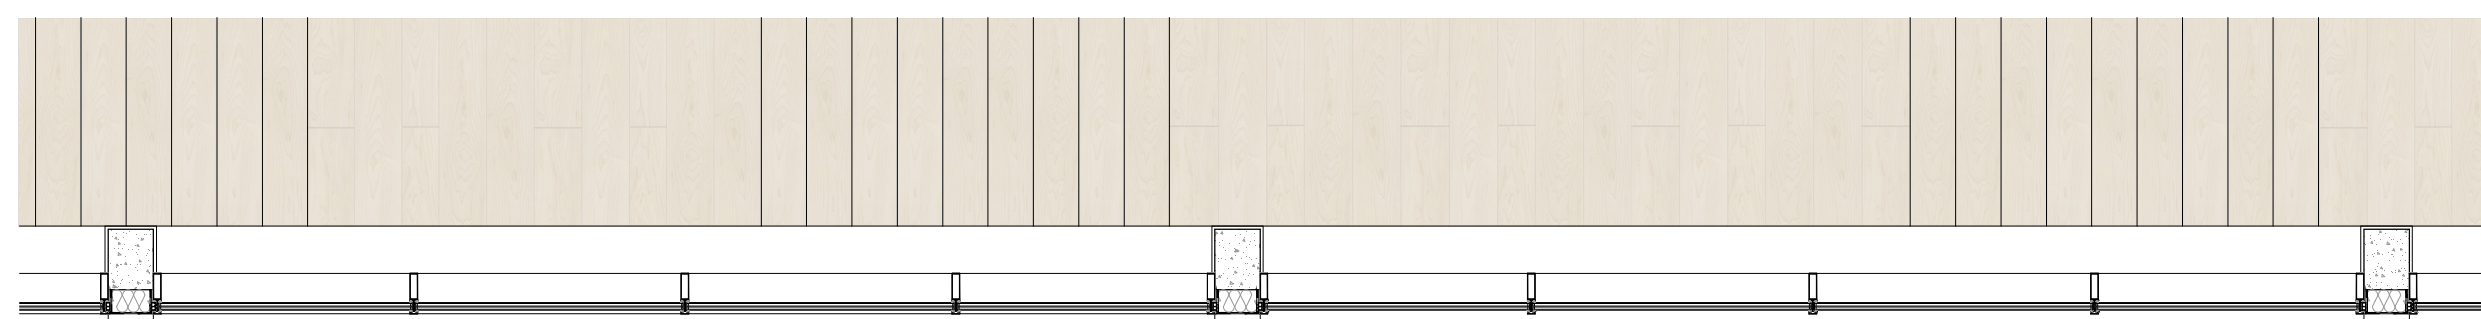


Horizontal section aa 1:50




elevation fragment 1:50

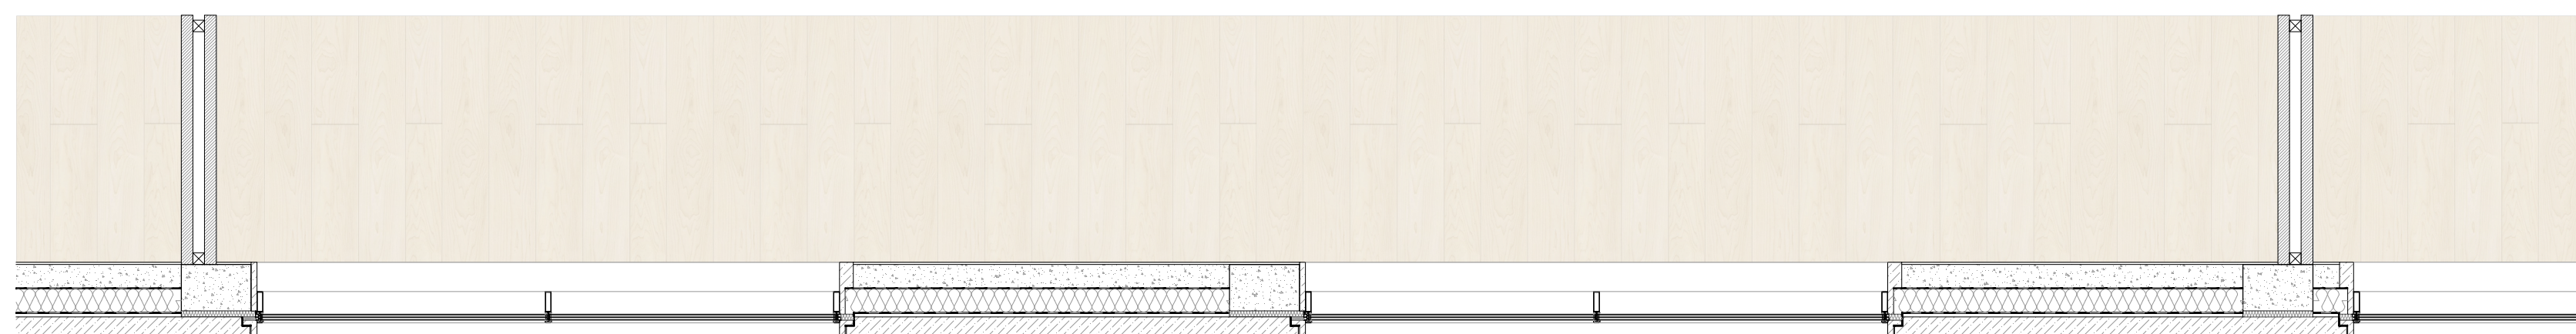


Horizontal section dd 1:50

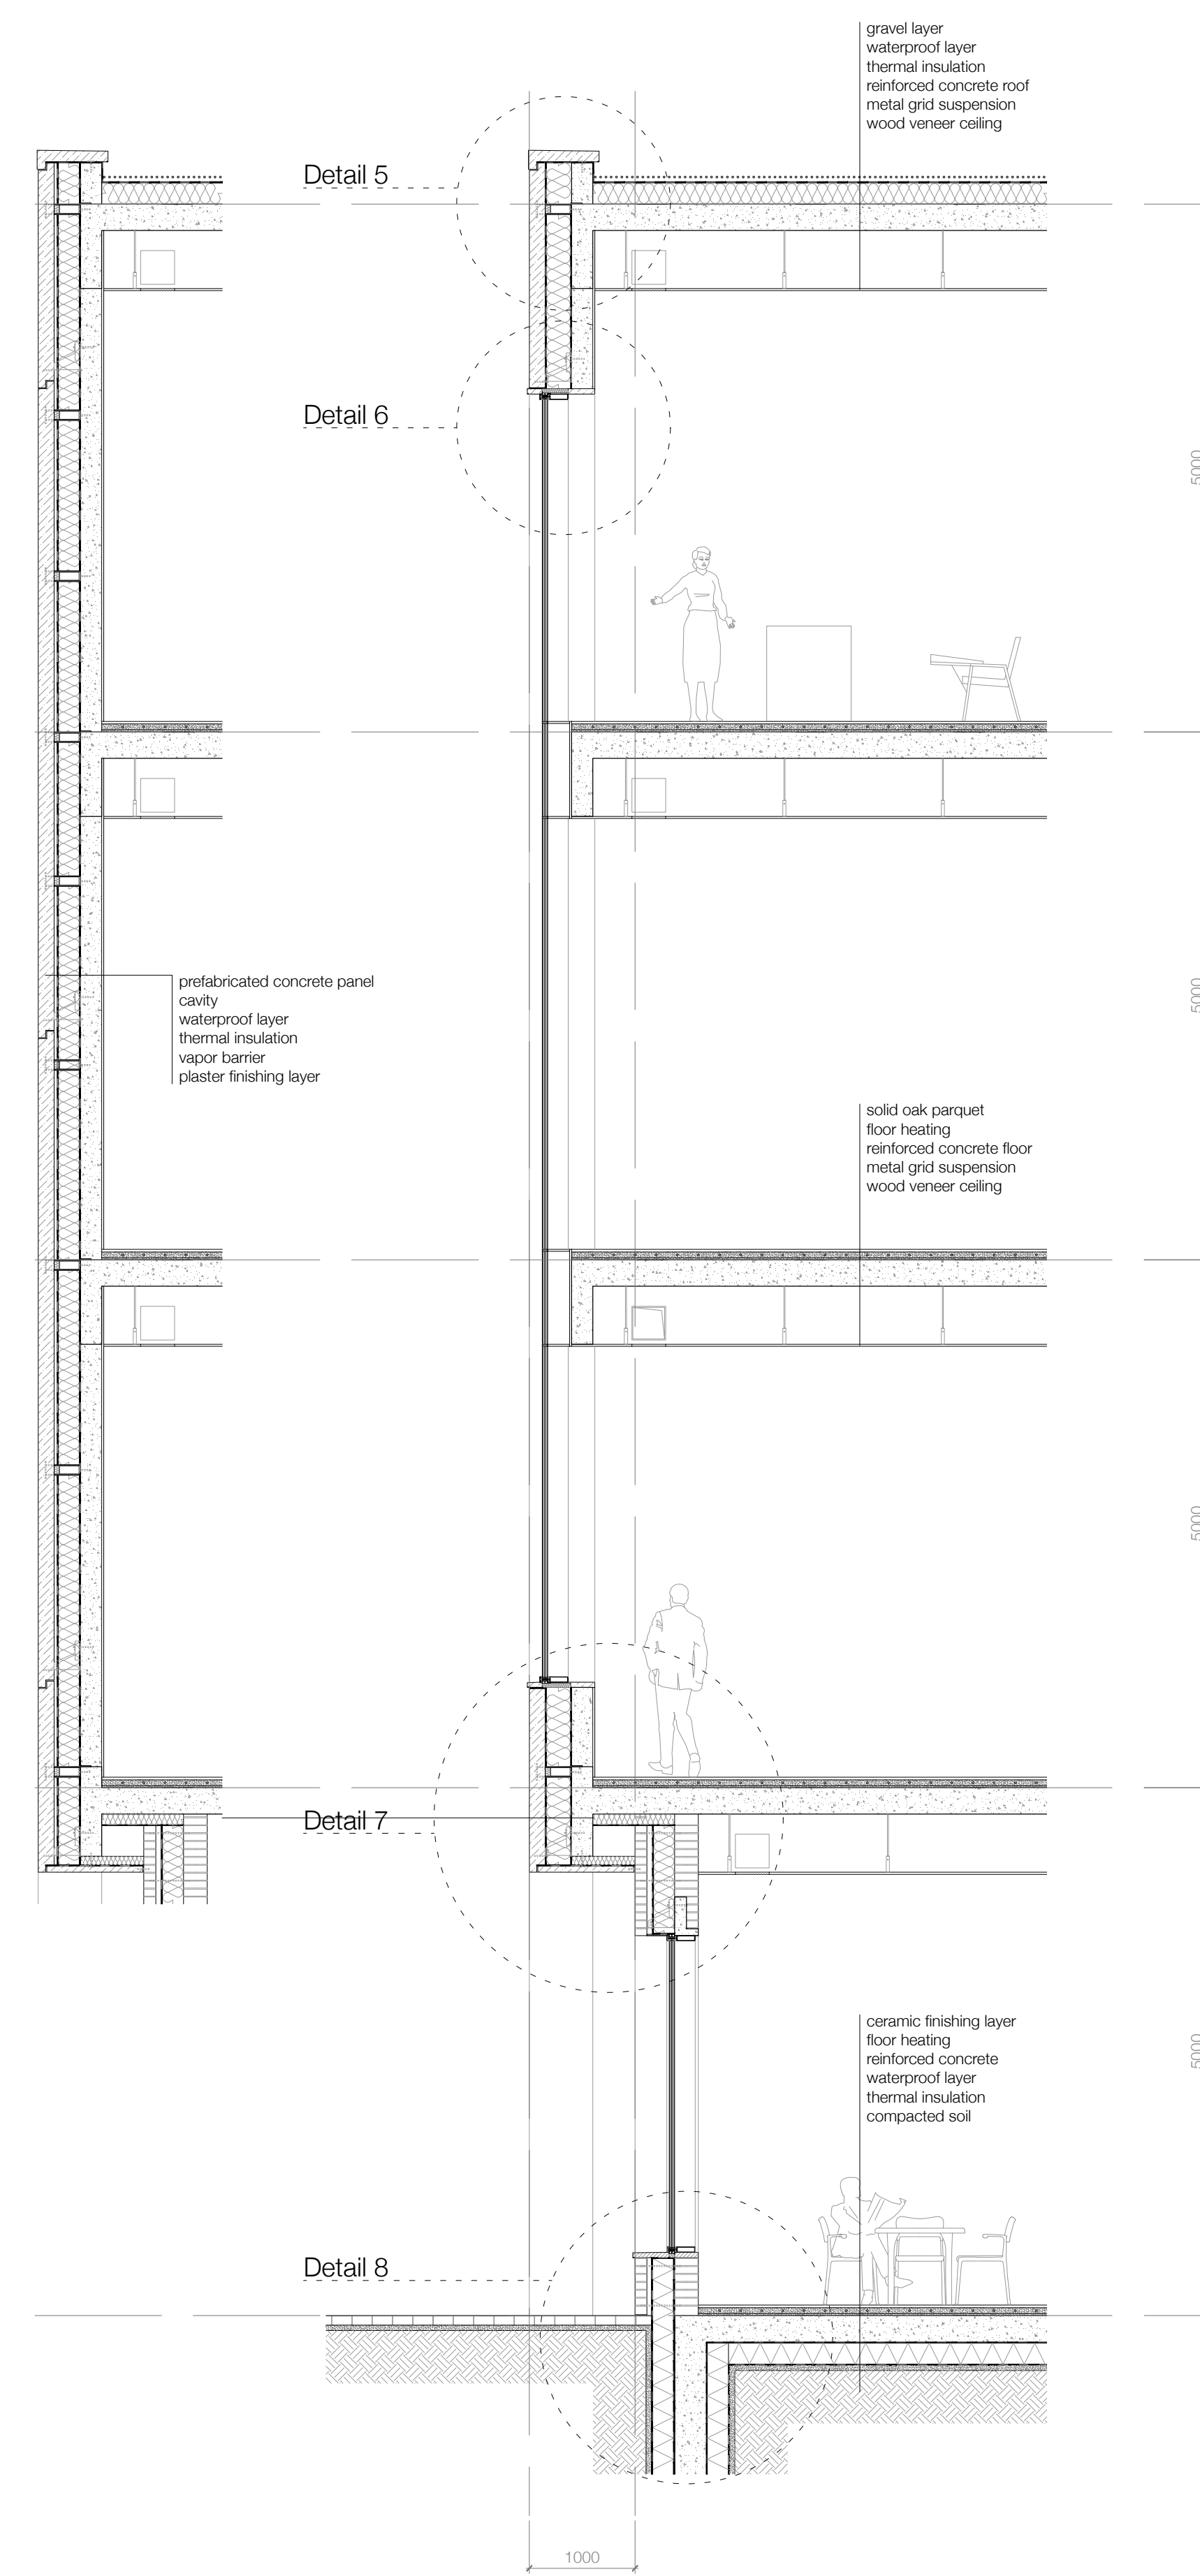


Vertical section ee & ff 1:50

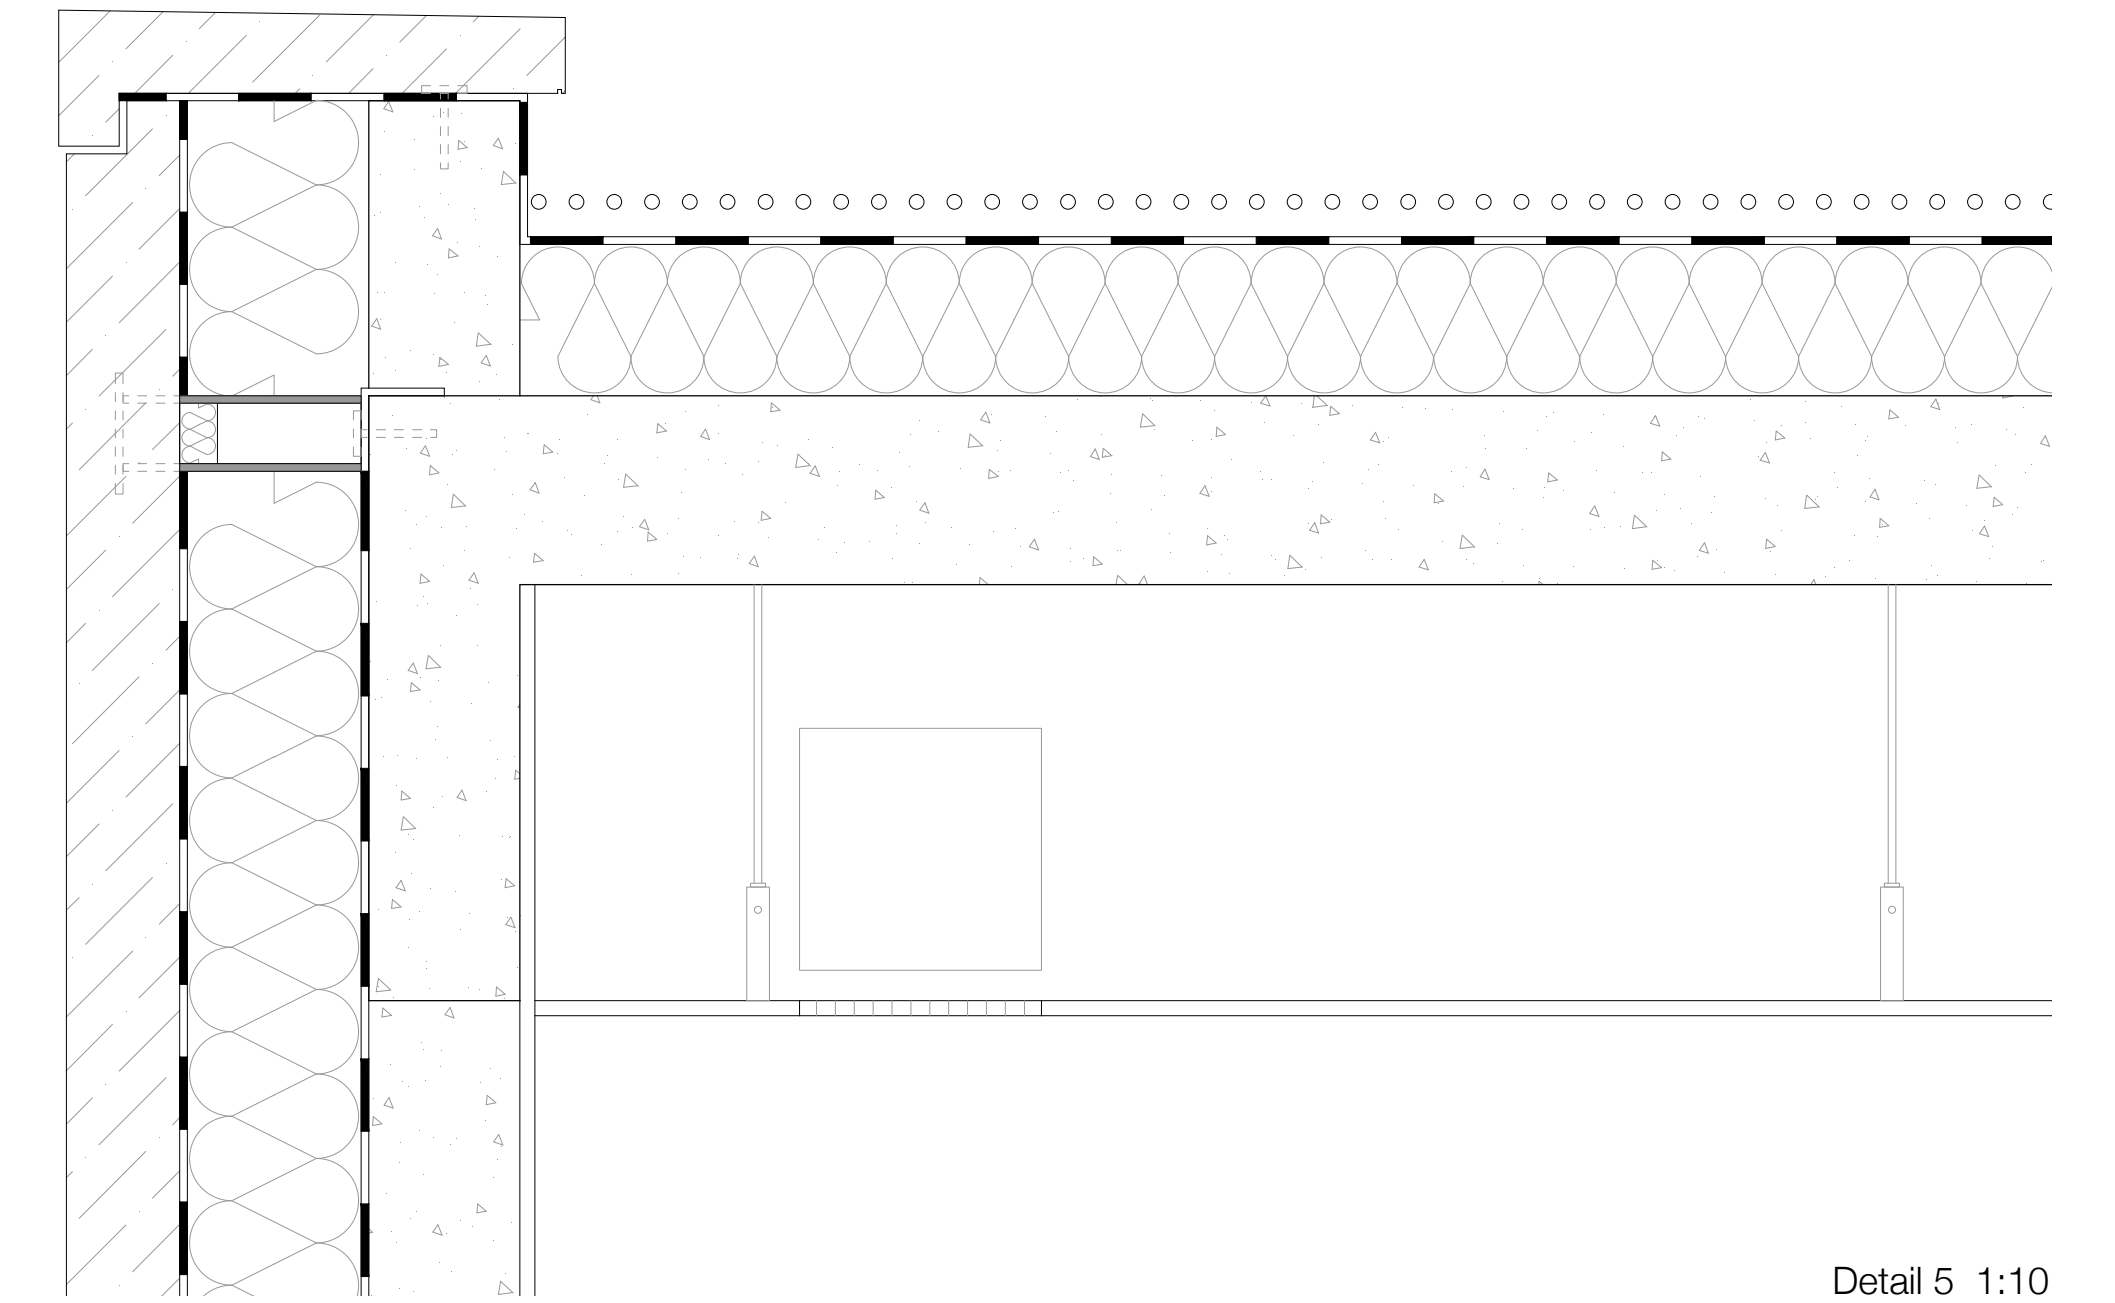


Detail 5 1:10

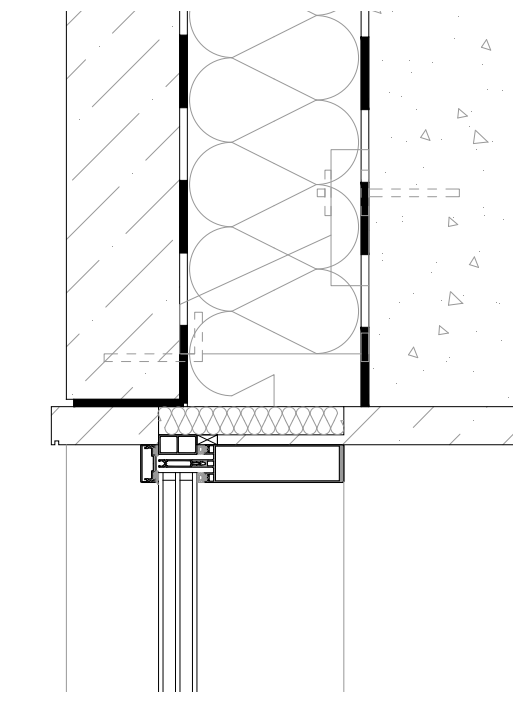

Detail 6 1:10

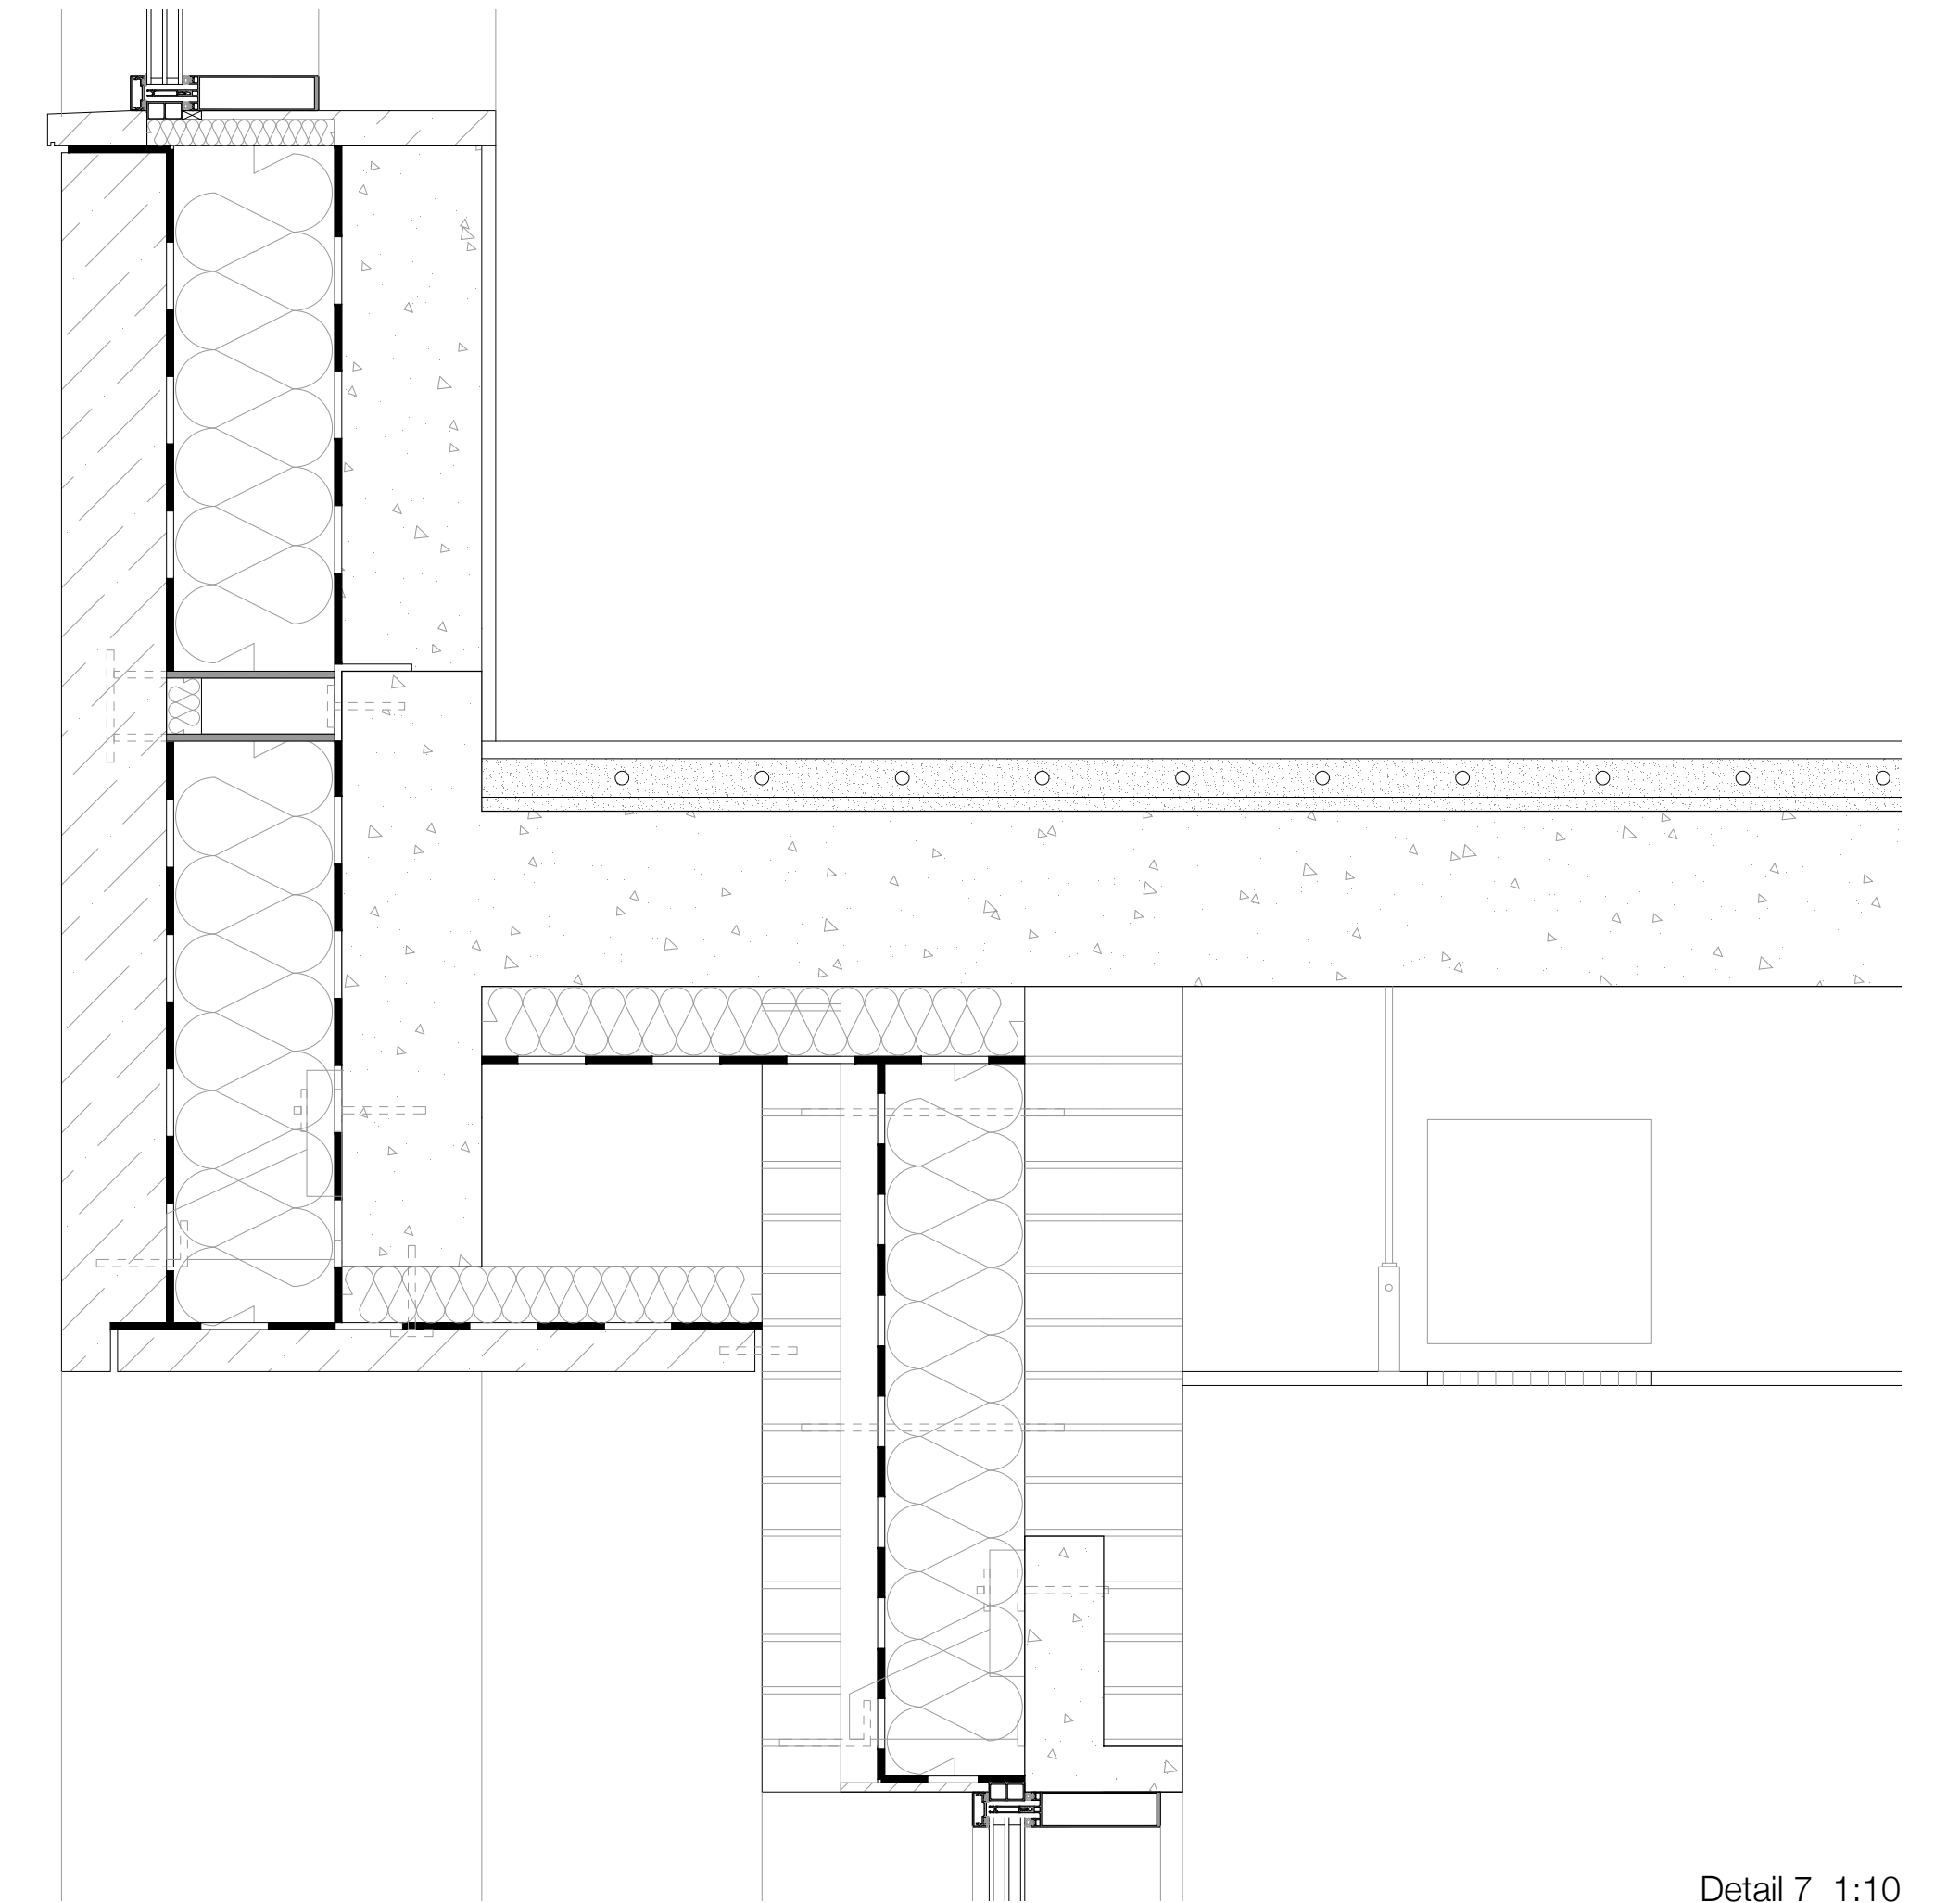

Detail 7 1:10

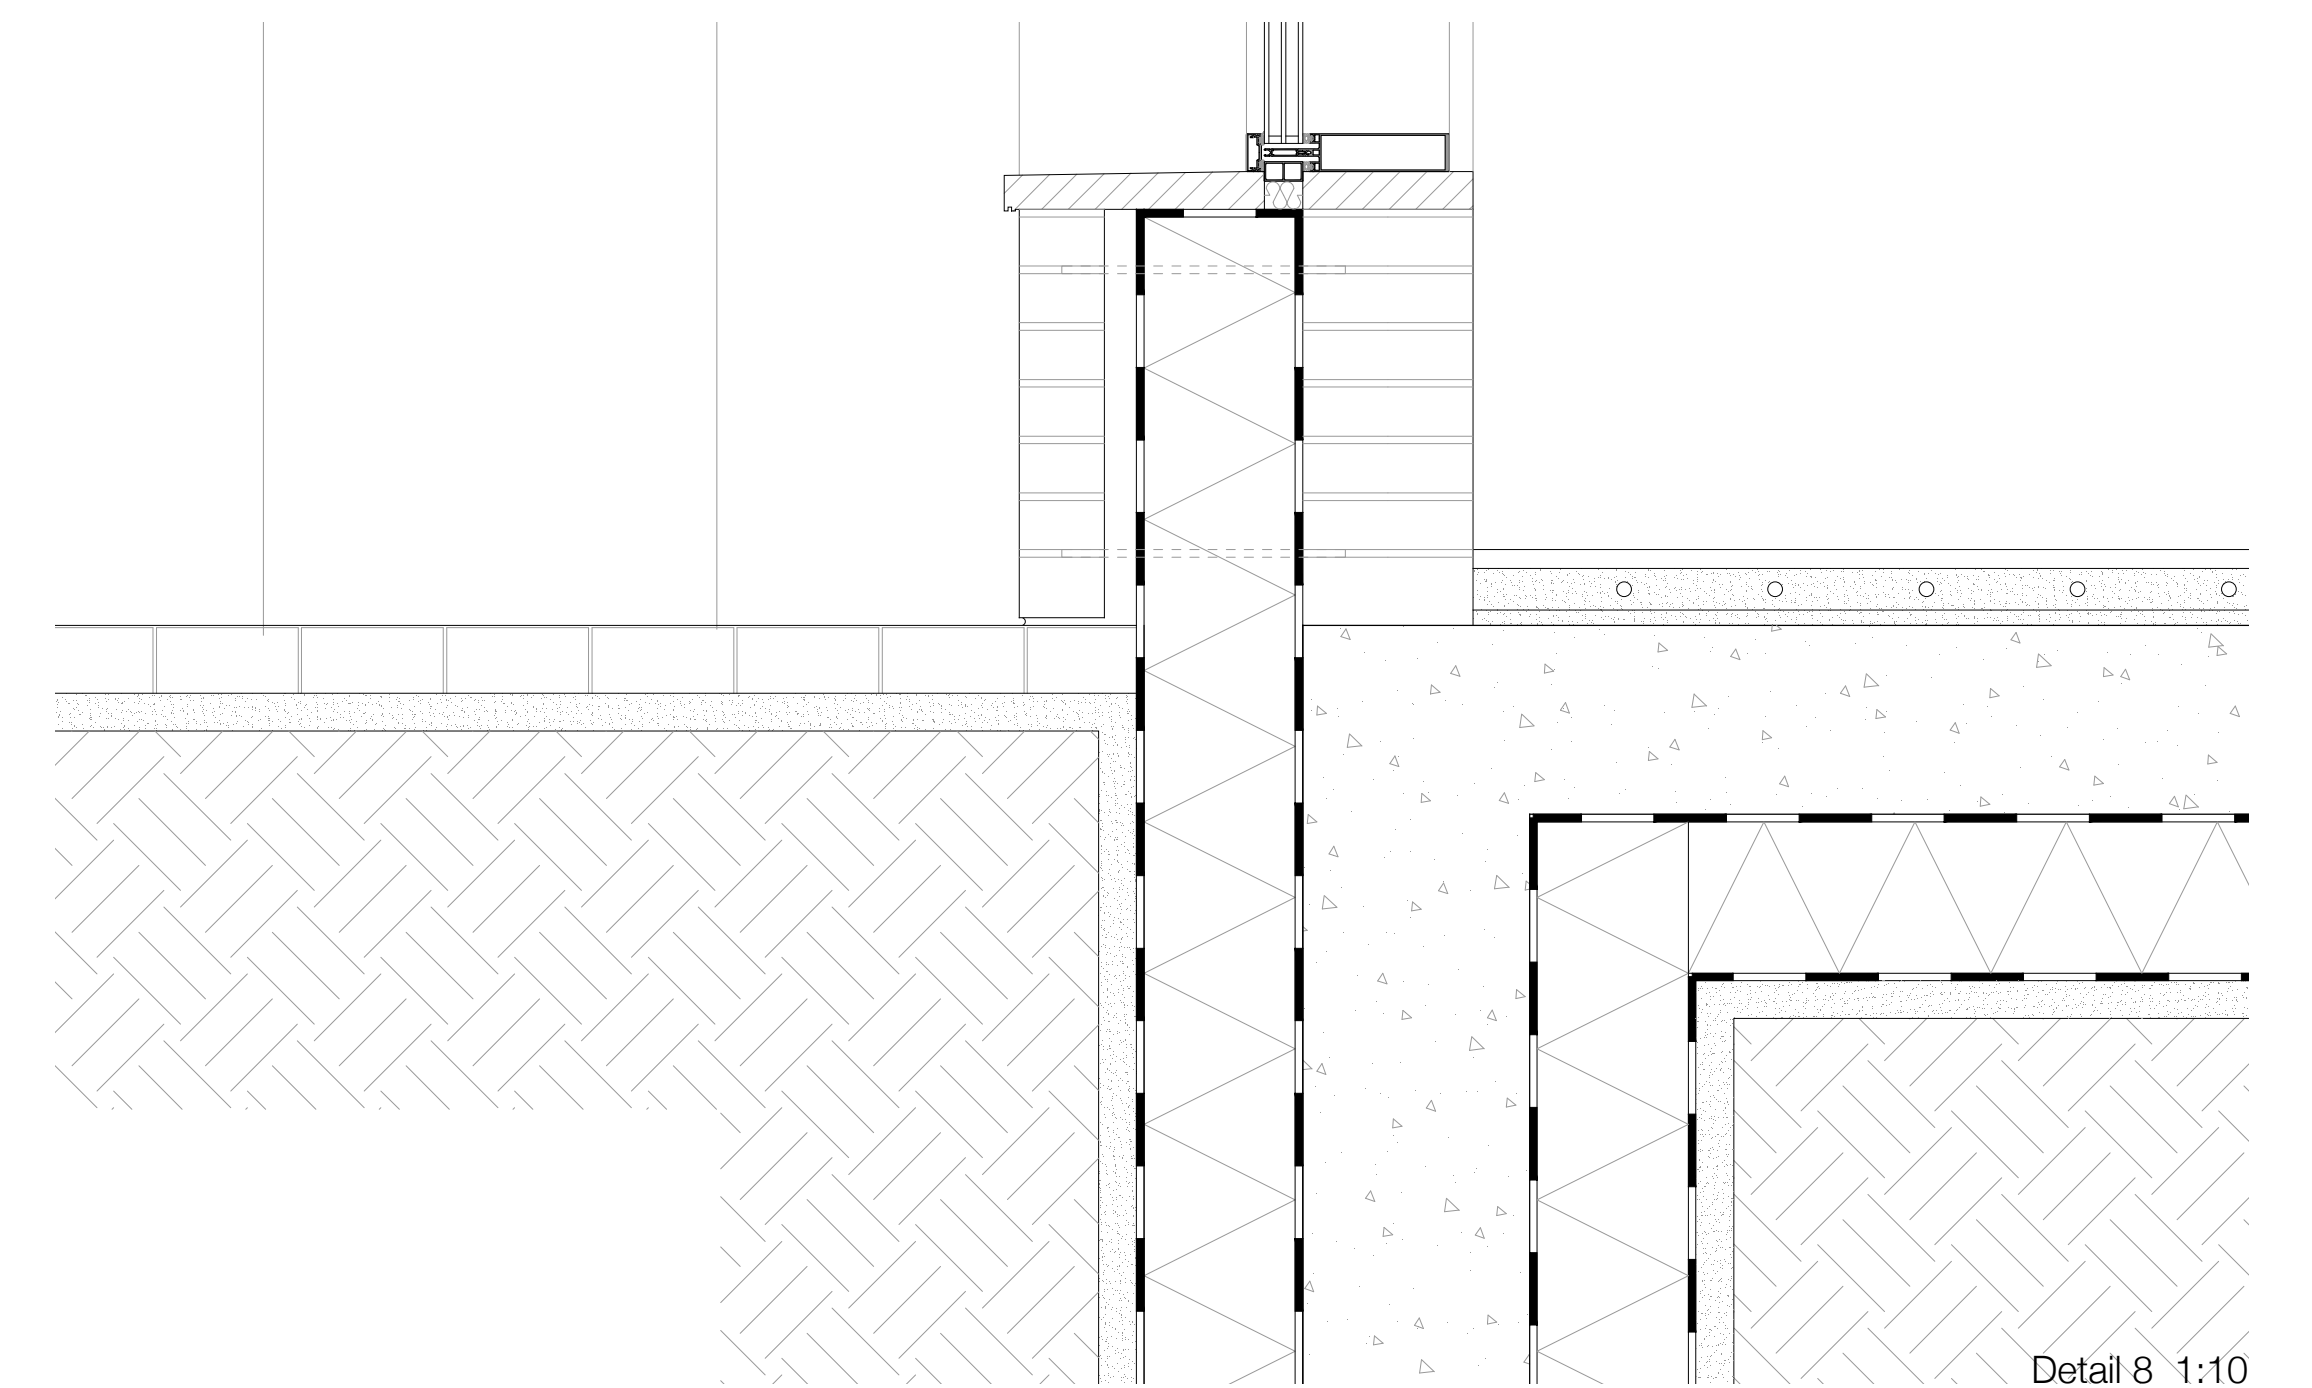

Detail 8 1:10