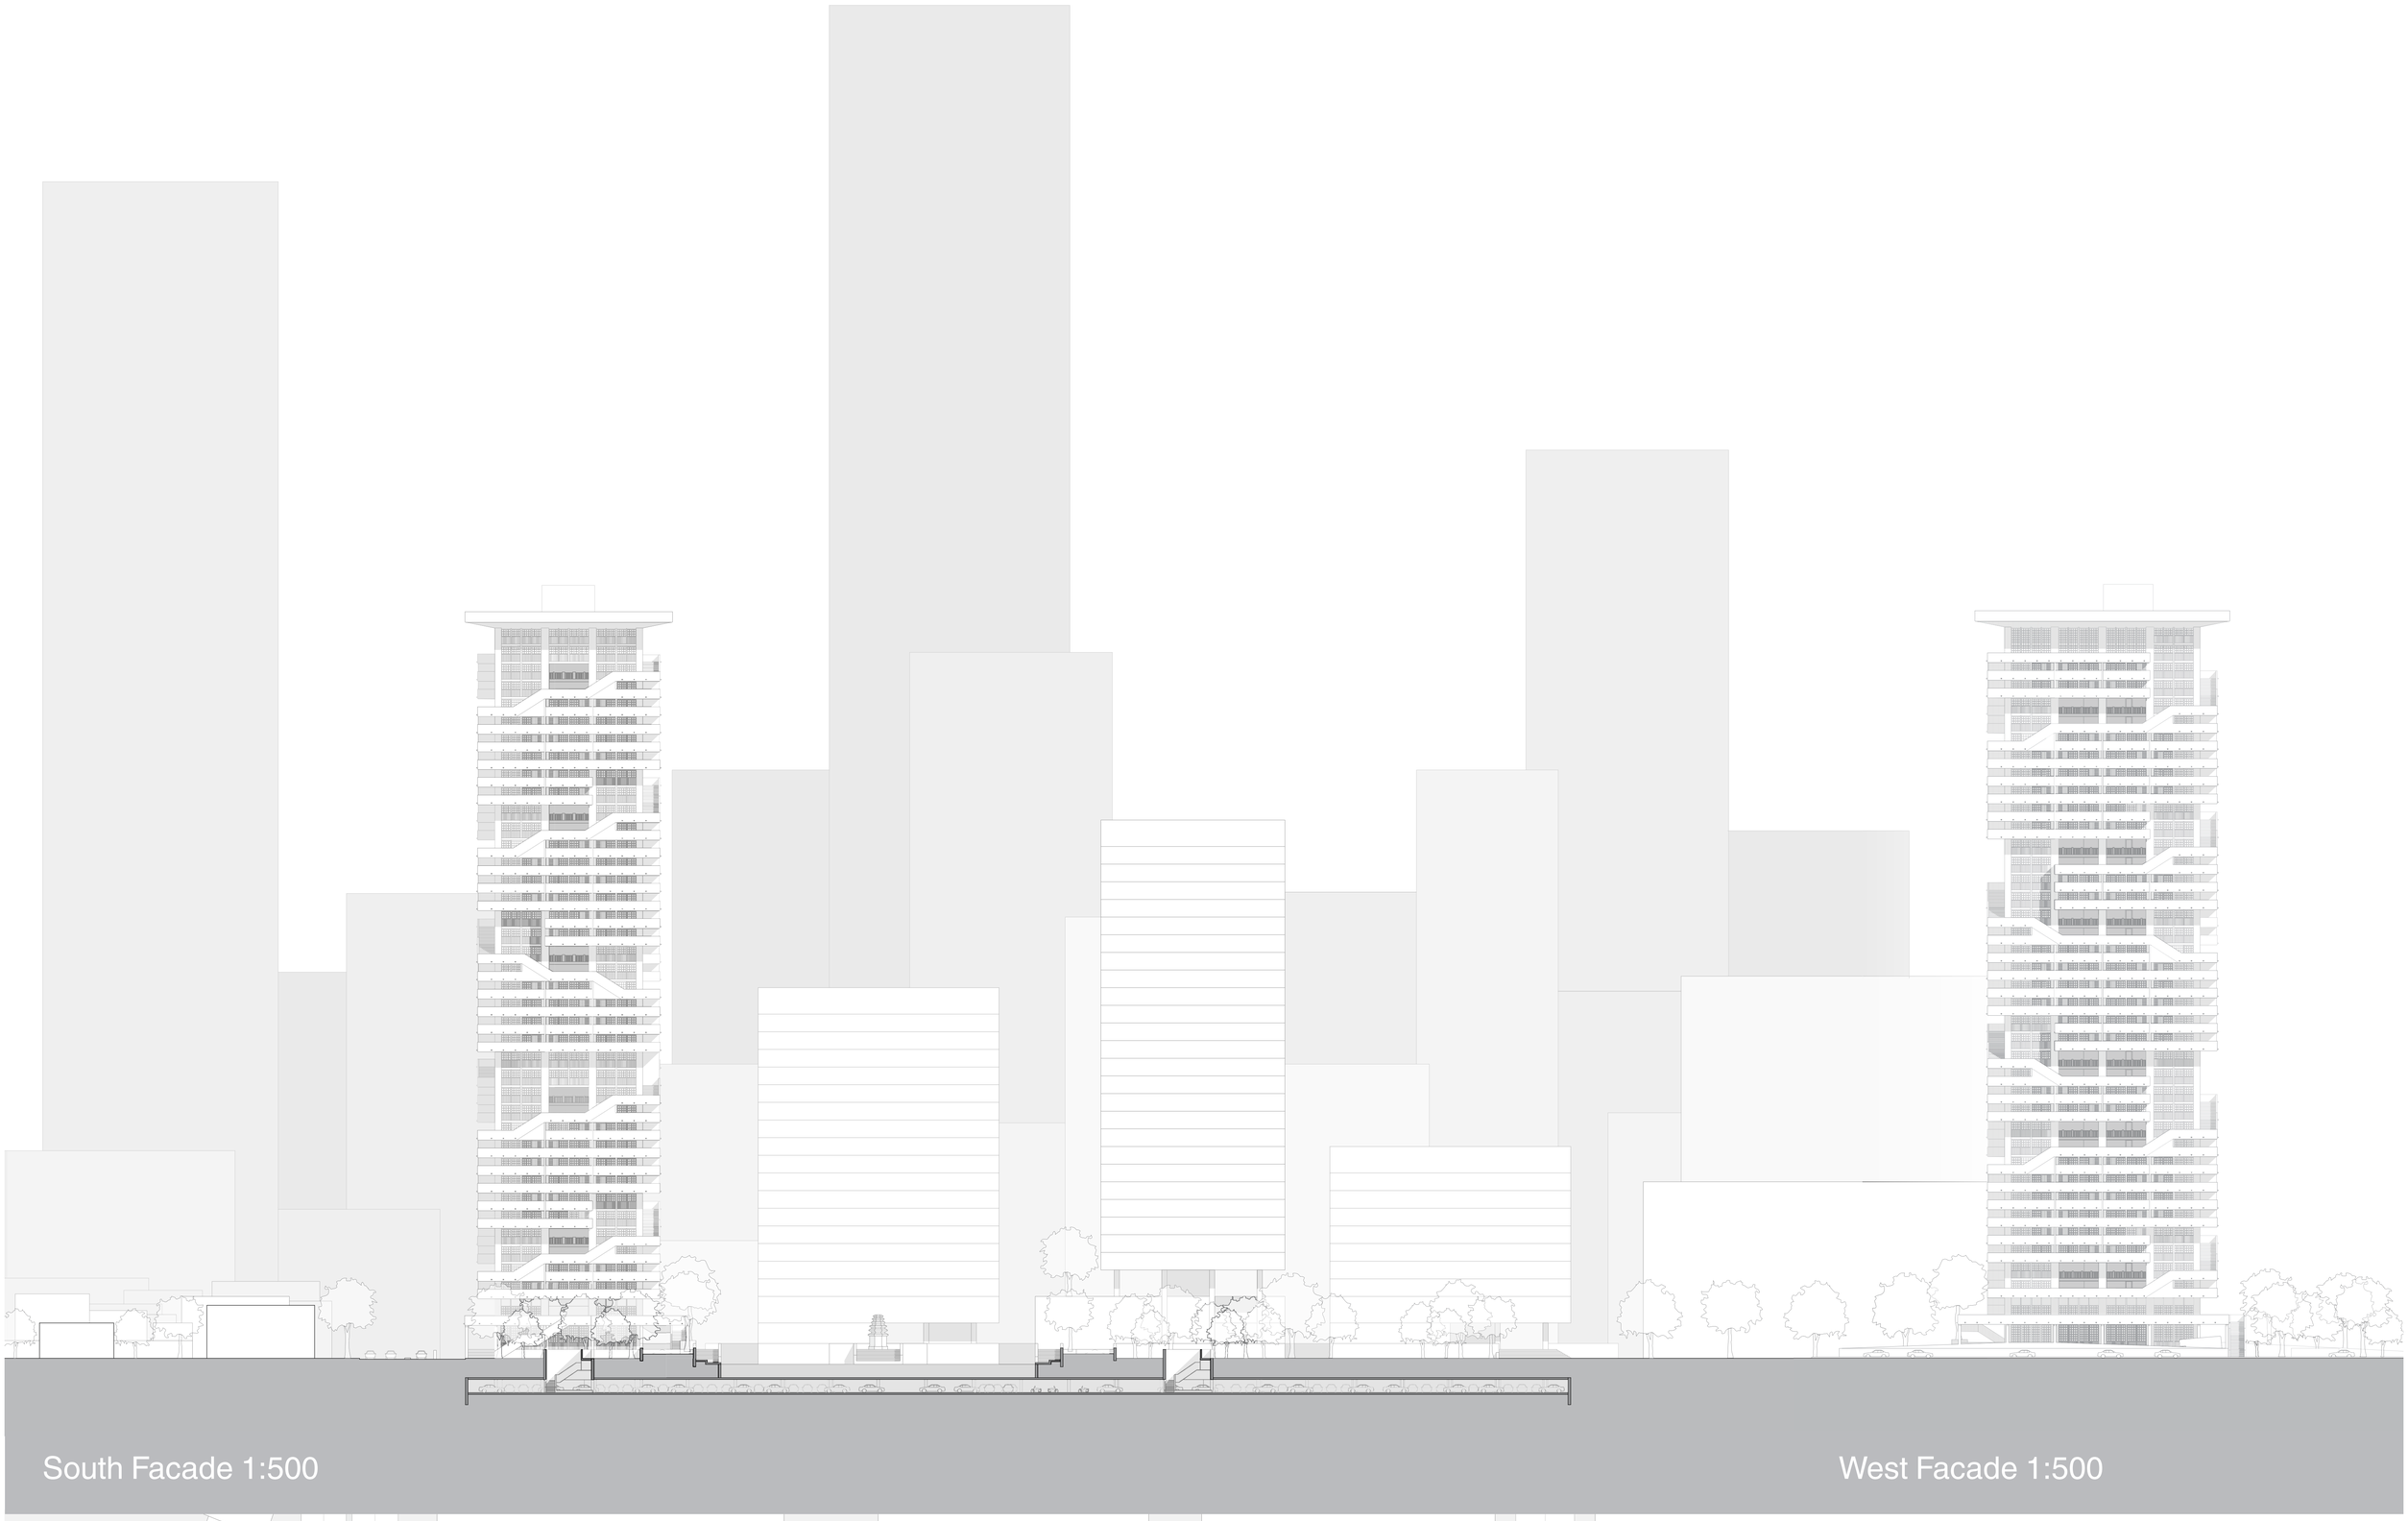


South Facade 1:500

West Facade 1:500

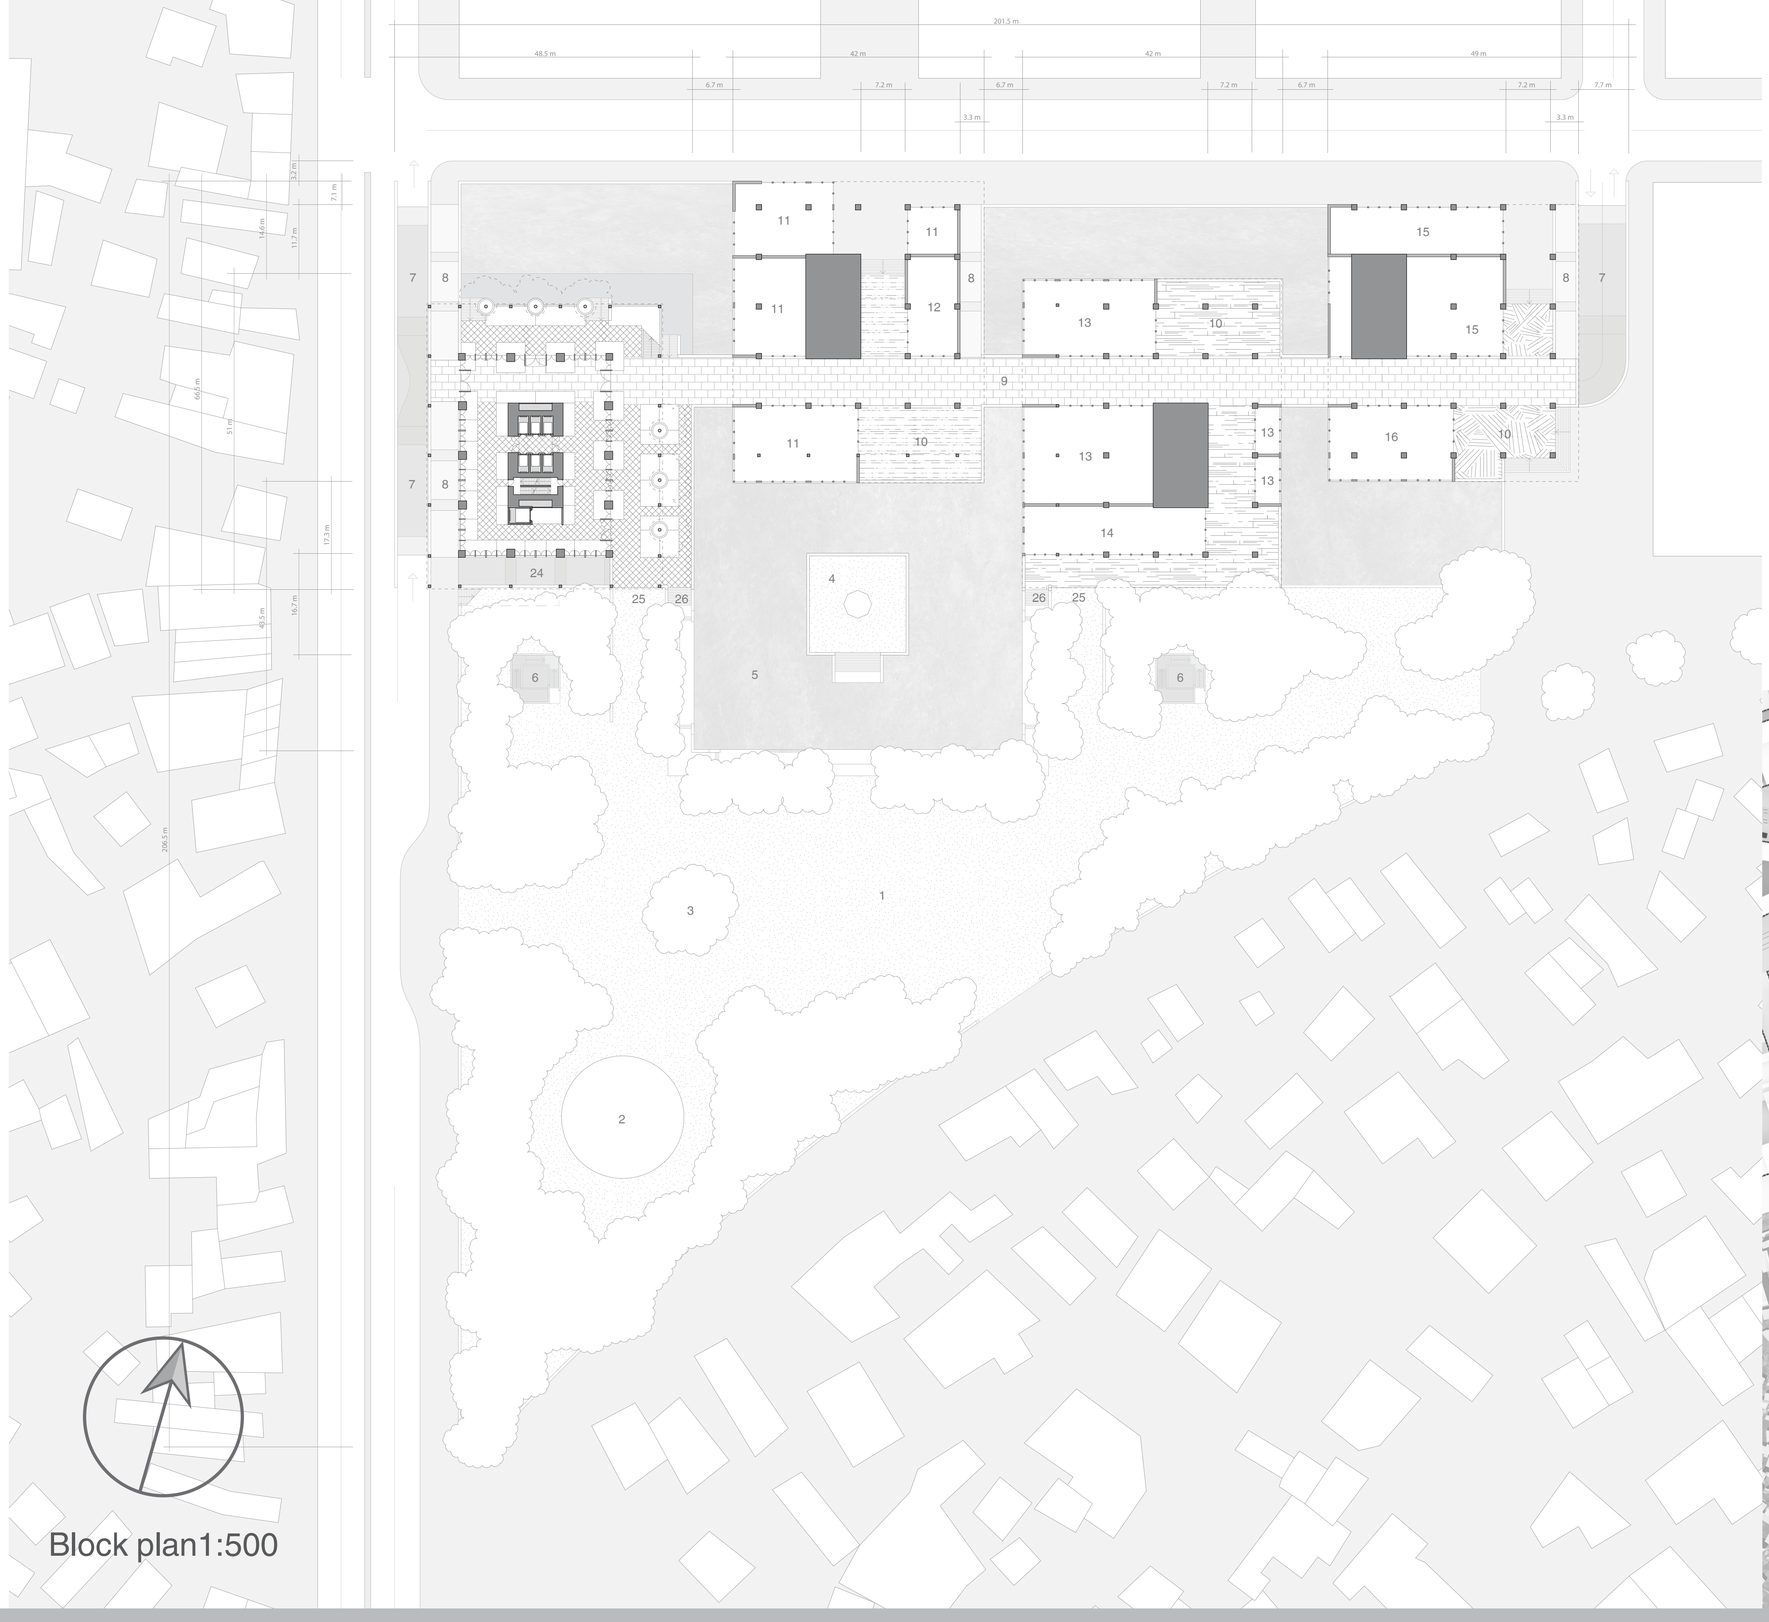


Block plan1:500

| | | | |
|---|---|---|---|
| 1 | Park event space | 39 | Dwelling type B x 150 |
| 2 | Communal House | 40 | Dwelling type C x 18 |
| 3 | Holy Tree | 41 | Cluster Market 2 |
| 4 | Pagoda | 42 | Cluster Workshop |
| 5 | Pond | 43 | General practitioner garden |
| 6 | Park parking entrance | 44 | General practitioner reception |
| 7 | Distribution access by ramp | 45 | General practitioner waiting room |
| 8 | Elevated bg access by ramp | 46 | General practitioner Docter's office |
| 9 | Tower connecting street | 47 | General practitioner Operation Chamber |
| 10 | Tower squares | 48 | General practitioner Storage / Support room |
| 11 | Quality shops | 49 | Public outside garden |
| 12 | Gallery entrance | 50 | Daycare garden |
| 13 | Basic shops | 51 | Daycare gatekeeper |
| 14 | Primary school entrance | 52 | Daycare 0-2 year olds playing room |
| 15 | Luxurious shops | 53 | Daycare 2-4 year olds playing room |
| 16 | Health clinic | 54 | Daycare Kitchen |
| 17 | Parking entrances | 55 | Daycare Sleeping room |
| 18 | Car parking spots x 556 | 56 | Auditorium / Communal space |
| 19 | Motor bike parking spots x 110 | 57 | Podium |
| 20 | Distribution street (all traffic) | 58 | Meeting room 1 |
| 21 | Tower kiss & ride (small cars only) | 59 | Meeting room 2 |
| 22 | Health clinic ambulance dropoff | 60 | Storage room |
| 23 | Storage / technical room | 61 | Support room / Pantry |
| 24 | Park + market acces ramp | 62 | Roof garden path |
| 25 | Park access by ramp | 63 | Roof garden pond |
| 26 | Pond access by stairs | 64 | Roof garden pergola |
| 27 | Outside market for Village inhabitants | 65 | Technical space |
| 28 | Inside market for Tower inhabitants | 66 | Core Shaft 1 (1/2), disconnected from roof |
| 29 | Waterfront resting place / Dining area | 67 | Elevator shaft 1 (1/6) |
| 30 | Water | 68 | Column shaft 1 |
| 31 | Market distribution storage + elevator | 69 | Columns shaft 2 |
| 32 | Foodcourt restaurant | 70 | Dwelling hall |
| 33 | Foodcourt dining area | 71 | Dwelling livingroom |
| 34 | Foodcourt distribution hallway | 12 | Dwelling kitchen |
| 35 | Foodcourt distribution storage + elevator | 73 | Dwelling bathroom |
| 36 | Cluster cummunal space | 74 | Dwelling balcony / Extension space |
| 37 | Cluster Market 1 | 75 | Cluster Workshop storage |
| 38 | Dwelling type A x 68 | 76 | Dwelling type C home store |

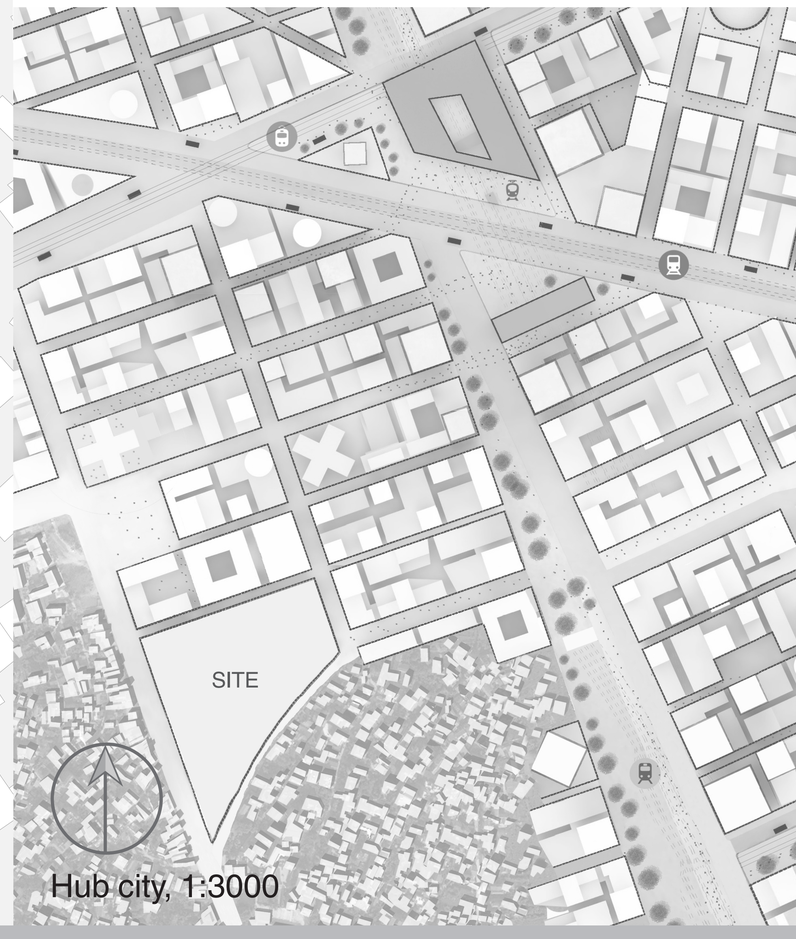


Hub city, 1:3000

J J Noorden / 1266470
Materialisation / TALL / Vertical Cities Asia

Mentors: Laura Alvarez / Mauro Parravicini / Fred Hobma
P4 21-05-2014

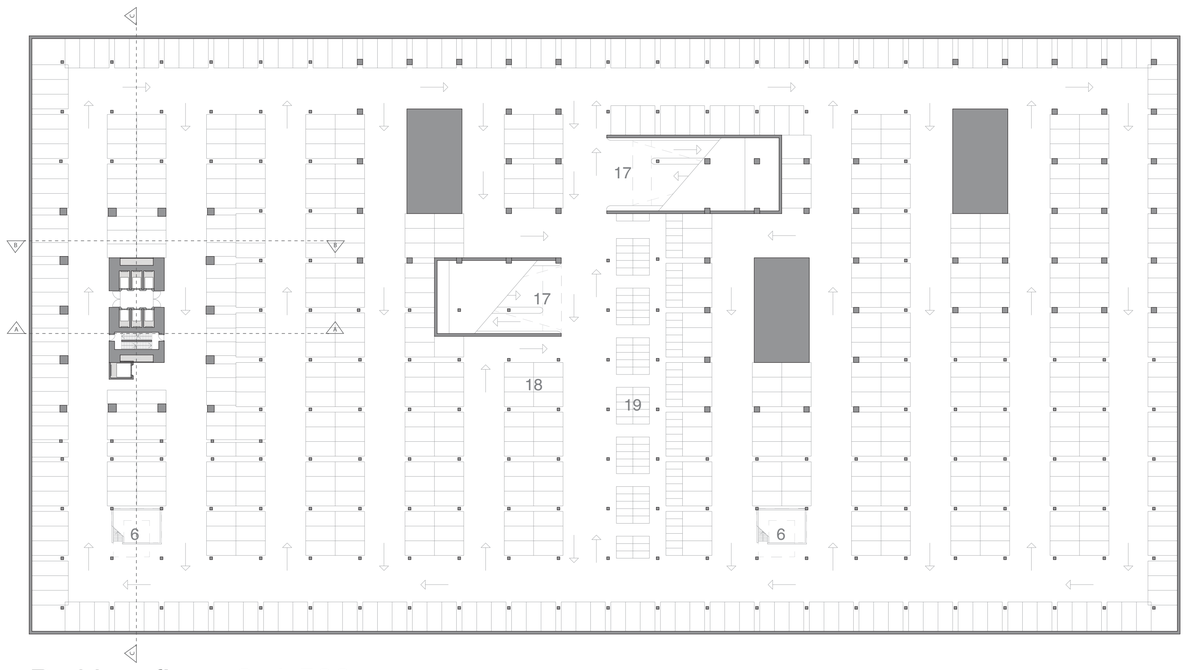


Parking, floor -2, 1:500

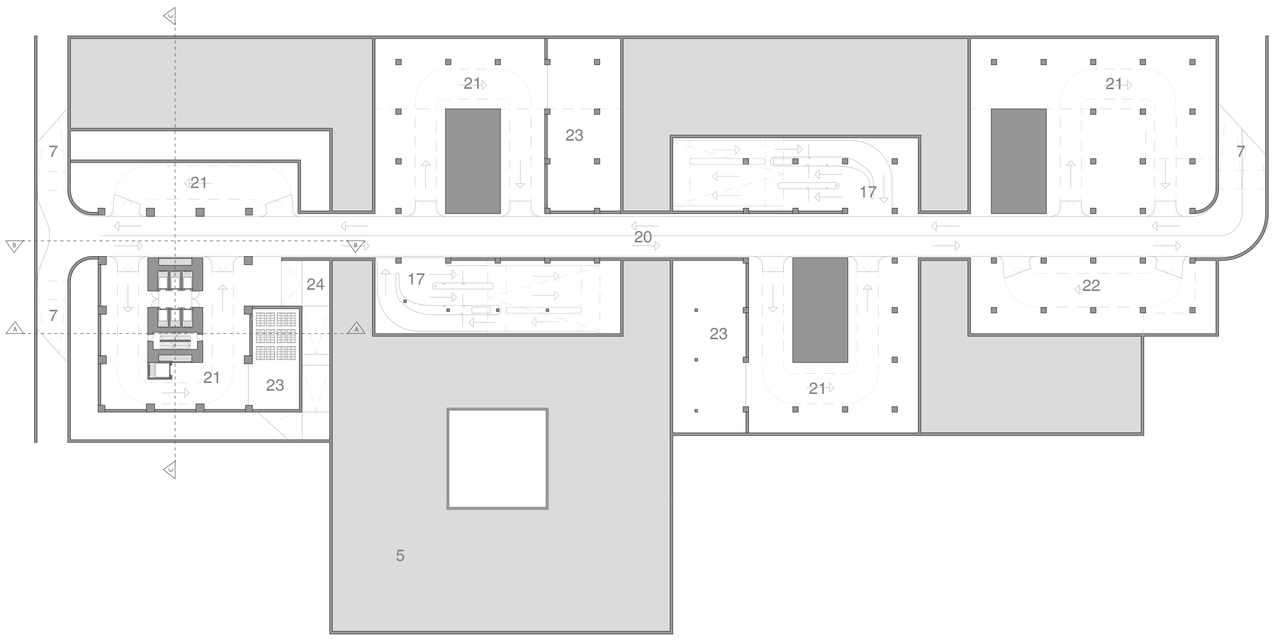


Distribution, floor -1, 1:500

North Facade 1:500

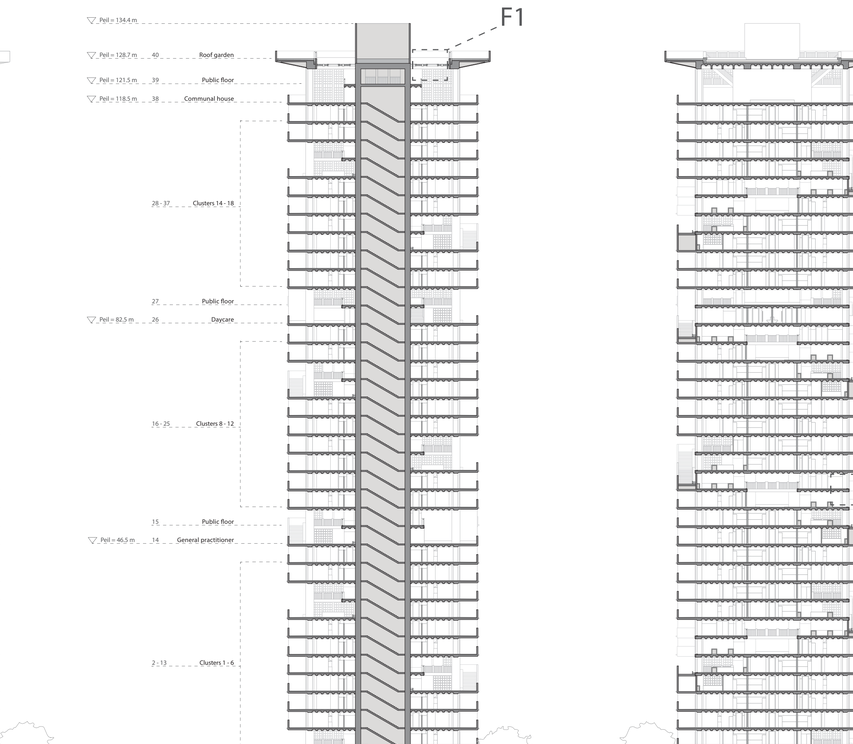

East Facade 1:500




Section A - A 1:500

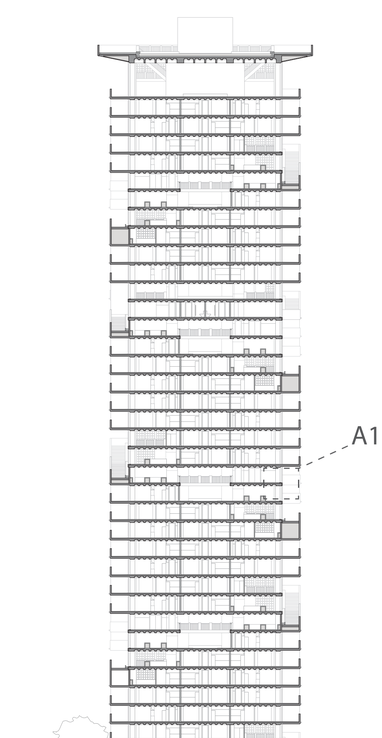


Section B - B 1:500

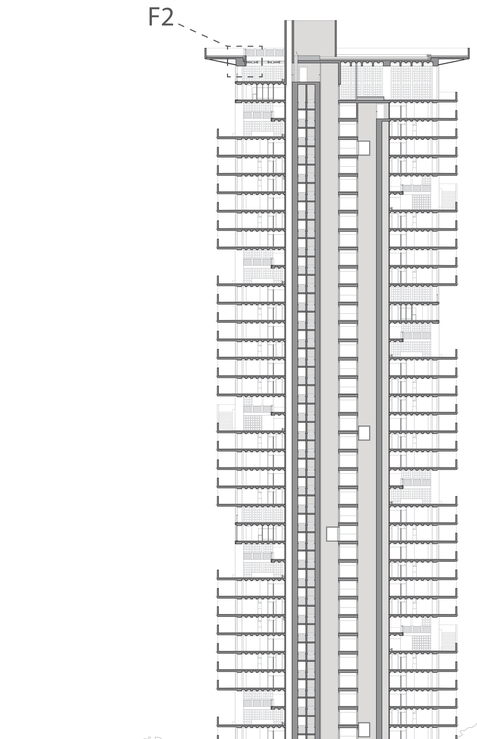


Section C - C 1:500

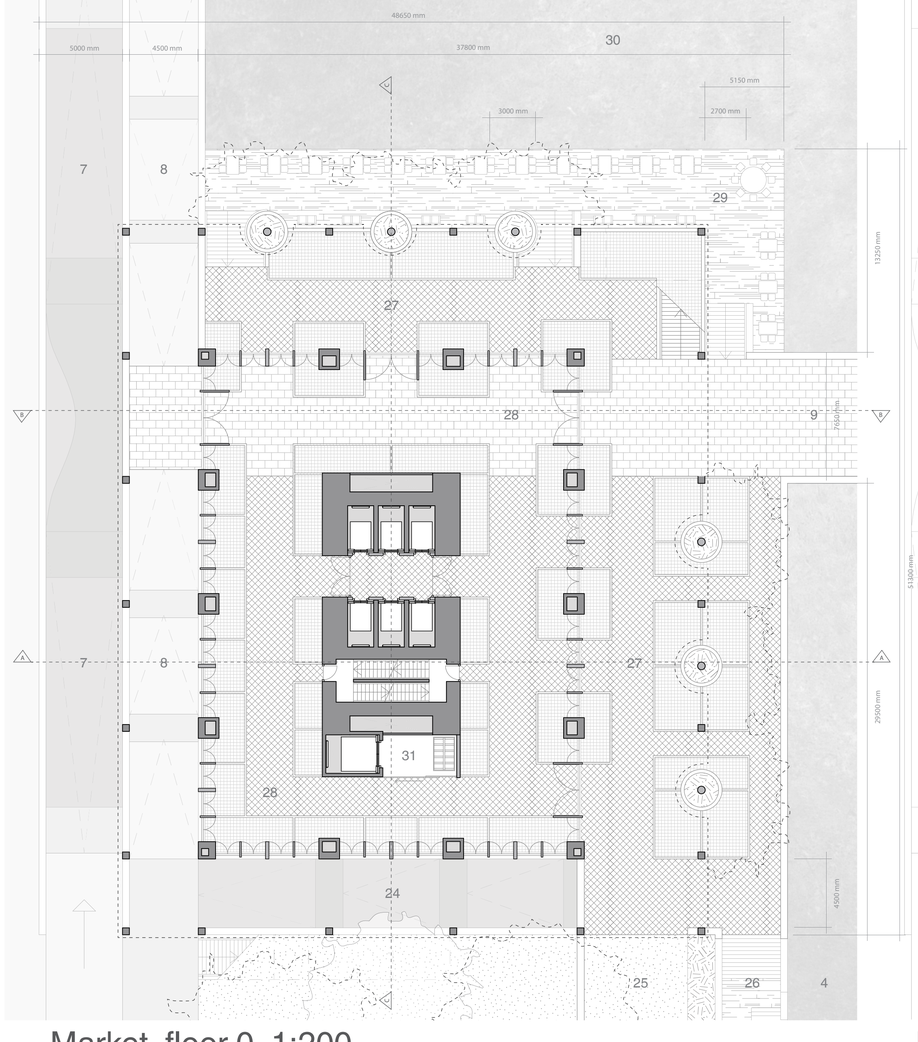


Market, floor 0, 1:200

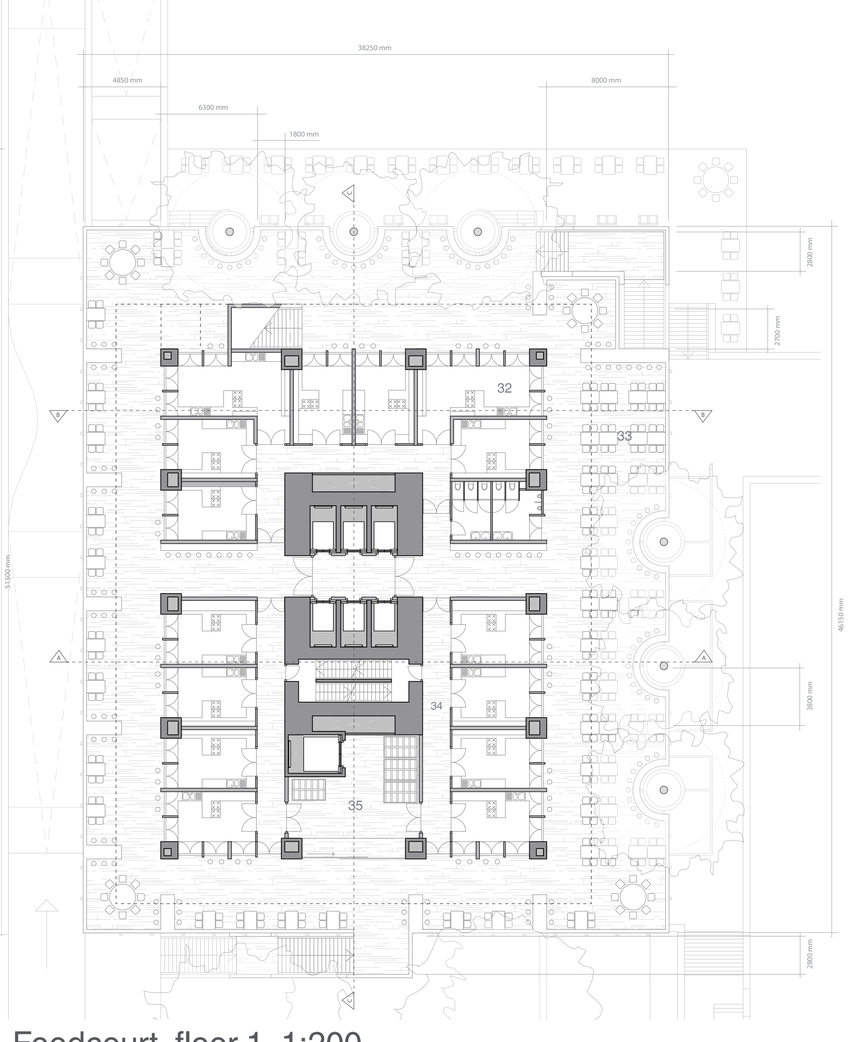


Foodcourt, floor 1, 1:200

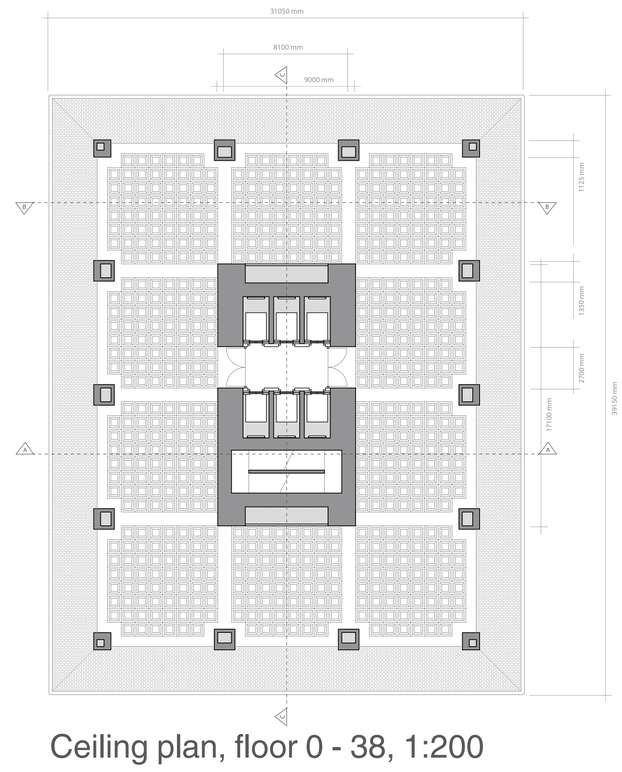


Ceiling plan, floor 0 - 38, 1:200

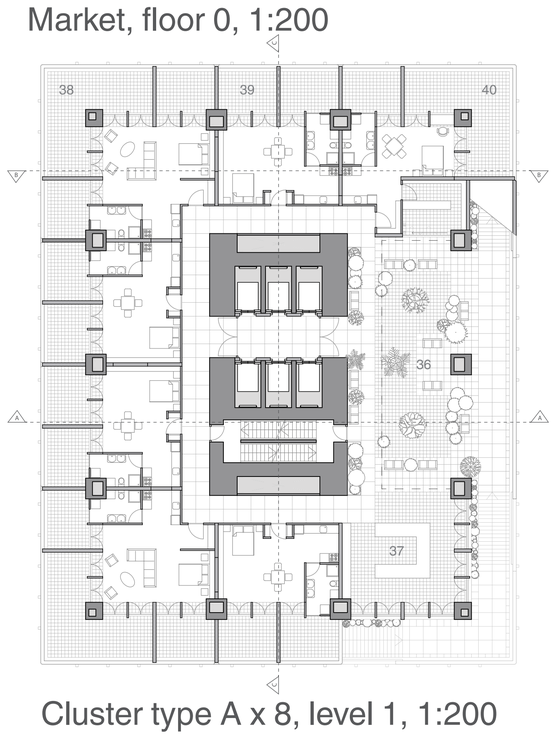


Cluster type A x 8, level 1, 1:200

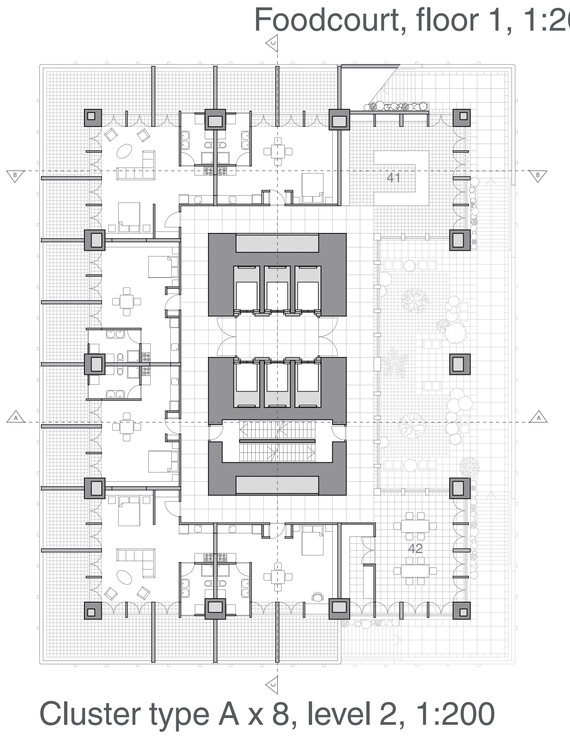


Cluster type A x 8, level 2, 1:200

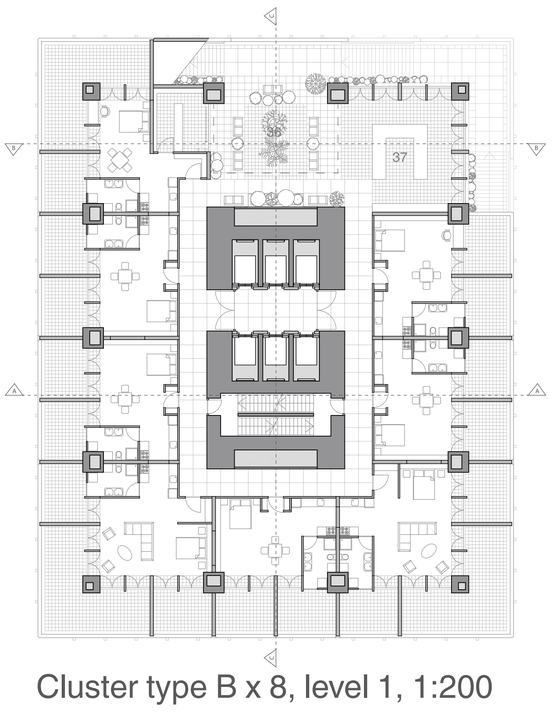


Cluster type B x 8, level 1, 1:200

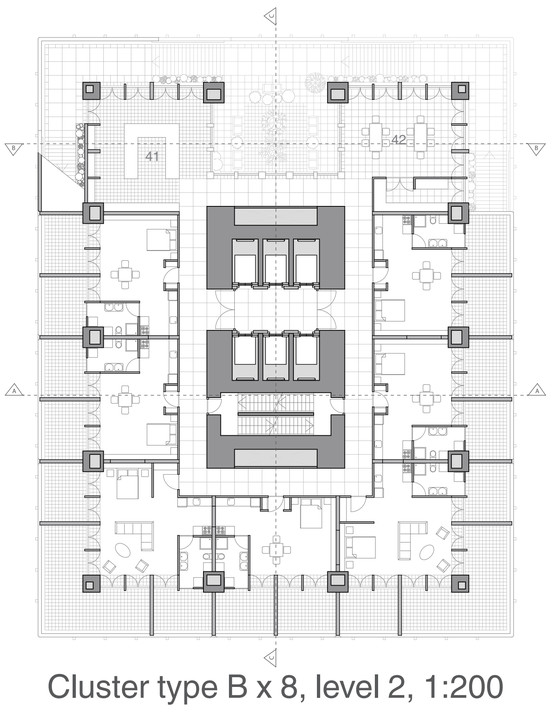


Cluster type B x 8, level 2, 1:200

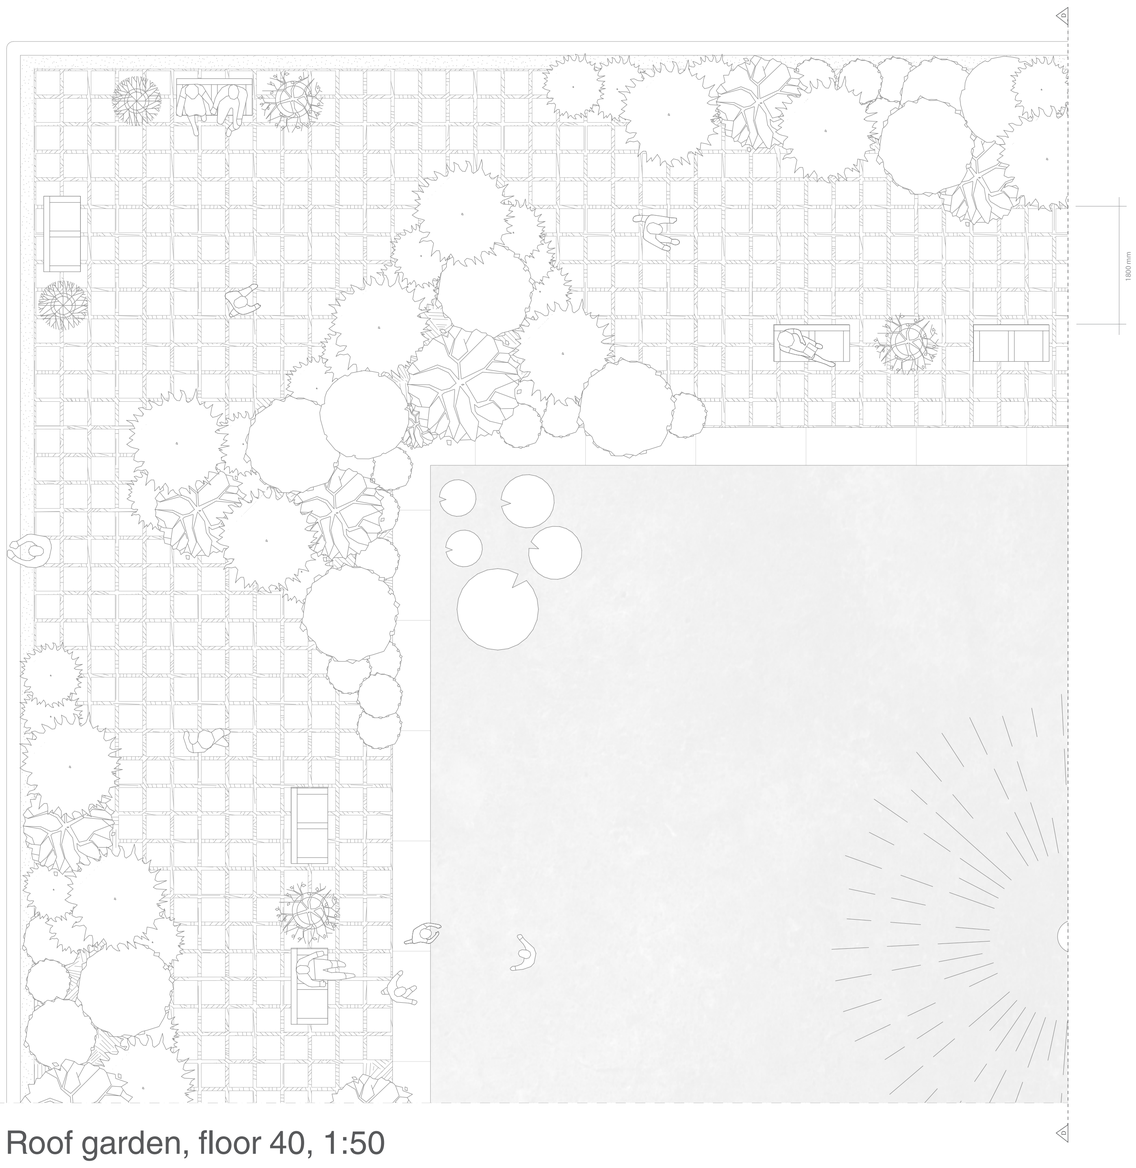


Roof garden, floor 40, 1:50

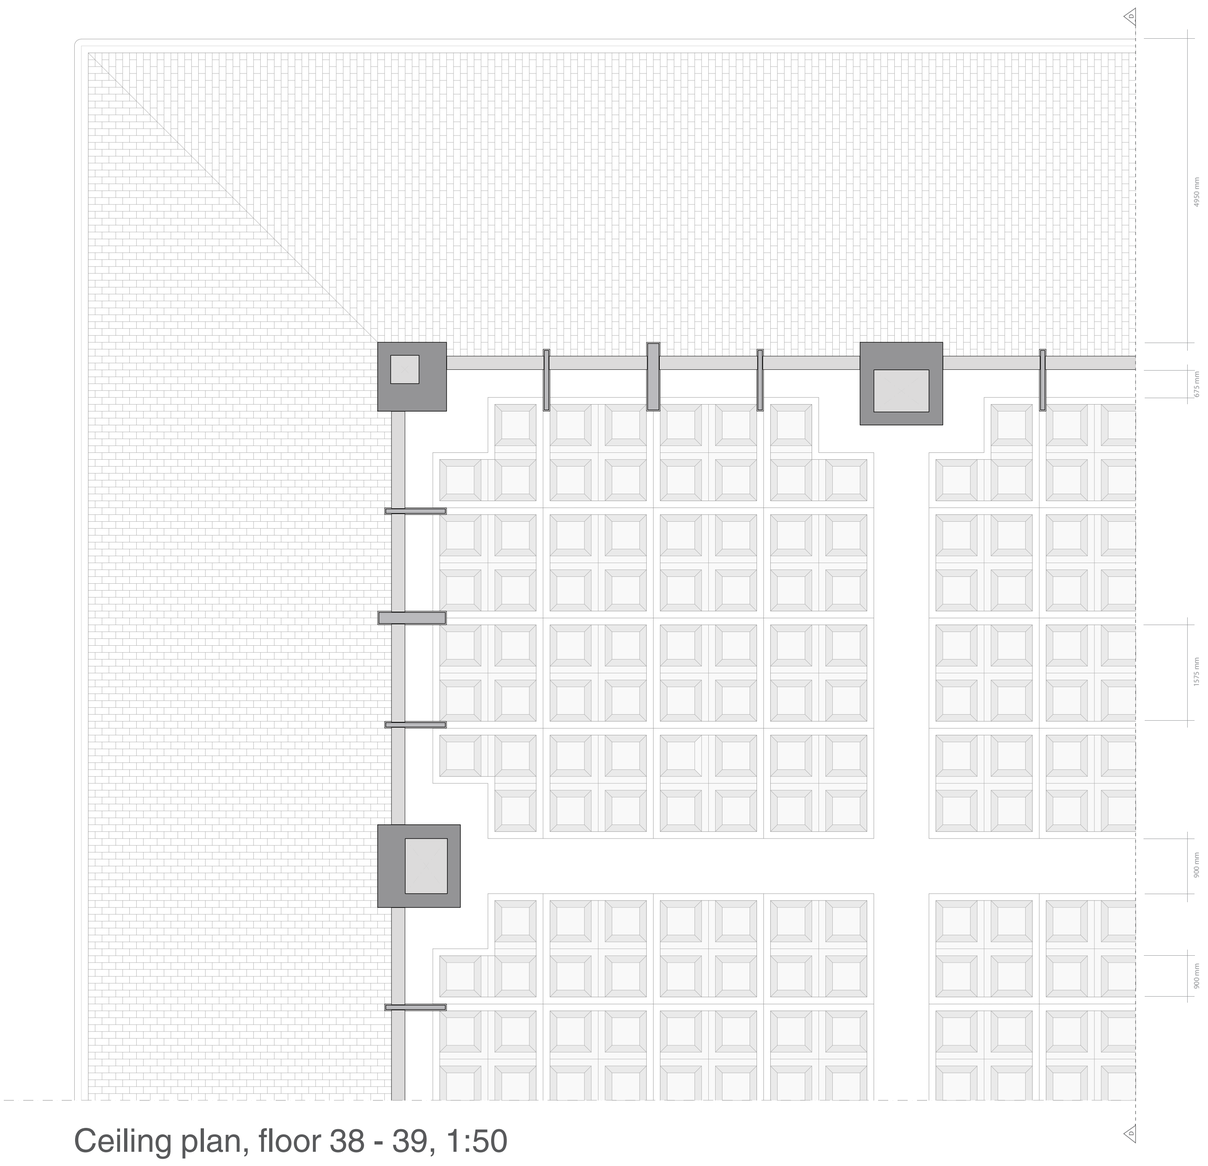


Ceiling plan, floor 38 - 39, 1:50

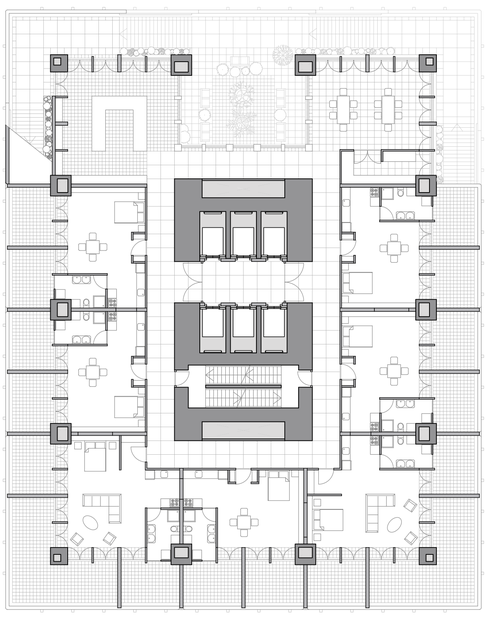

Cluster type B, level 2, **2020**, 1:200

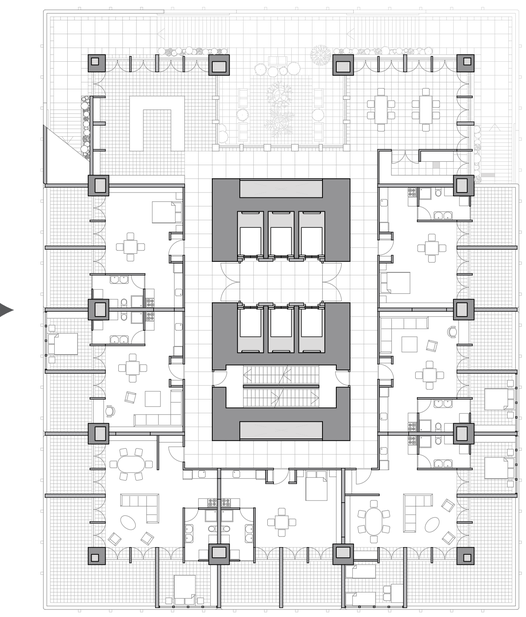

Cluster type B, level 2, **2030**, 1:200

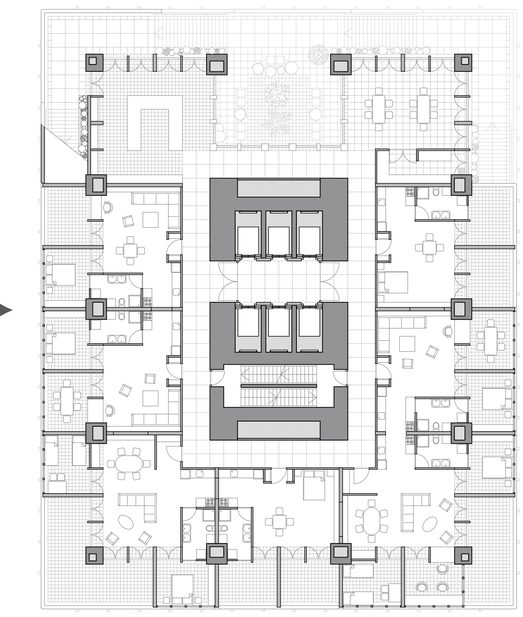

Cluster type B, level 2, **2040**, 1:200

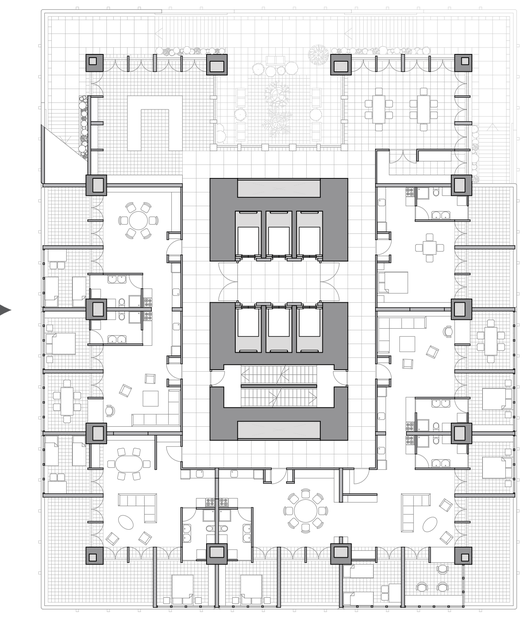

Cluster type B, level 2, **2050**, 1:200

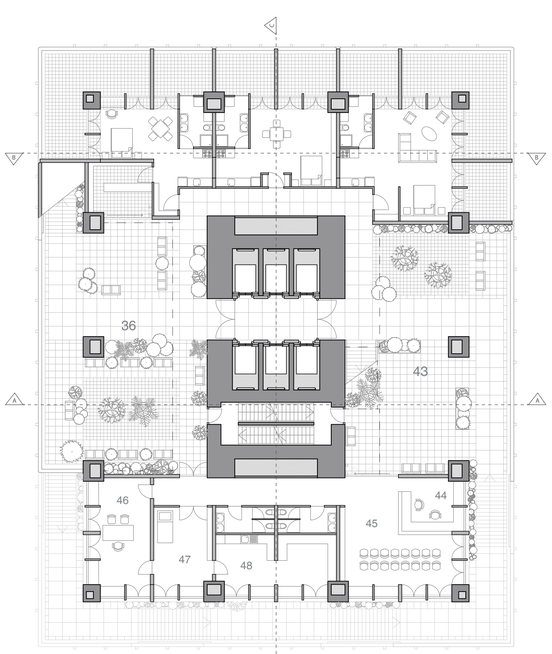


General practitioner, floor 14, 1:200

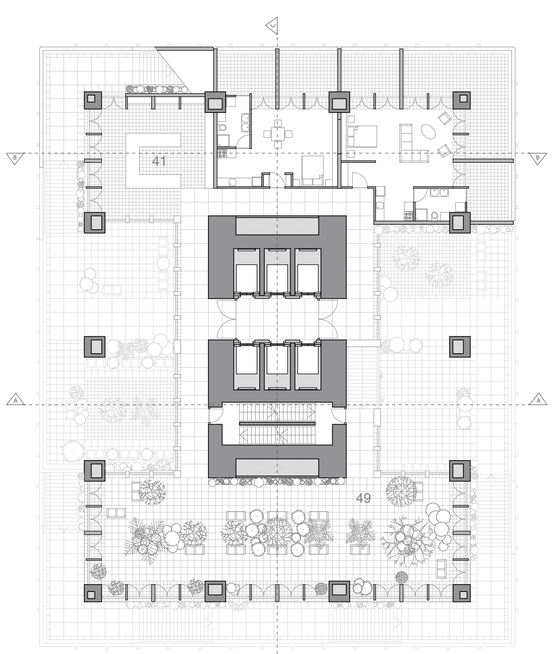


Public floor, floor 15, 1:200

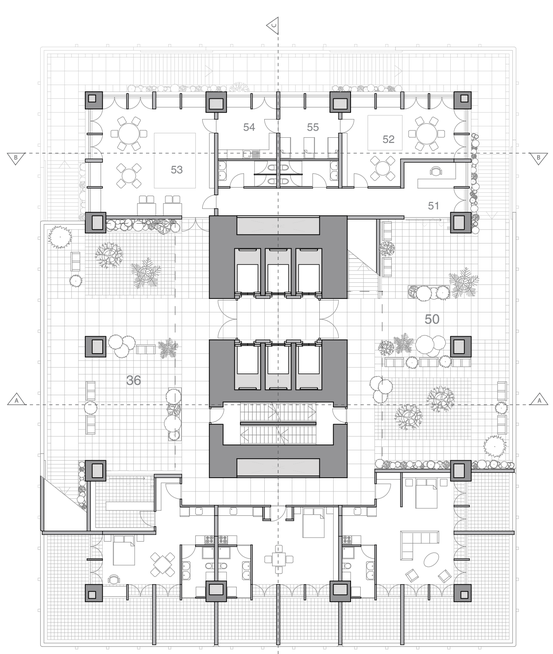


Daycare, floor 26, 1:200

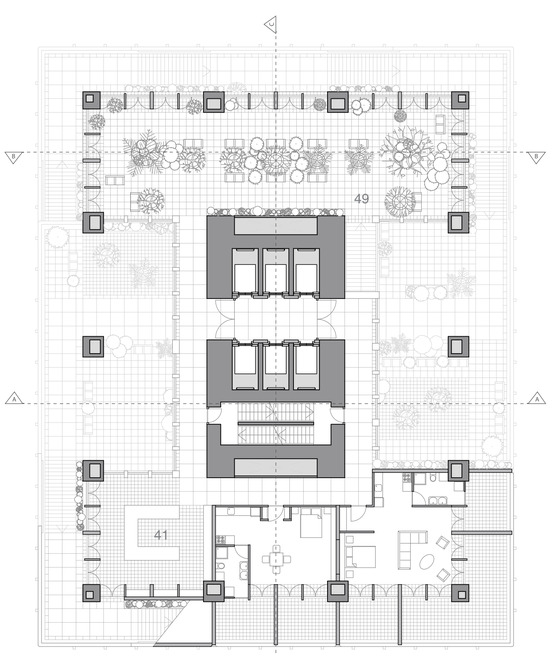


Public floor, floor 27, 1:200

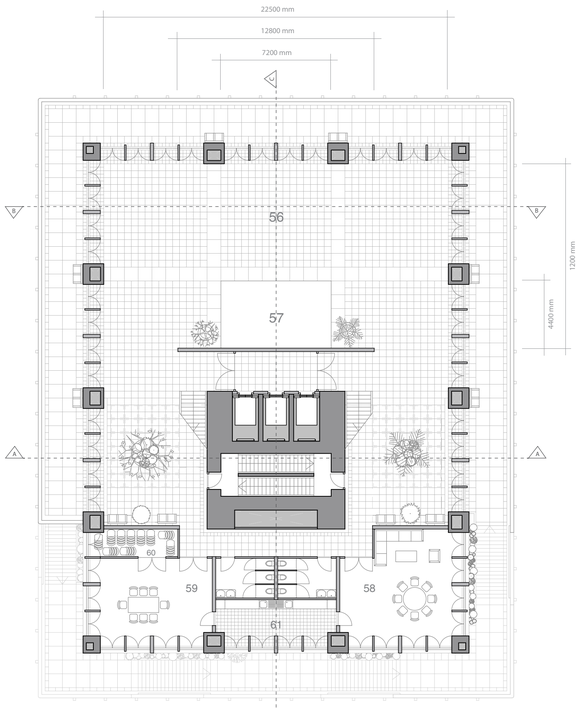


Communal House, floor 38, 1:200

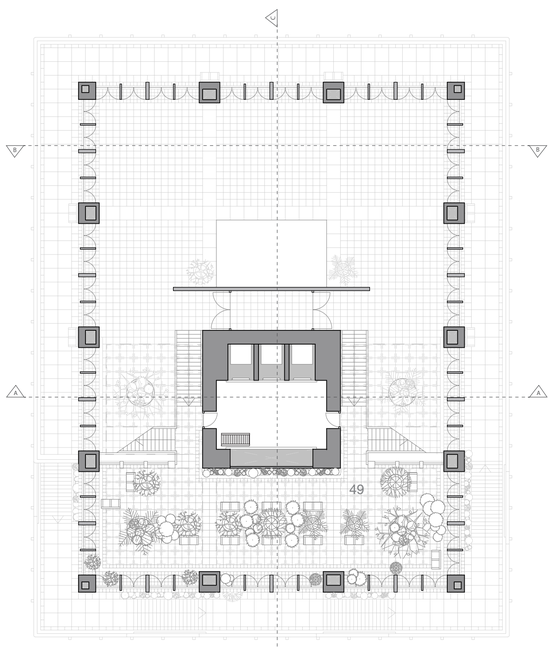


Public floor, floor 39, 1:200

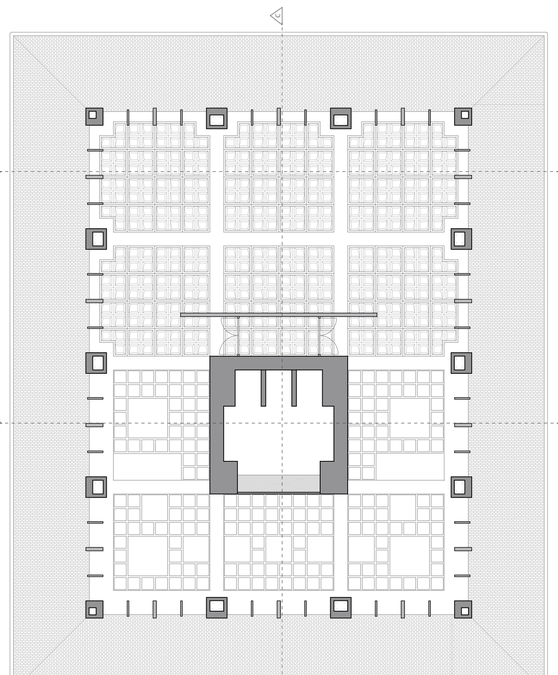

Ceiling plan, floor 38 - 39, 1:200

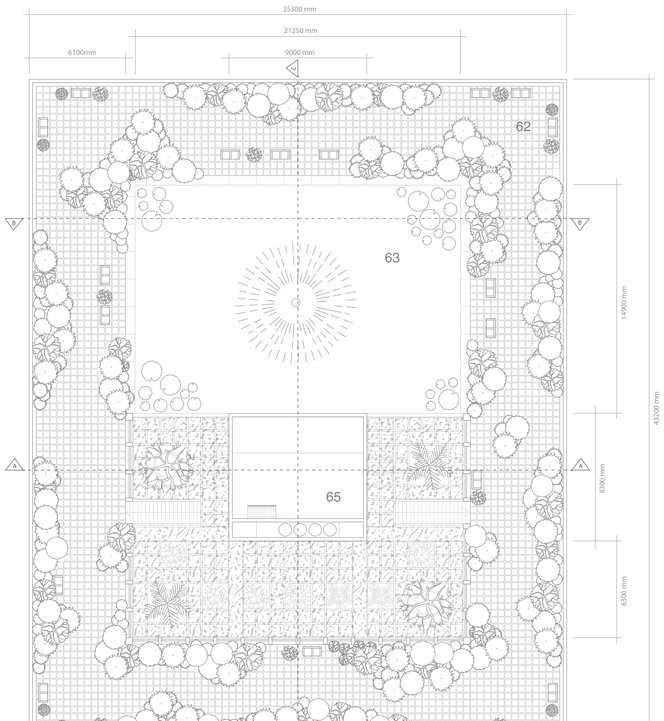


Roof garden, floor 40, 1:200

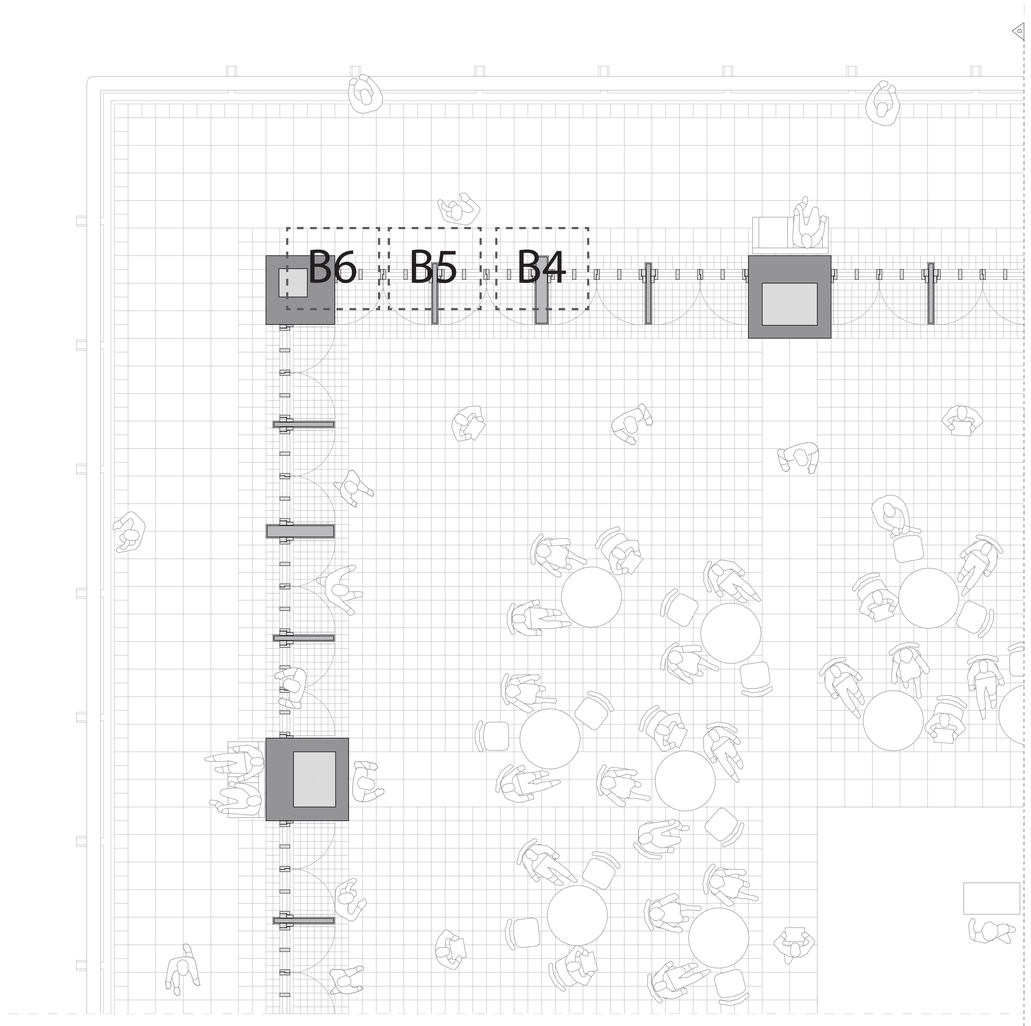


Communal house, floor 38, 1:50

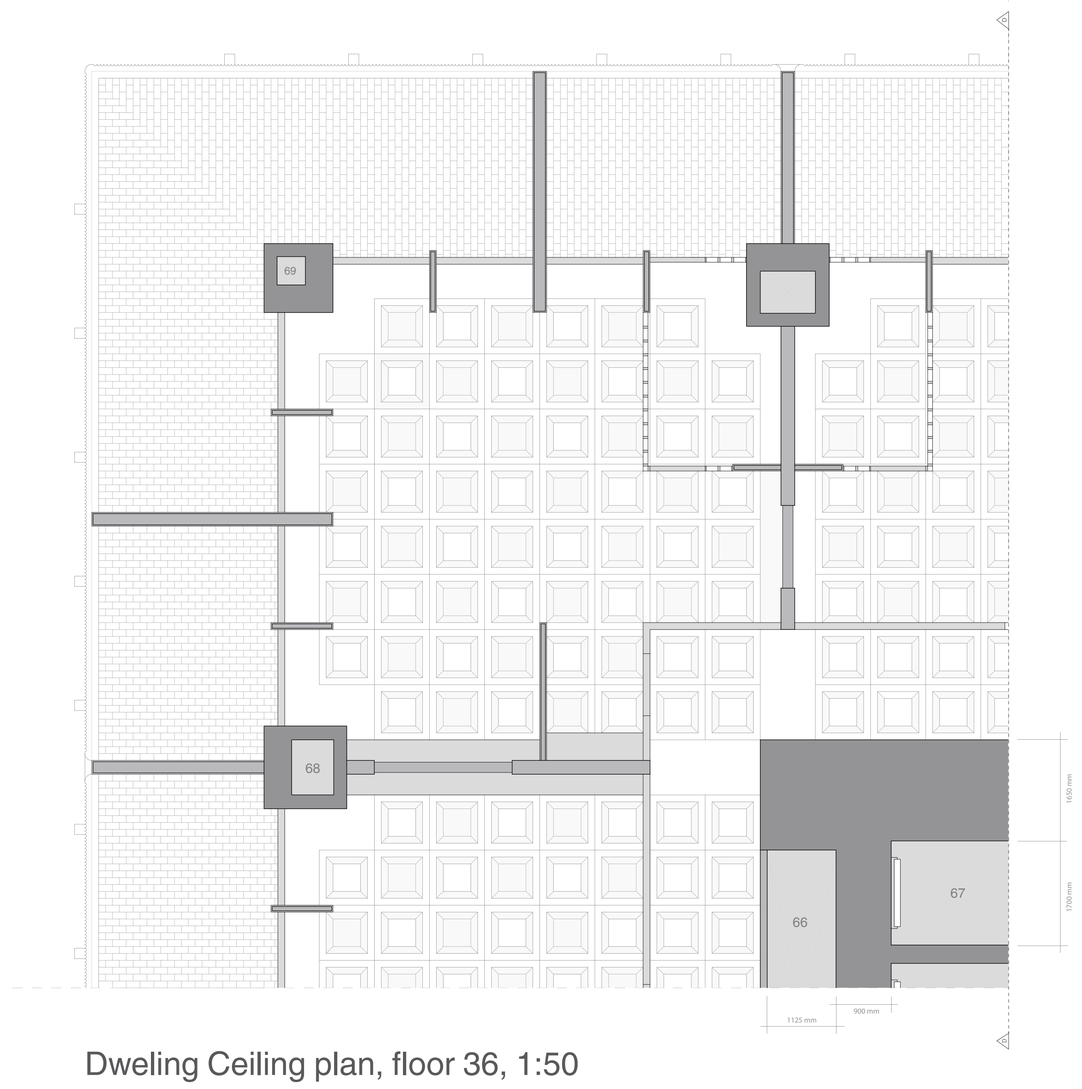


Dweling Ceiling plan, floor 36, 1:50

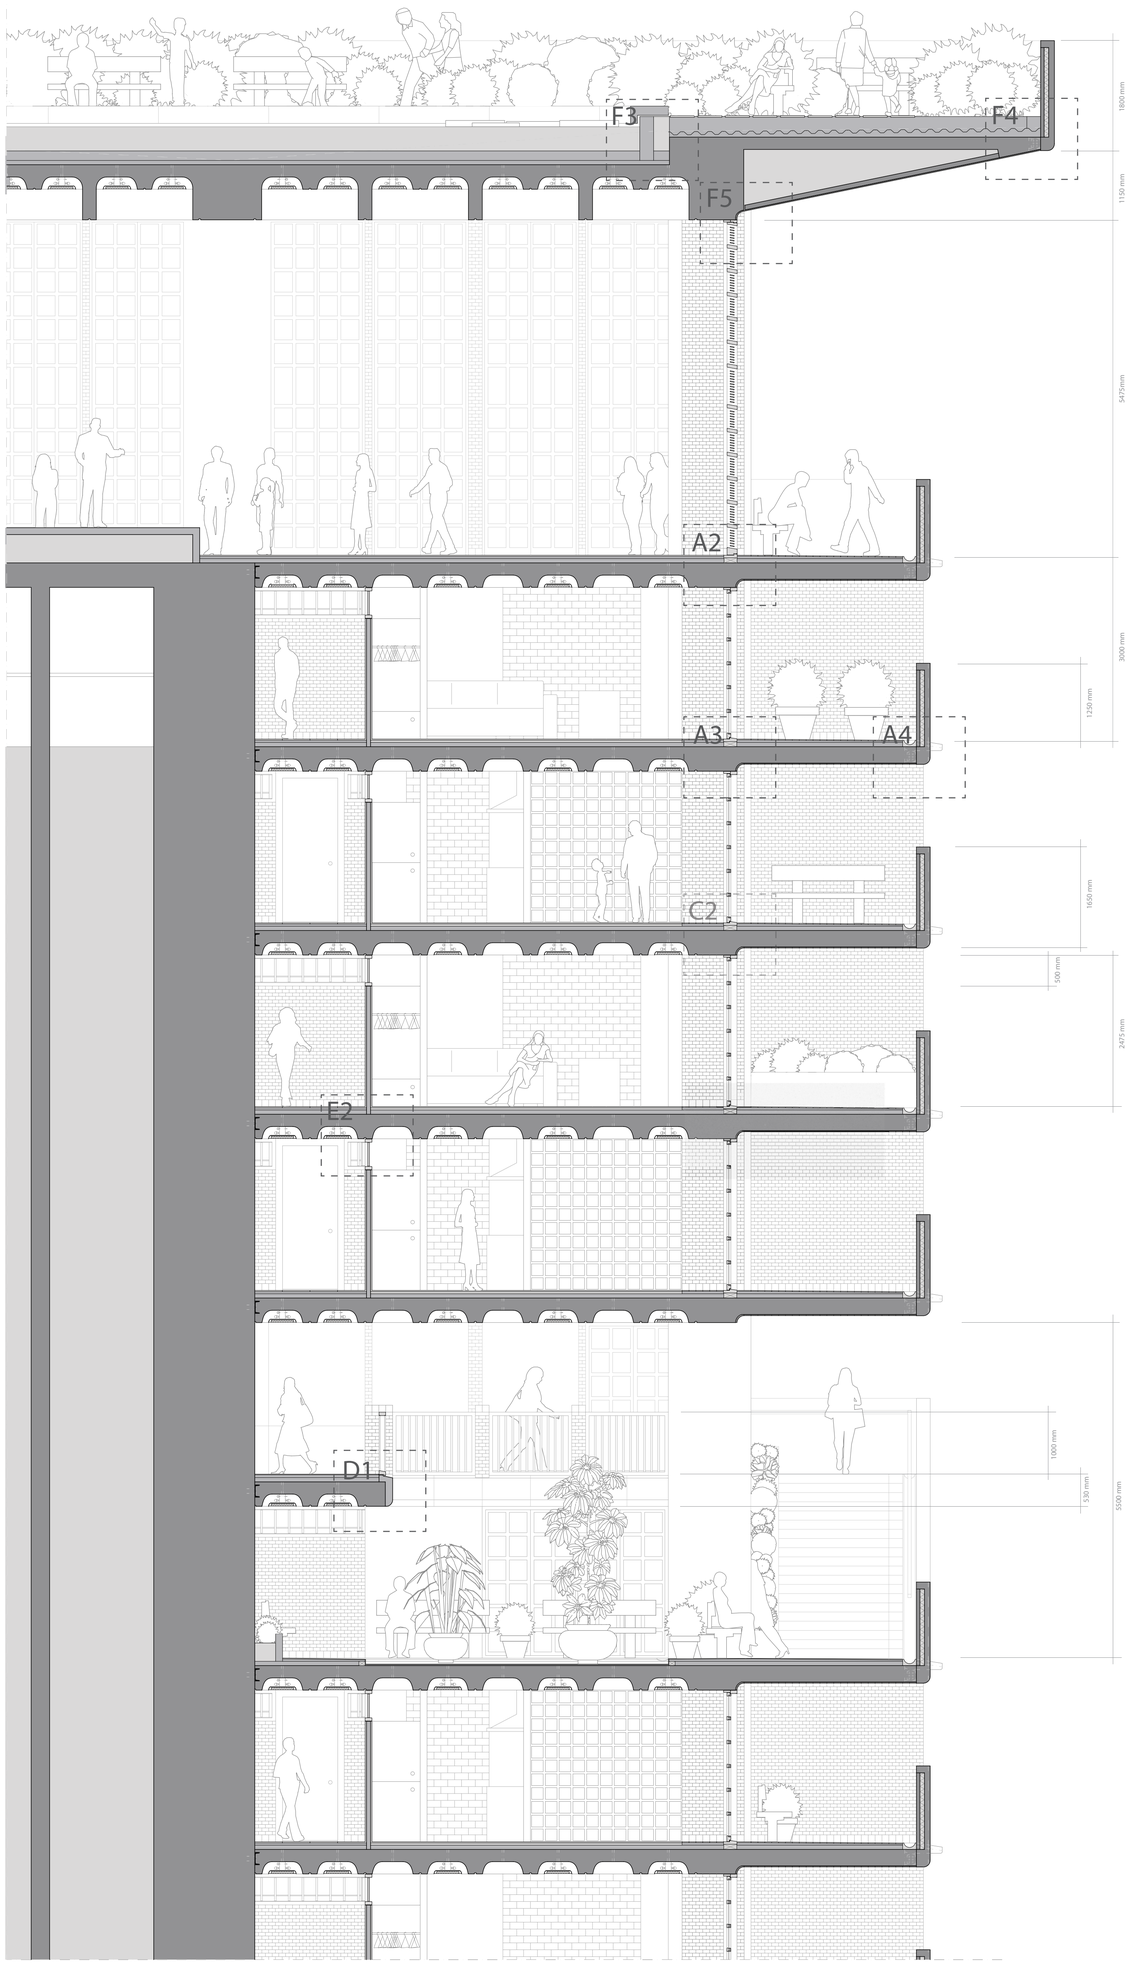


Section D - D, floor 30 - 40, 1:50

North facade , floor 30 - 40, 1:50

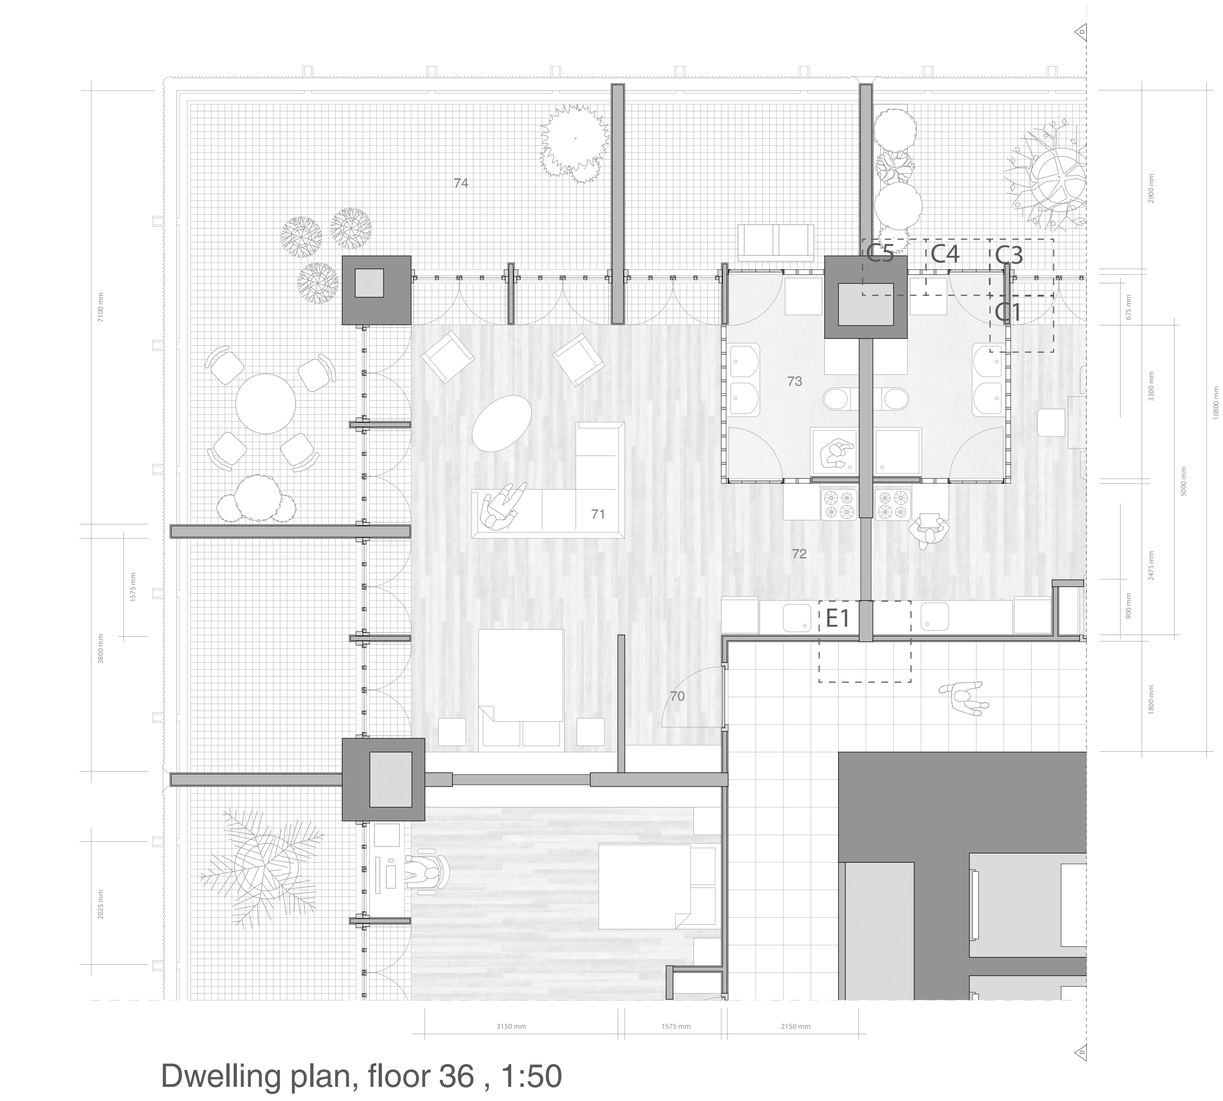


Dwelling plan, floor 36 , 1:50

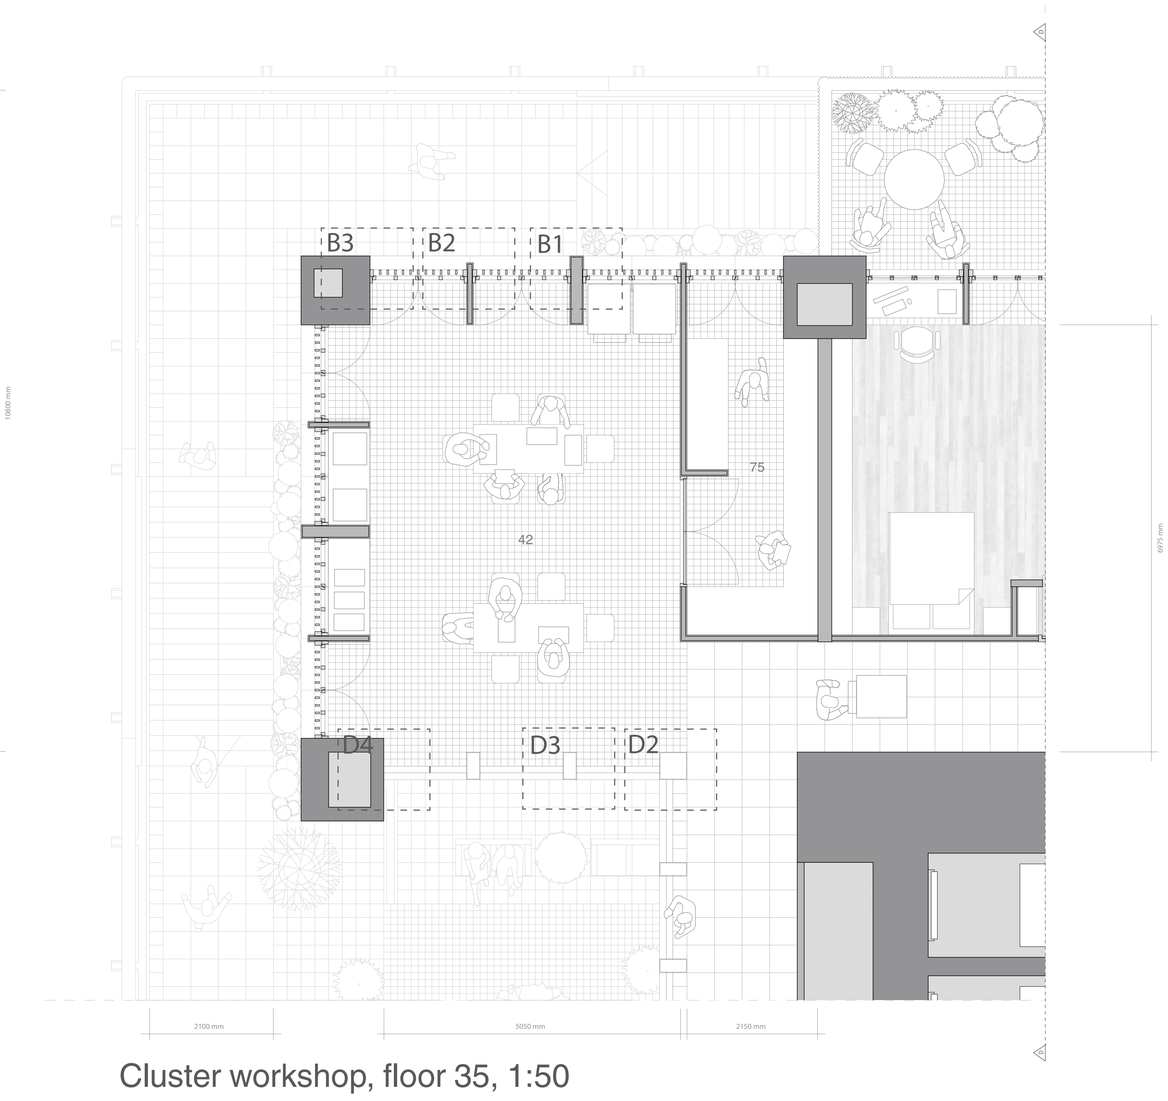


Cluster workshop, floor 35, 1:50

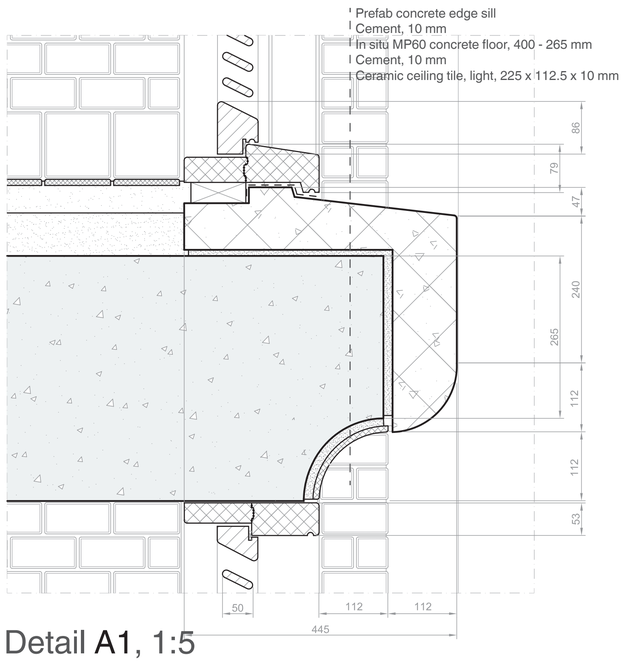


Detail A1, 1:5

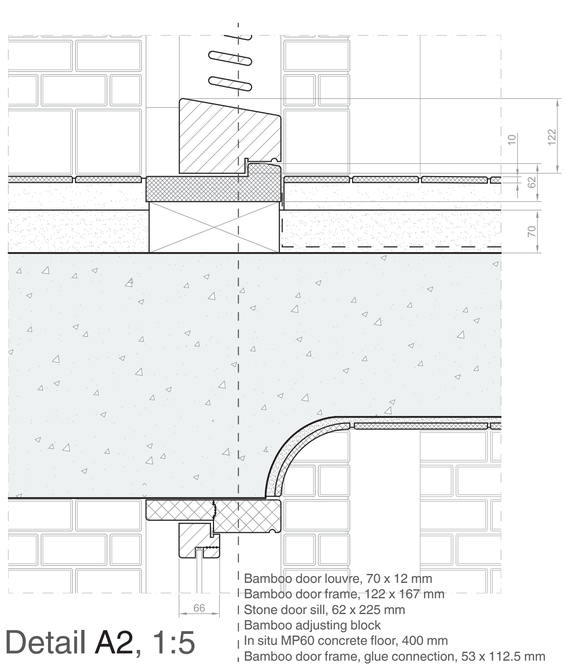


Detail A2, 1:5

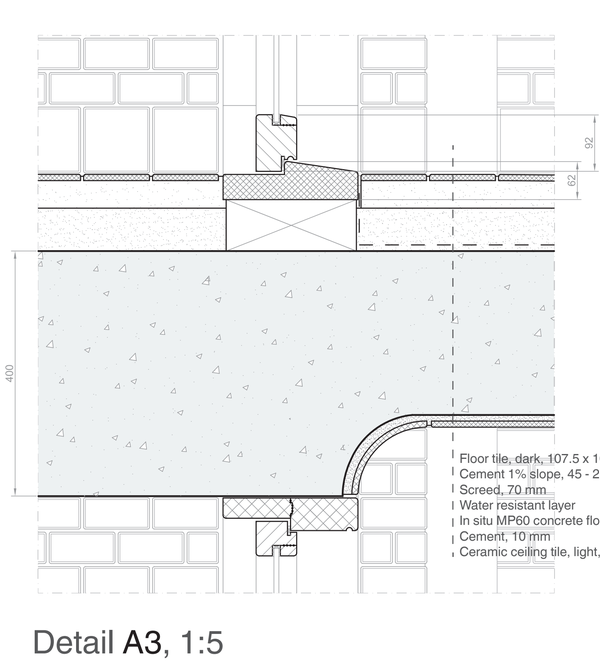


Detail A3, 1:5

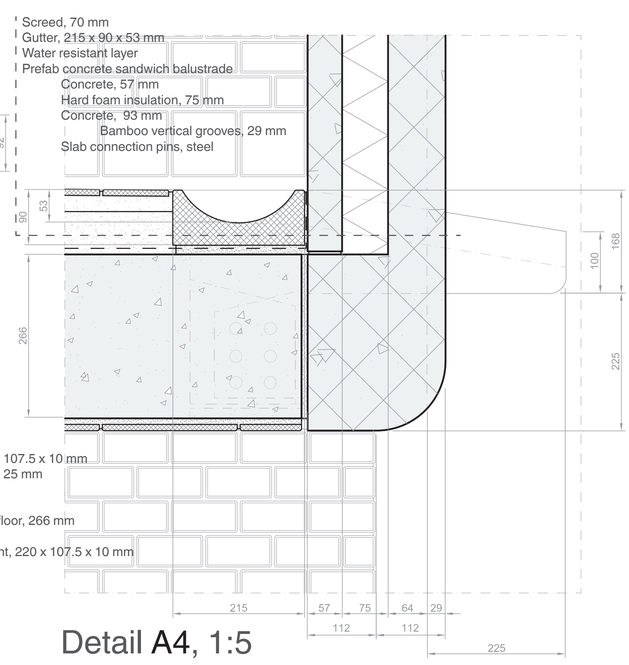


Detail A4, 1:5

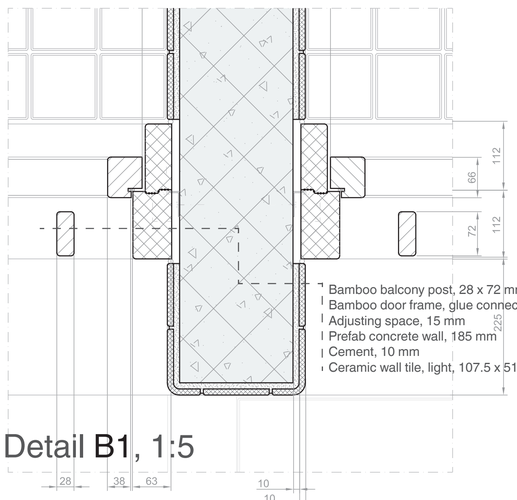


Detail B1, 1:5

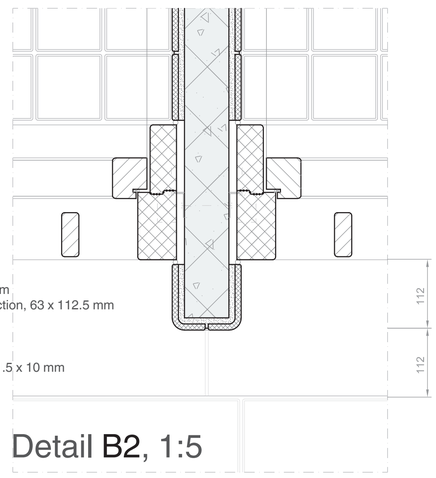


Detail B2, 1:5

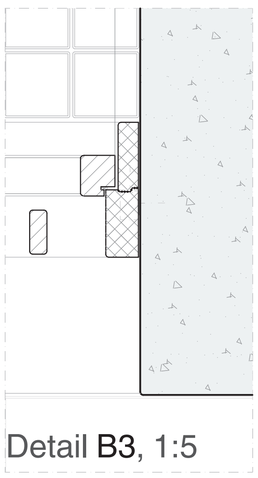

Detail B3, 1:5

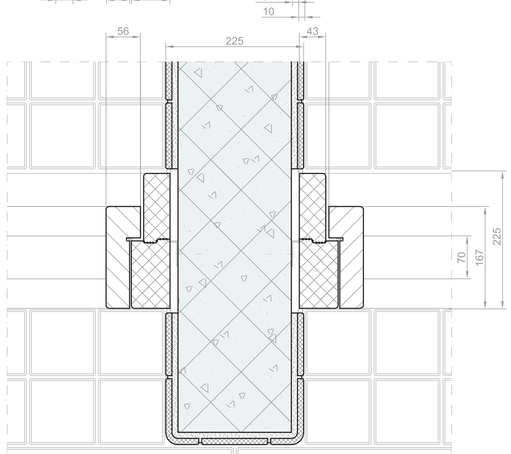


Detail B4, 1:5

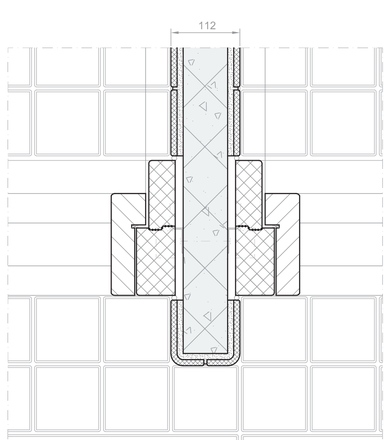


Detail B5, 1:5

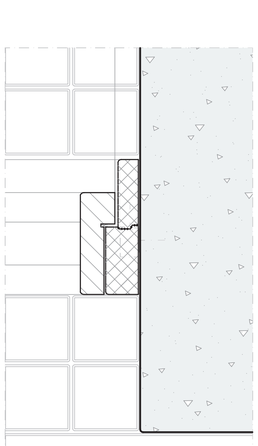

Detail B6, 1:5

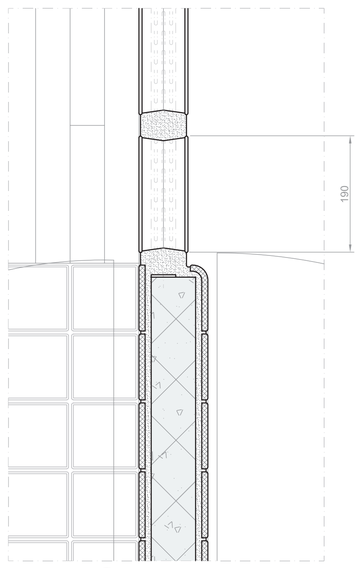


Detail C1, 1:5

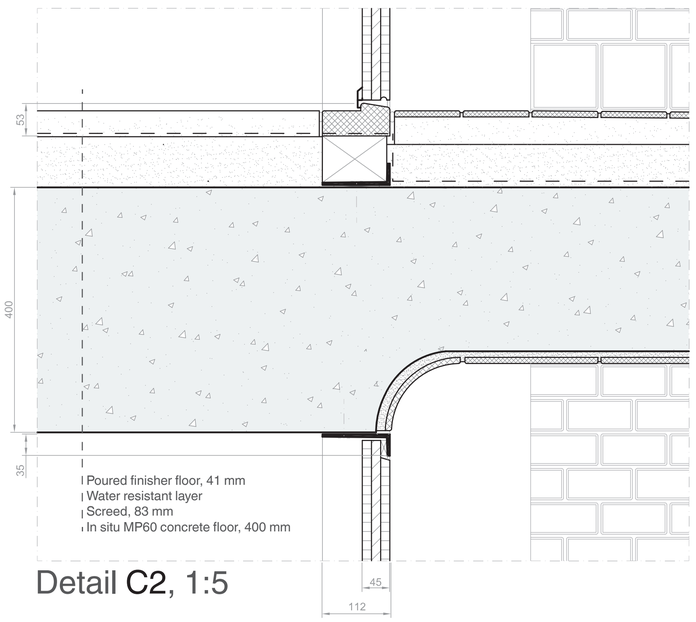


Detail C2, 1:5

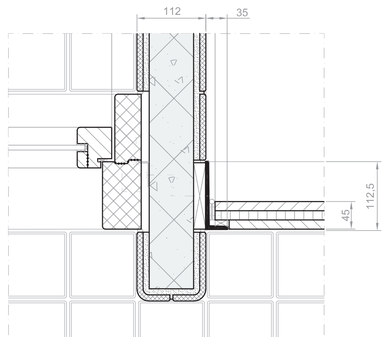


Detail C3, 1:5

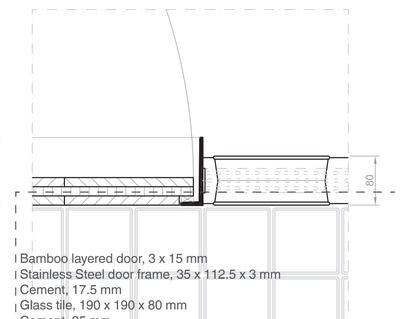


Detail C4, 1:5

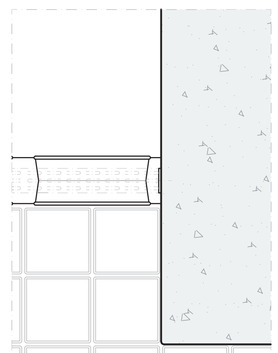

Detail C5, 1:5

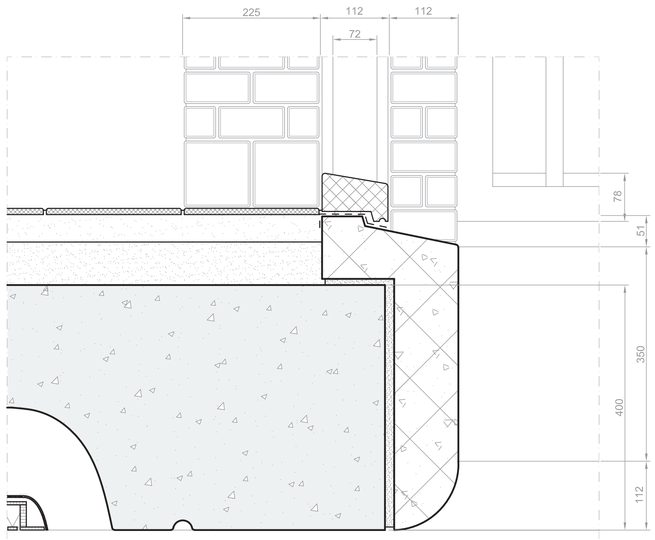


Detail D1, 1:5

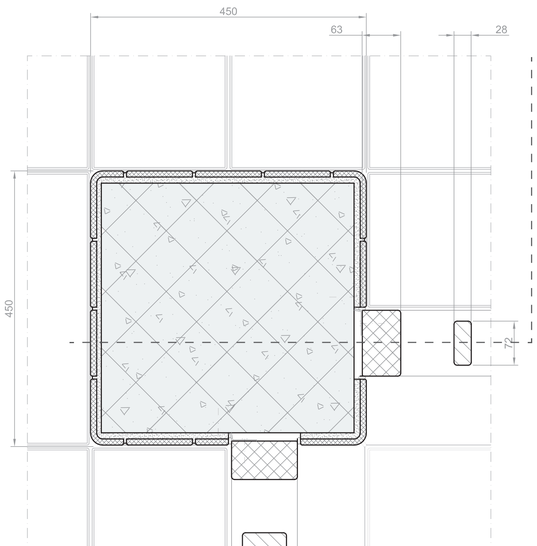


Detail D2, 1:5

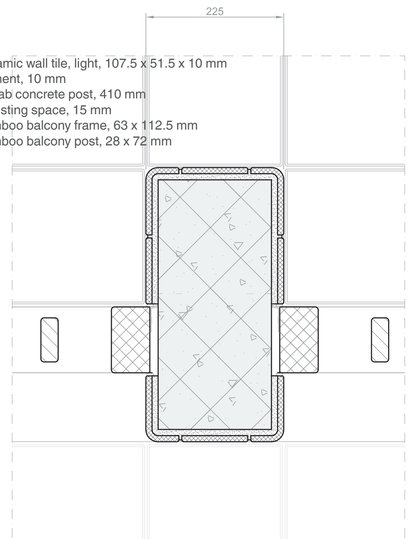


Detail D3, 1:5

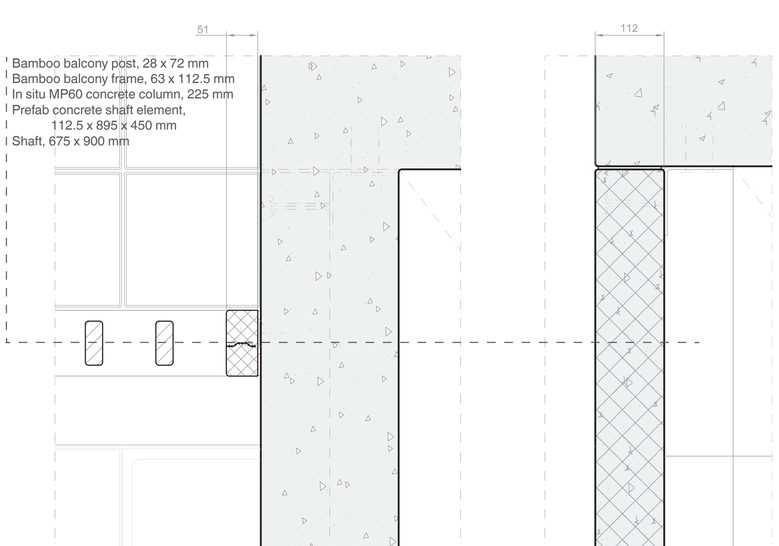


Detail D4, 1:5

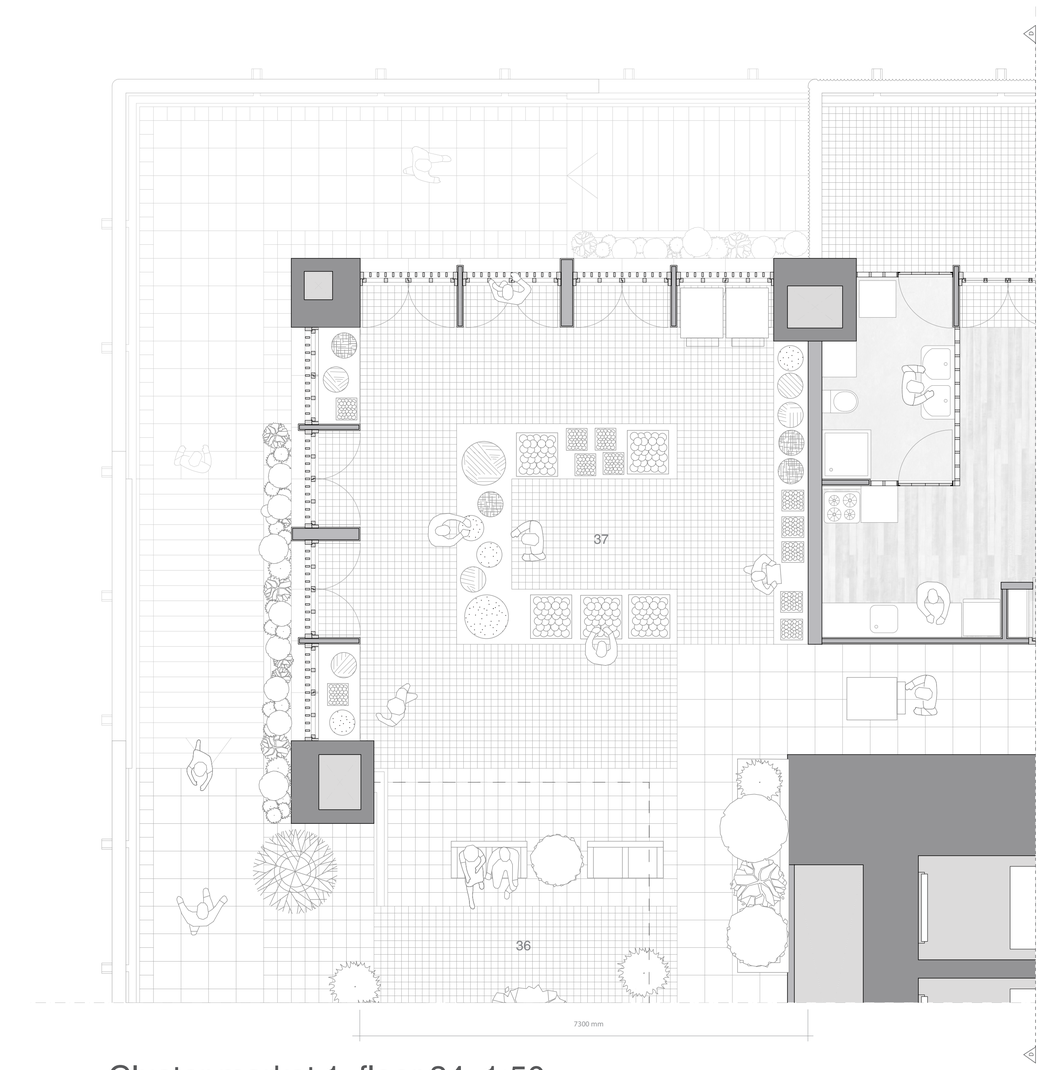


## Cluster market 1, floor 34, 1:50

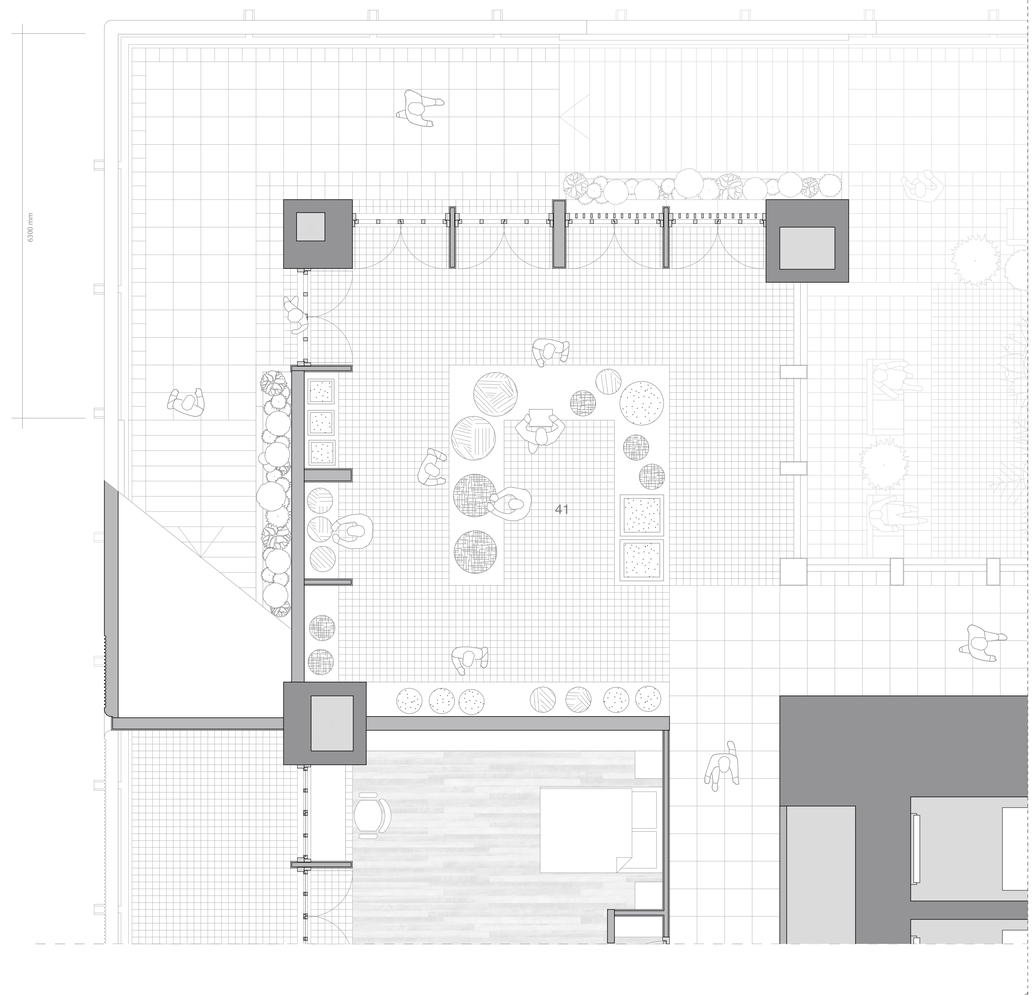


## Cluster market 2, floor 33, 1:50

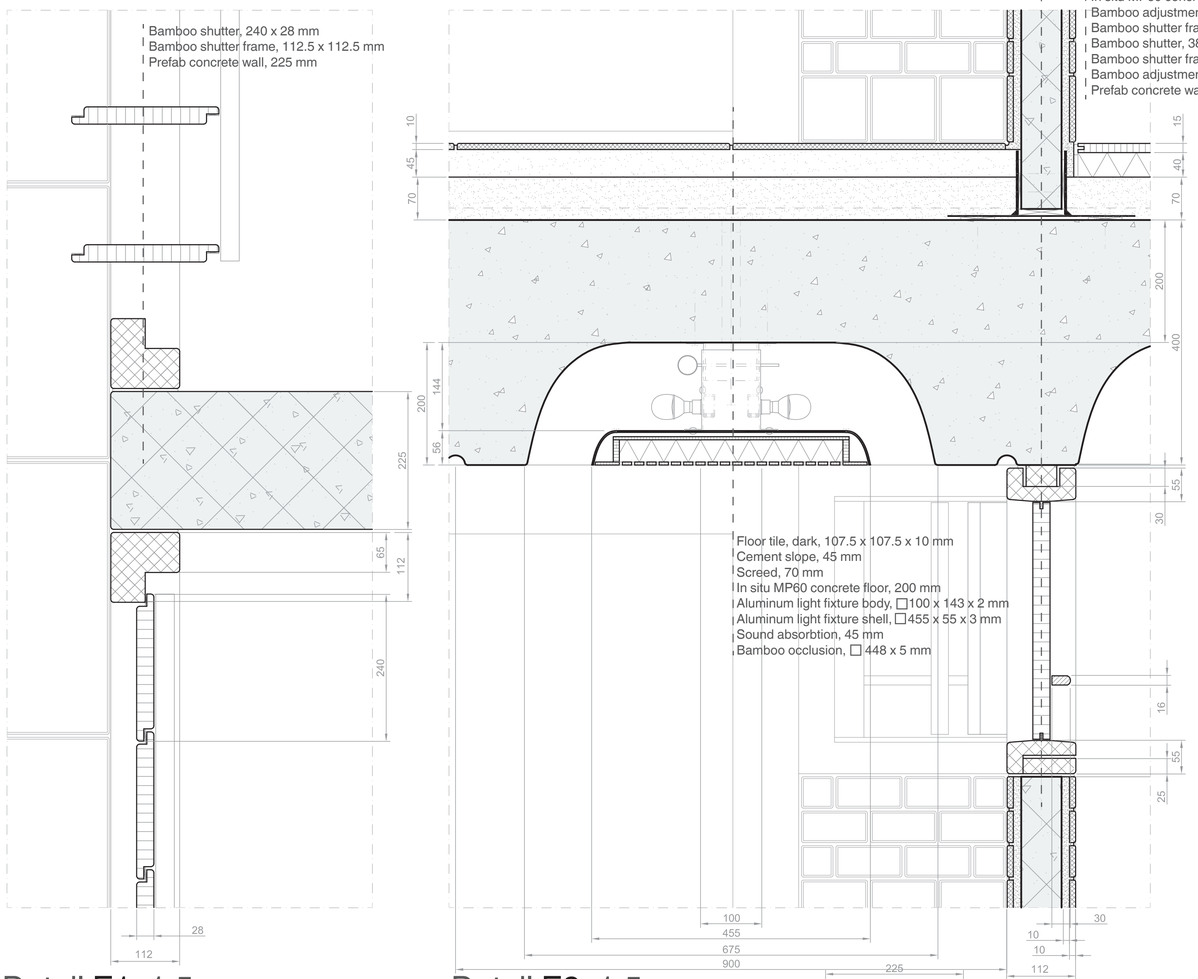


## Detail E1, 1:5

## Detail E2, 1:5

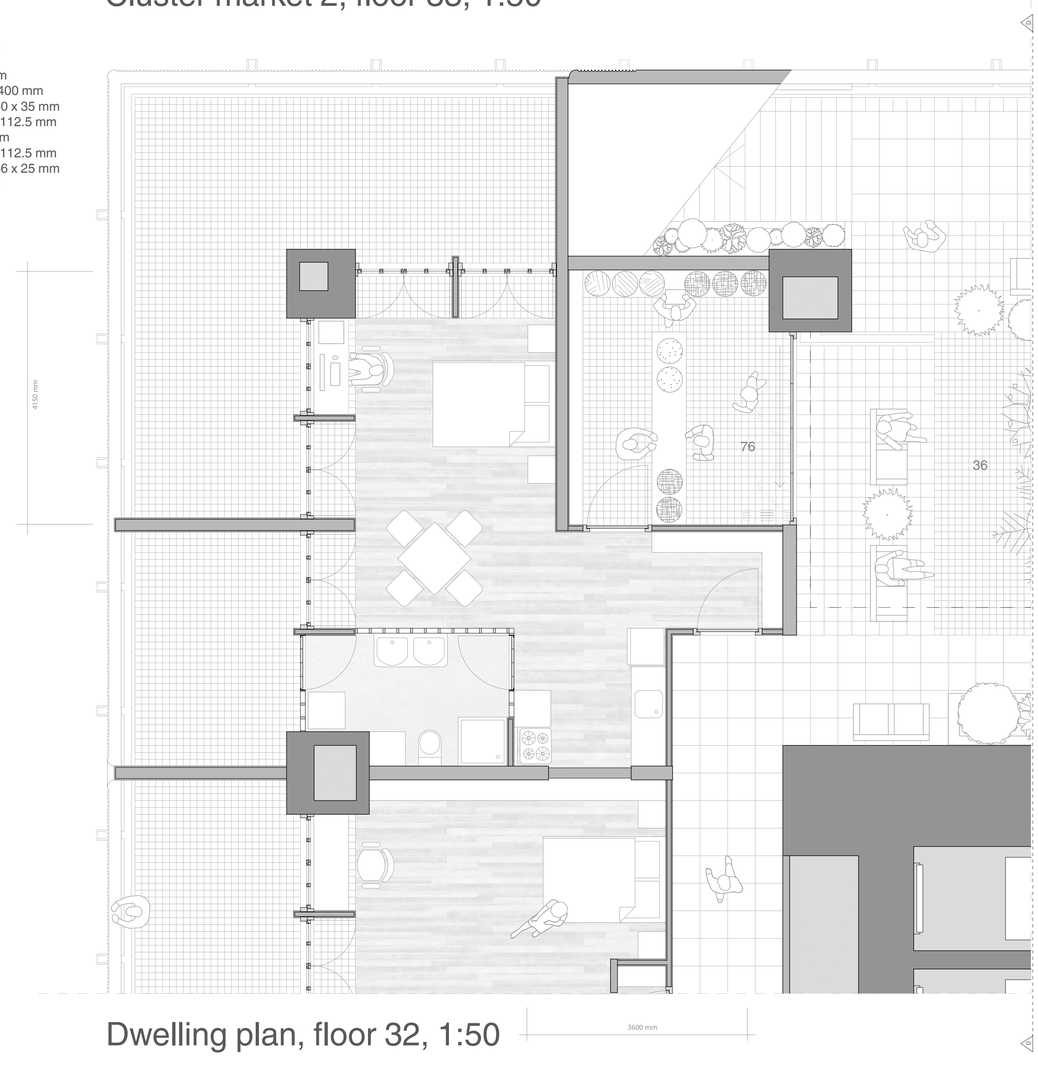


## Dwelling plan, floor 32, 1:50

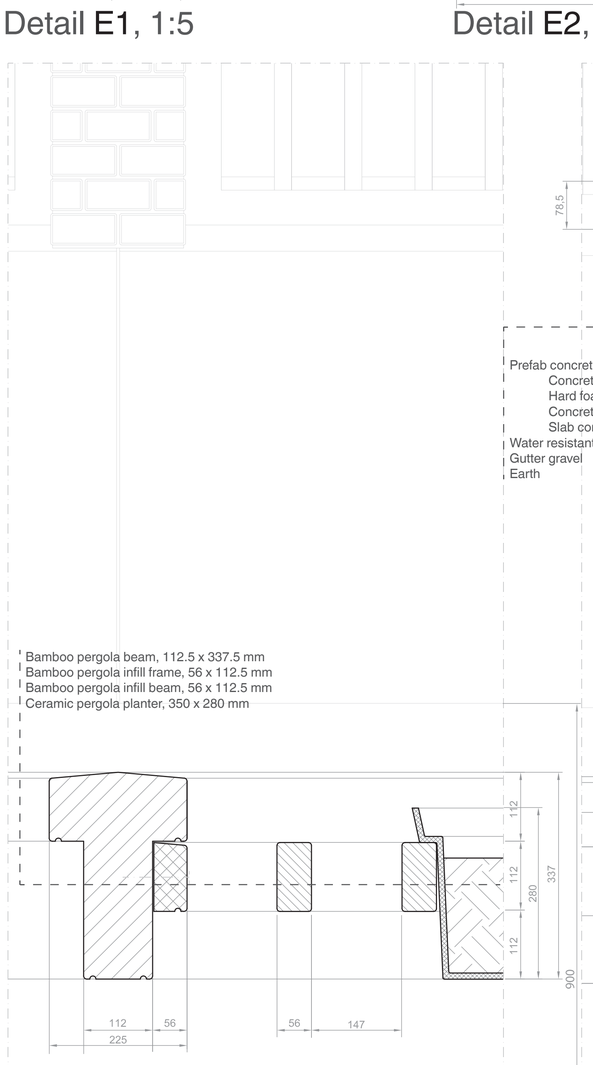


## Detail F1, 1:5

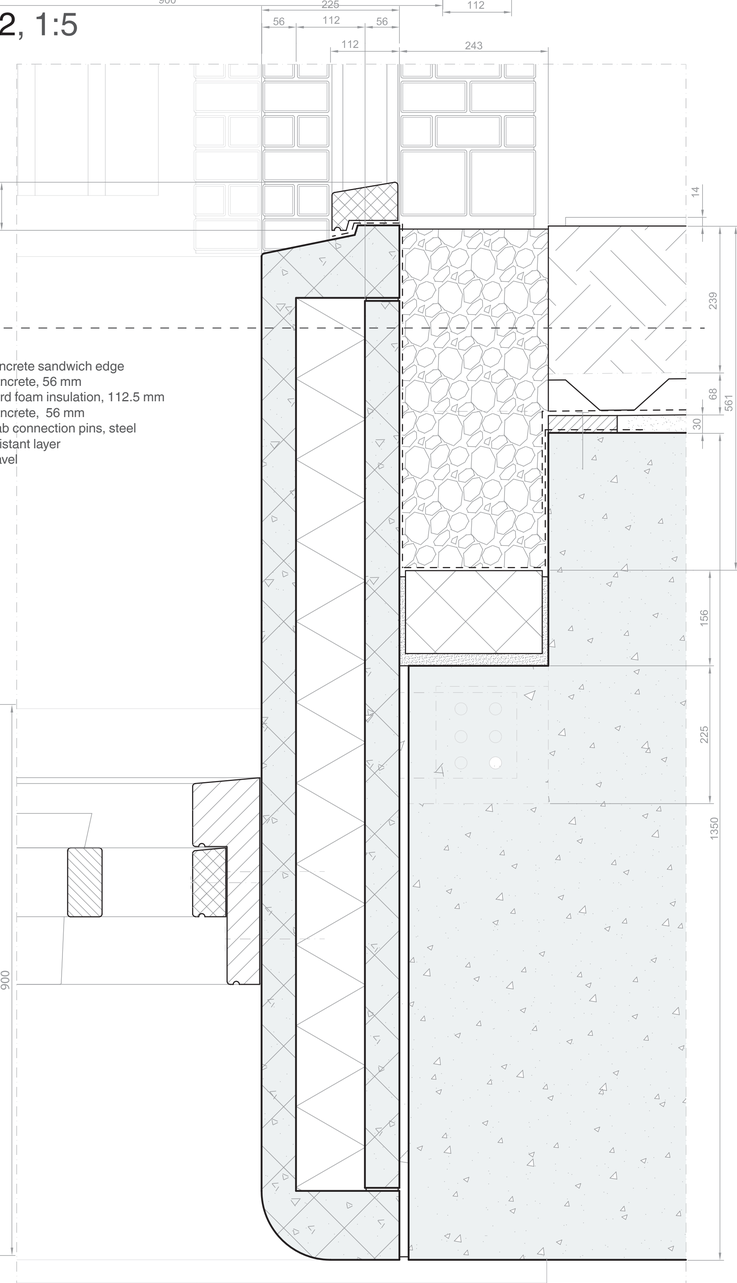


## Detail F2, 1:5

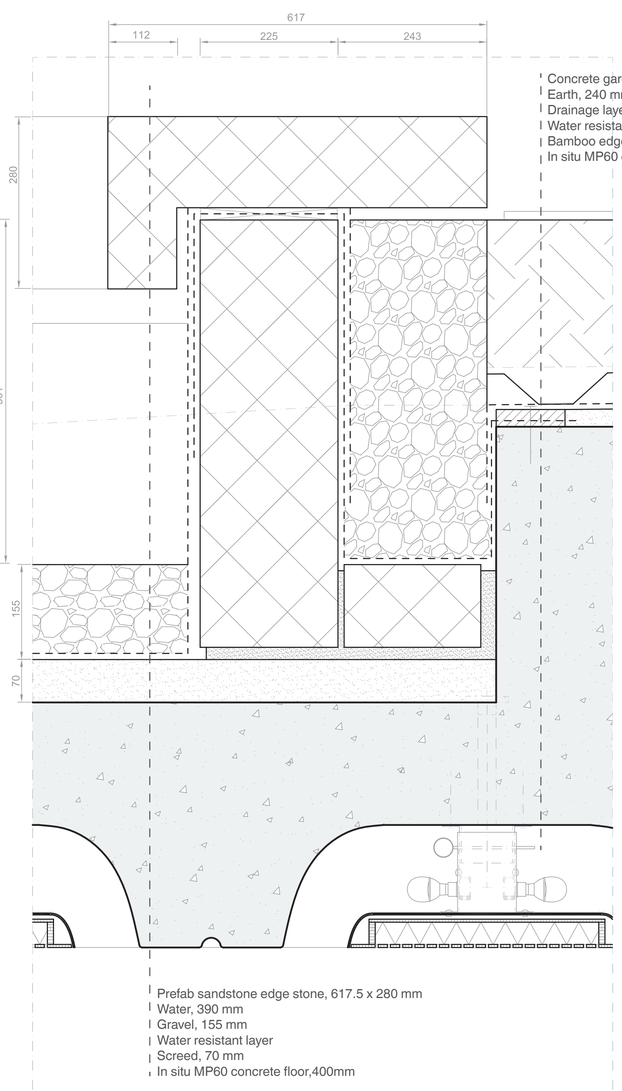


## Detail F3, 1:5

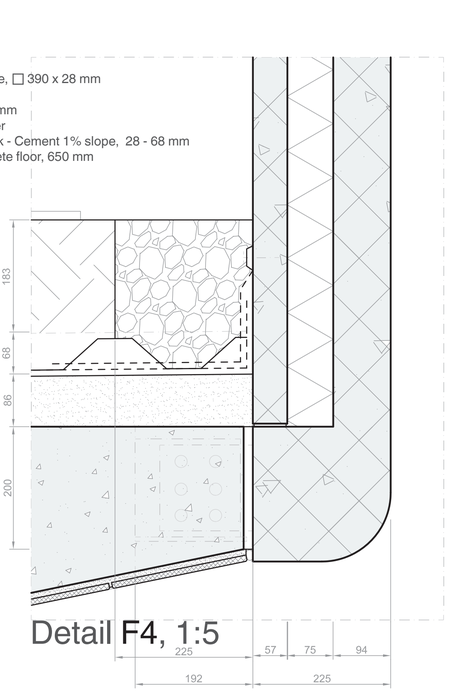


## Detail F4, 1:5

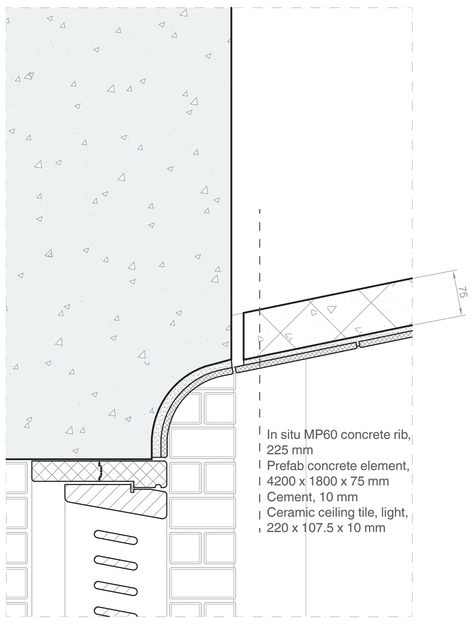


## Detail F5, 1:5