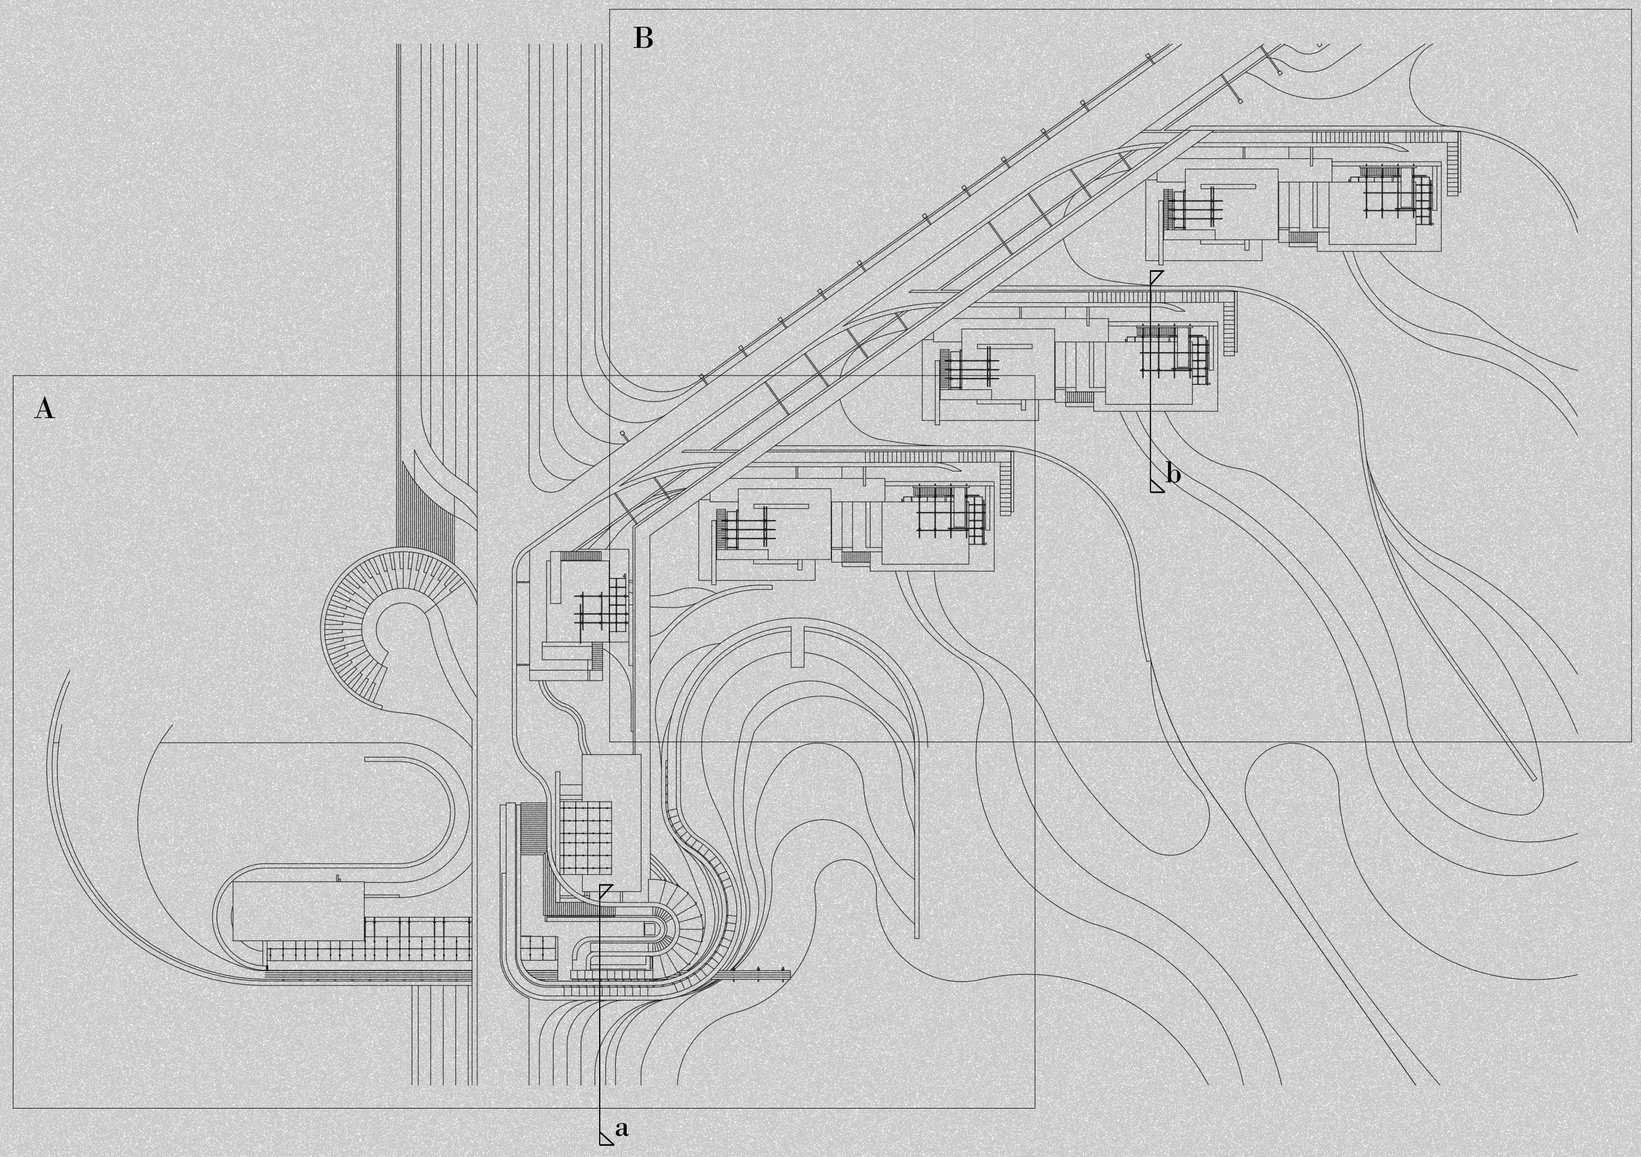

Program	Tutors	Chair	Date	Student	Project title	Phase	Drawing	Scale	Orientation
TU Delft Master Architecture, Urbanism and Building Sciences	*Dr. Ir. P.J. Teerds* *Ir. H.L. van der Meel*	*Explore Lab*	*2019.02.01*	*S.E.W. Rasing*	*At Home in Longing*	*Final design*	*Plan overview*	*1 : 500*	*N ↑*

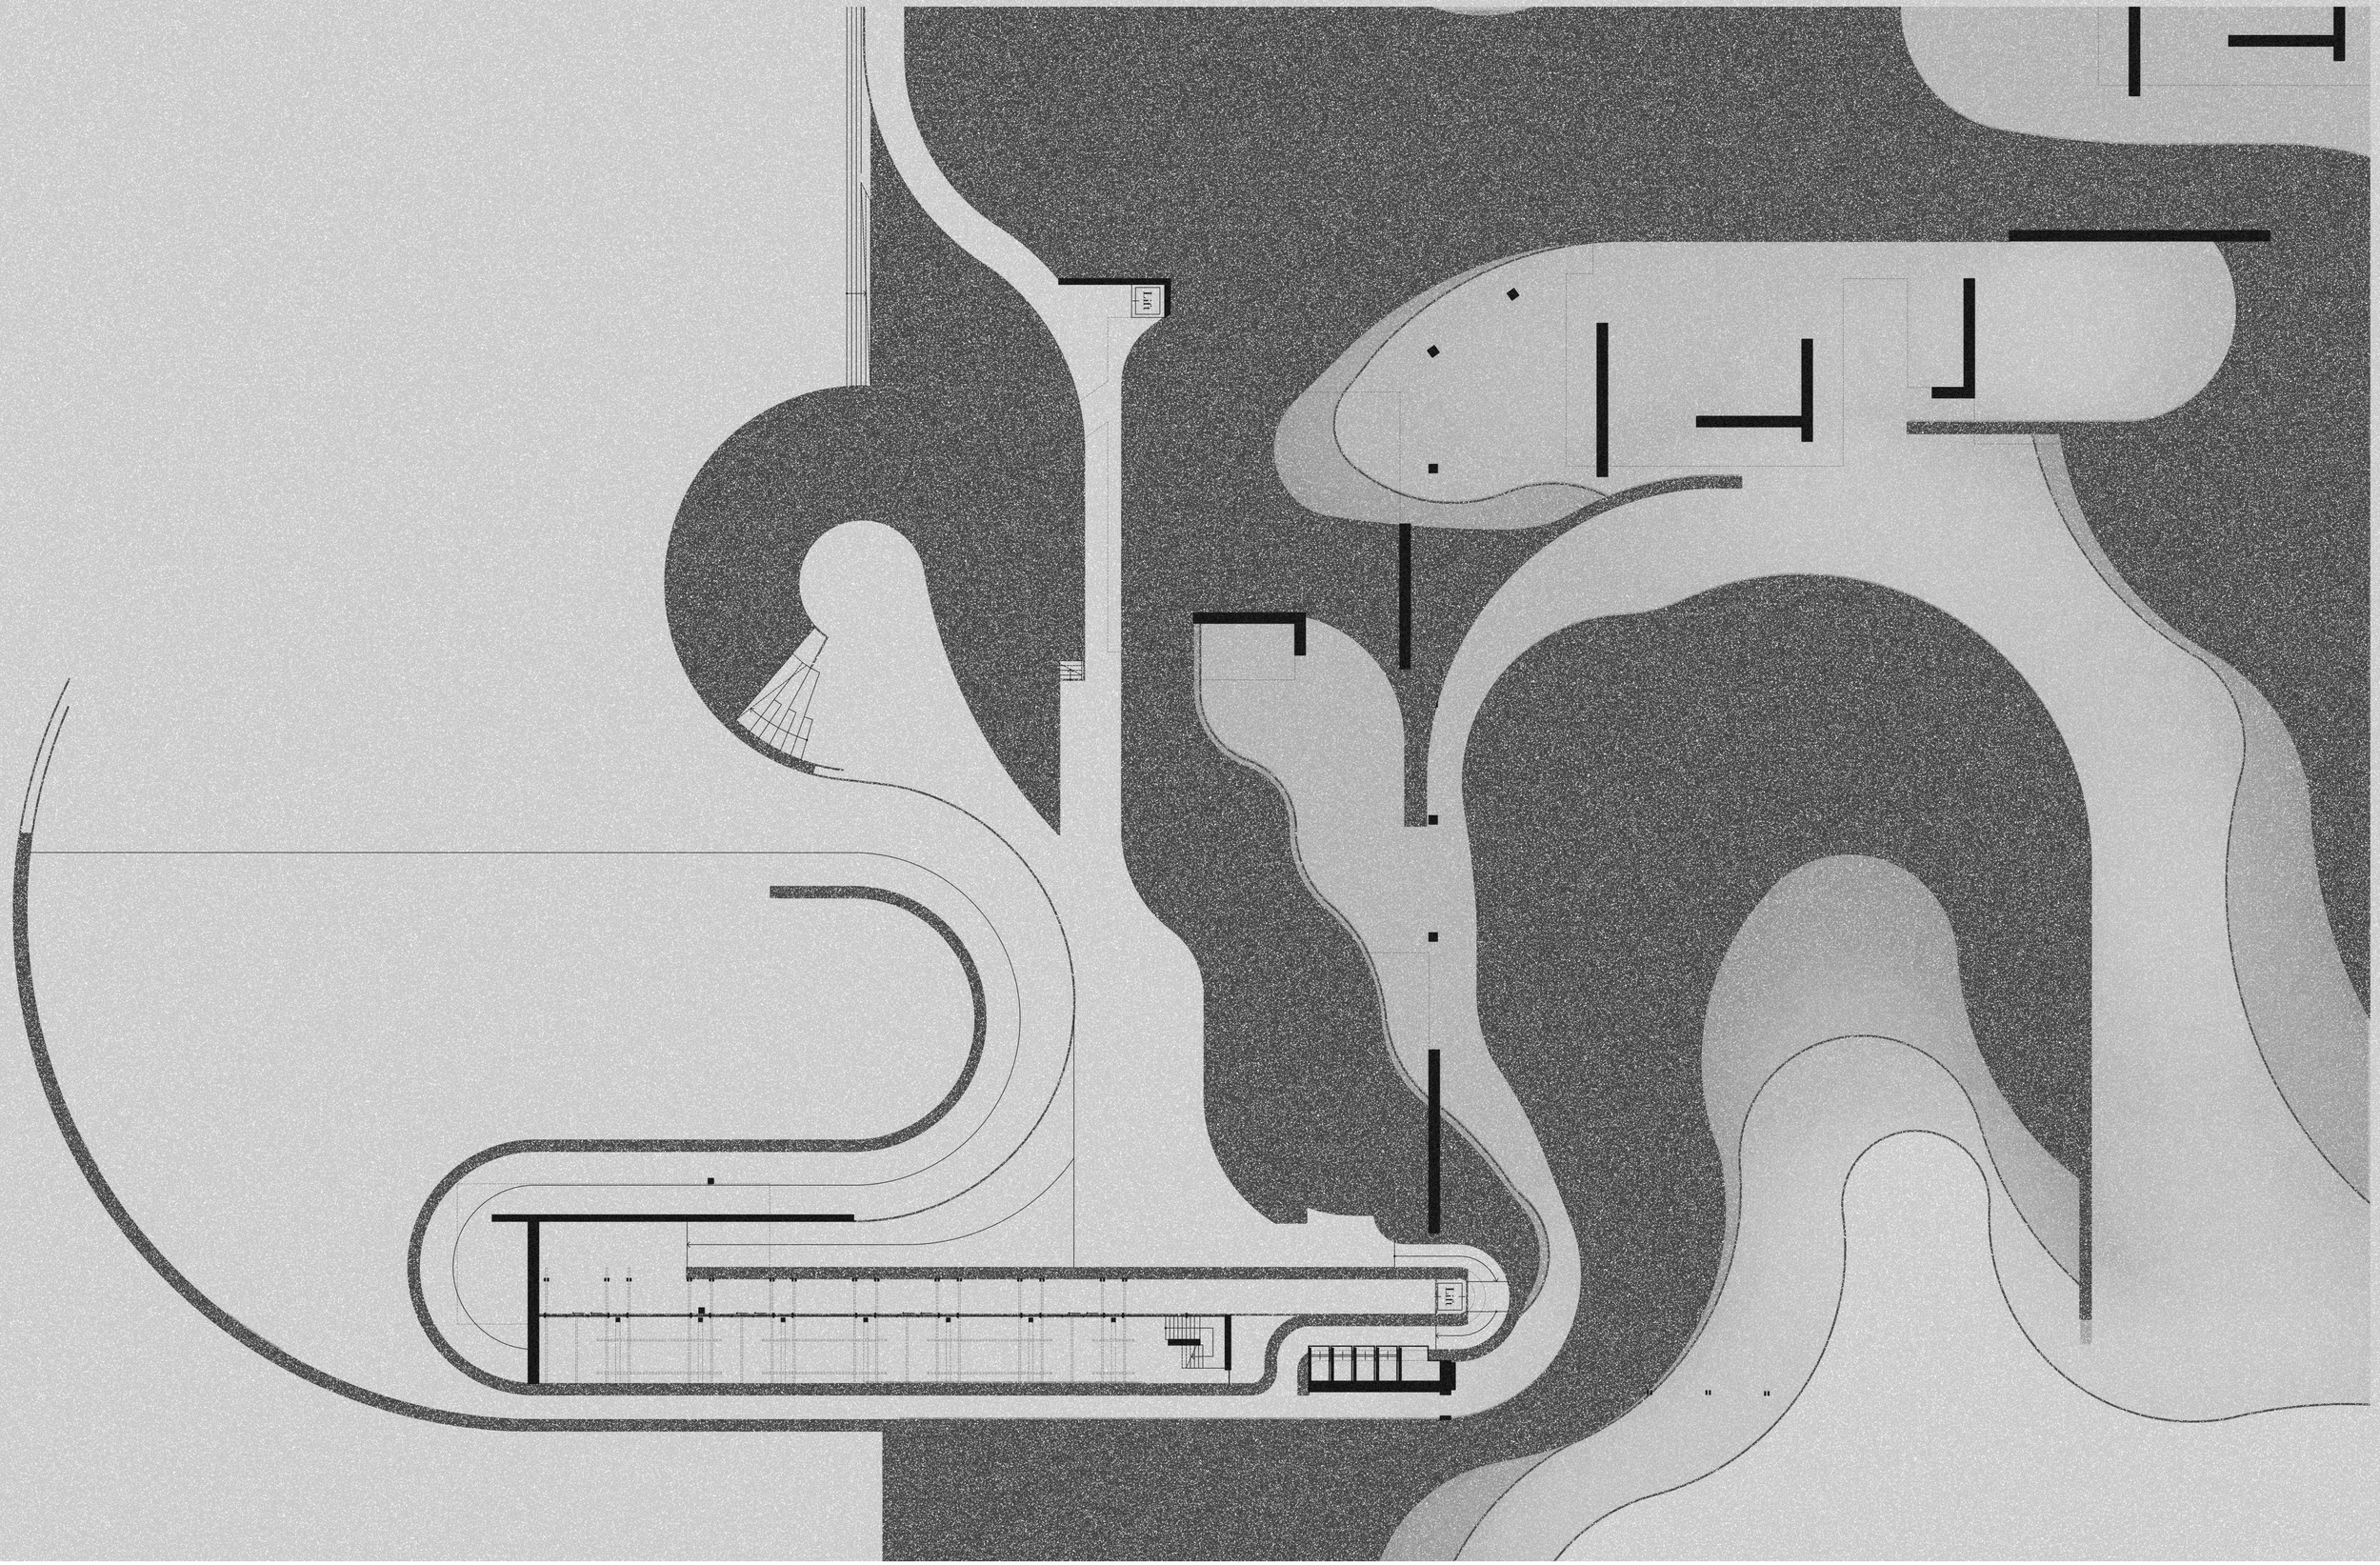

Program	Tutors	Chair	Date	Student	Project title	Phase	Drawing	Scale	Orientation
TU Delft Master Architecture, Urbanism and Building Sciences	*Dr. Ir. P.J. Teerds* *Ir. H.L. van der Meel*	*Explore Lab*	*2019.02.01*	*S.E.W. Rasing*	*At Home in Longing*	*Final design*	*A - plan +7000*	*1 : 200*	*N ↑*

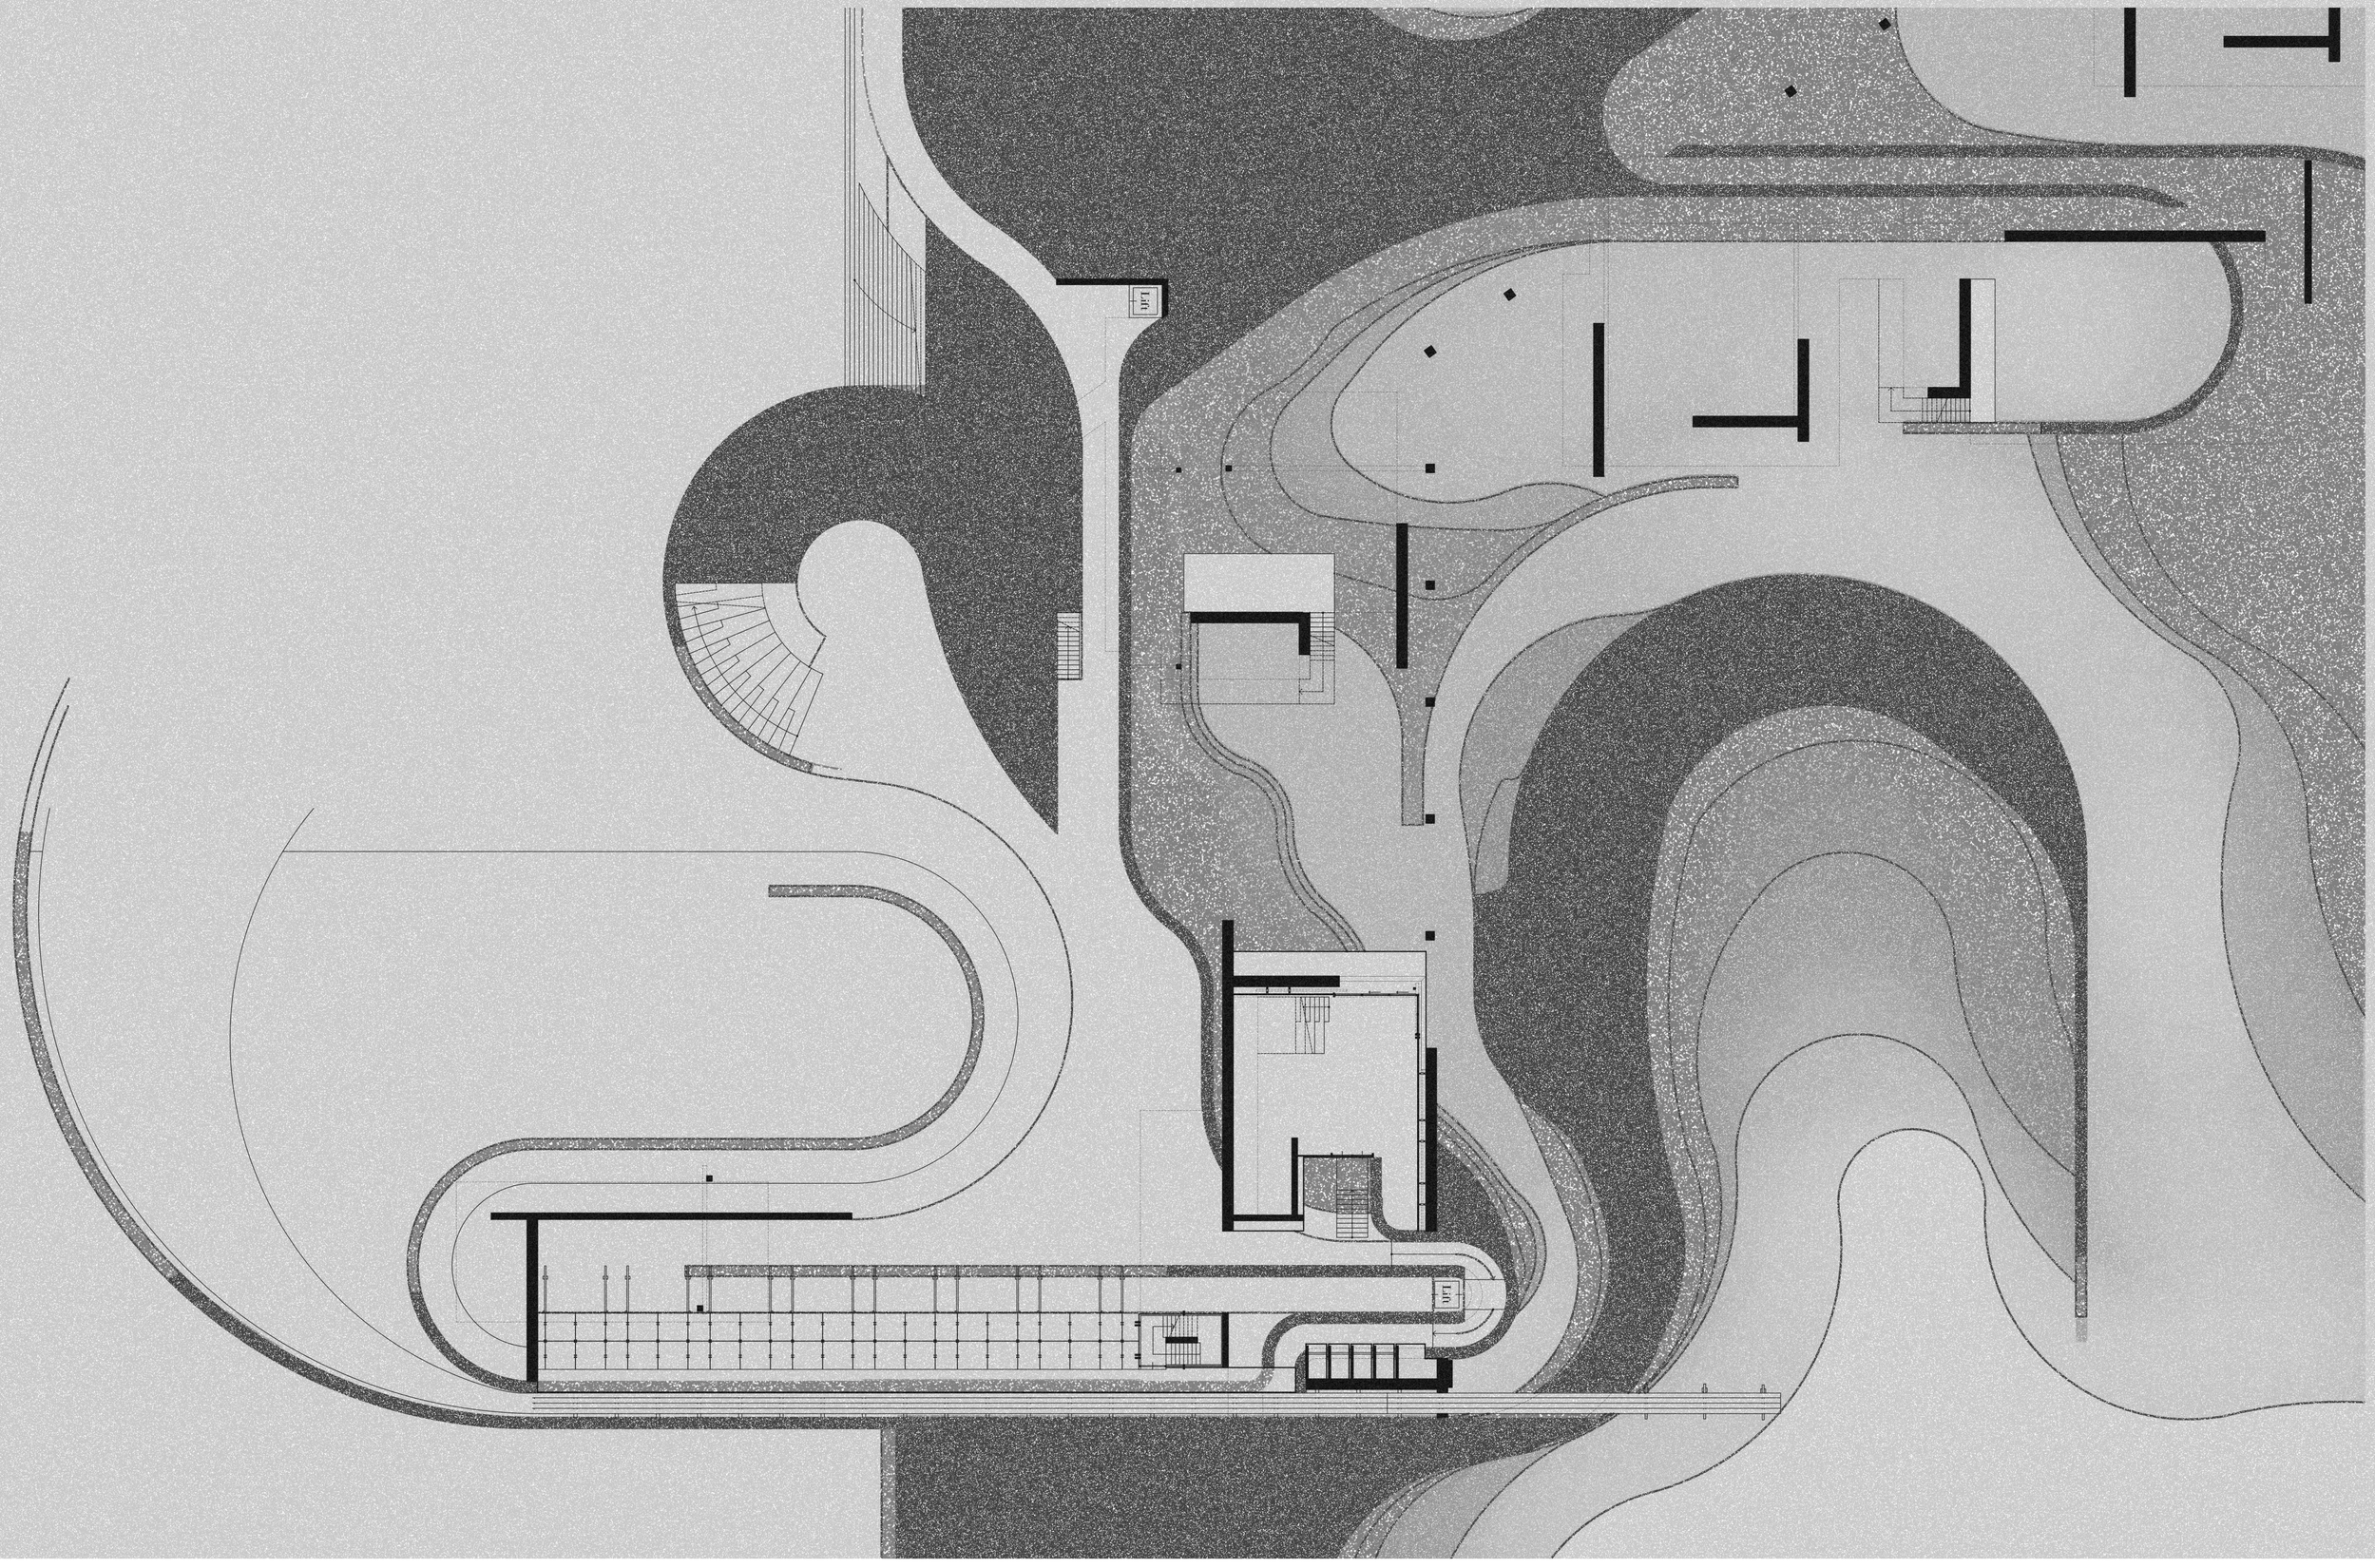

Program	Tutors	Chair	Date	Student	Project title	Phase	Drawing	Scale	Orientation
TU Delft Master Architecture, Urbanism and Building Sciences	*Dr. Ir. P.J. Teerds* *Ir. H.L. van der Meel*	*Explore Lab*	*2019.02.01*	*S.E.W. Rasing*	*At Home in Longing*	*Final design*	*A - plan +9300*	*1 : 200*	*N ↑*

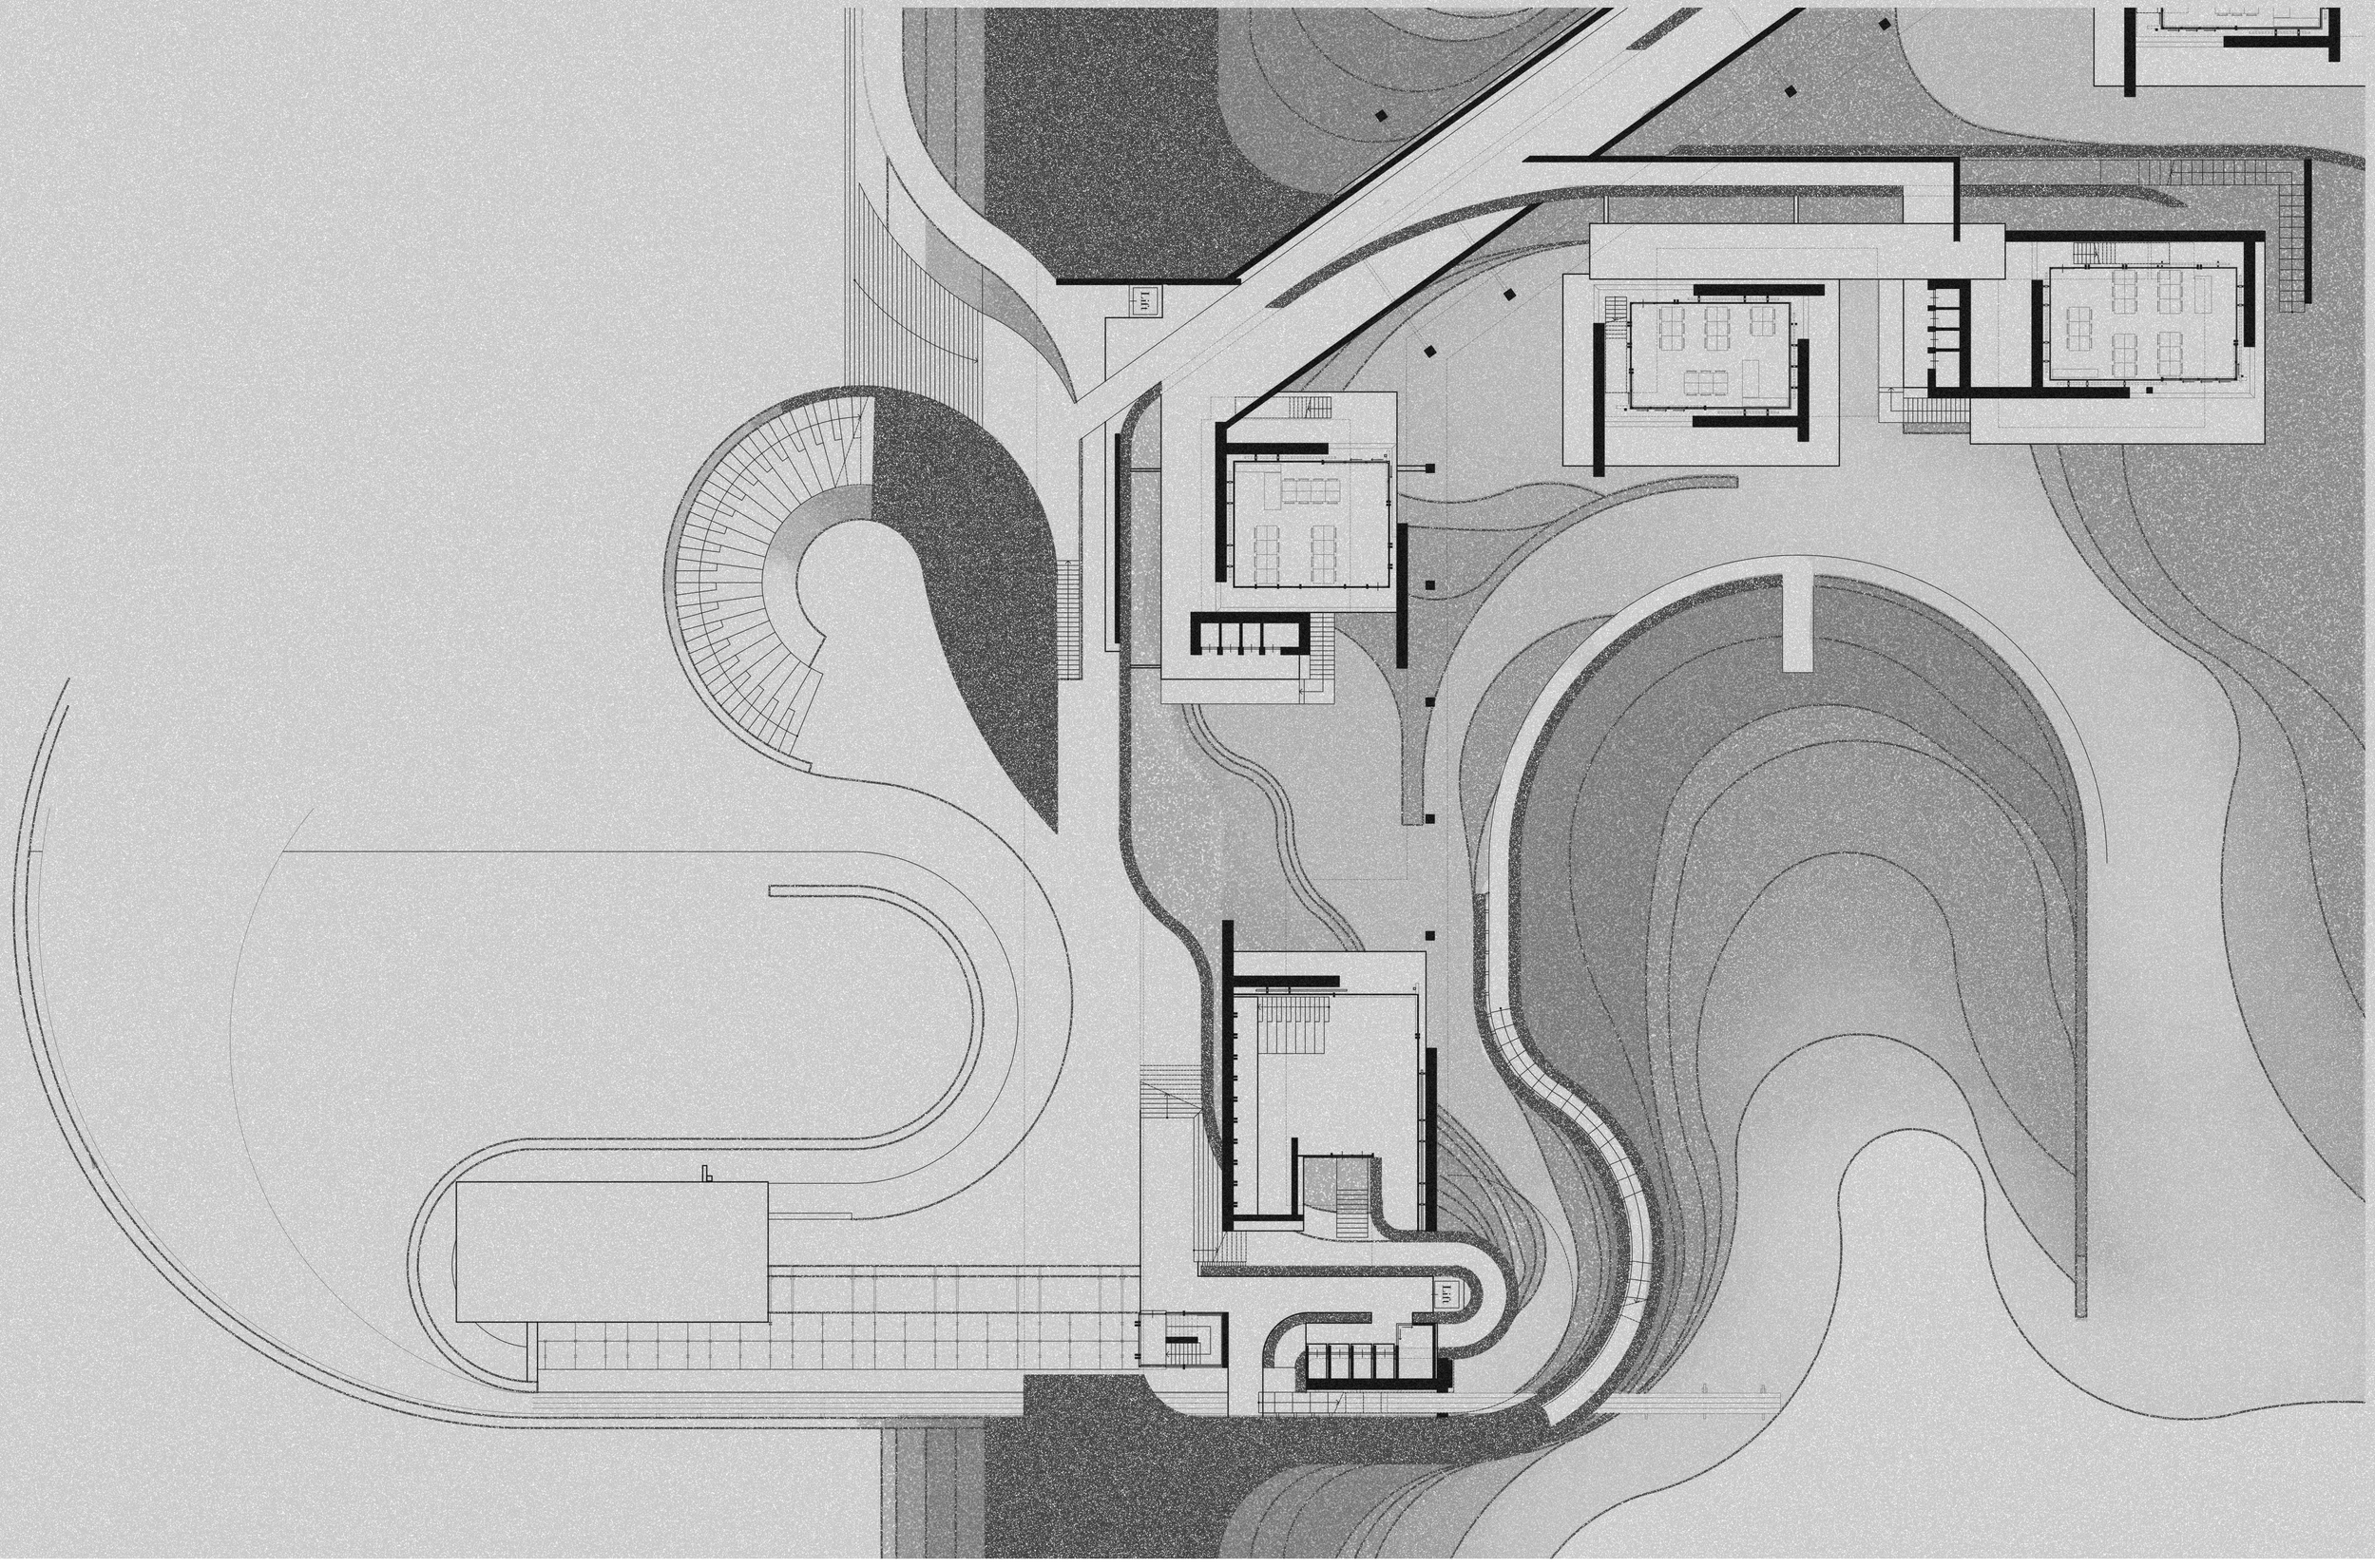

Program	Tutors	Chair	Date	Student	Project title	Phase	Drawing	Scale	Orientation
TU Delft Master Architecture, Urbanism and Building Sciences	*Dr. Ir. P.J. Teerds* *Ir. H.L. van der Meel*	*Explore Lab*	*2019.02.01*	*S.E.W. Rasing*	*At Home in Longing*	*Final design*	*A - plan +12500*	*1 : 200*	*N ↑*

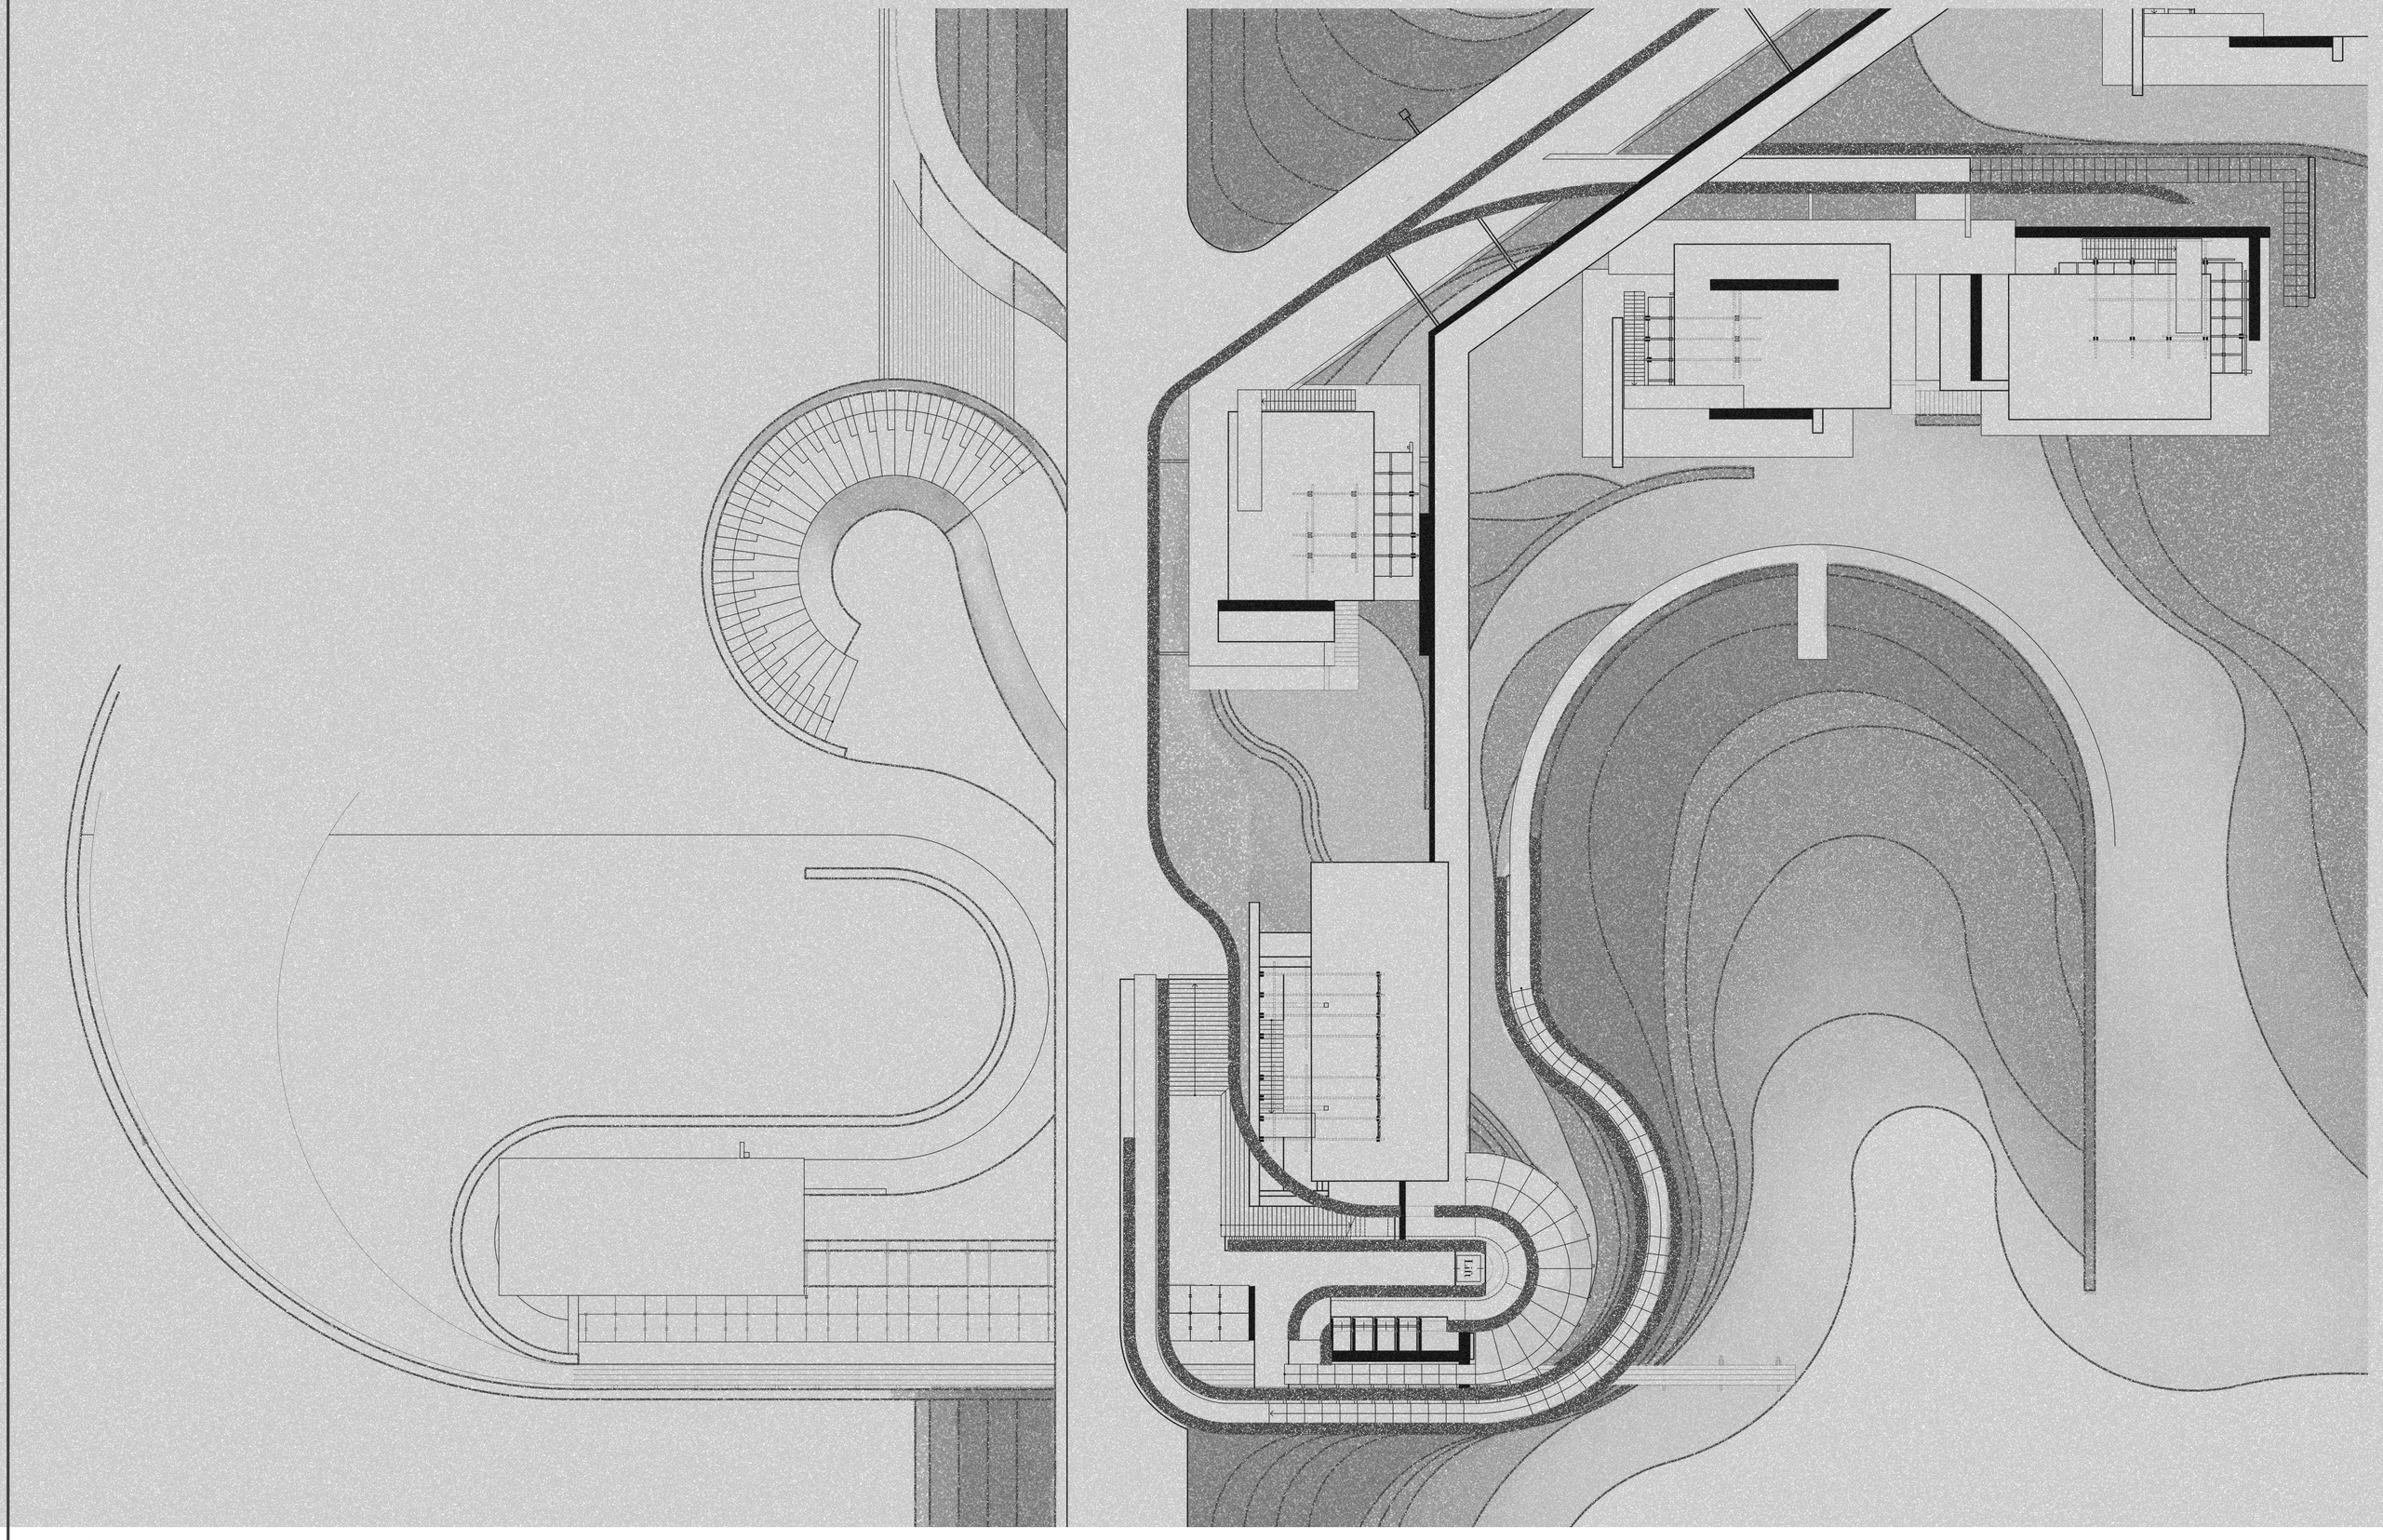

Program	Tutors	Chair	Date	Student	Project title	Phase	Drawing	Scale	Orientation
TU Delft Master Architecture, Urbanism and Building Sciences	*Dr. Ir. P.J. Teerds* *Ir. H.L. van der Meel*	*Explore Lab*	*2019.02.01*	*S.E.W. Rasing*	*At Home in Longing*	*Final design*	*A - plan +17000*	*1 : 200*	*N ↑*

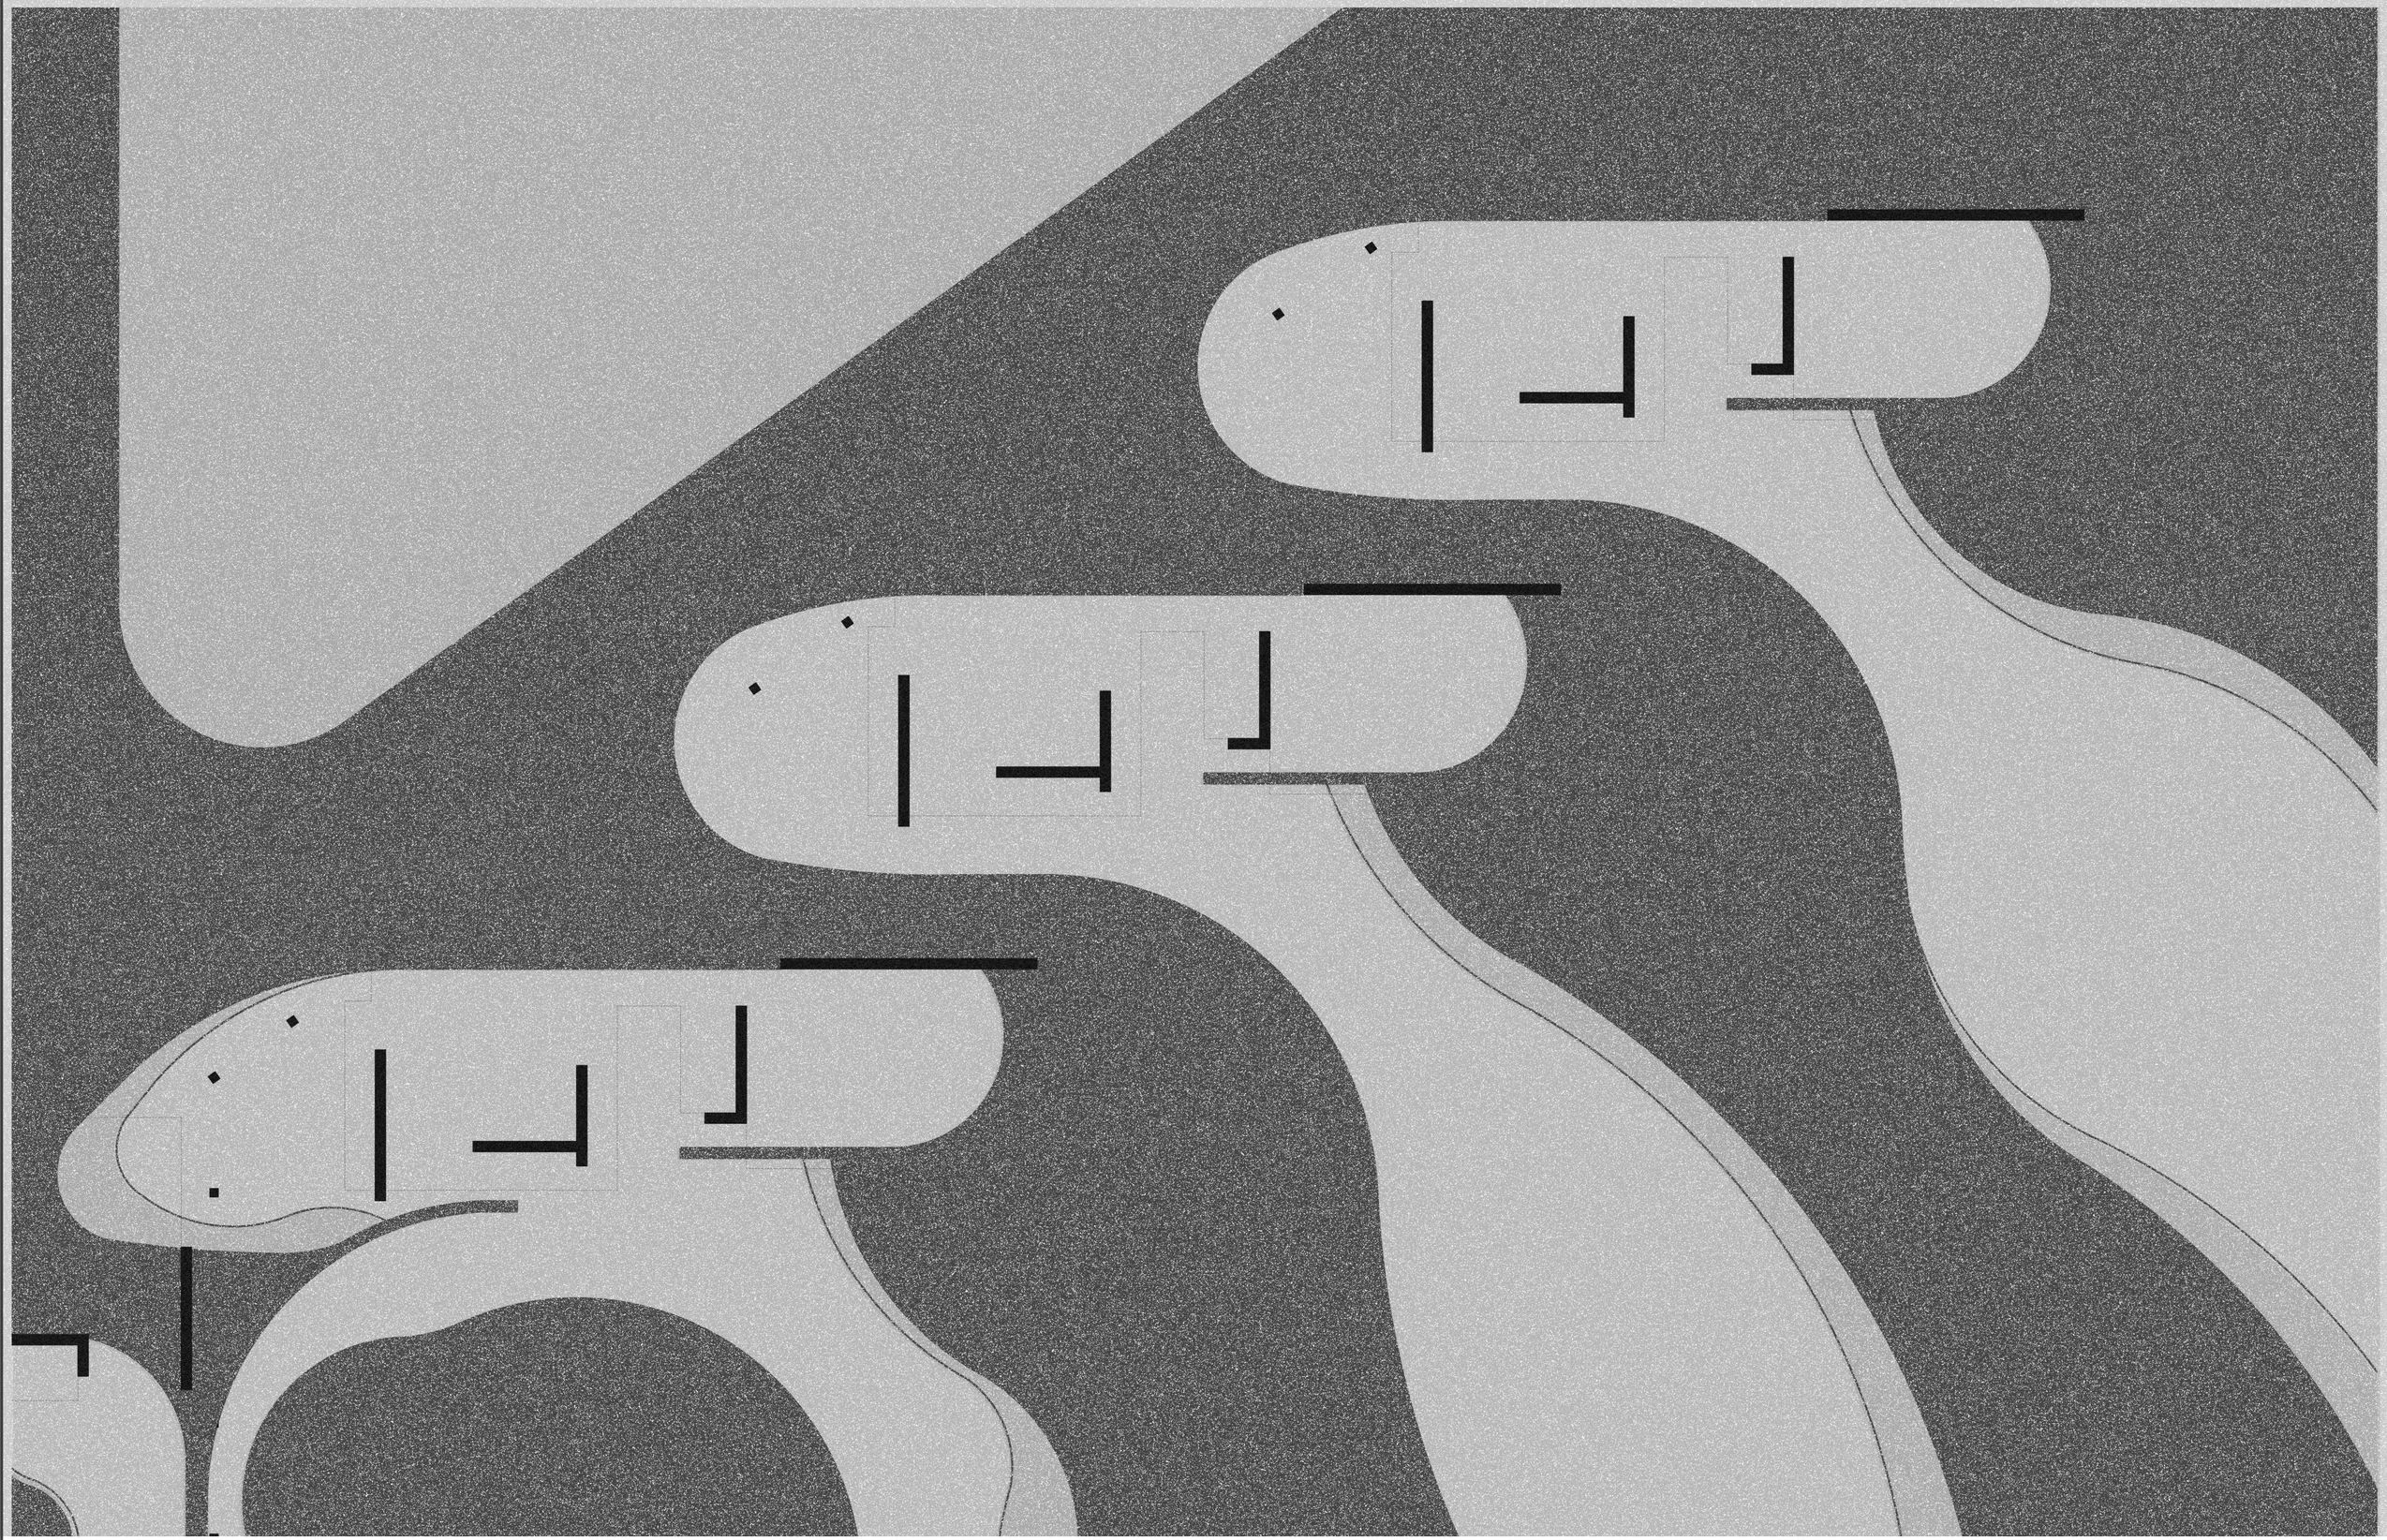

Program	Tutors	Chair	Date	Student	Project title	Phase	Drawing	Scale	Orientation
TU Delft Master Architecture, Urbanism and Building Sciences	*Dr. Ir. P.J. Teerds* *Ir. H.L. van der Meel*	*Explore Lab*	*2019.02.01*	*S.E.W. Rasing*	*At Home in Longing*	*Final design*	*B - plan +7000*	*1 : 200*	*N ↑*

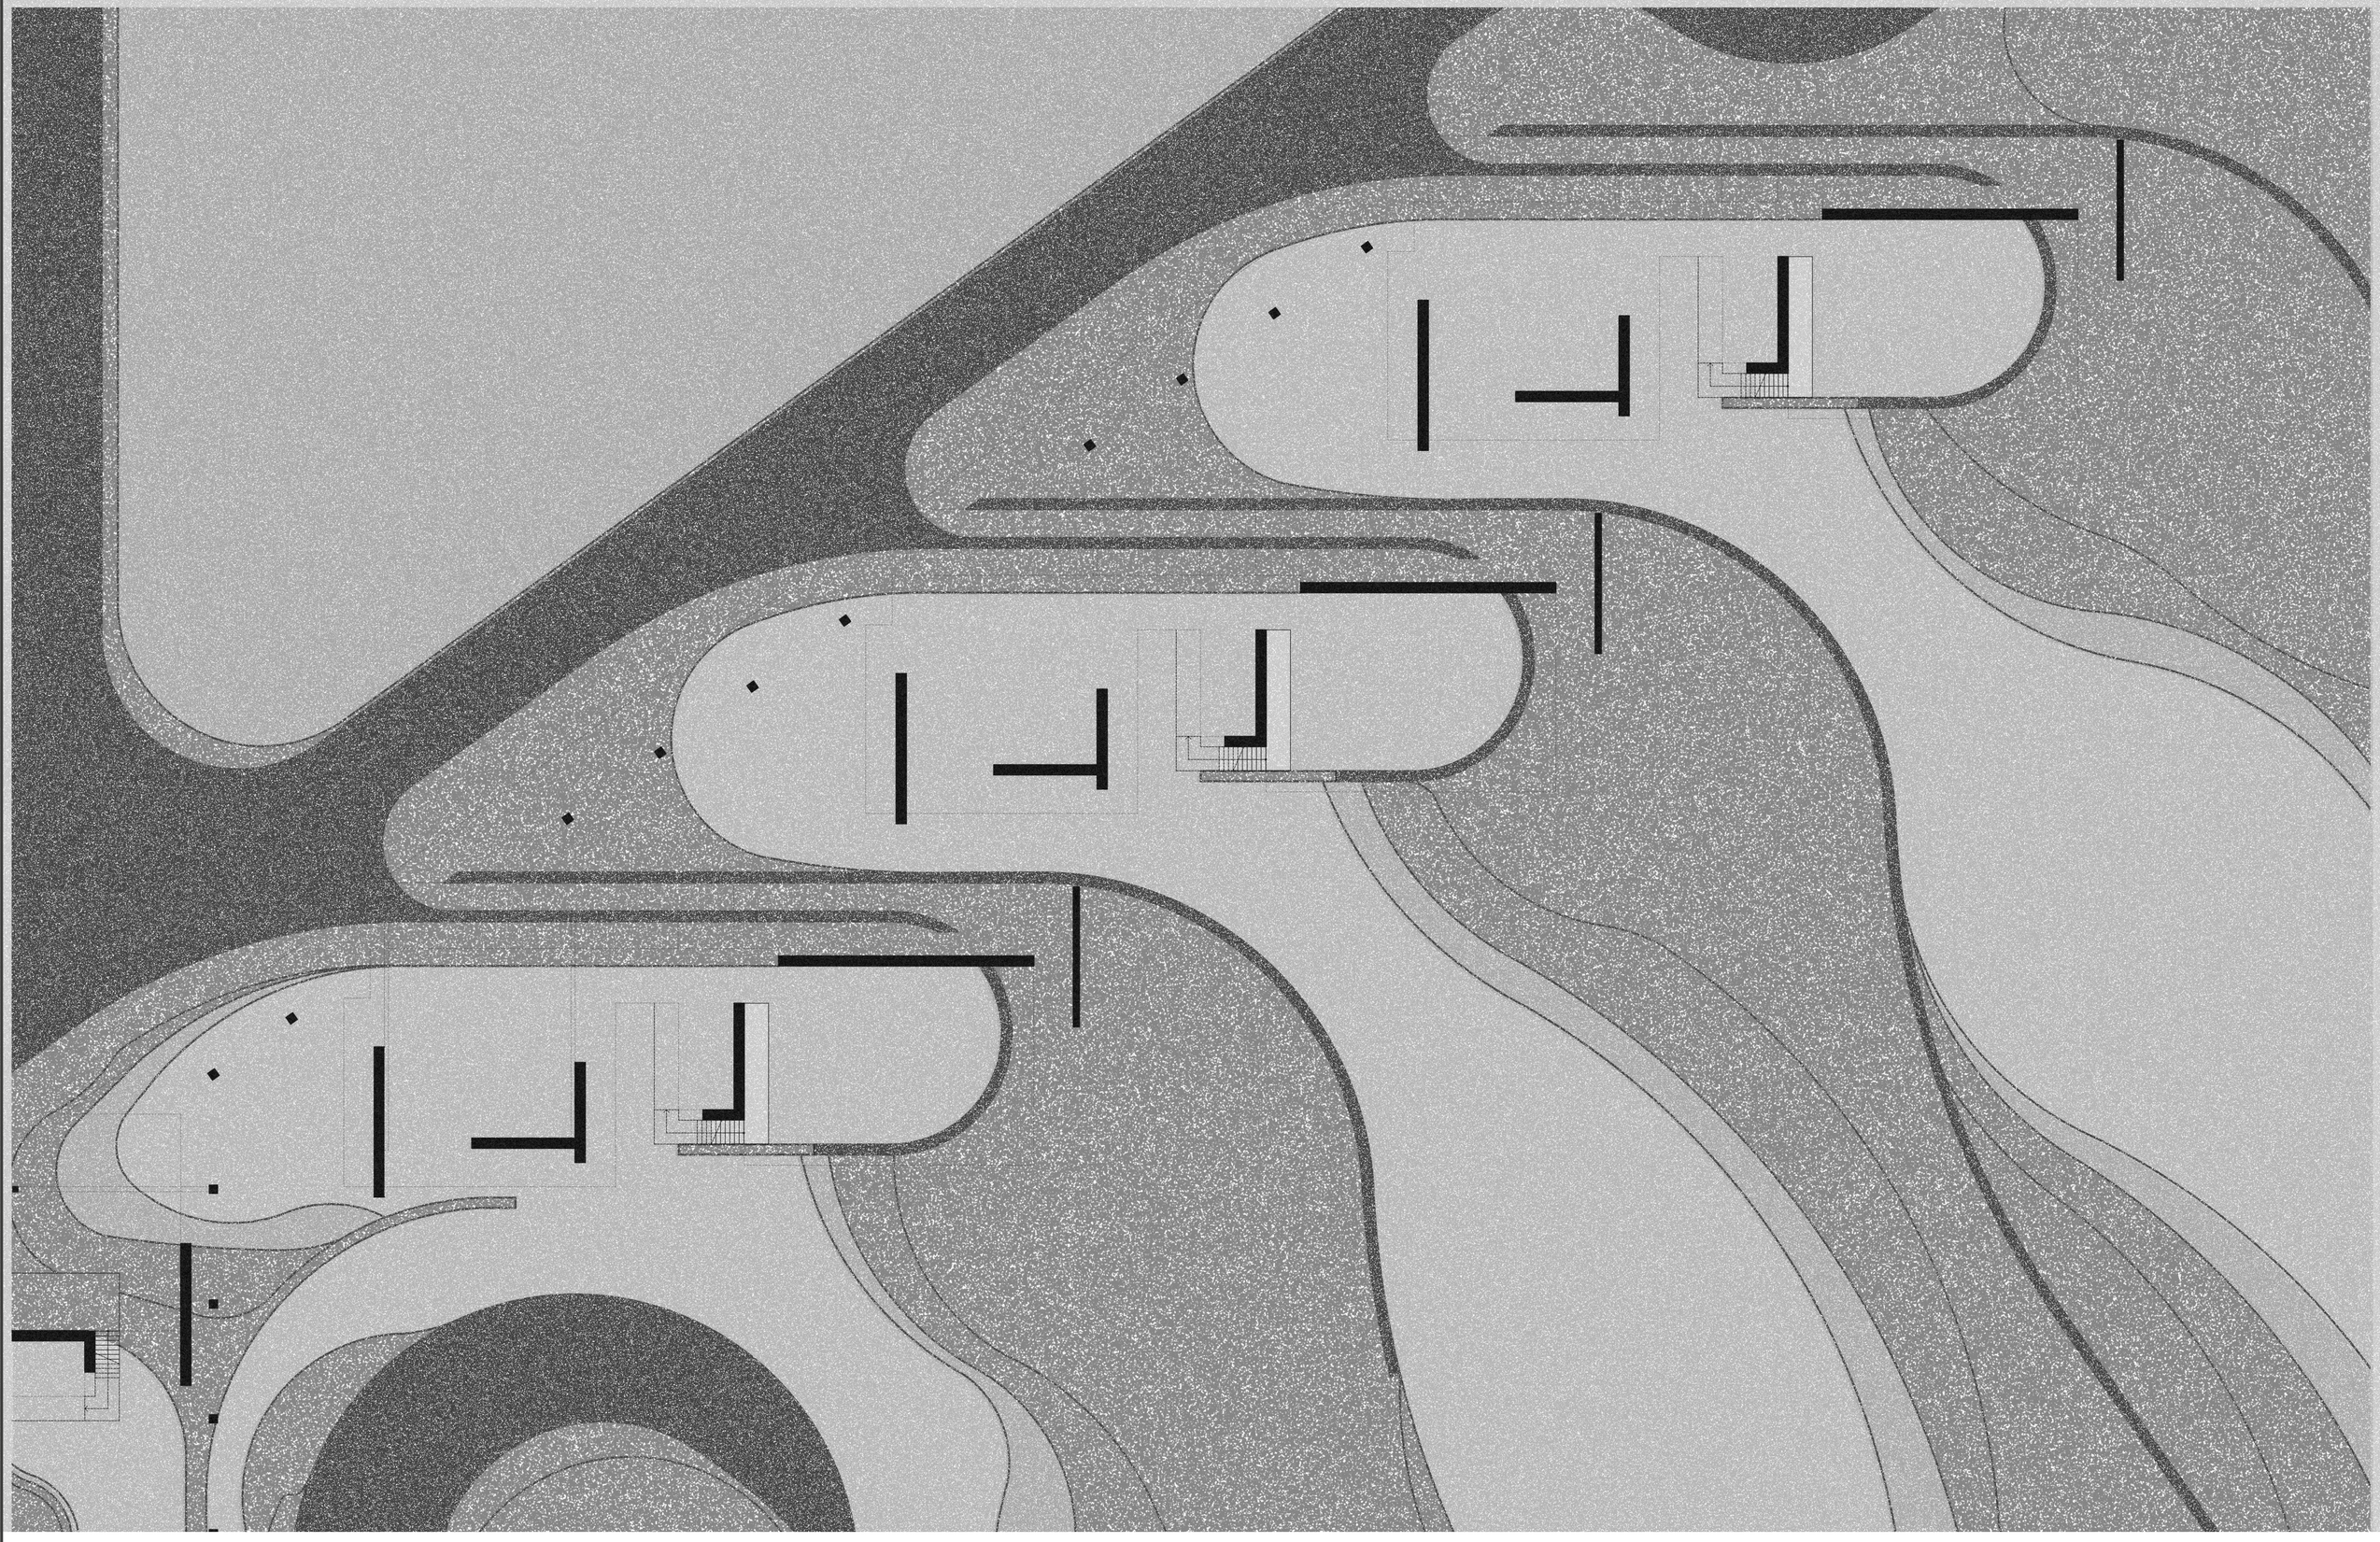

Program	Tutors	Chair	Date	Student	Project title	Phase	Drawing	Scale	Orientation
TU Delft Master Architecture, Urbanism and Building Sciences	*Dr. Ir. P.J. Teerds* *Ir. H.L. van der Meel*	*Explore Lab*	*2019.02.01*	*S.E.W. Rasing*	*At Home in Longing*	*Final design*	*B - plan +9300*	*1 : 200*	*N ↑*

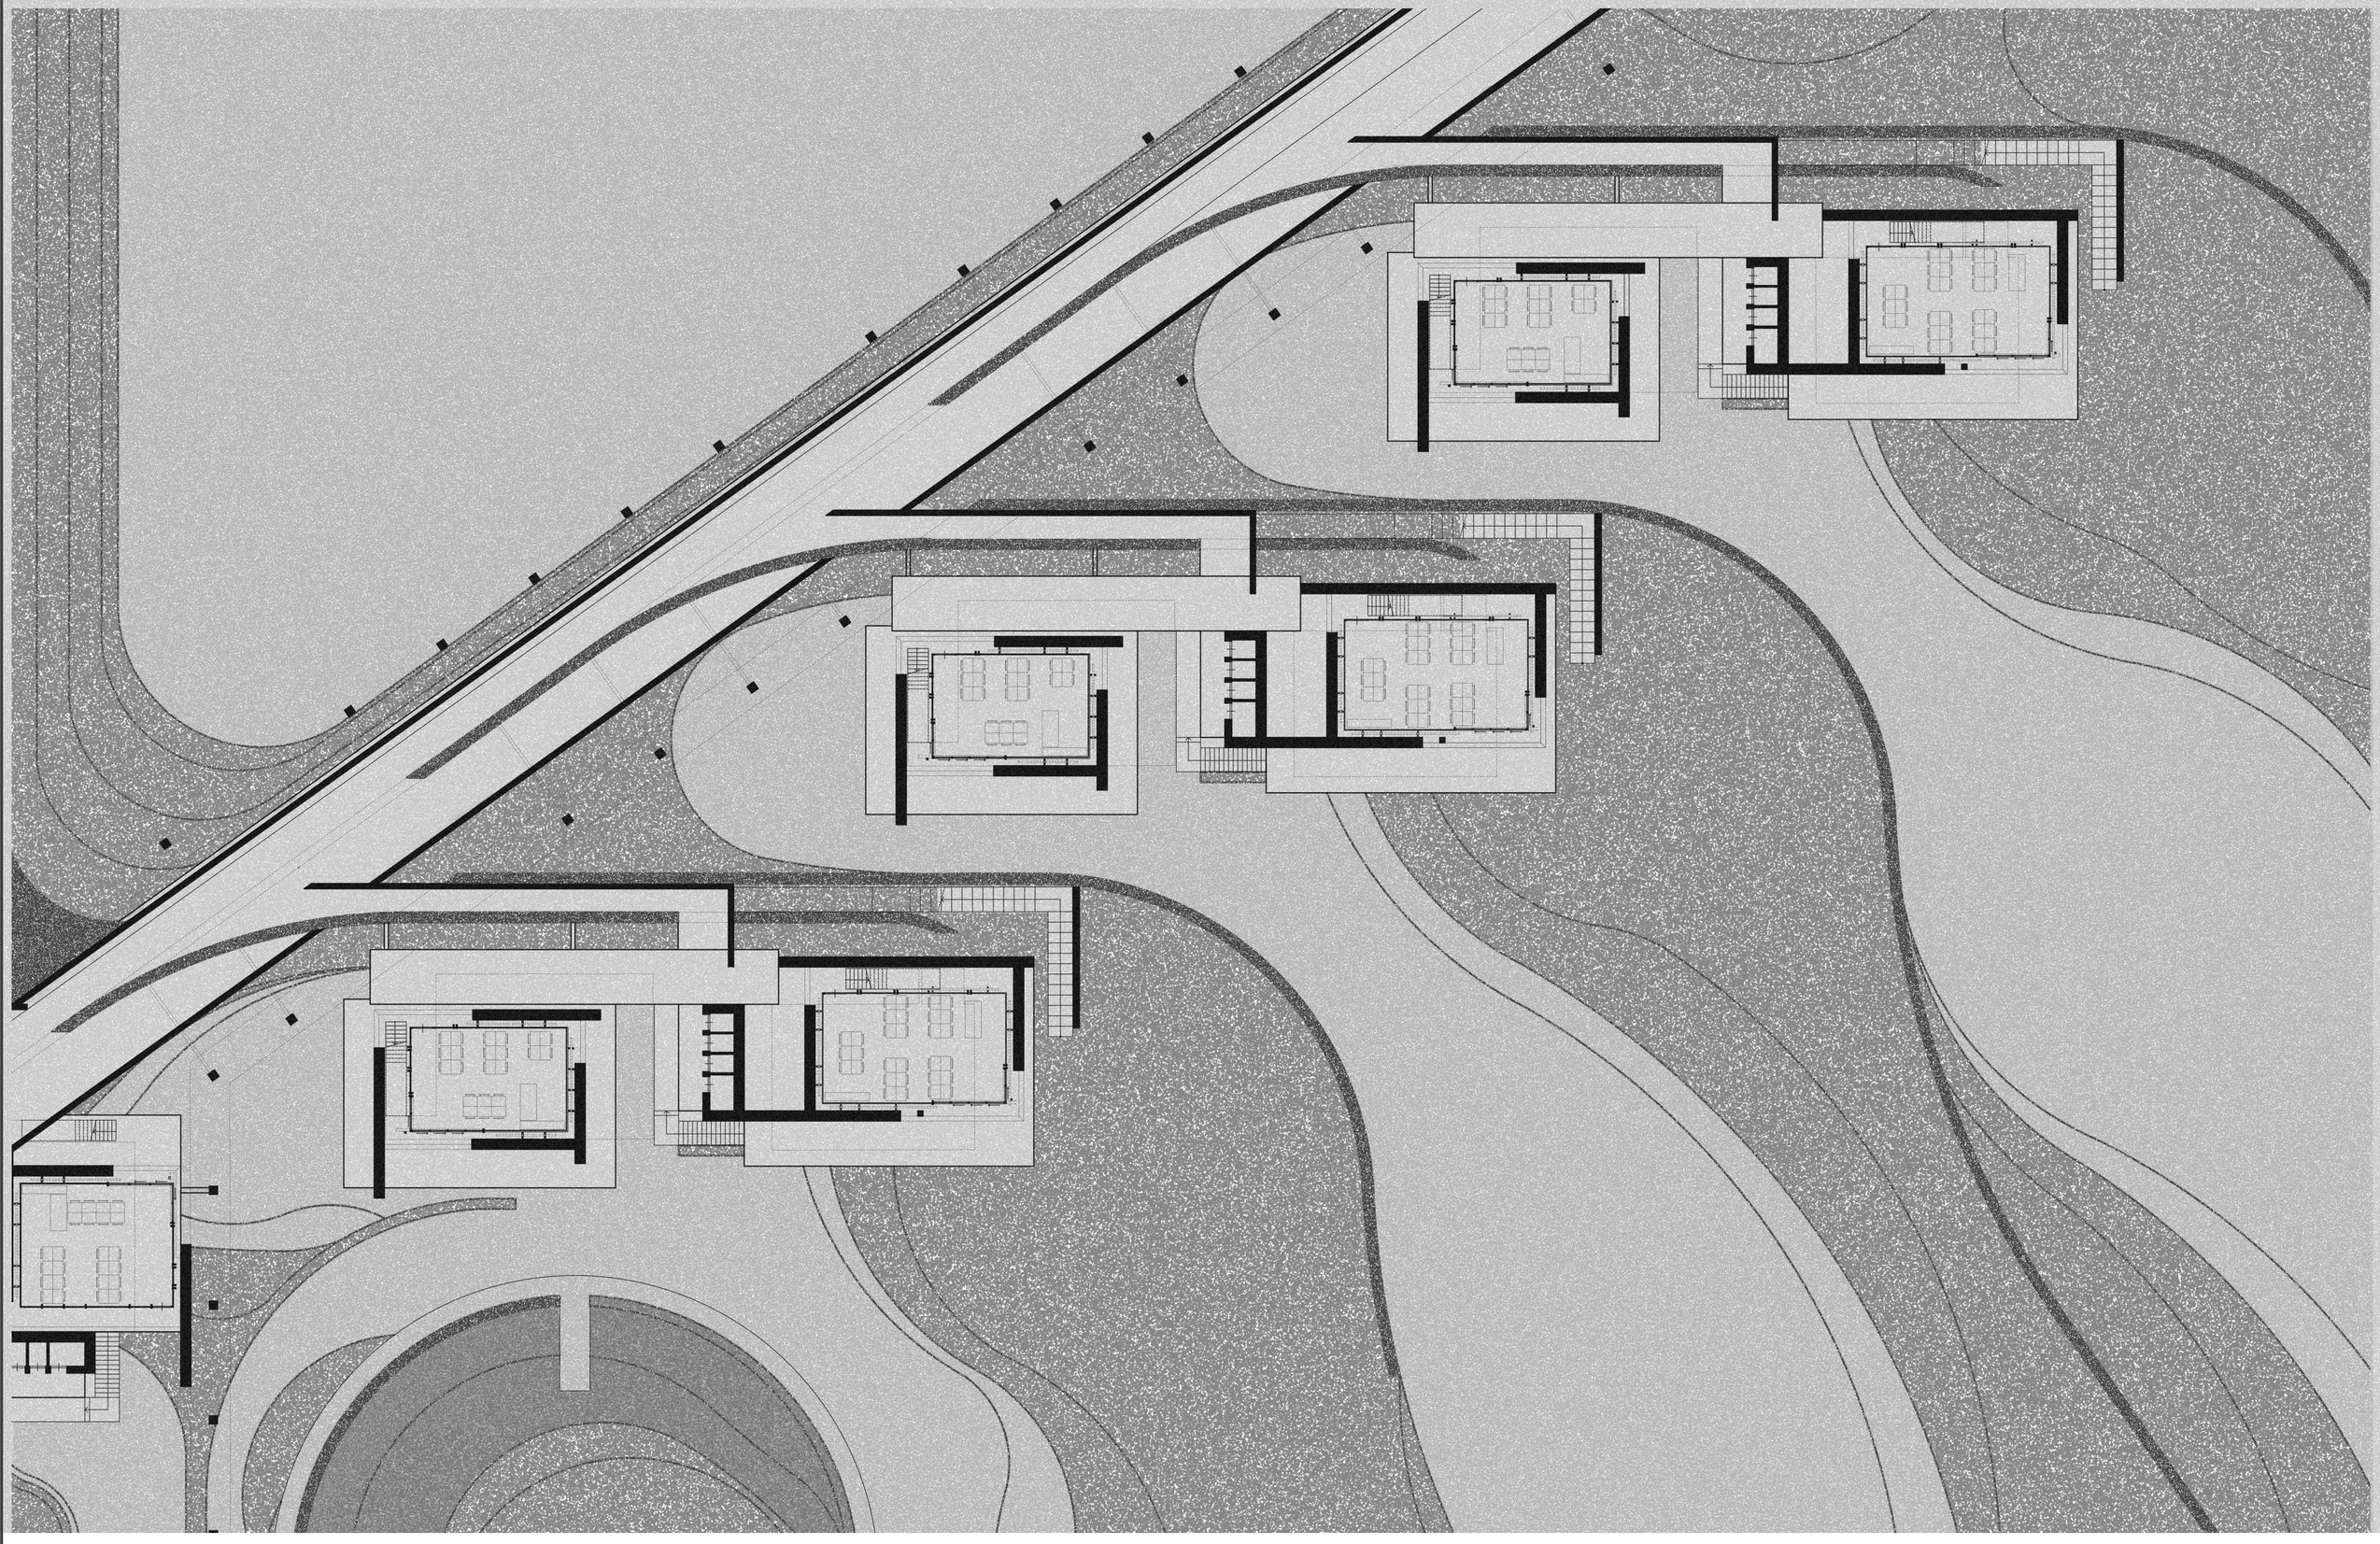

Program	Tutors	Chair	Date	Student	Project title	Phase	Drawing	Scale	Orientation
TU Delft Master Architecture, Urbanism and Building Sciences	*Dr. Ir. P.J. Teerds* *Ir. H.L. van der Meel*	*Explore Lab*	*2019.02.01*	*S.E.W. Rasing*	*At Home in Longing*	*Final design*	*B - plan +12500*	*1 : 200*	*N ↑*

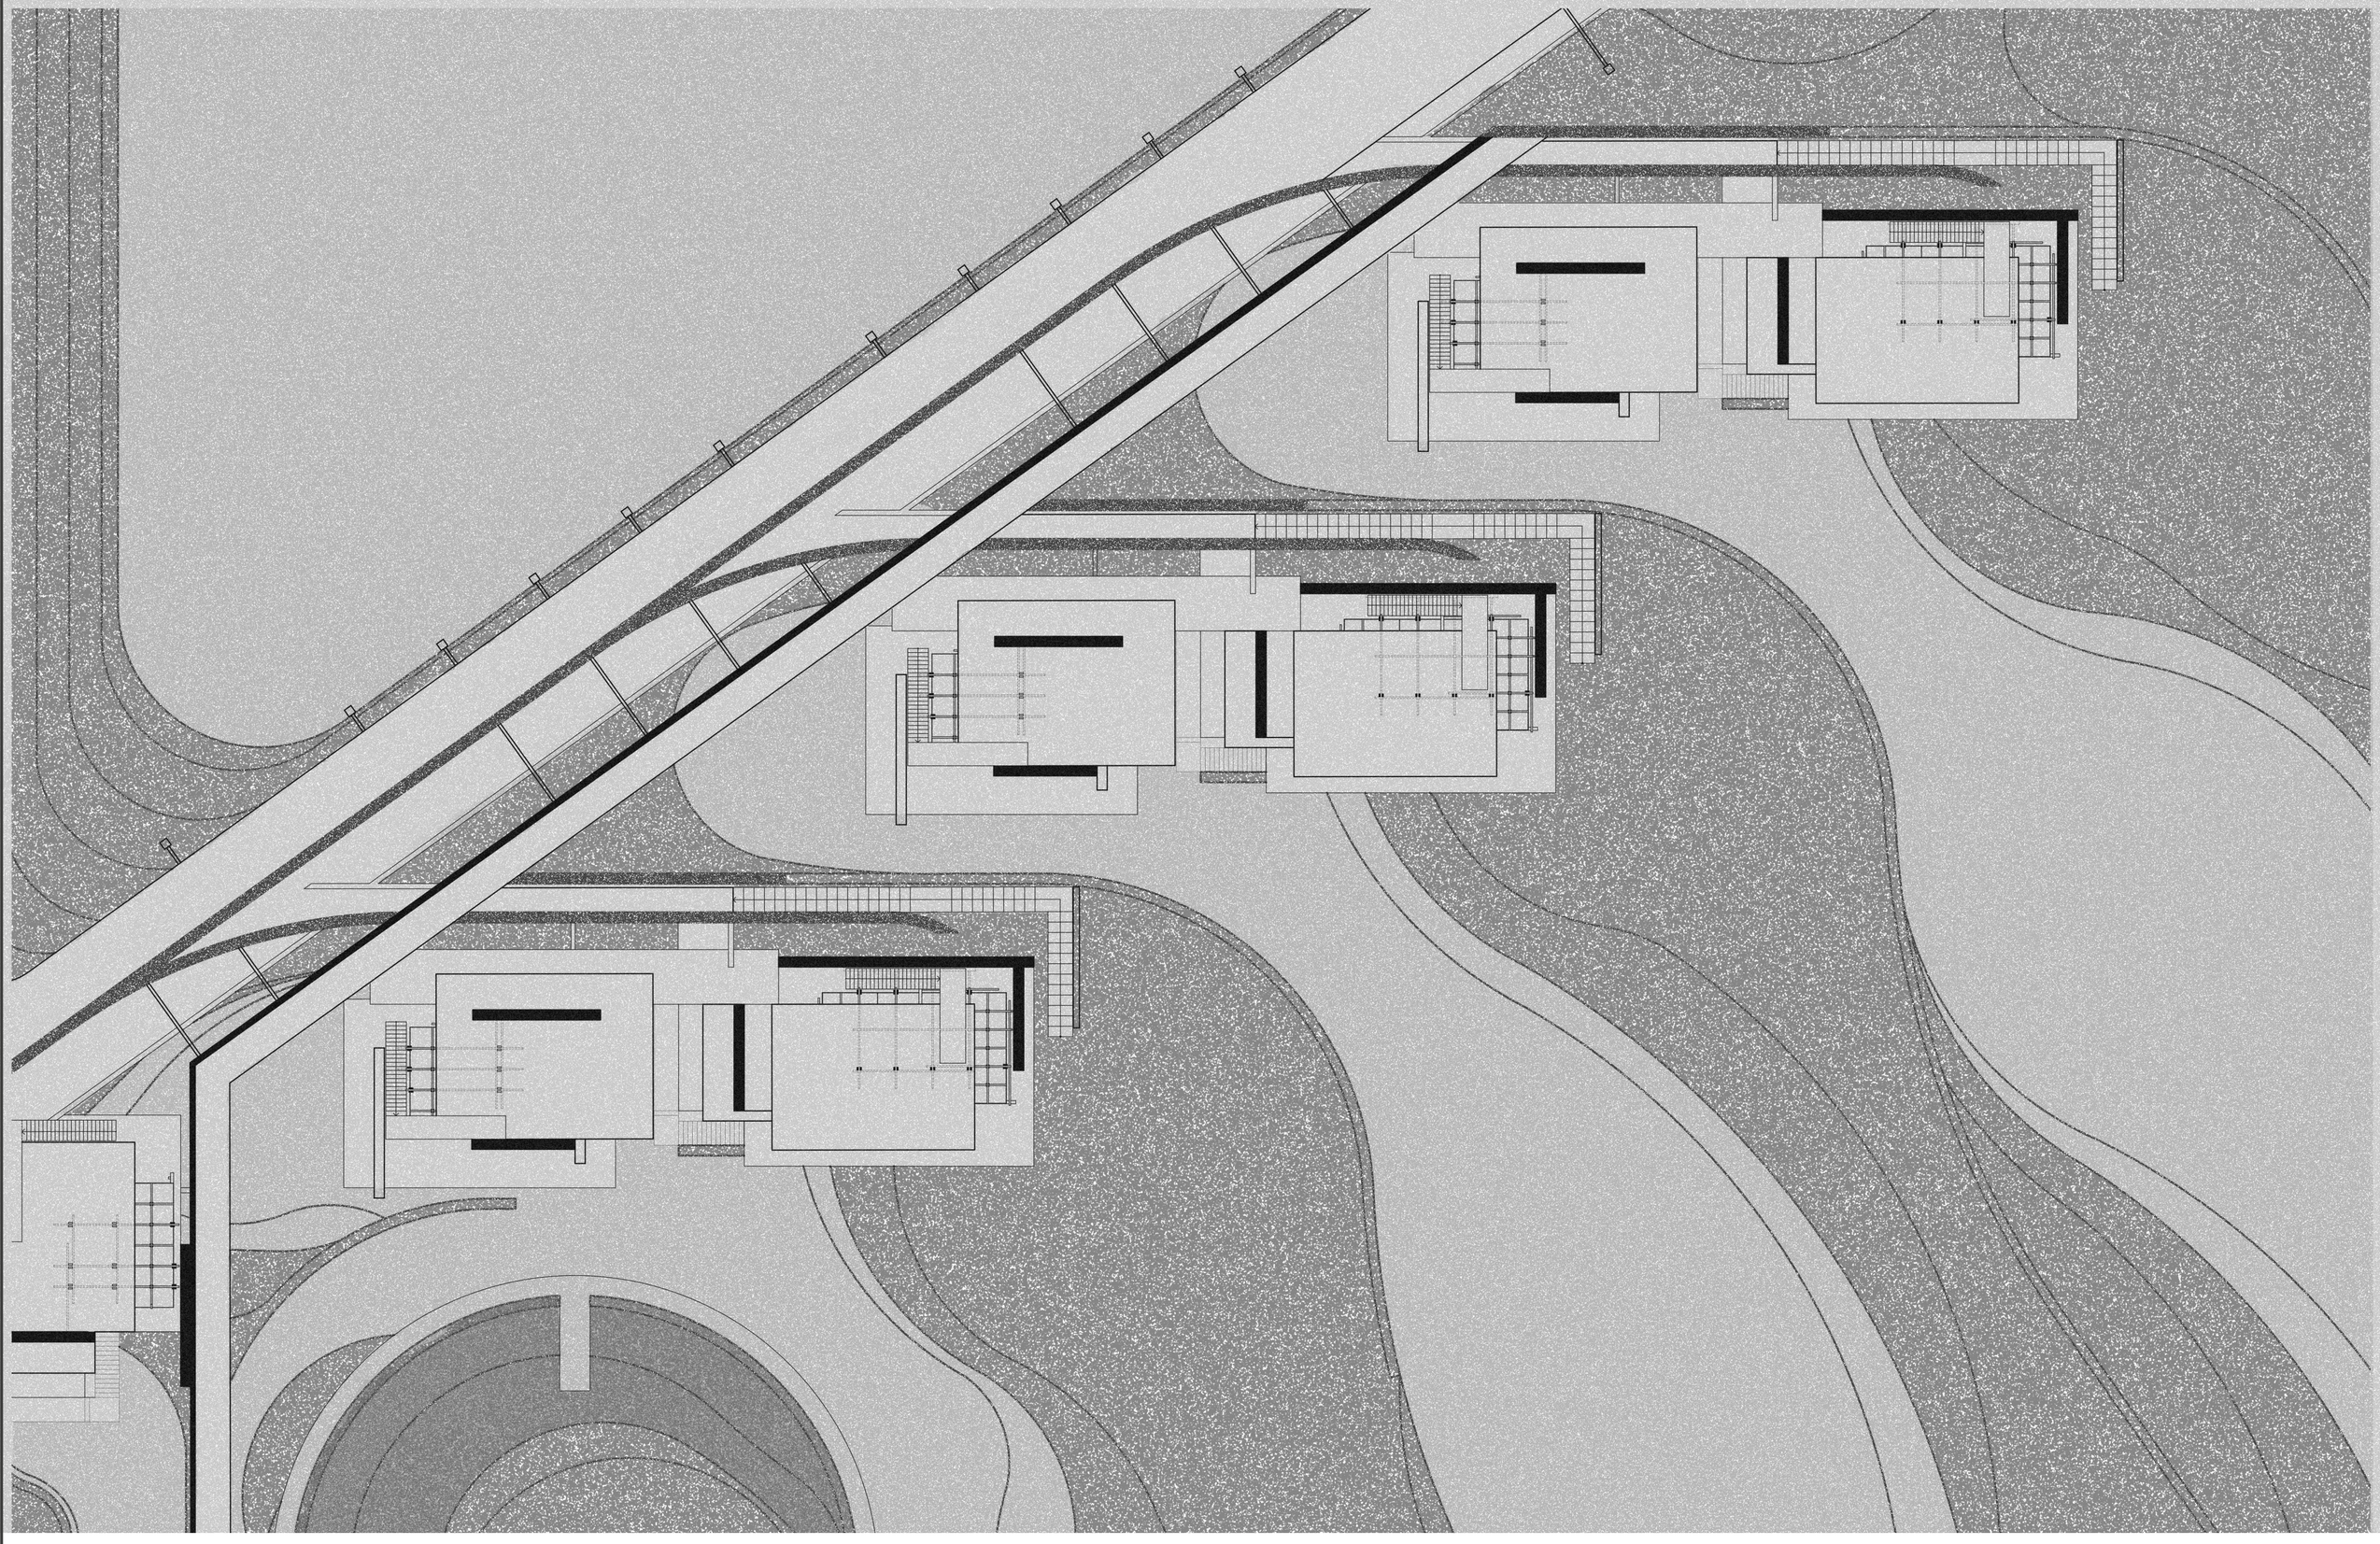

Program	Tutors	Chair	Date	Student	Project title	Phase	Drawing	Scale	Orientation
TU Delft Master Architecture, Urbanism and Building Sciences	*Dr. Ir. P.J. Teerds* *Ir. H.L. van der Meel*	*Explore Lab*	*2019.02.01*	*S.E.W. Rasing*	*At Home in Longing*	*Final design*	*B - plan +17000*	*1 : 200*	*N ↑*

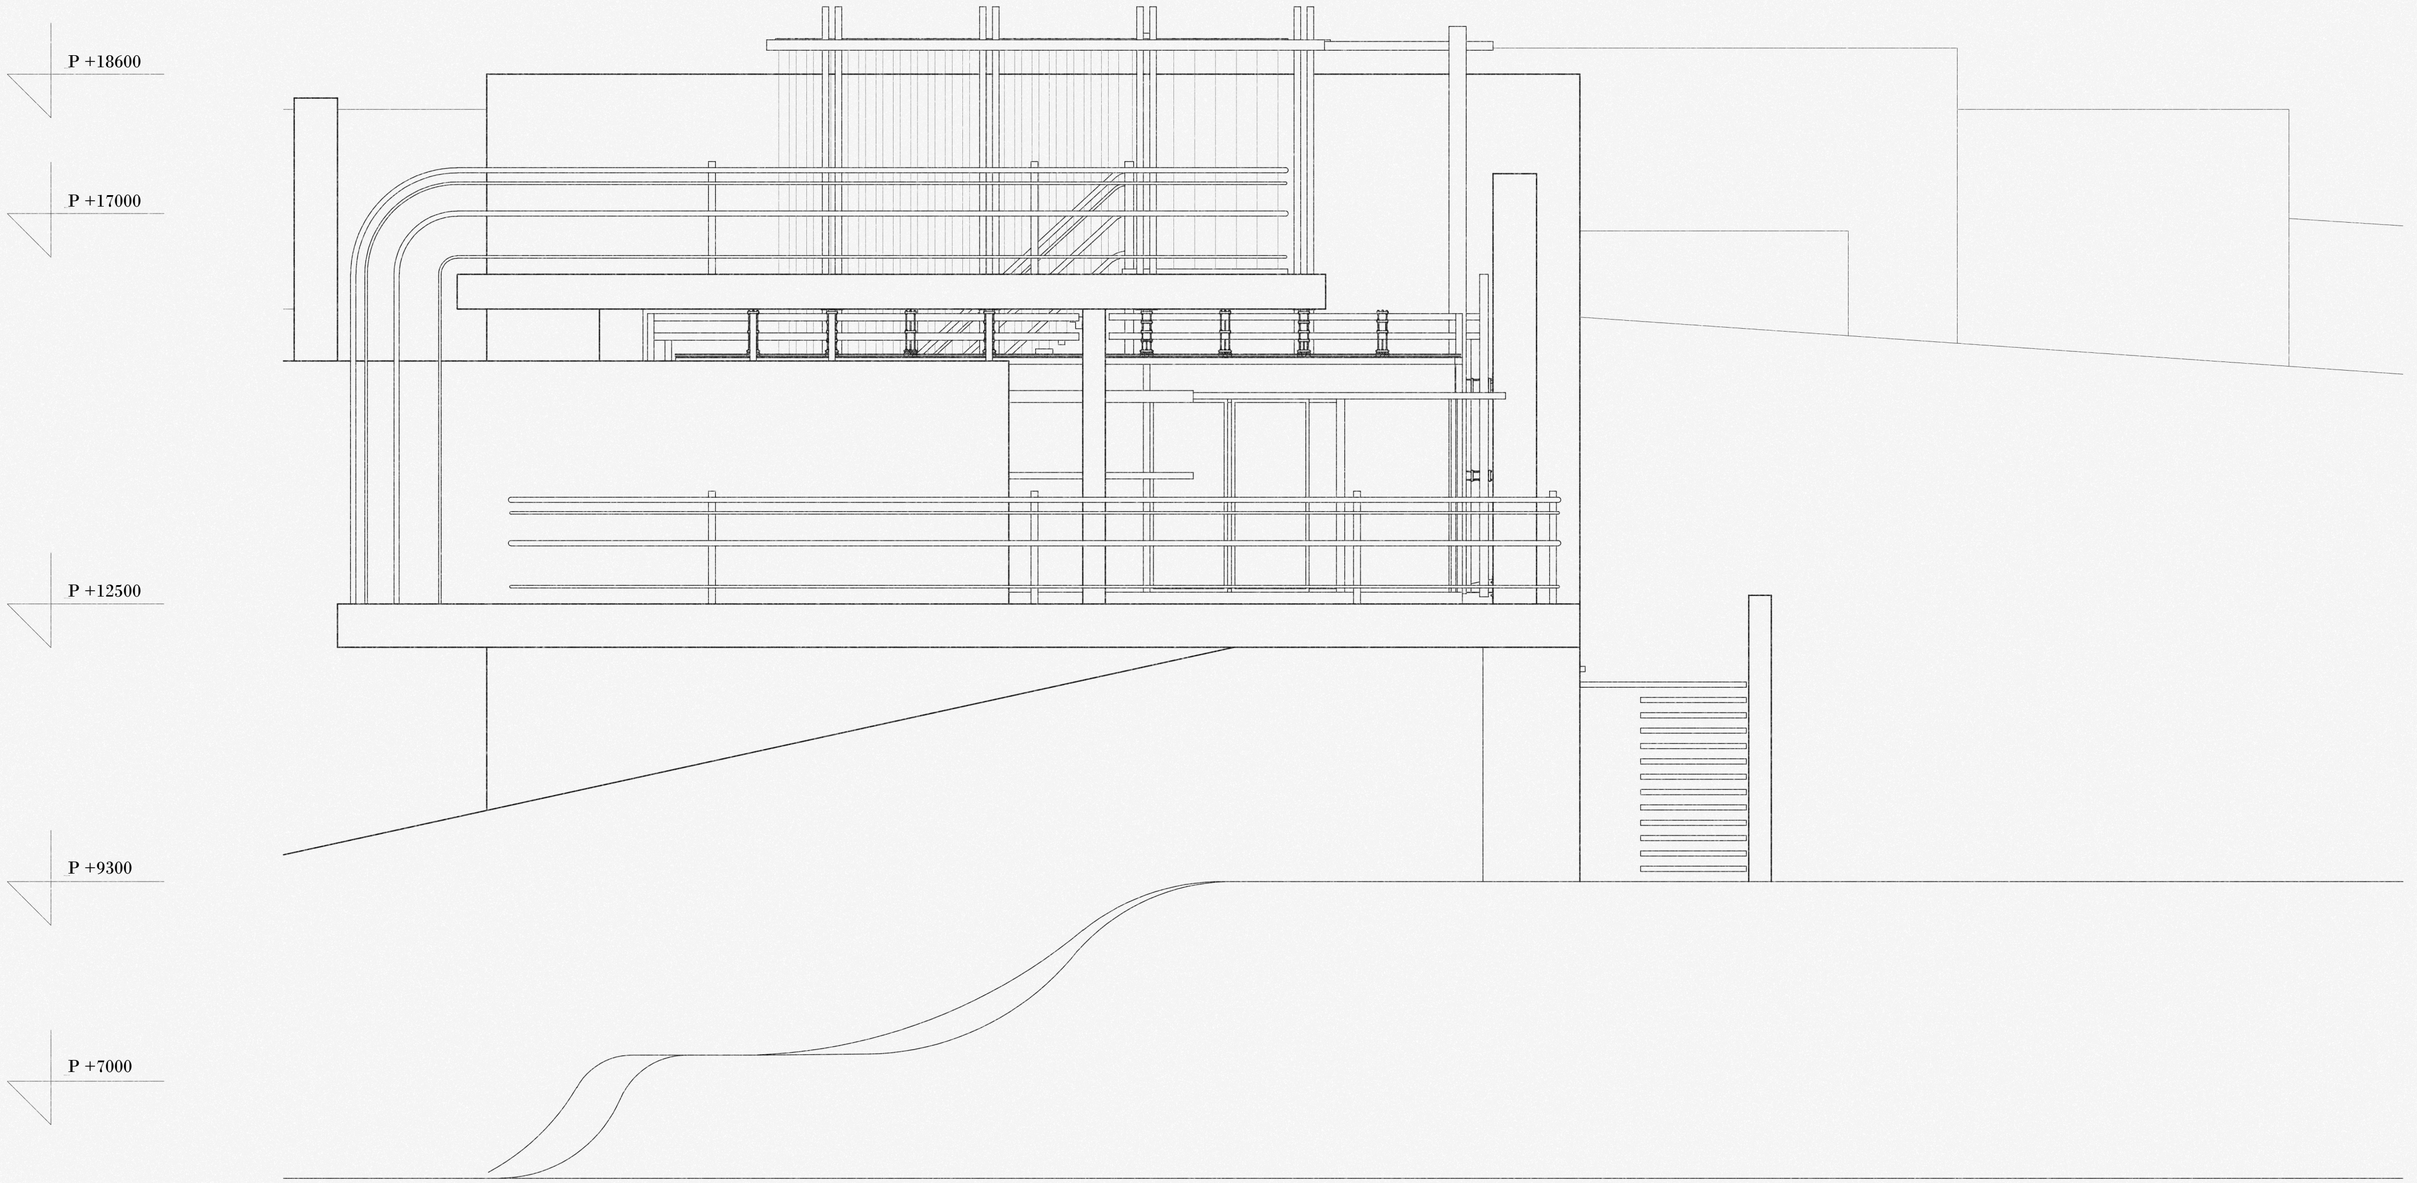

Program	Tutors	Chair	Date	Student	Project title	Phase	Drawing	Scale	Orientation
TU Delft Master Architecture, Urbanism and Building Sciences	*Dr. Ir. P.J. Teerds* *Ir. H.L. van der Meel*	*Explore Lab*	*2019.02.01*	*S.E.W. Rasing*	*At Home in Longing*	*Final design*	*B - elevation*	*1 : 50*	-

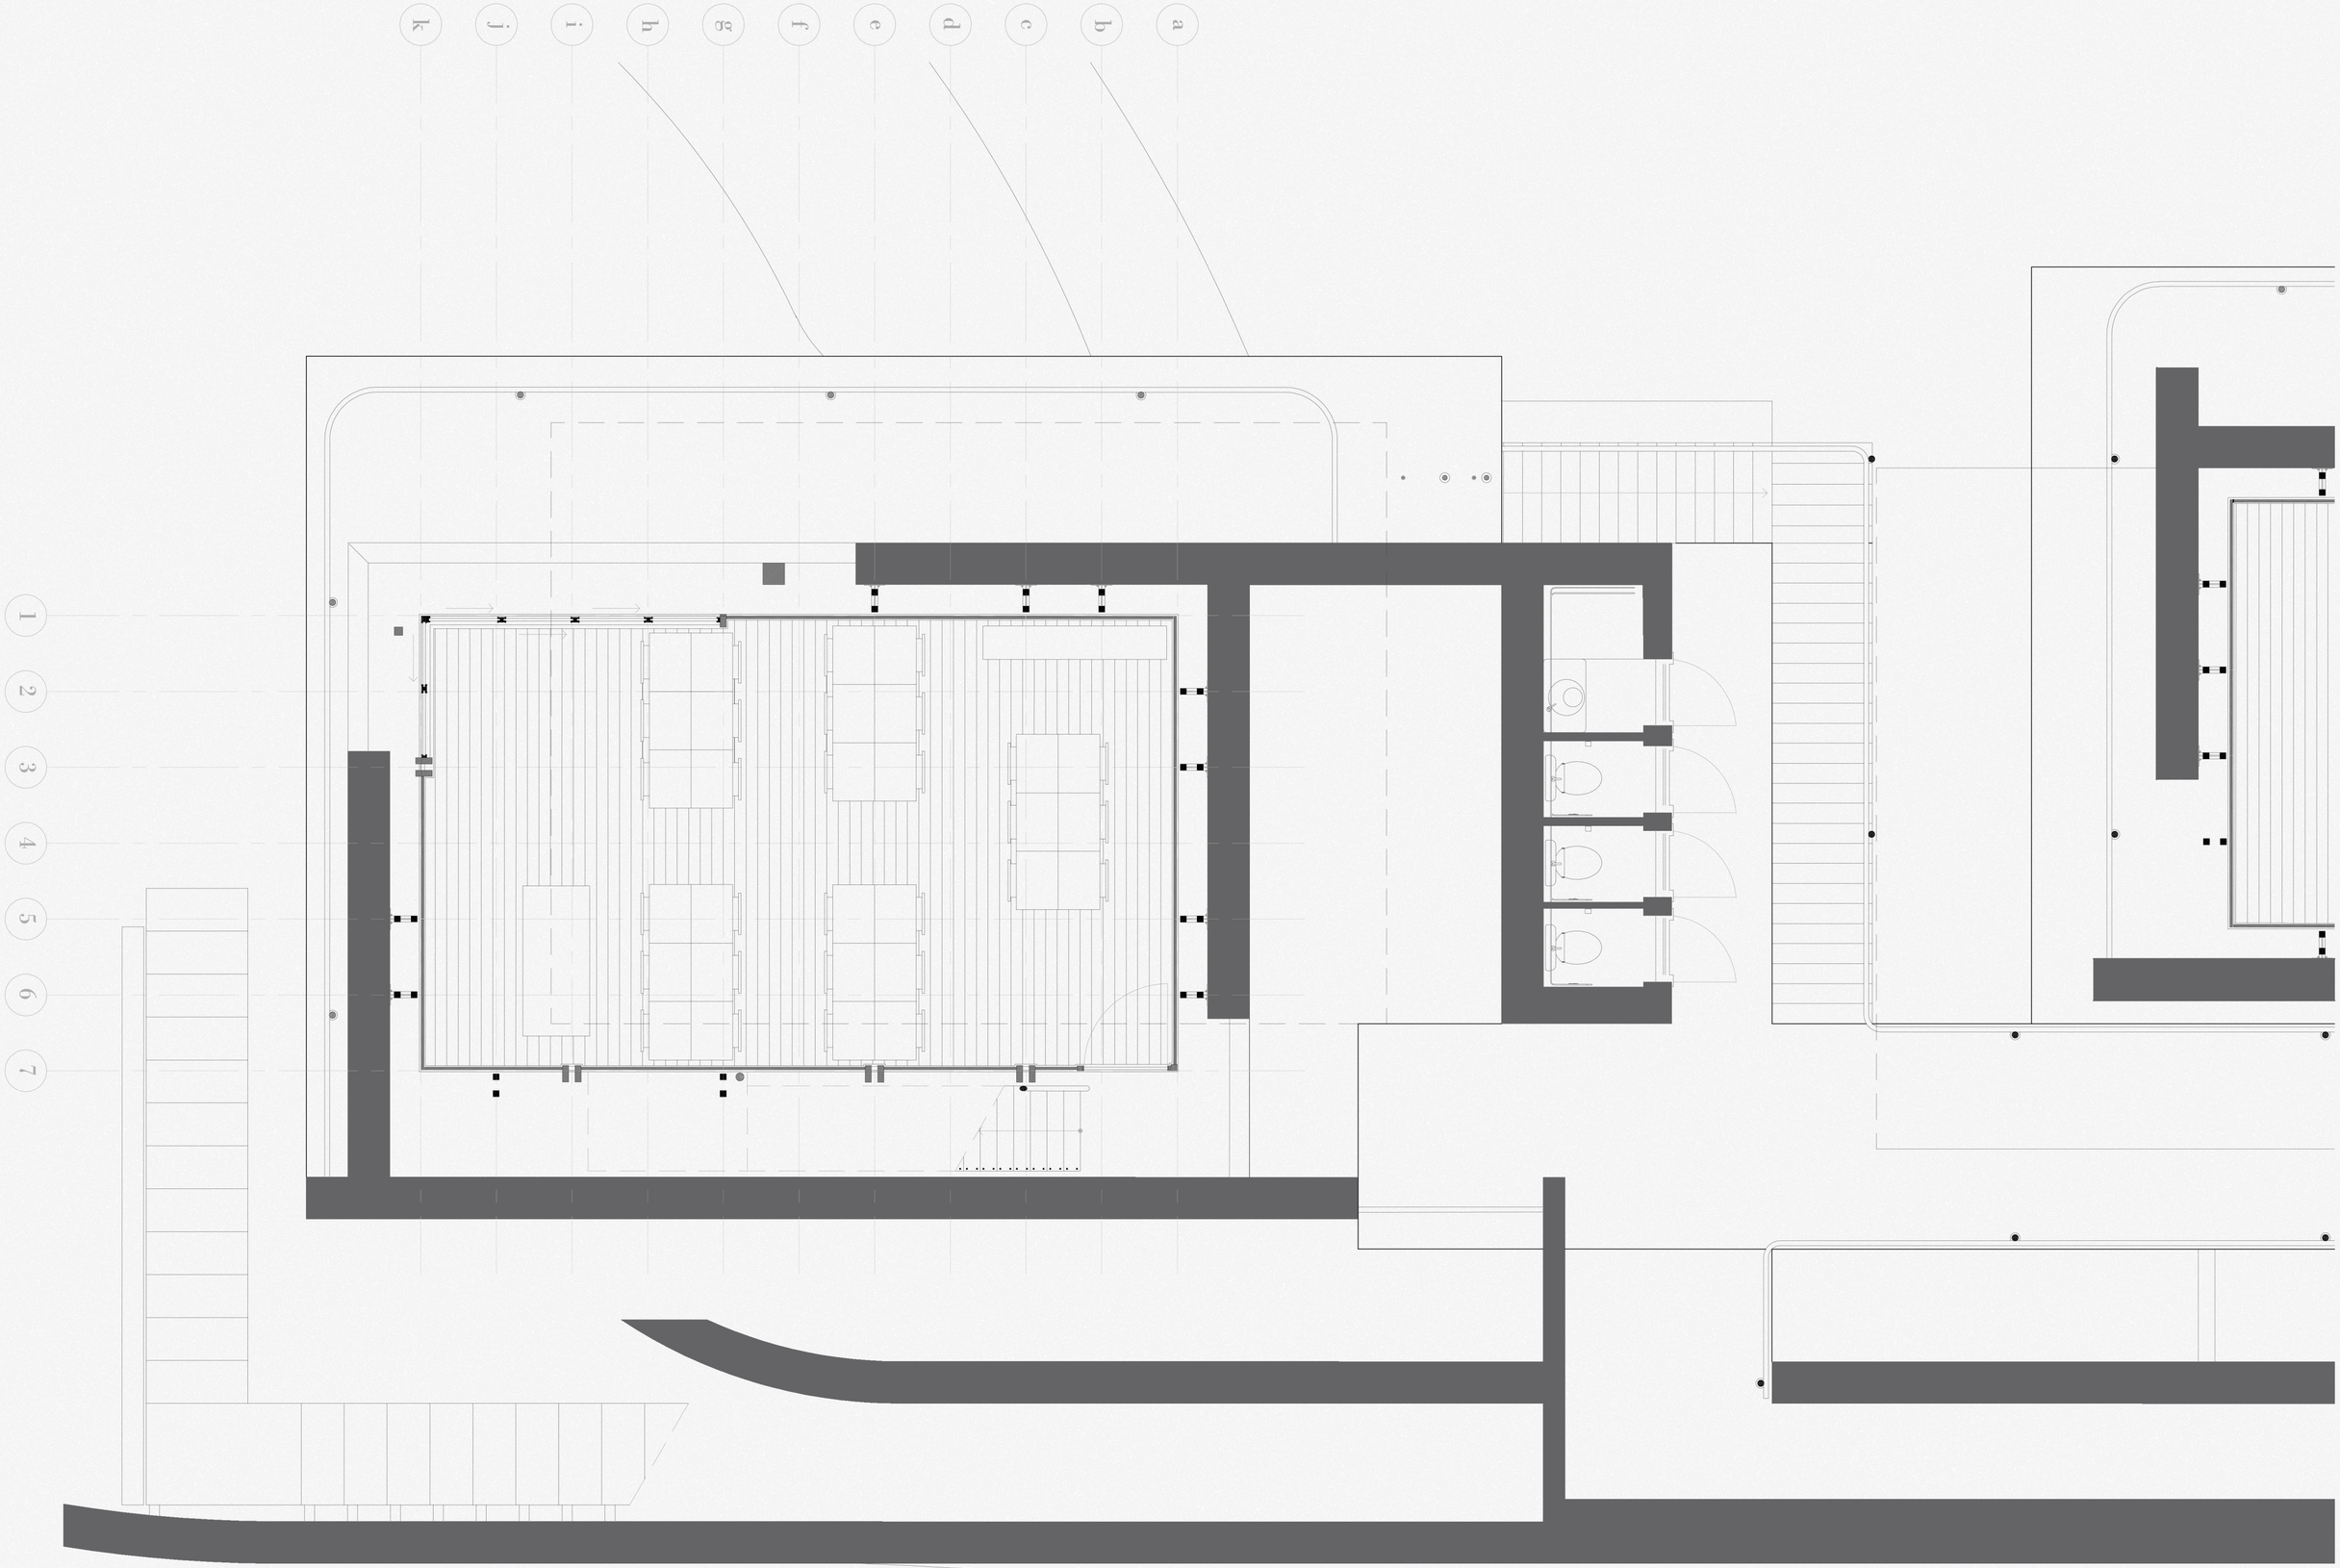

Program	Tutors	Chair	Date	Student	Project title	Phase	Drawing	Scale	Orientation
TU Delft Master Architecture, Urbanism and Building Sciences	*Dr. Ir. P.J. Teerds* *Ir. H.L. van der Meel*	*Explore Lab*	*2019.02.01*	*S.E.W. Rasing*	*At Home in Longing*	*Final design*	*B - horizontal section*	*1 : 50*	*N*

P +23600

P +17000

P +12500

P +9300

P +7000

Detail 1a

Detail 2a

Detail 3a

Program	Tutors	Chair	Date	Student	Project title	Phase	Drawing	Scale	Orientation
TU Delft Master Architecture, Urbanism and Building Sciences	*Dr. Ir. P.J. Teerds* *Ir. H.L. van der Meel*	*Explore Lab*	*2019.02.01*	*S.E.W. Rasing*	*At Home in Longing*	*Final design*	*A - vertical section*	*1 : 20*	-

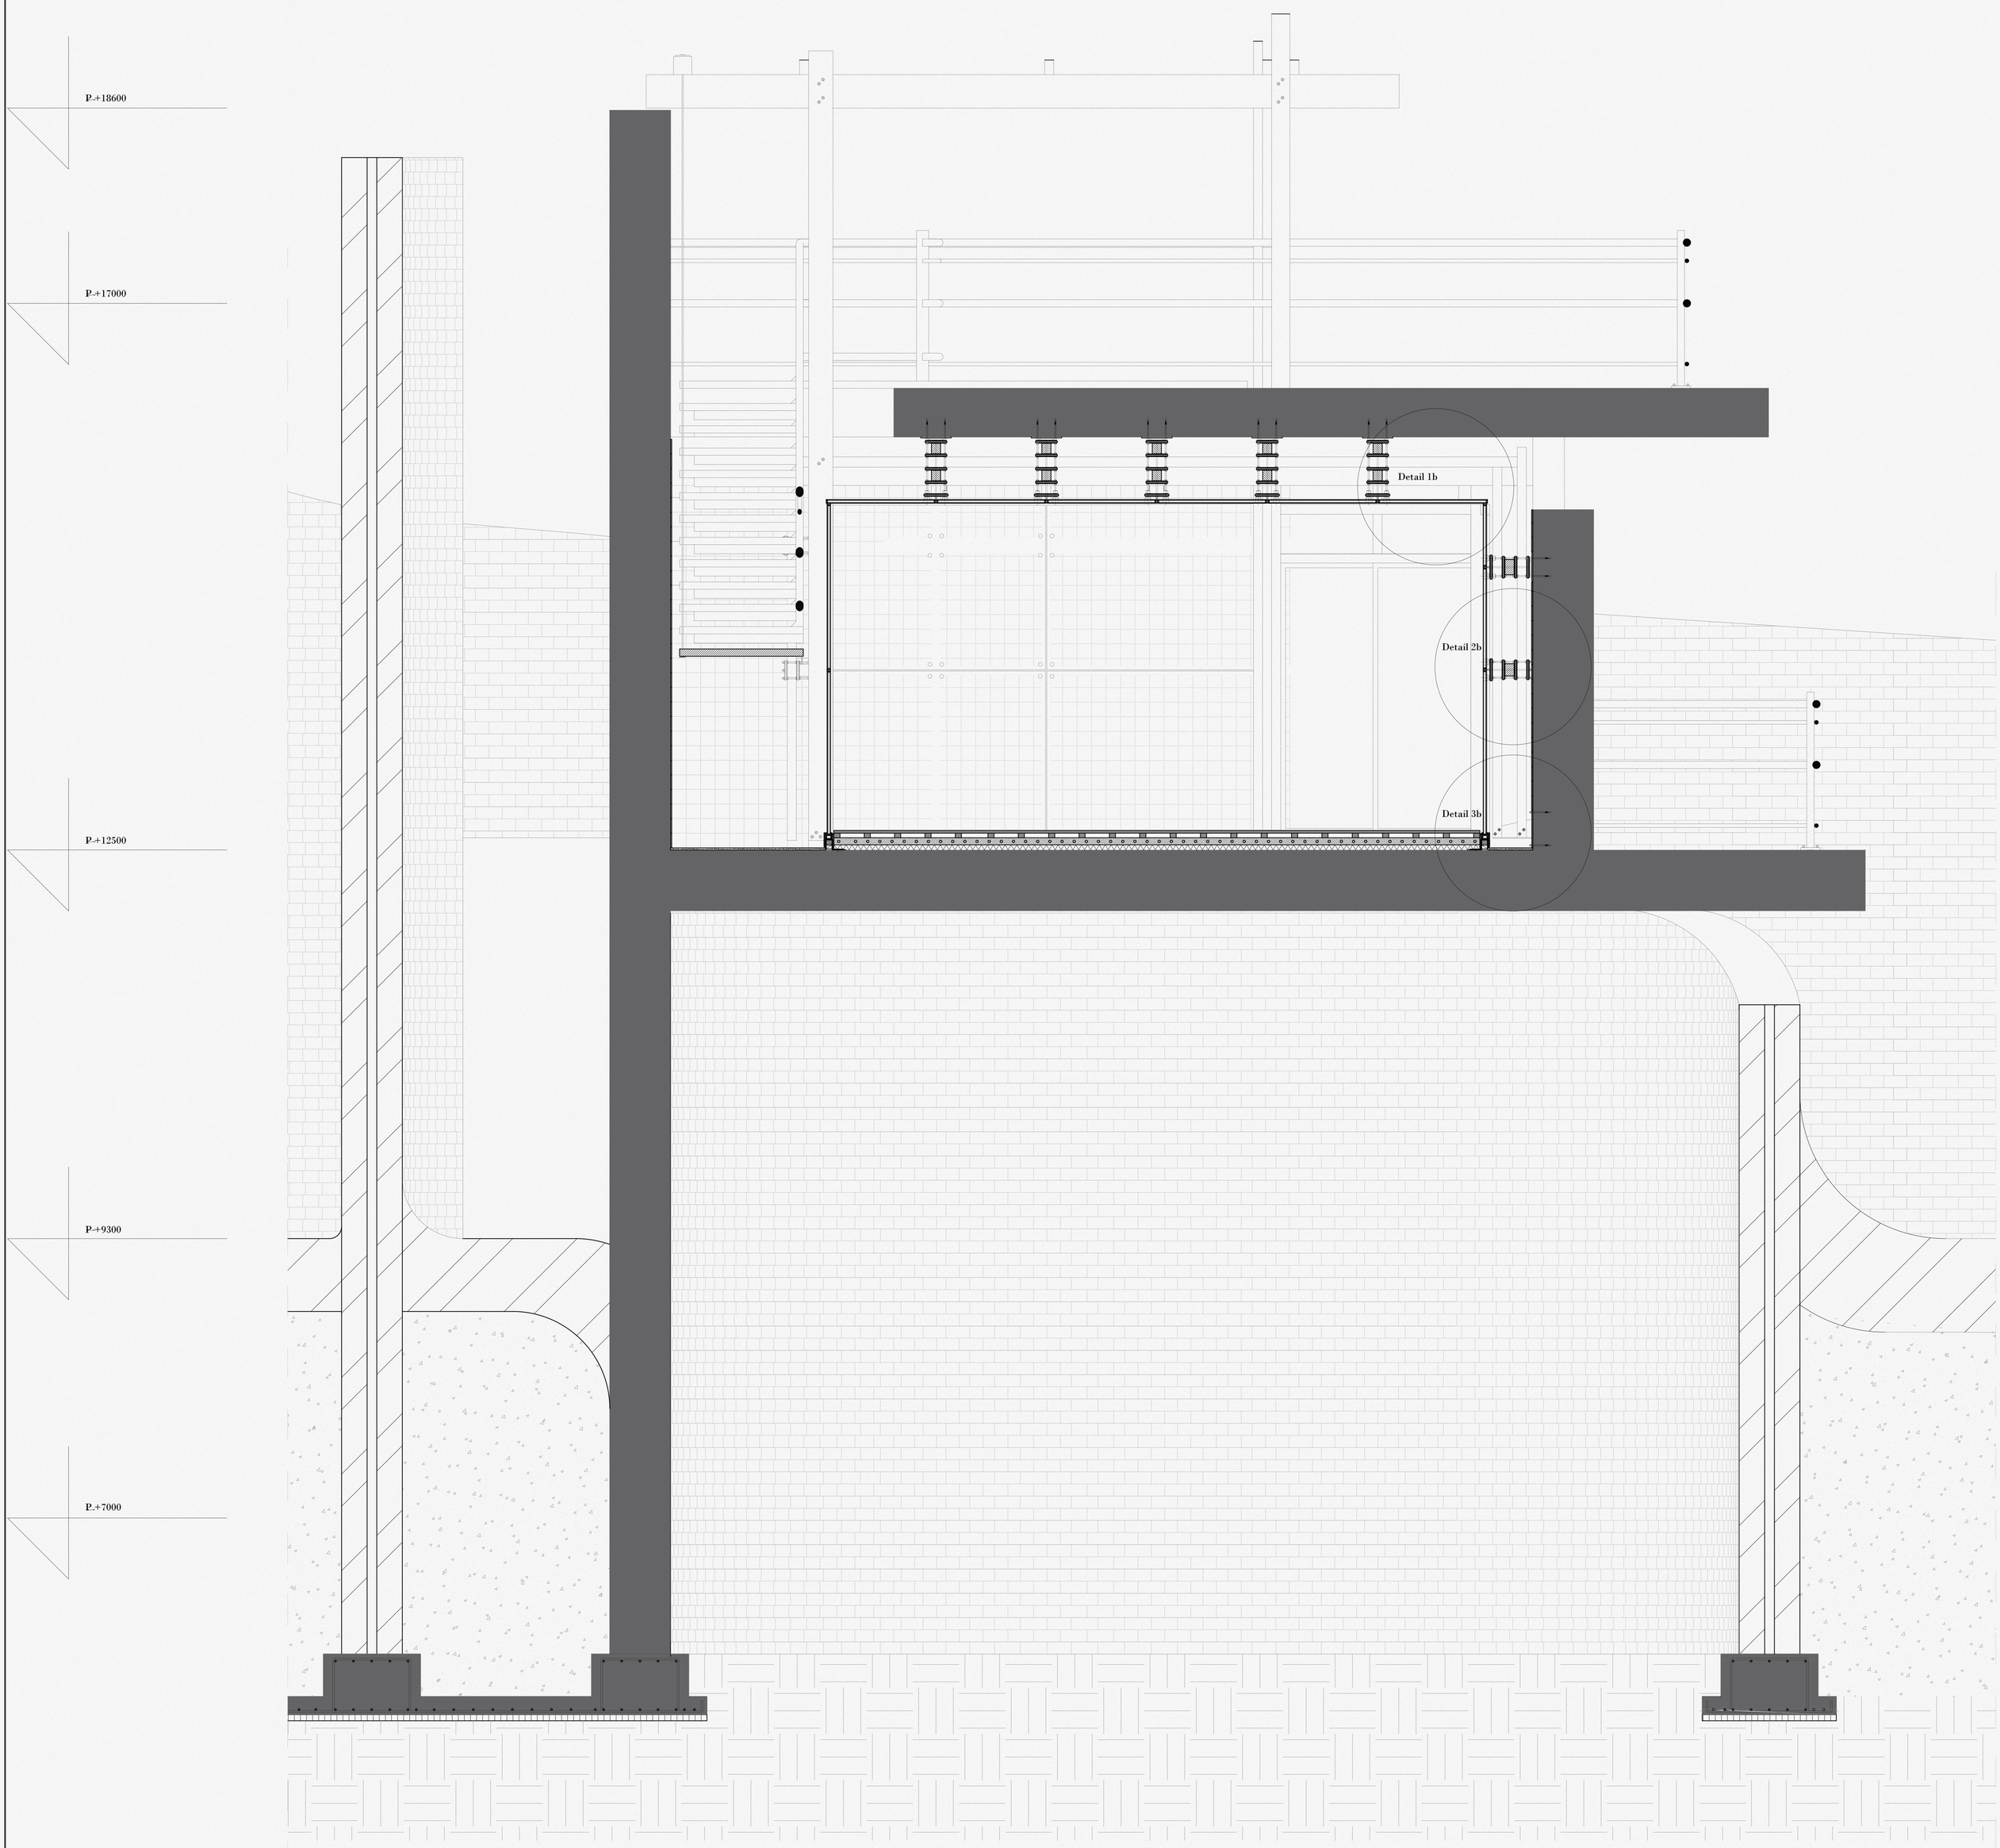

Program
TU Delft Master Architecture, Urbanism and Building Sciences

Tutors
Dr. Ir. P.J. Teerds
Ir. H.L. van der Meel

Chair
Explore Lab

Date
2019.02.01

Student
S.E.W. Rasing

Project title
At Home in Longing

Phase
Final design

Drawing
B - vertical section

Scale
1 : 20

Orientation
-

Program
TU Delft Master Architecture, Urbanism and Building Sciences
Chair
Explore Lab
Tutors
Dr. Ir. P.J. Teerds
Ir. H.L. van der Meel

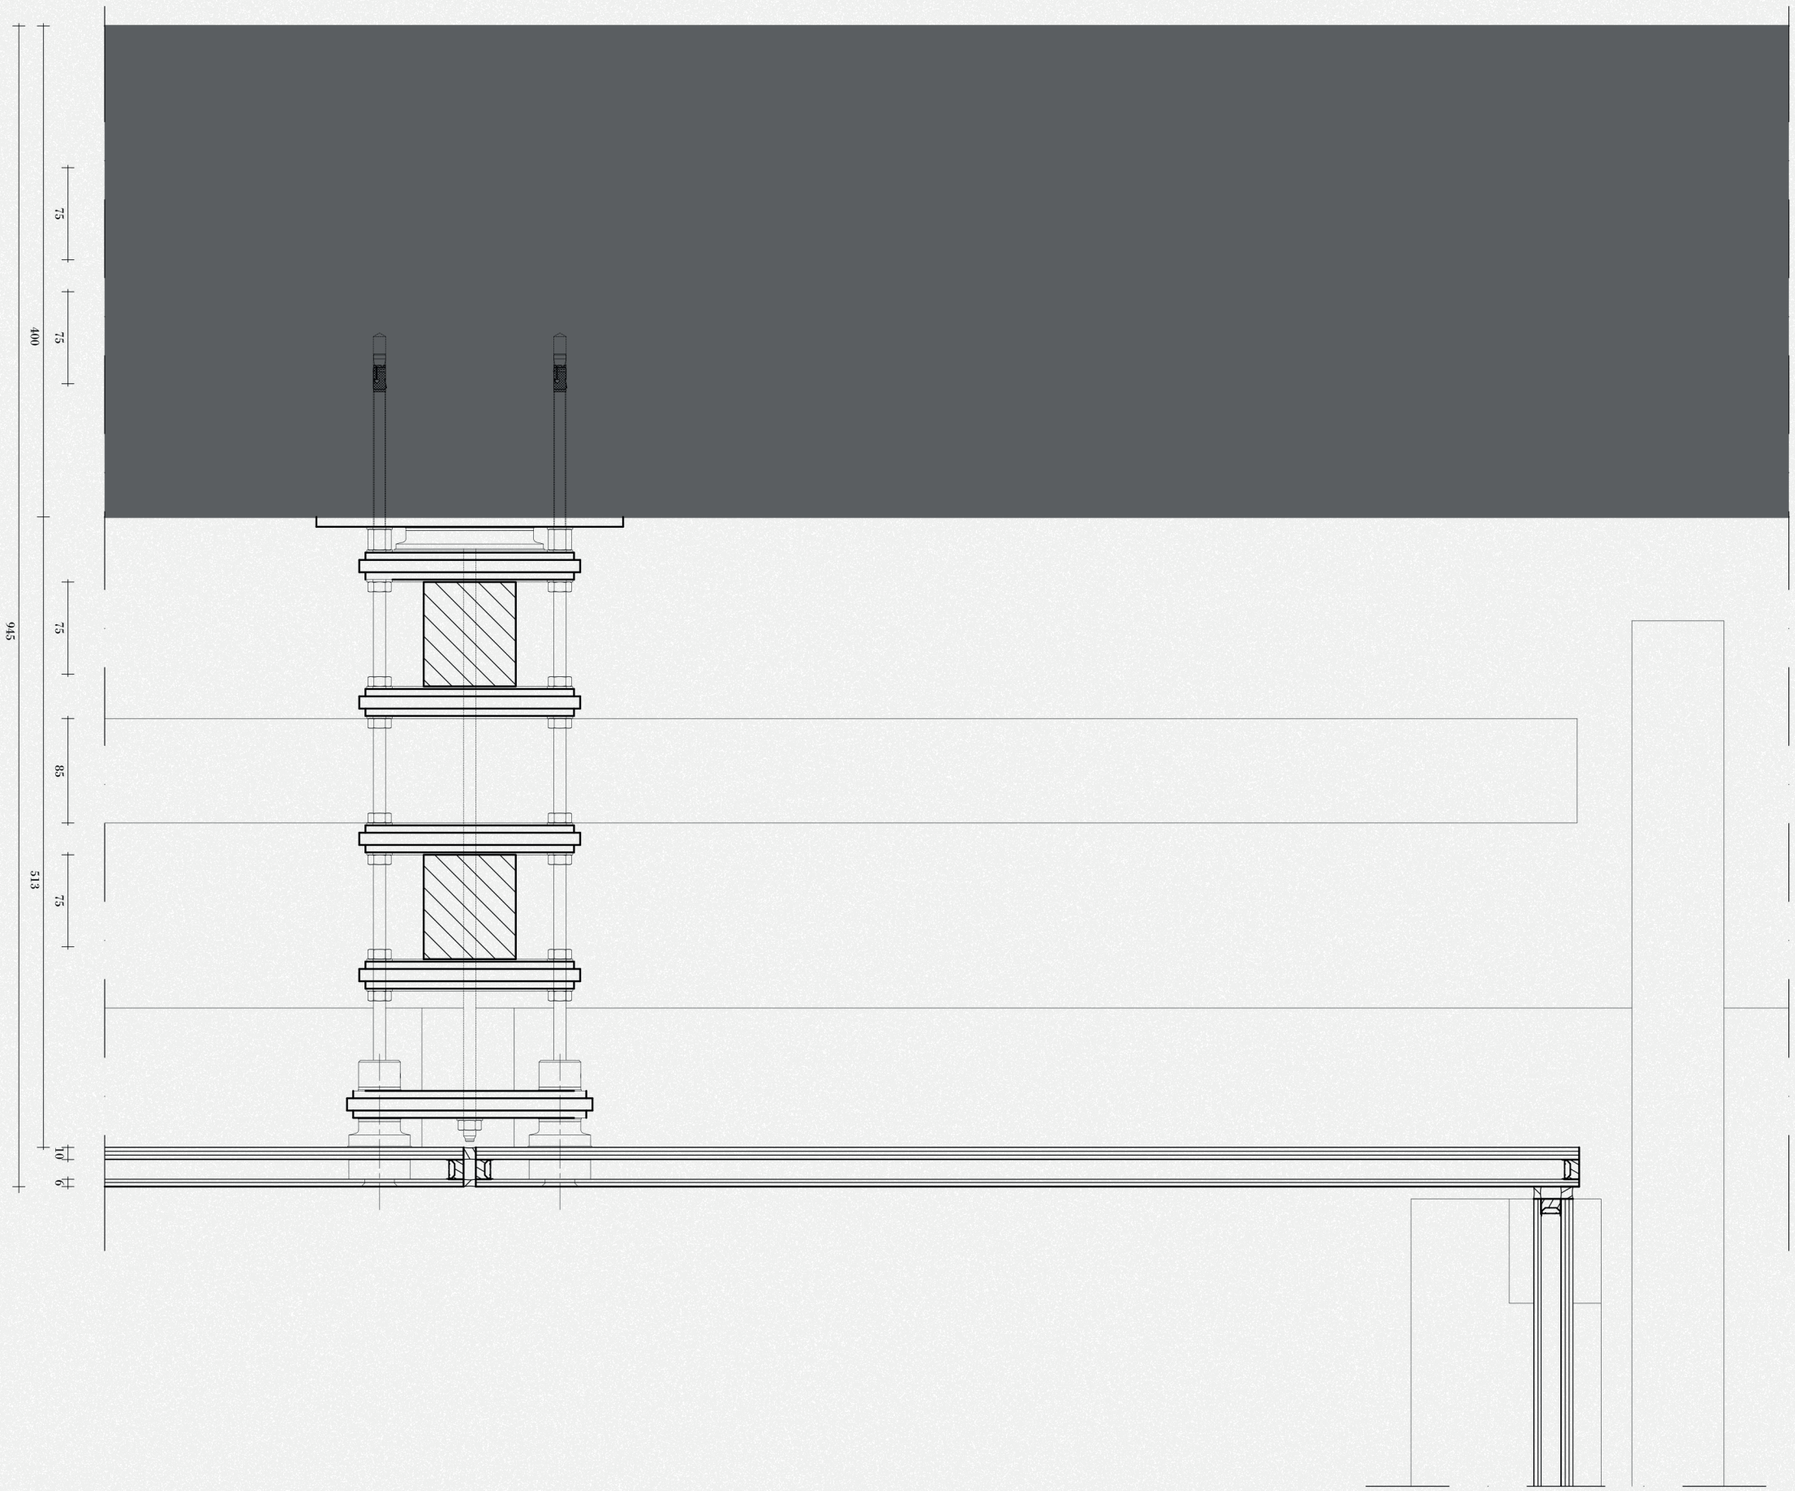

Date	Student	Project title	Phase	Drawing	Scale	Orientation
2019.02.01	*S.E.W. Rasing*	*At Home in Longing*	*Final design*	*Technical detail 1b*	*1 : 5*	-

Program
TU Delft Master Architecture, Urbanism and Building Sciences
Chair
Explore Lab
Tutors
Dr. Ir. P.J. Teerds
Ir. H.L. van der Meel

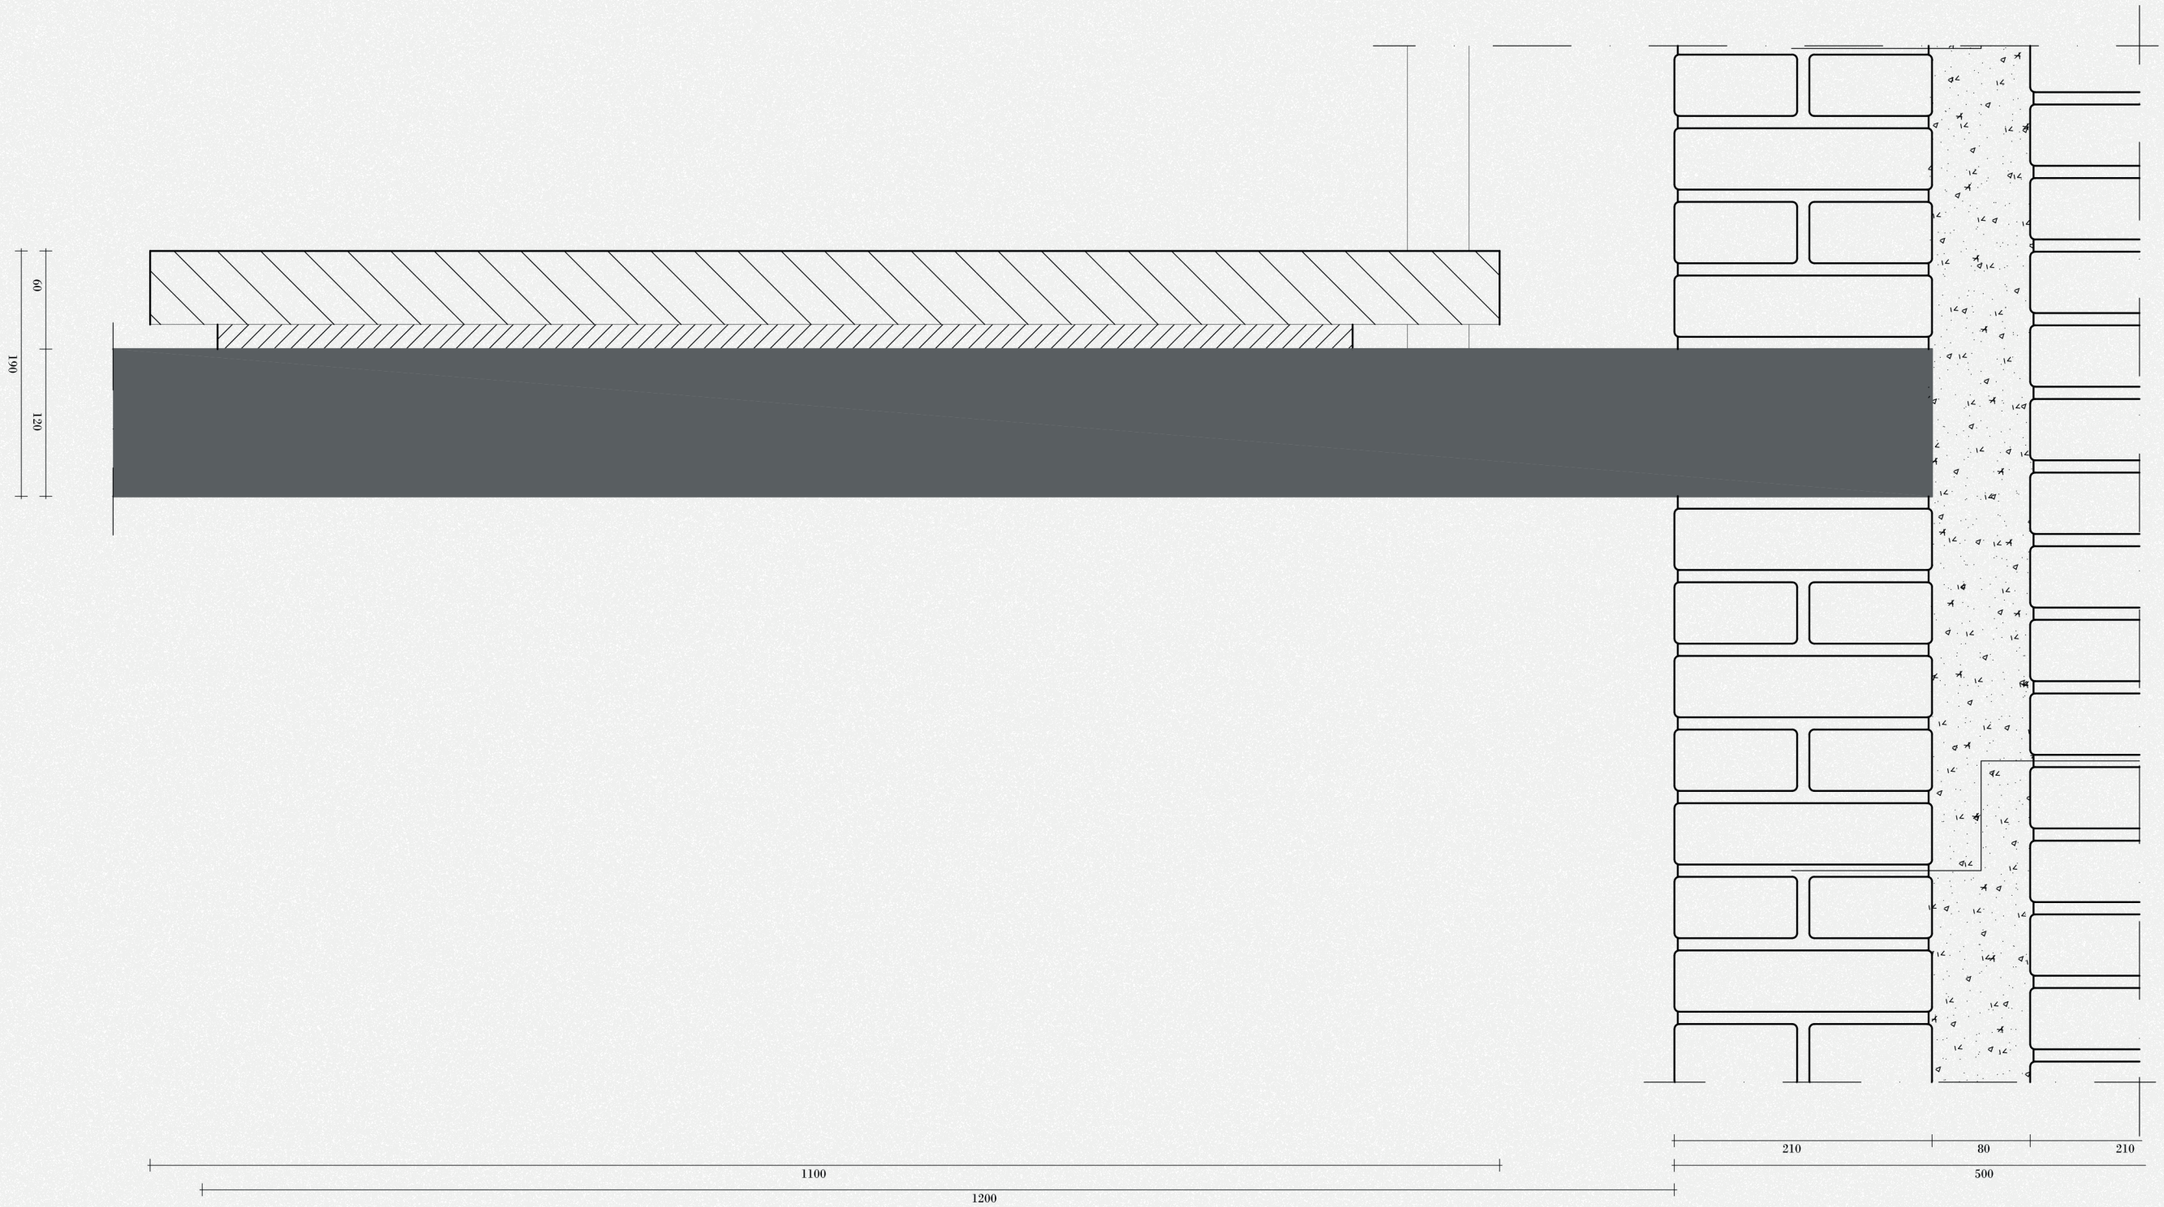

Date	Student	Project title	Phase	Drawing	Scale	Orientation
2019.02.01	*S.E.W. Rasing*	*At Home in Longing*	*Final design*	*Technical detail 2a*	*1 : 5*	-

Program
TU Delft Master Architecture, Urbanism and Building Sciences
Chair
Explore Lab
Tutors
Dr. Ir. P.J. Teerds
Ir. H.L. van der Meel

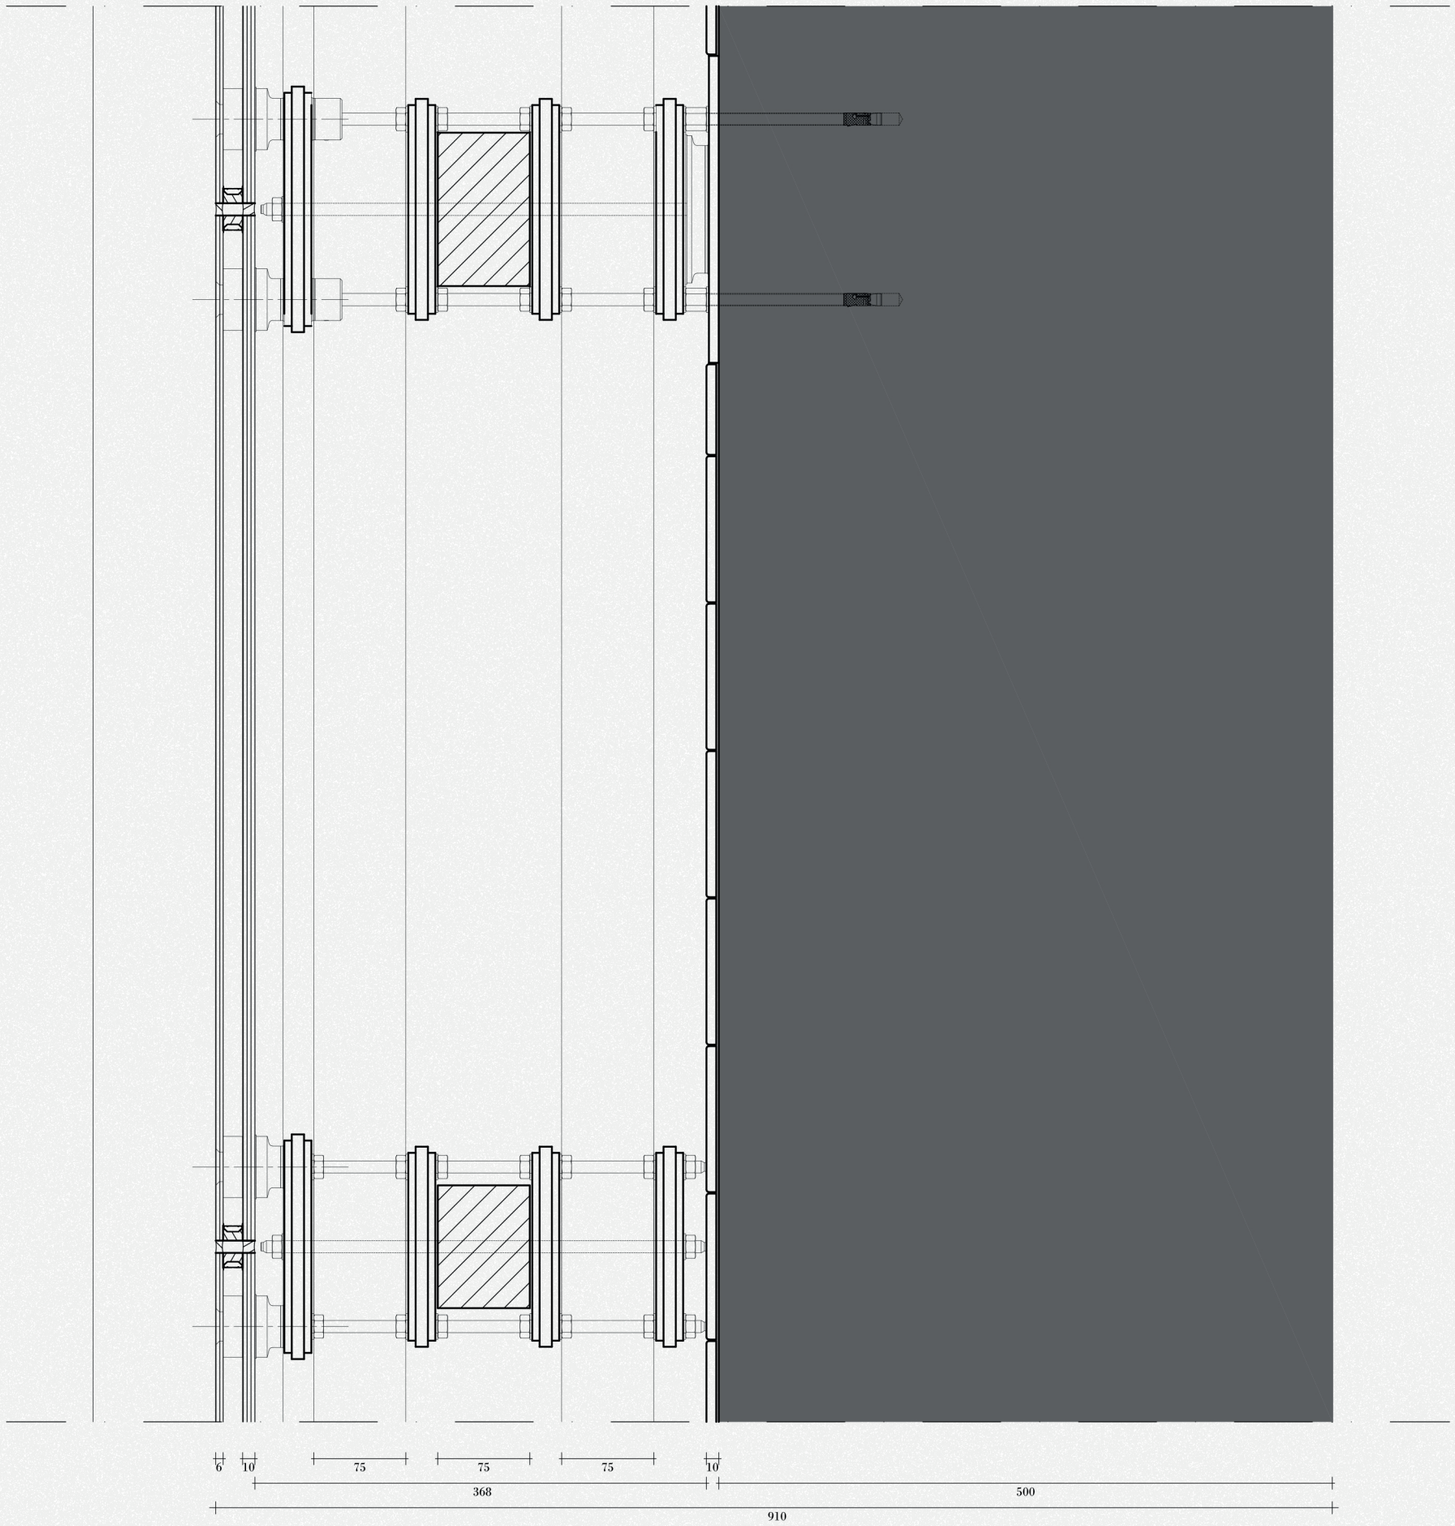

Date	Student	Project title	Phase	Drawing	Scale	Orientation
2019.02.01	*S.E.W. Rasing*	*At Home in Longing*	*Final design*	*Technical detail 2b*	*1 : 5*	*-*

Program
TU Delft Master Architecture, Urbanism and Building Sciences
Chair
Explore Lab
Tutors
Dr. Ir. P.J. Teerds
Ir. H.L. van der Meel

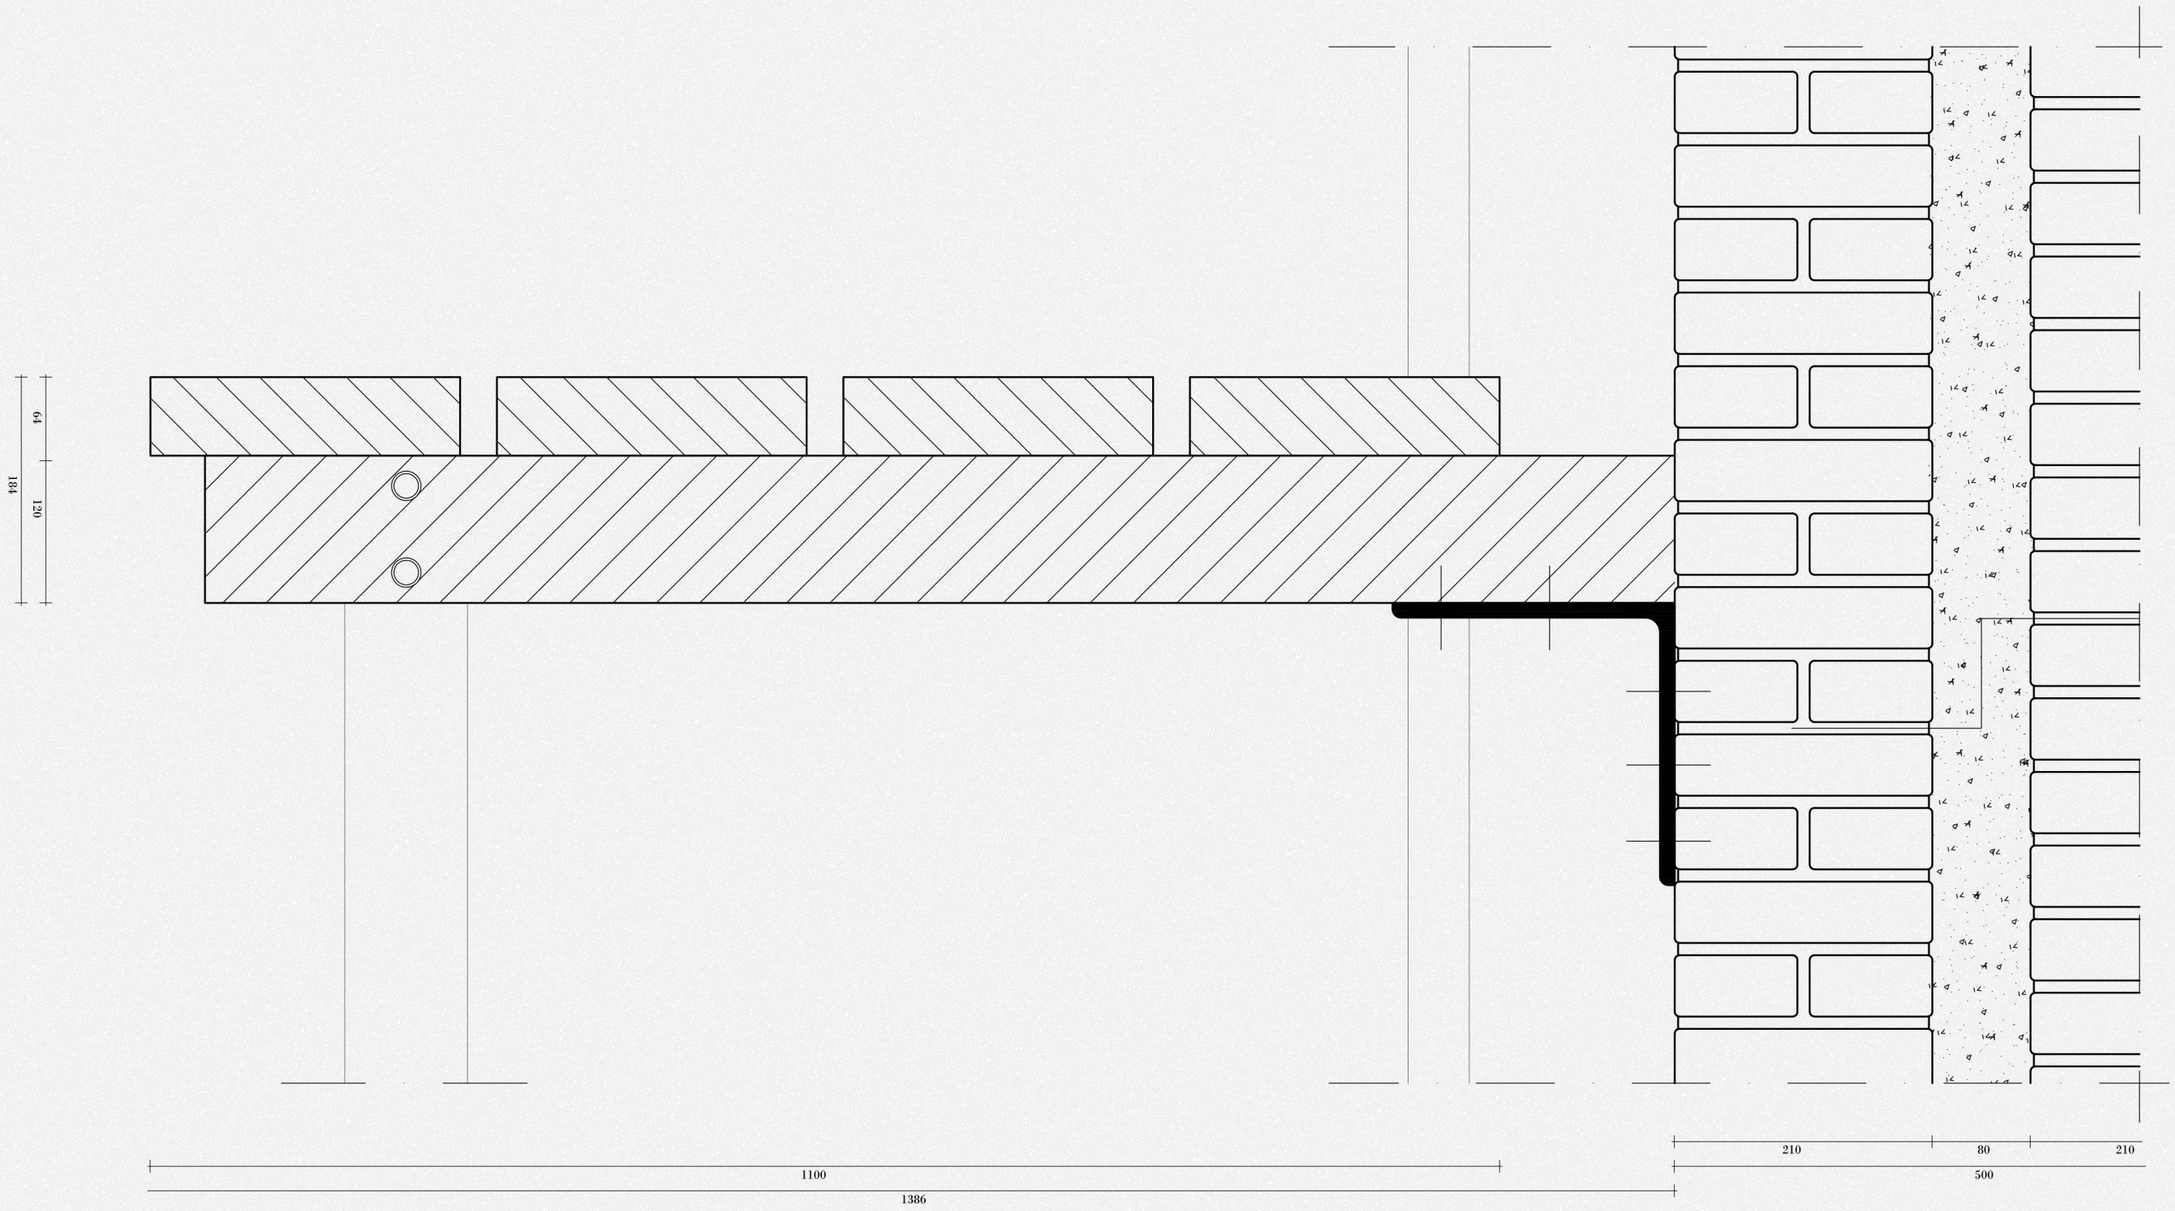

Date	Student	Project title	Phase	Drawing	Scale	Orientation
2019.02.01	*S.E.W. Rasing*	*At Home in Longing*	*Final design*	*Technical detail 3a*	*1 : 5*	*-*

Program
TU Delft Master Architecture, Urbanism and Building Sciences
Chair
Explore Lab
Tutors
Dr. Ir. P.J. Teerds
Ir. H.L. van der Meel

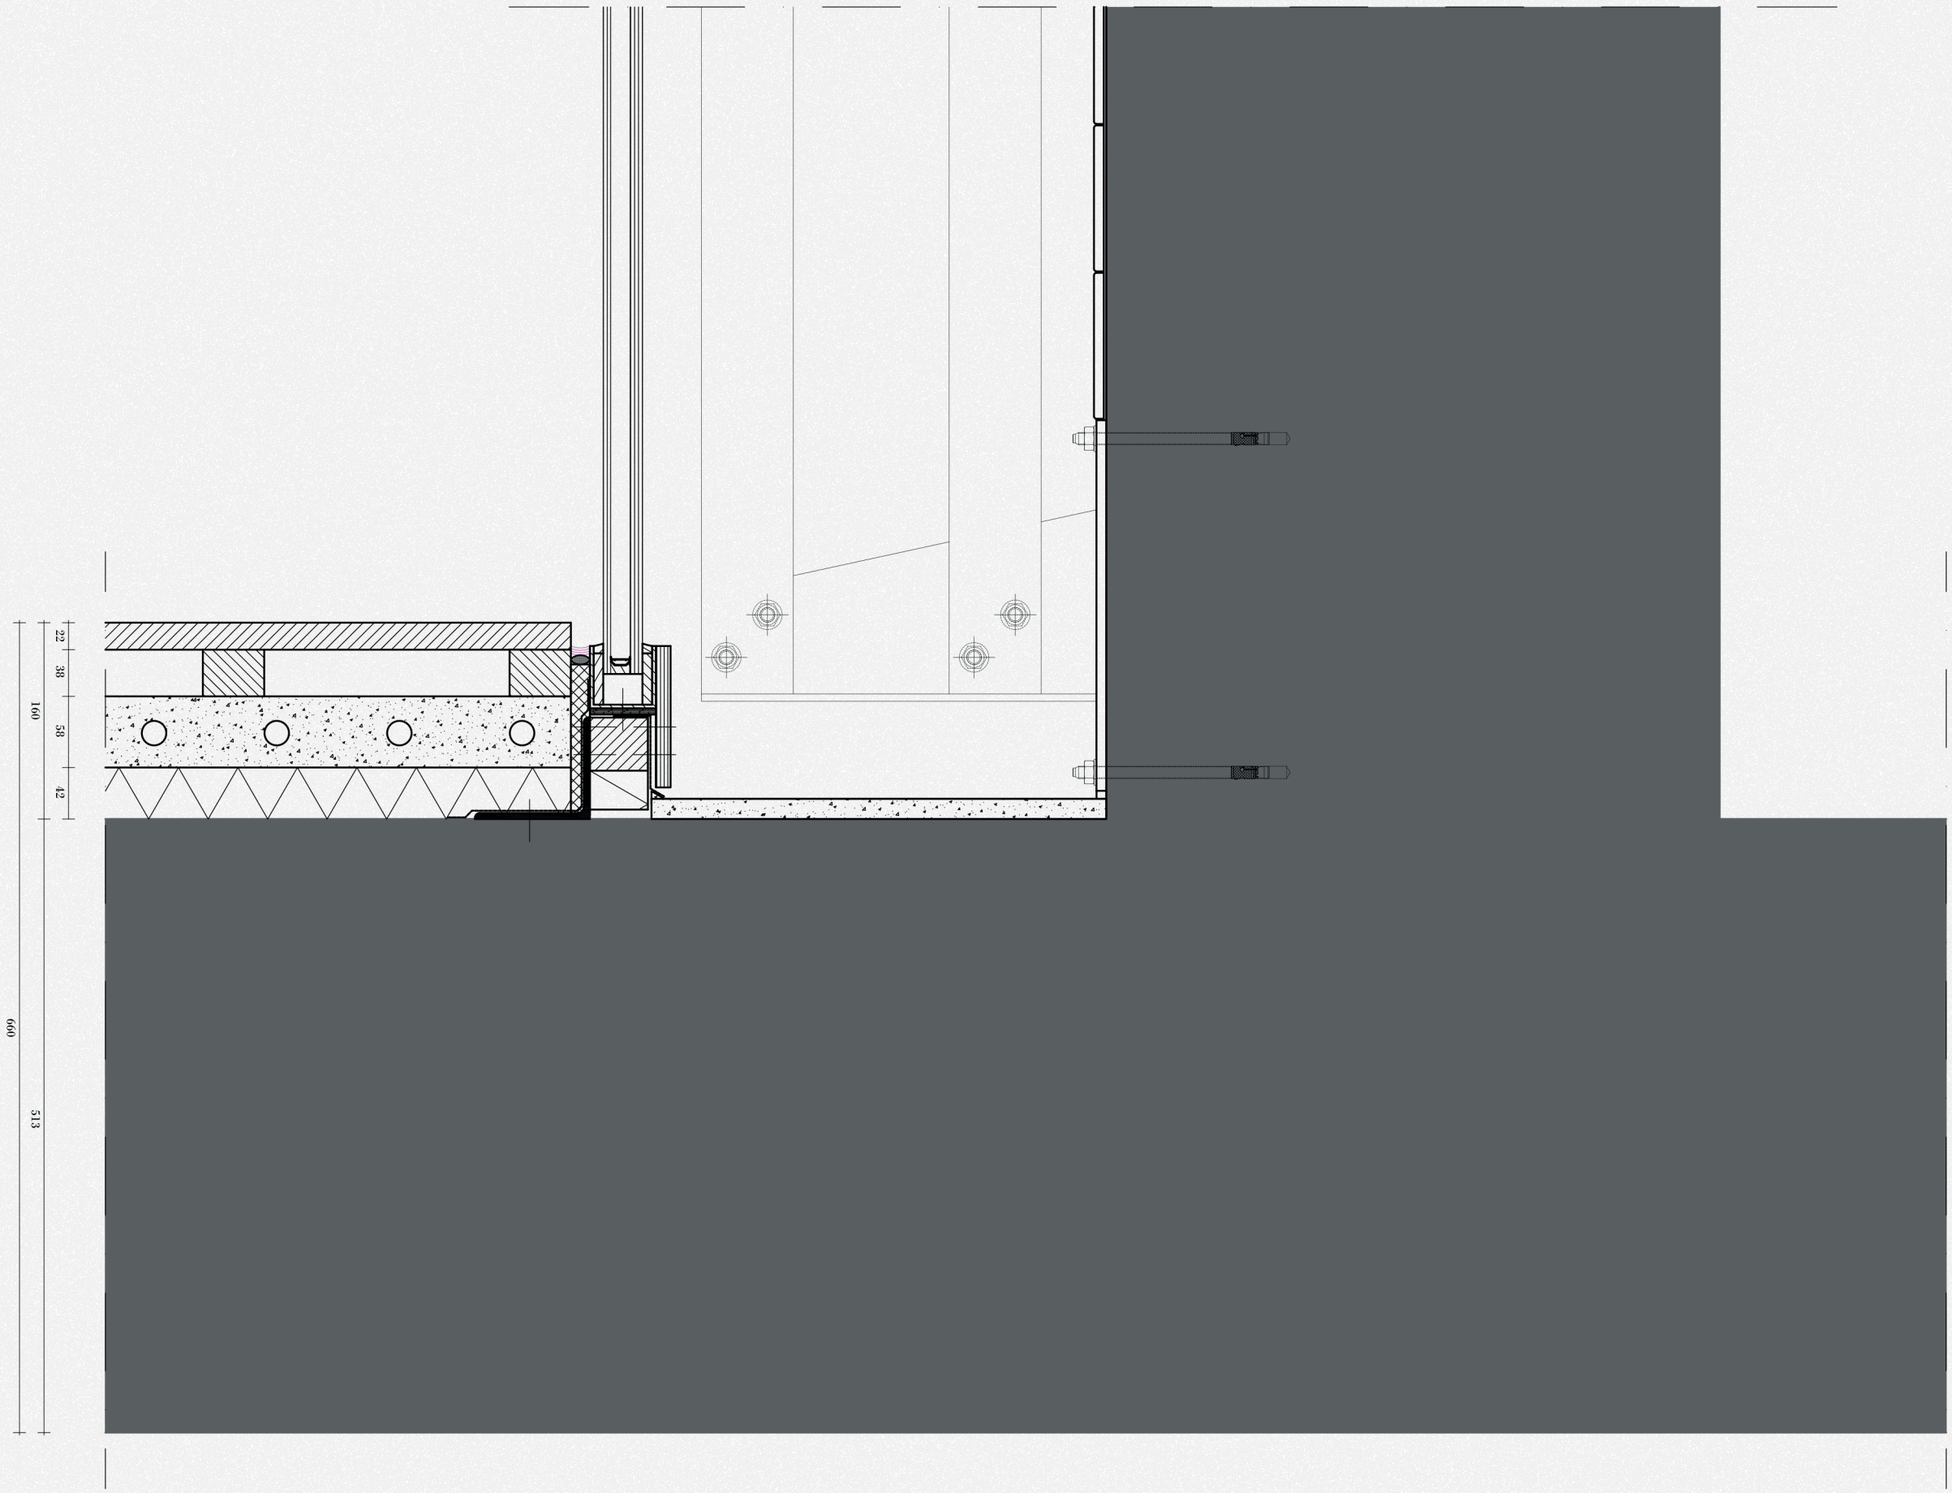

Date	Student	Project title	Phase	Drawing	Scale	Orientation
2019.02.01	*S.E.W. Rasing*	*At Home in Longing*	*Final design*	*Technical detail 3b*	*1 : 5*	*-*

Program
TU Delft Master Architecture, Urbanism and Building Sciences
Chair
Explore Lab
Tutors
Dr. Ir. P.J. Teerds
Ir. H.L. van der Meel

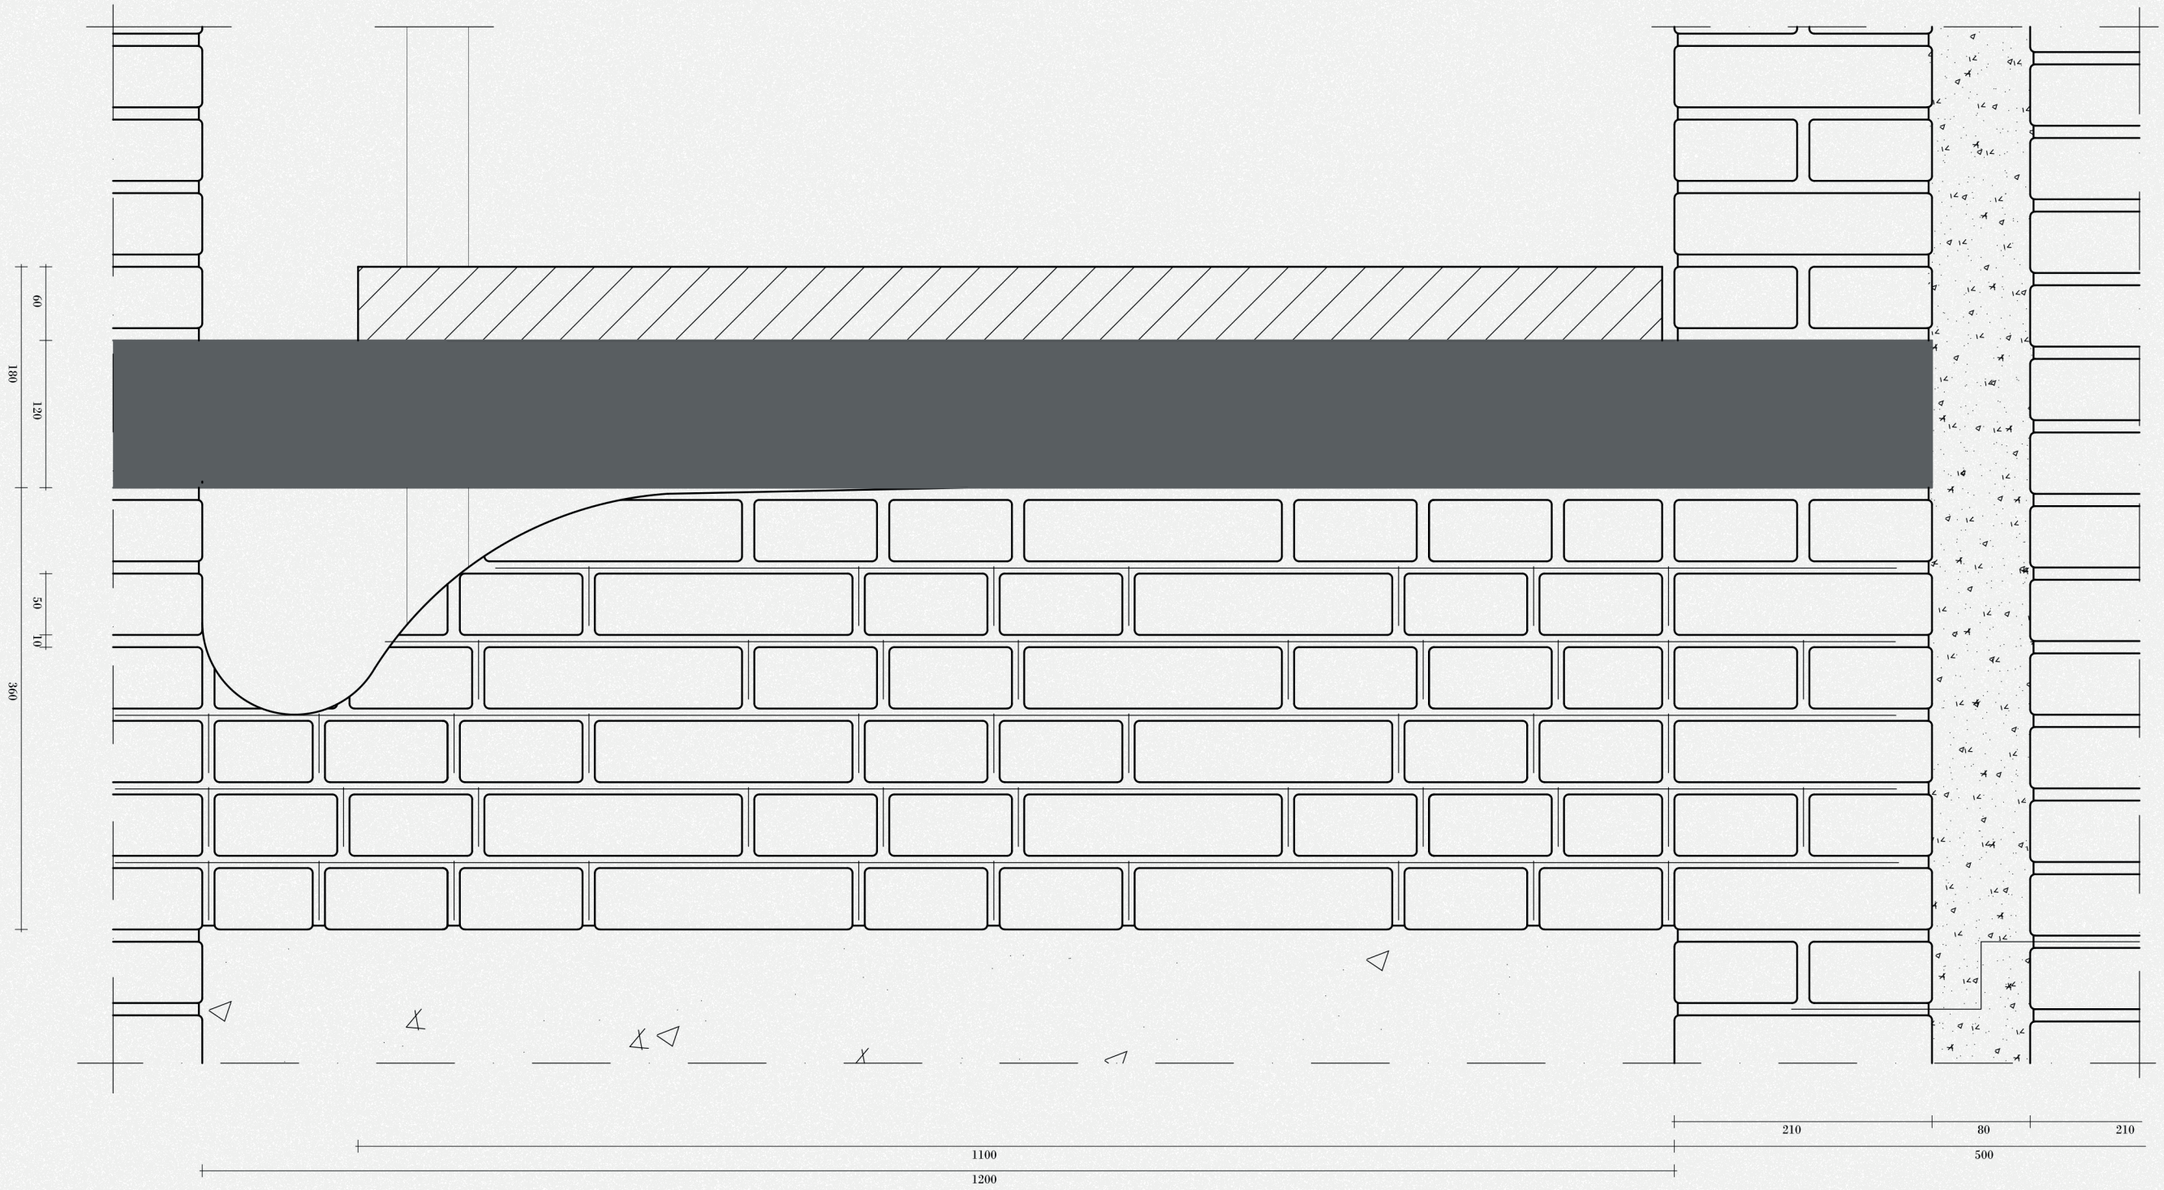

Date	Student	Project title	Phase	Drawing	Scale	Orientation
2019.02.01	*S.E.W. Rasing*	*At Home in Longing*	*Final design*	*Technical detail 1a*	*1 : 5*	-