



BRUSSELS-SOUTH RAILWAY STATION


Mike van Weerdenburg
4679040

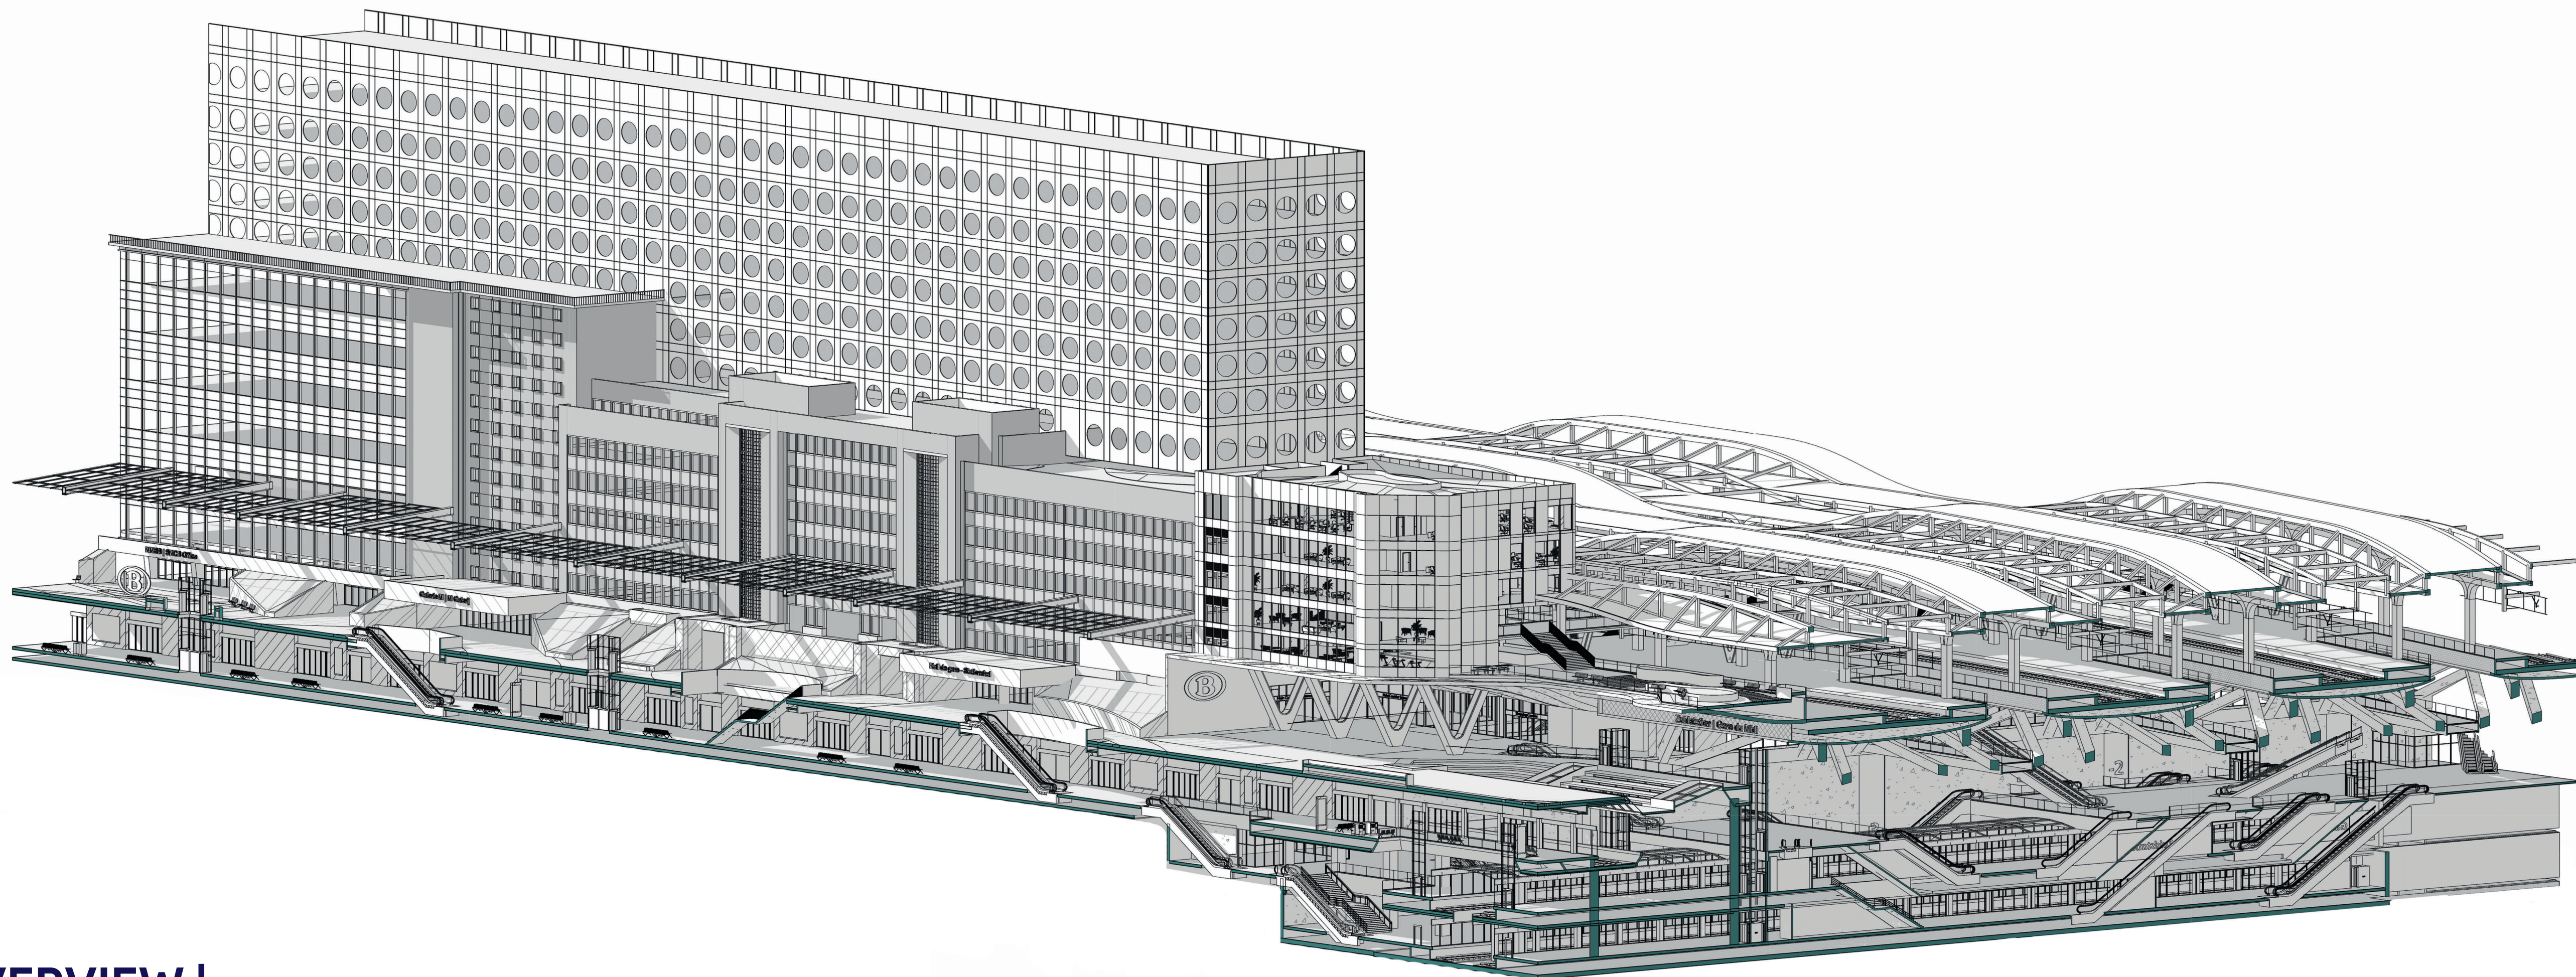


OVERVIEW |

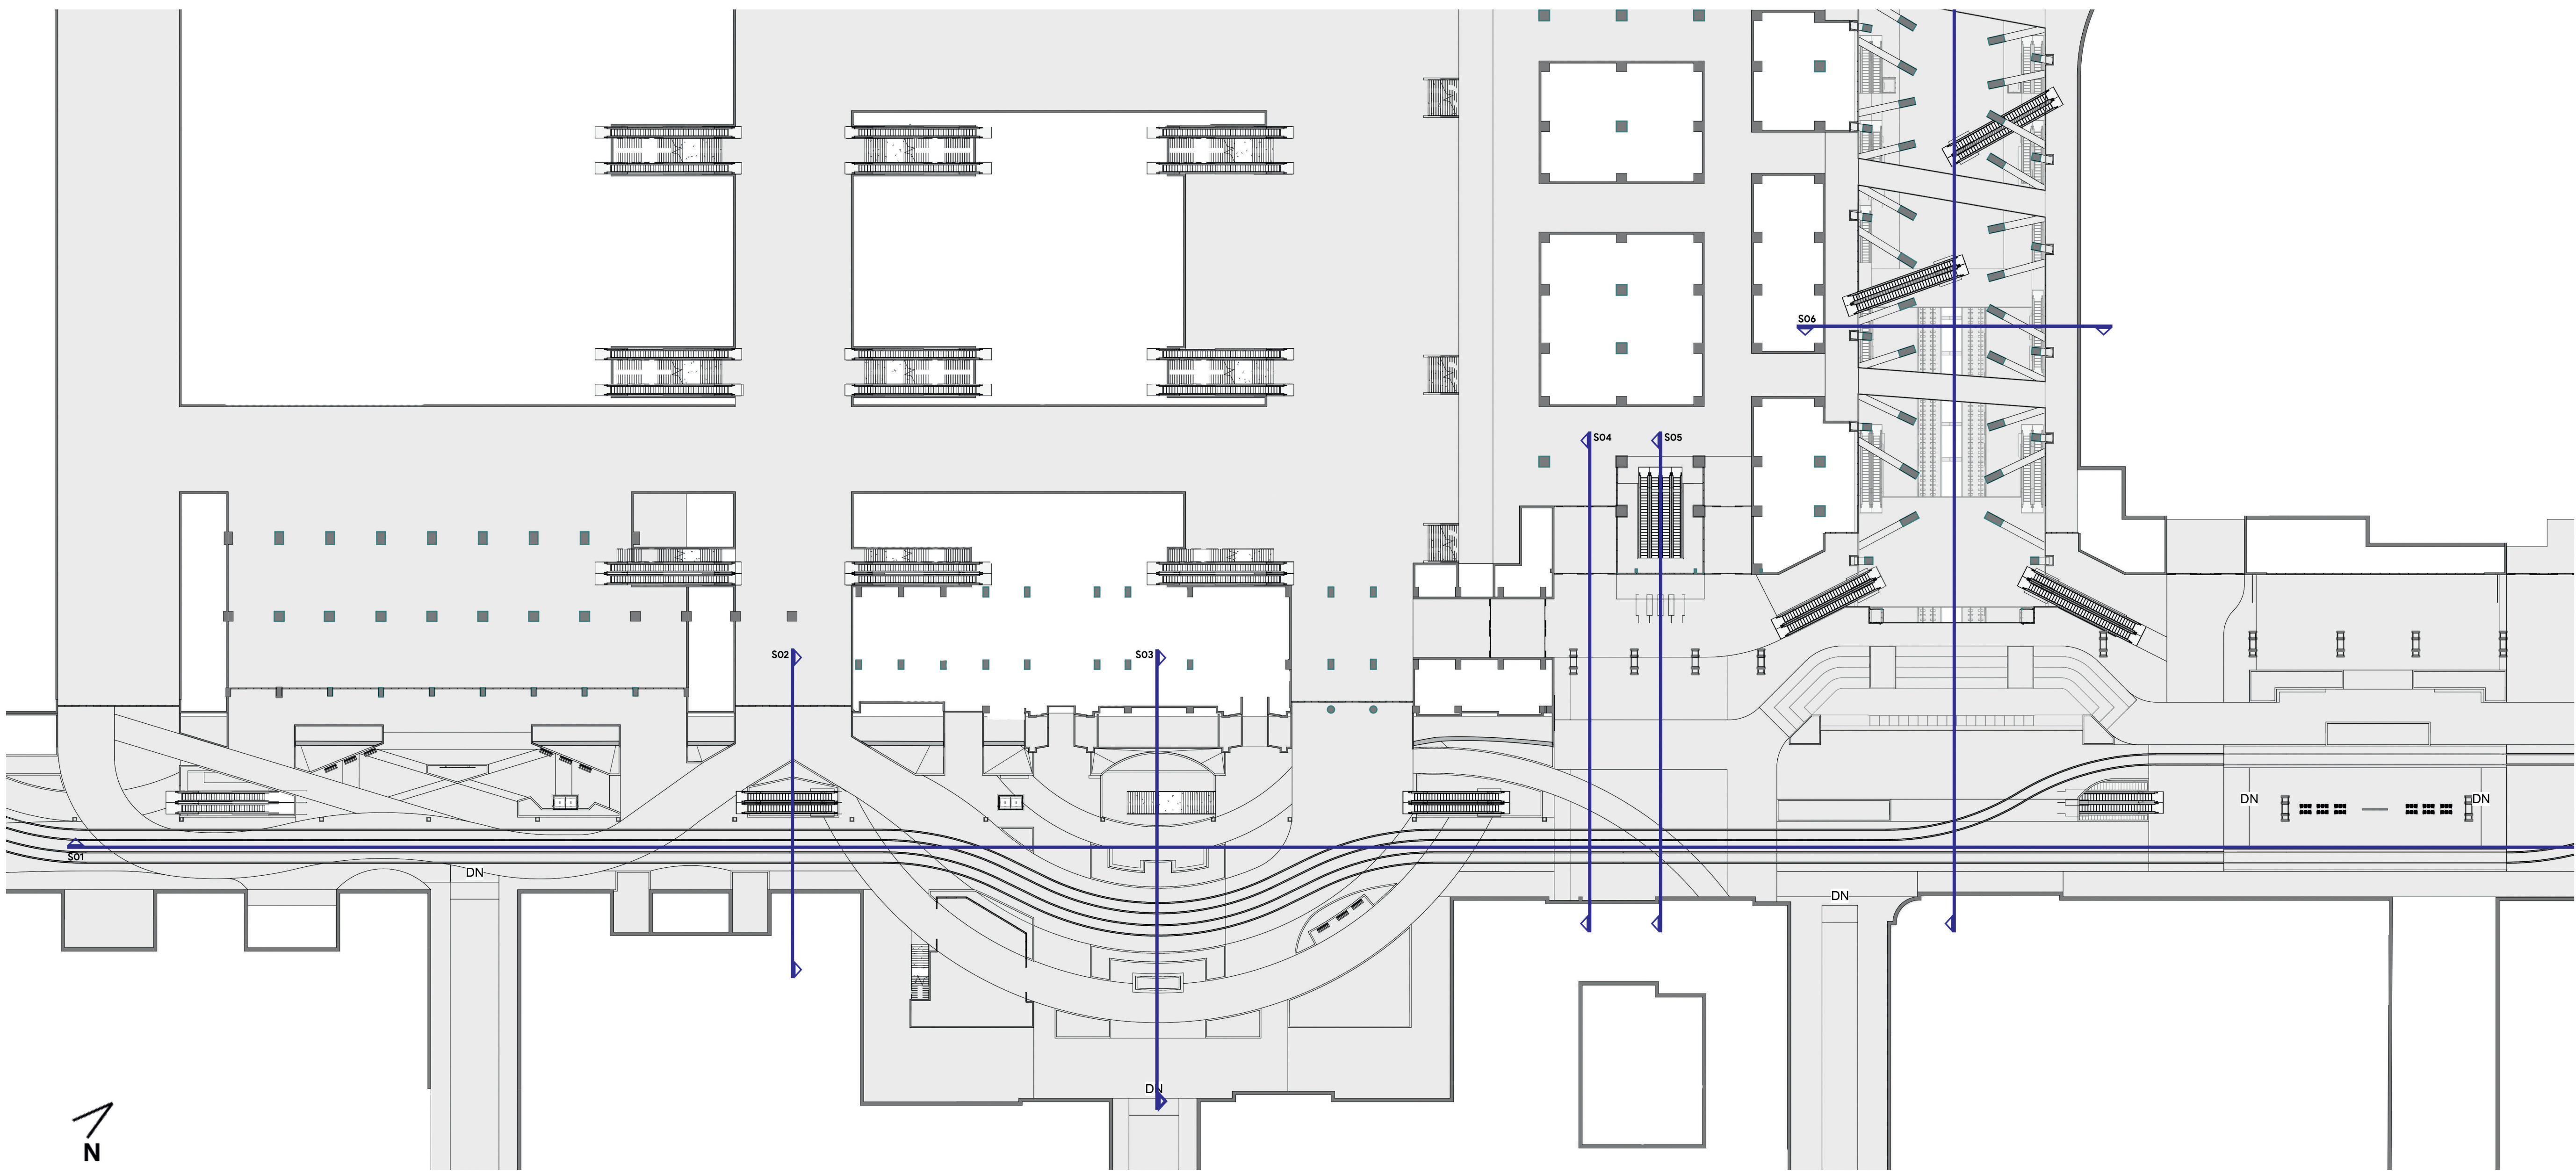


7
N
GROUND FLOOR |
0 5 10 15 20 25 m
1:500

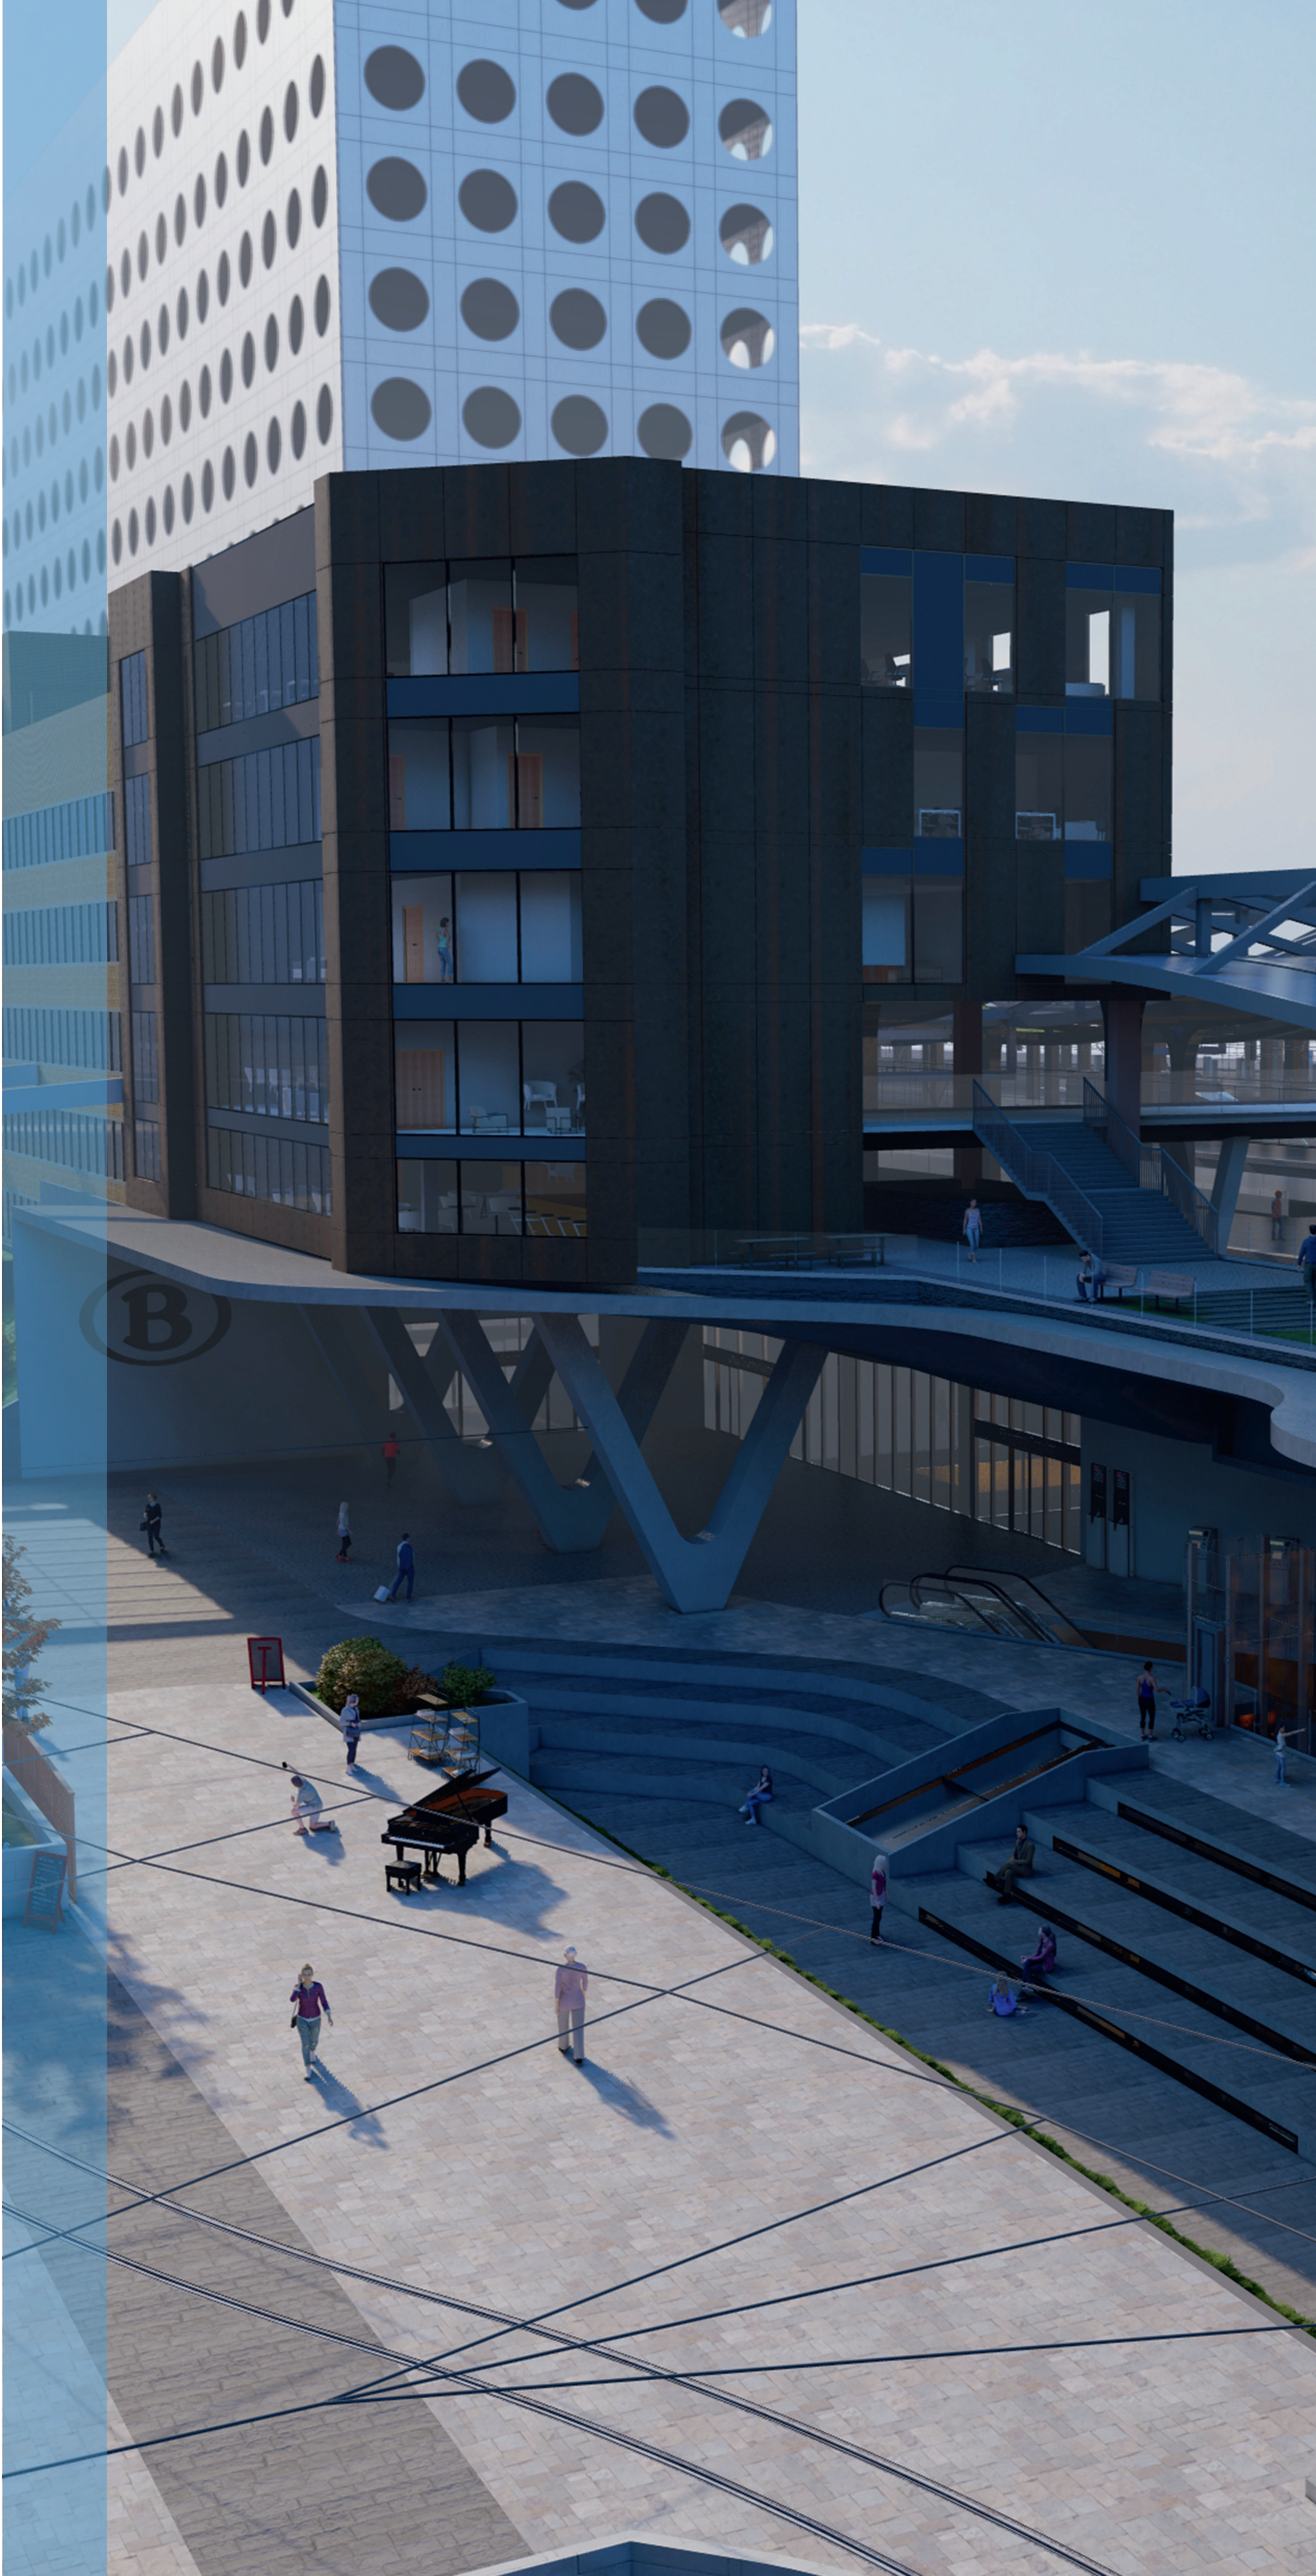


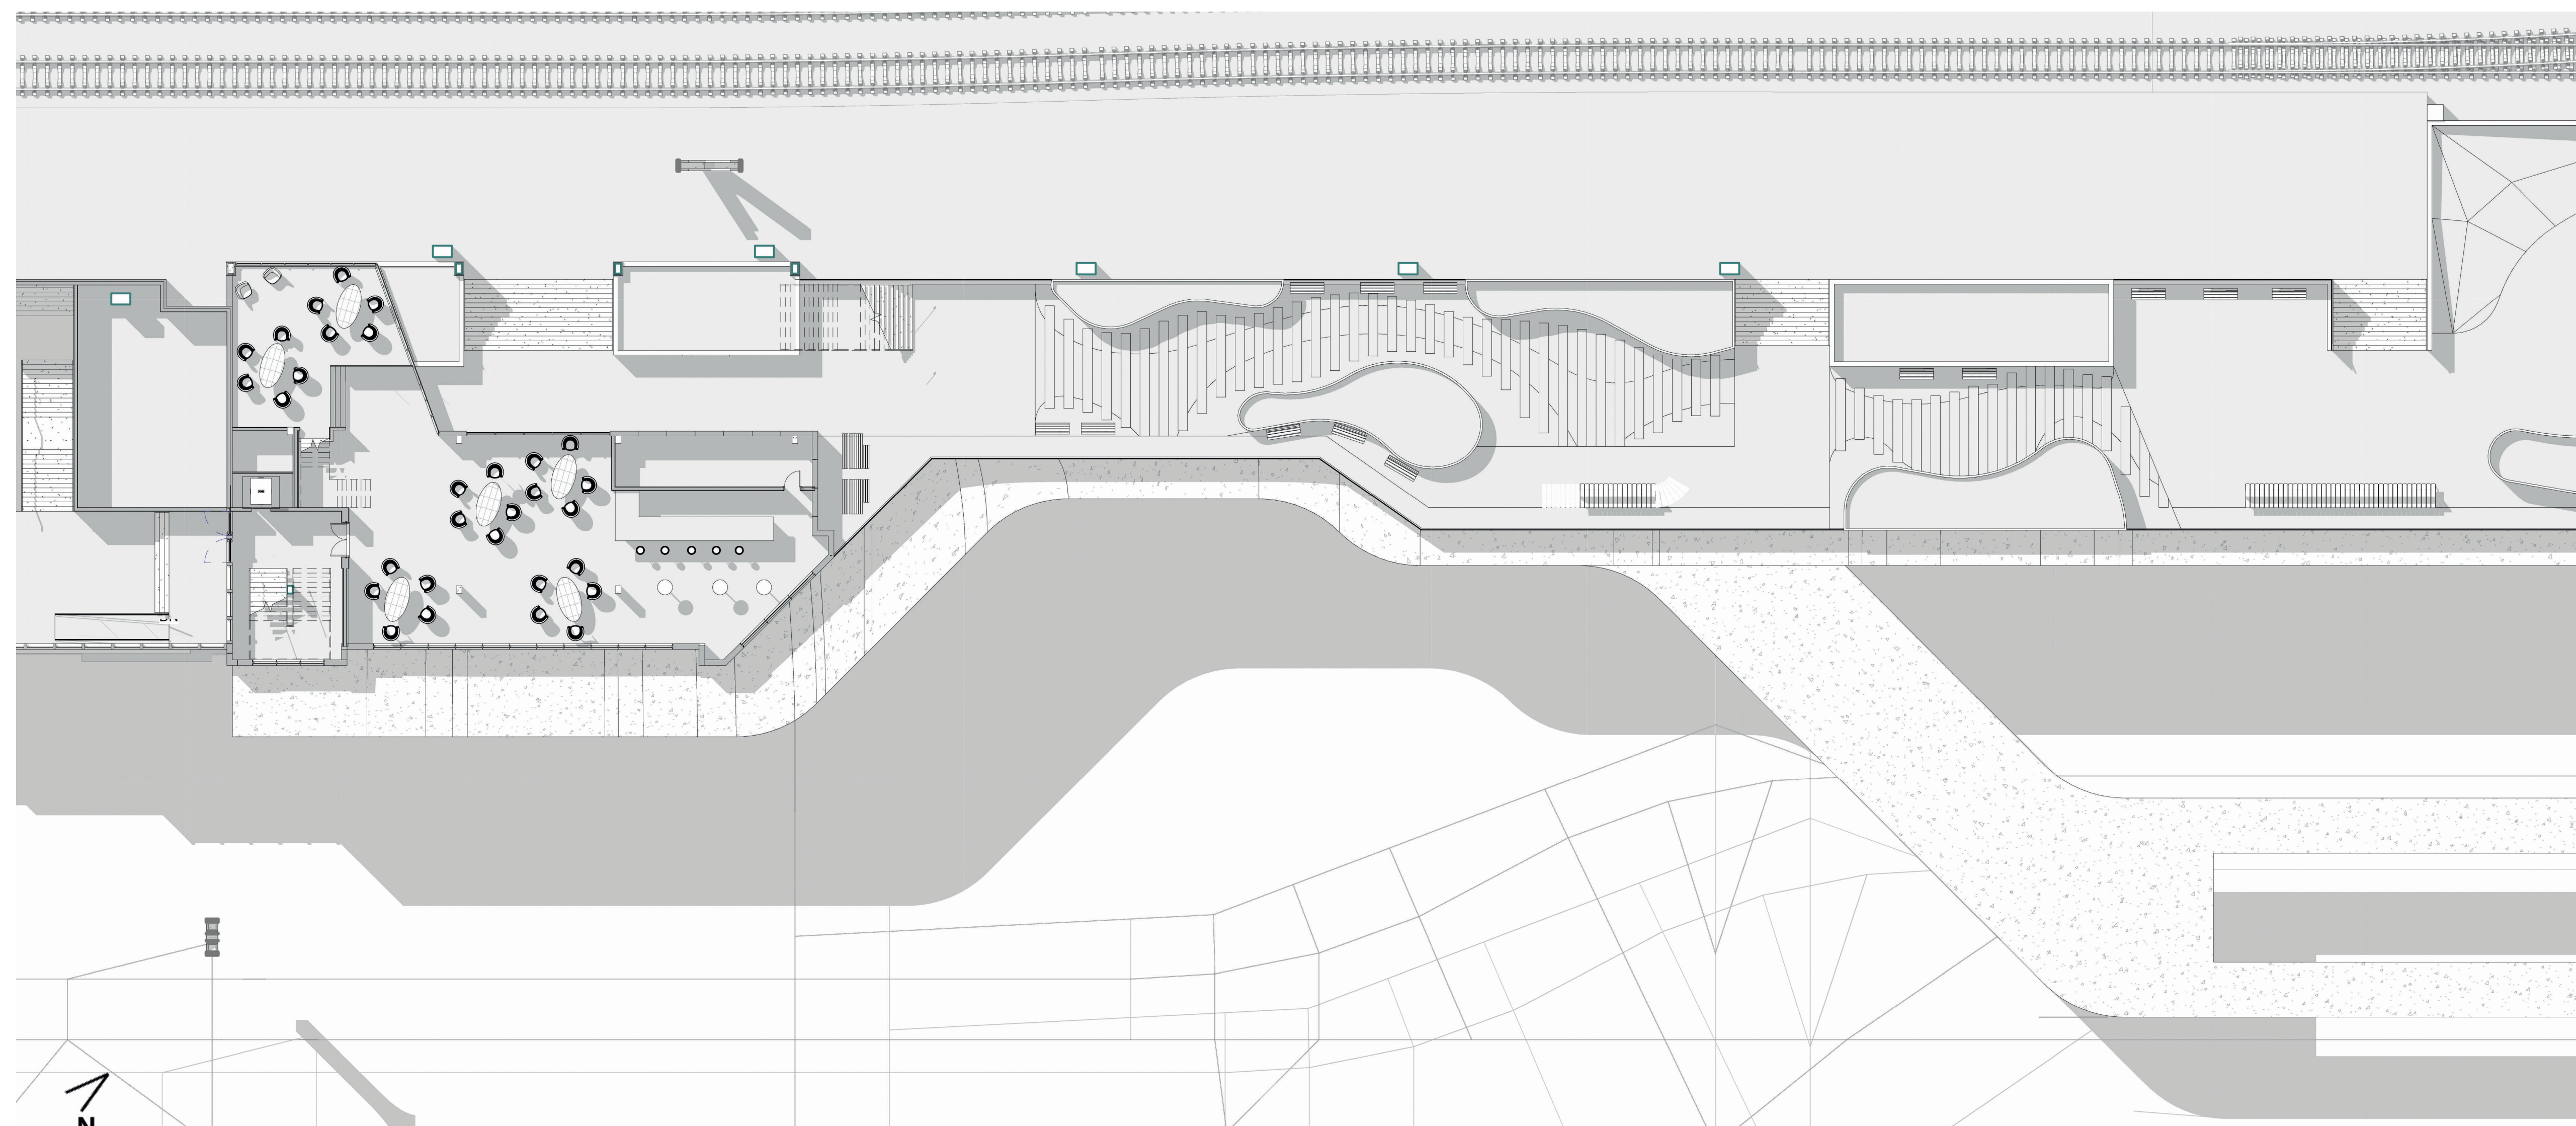


LEVEL 02 |
0 2 4 6 8 10 m

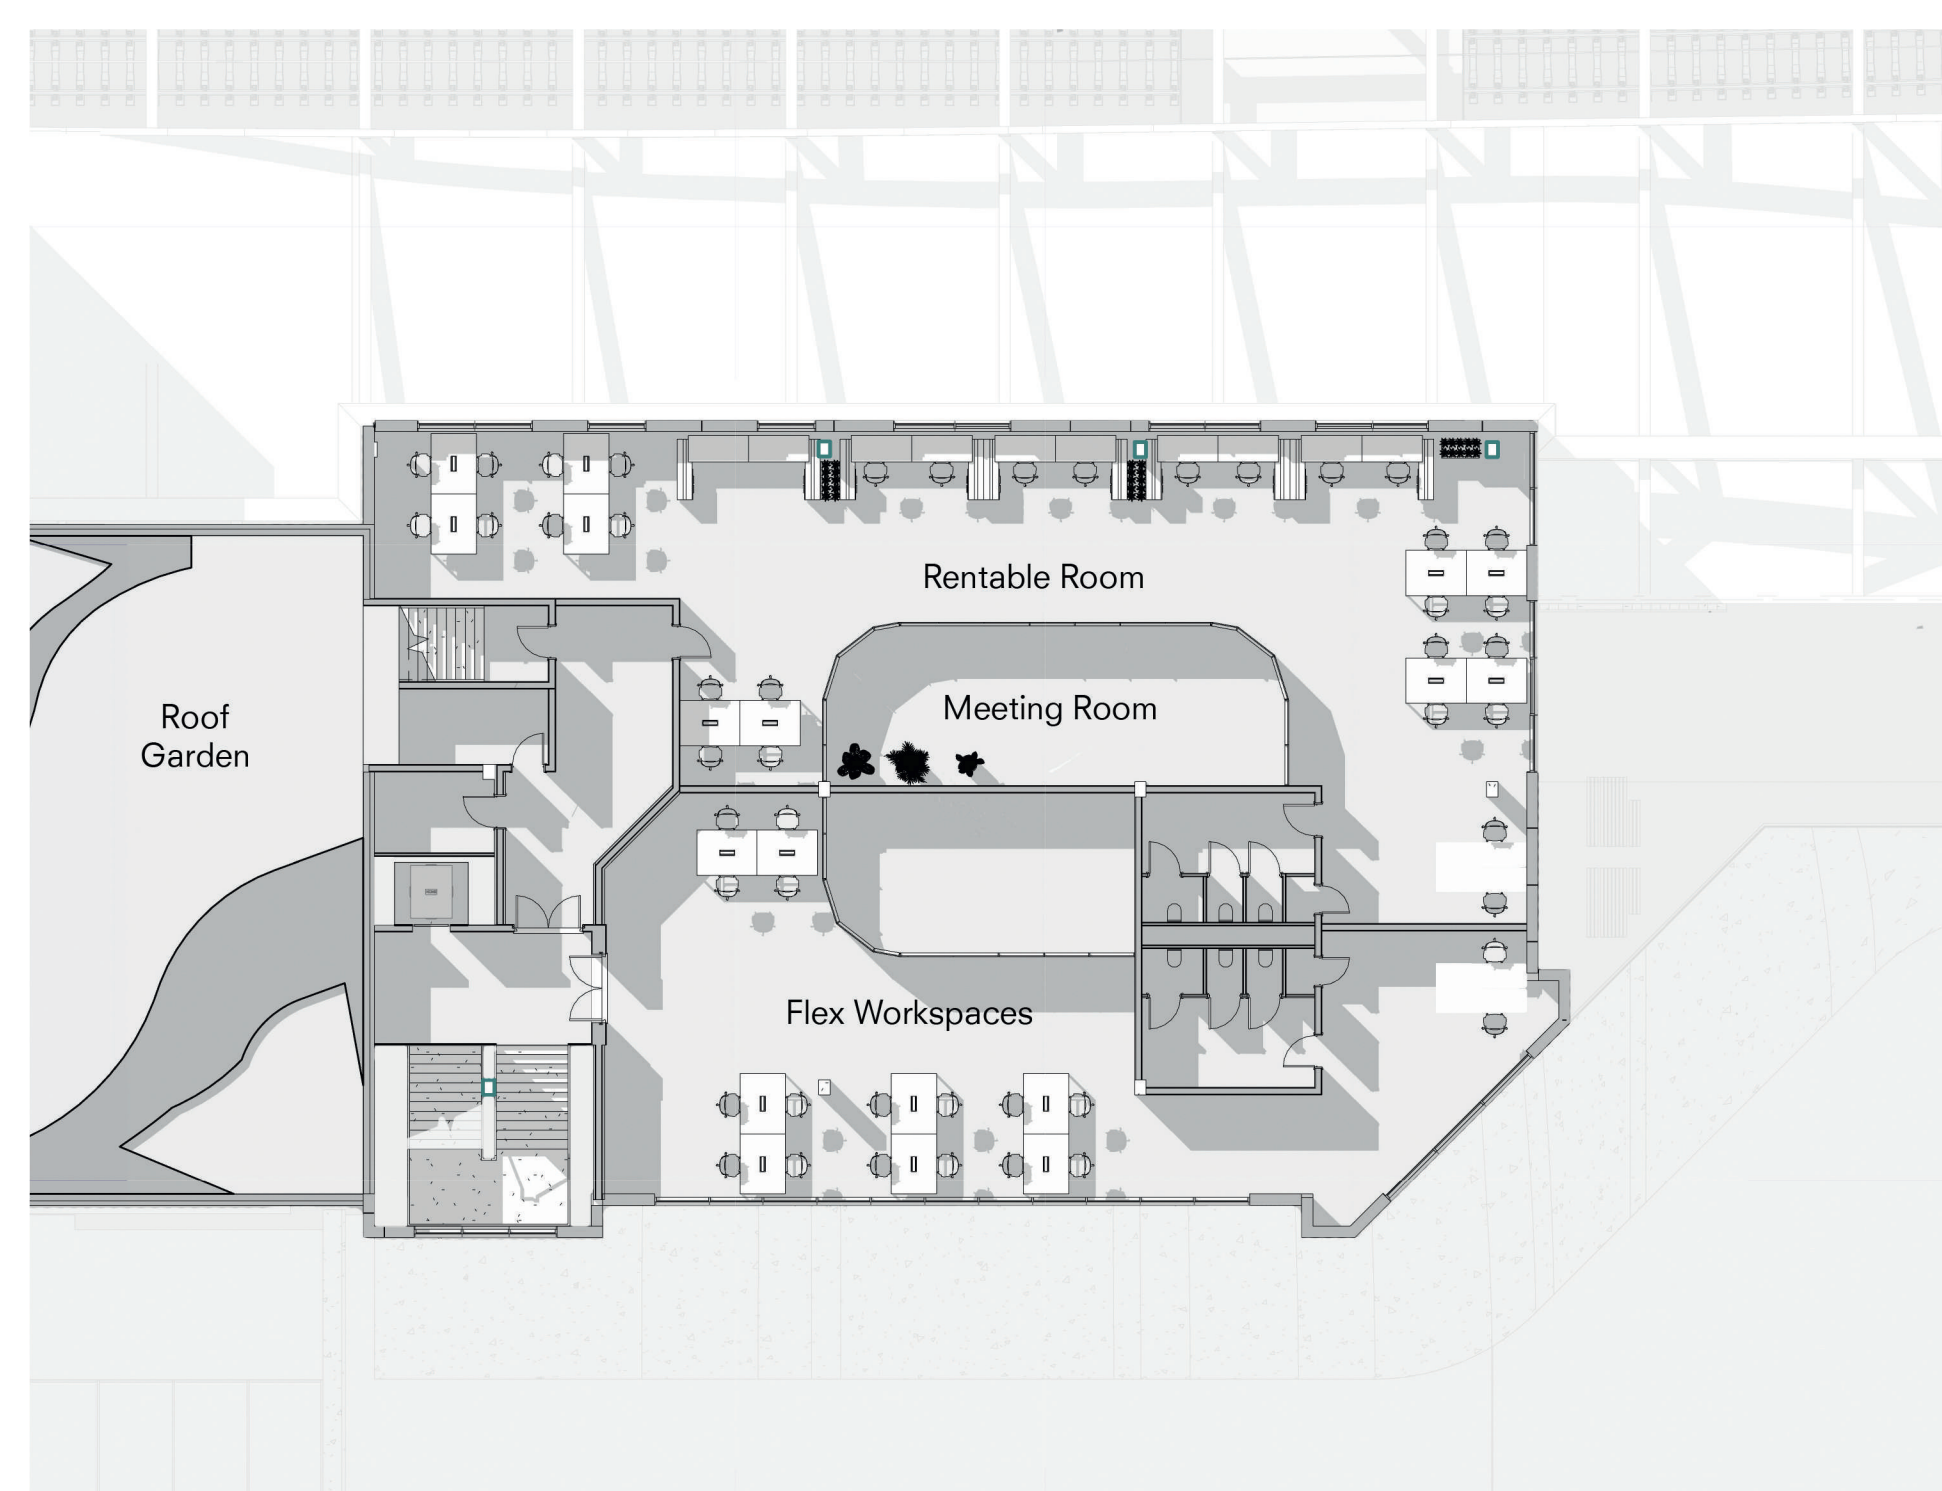


LEVEL 03 |
0 2 4 6 8 10 m

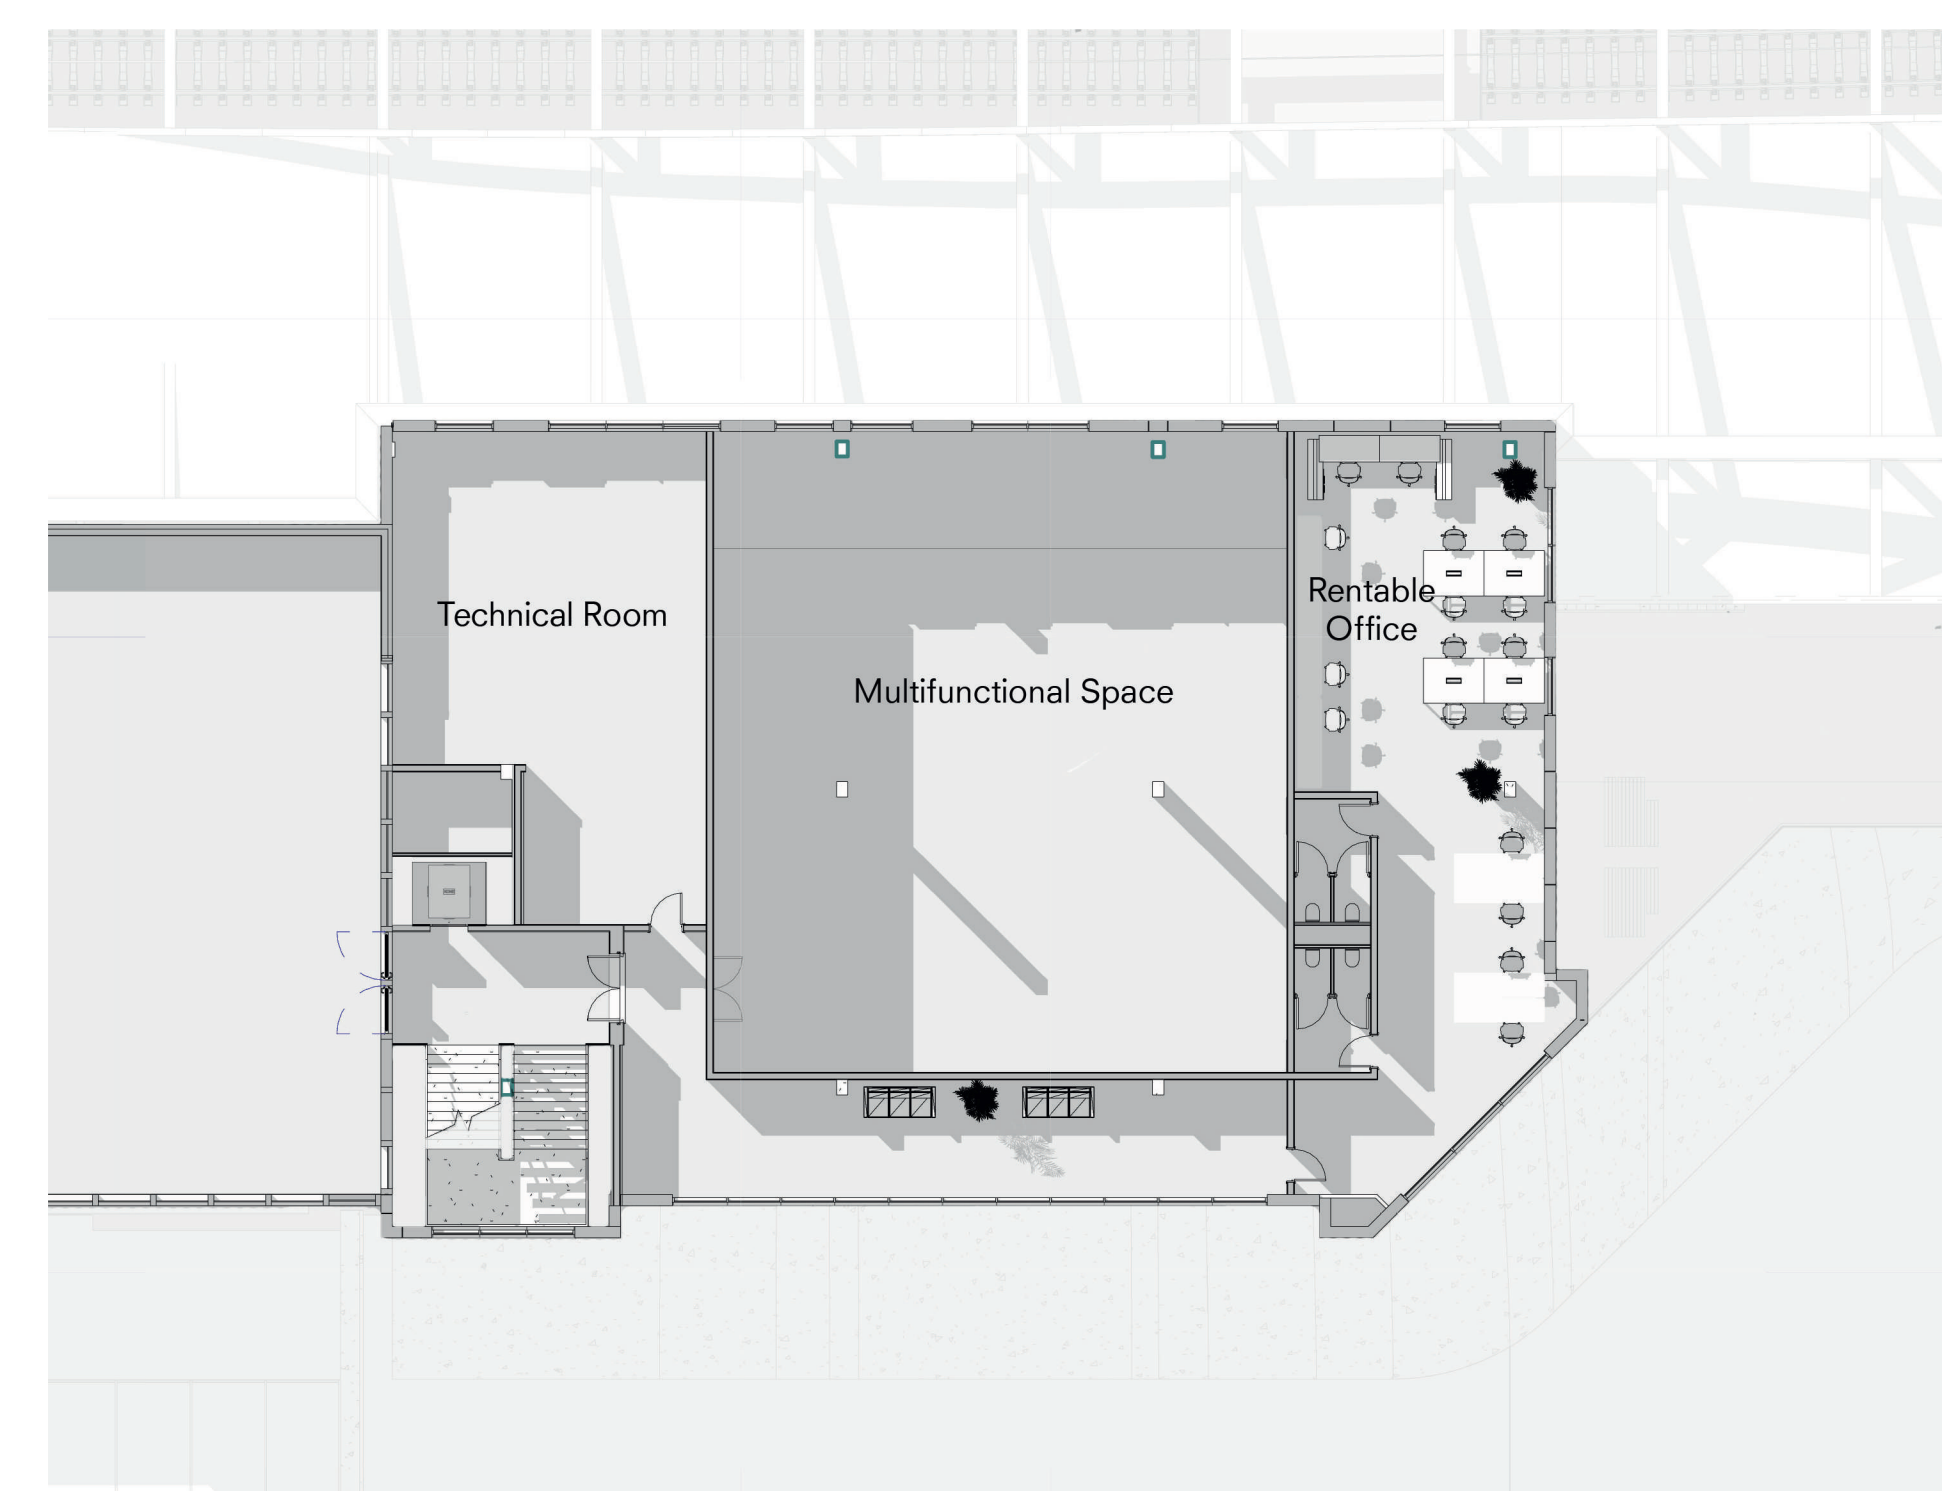


LEVEL 05 |
0 2 4 6 8 10 m

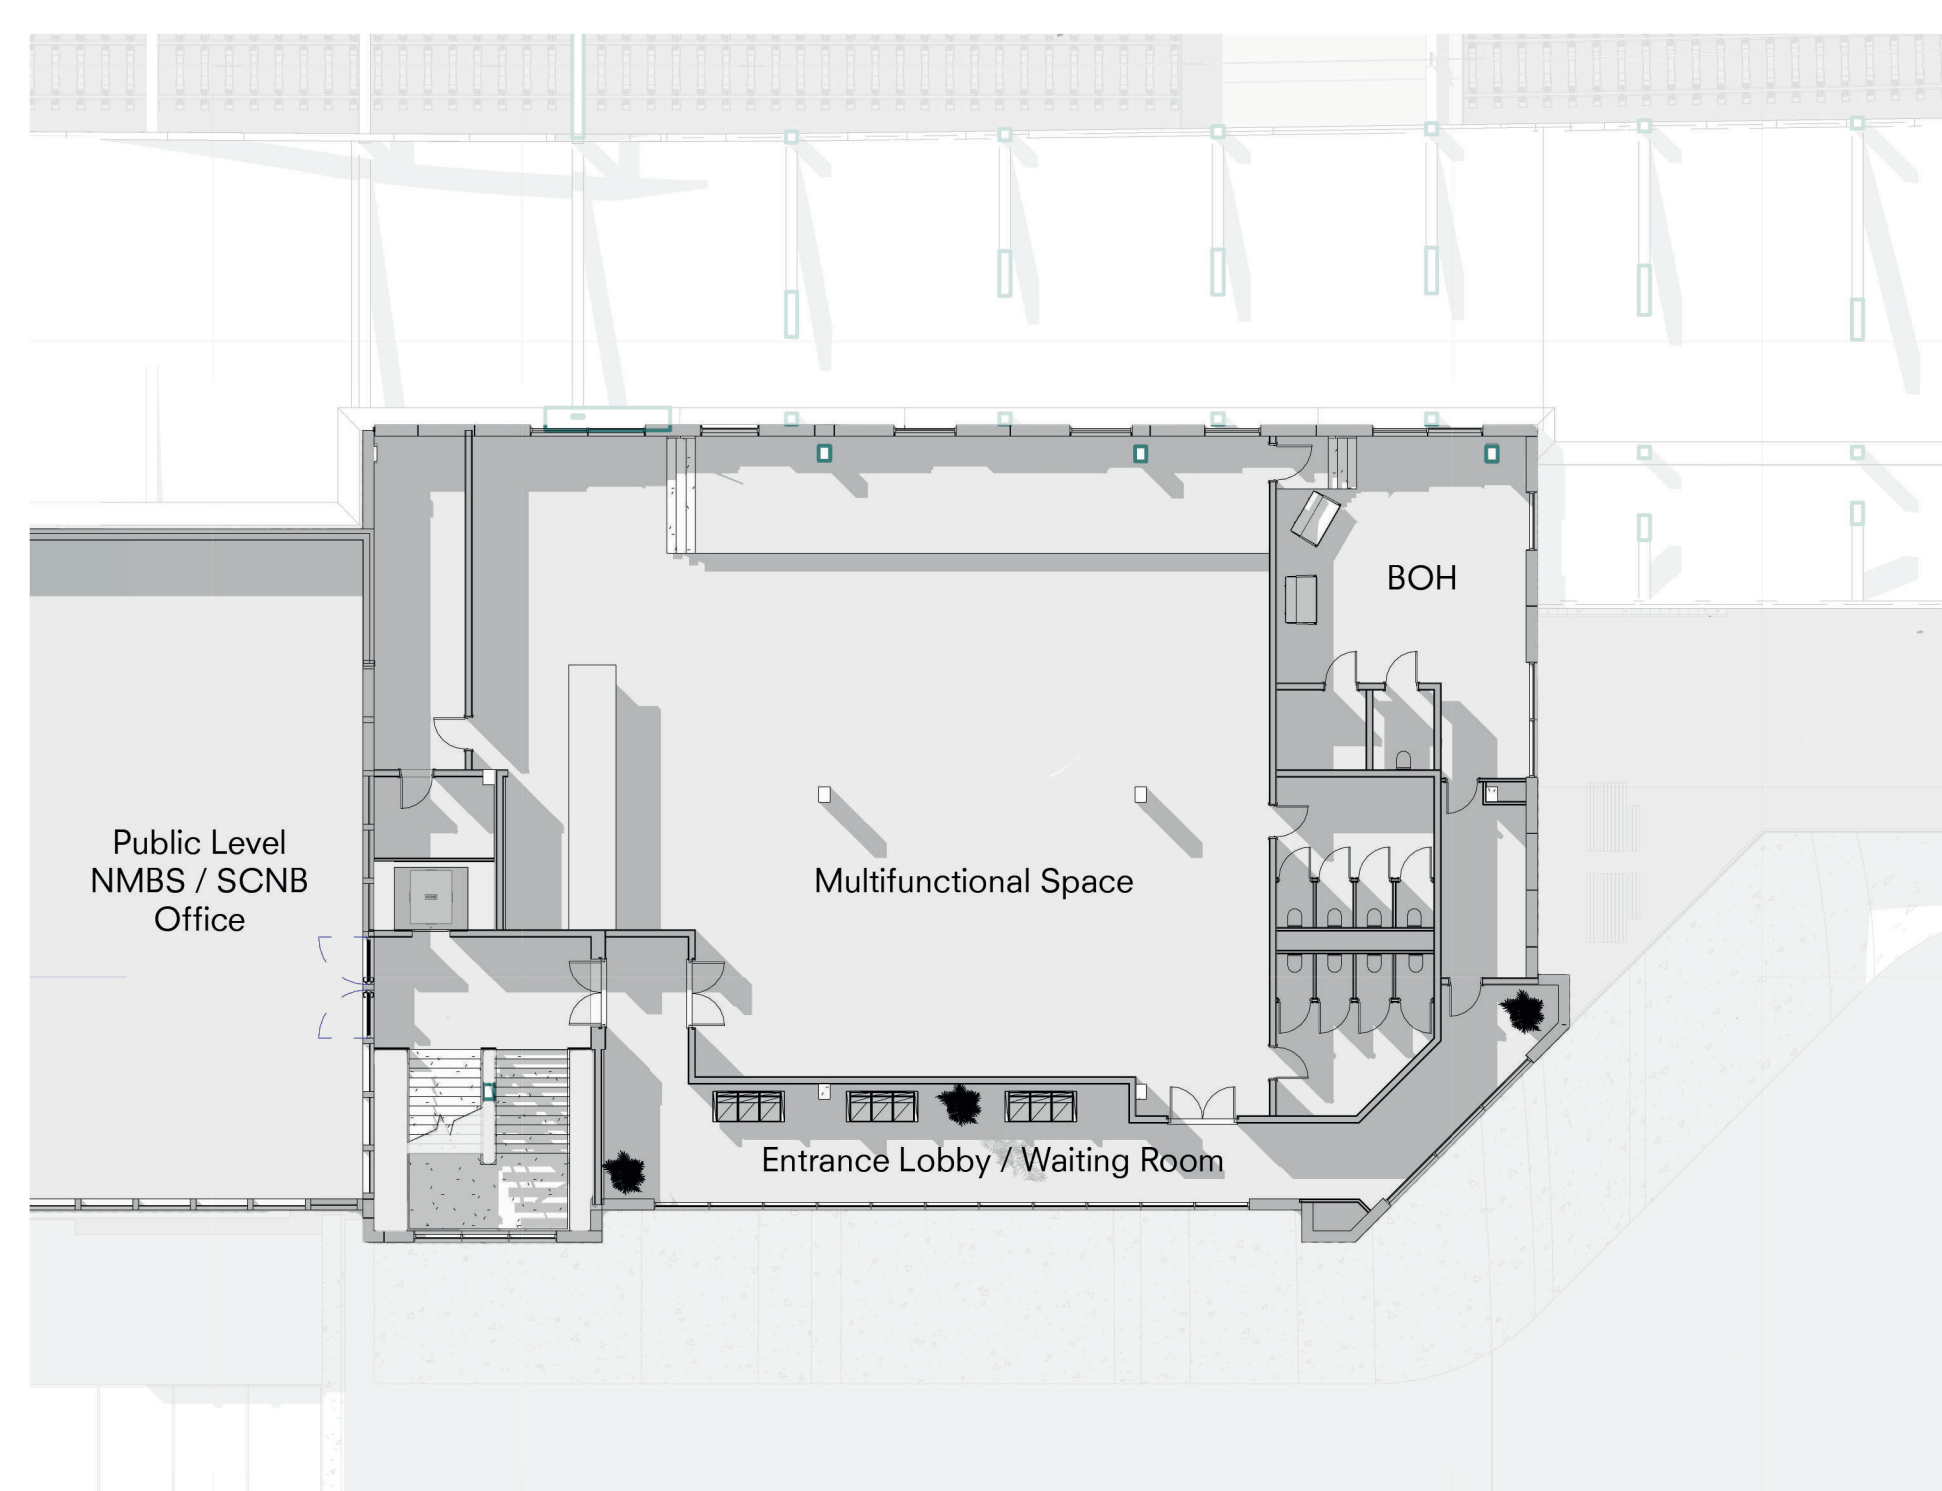


LEVEL 04 |
0 2 4 6 8 10 m

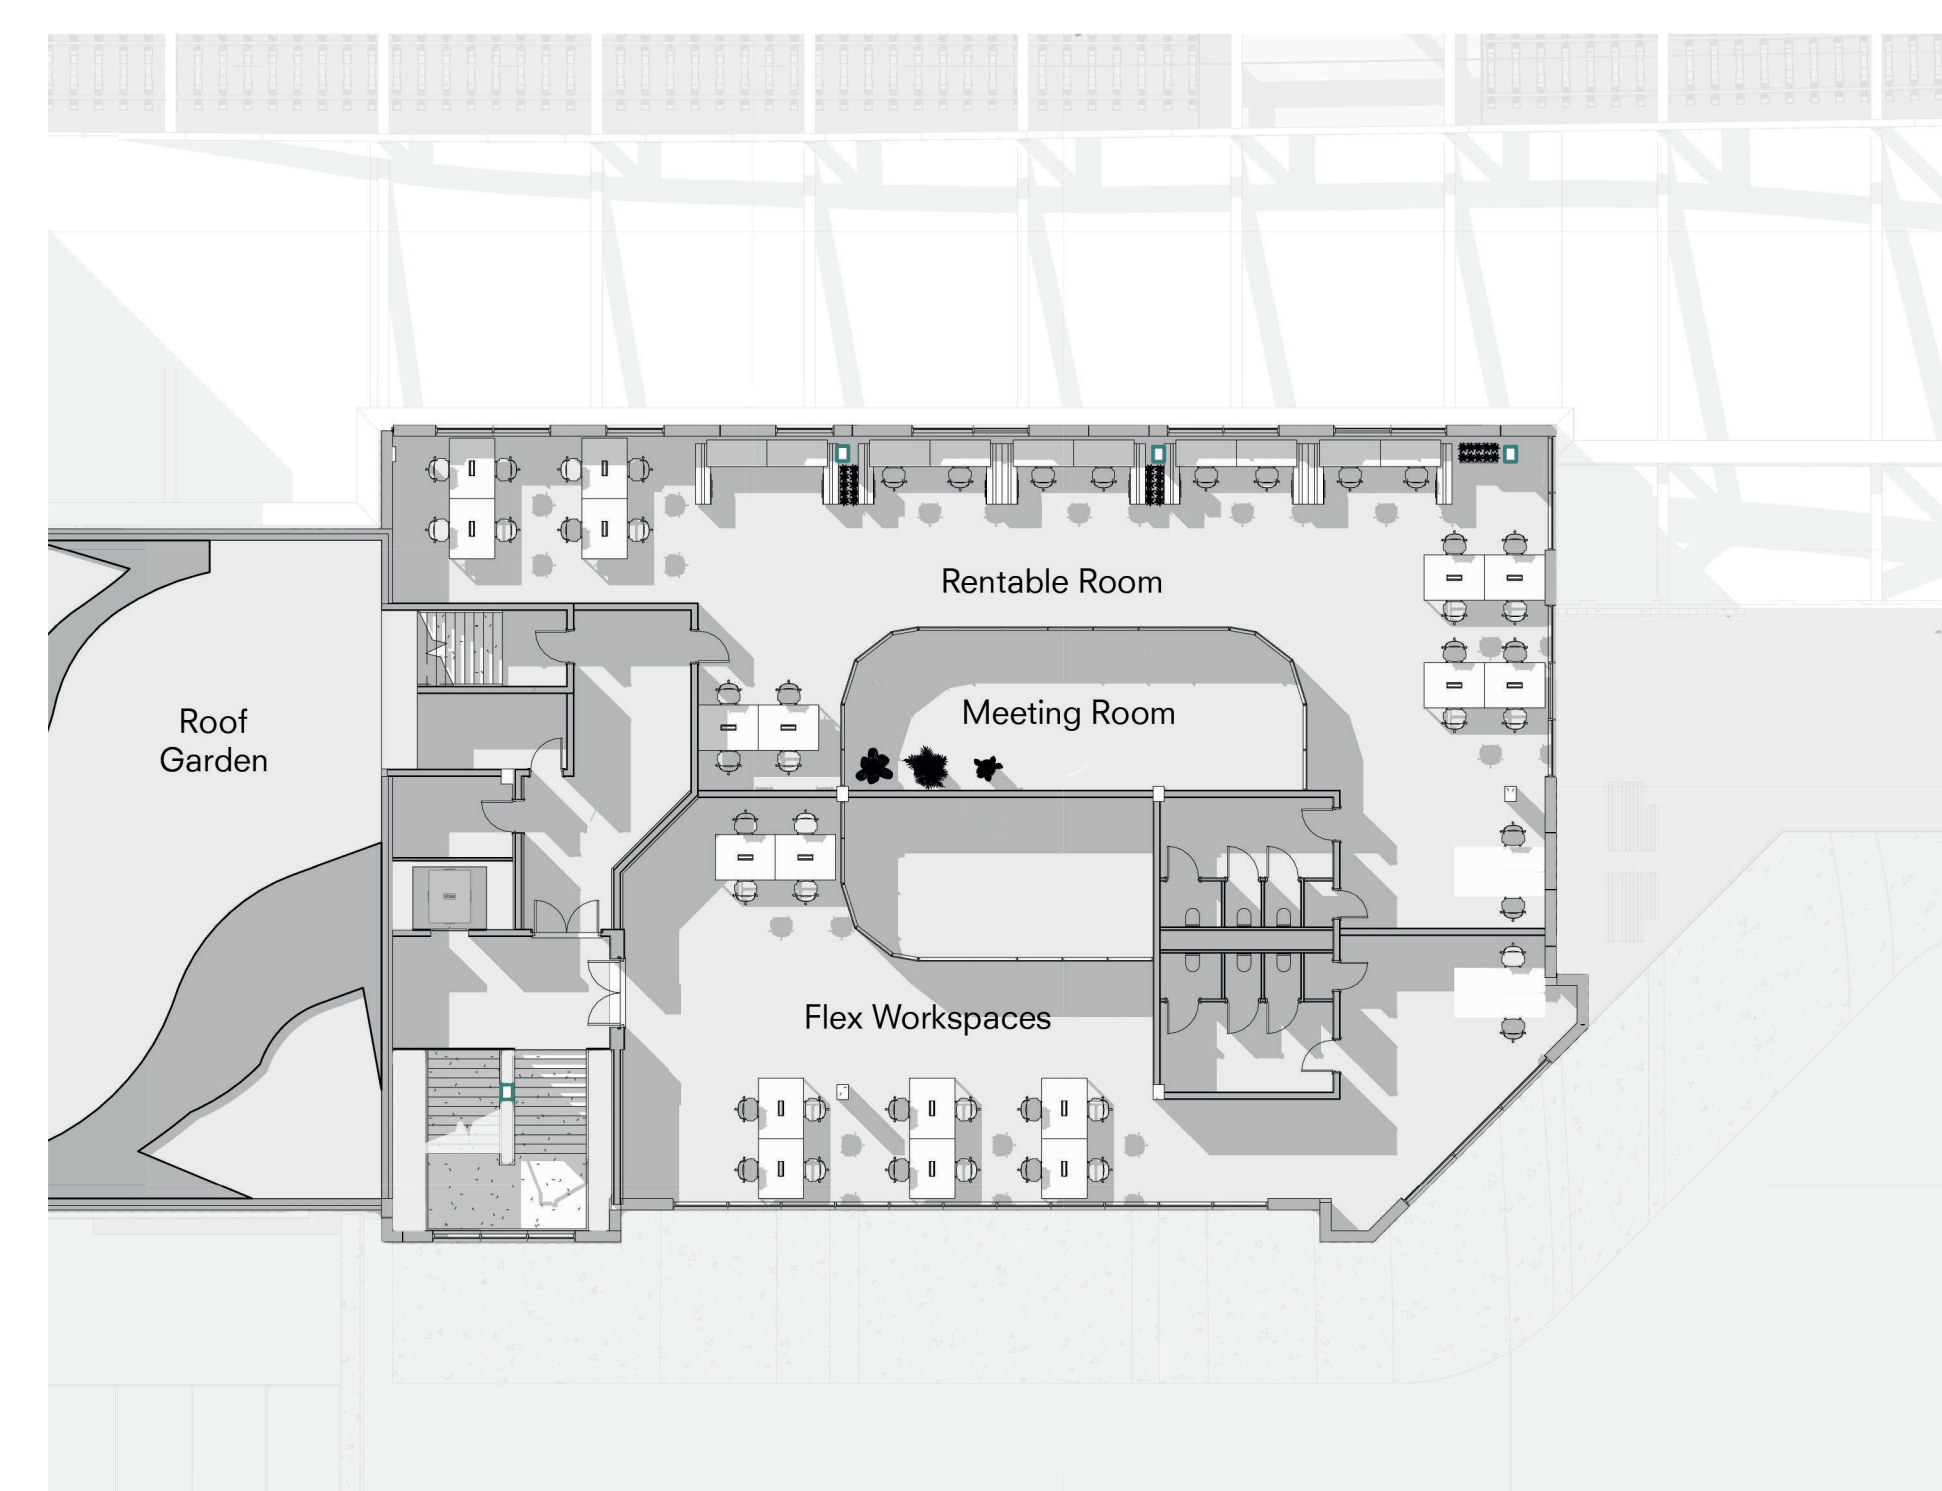


LEVEL 06 |
0 2 4 6 8 10 m

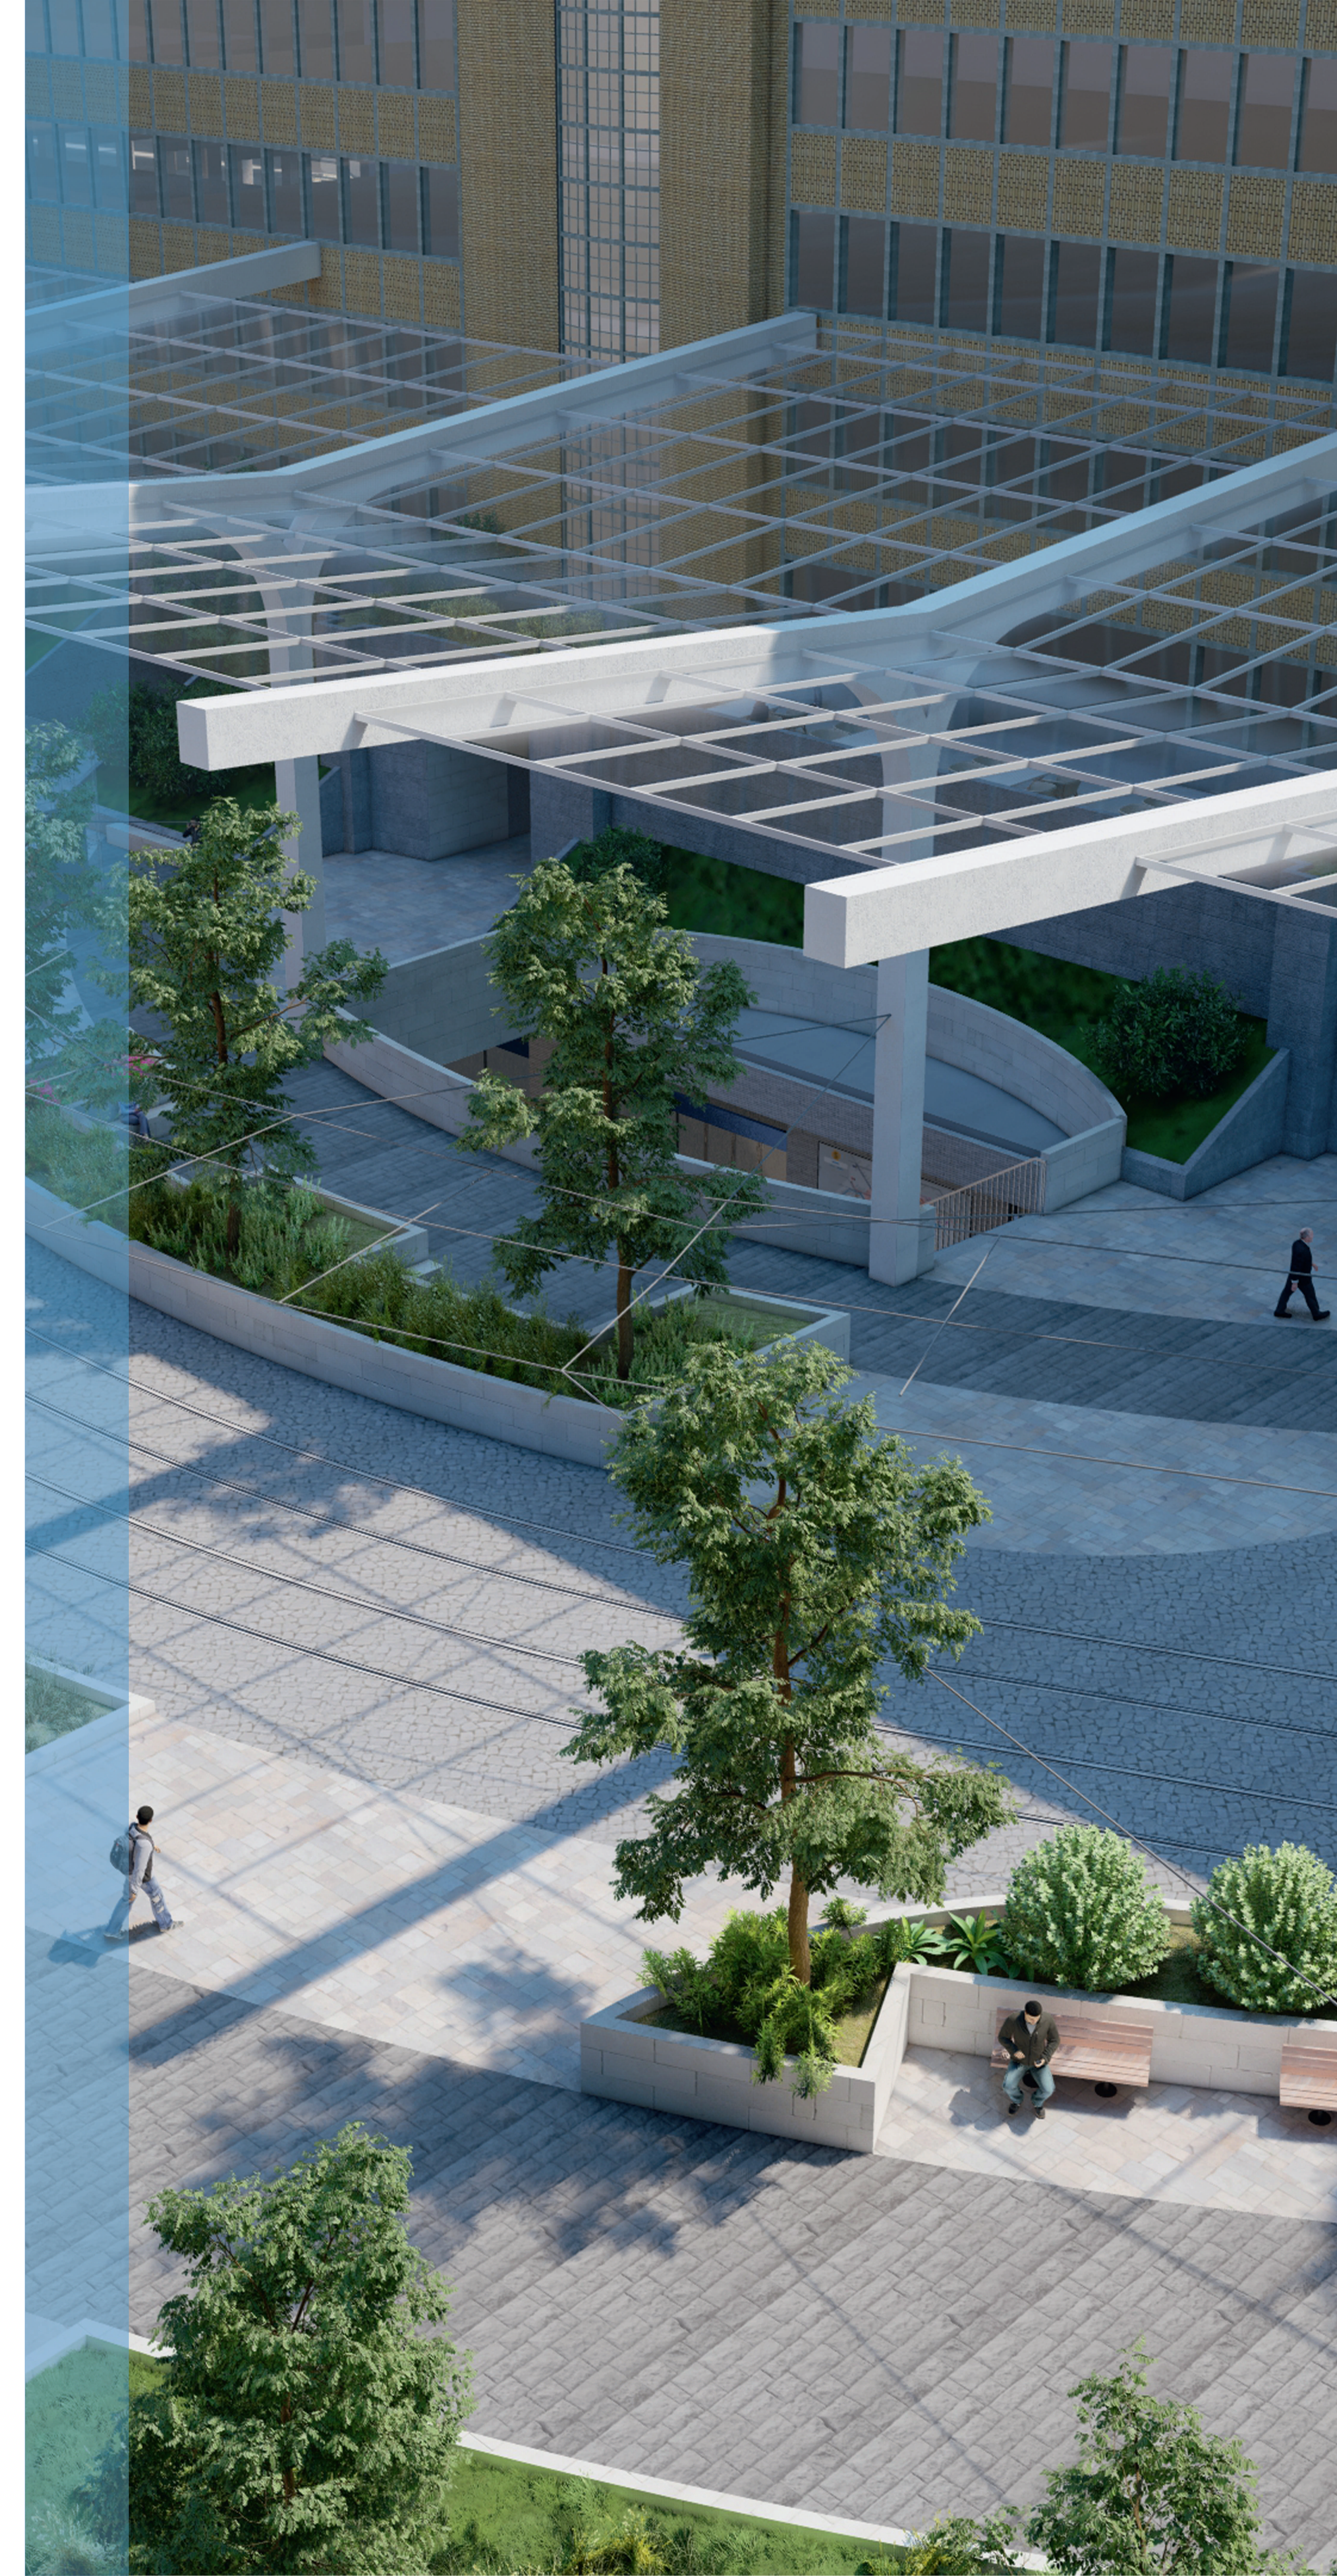

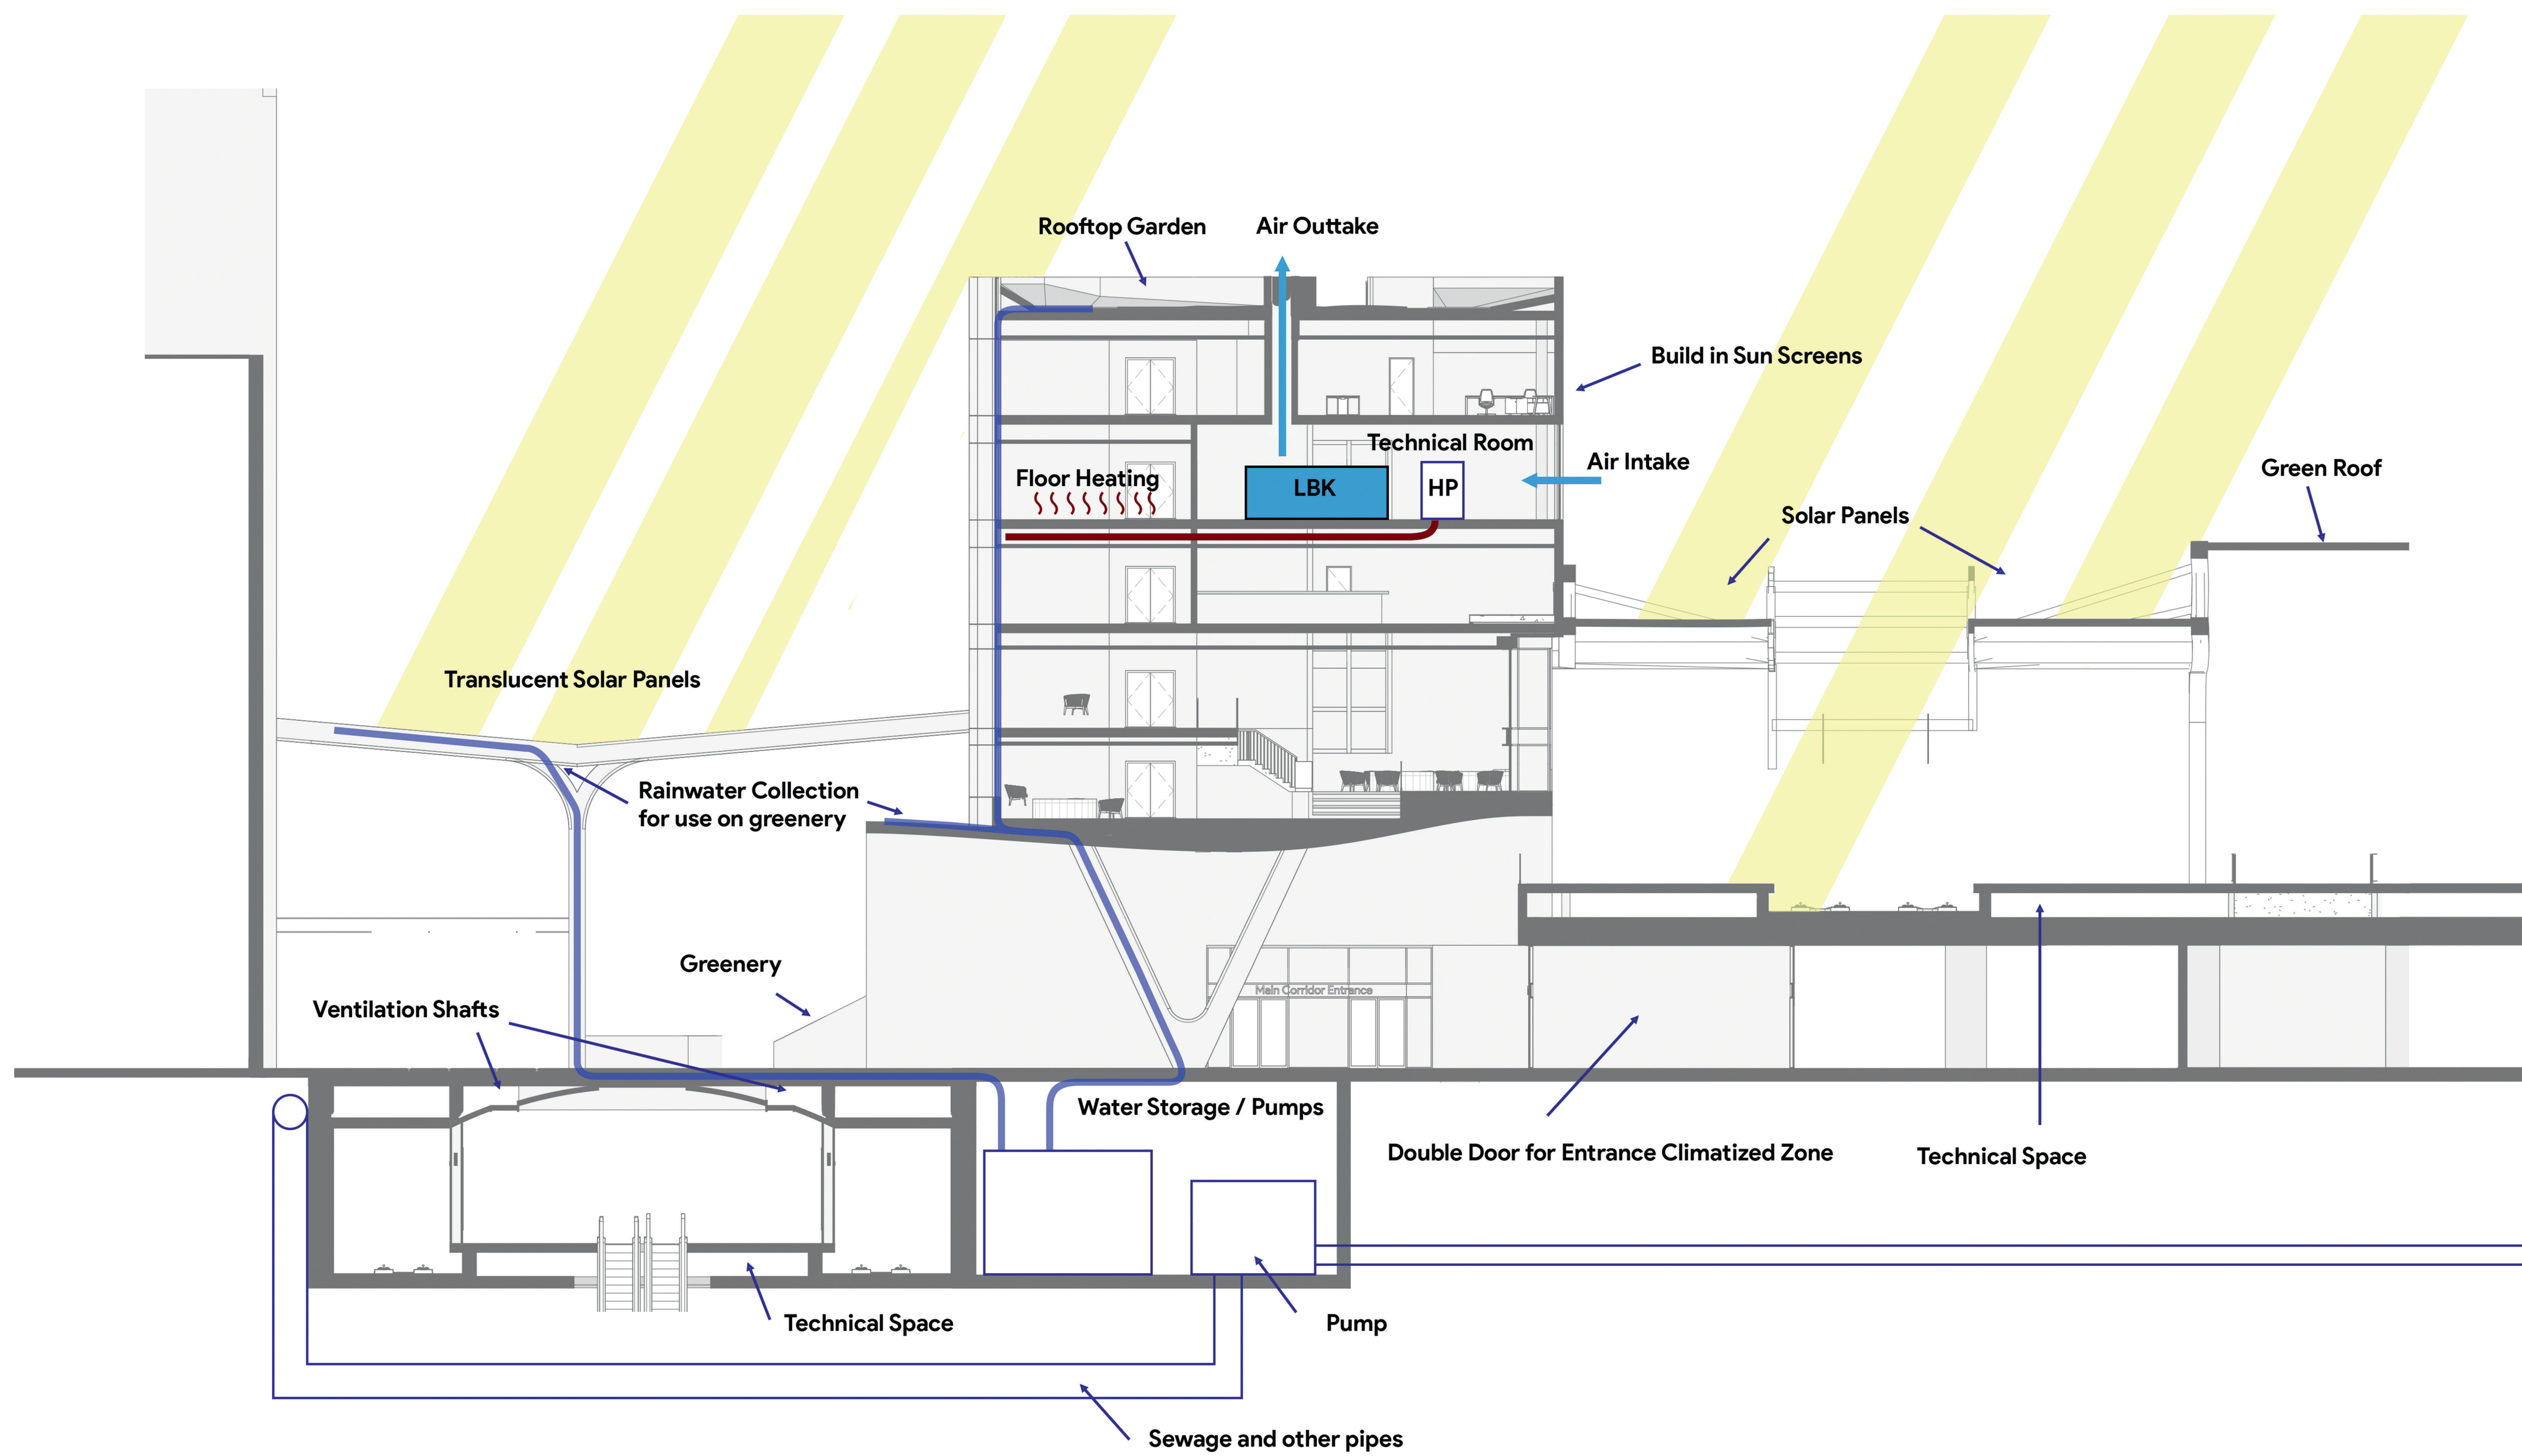


CLIMATE SYSTEM

0 2 4 6 8 10 m 1:200

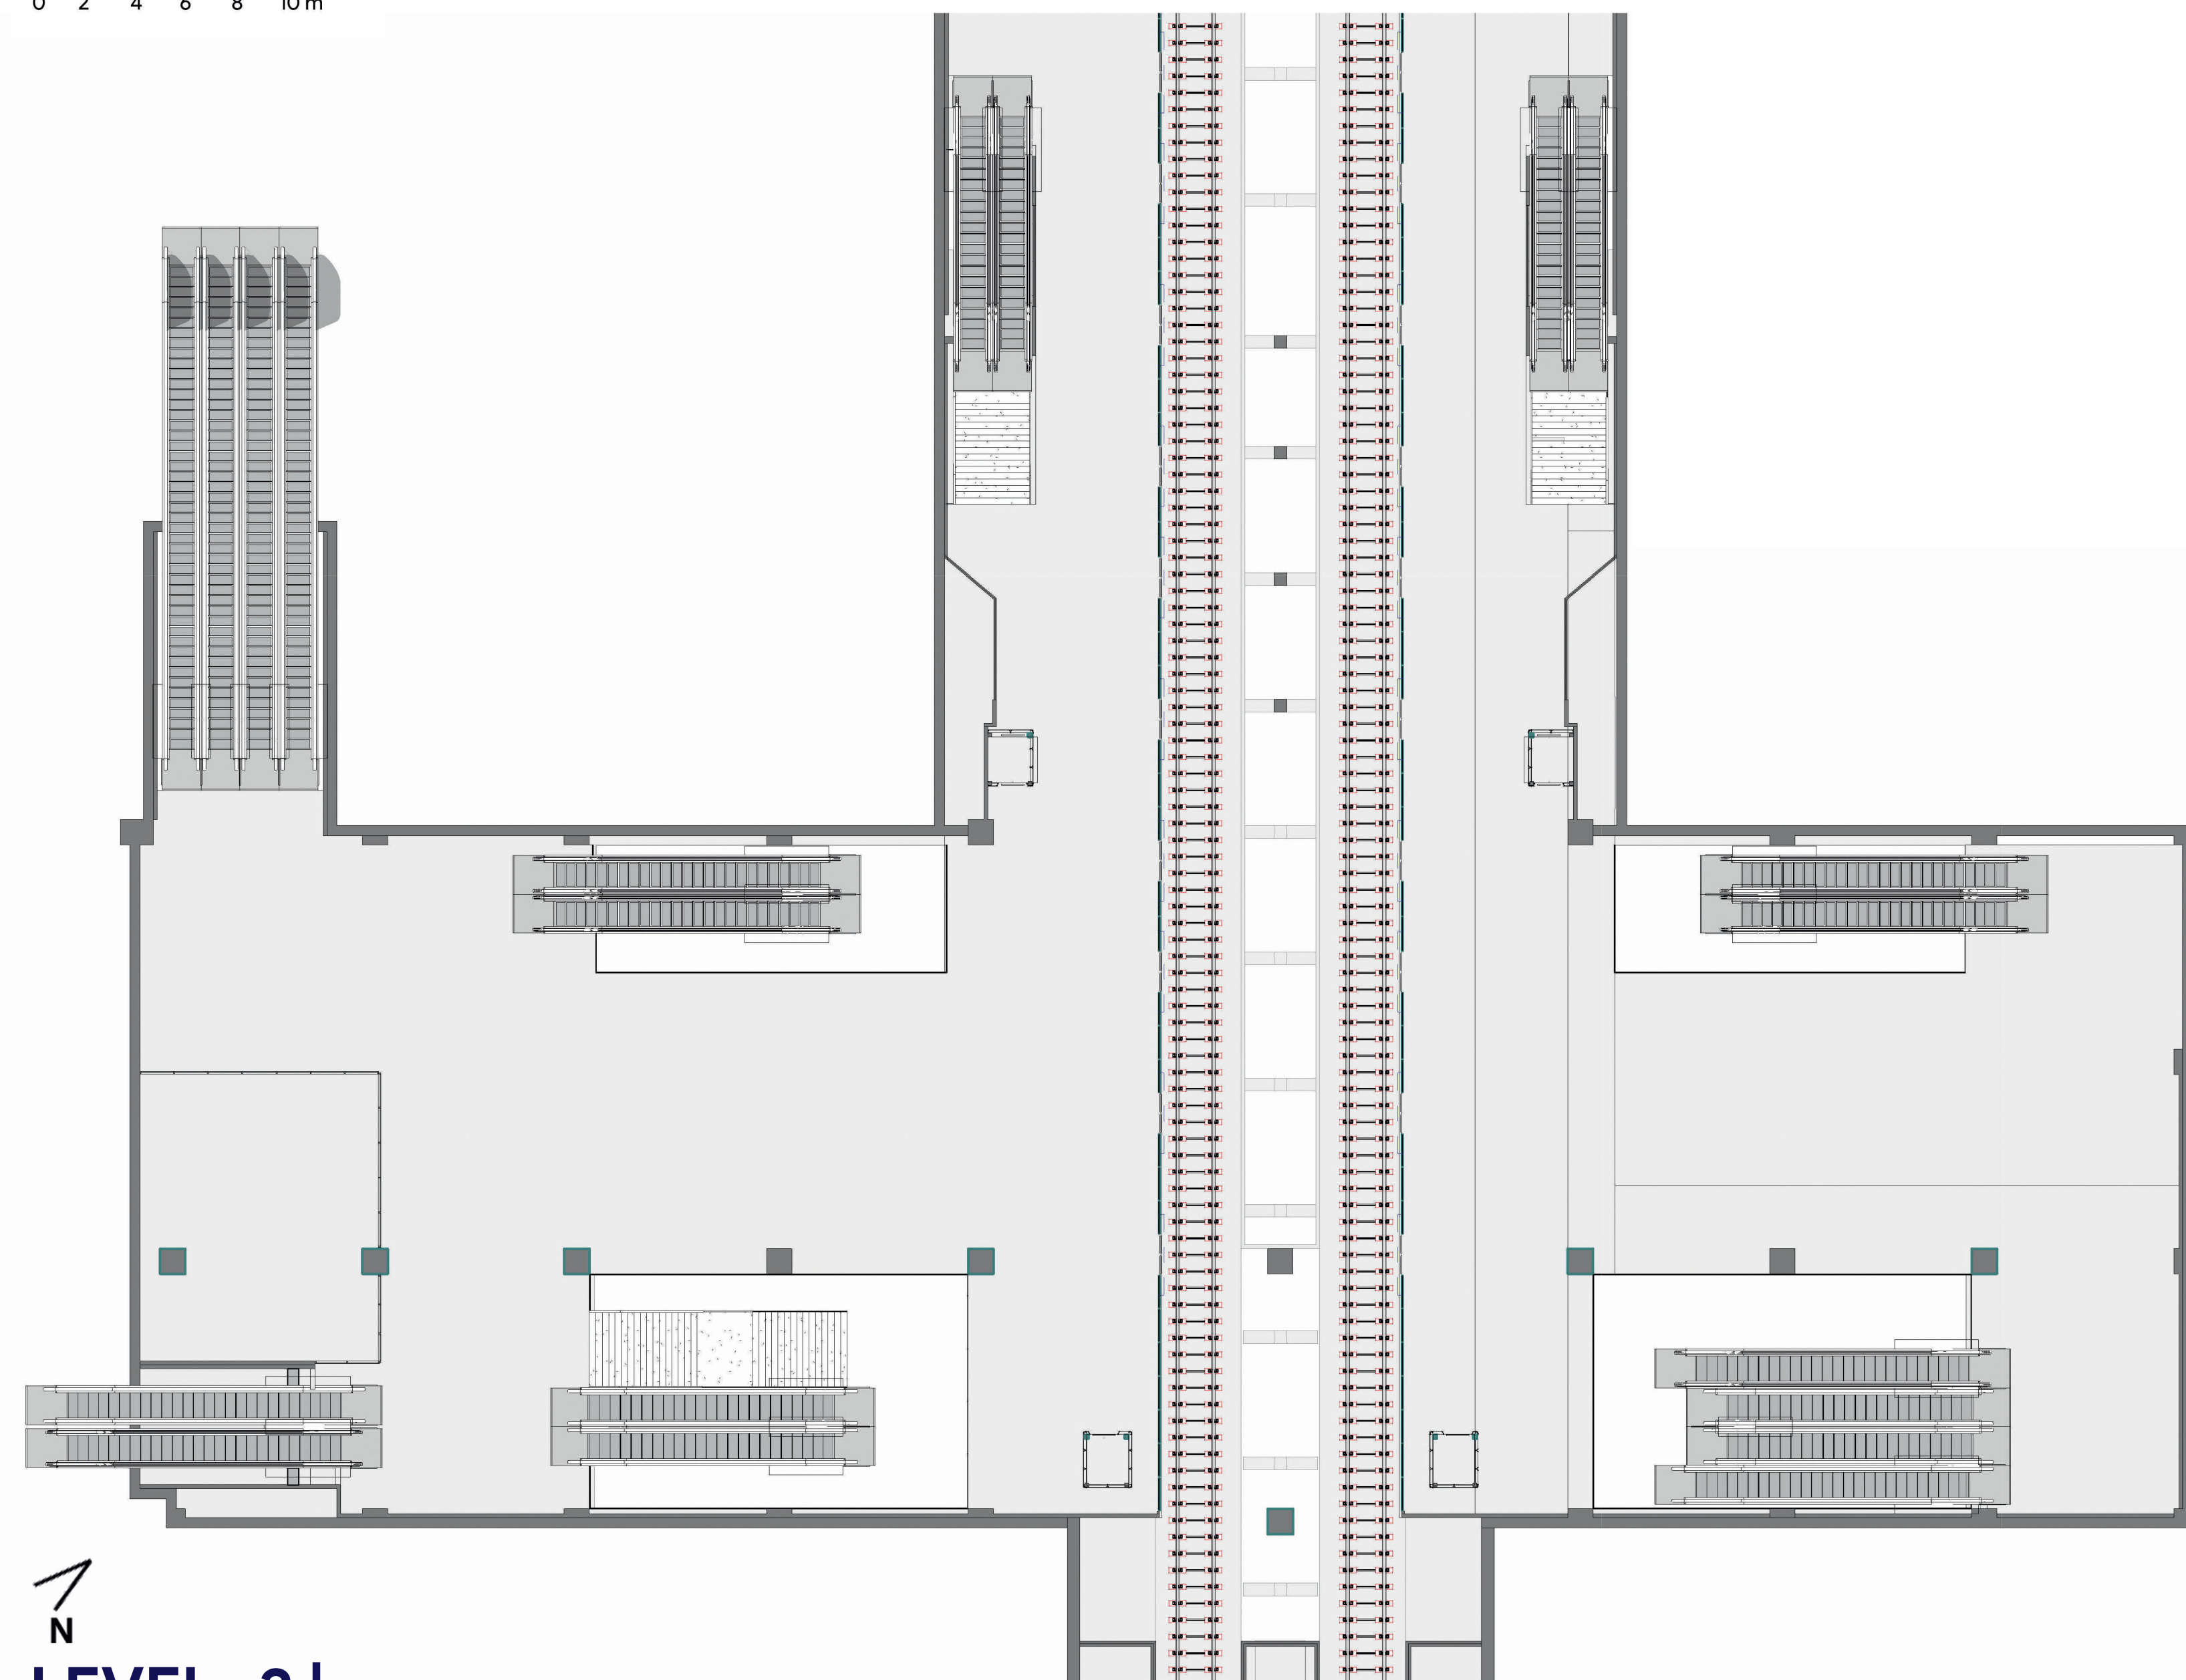



N
LEVEL -2 |
0 2 4 6 8 10 m 1:200

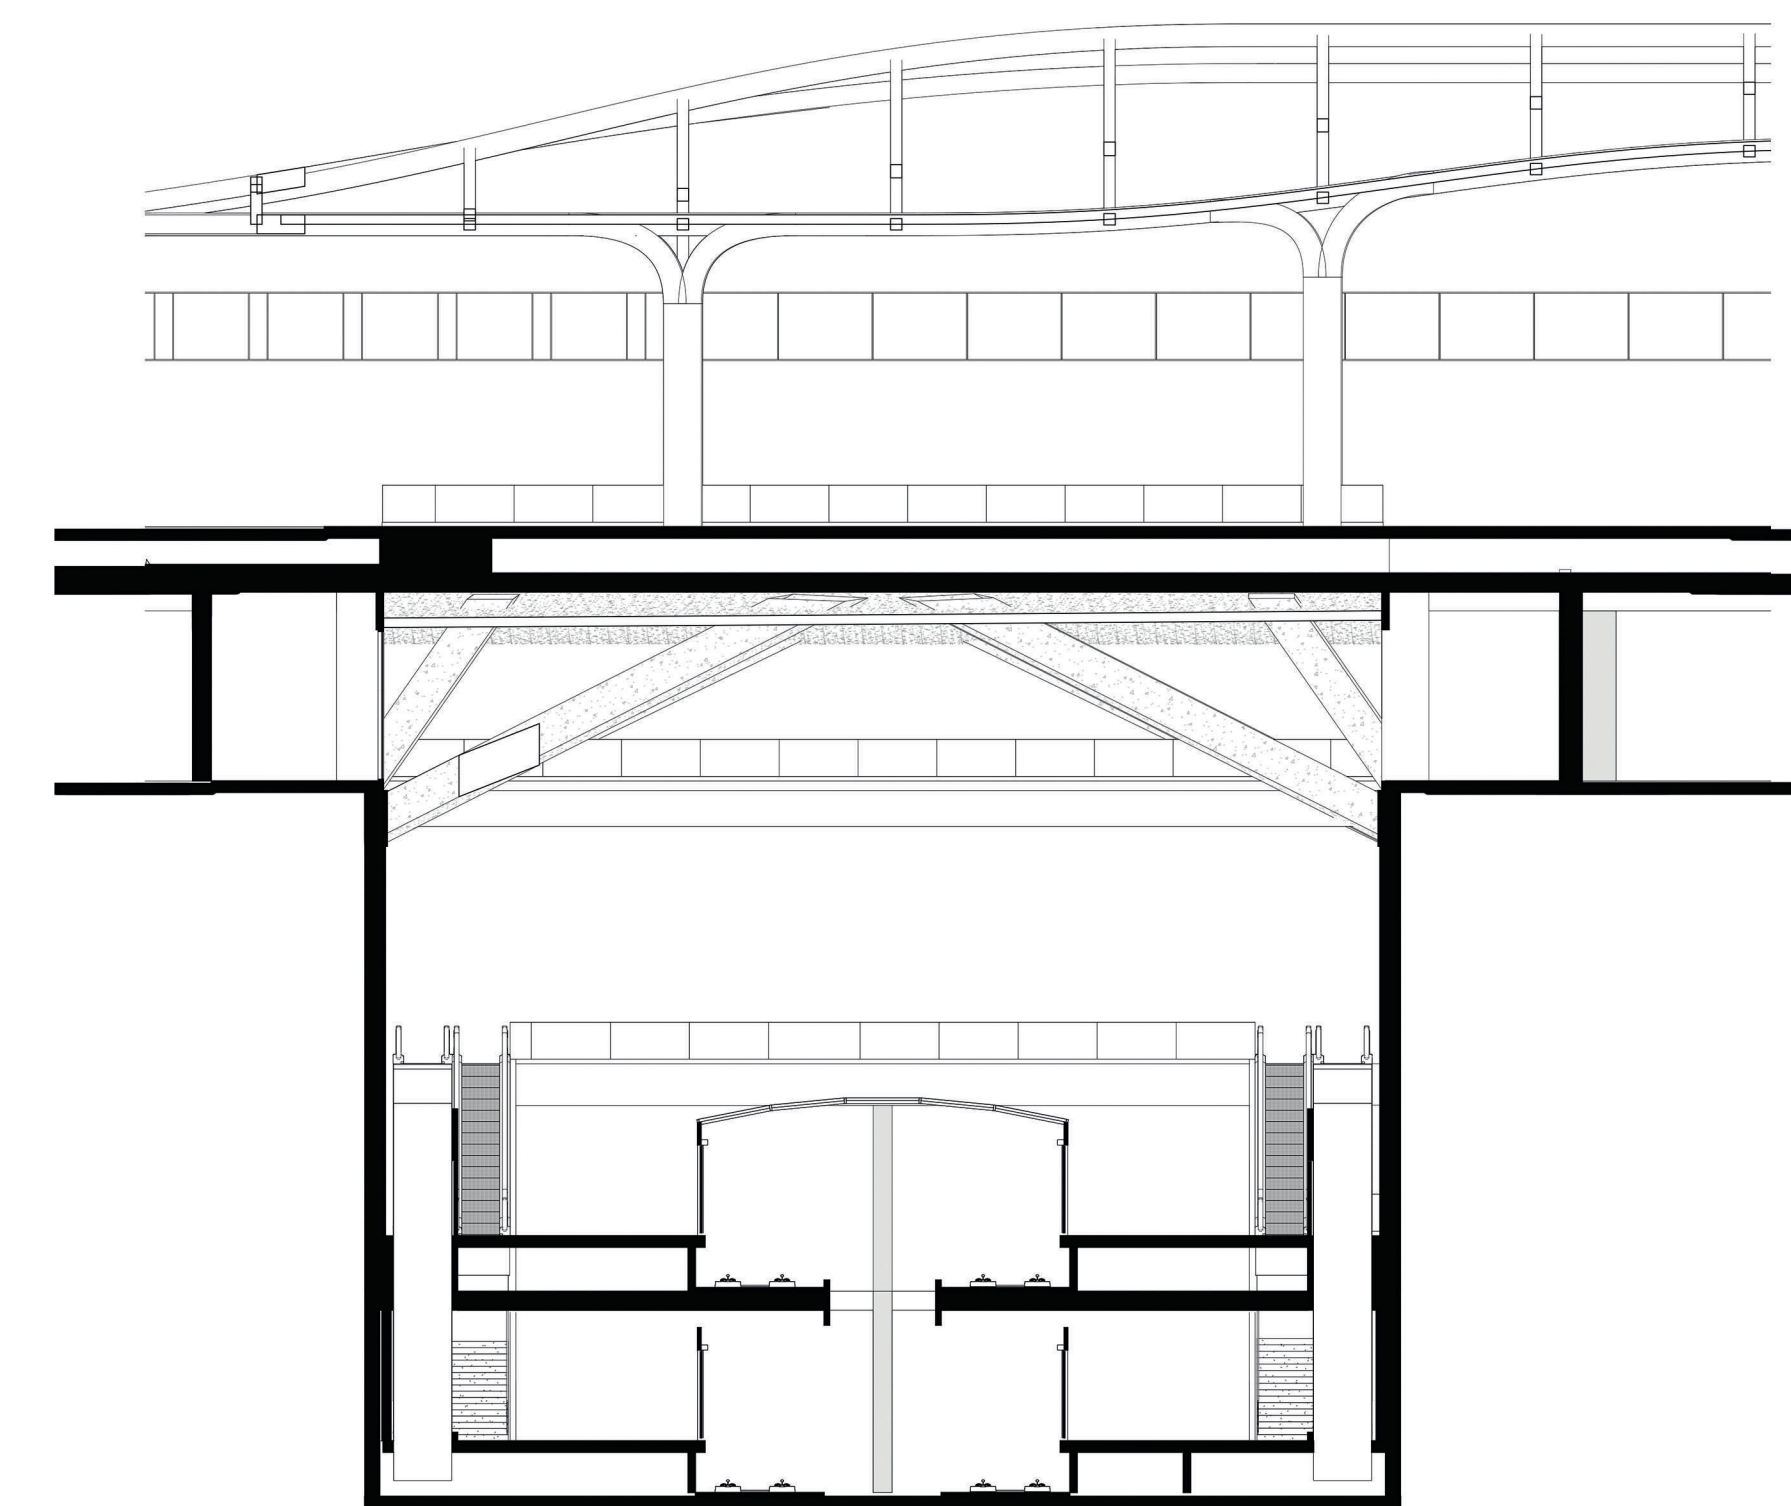

SECTION 06 |


0 2 4 6 8 10 m 1:200

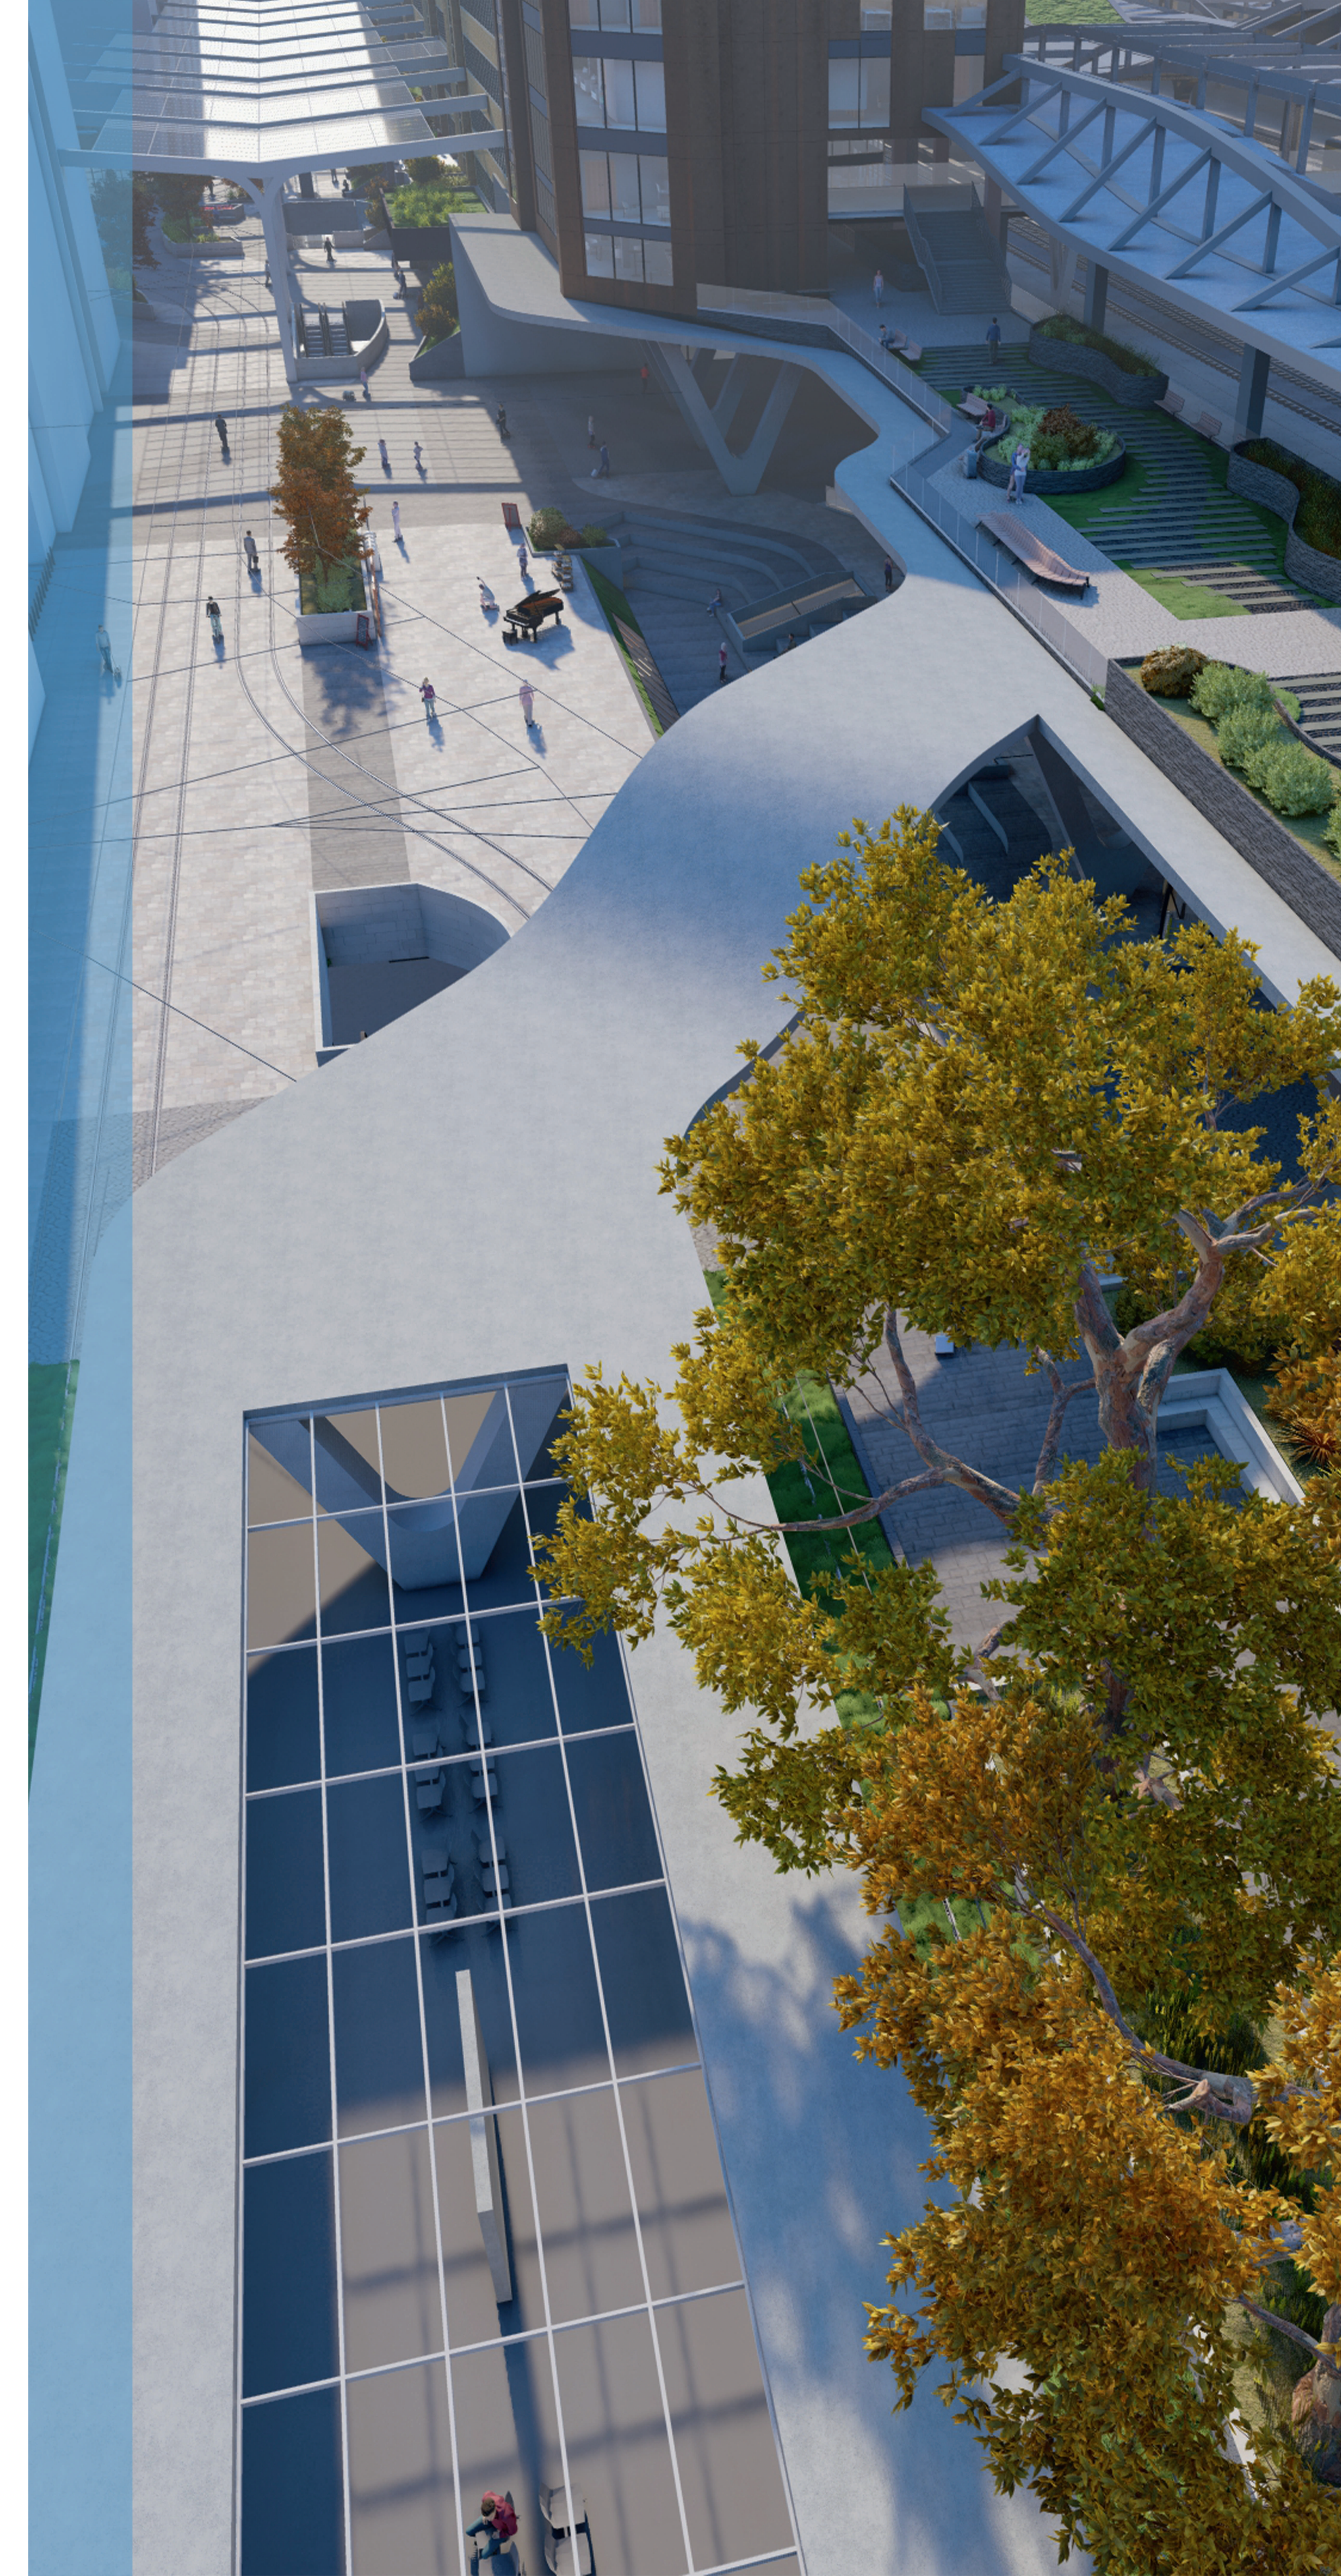

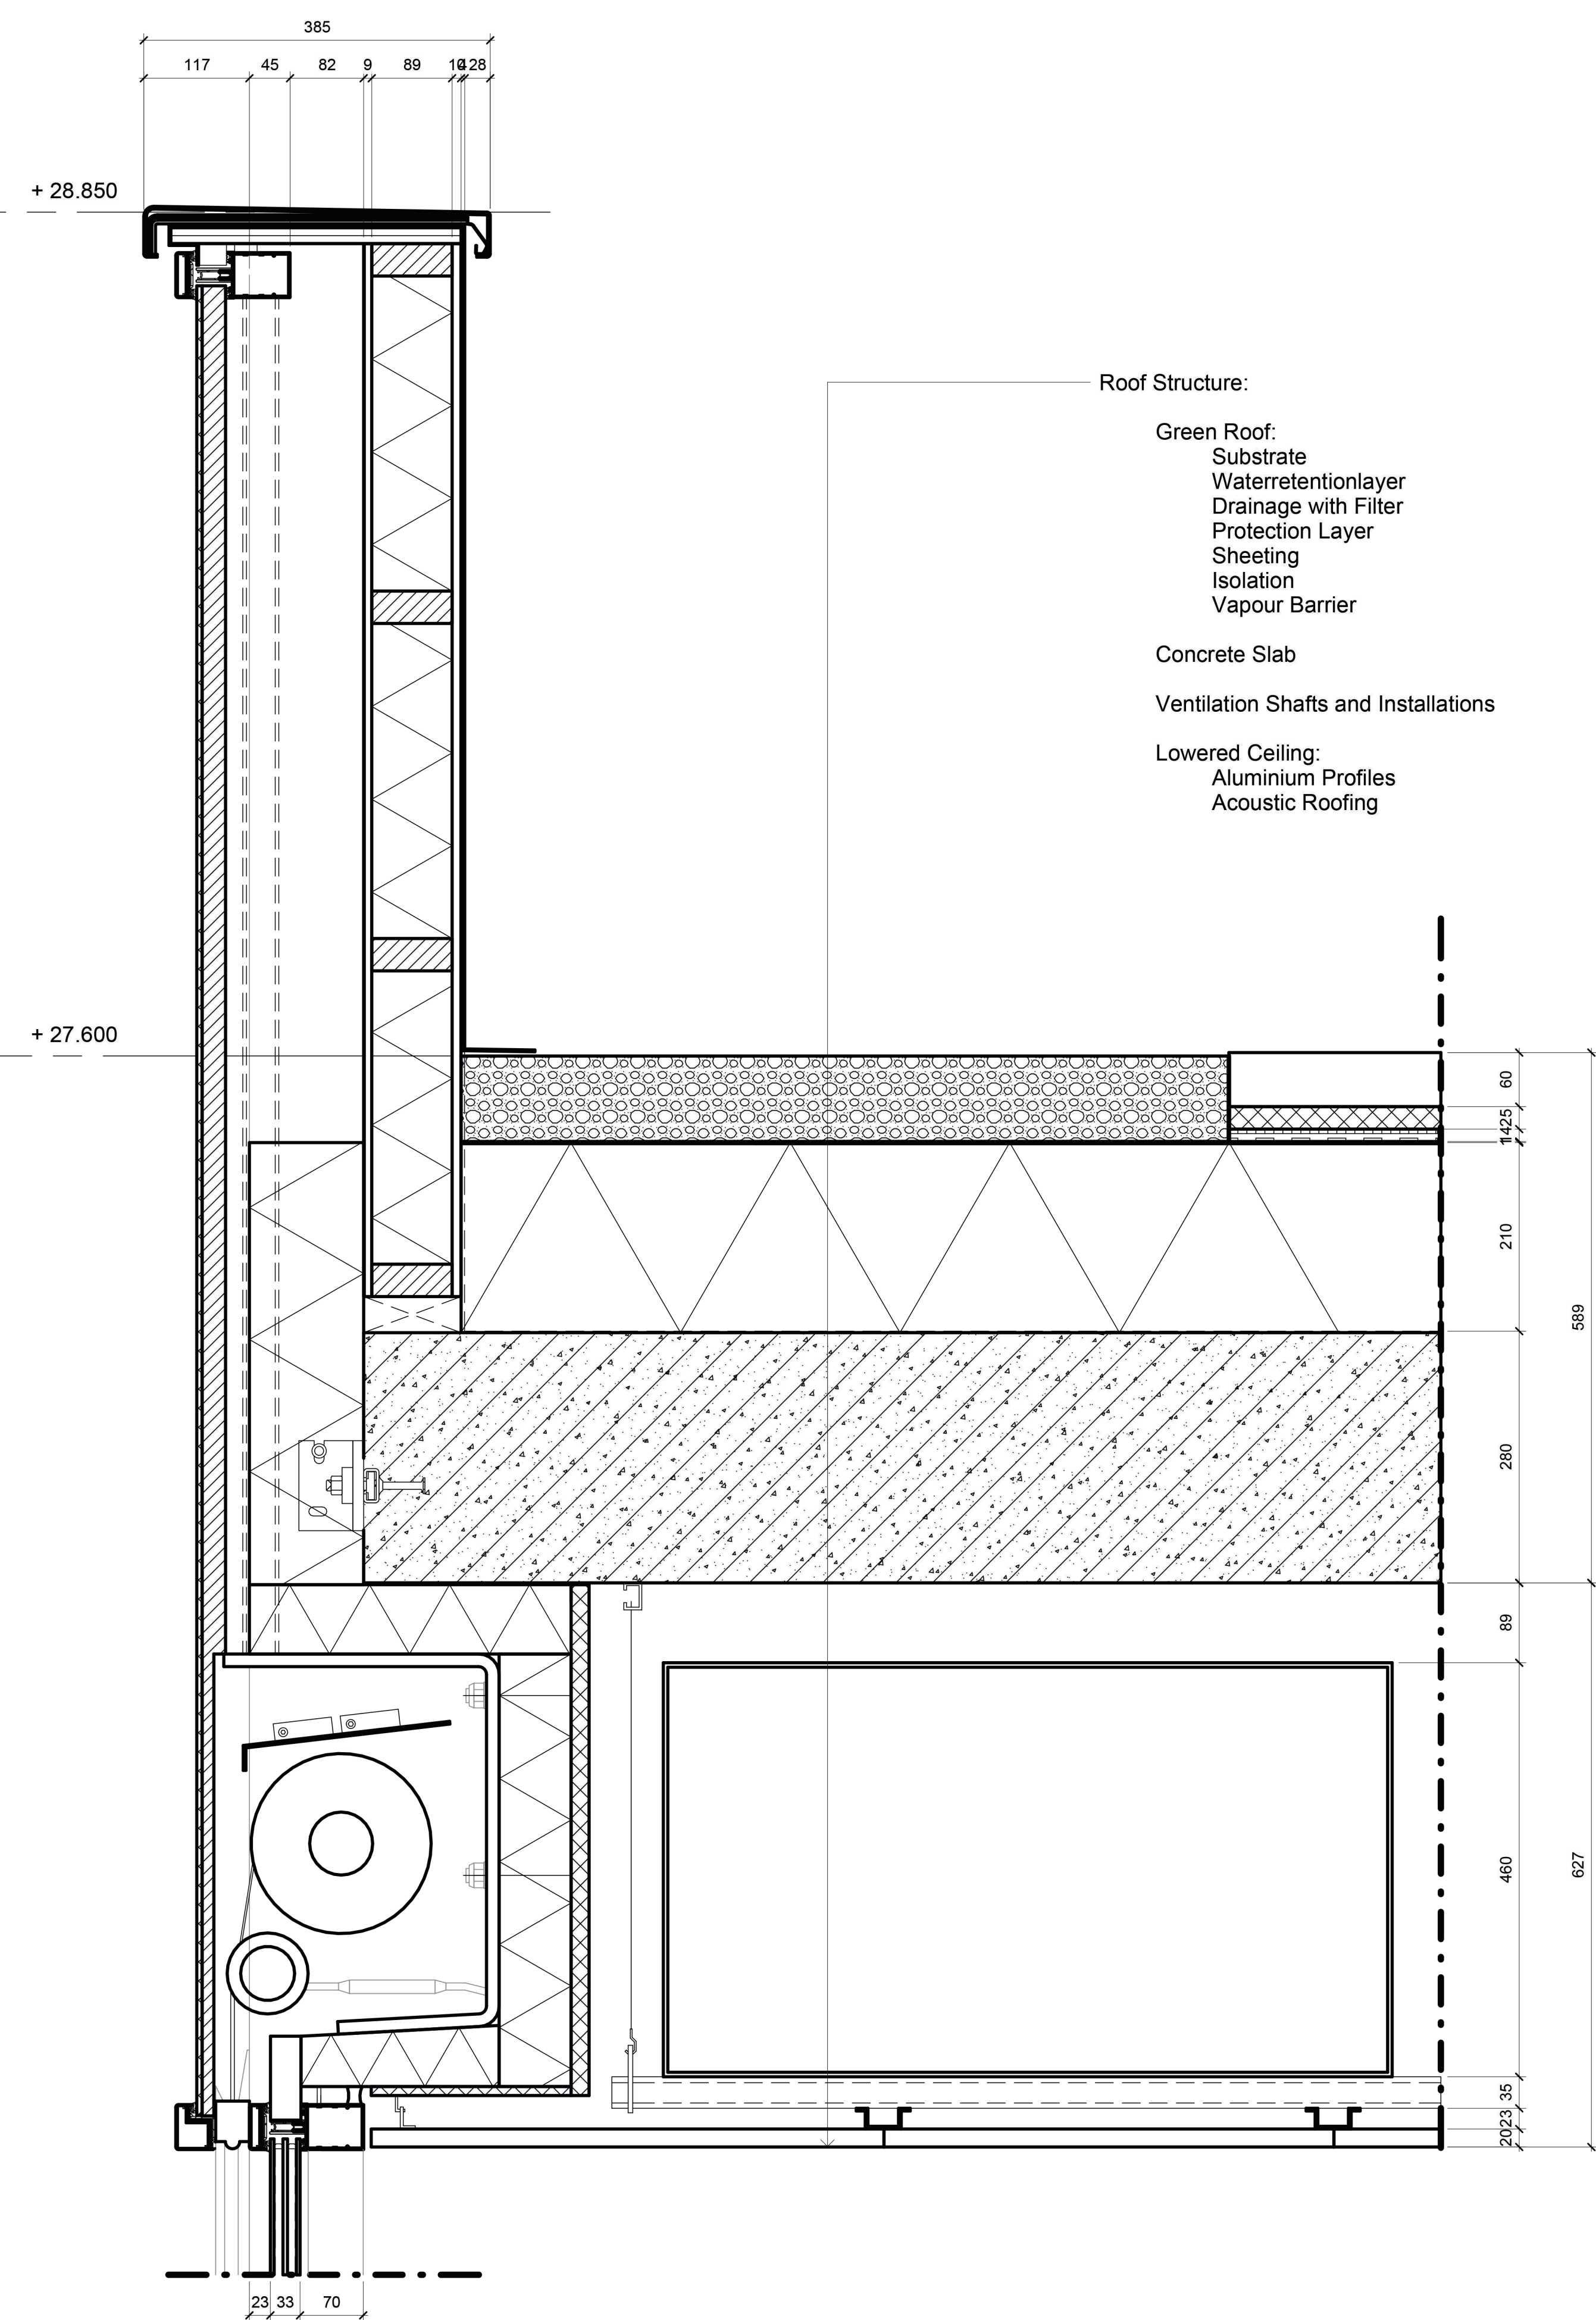


ROOF DETAIL |

0 50 100 150 200 250 mm 1:5

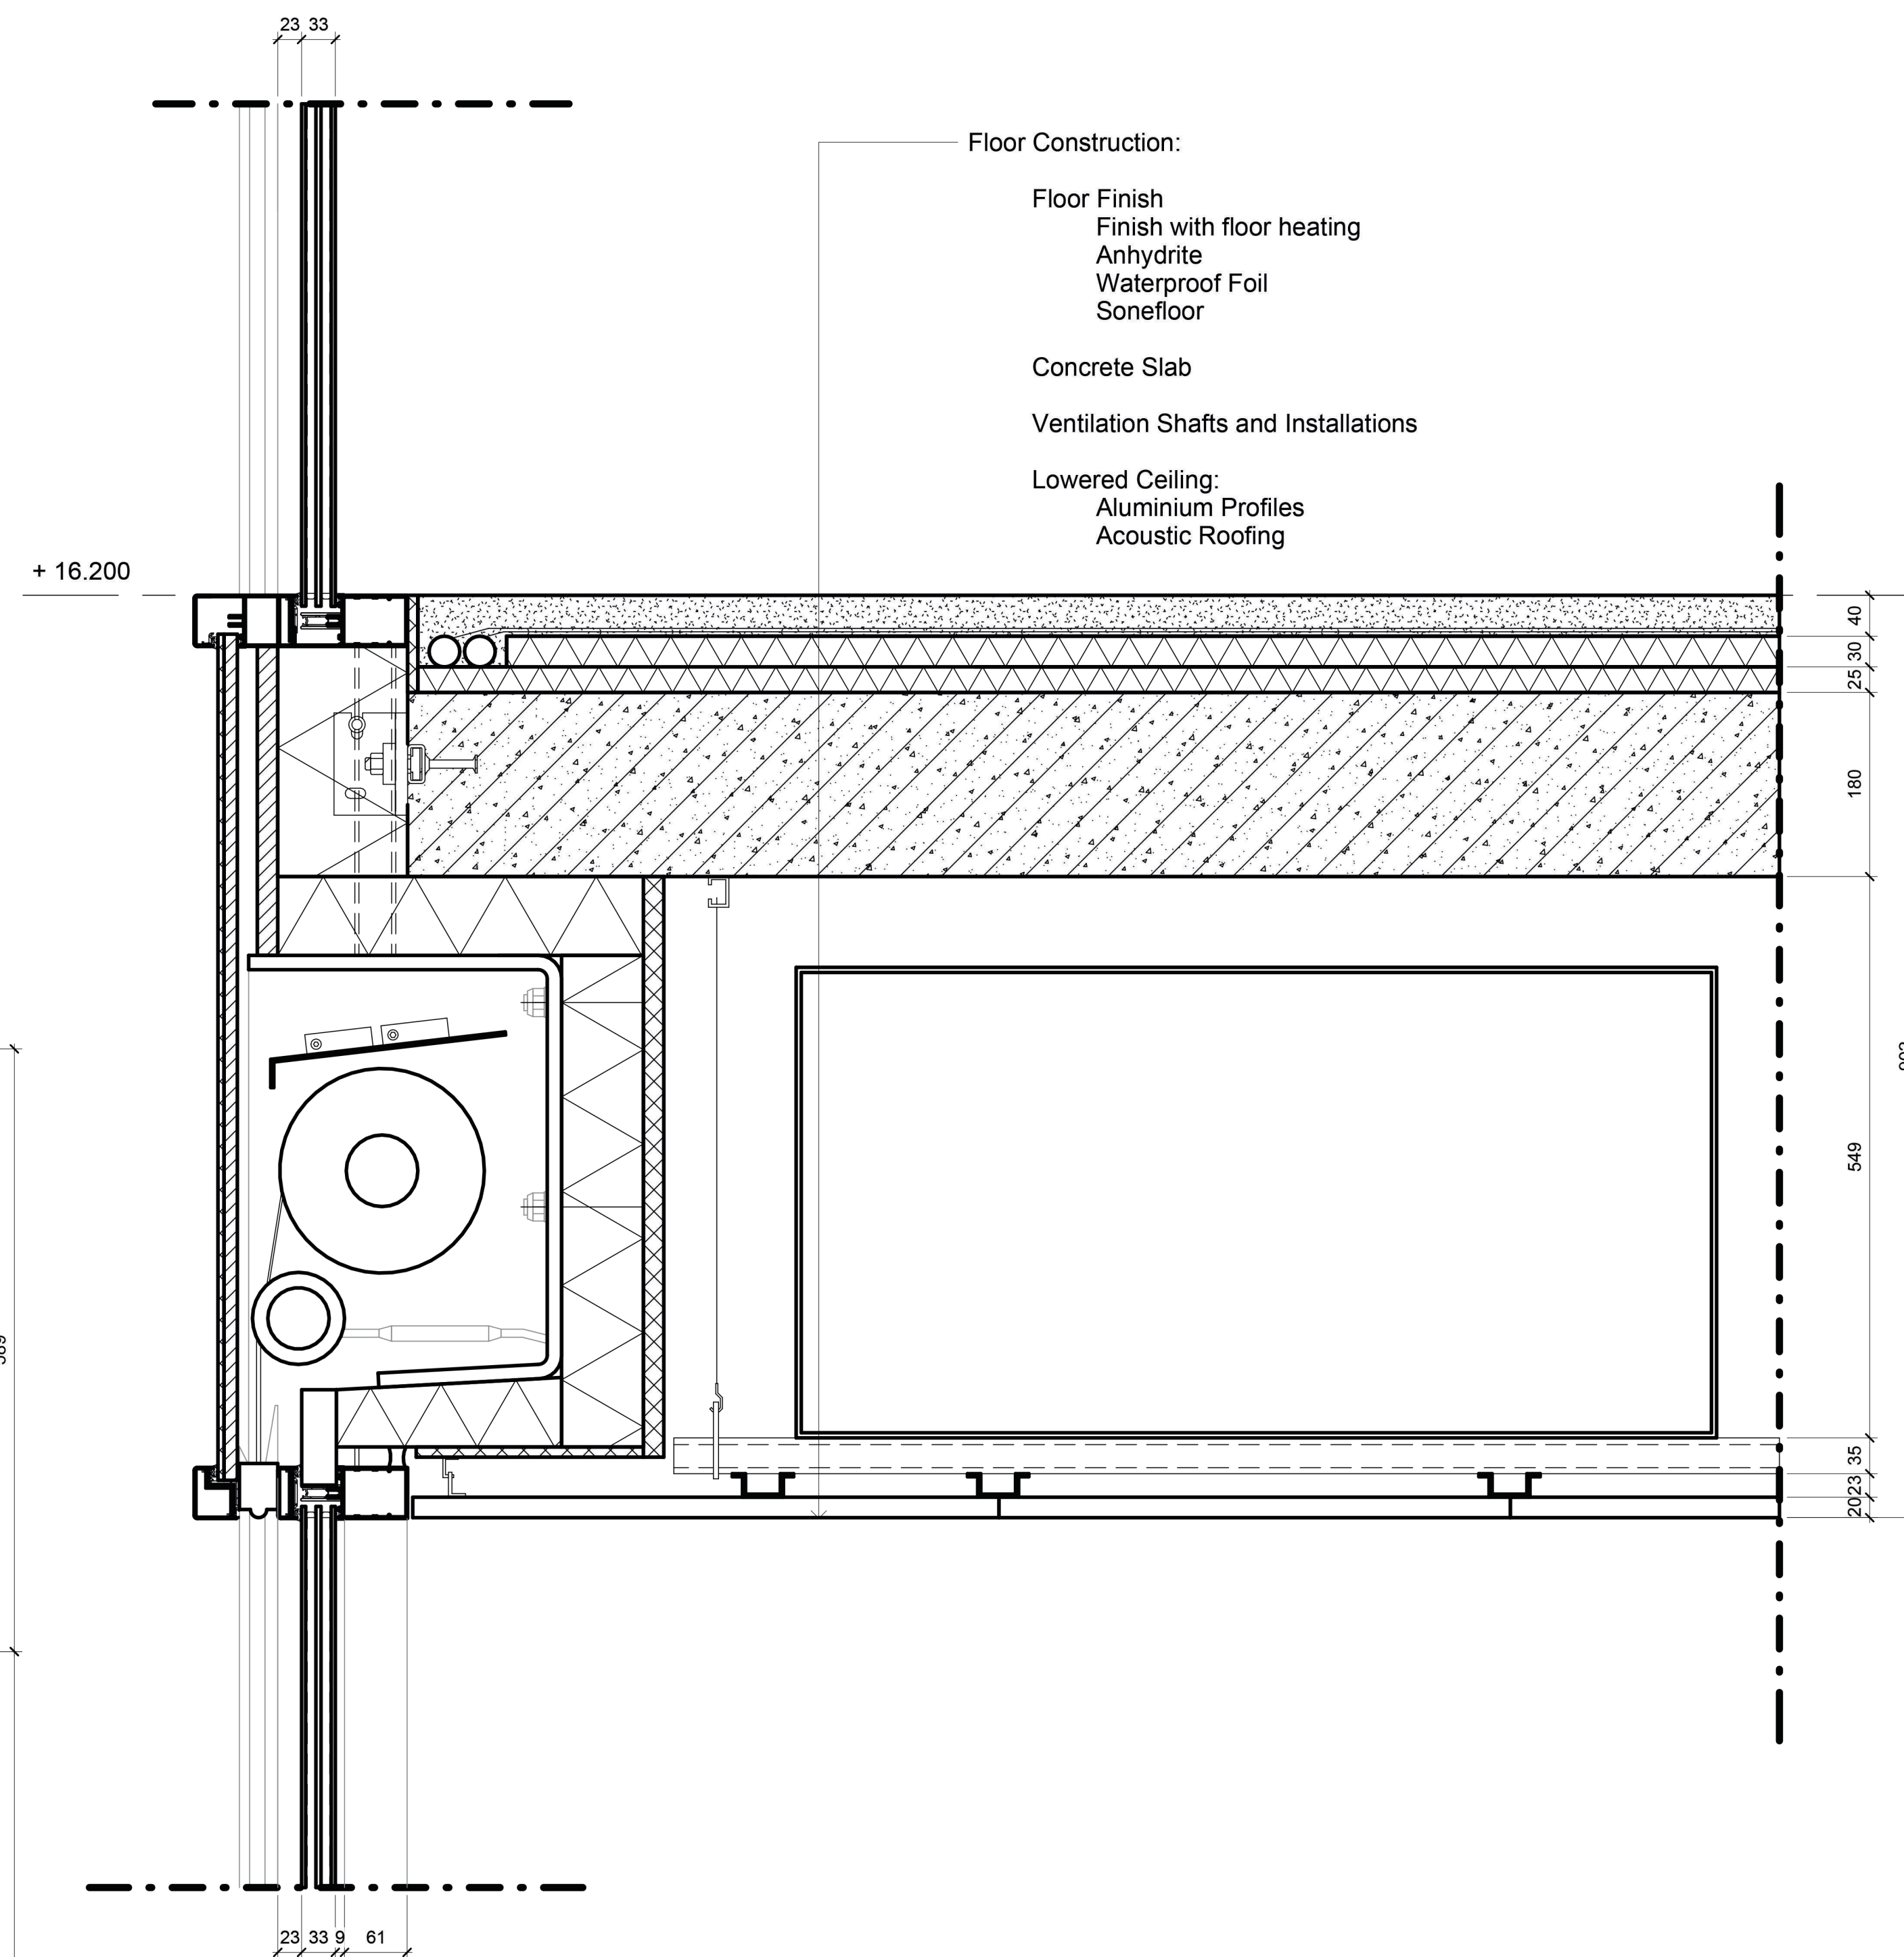

FLOOR DETAIL |

0 50 100 150 200 250 mm 1:5

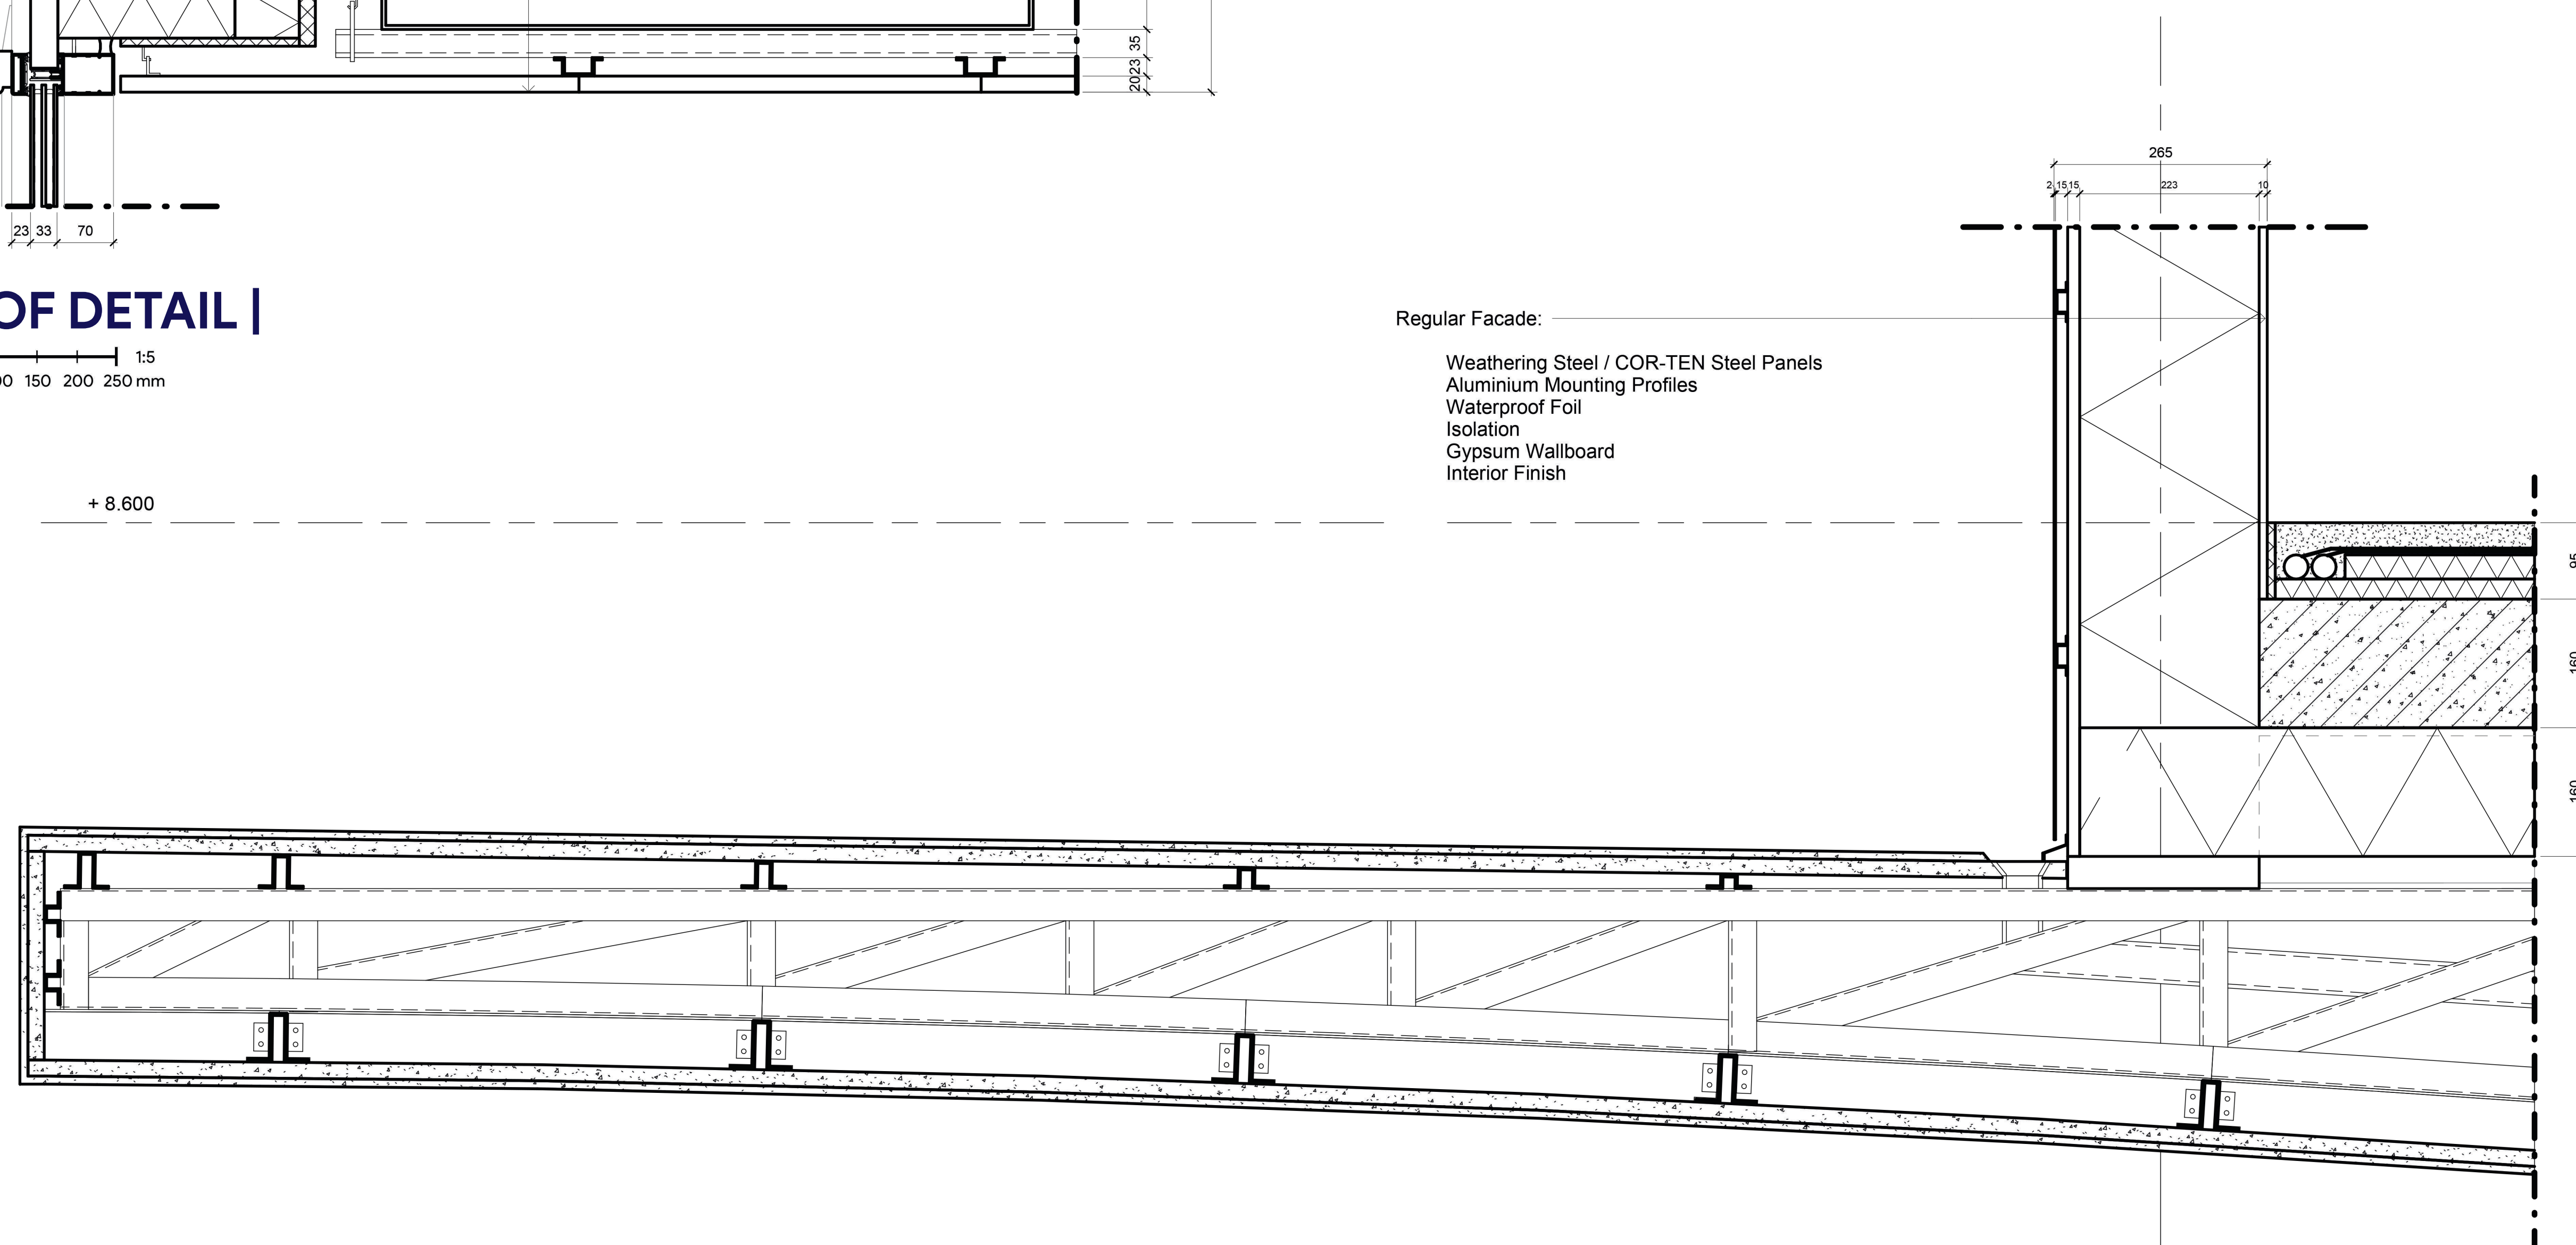


CANOPY END DETAIL |


0 50 100 150 200 250 mm 1:5


Regular Facade:
Weathering Steel / COR-TEN Steel Panels
Aluminium Mounting Profiles
Waterproof Foil
Isolation
Gypsum Wallboard
Interior Finish

Floor Construction:
Floor Finish
Finish with floor heating
Anhydrite
Waterproof Foil
Sonefloor
Concrete Slab
Ventilation Shafts and Installations
Lowered Ceiling:
Aluminium Profiles
Acoustic Roofing

Roof Structure:
Green Roof:
Substrate
Waterretentionlayer
Drainage with Filter
Protection Layer
Sheeting
Isolation
Vapour Barrier
Concrete Slab
Ventilation Shafts and Installations
Lowered Ceiling:
Aluminium Profiles
Acoustic Roofing

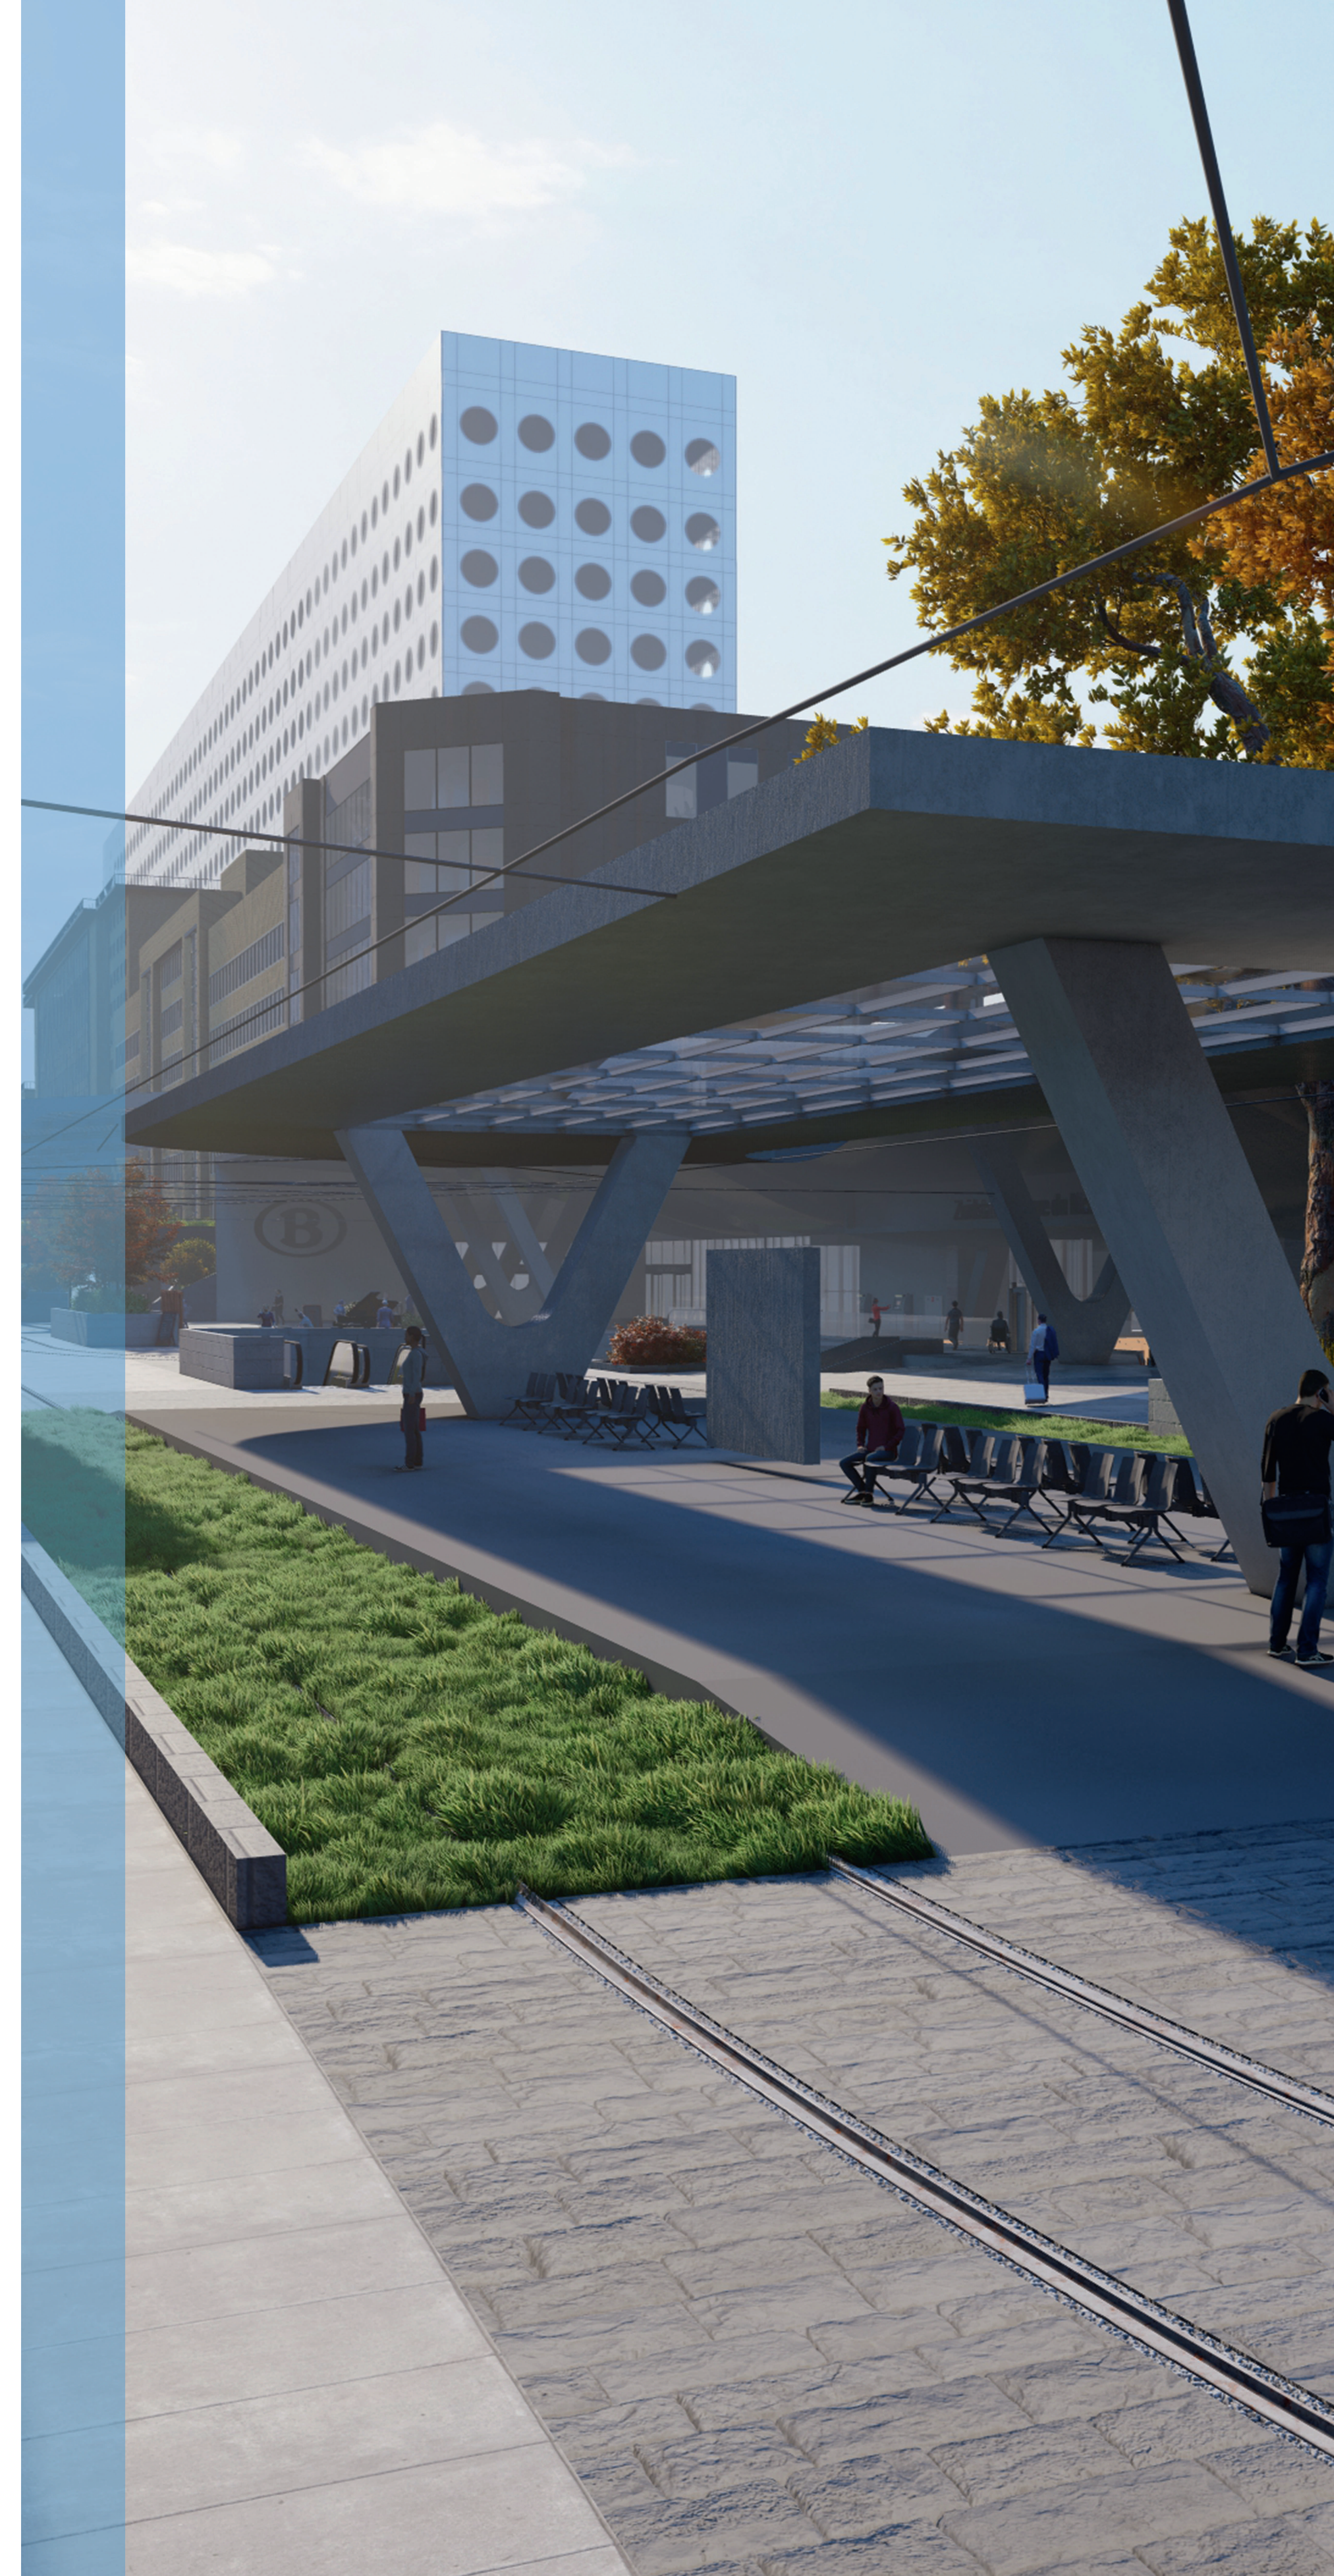


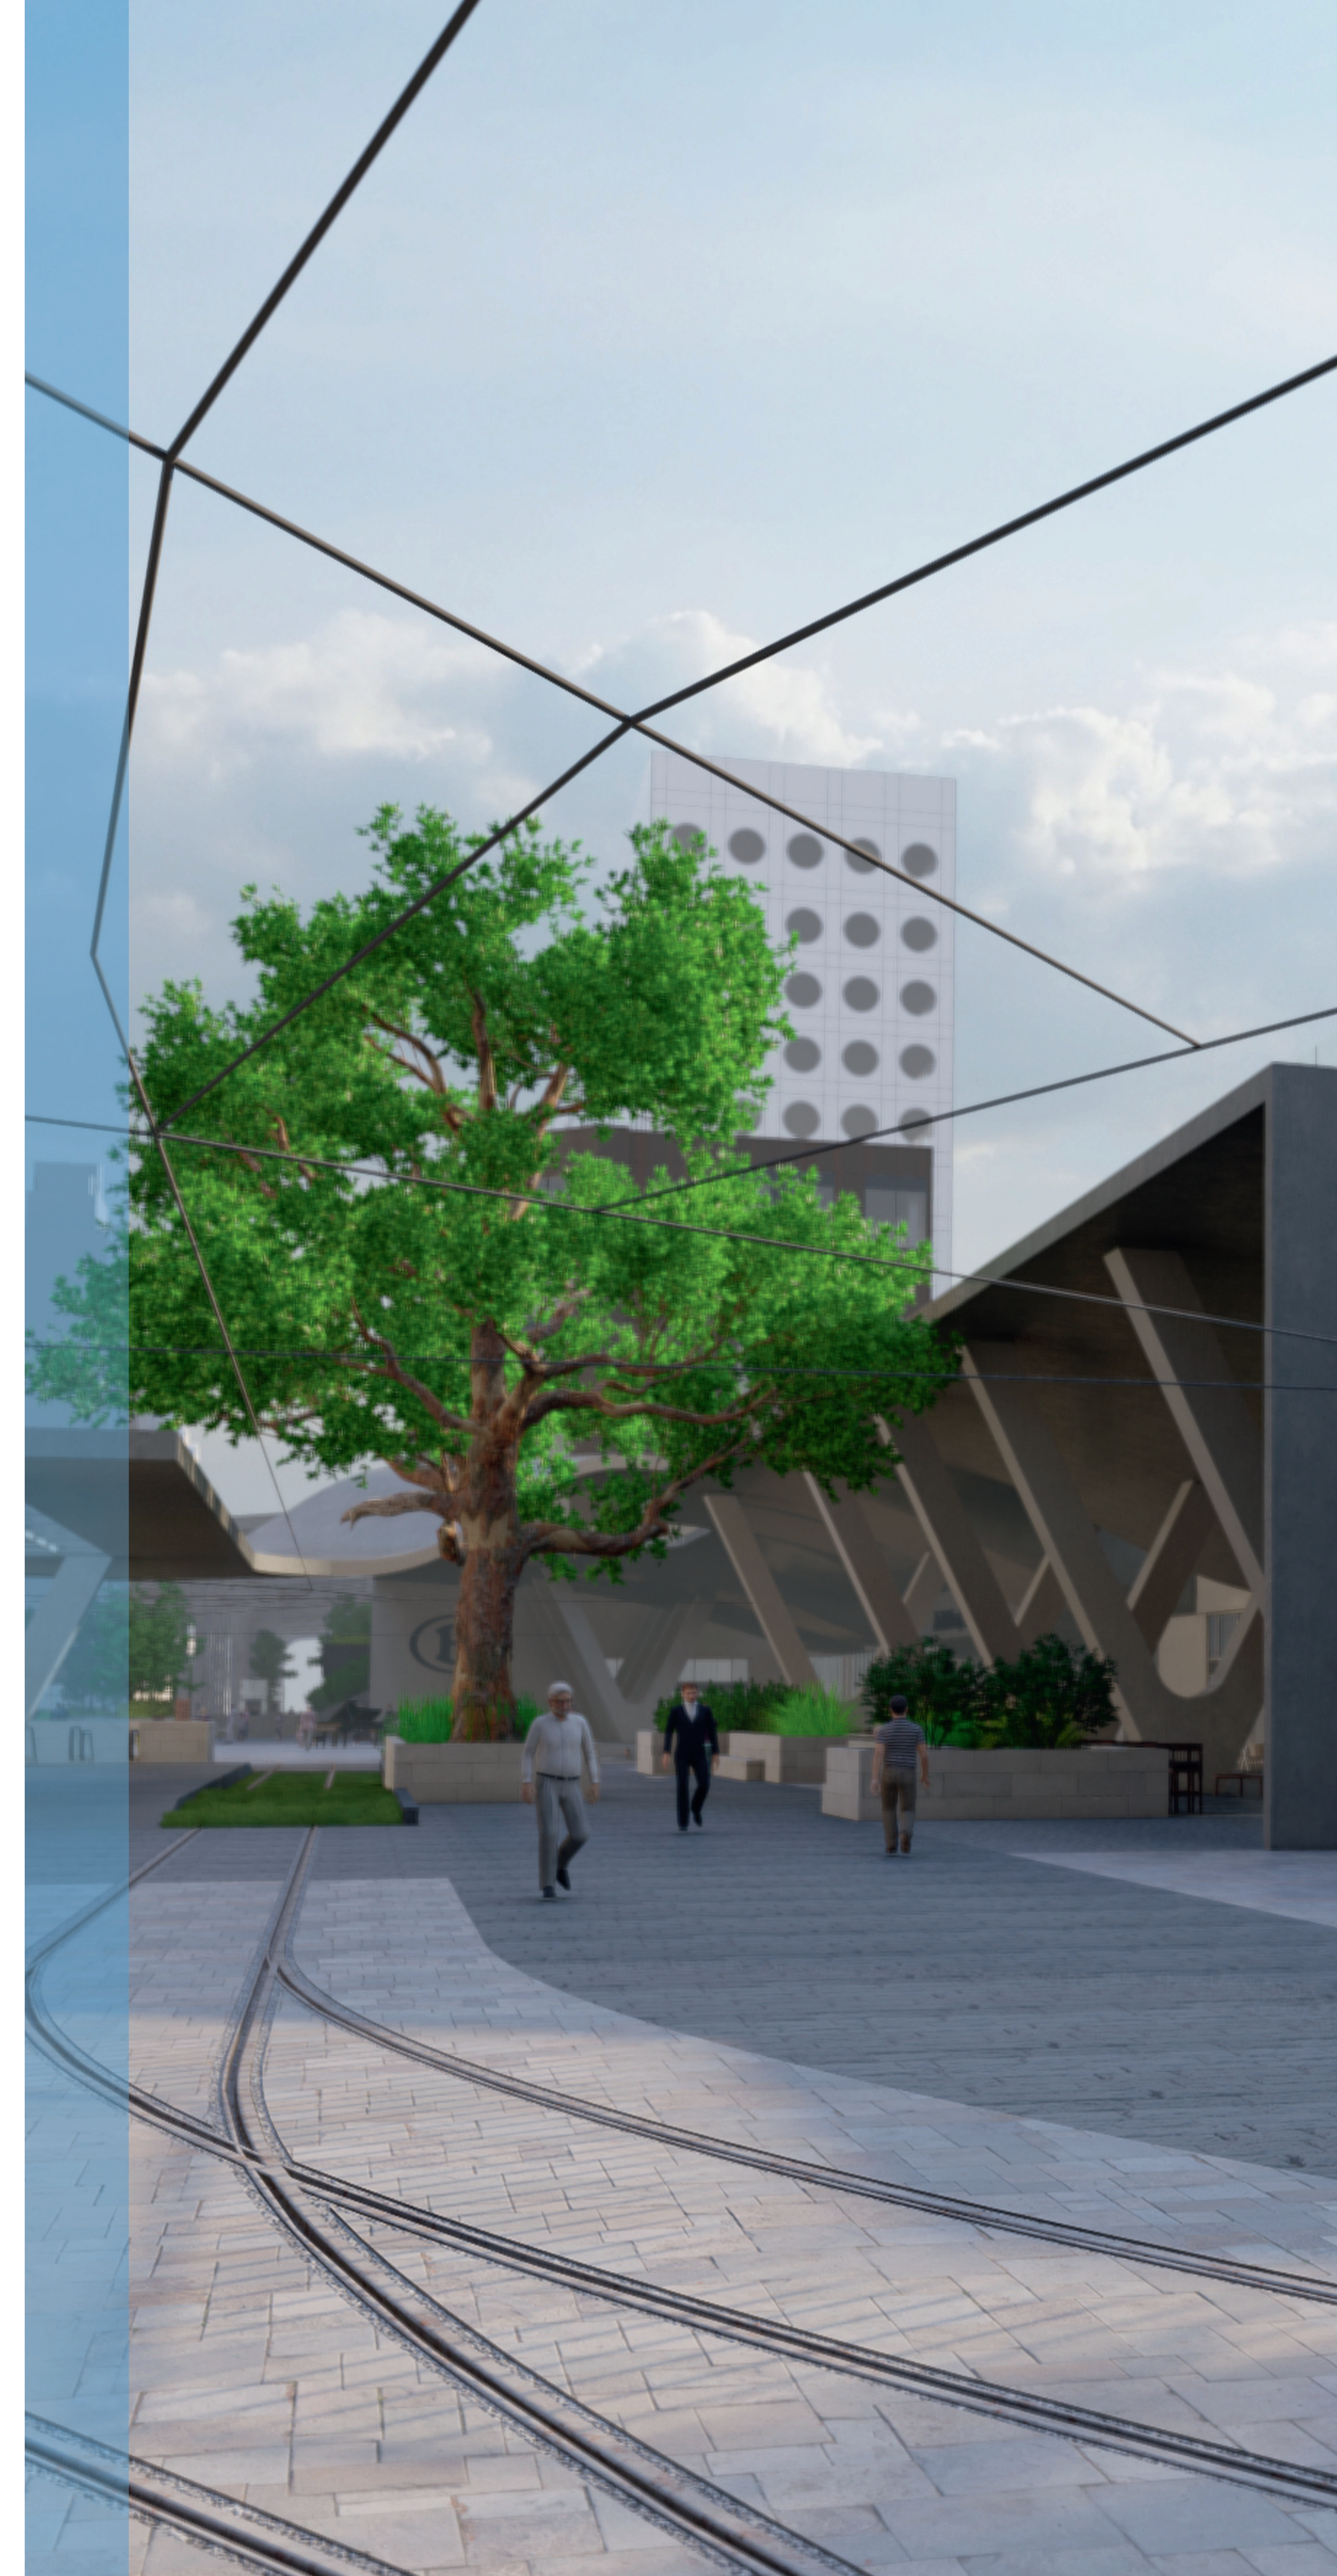

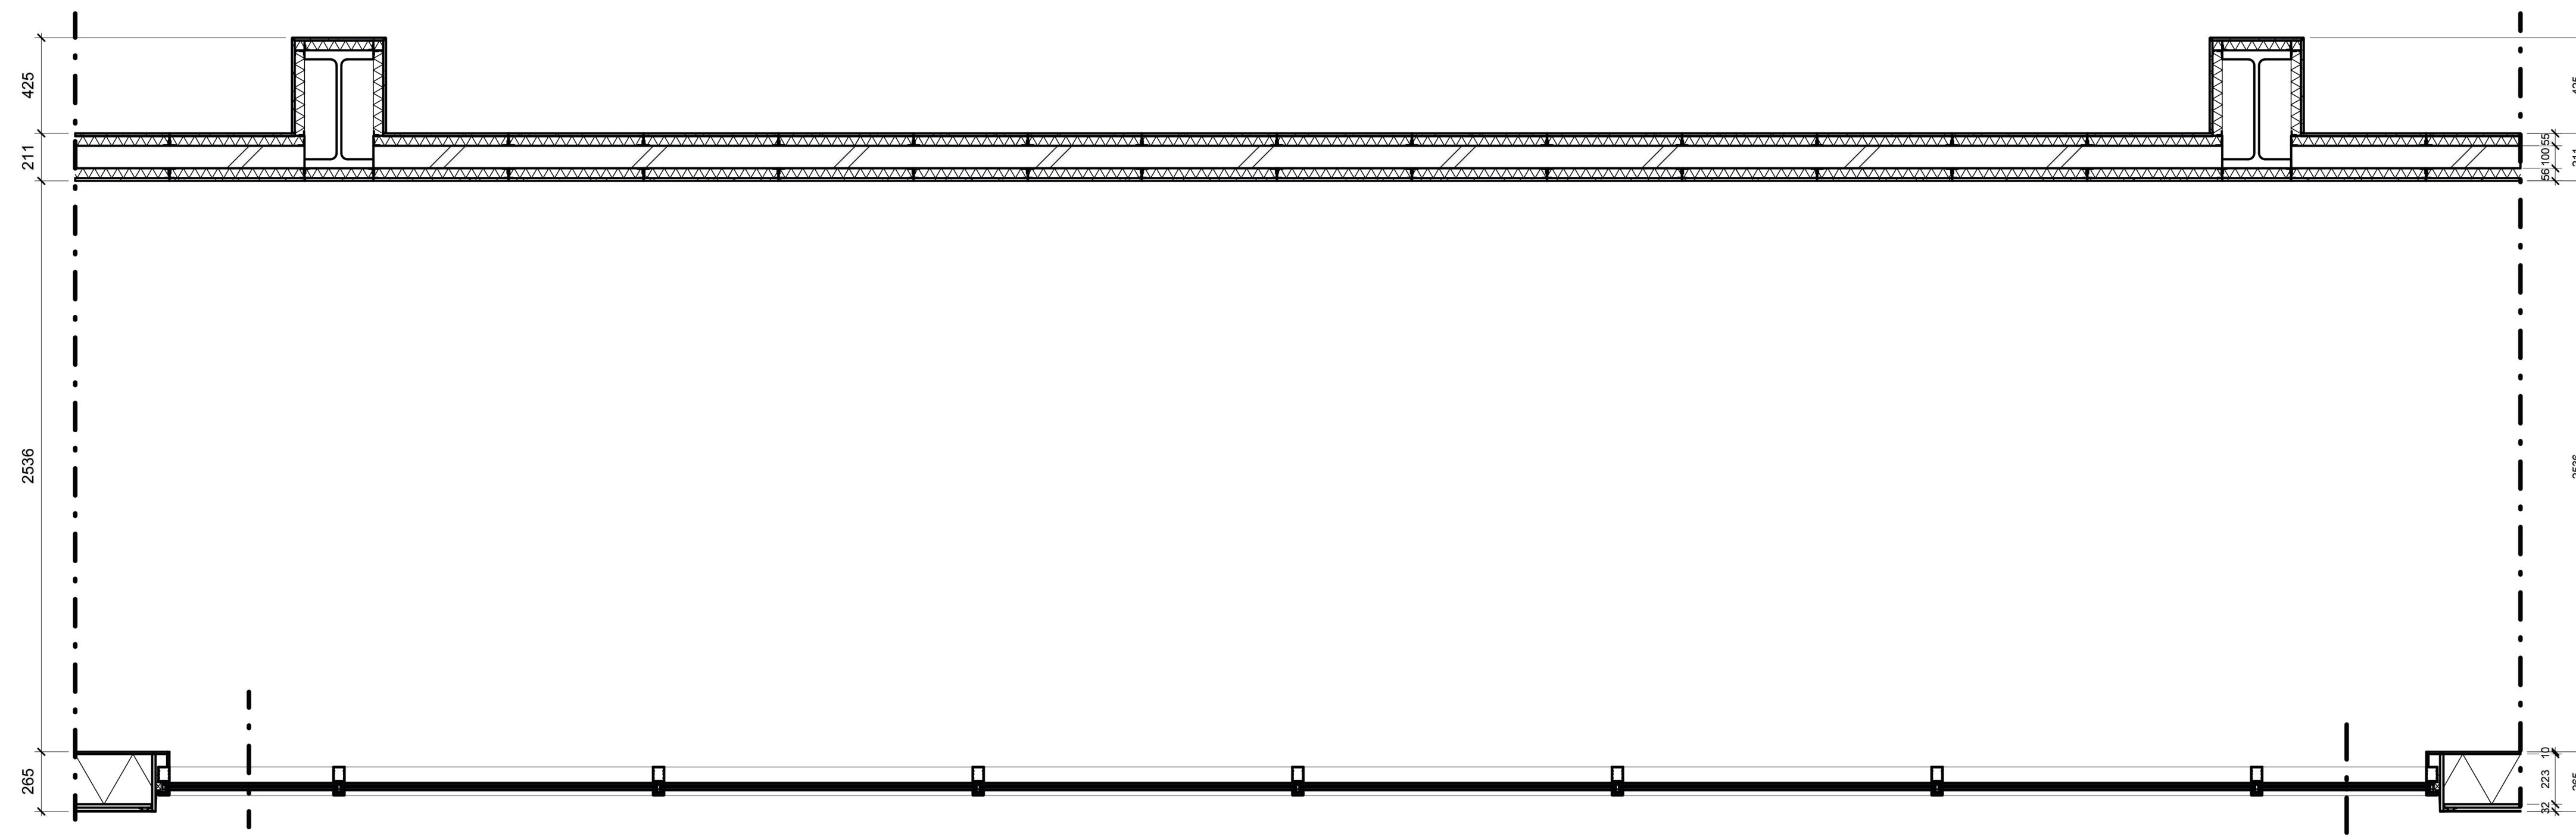


Horizontal Fragment |

0 0.1 0.2 0.3 0.4 0.5 m

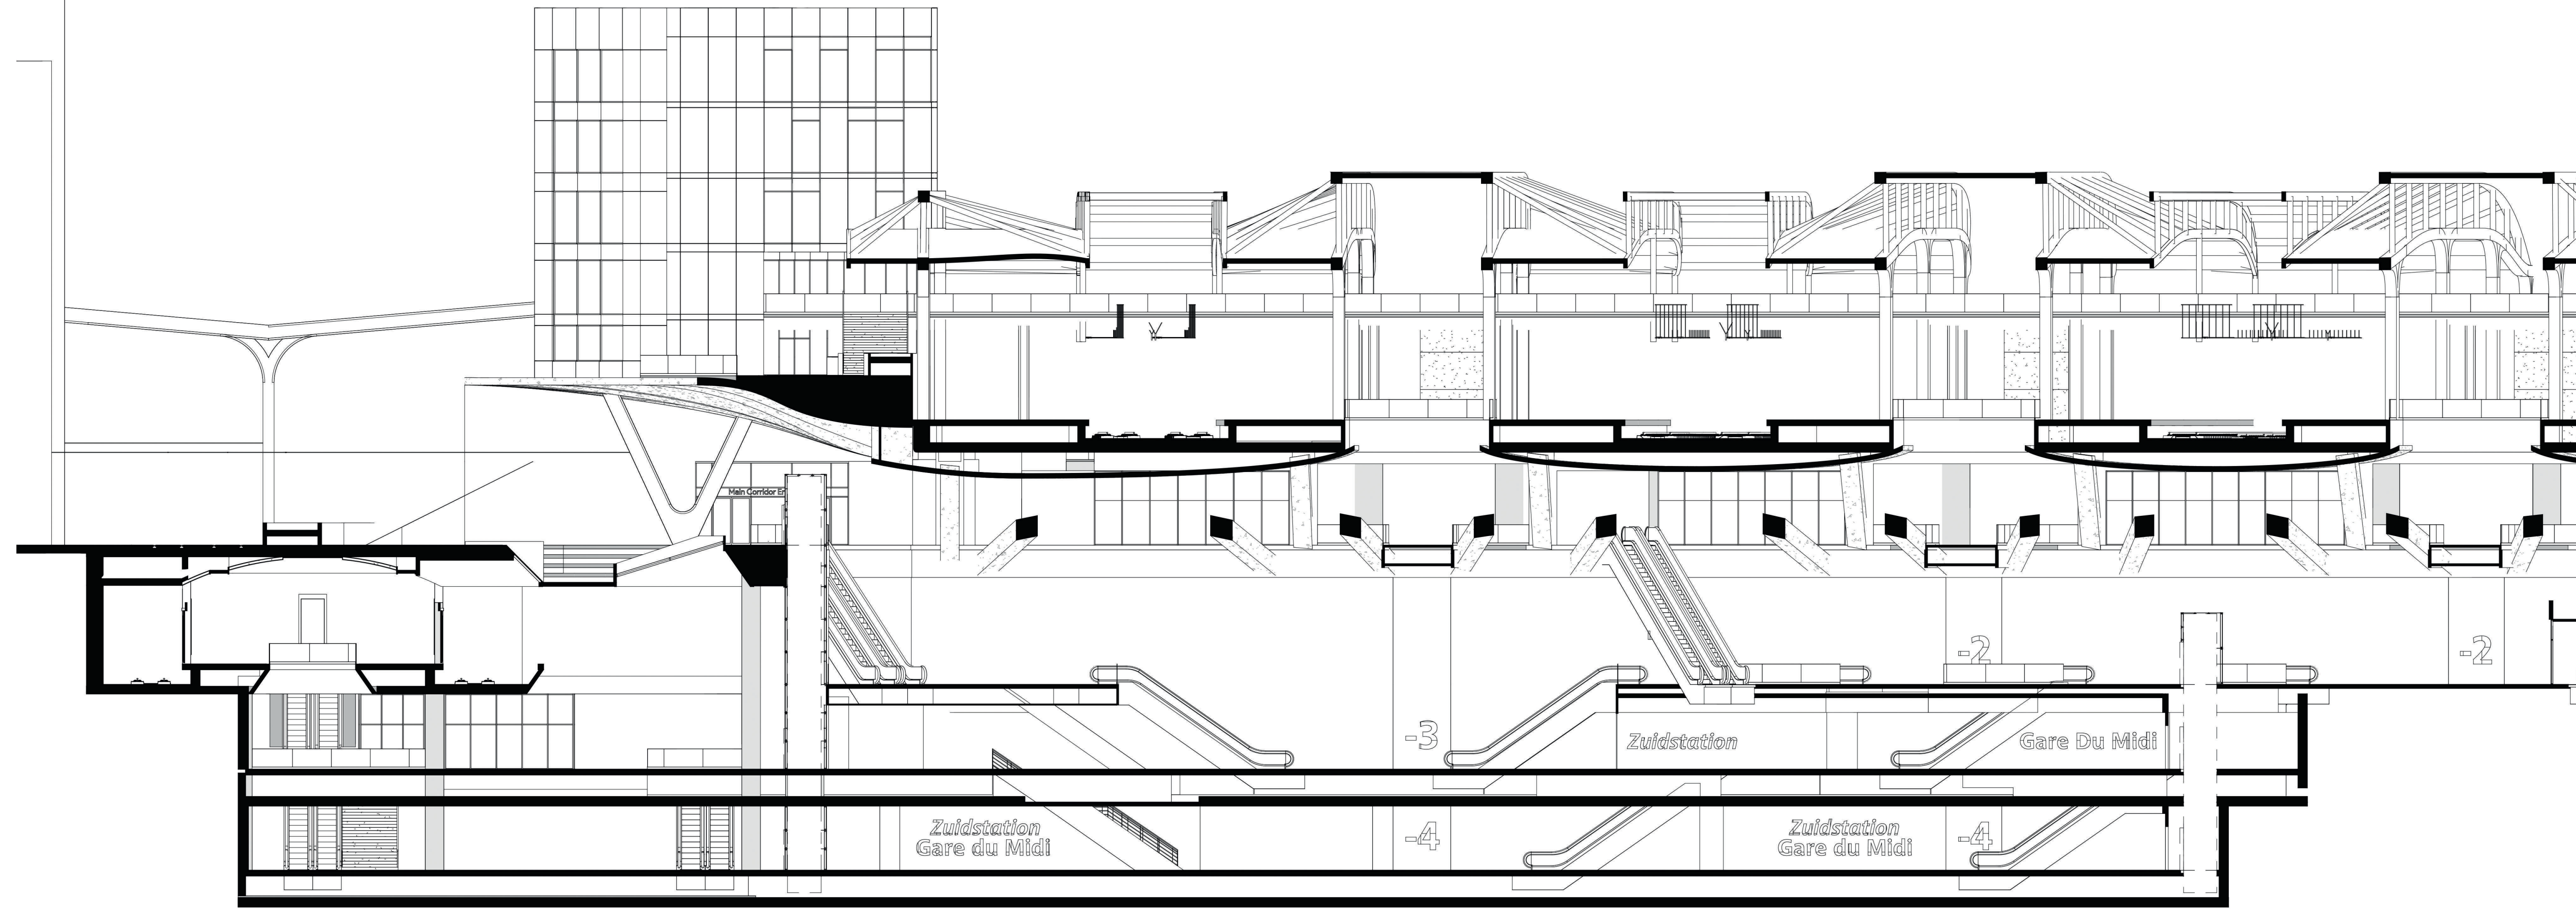

SECTION 07 |



0 2 4 6 8 10 m

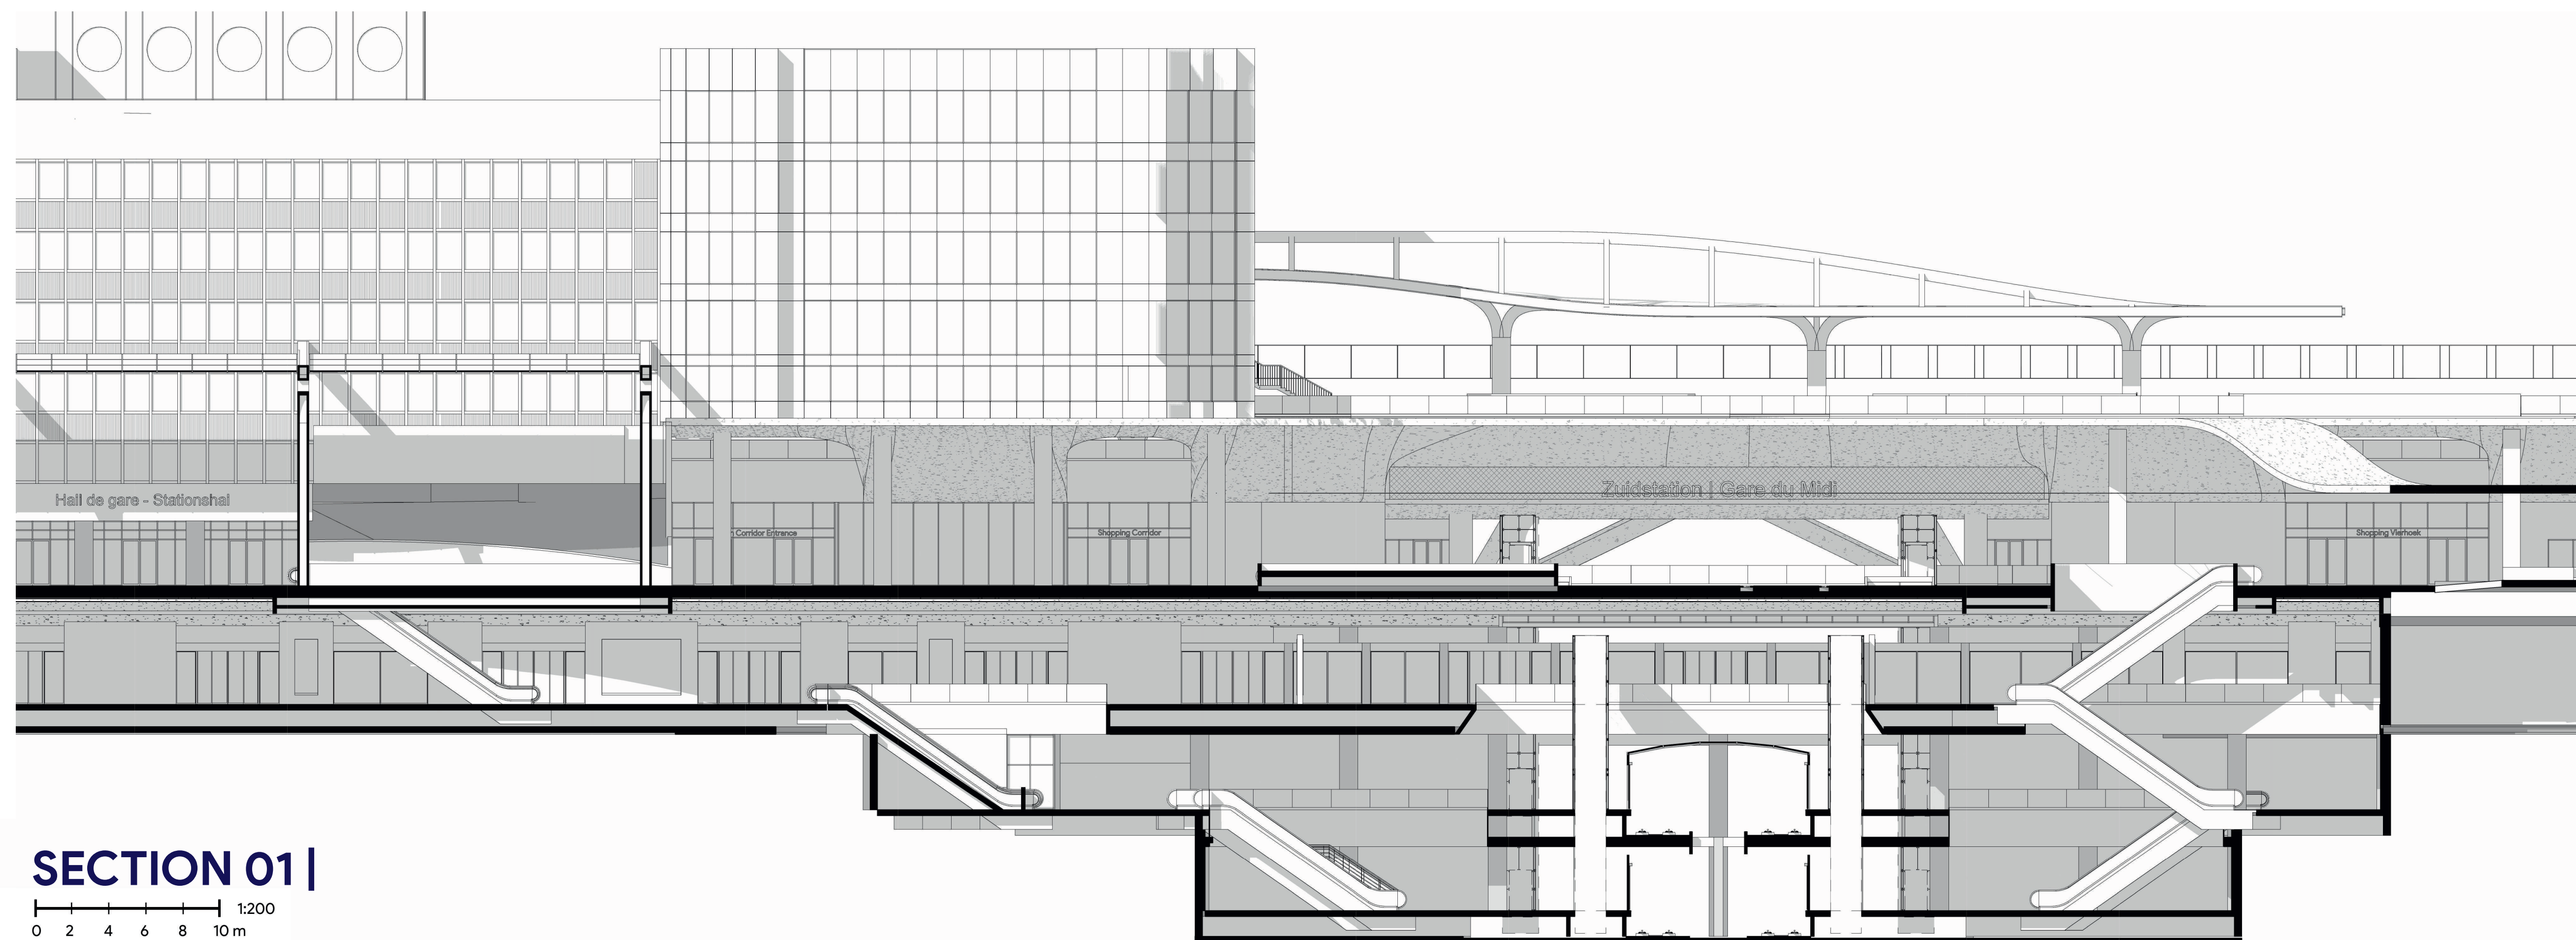


SECTION 01 |



0 2 4 6 8 10 m



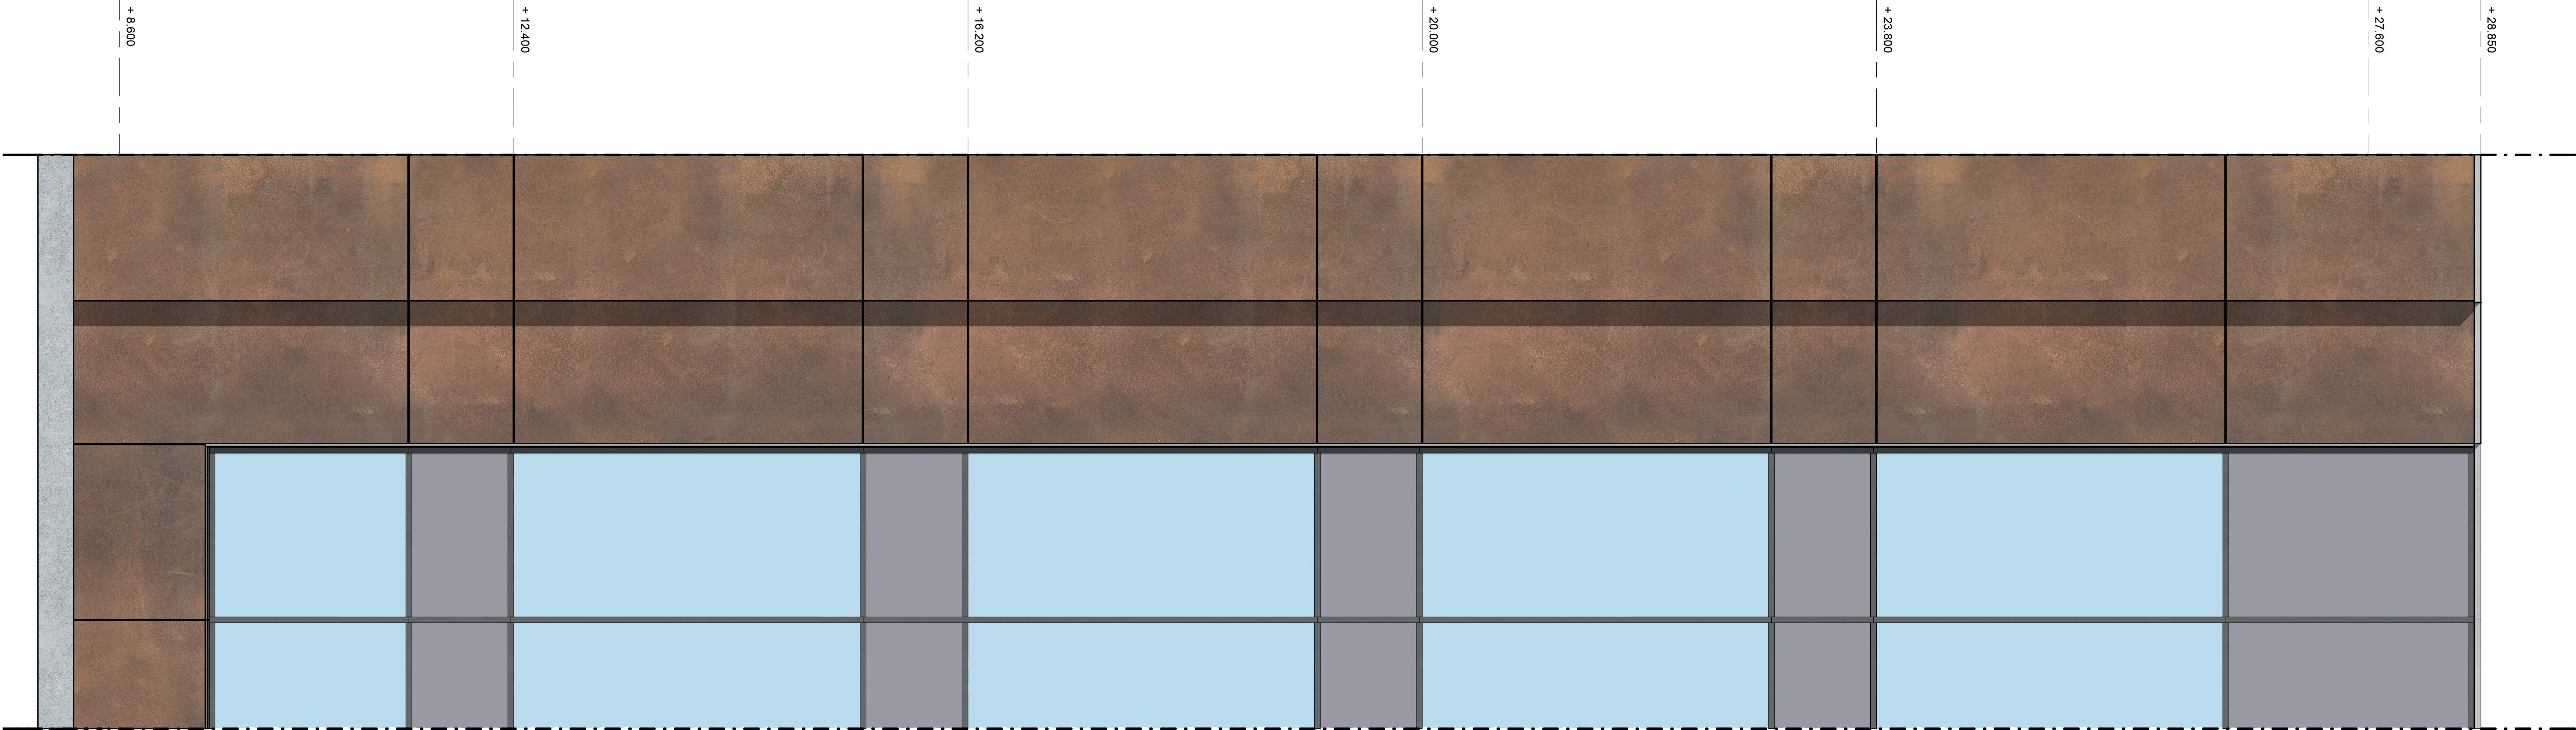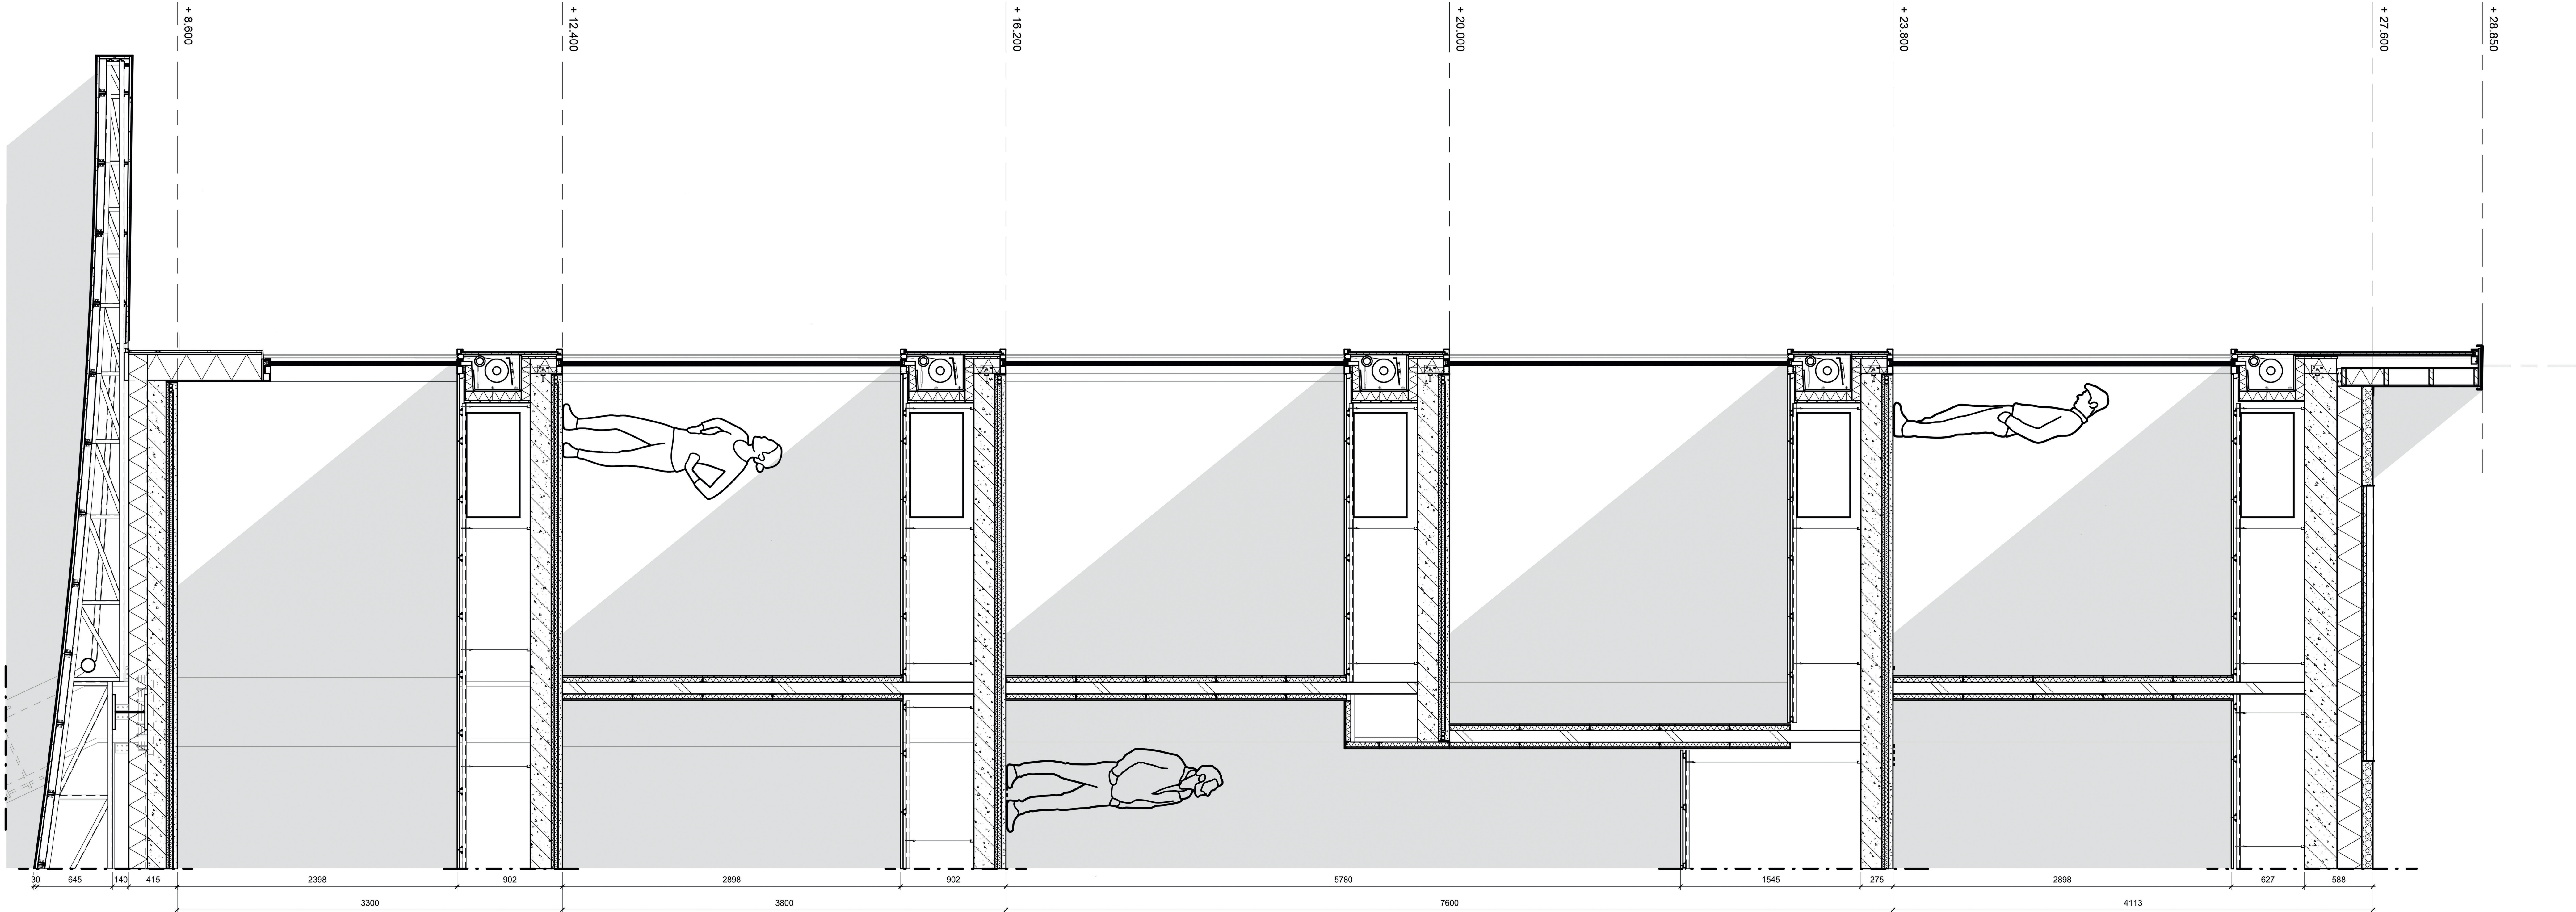

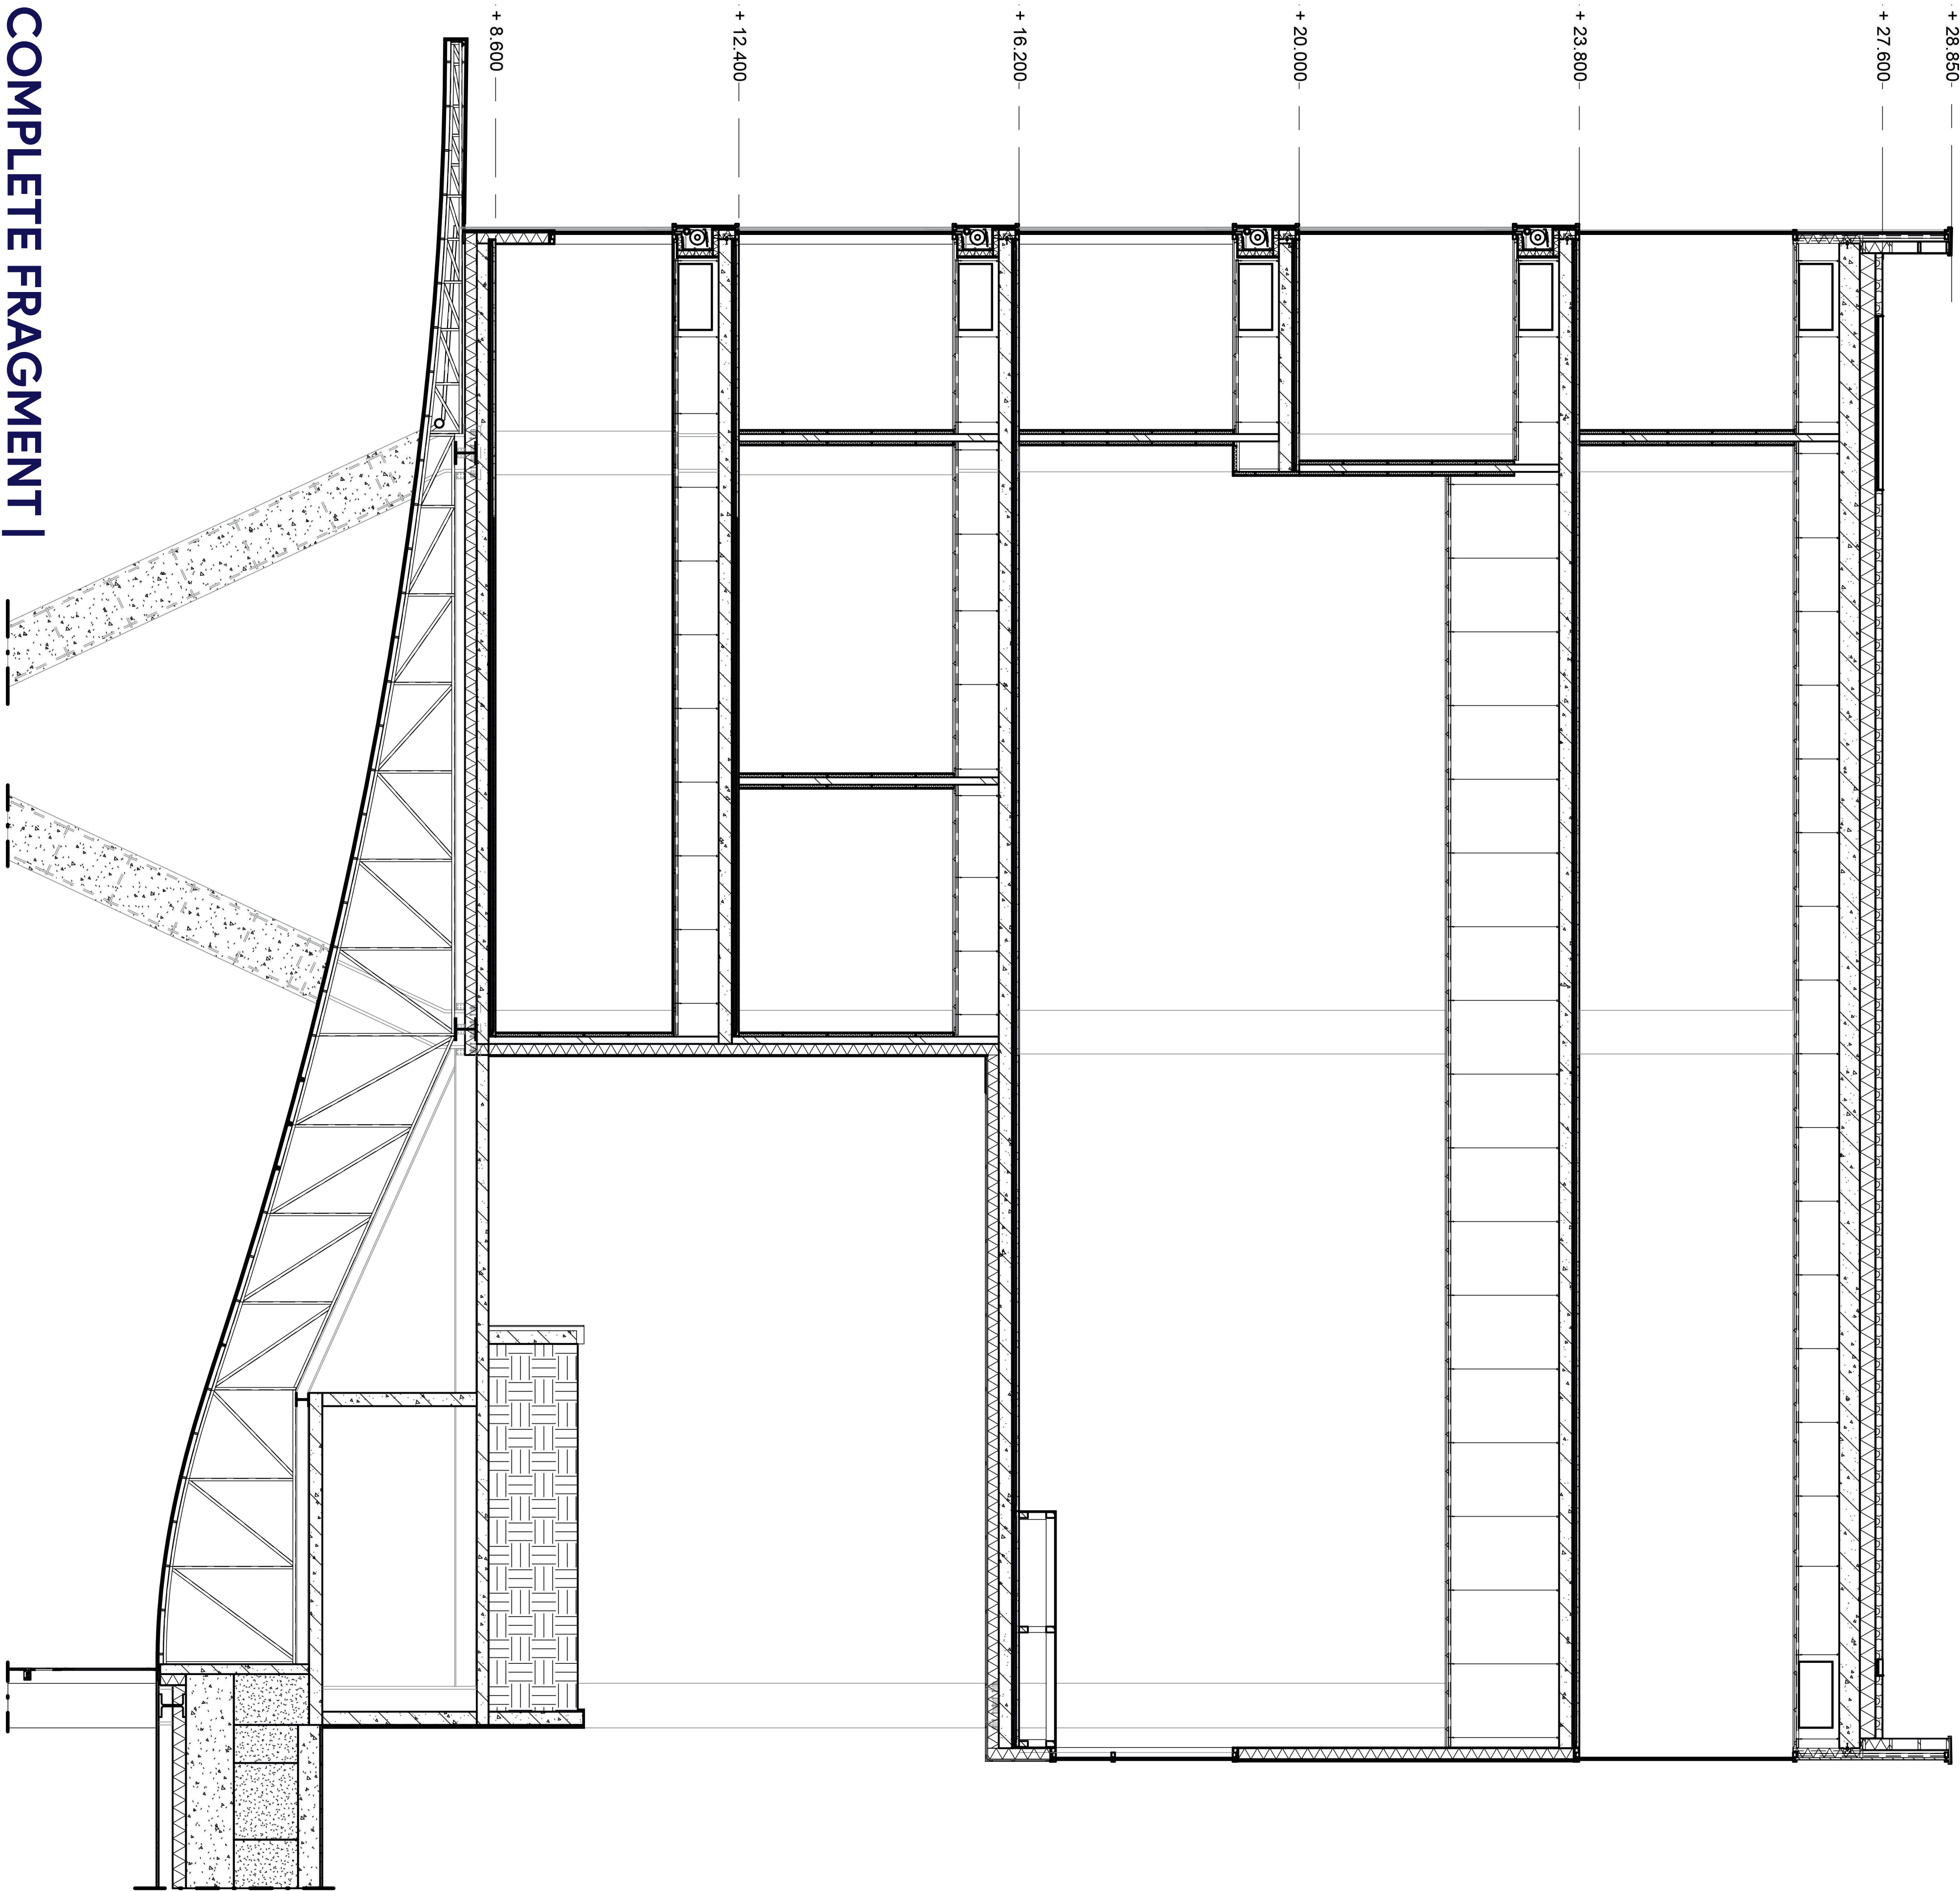

COMPLETE FRAGMENT I

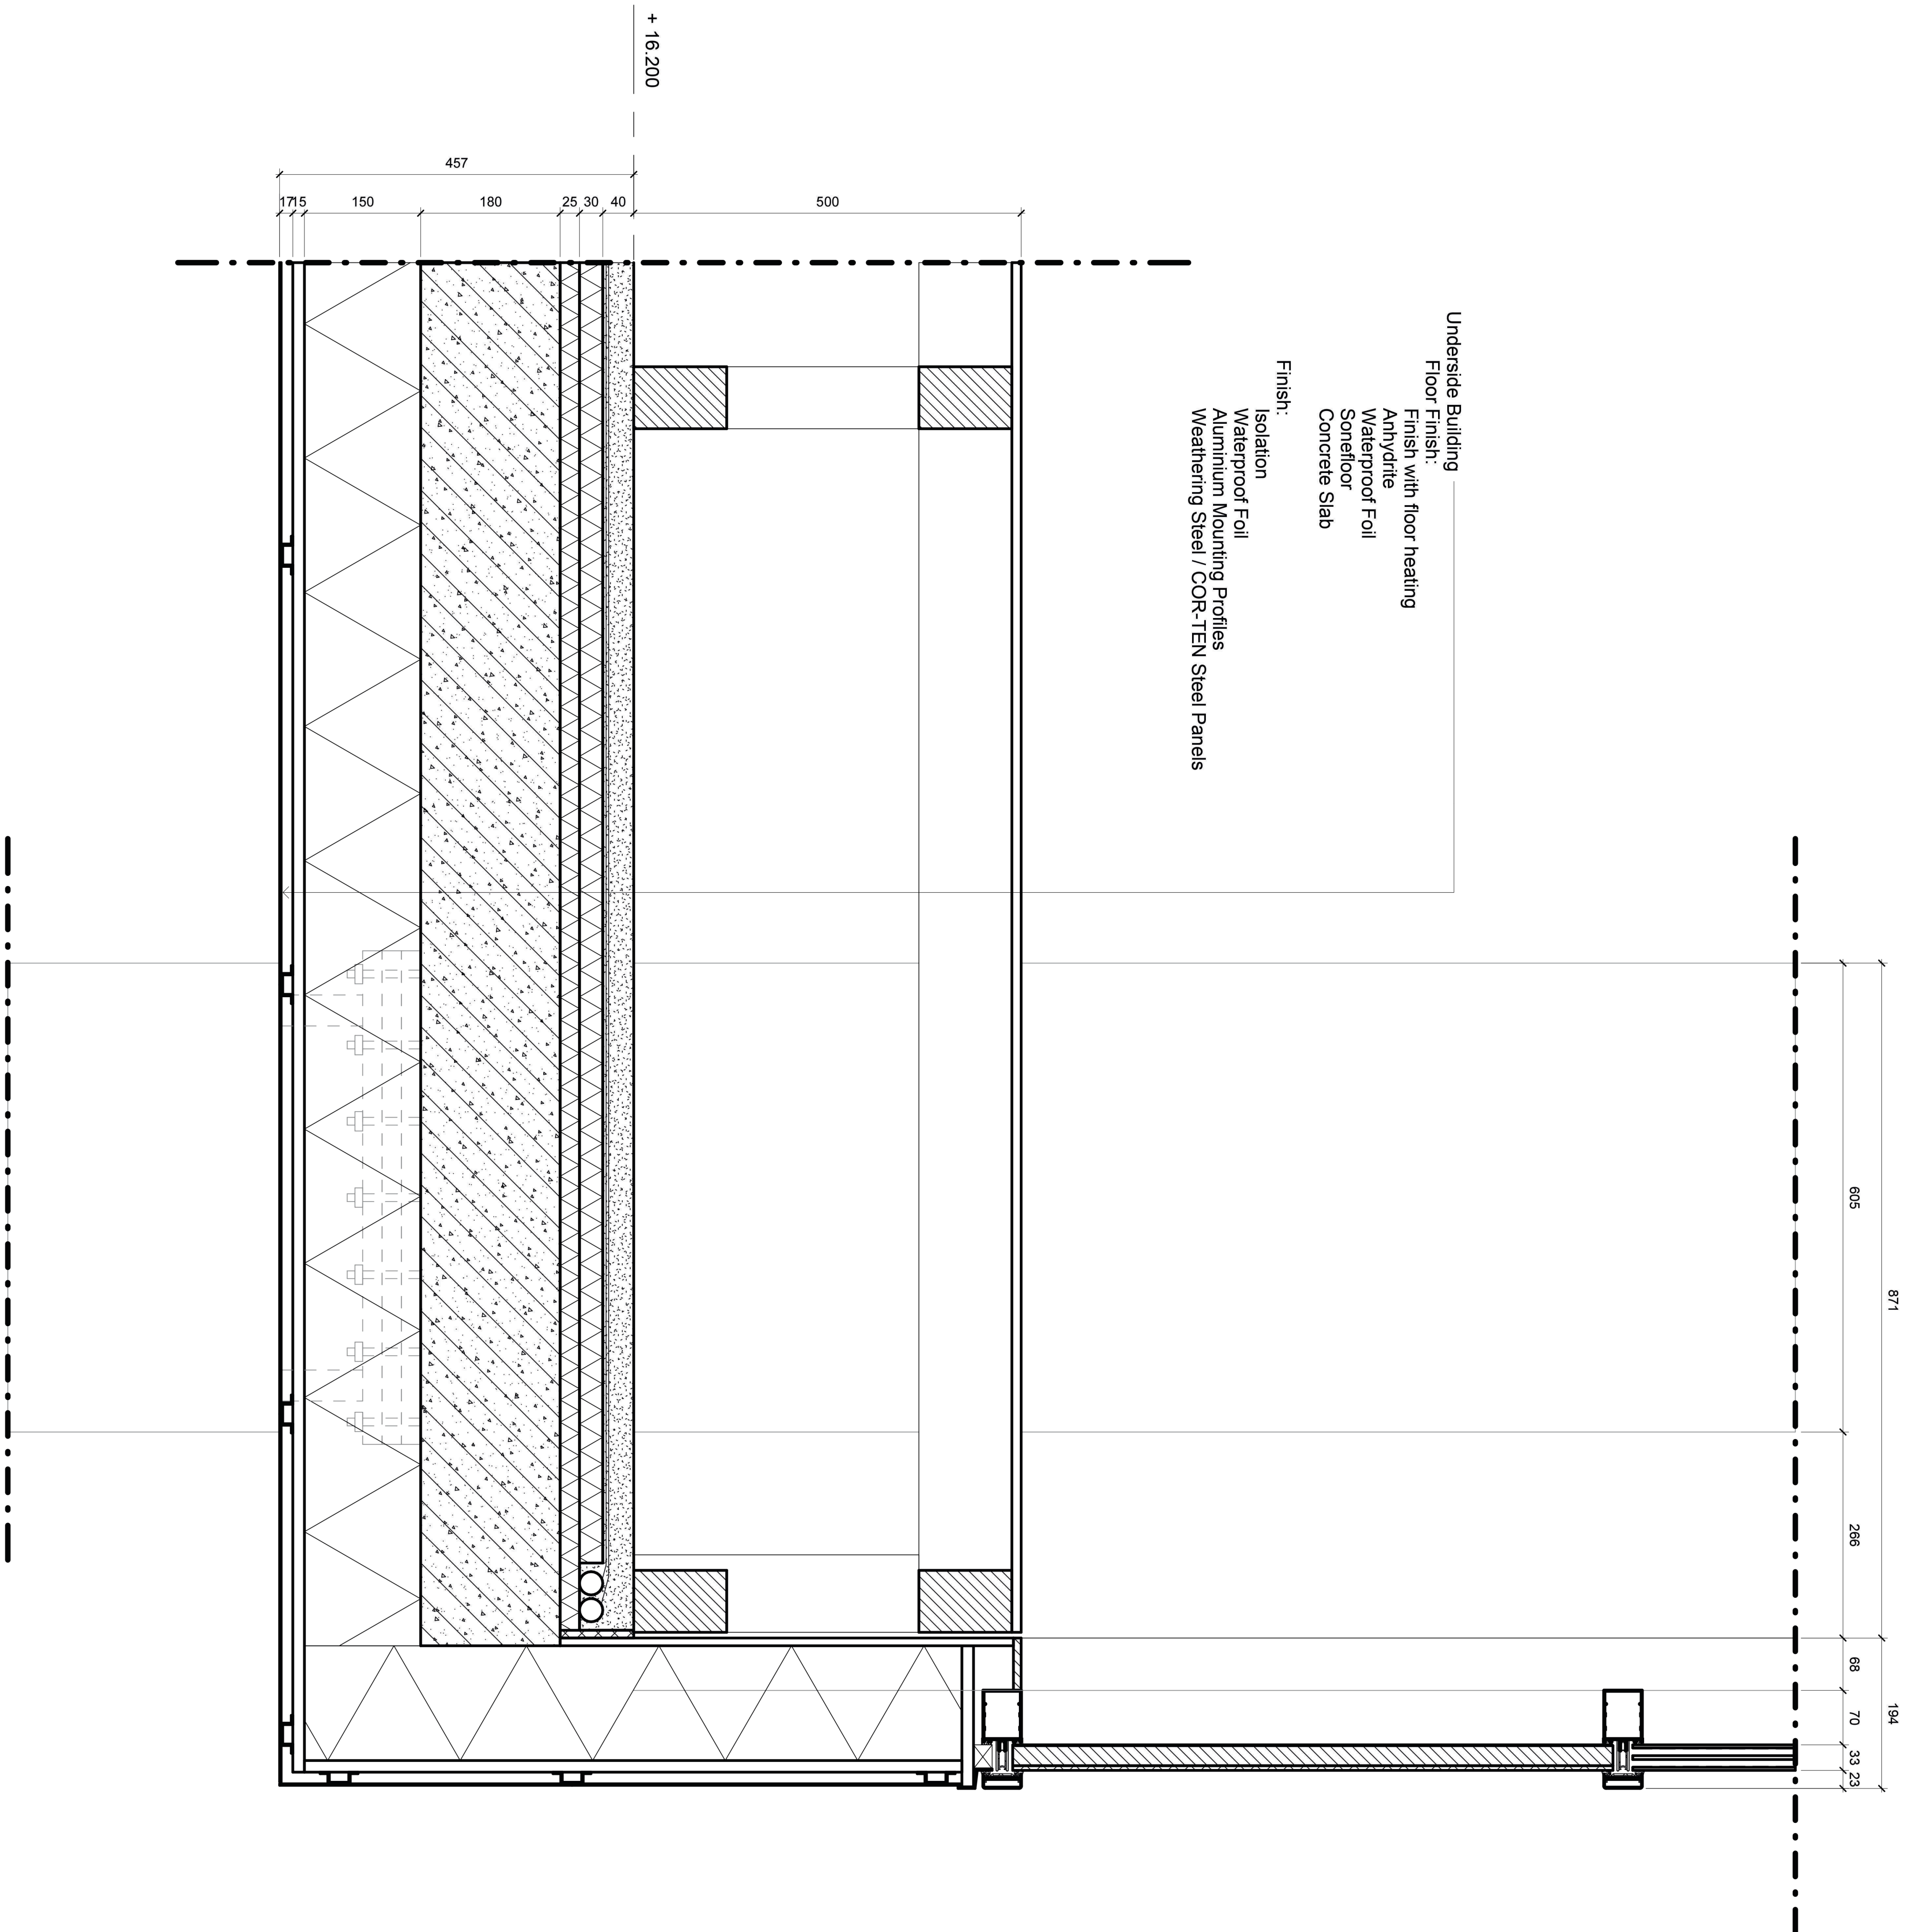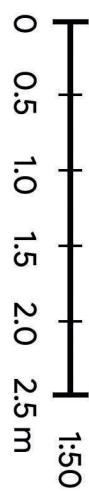

UNDERSIDE BUILDING DETAIL I

