



beirut house of fashion


fashion creation office

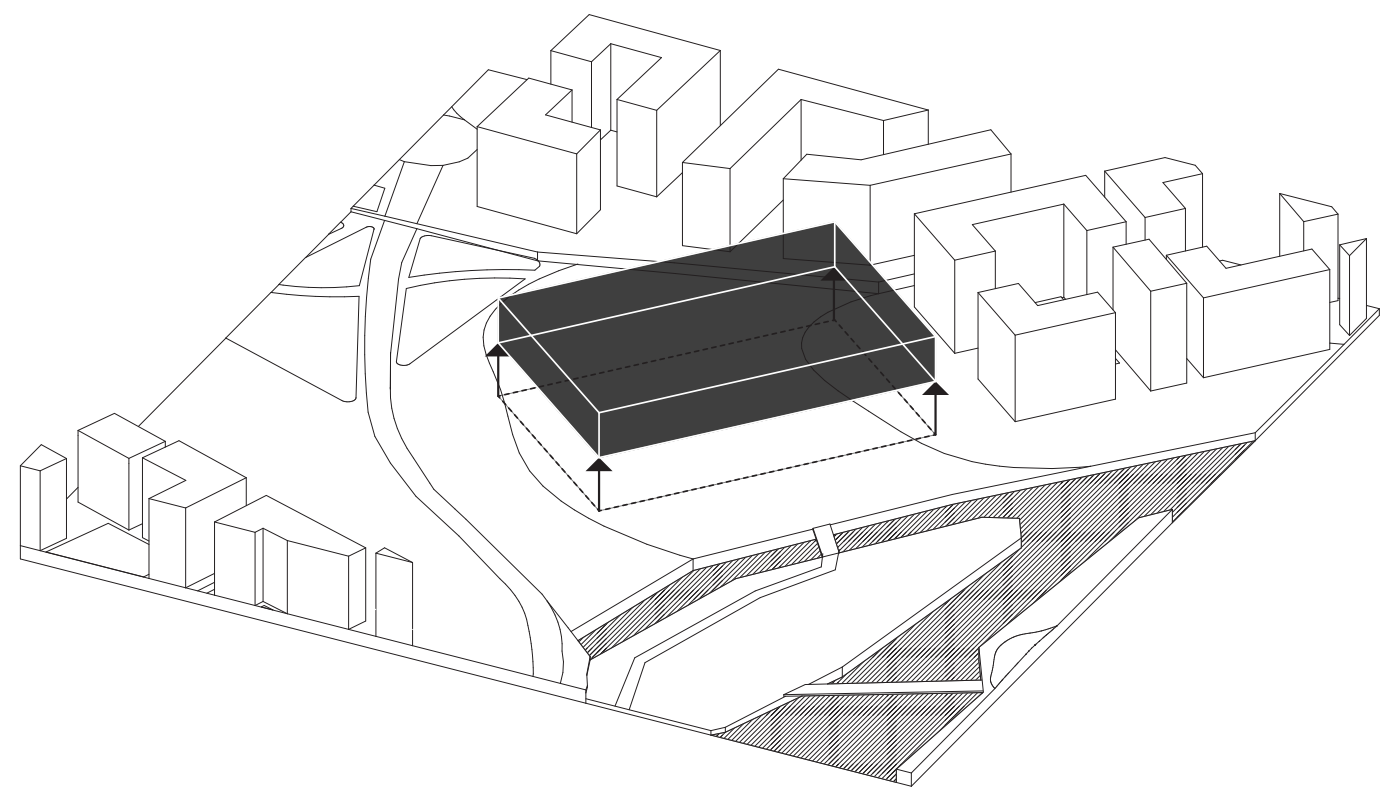


UPLIFTED STRUCTURE

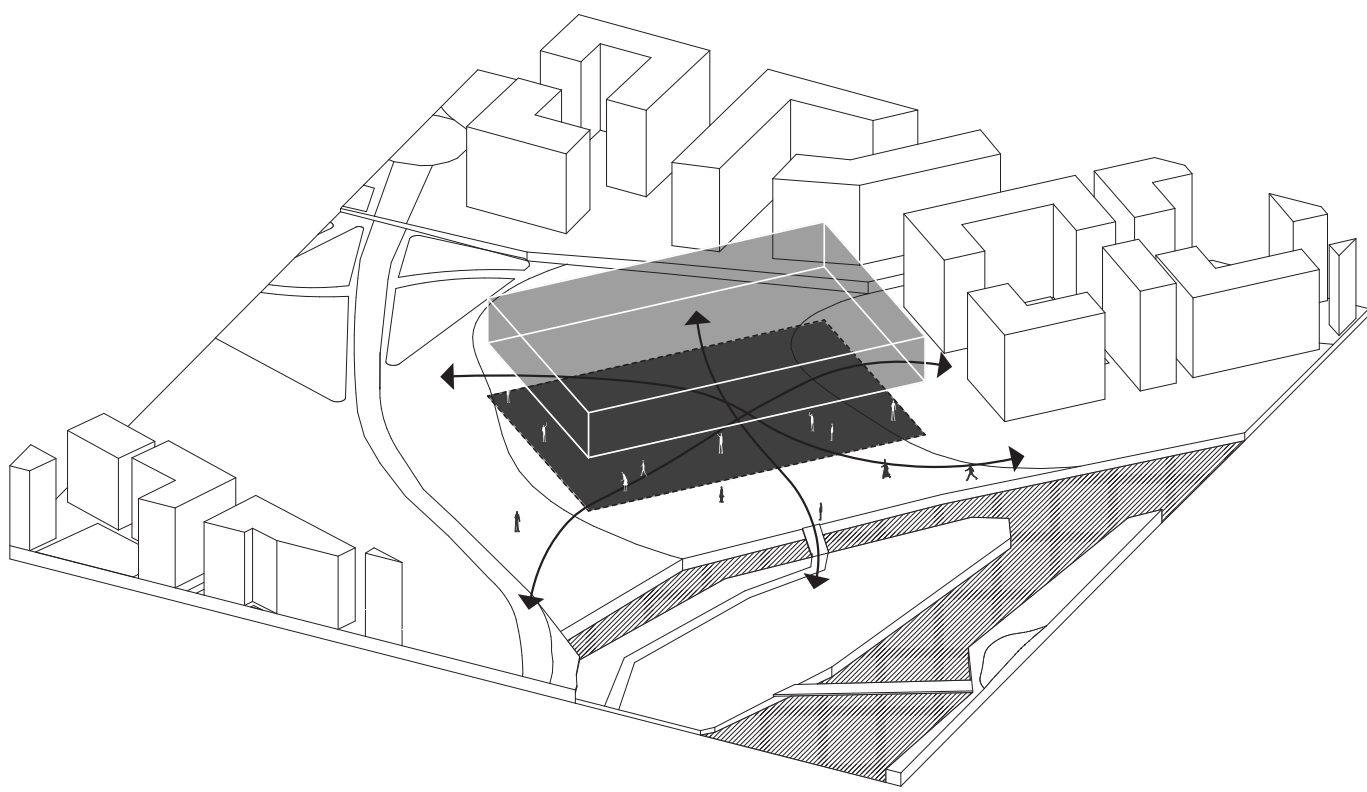

URBAN PLAZA

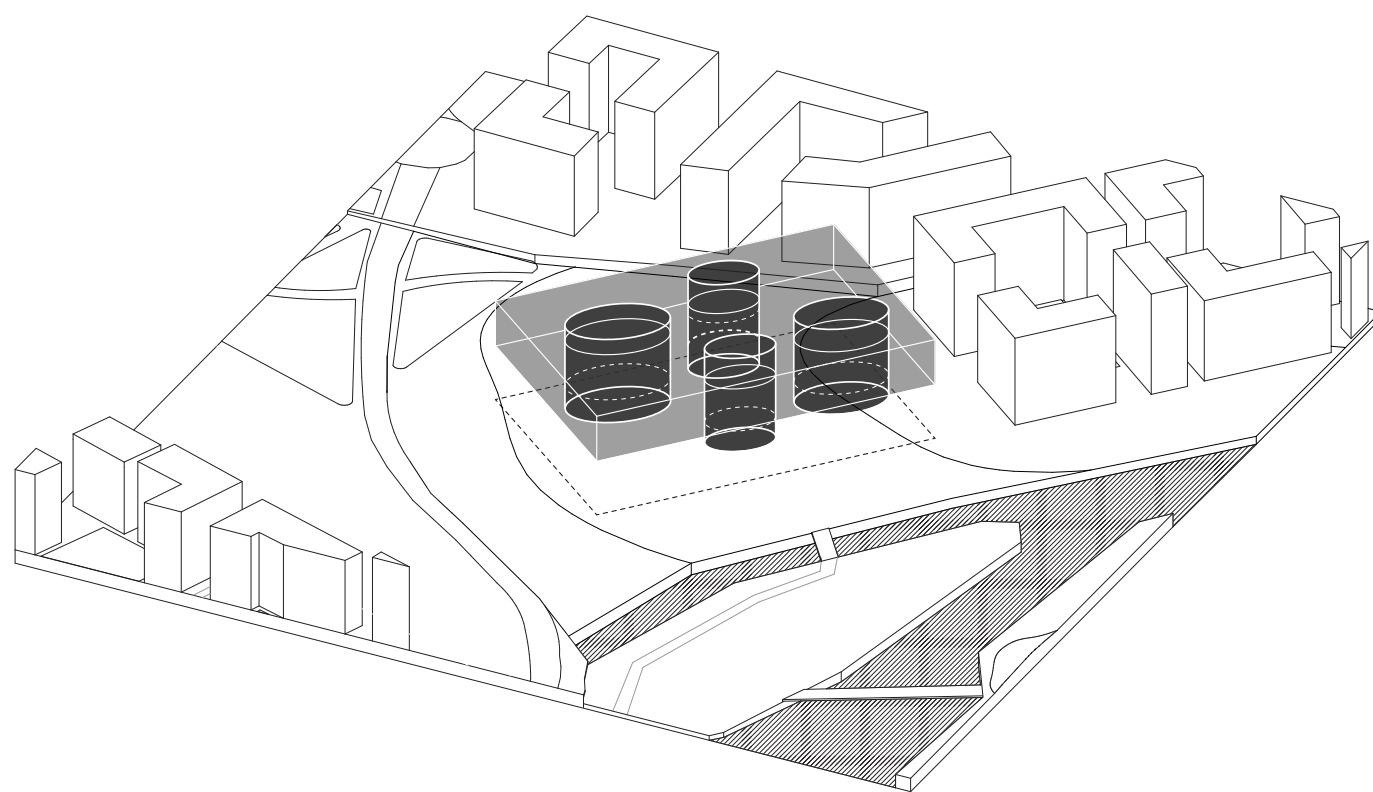


ALLOCATED FASHION SPACES

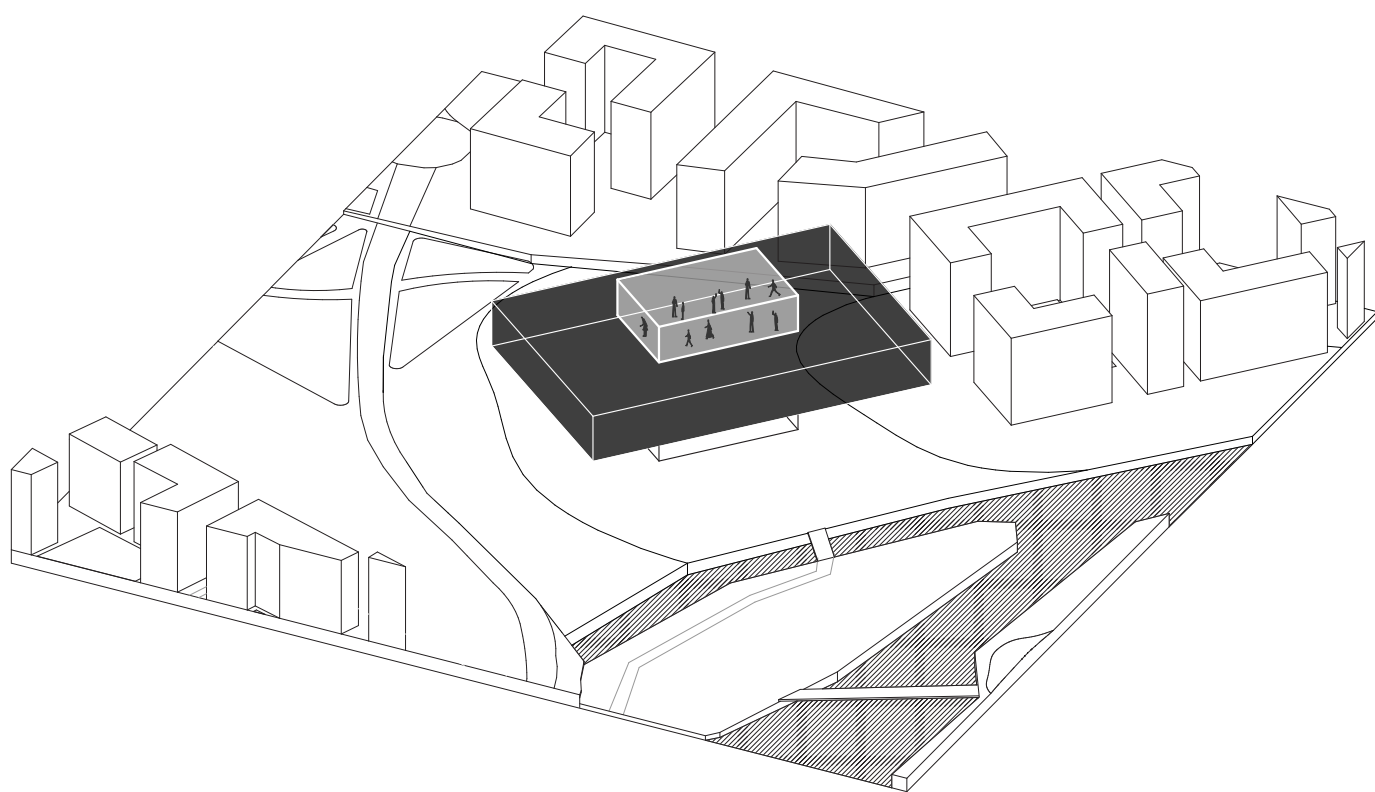


HIGHLIGHTED ROOFTOP


SITE PLAN

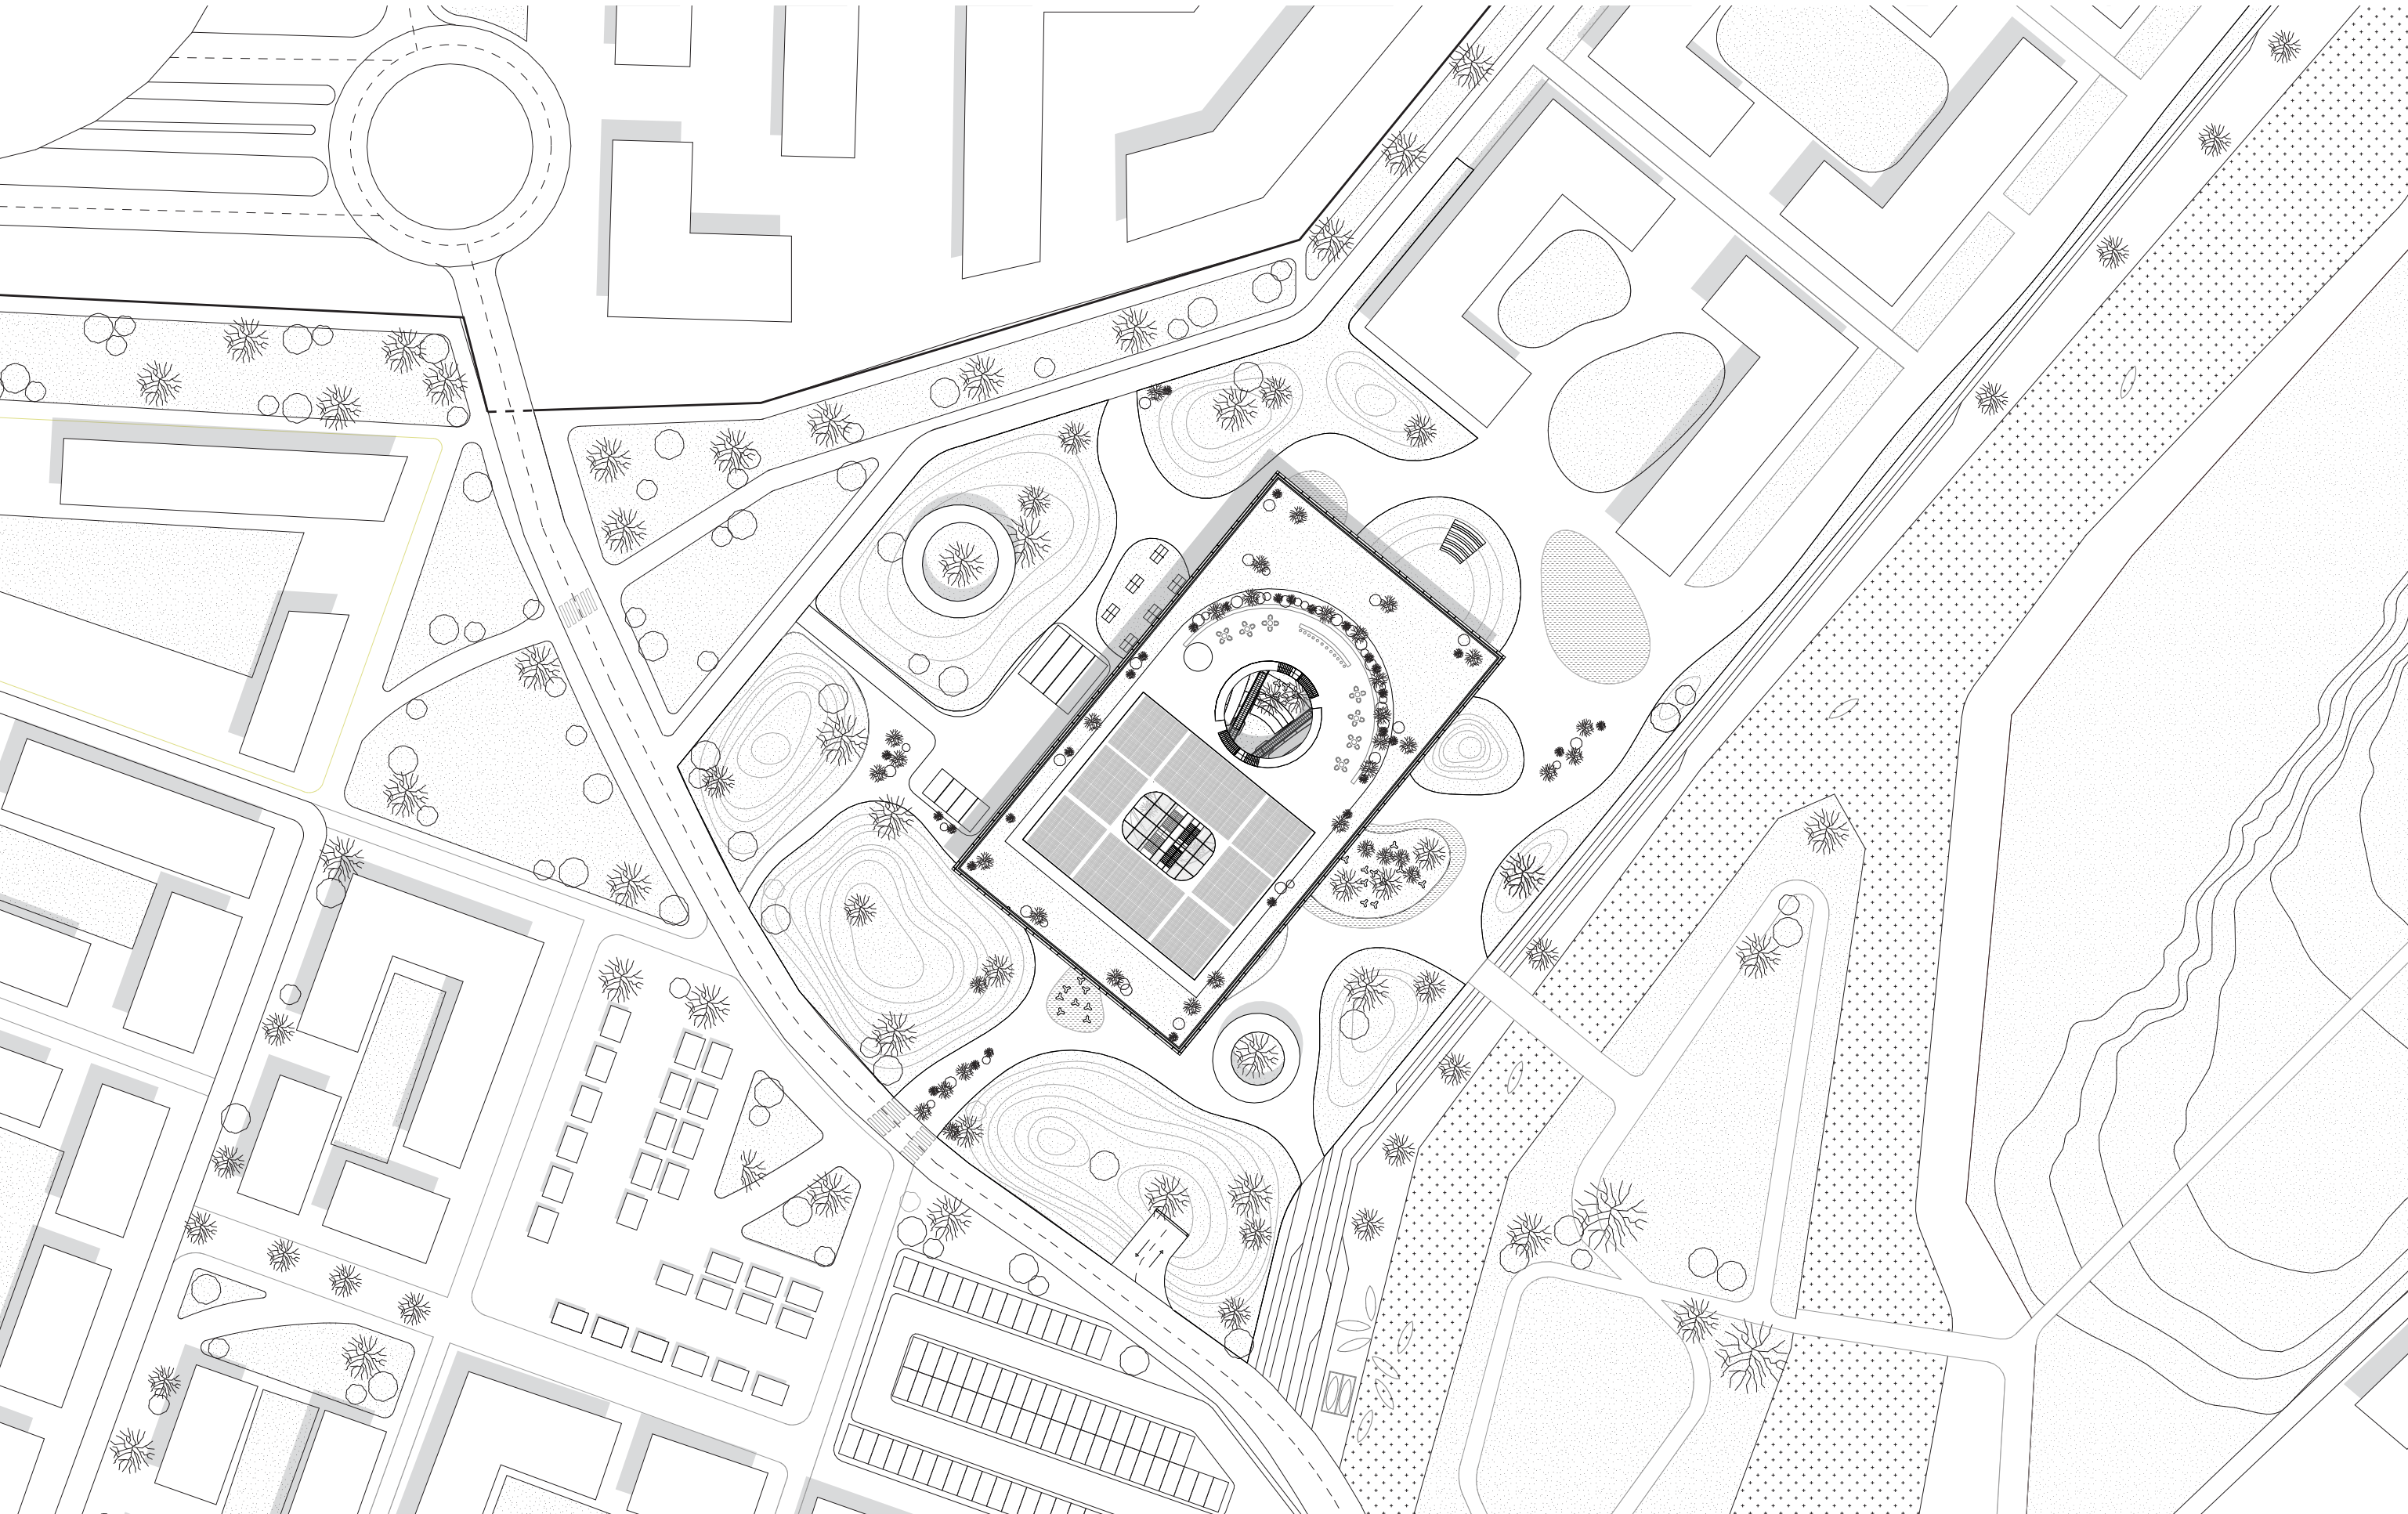

URBAN IMPLEMENTATION

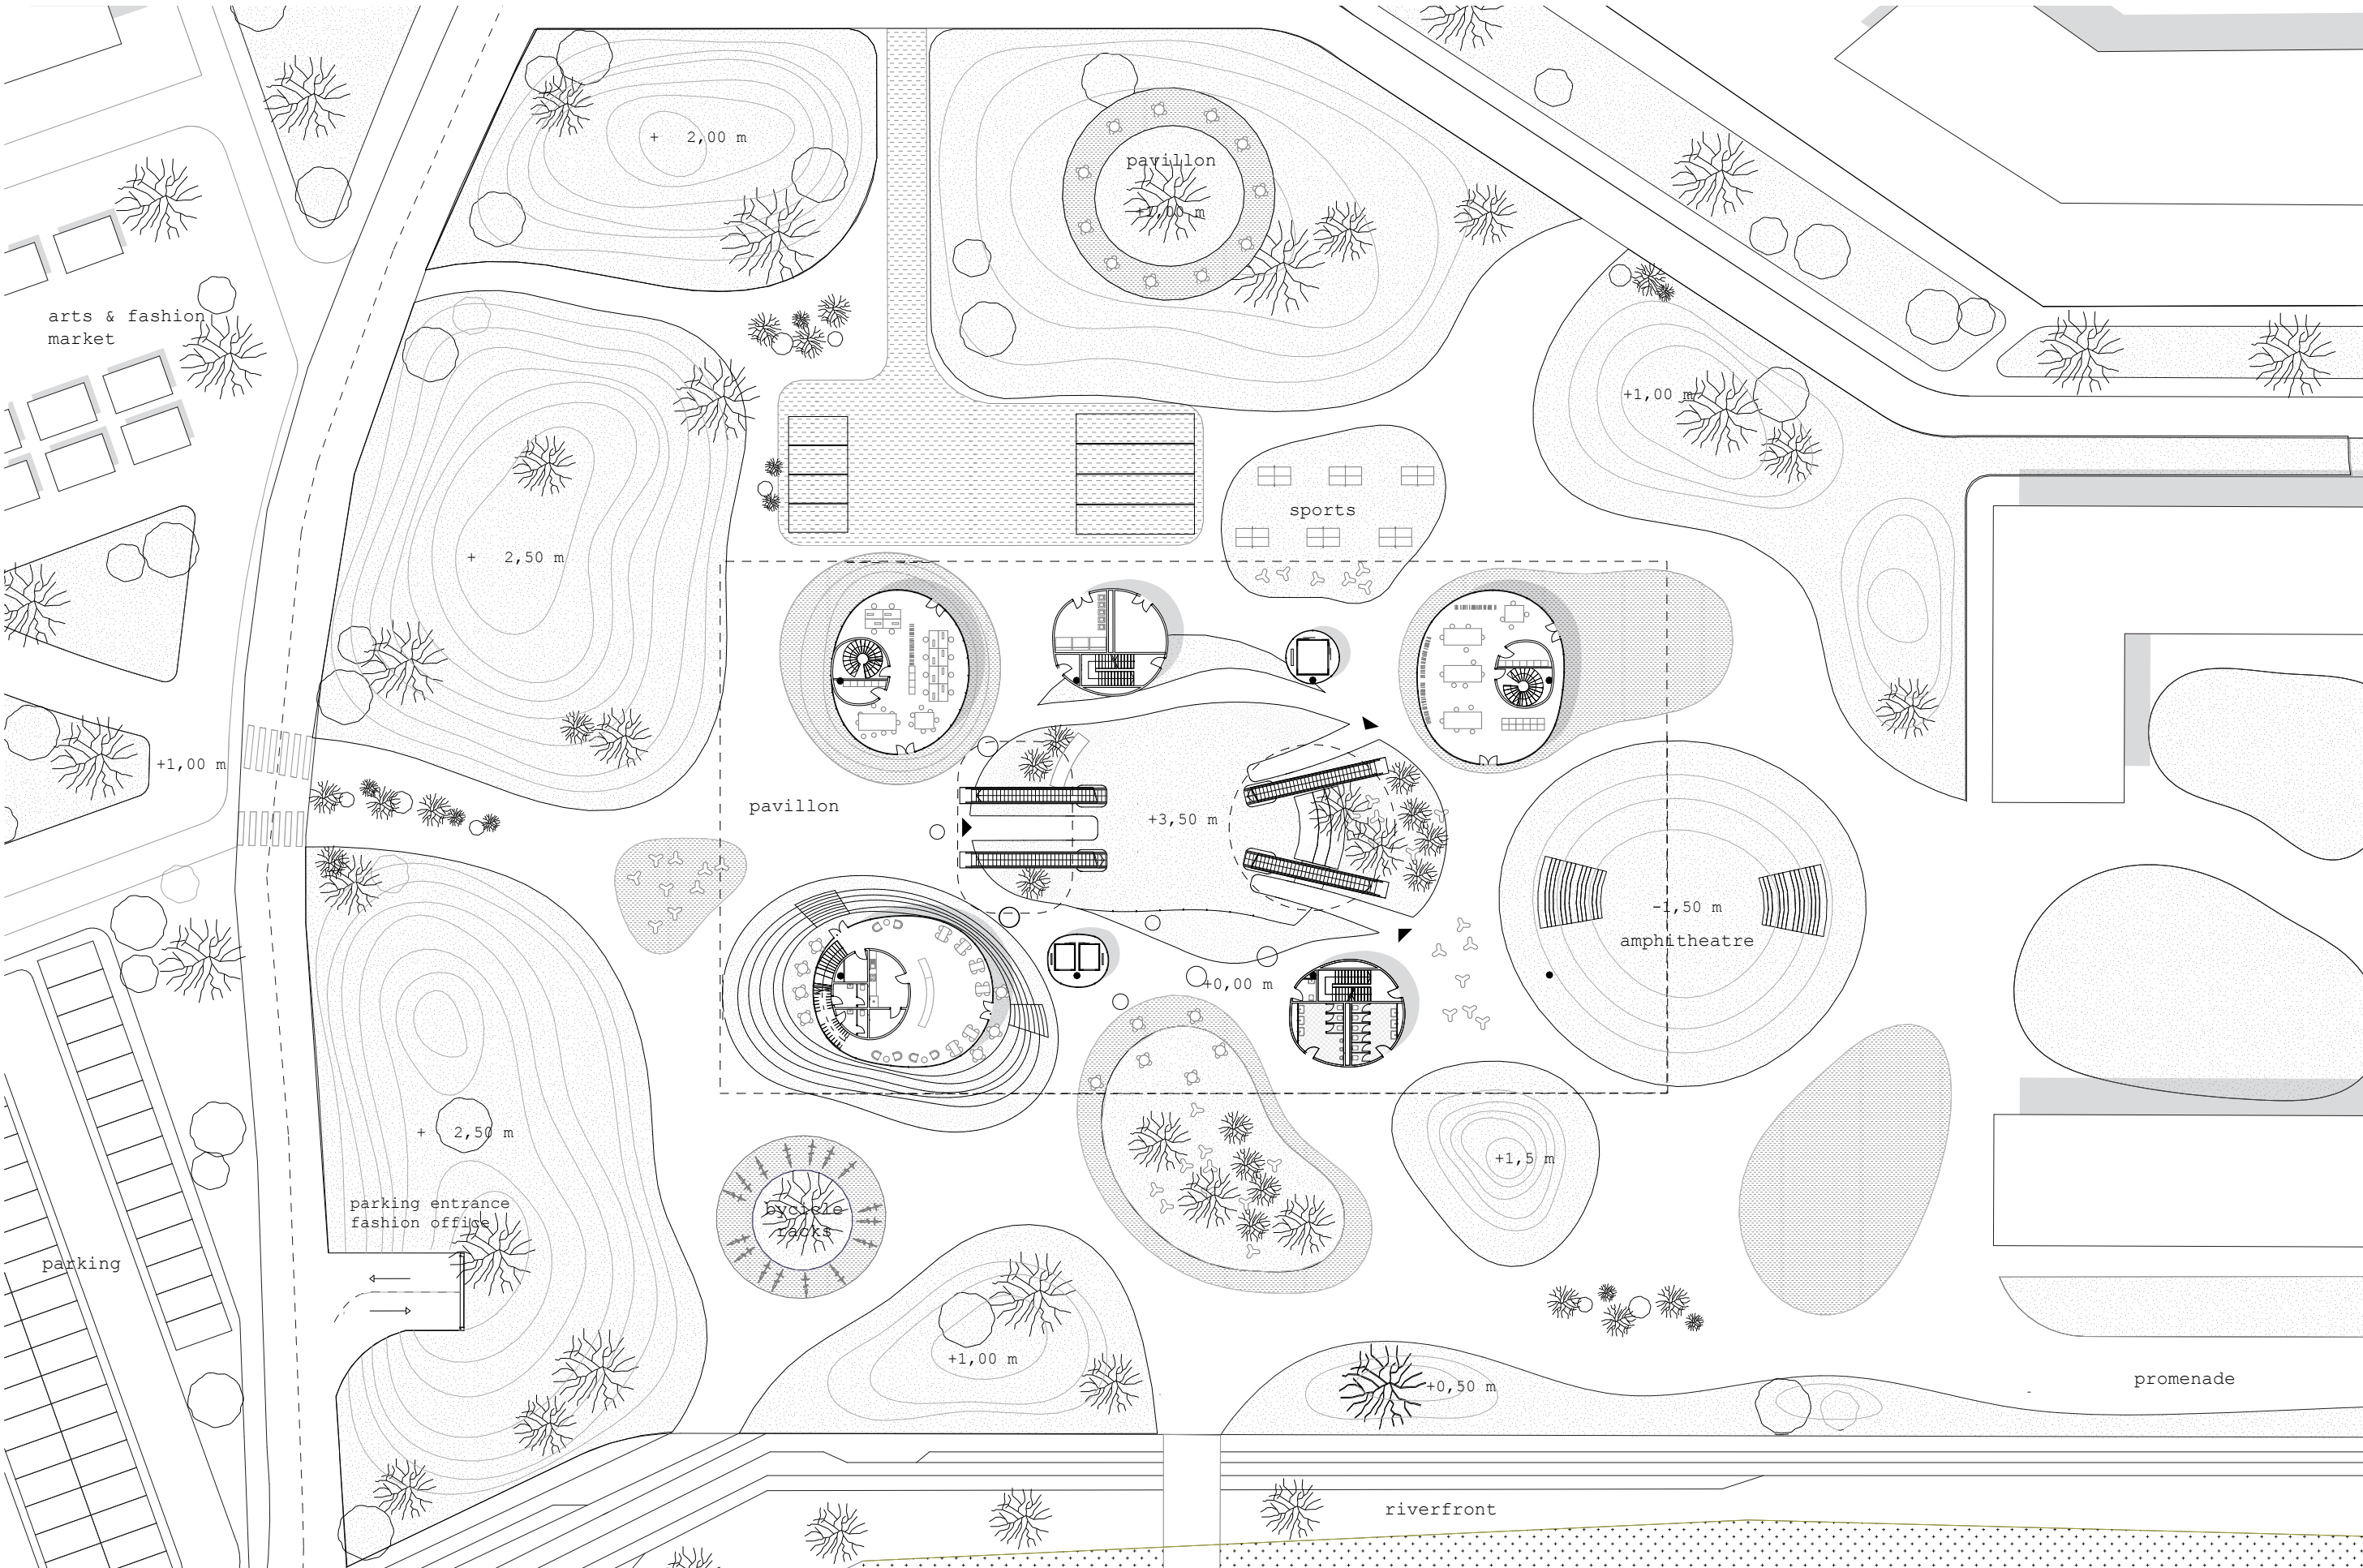


URBAN PLAN

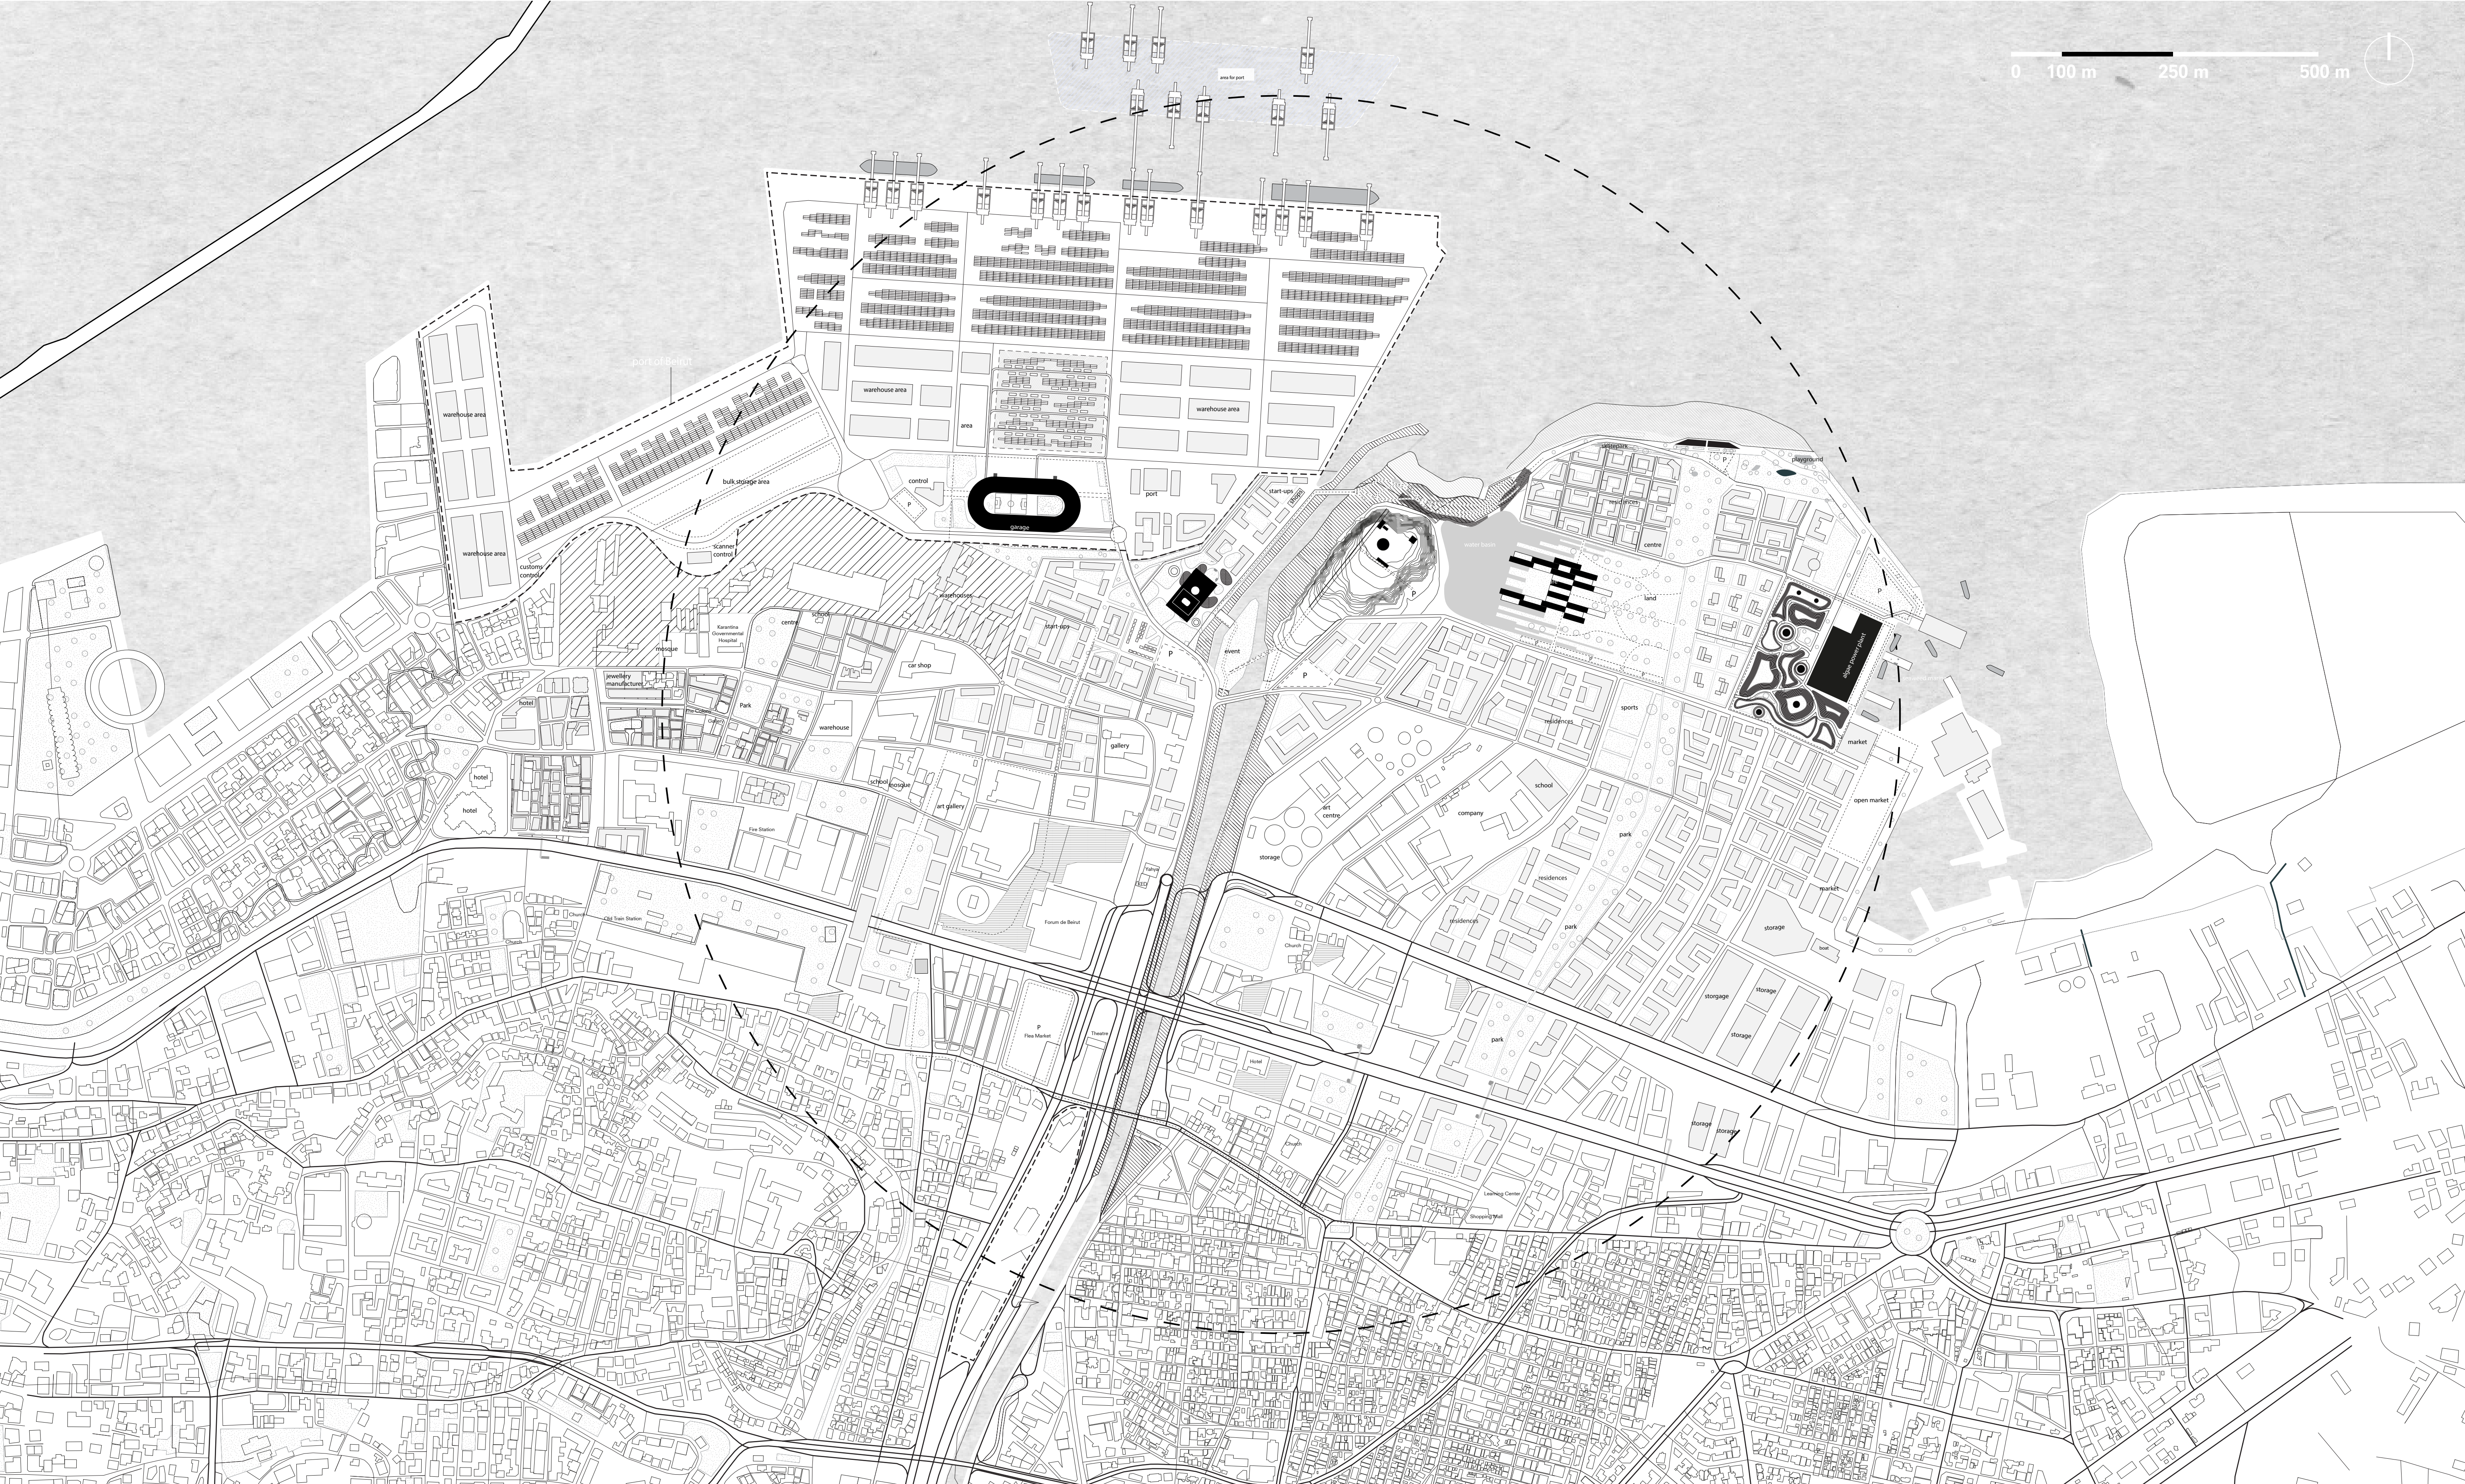

beirut house of fashion


fashion creation office

THIRD FLOOR/ ROOF

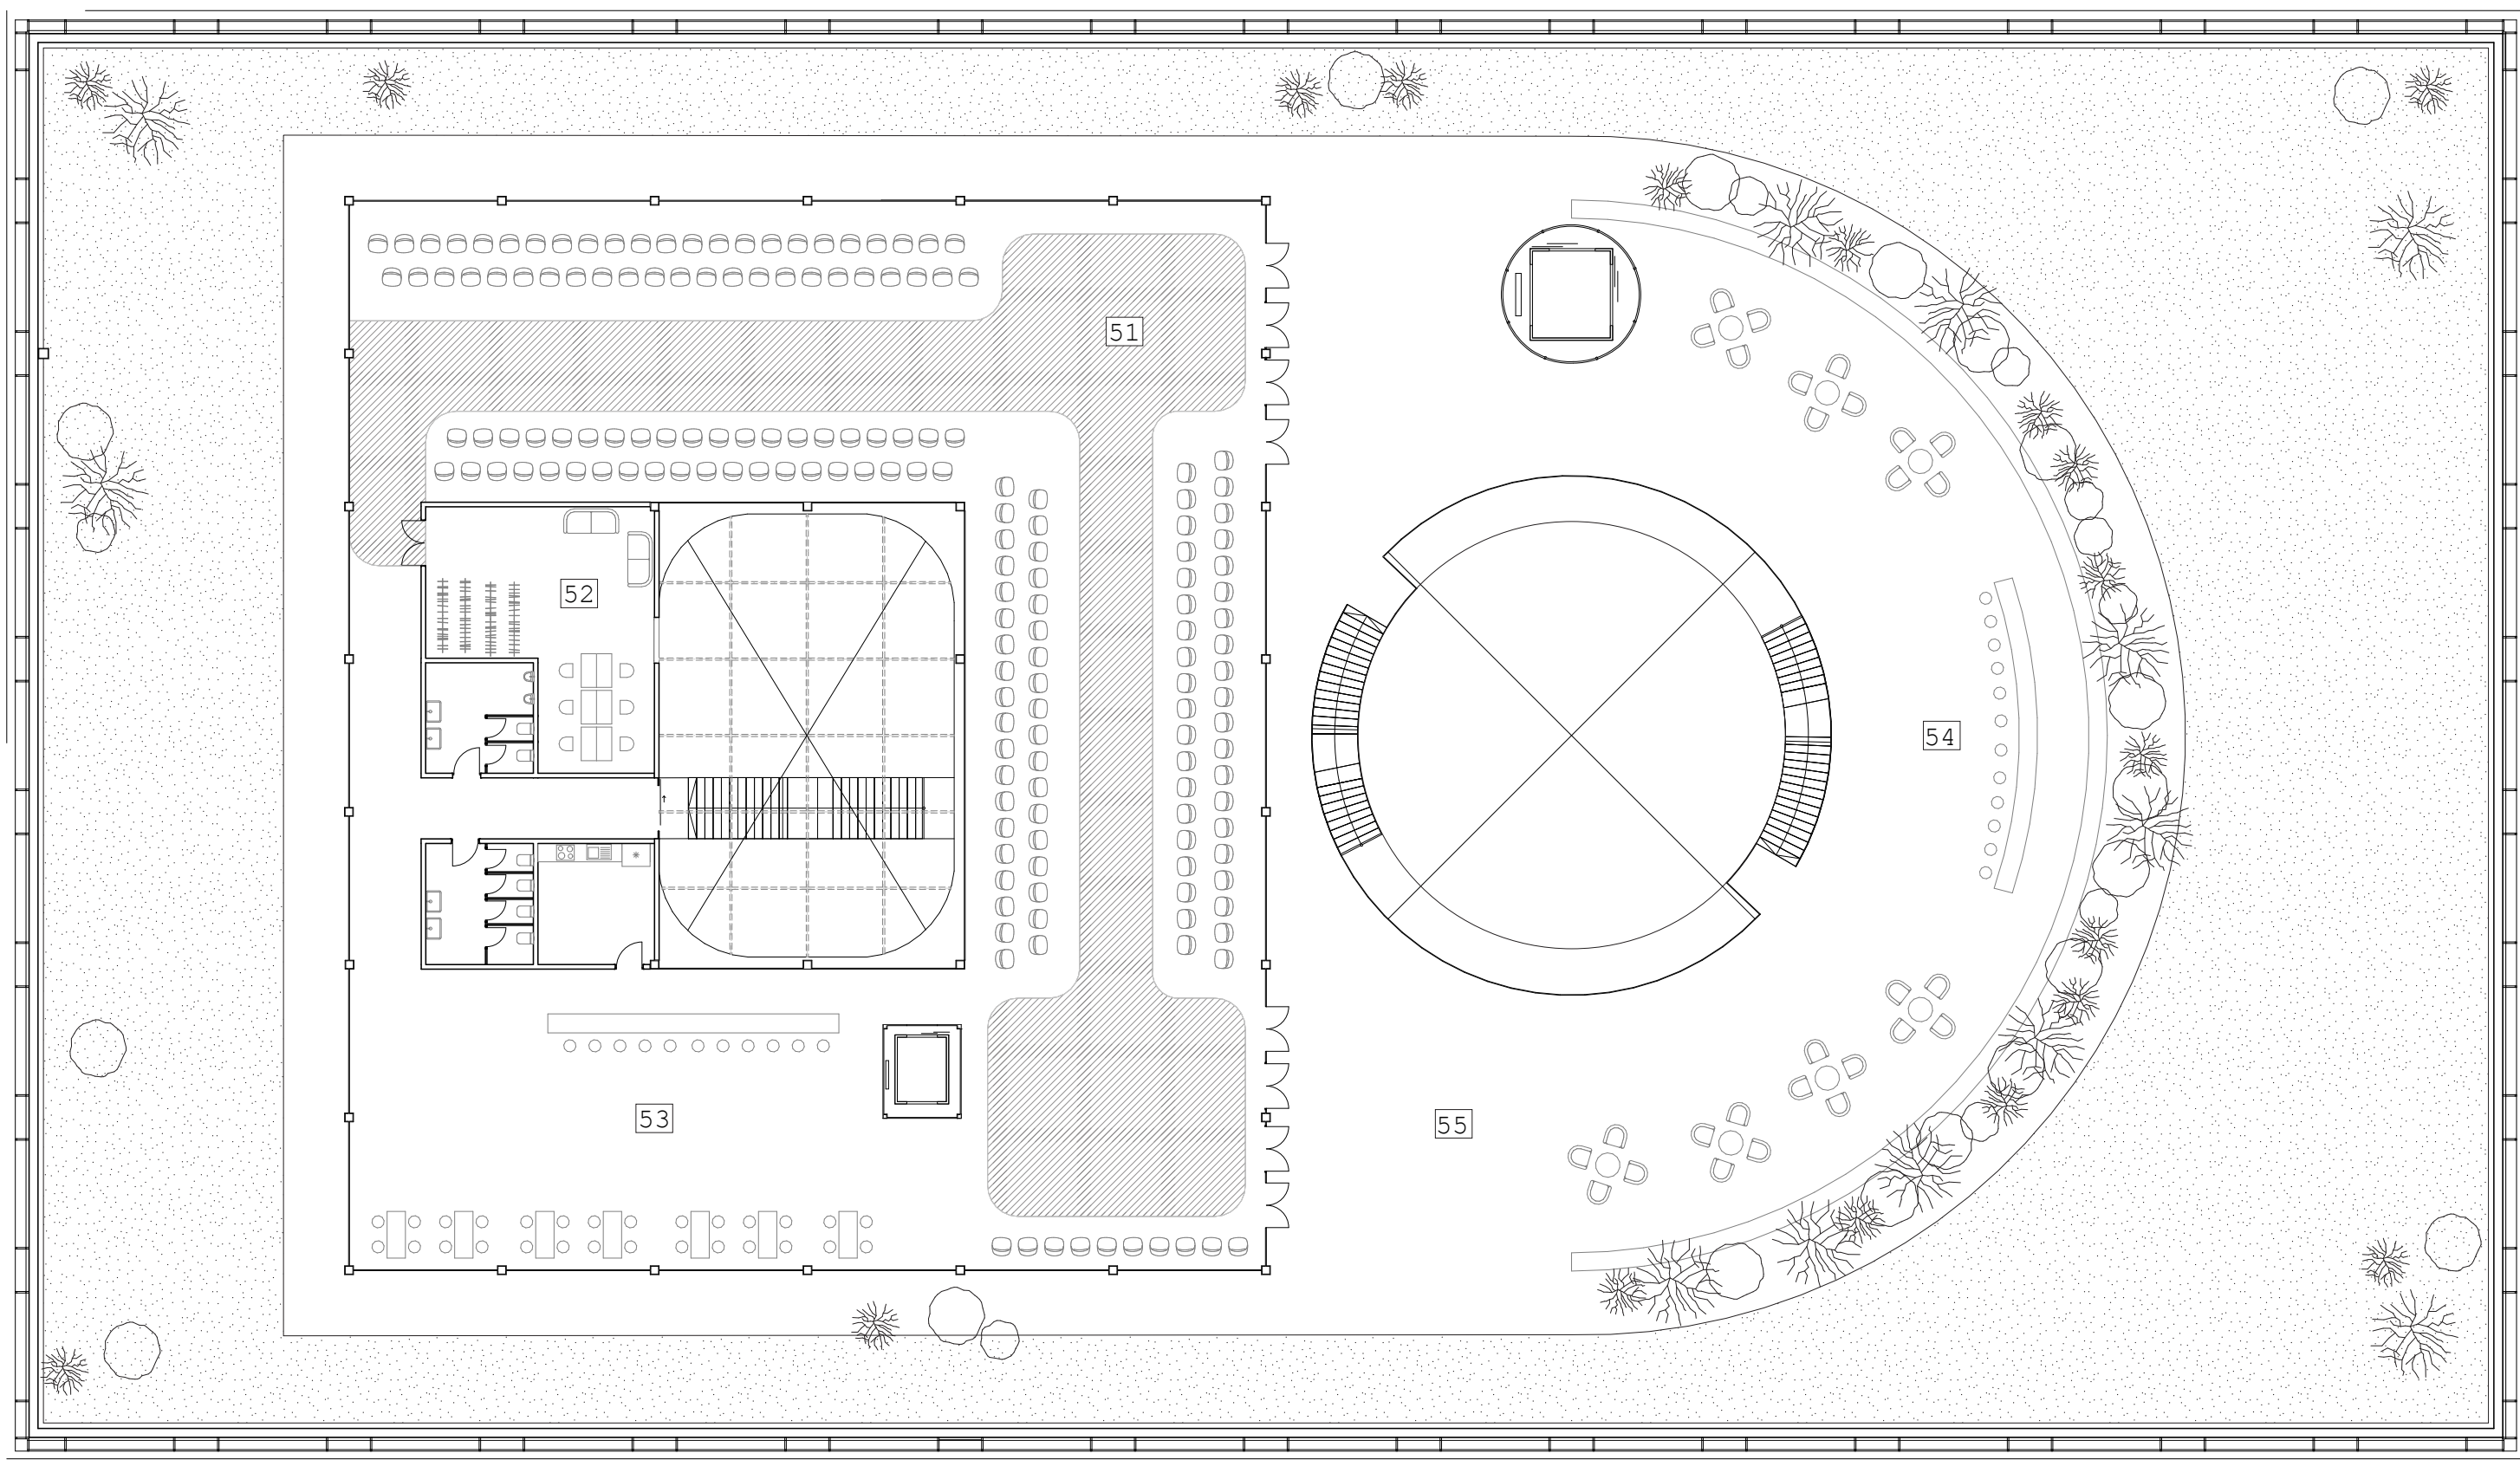


- 51. catwalk (for showroom area)
- 52. backstage area
- 53. event bar
- 54. outside bar
- 55. outside event location

SECOND FLOOR

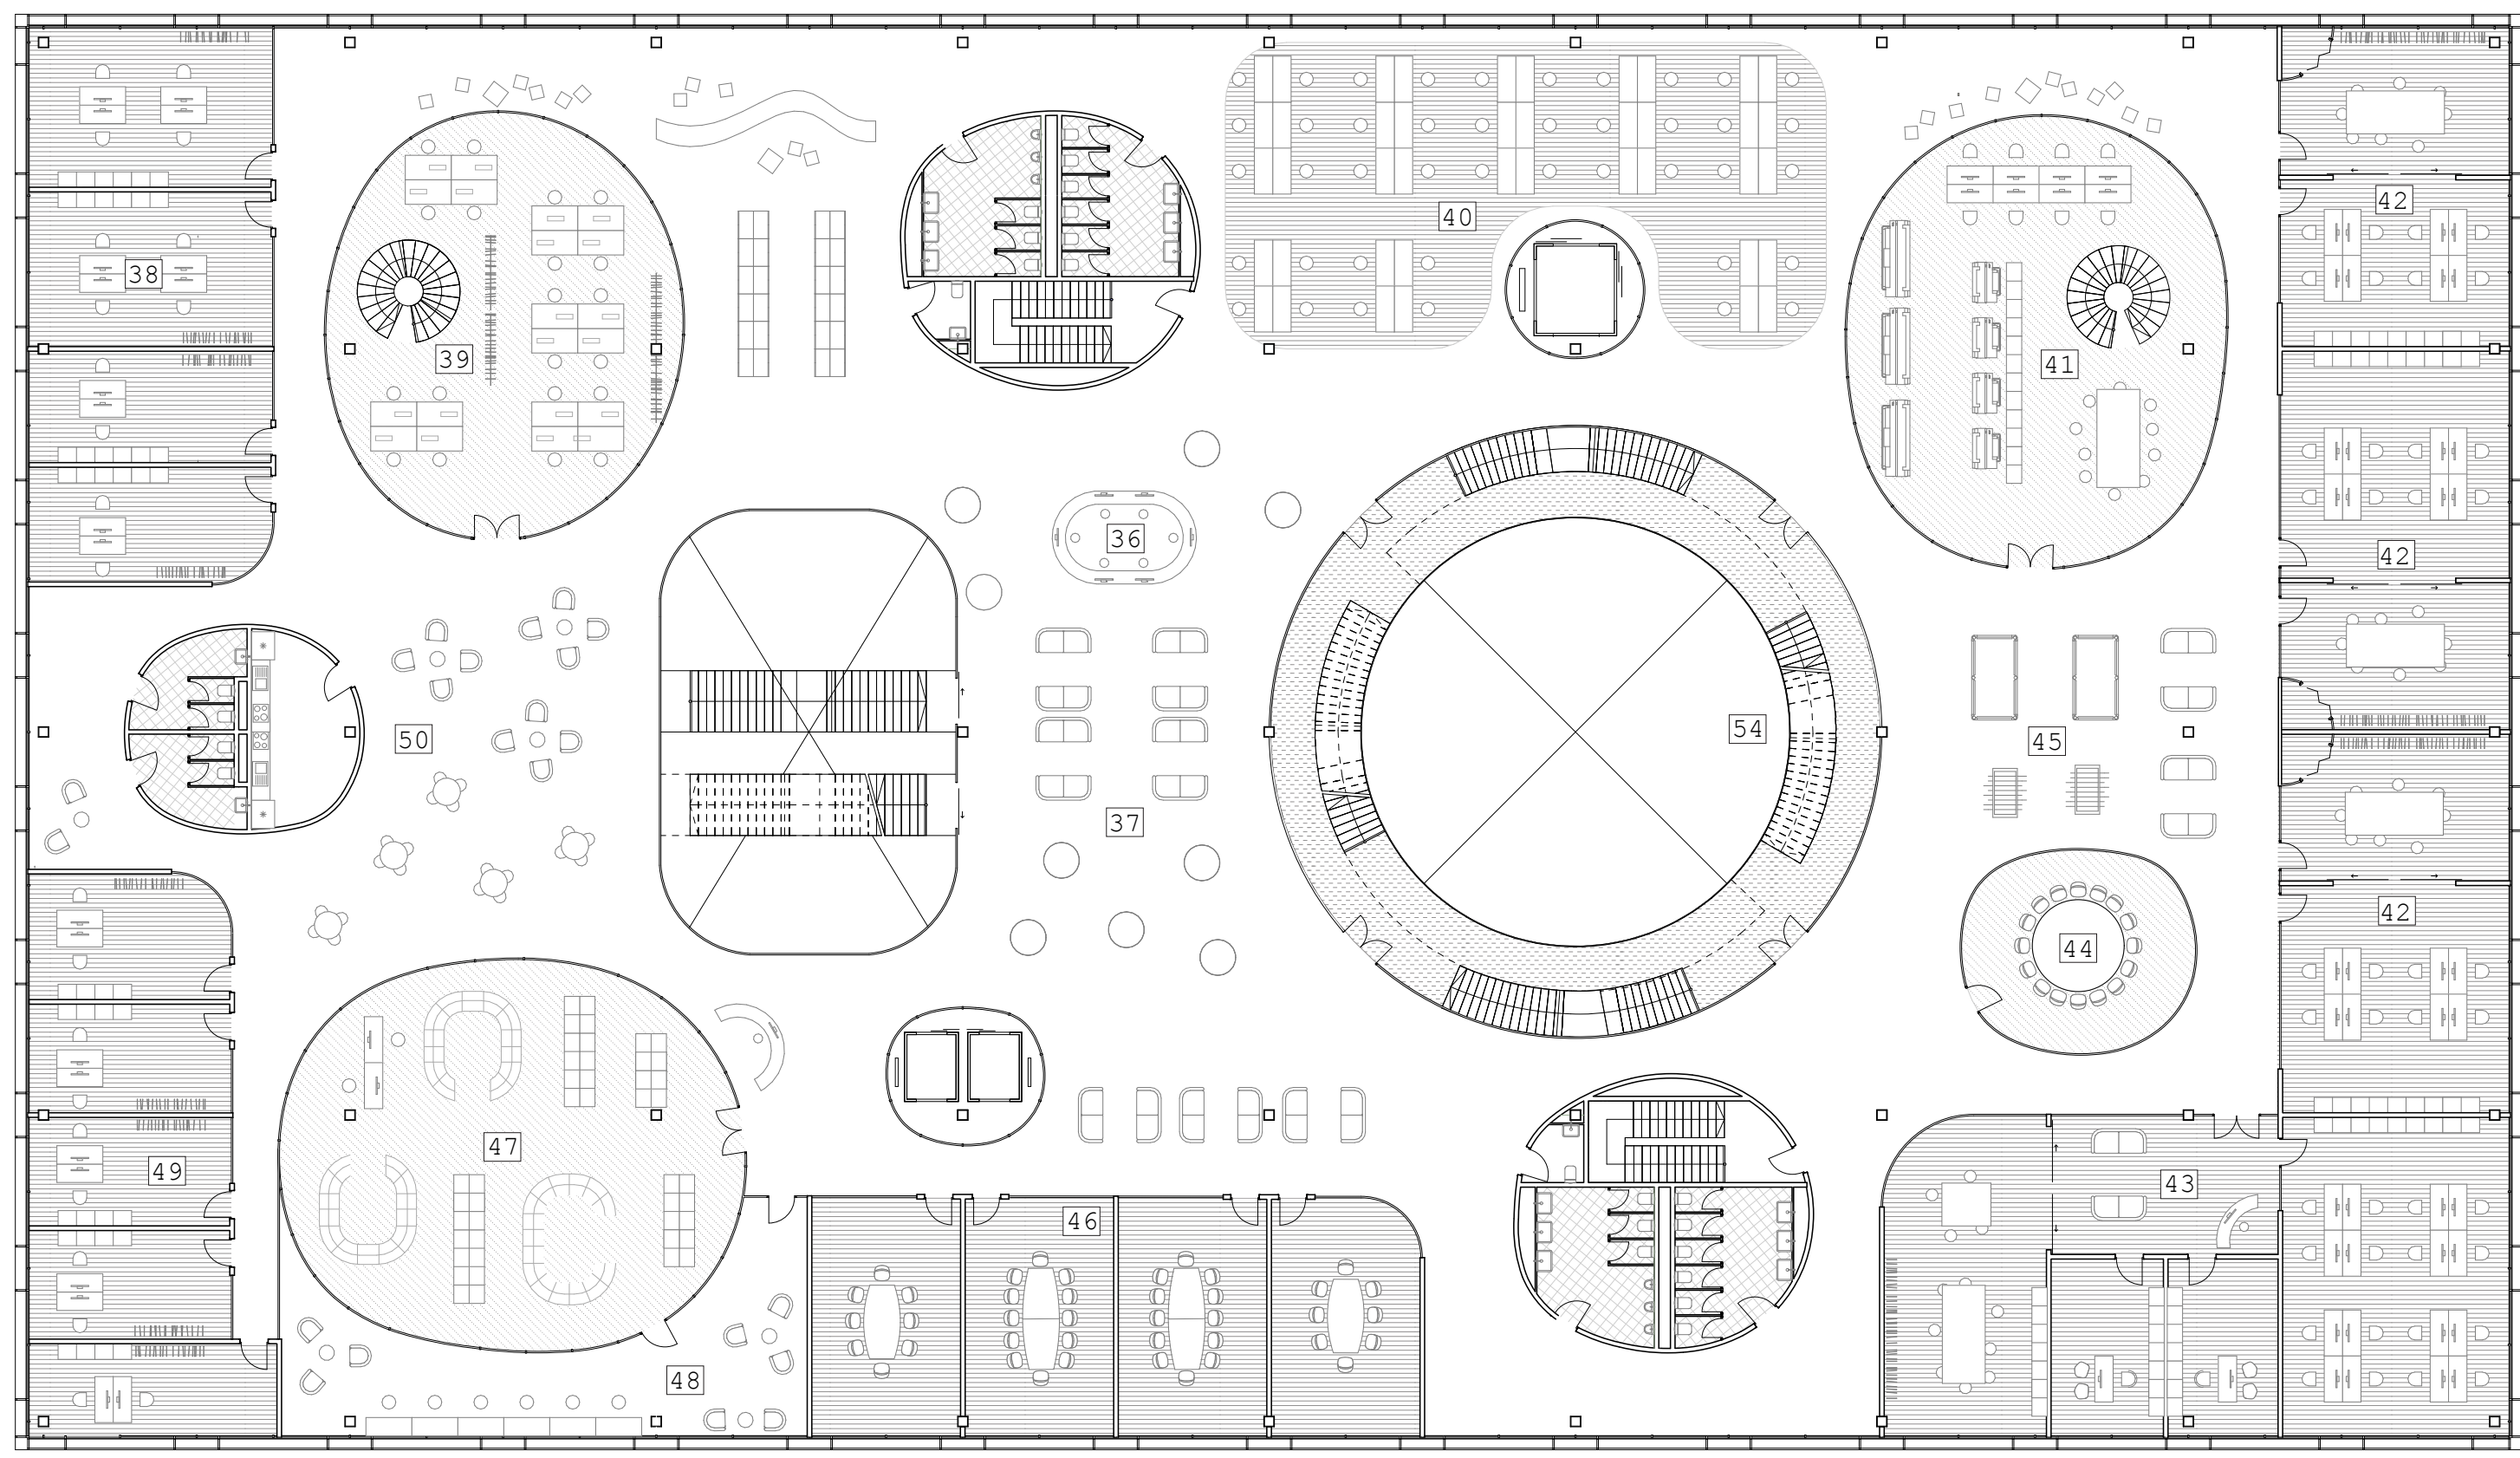


- 36. reception
- 37. client lounge & exhibition
- 38. rentable start-up offices small
- 39. upcycling sewing workshop
- 40. individual workspaces
- 41. digital workshop
- 42. fashion start-up offices with creative & fitting area
- 43. Lebanese fashion federation HQ
- 44. meeting room
- 45. recreational area
- 46. meeting rooms
- 47. library
- 48. reading area
- 49. rentable offices small

UNDERGROUND FLOOR

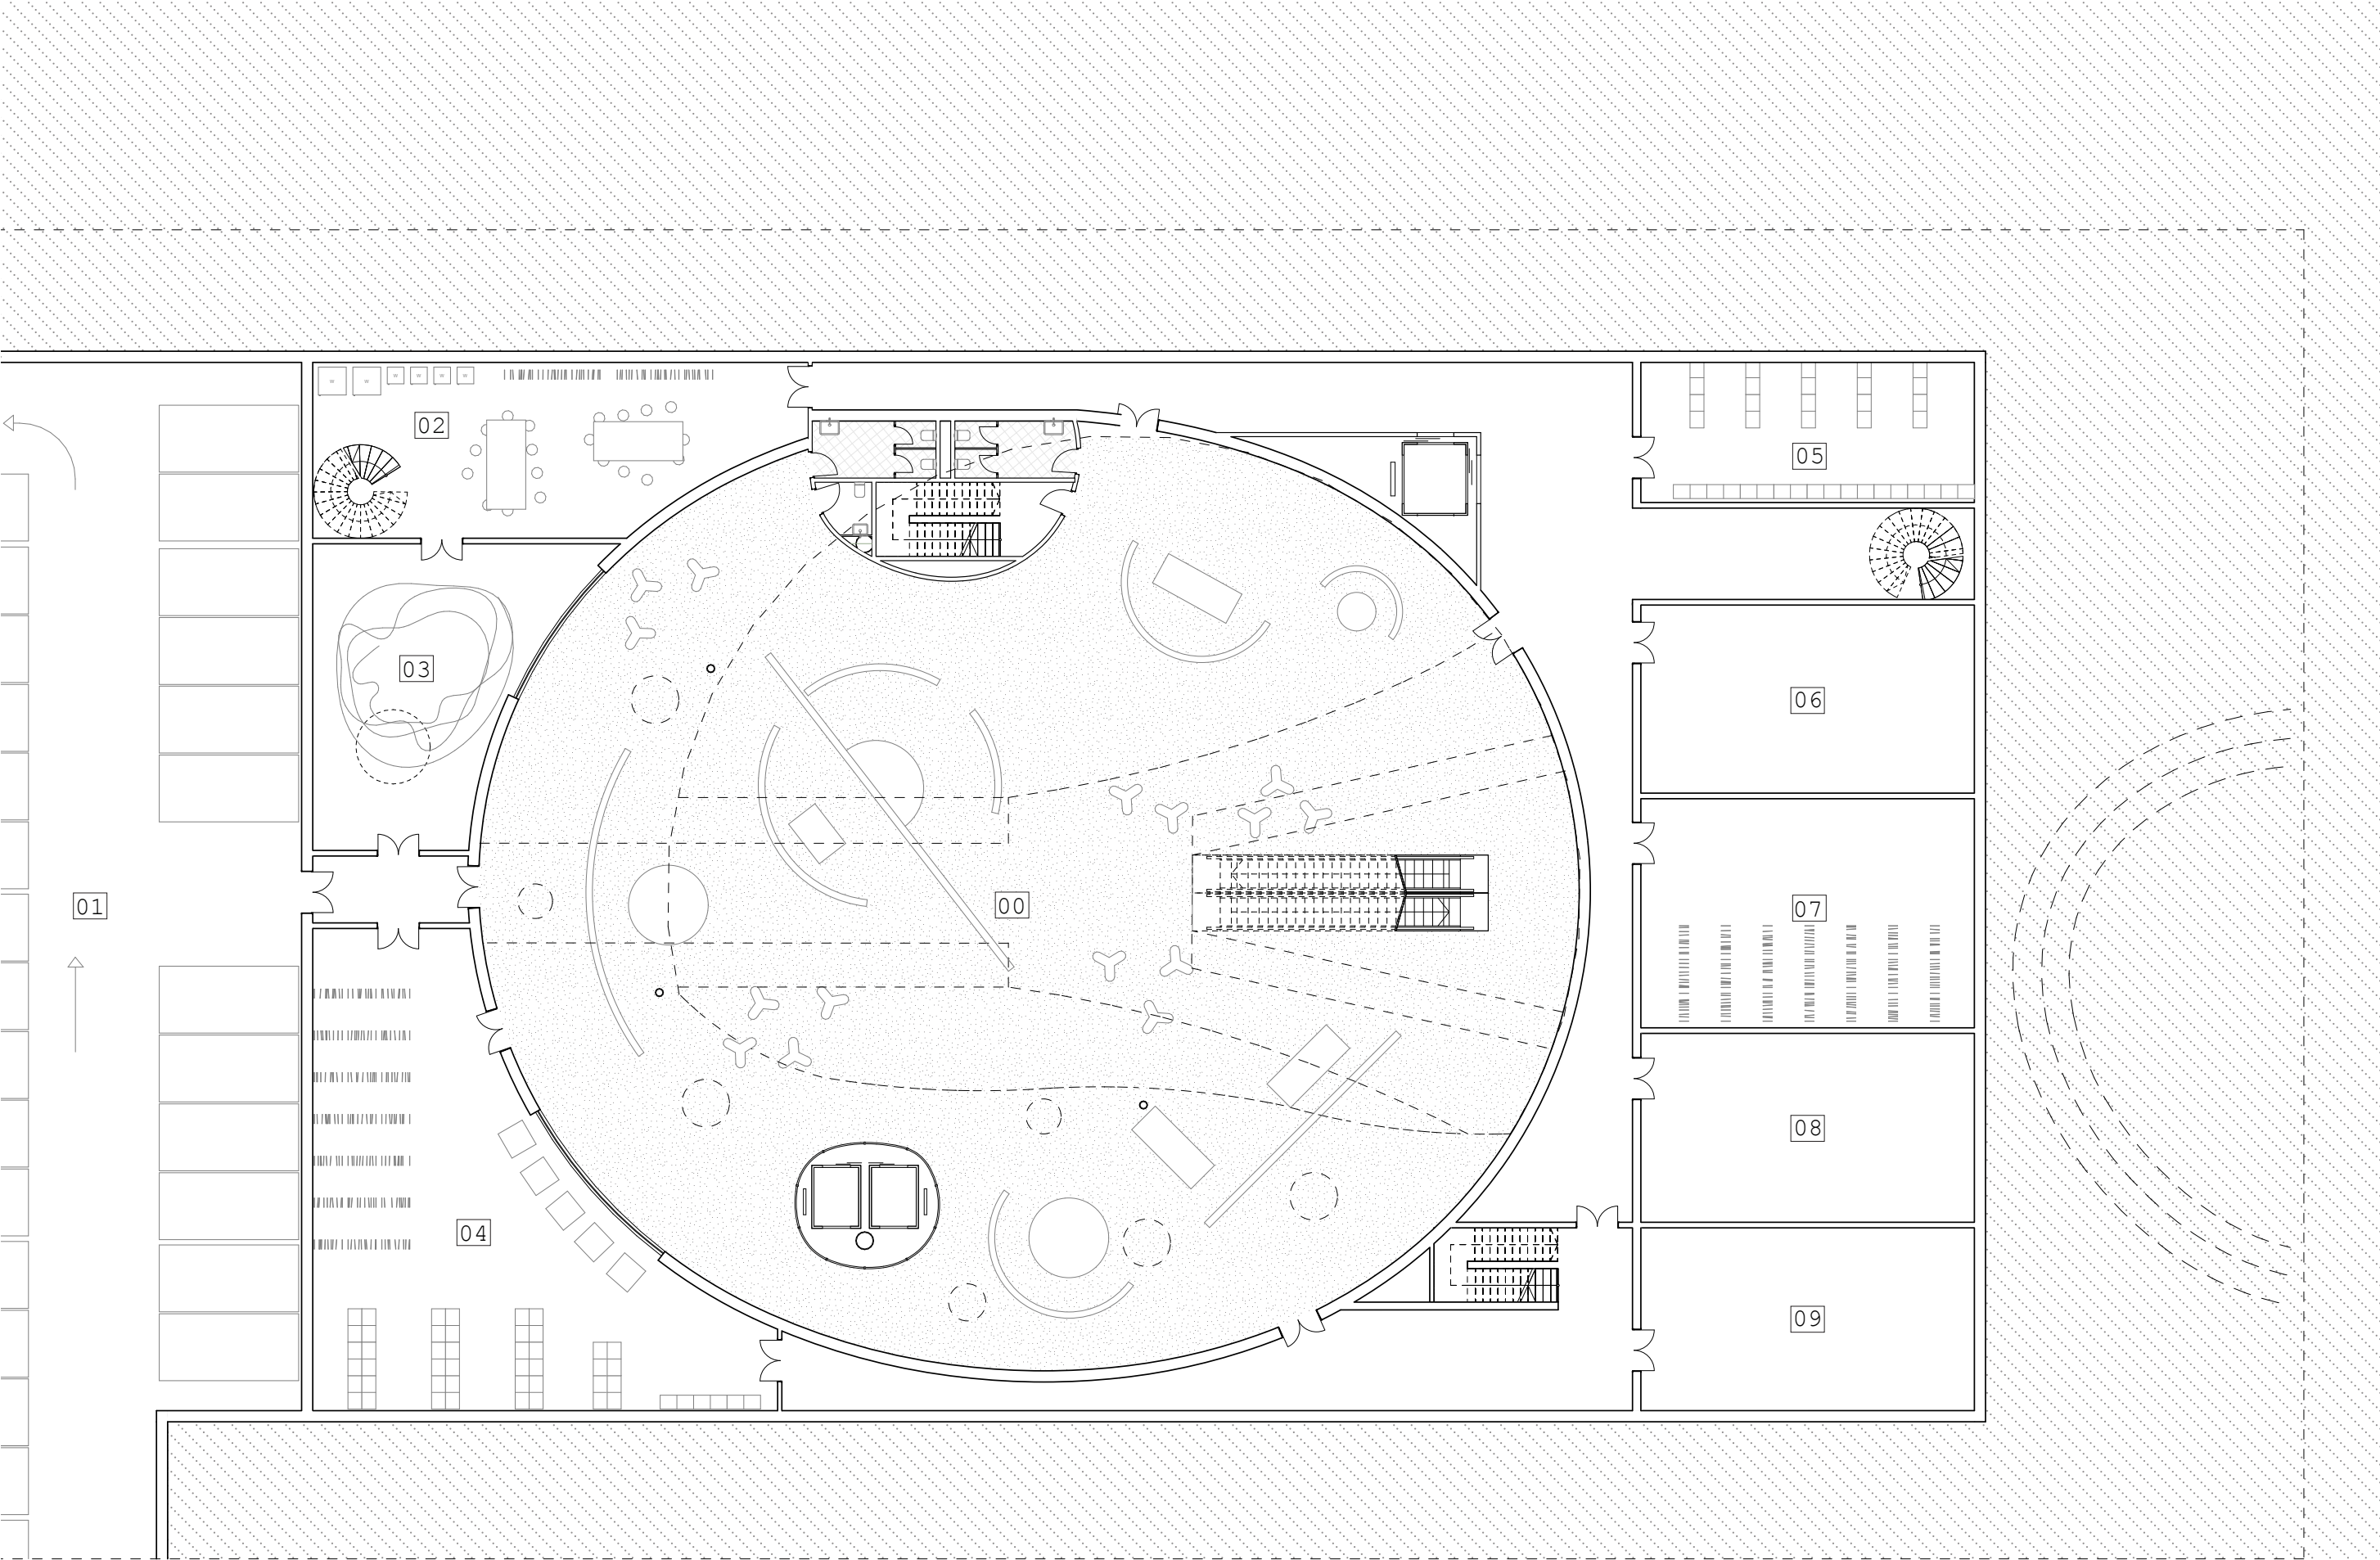


- 00. exhibition space
- 01. parking garage
- 02. recycled clothes sorting & washing
- 03. used clothes drop-off & storage
- 04. fashion archive
- 05. fabric storage
- 06. event material storage
- 07. garment storage
- 08. office material storage
- 09. building technical room

FIRST FLOOR

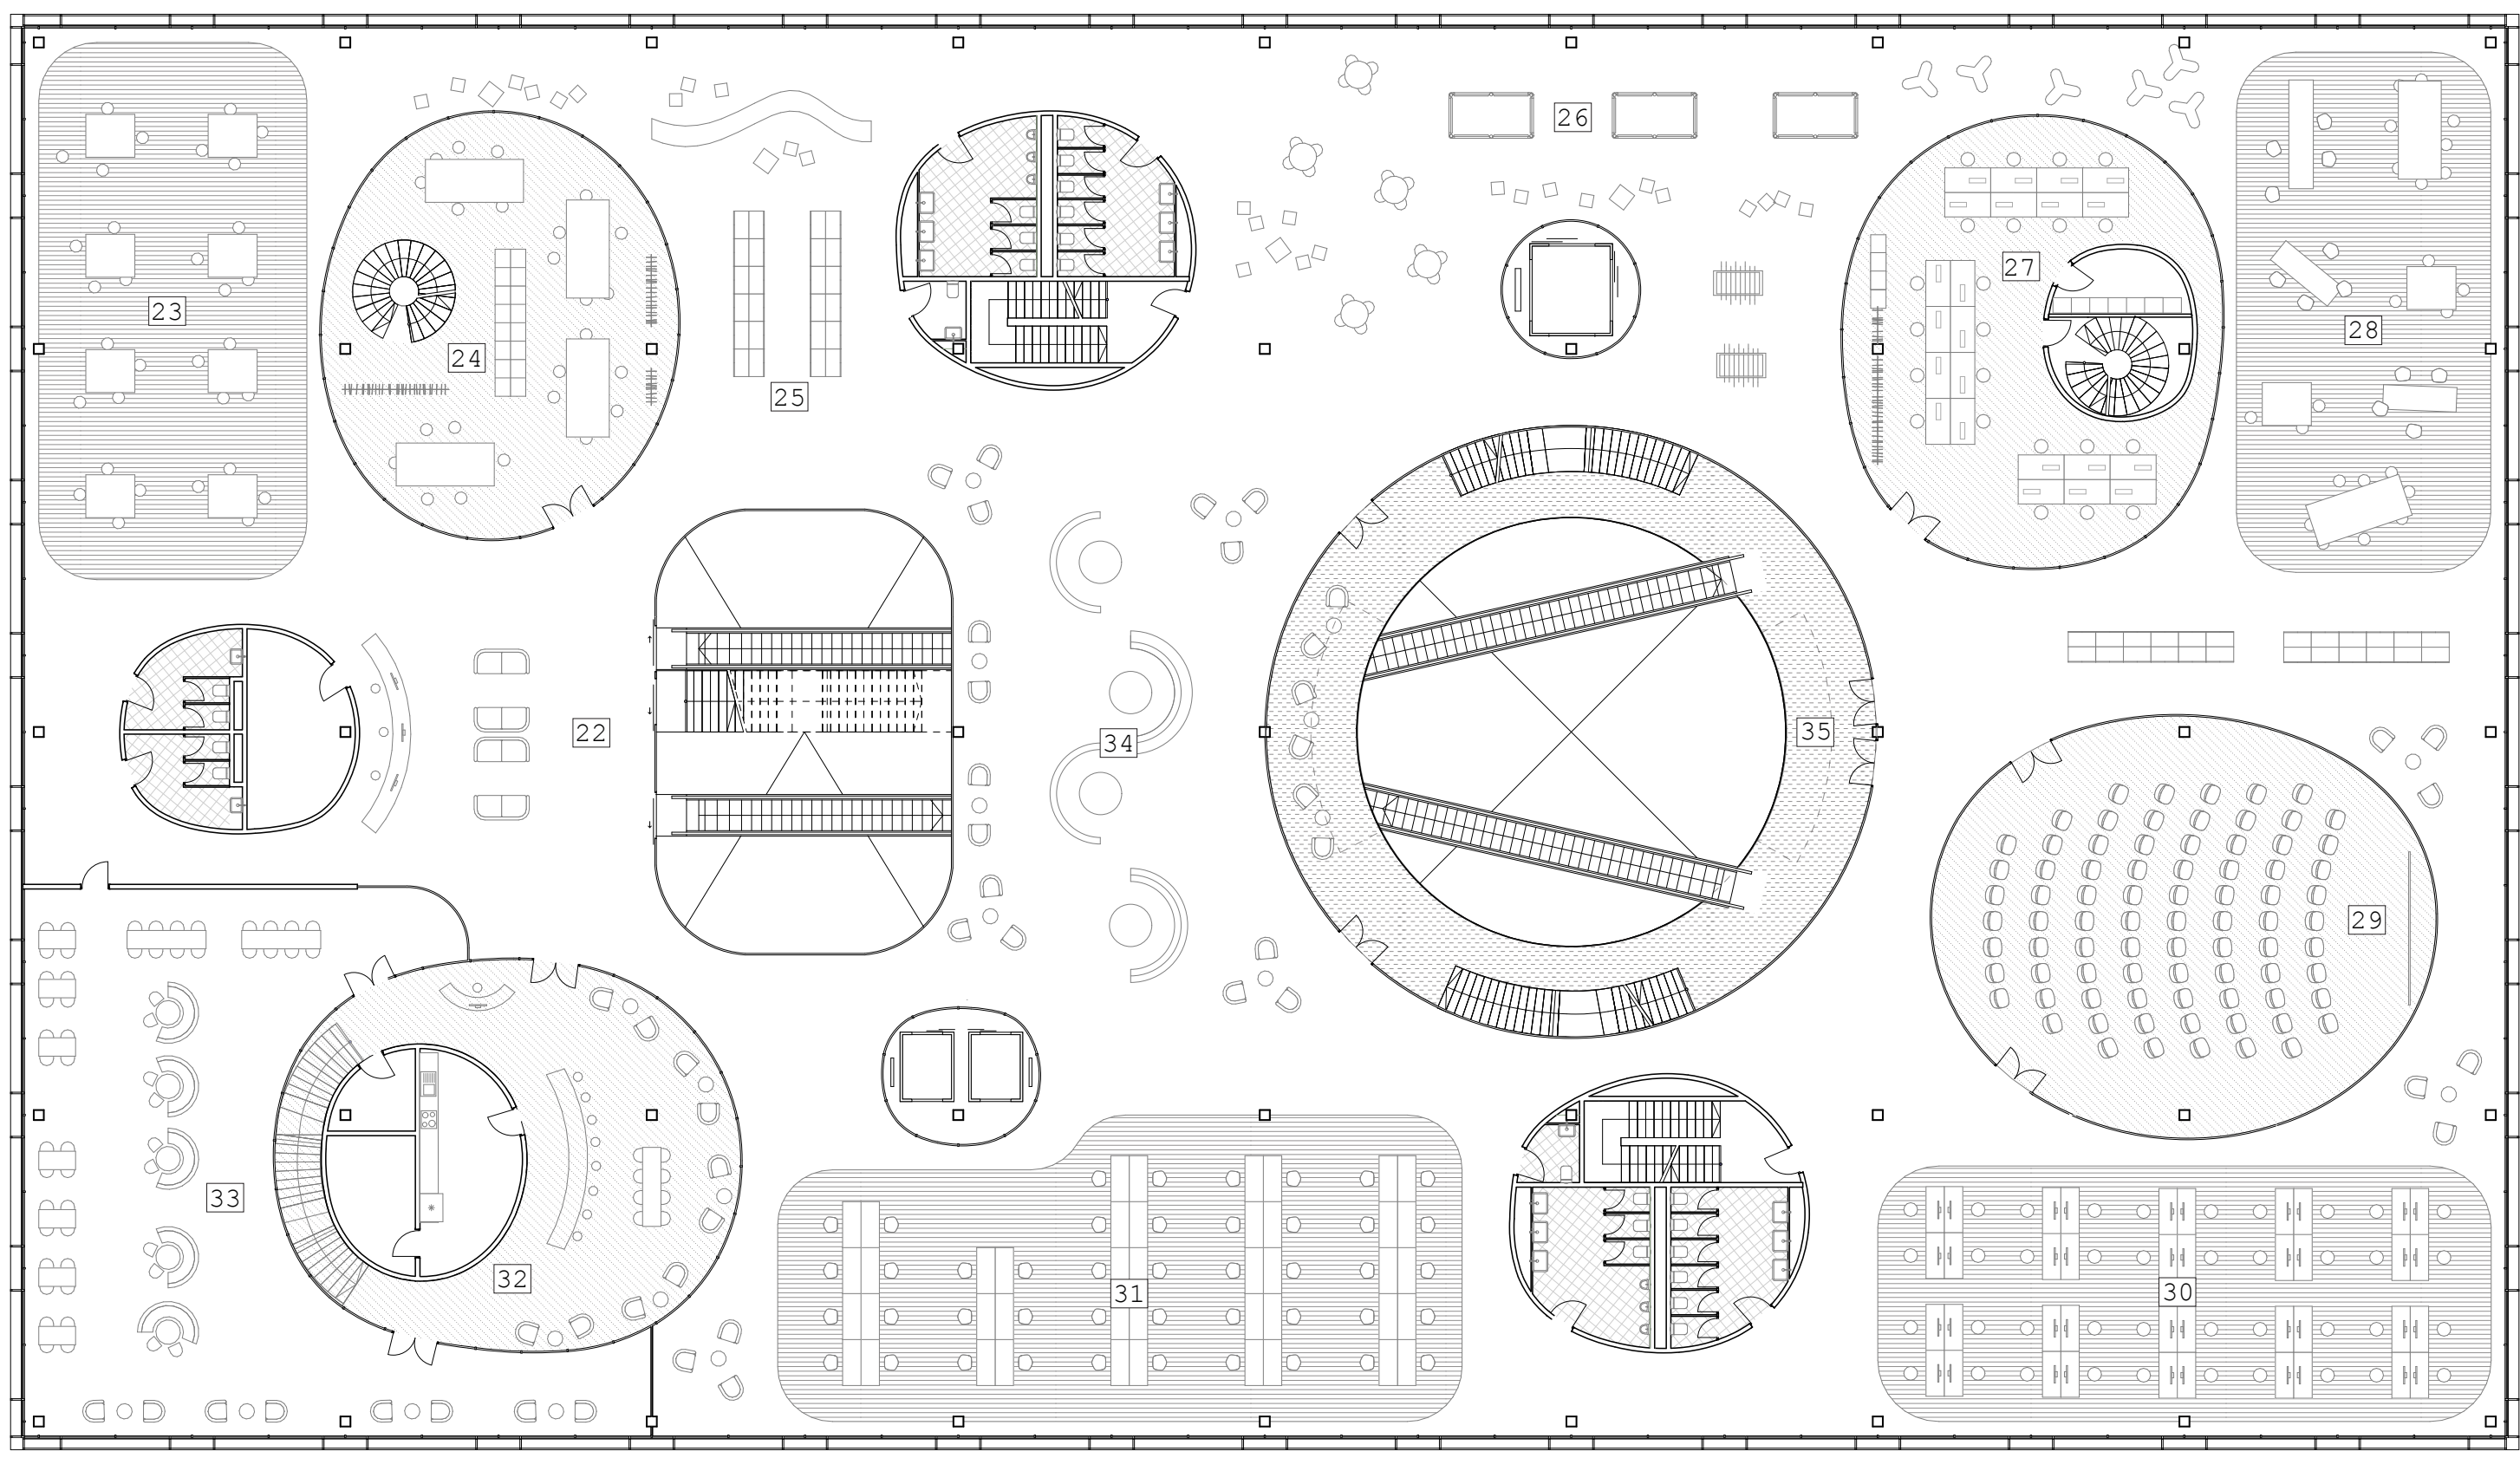

- 22. entrance & reception
- 23. group workspaces
- 24. upcycling accessories workshop
- 25. user storage
- 26. recreational area
- 27. sewing workshop
- 28. group workspaces
- 29. auditorium
- 30. computer workspaces
- 31. individual workspaces
- 32. restaurant bar & kitchen
- 33. restaurant
- 34. exhibition area
- 35. second entrance & atrium





GROUND FLOOR

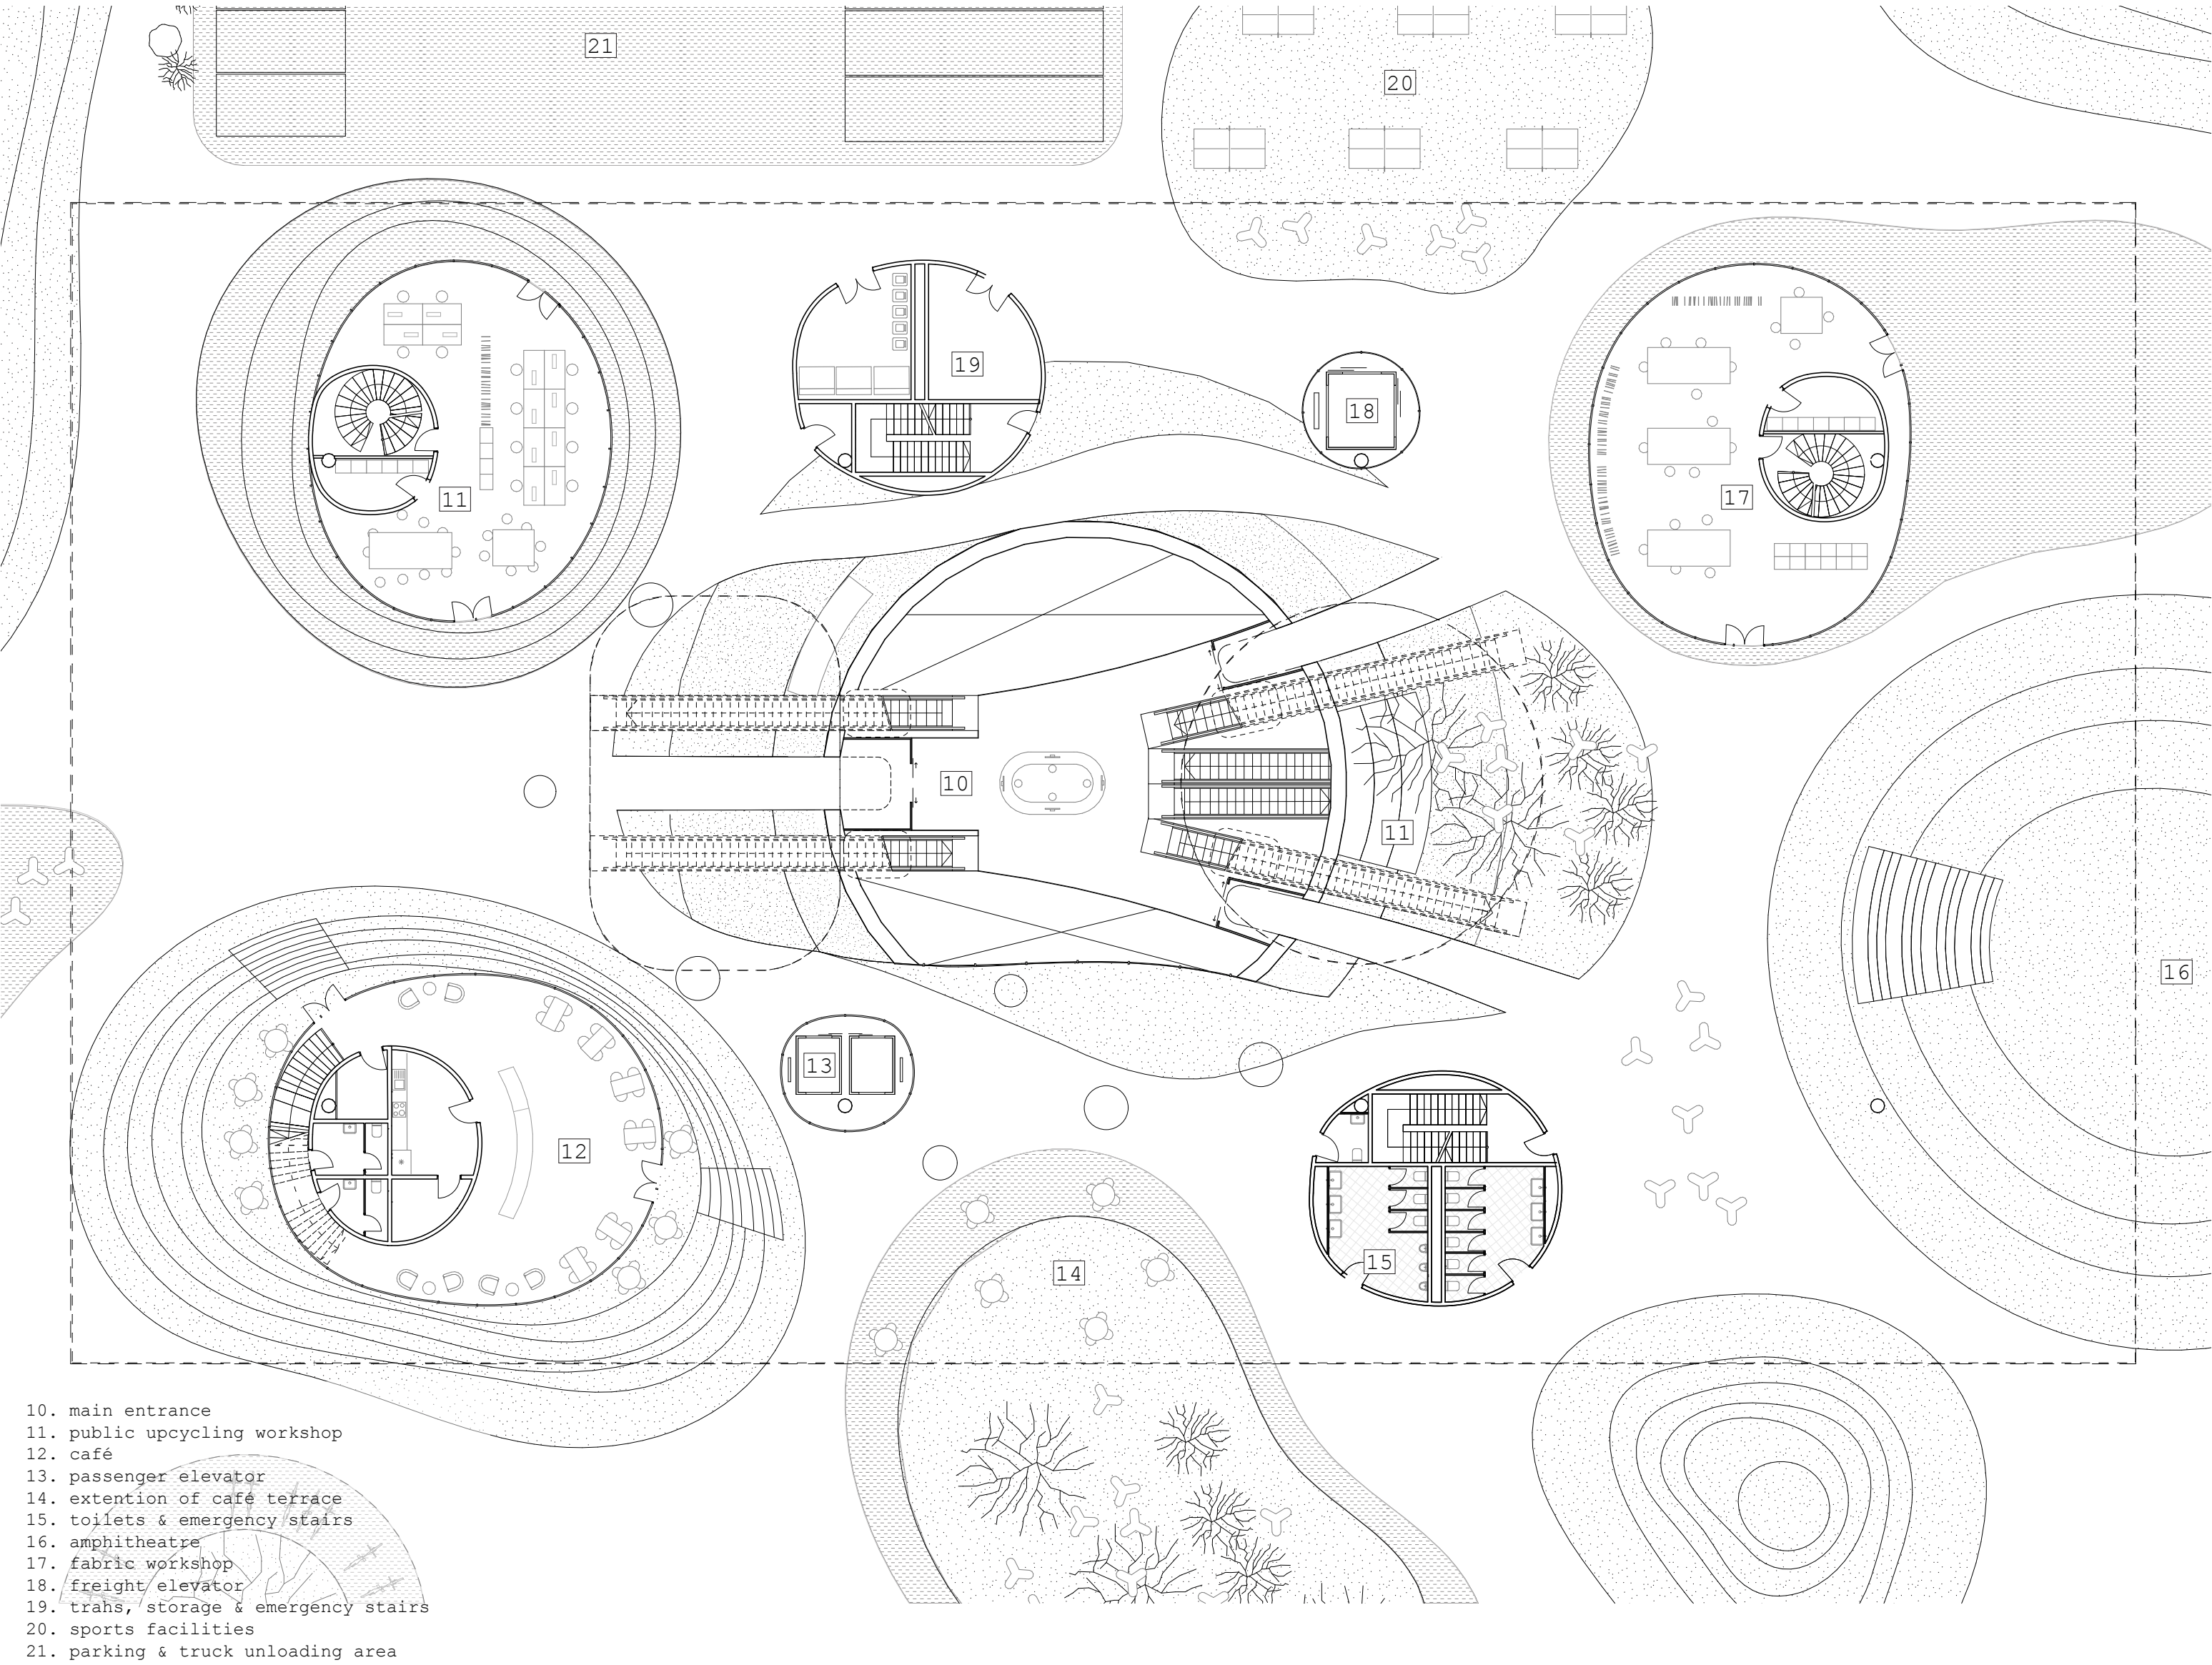


- 10. main entrance
- 11. public upcycling workshop
- 12. cafe
- 13. passenger elevator
- 14. extension of cafe terrace
- 15. toilets & emergency stairs
- 16. amphitheatre
- 17. fabric workshop
- 18. freight elevator
- 19. trials, storage & emergency stairs
- 20. sports facilities
- 21. parking & truck unloading area

beirut house of fashion


fashion creation office

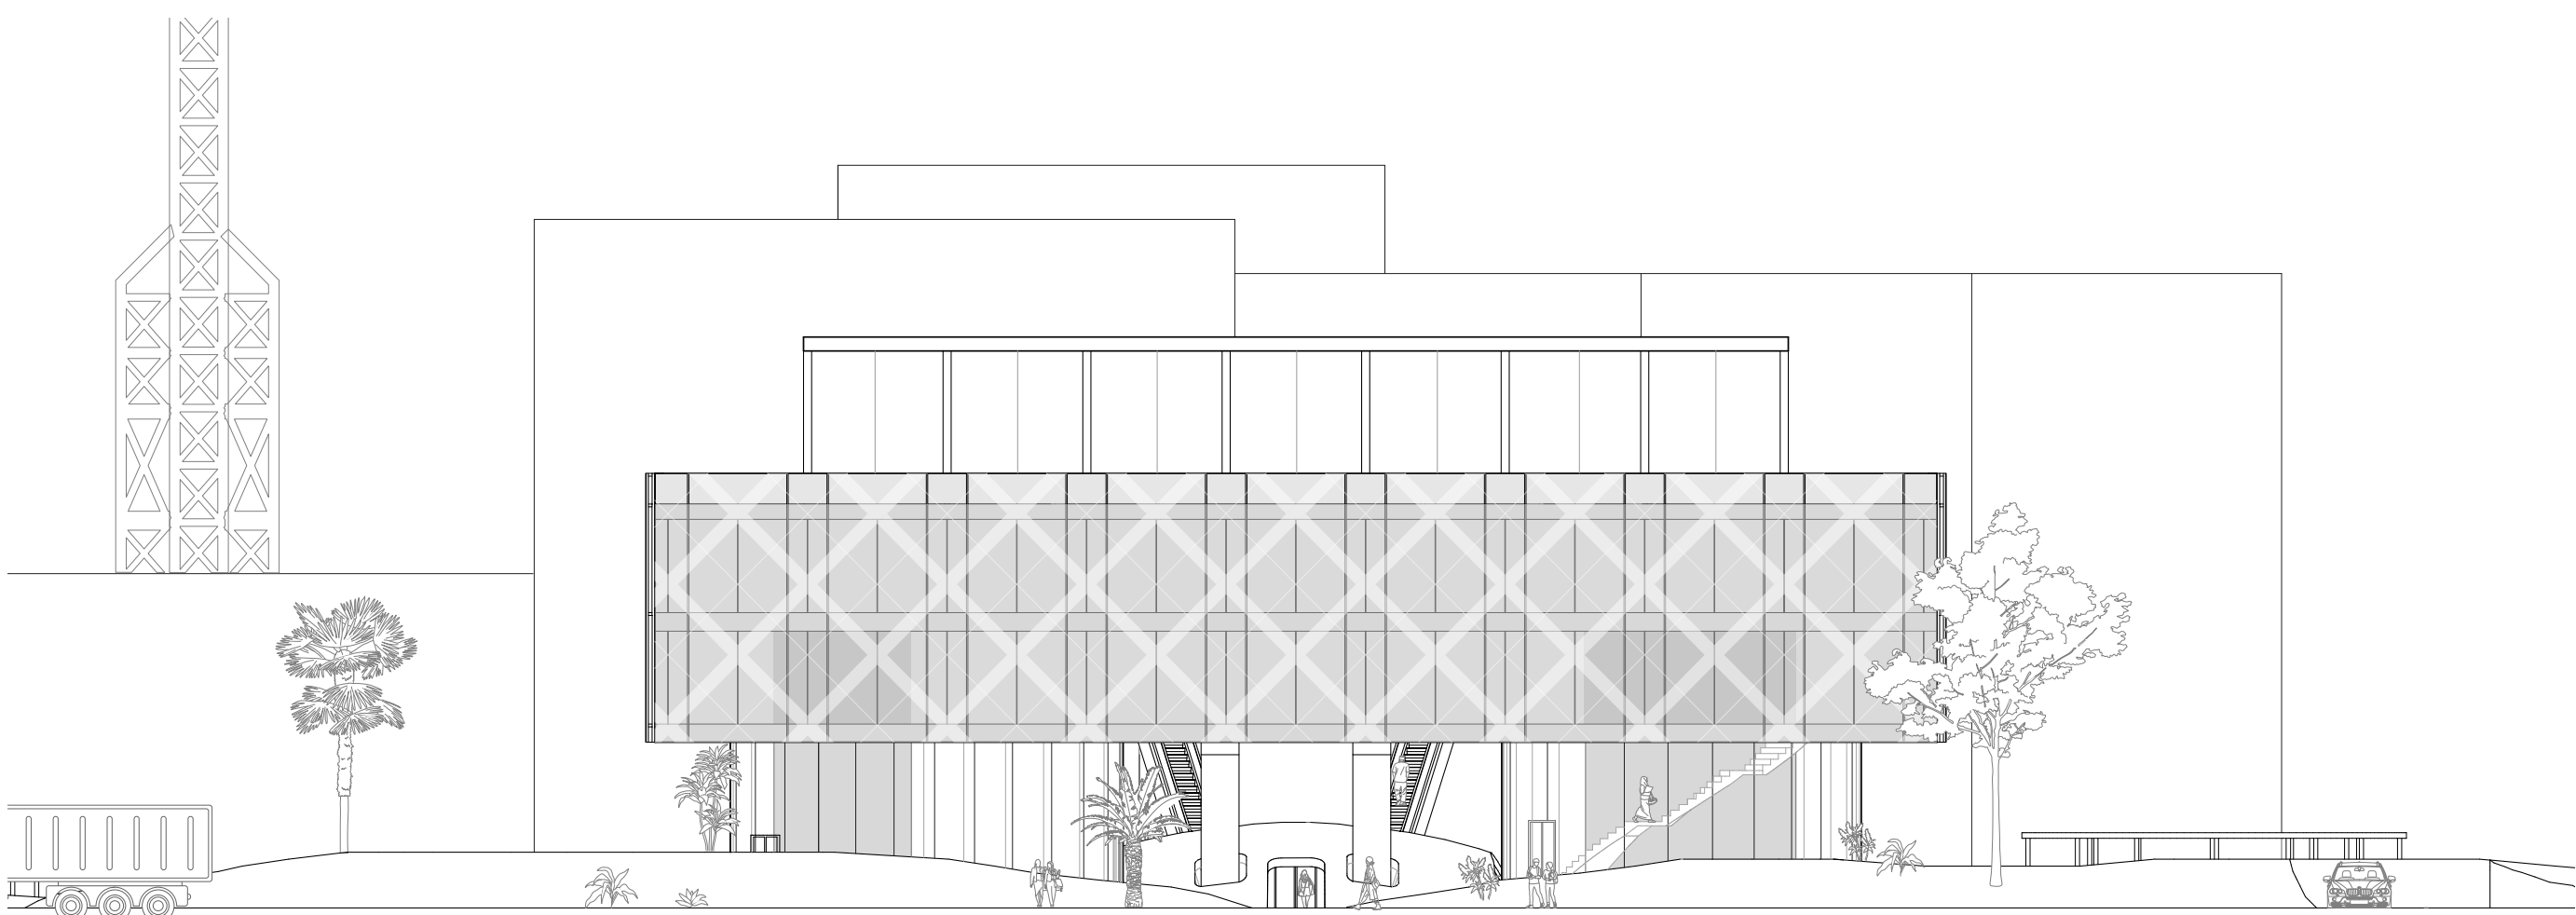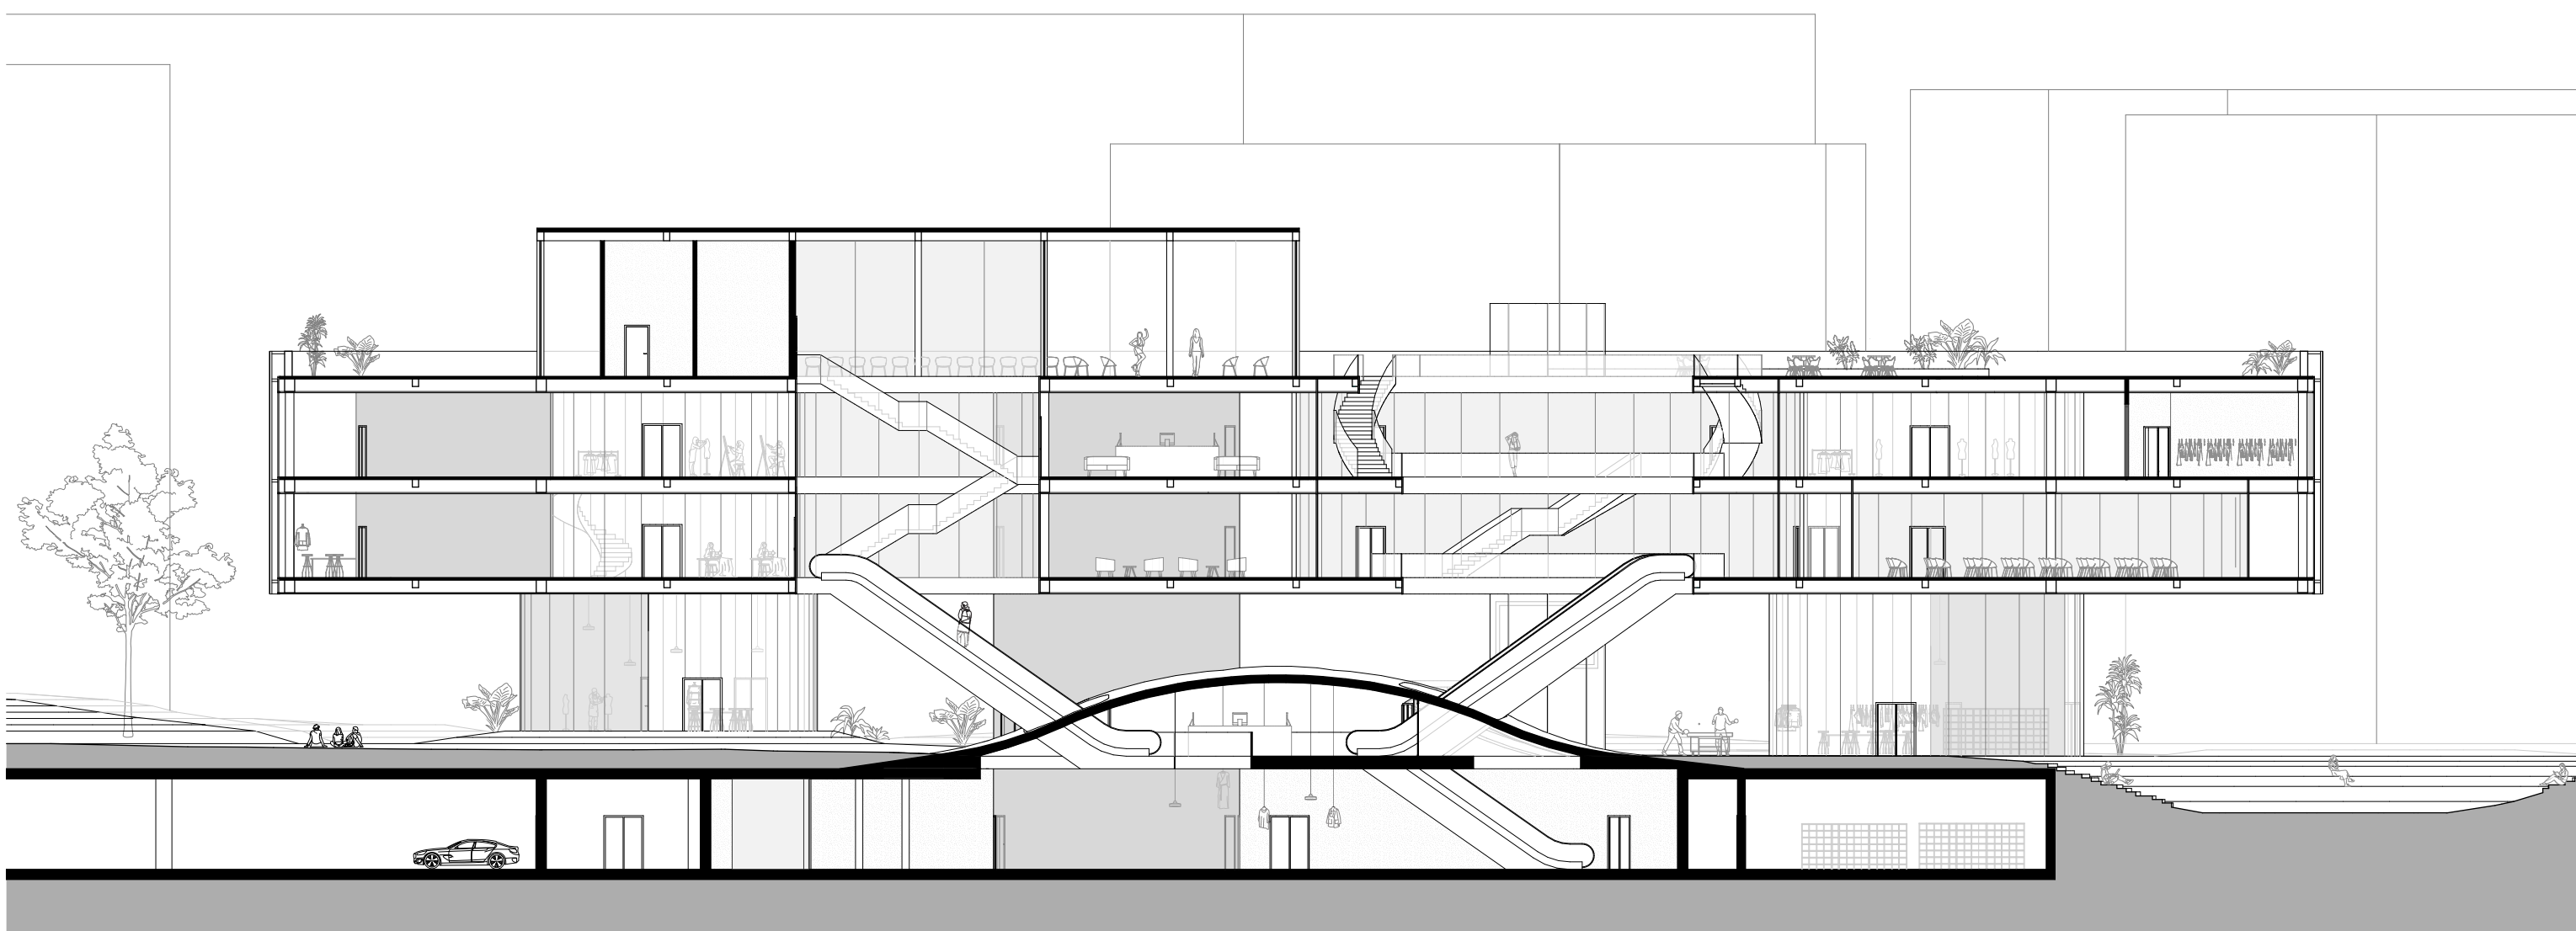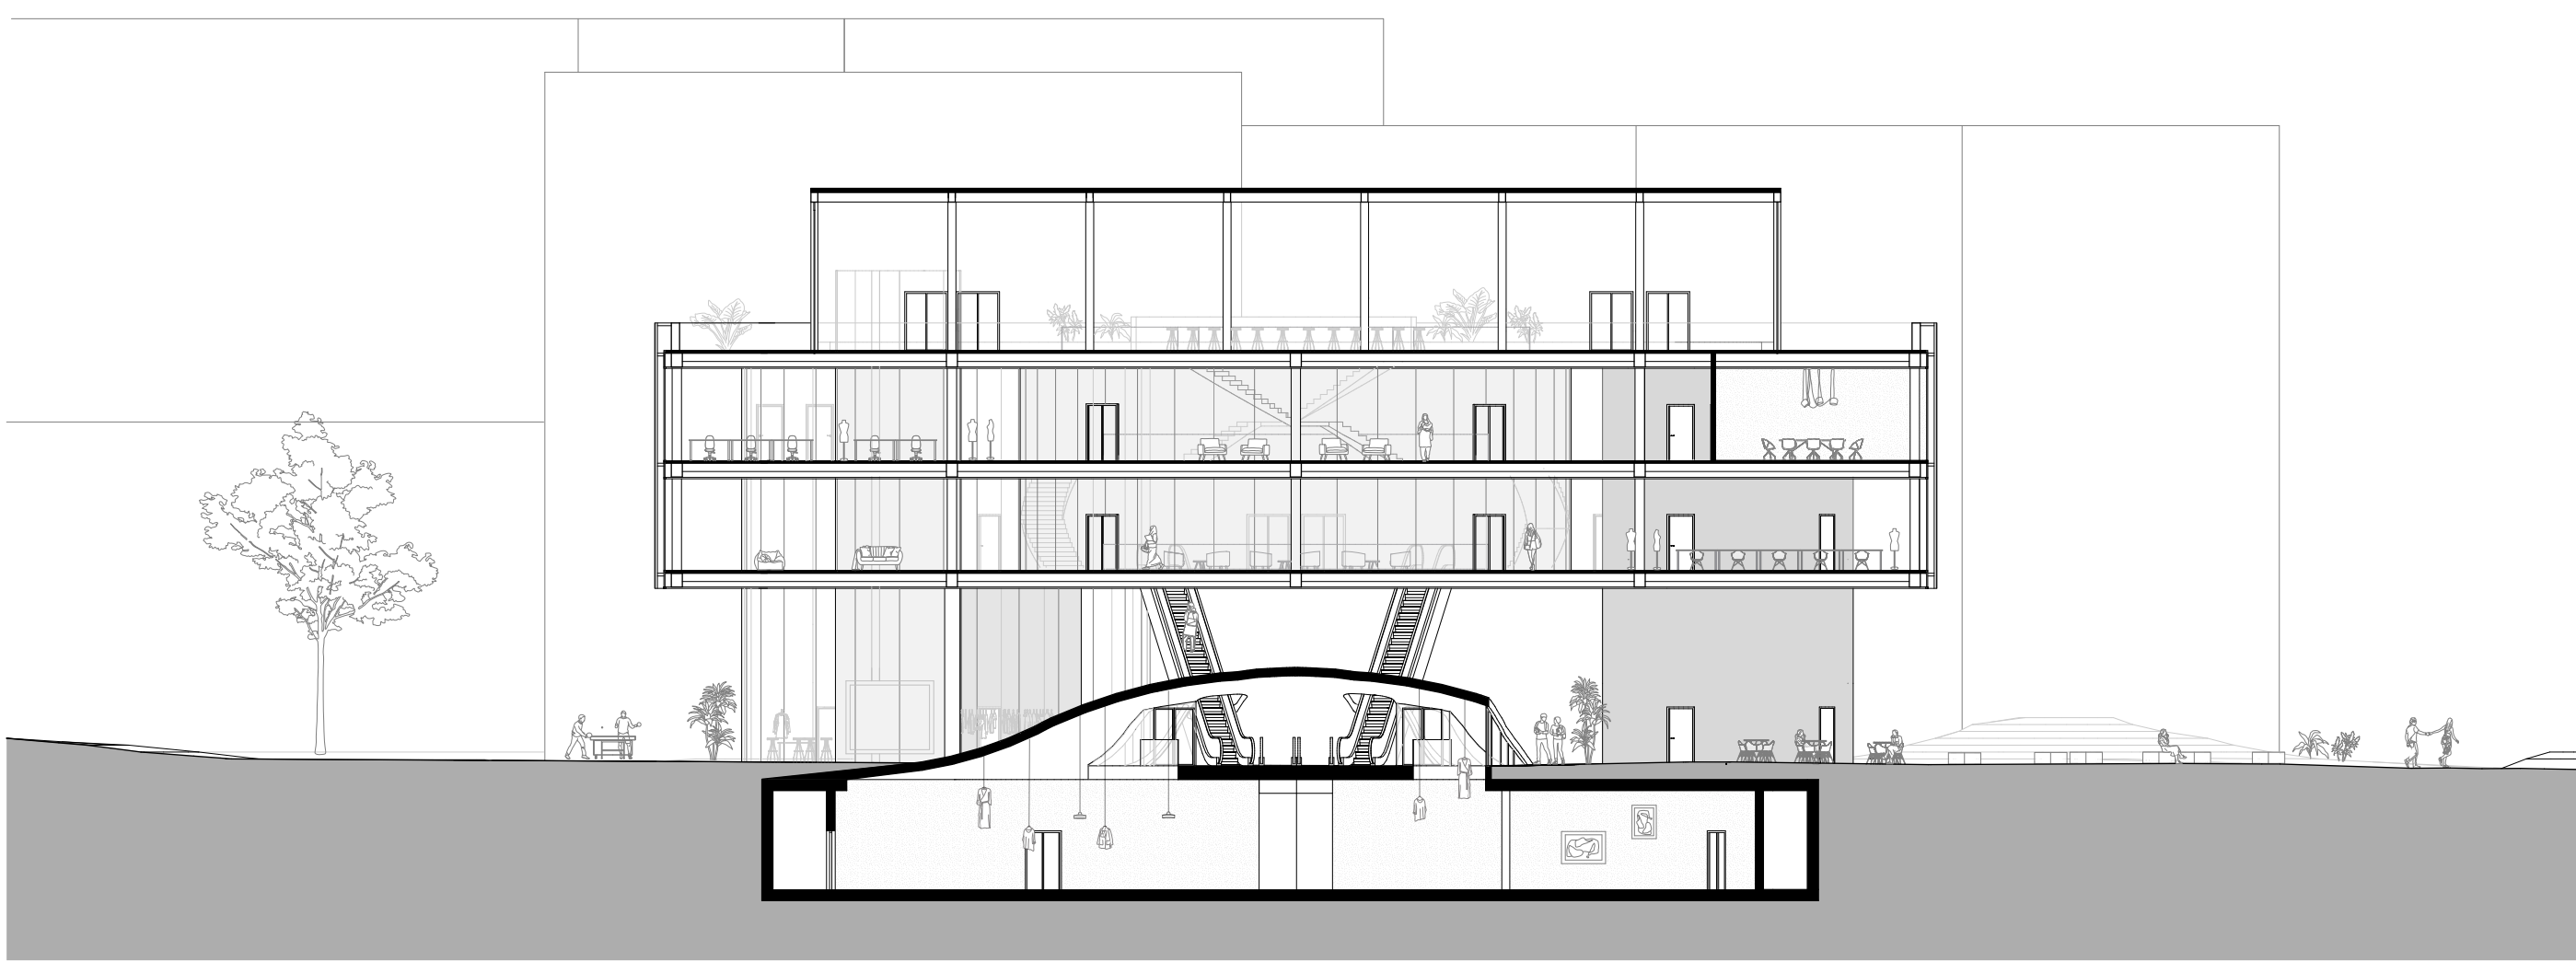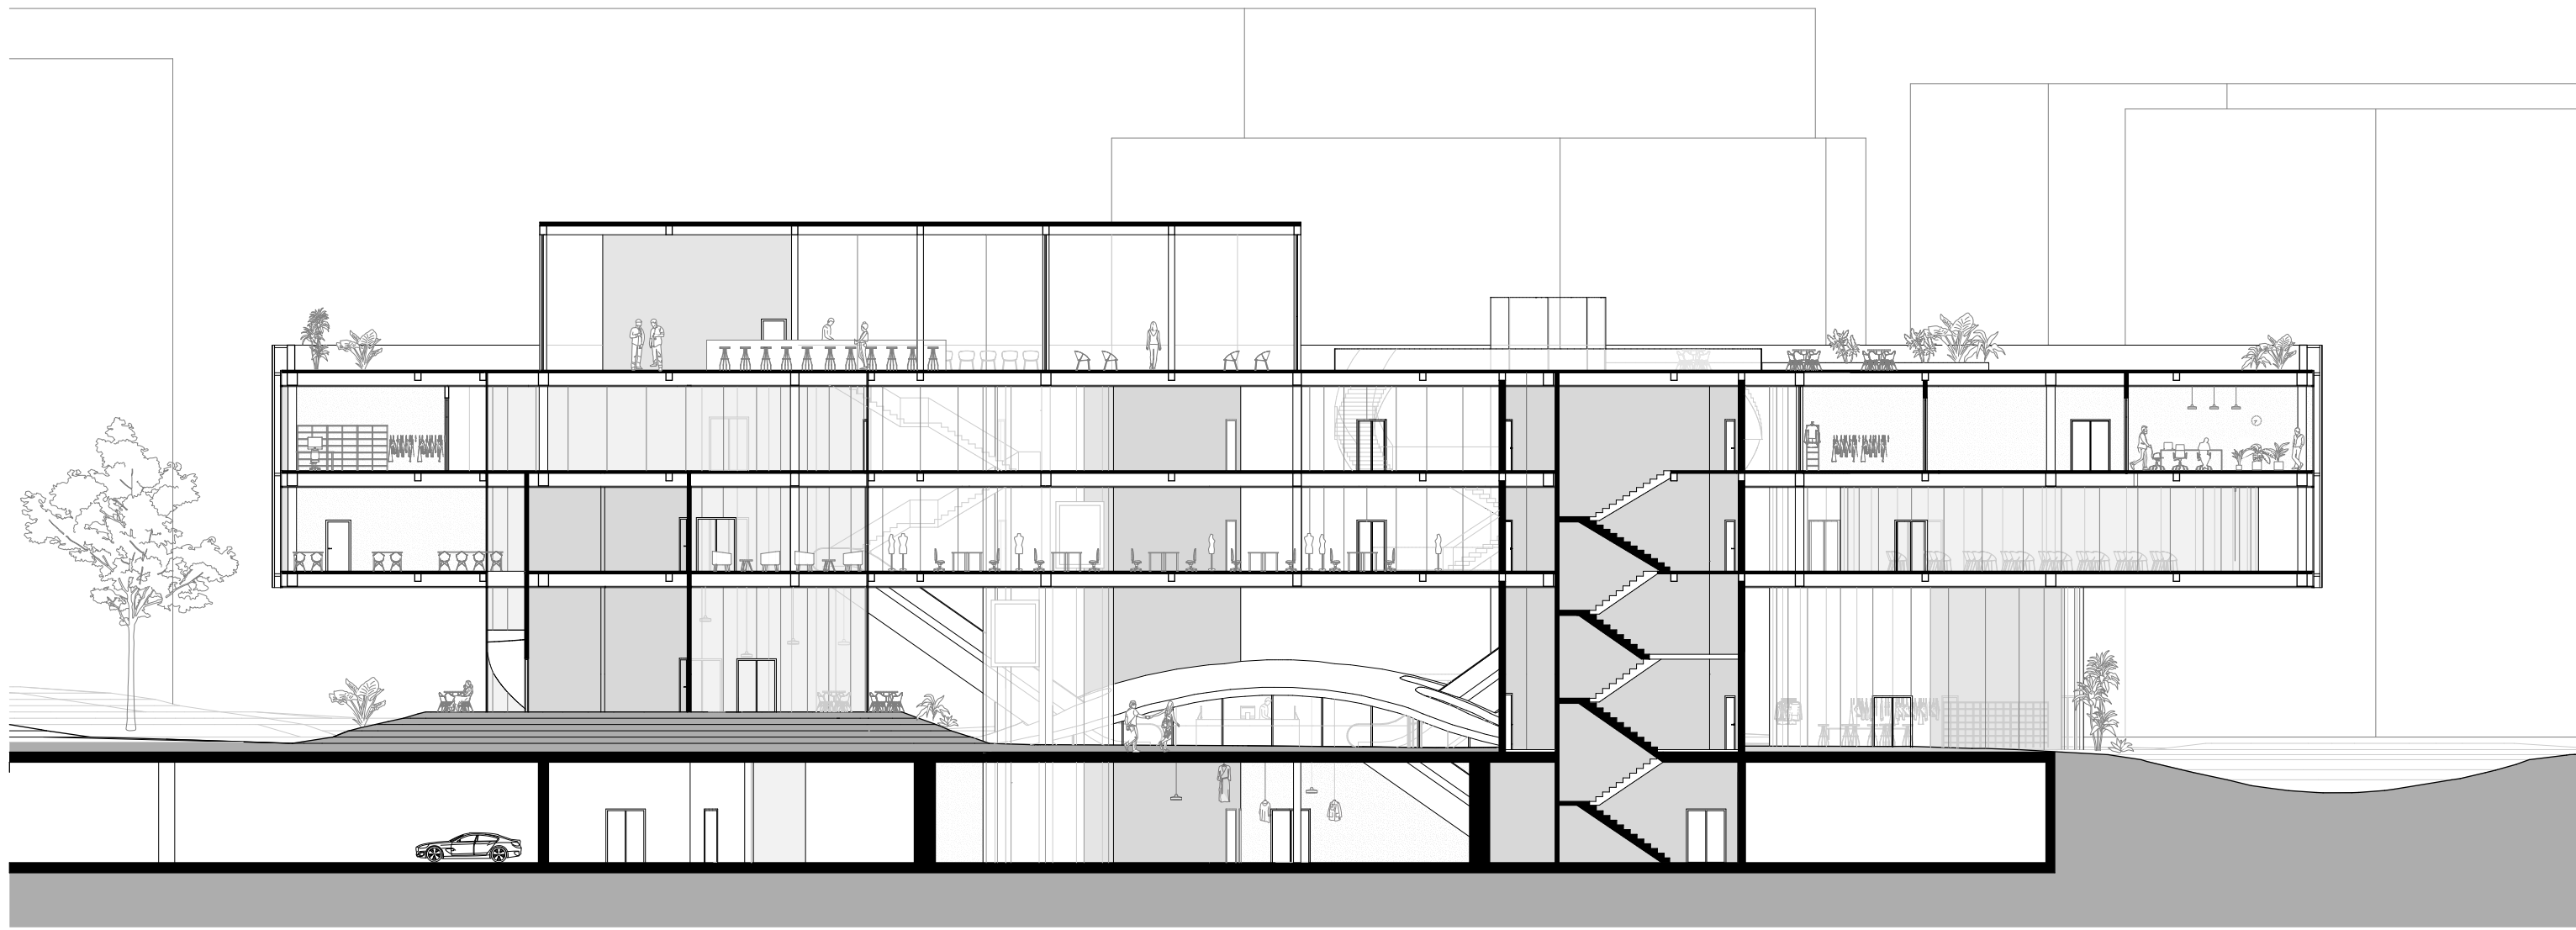

SOUTH ELEVATION

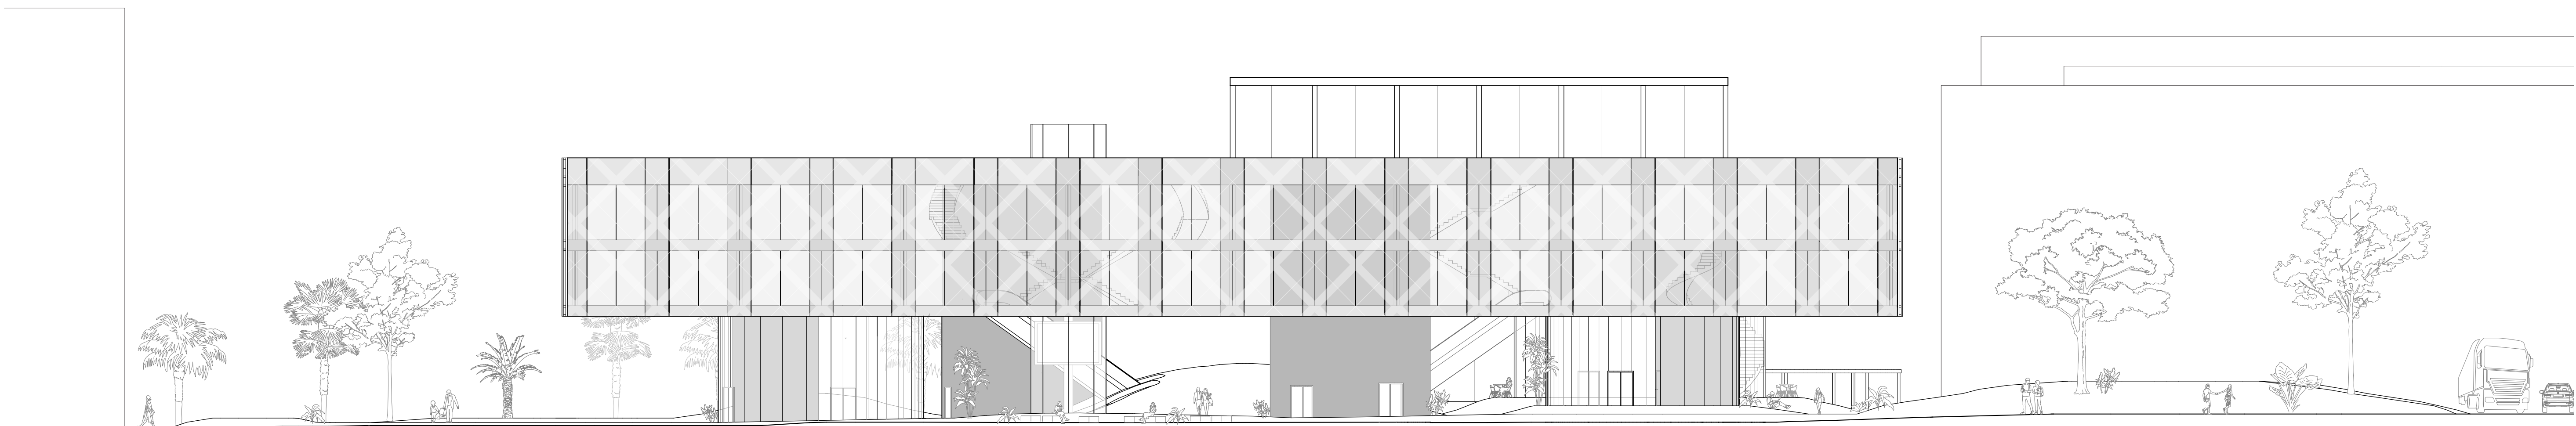


WEST ELEVATION

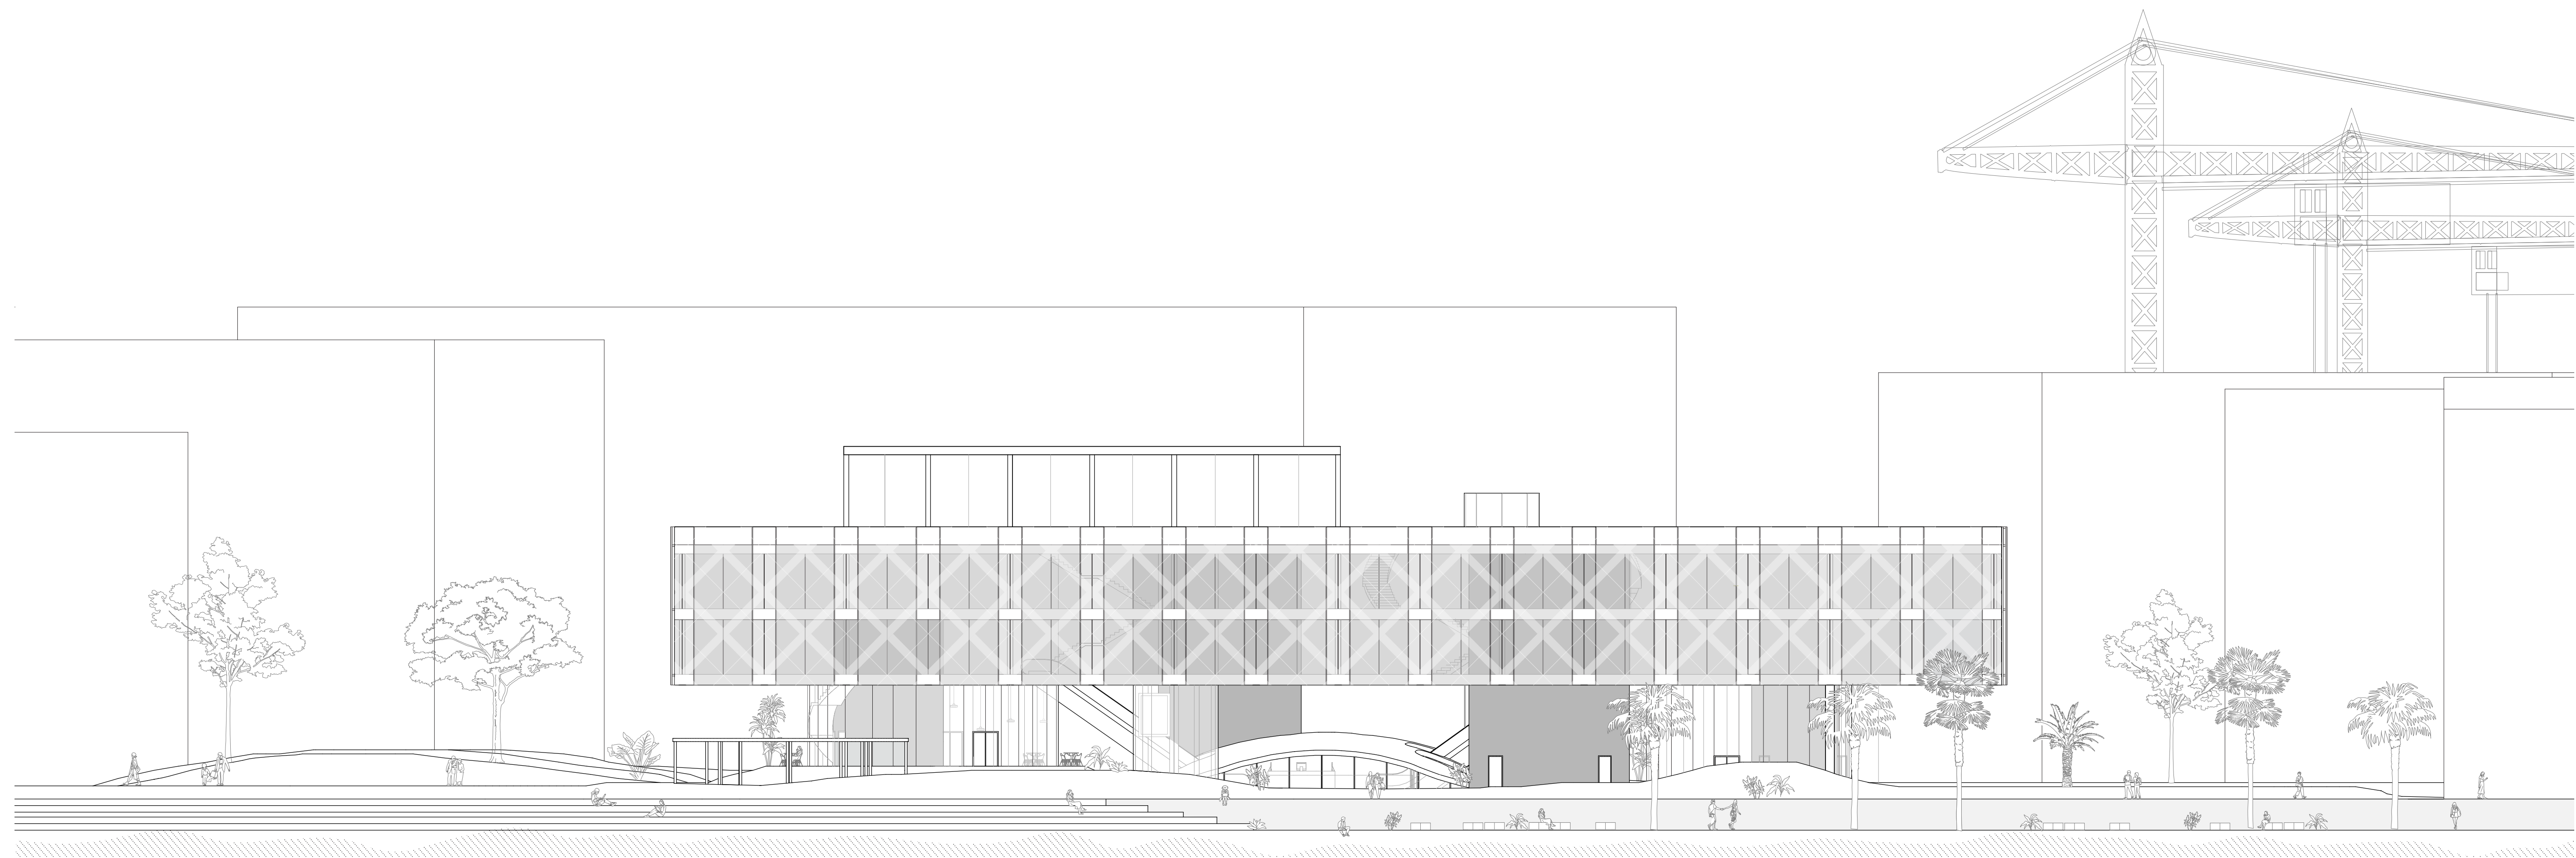

EAST ELEVATION

beirut house of fashion

fashion creation office

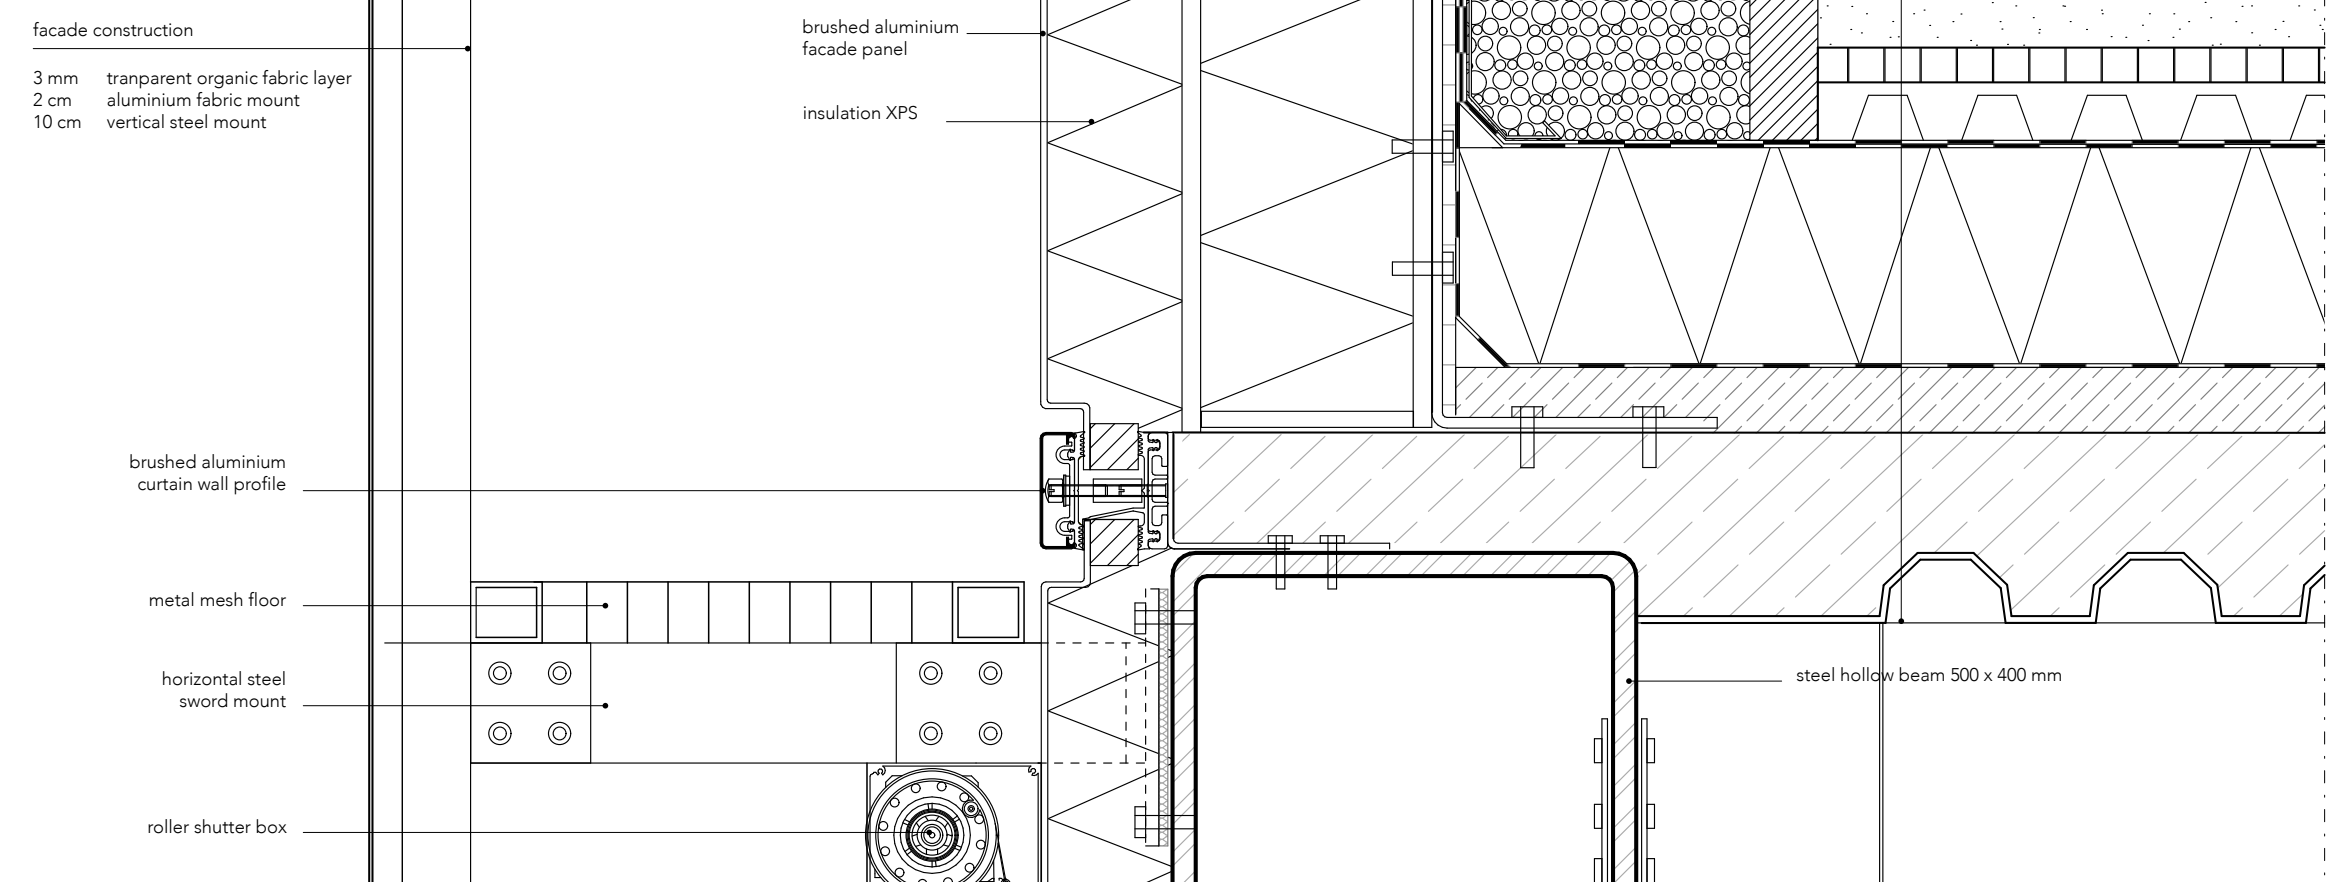

DETAIL 2



DETAIL 4



SECONDARY STRUCTURE

PRIMARY BEARING STRUCTURE



DETAIL 4



beirut house of fashion

fashion creation office

