




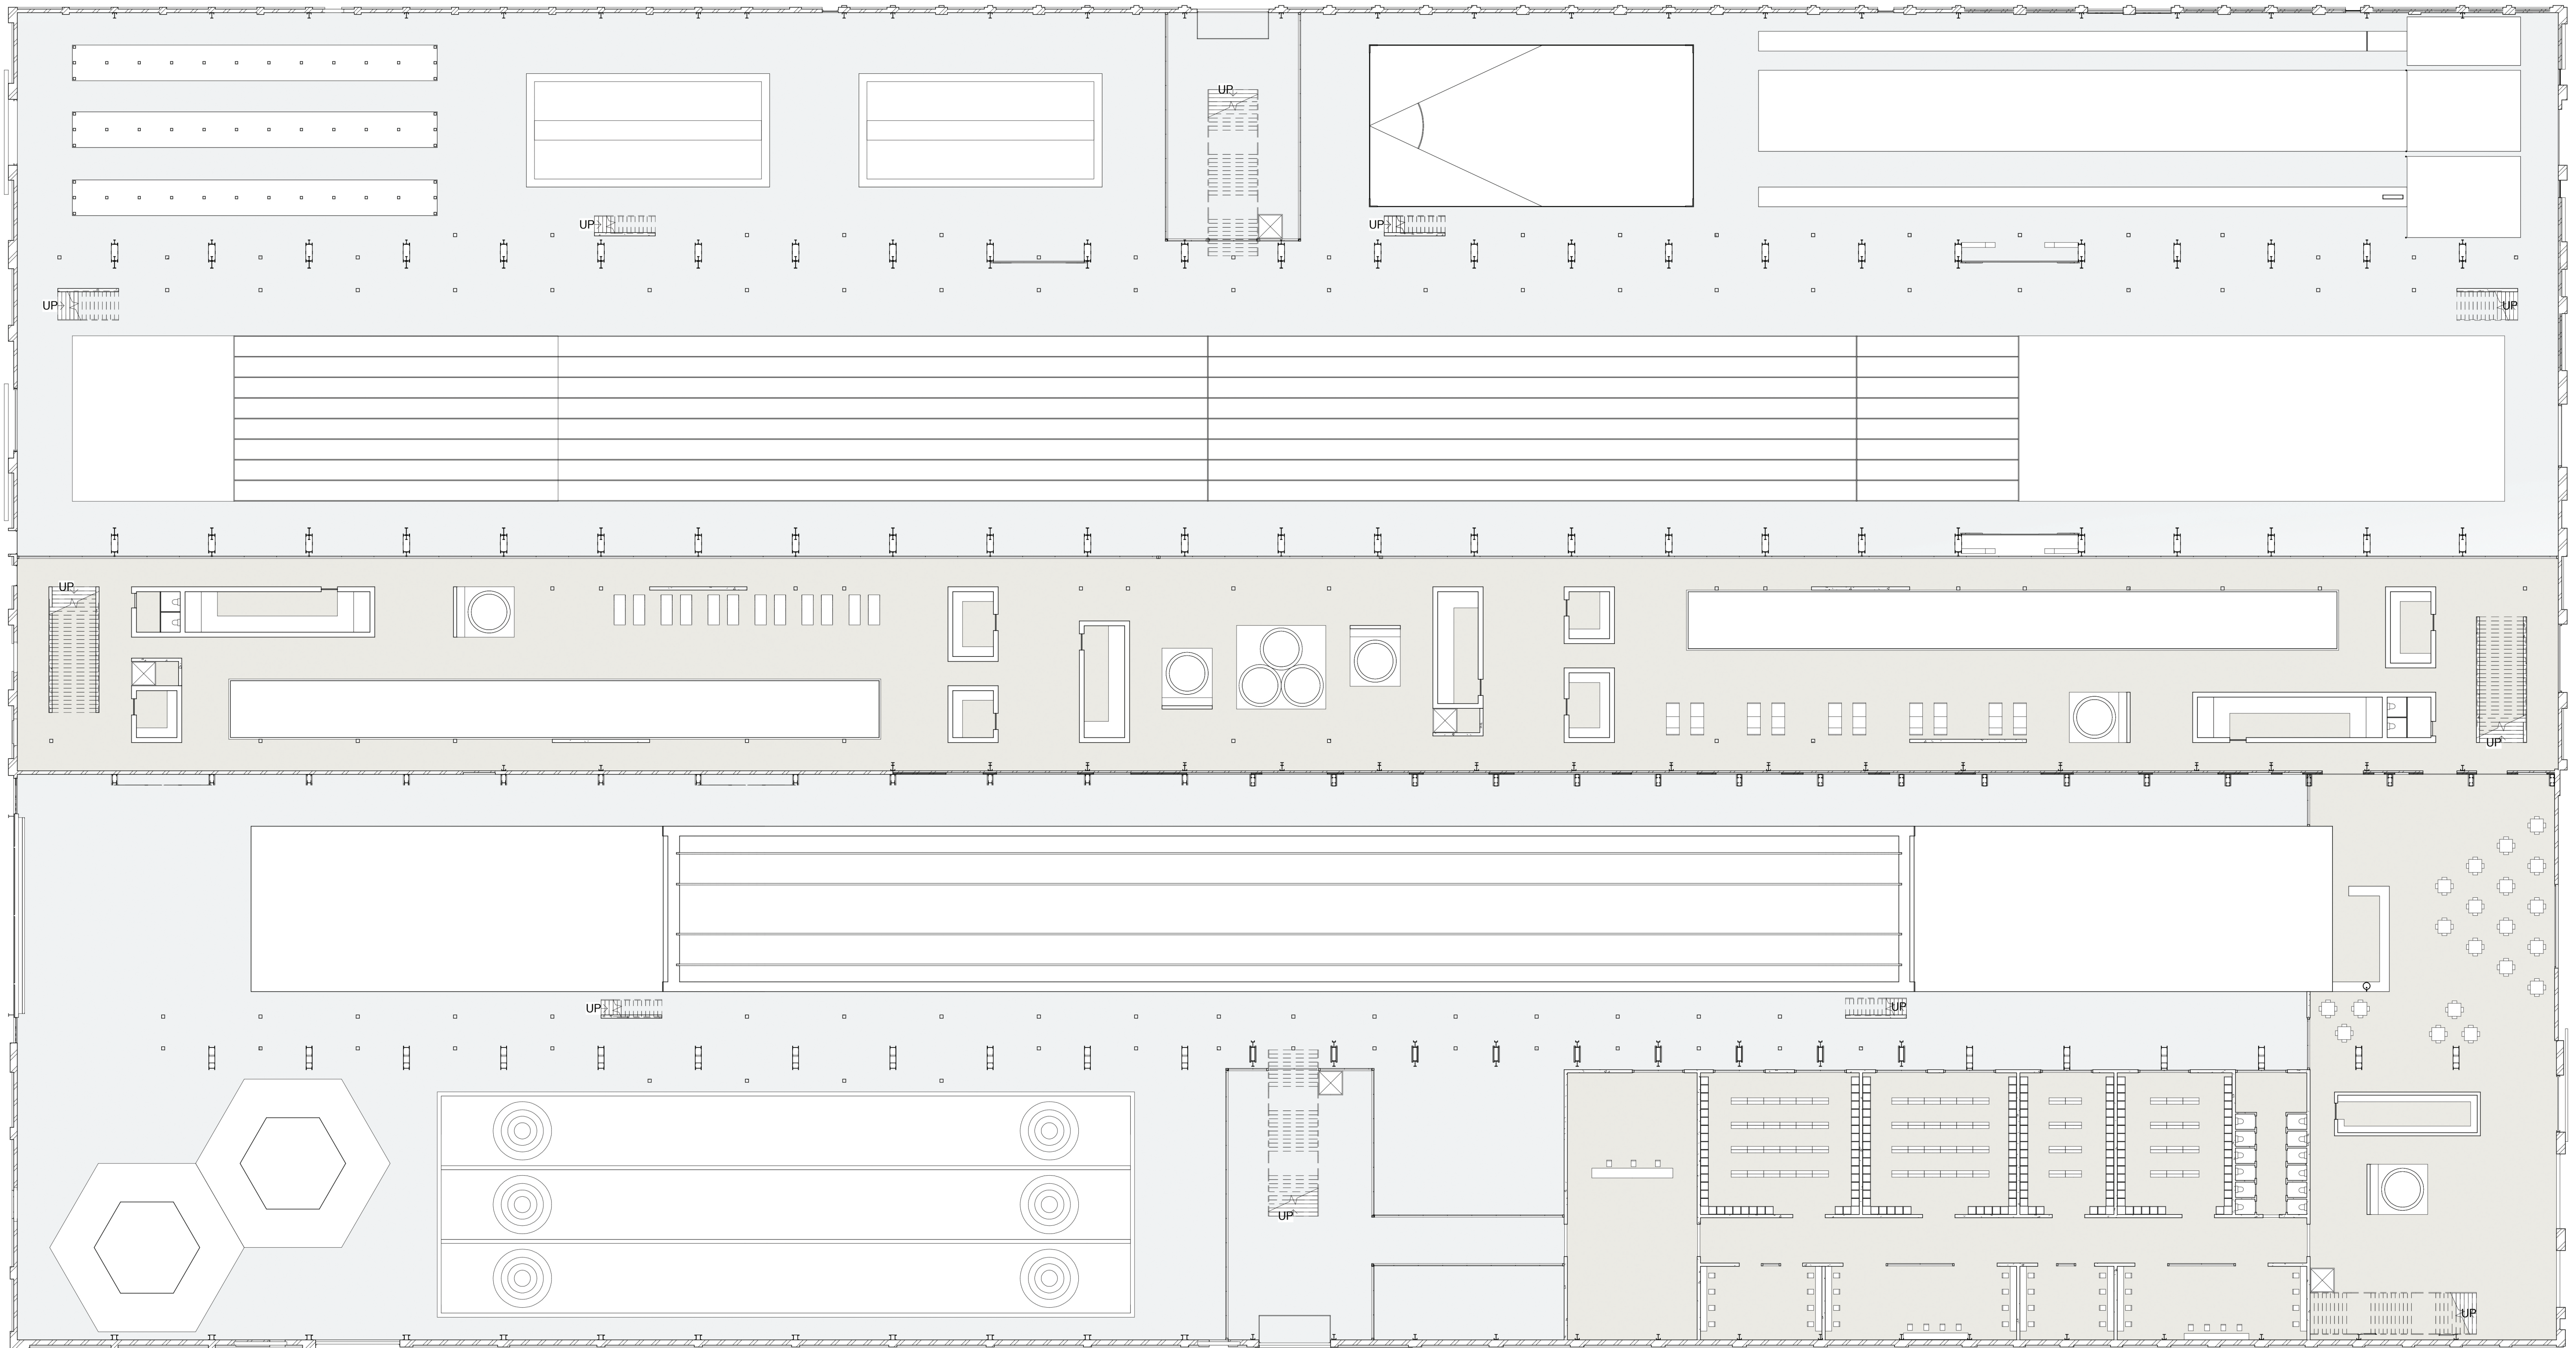

00 | Begane grond | Peil +1,00 m

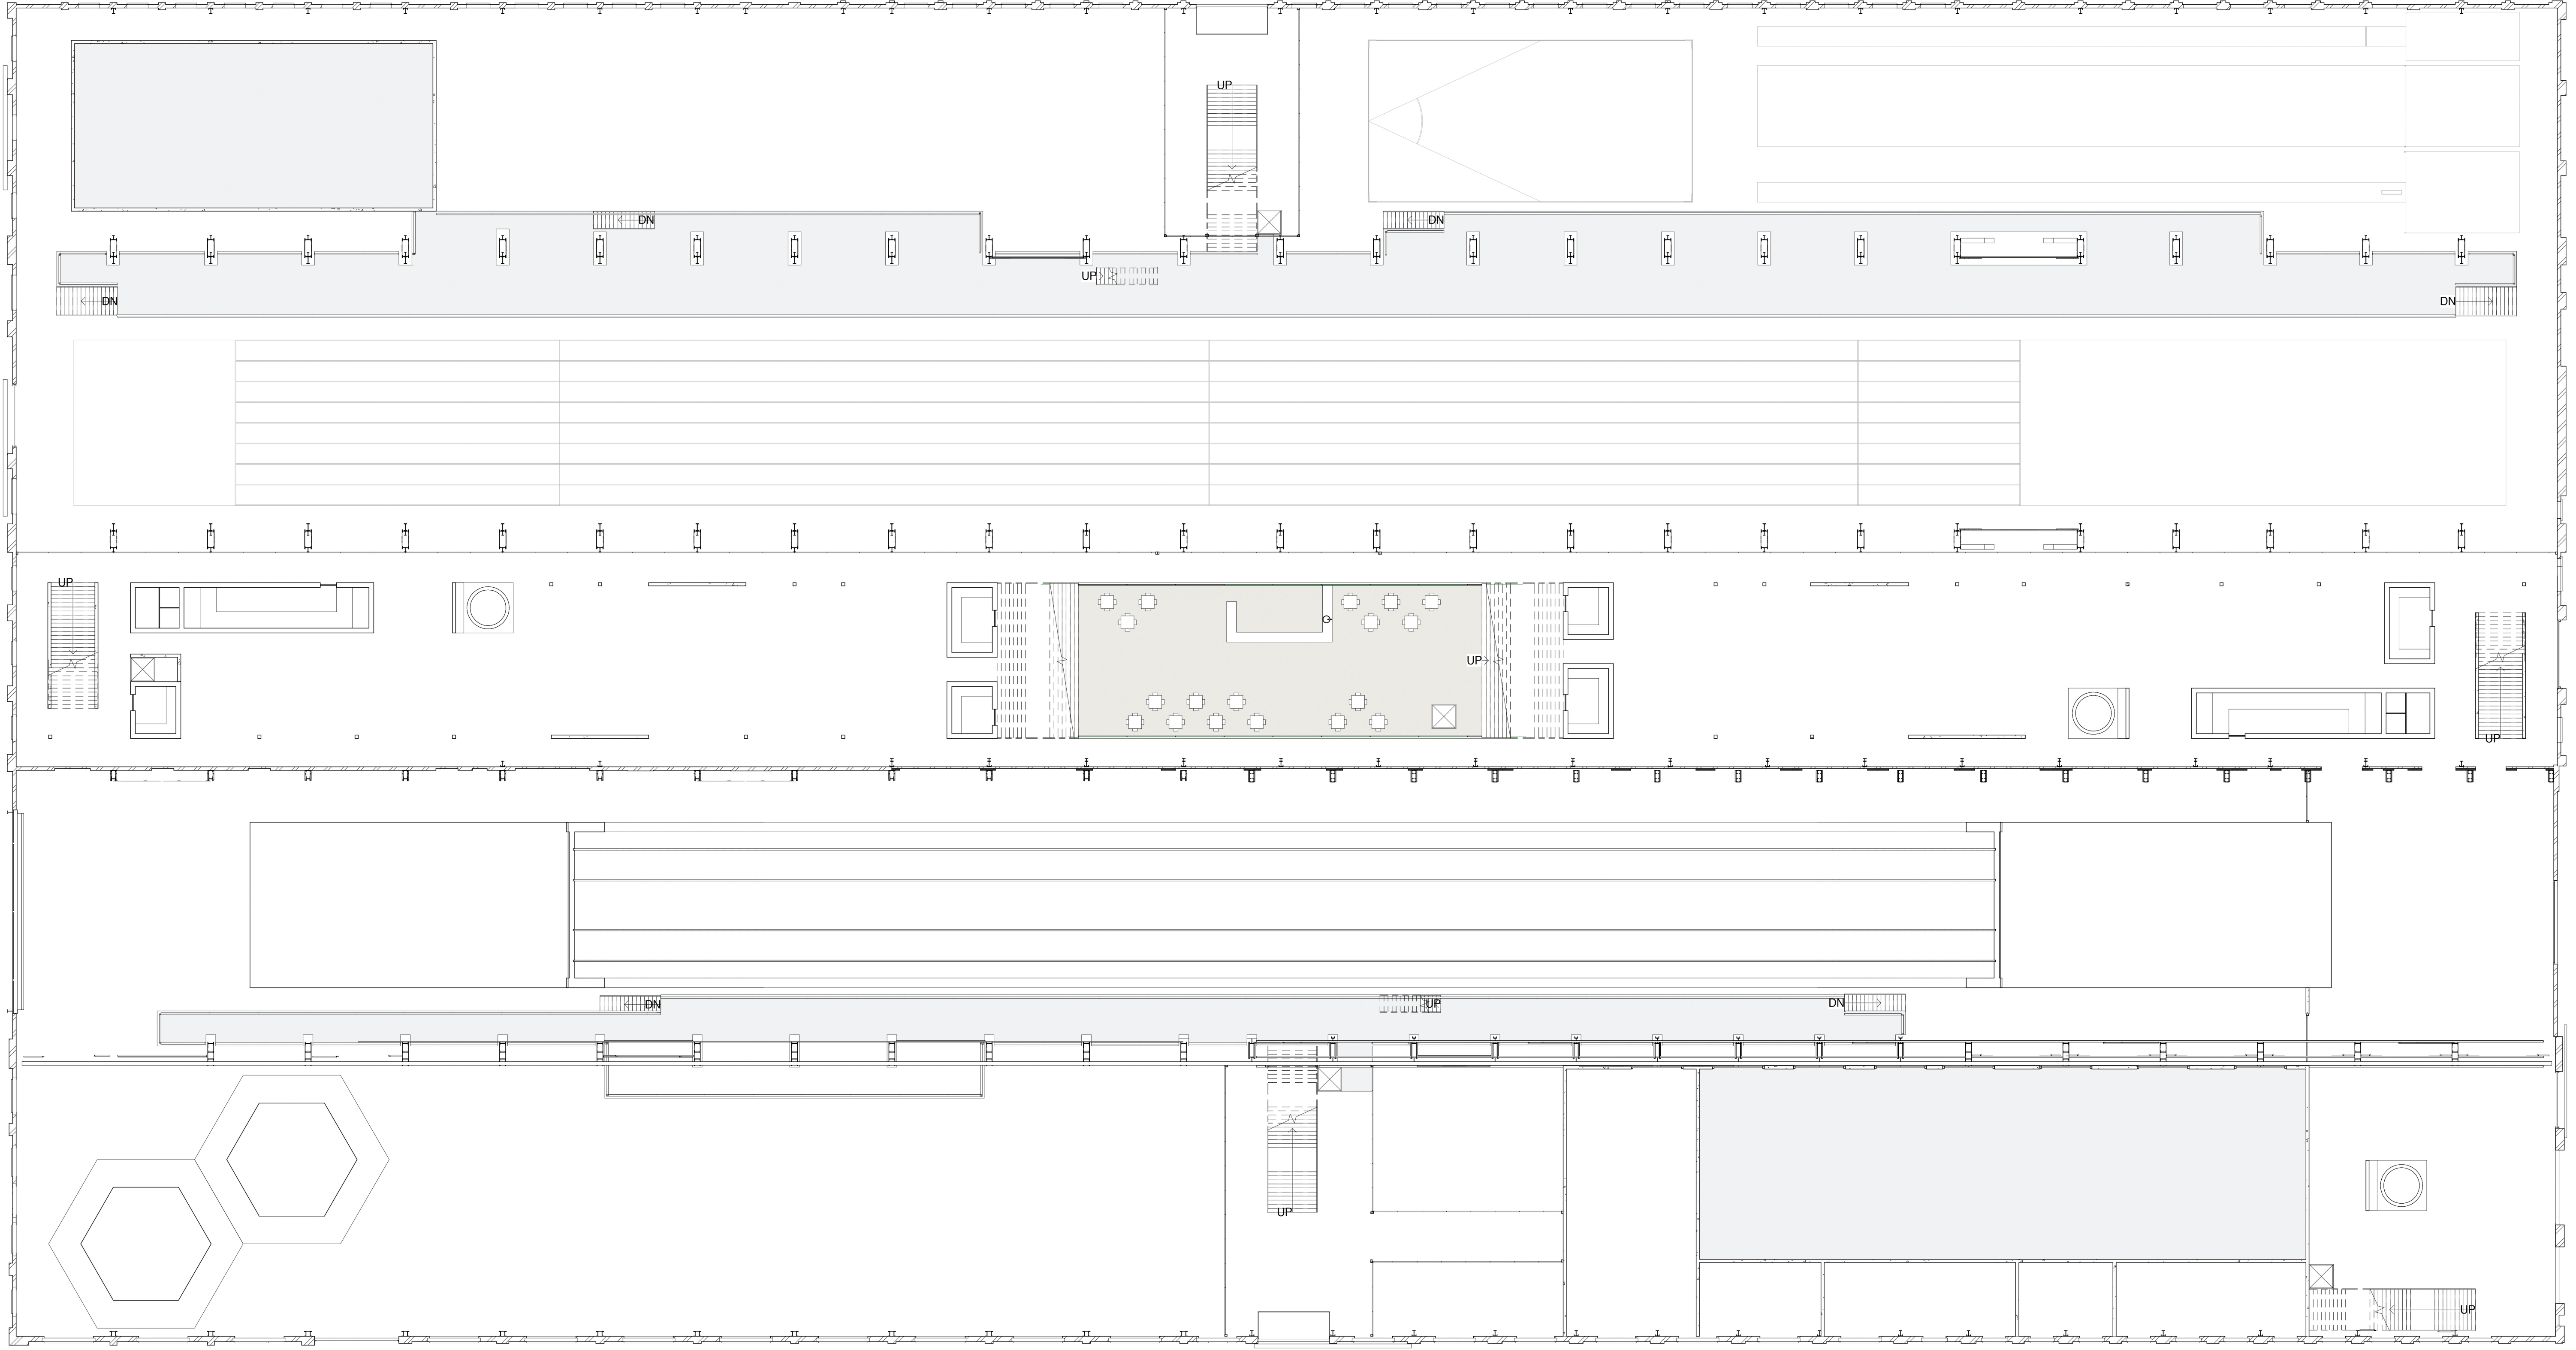

01 | Tussenverdieping | Peil +4,02 m

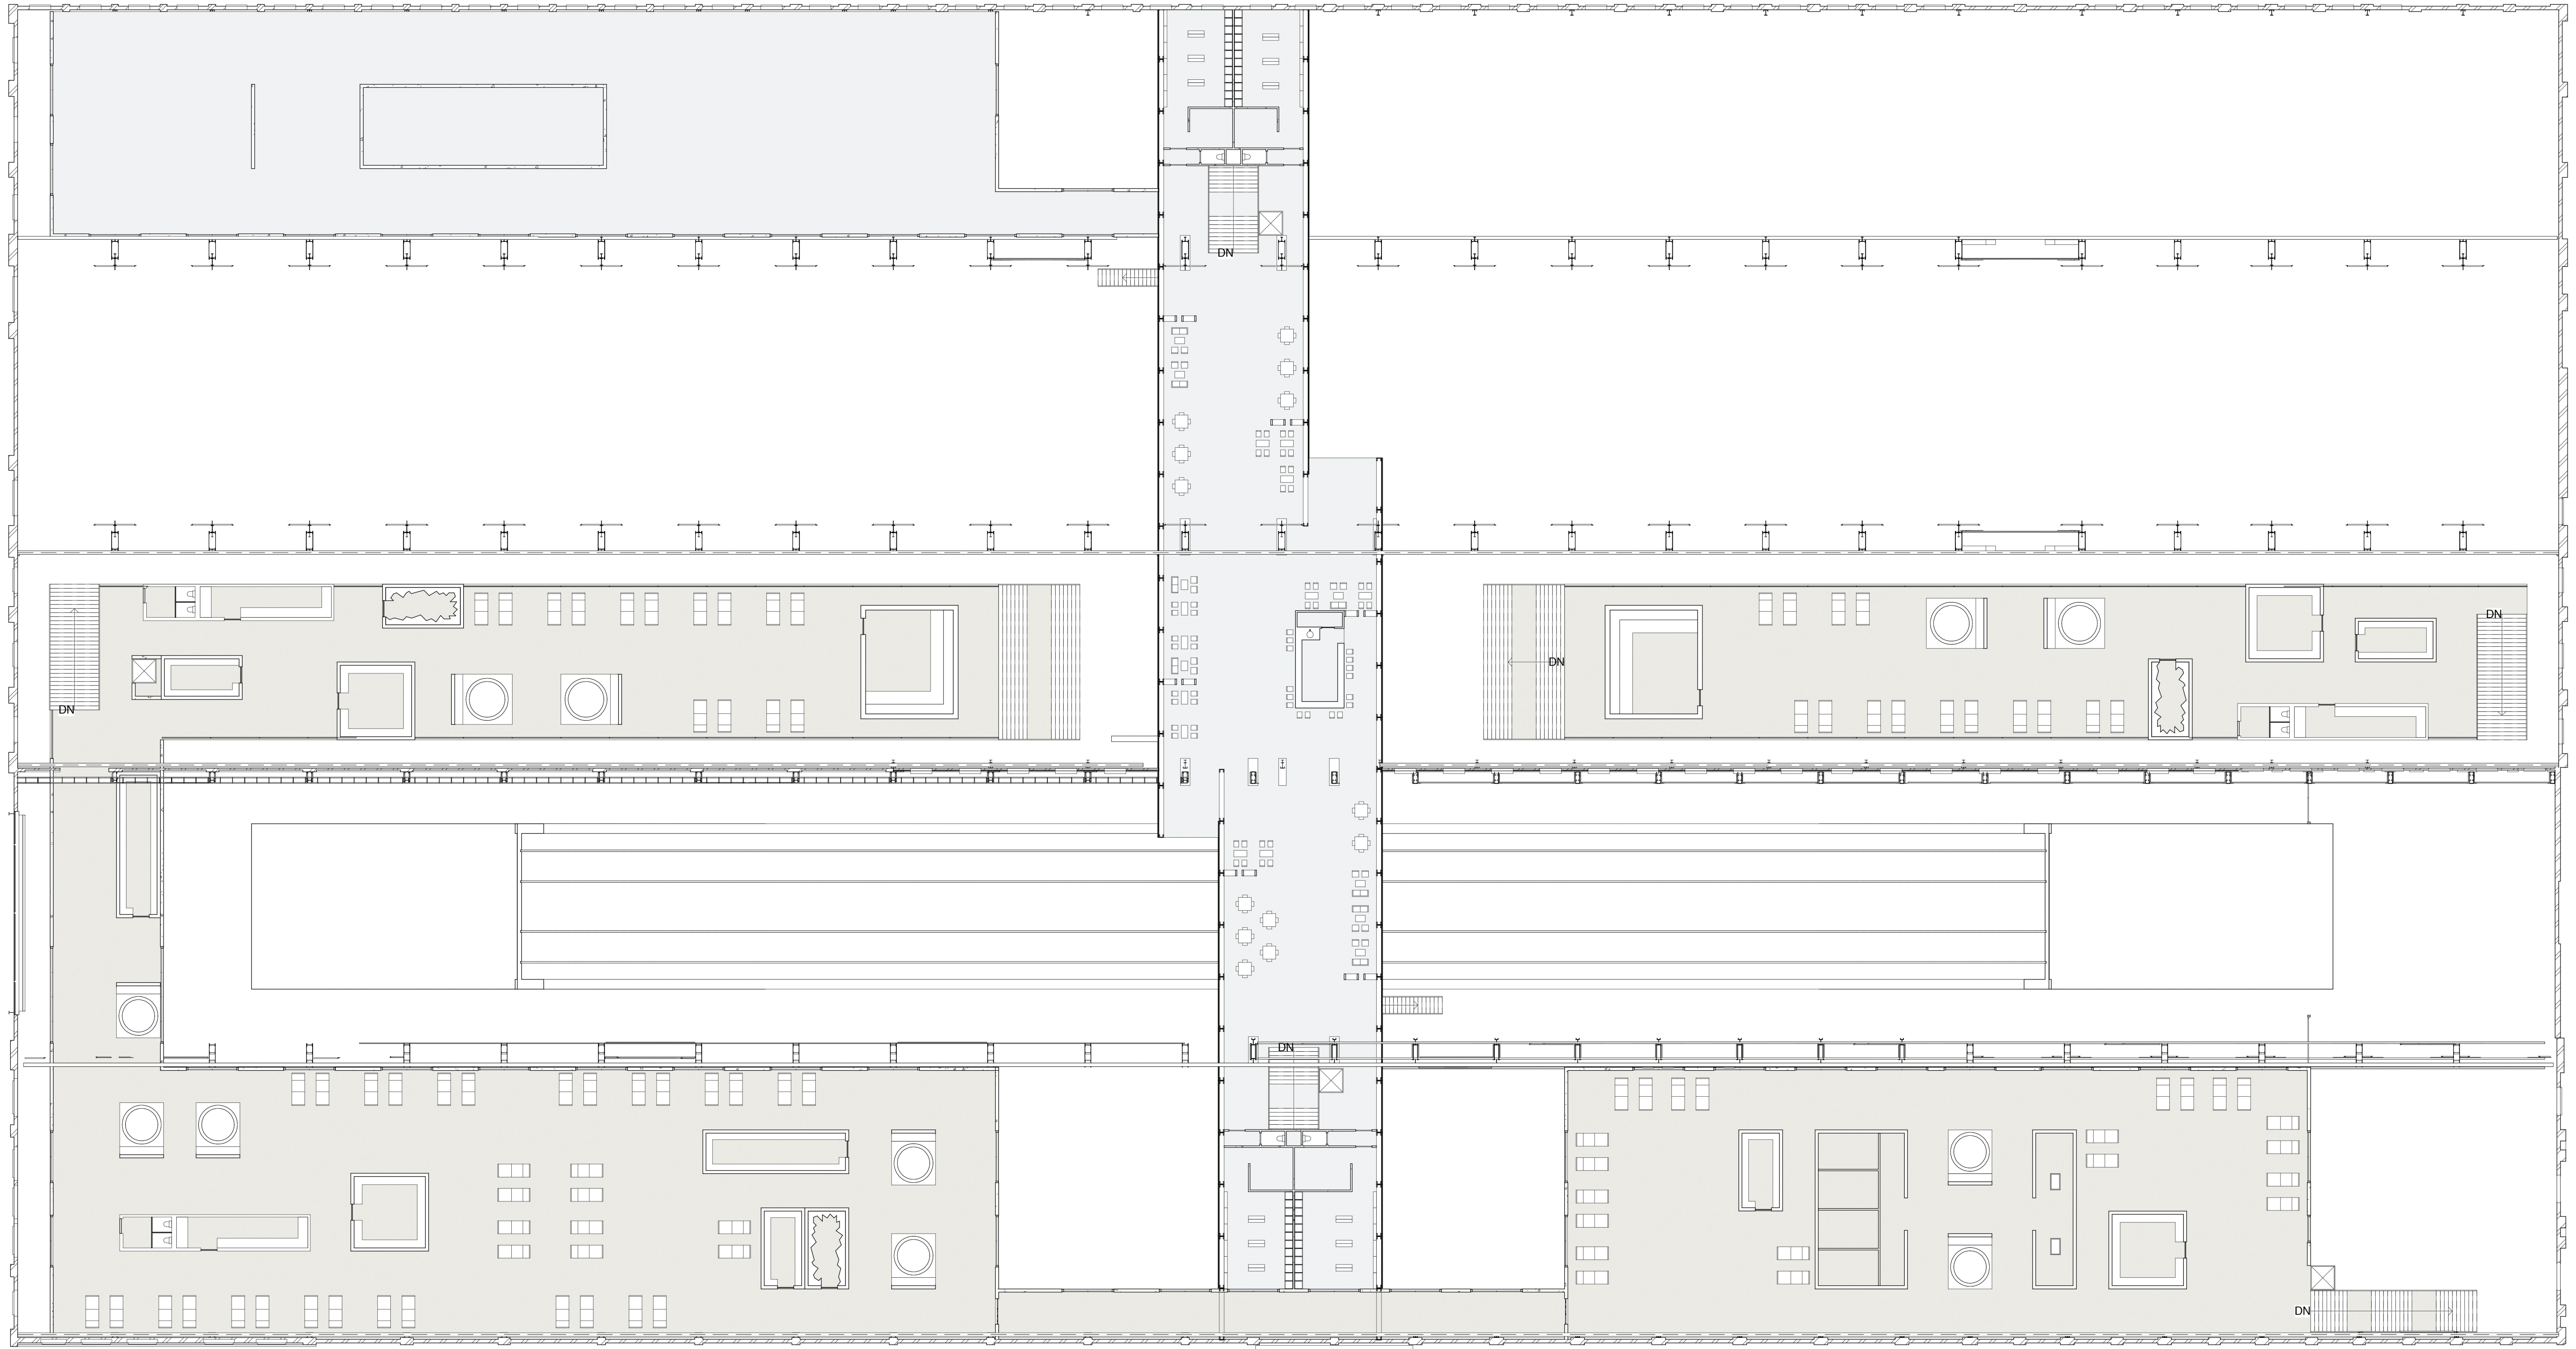

02 | Eerste verdieping | Peil +7,05 m