


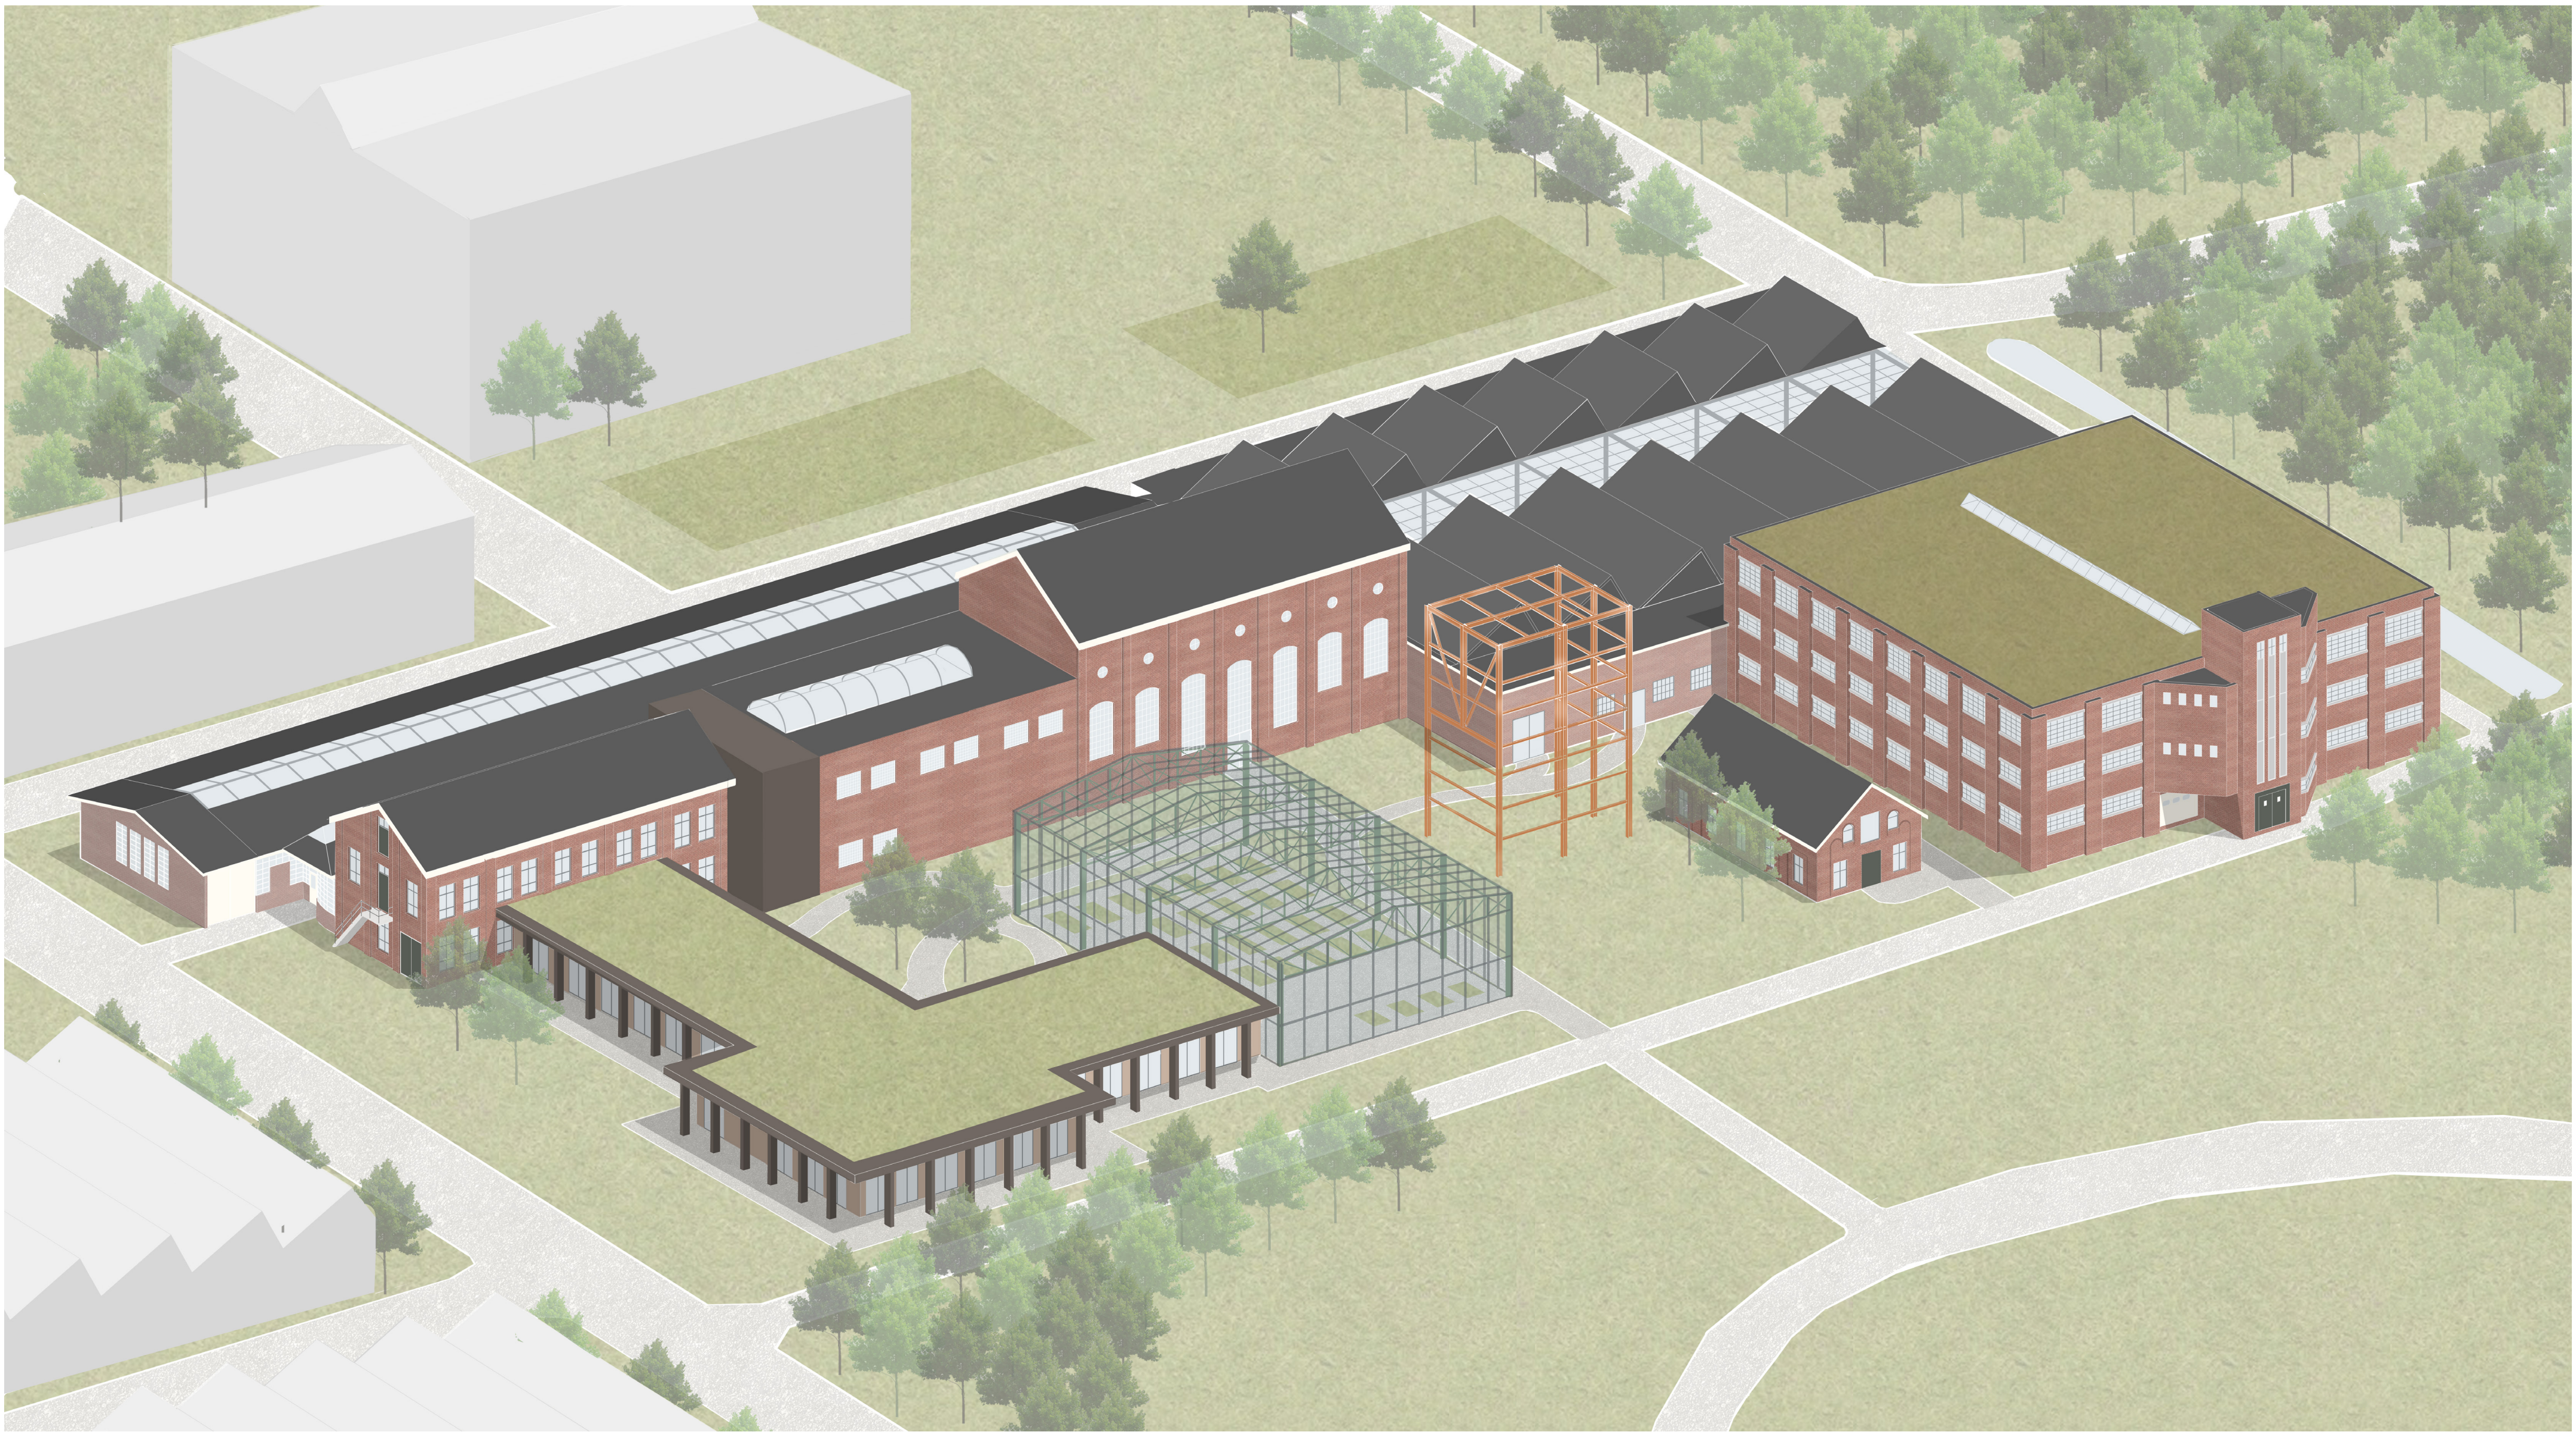

SOCIAL INCLUSIVE HEMBRUG

Creating a community center for elderly with a physical care demand


Merel Cornelissen 4275616




accessibility




readability
/ easy wayfinding

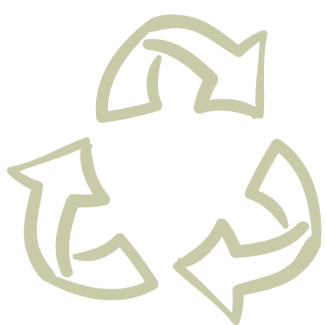


sustainability

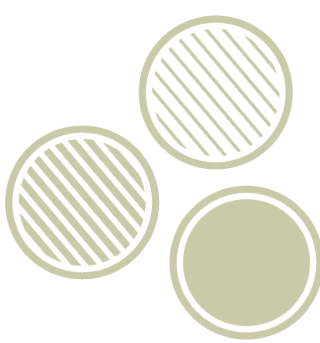

unity in diversity
/ 'spirit of the place'

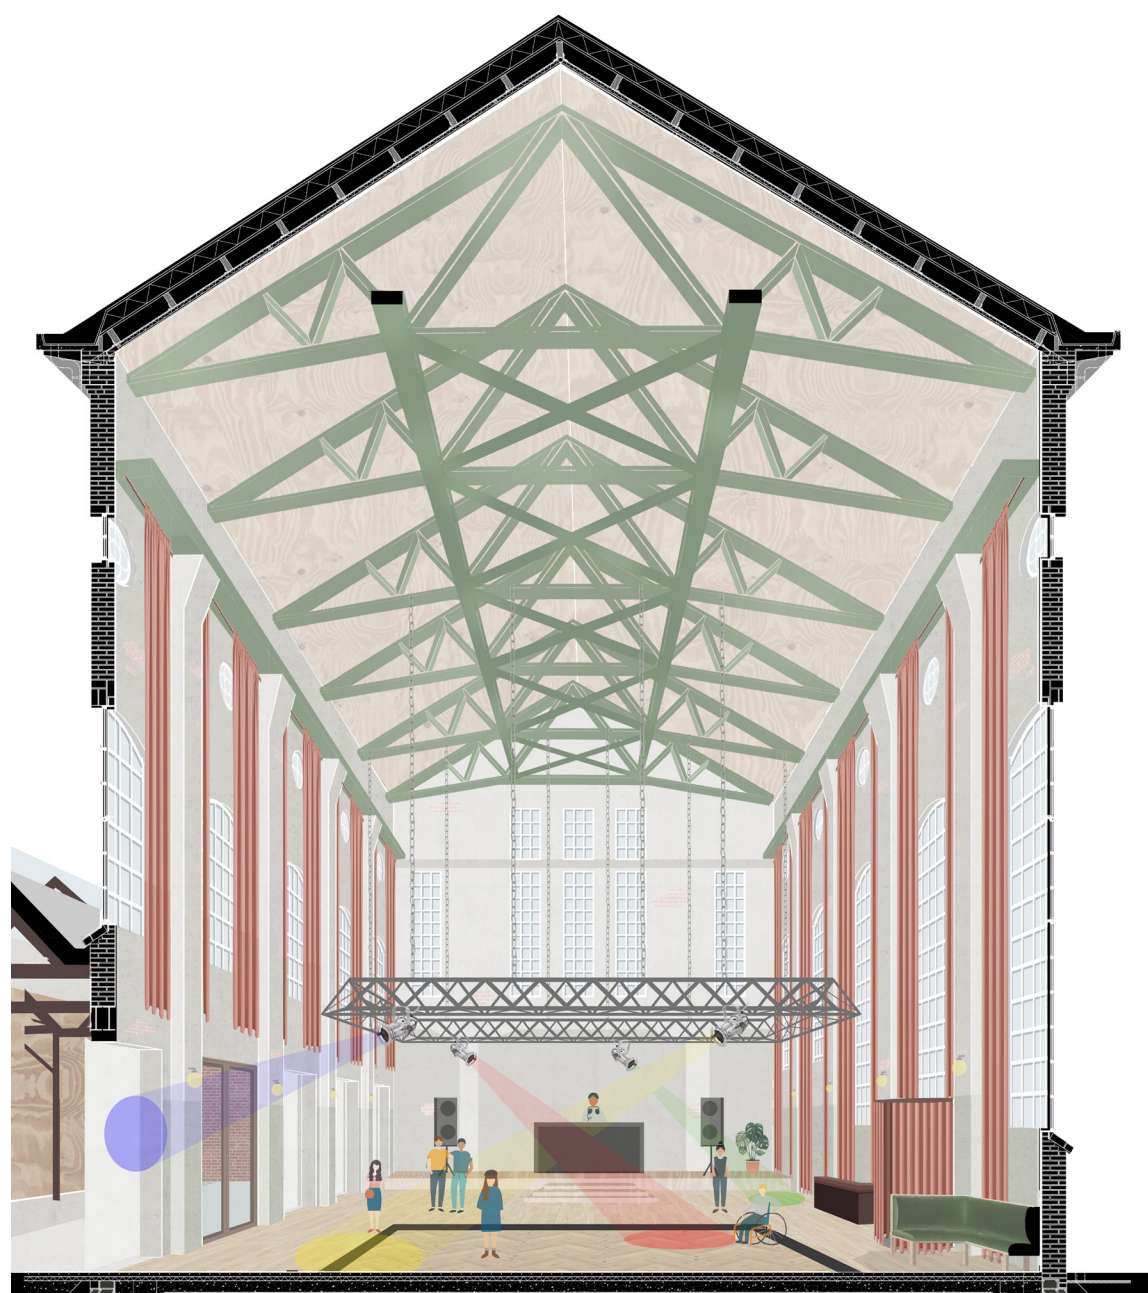

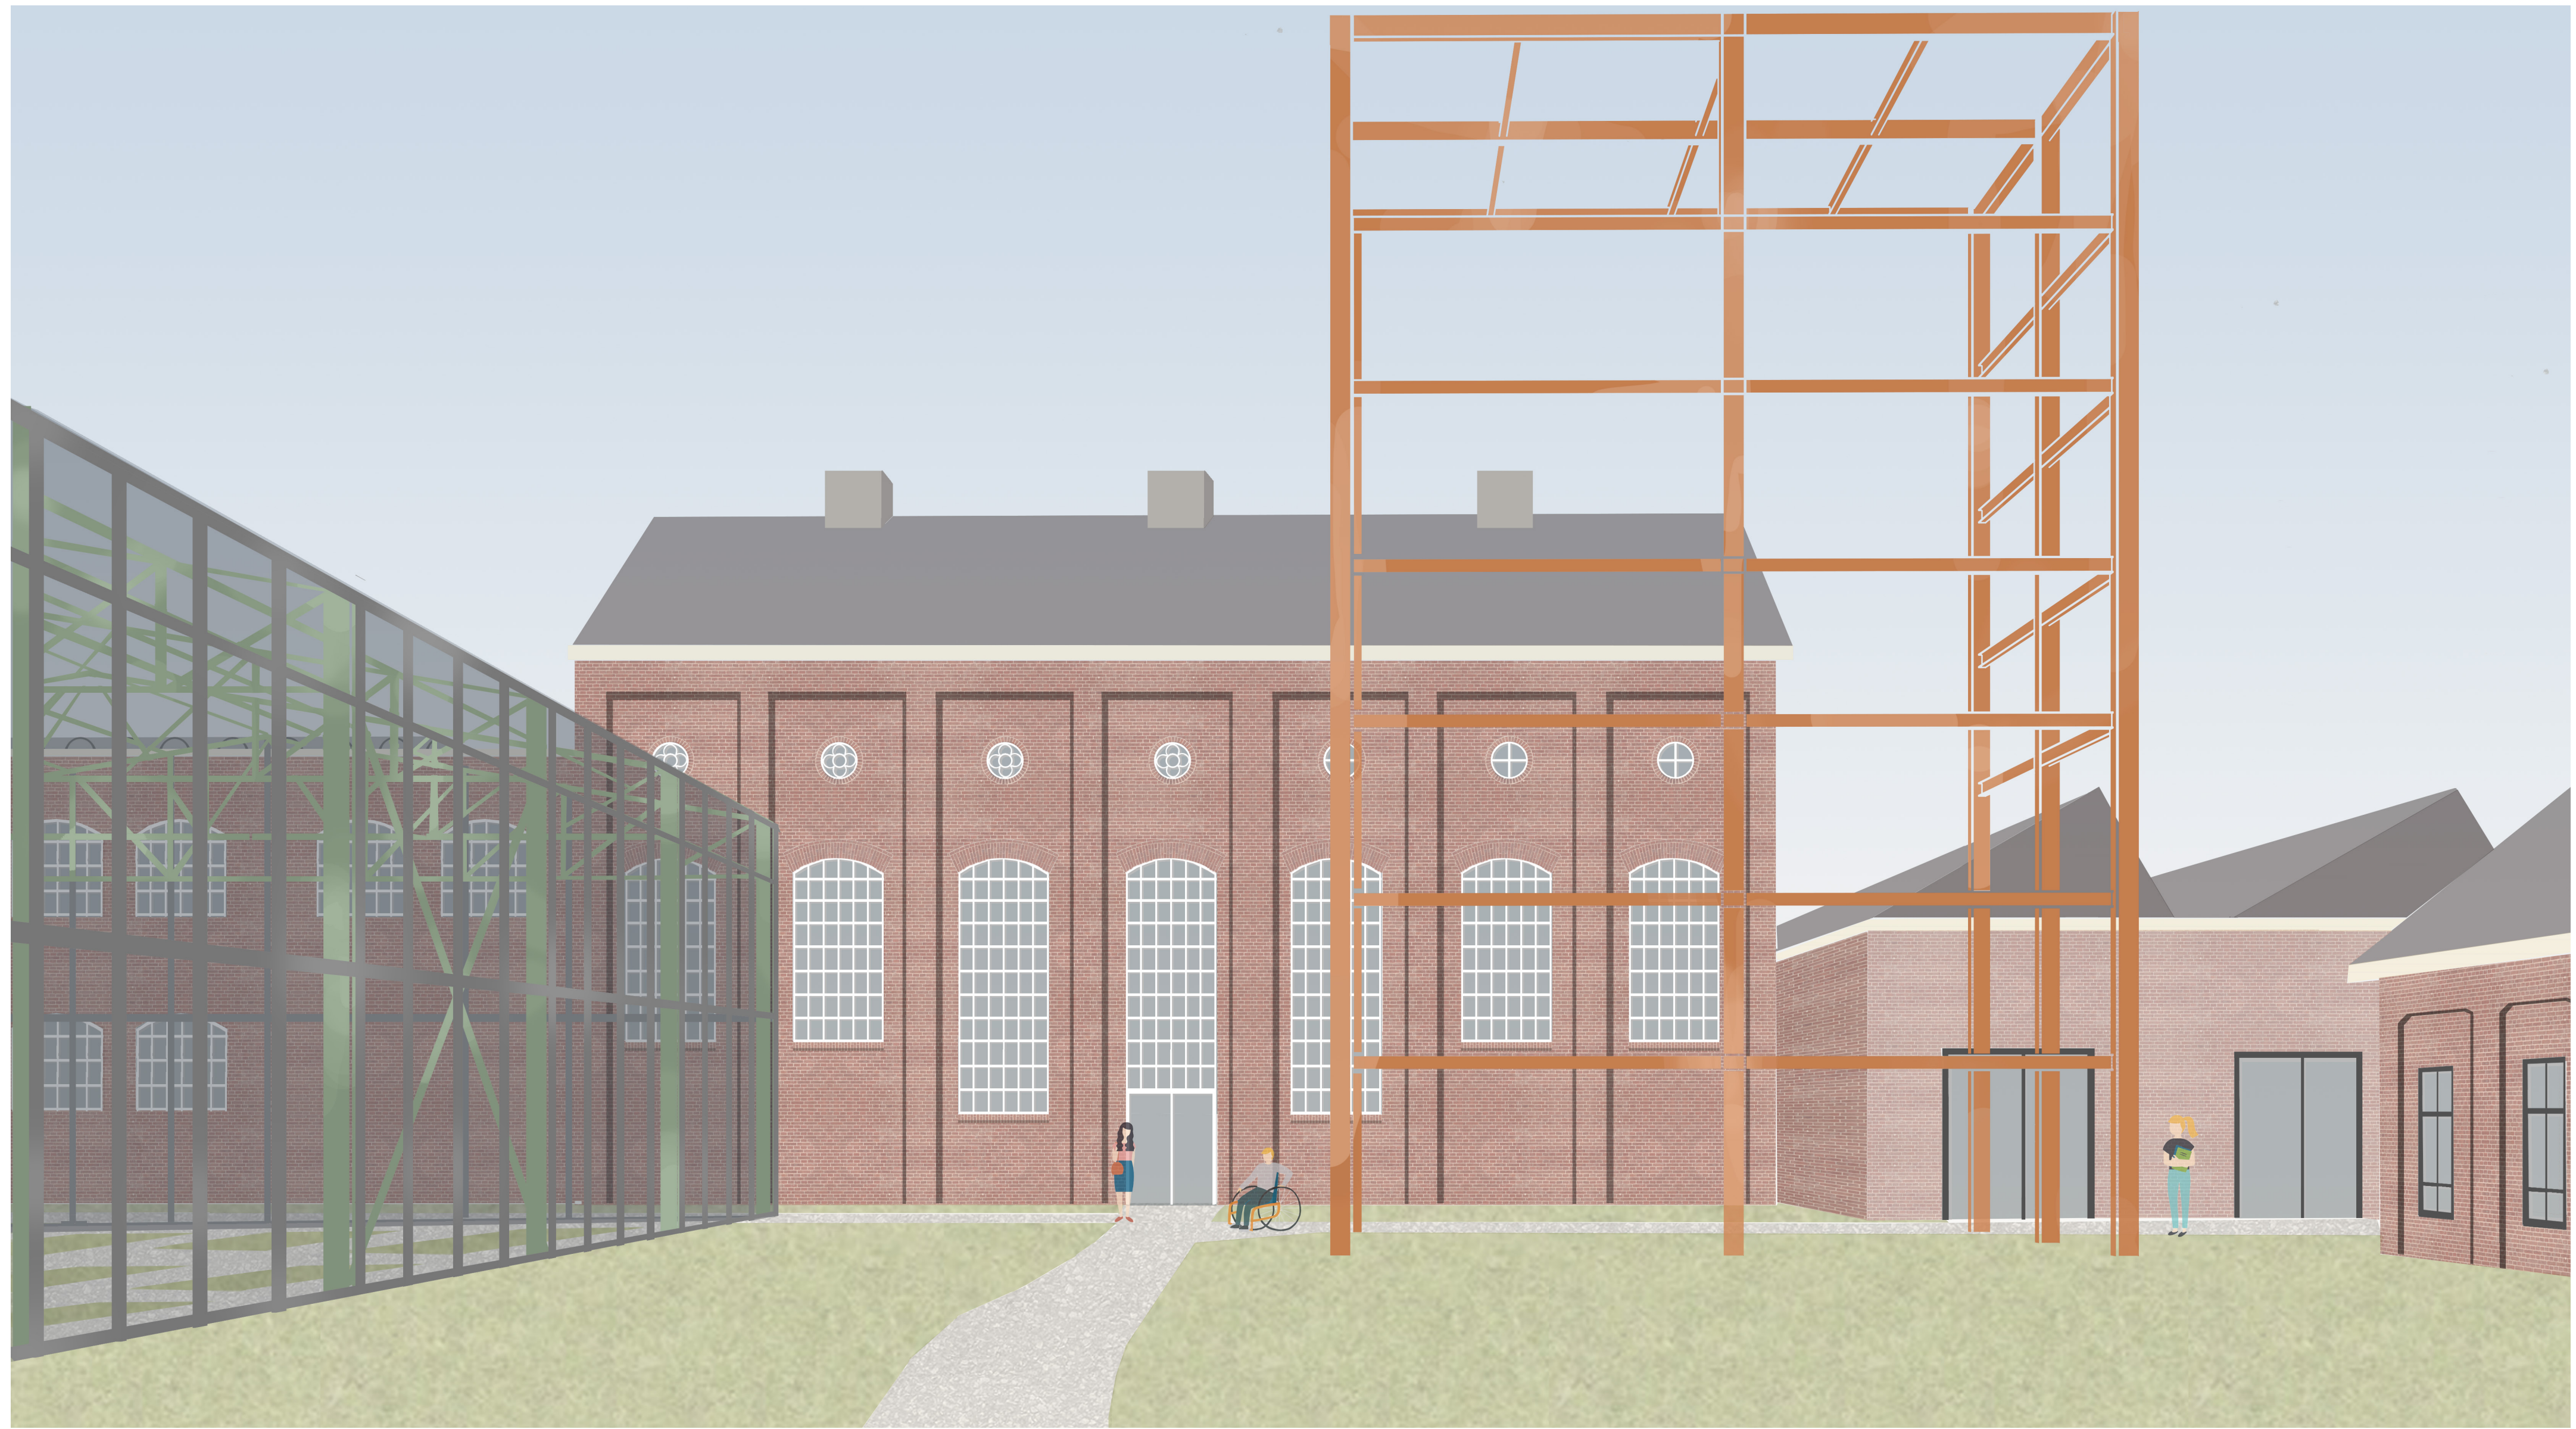


East elevation 1:200




South elevation 1:200



West elevation 1:200

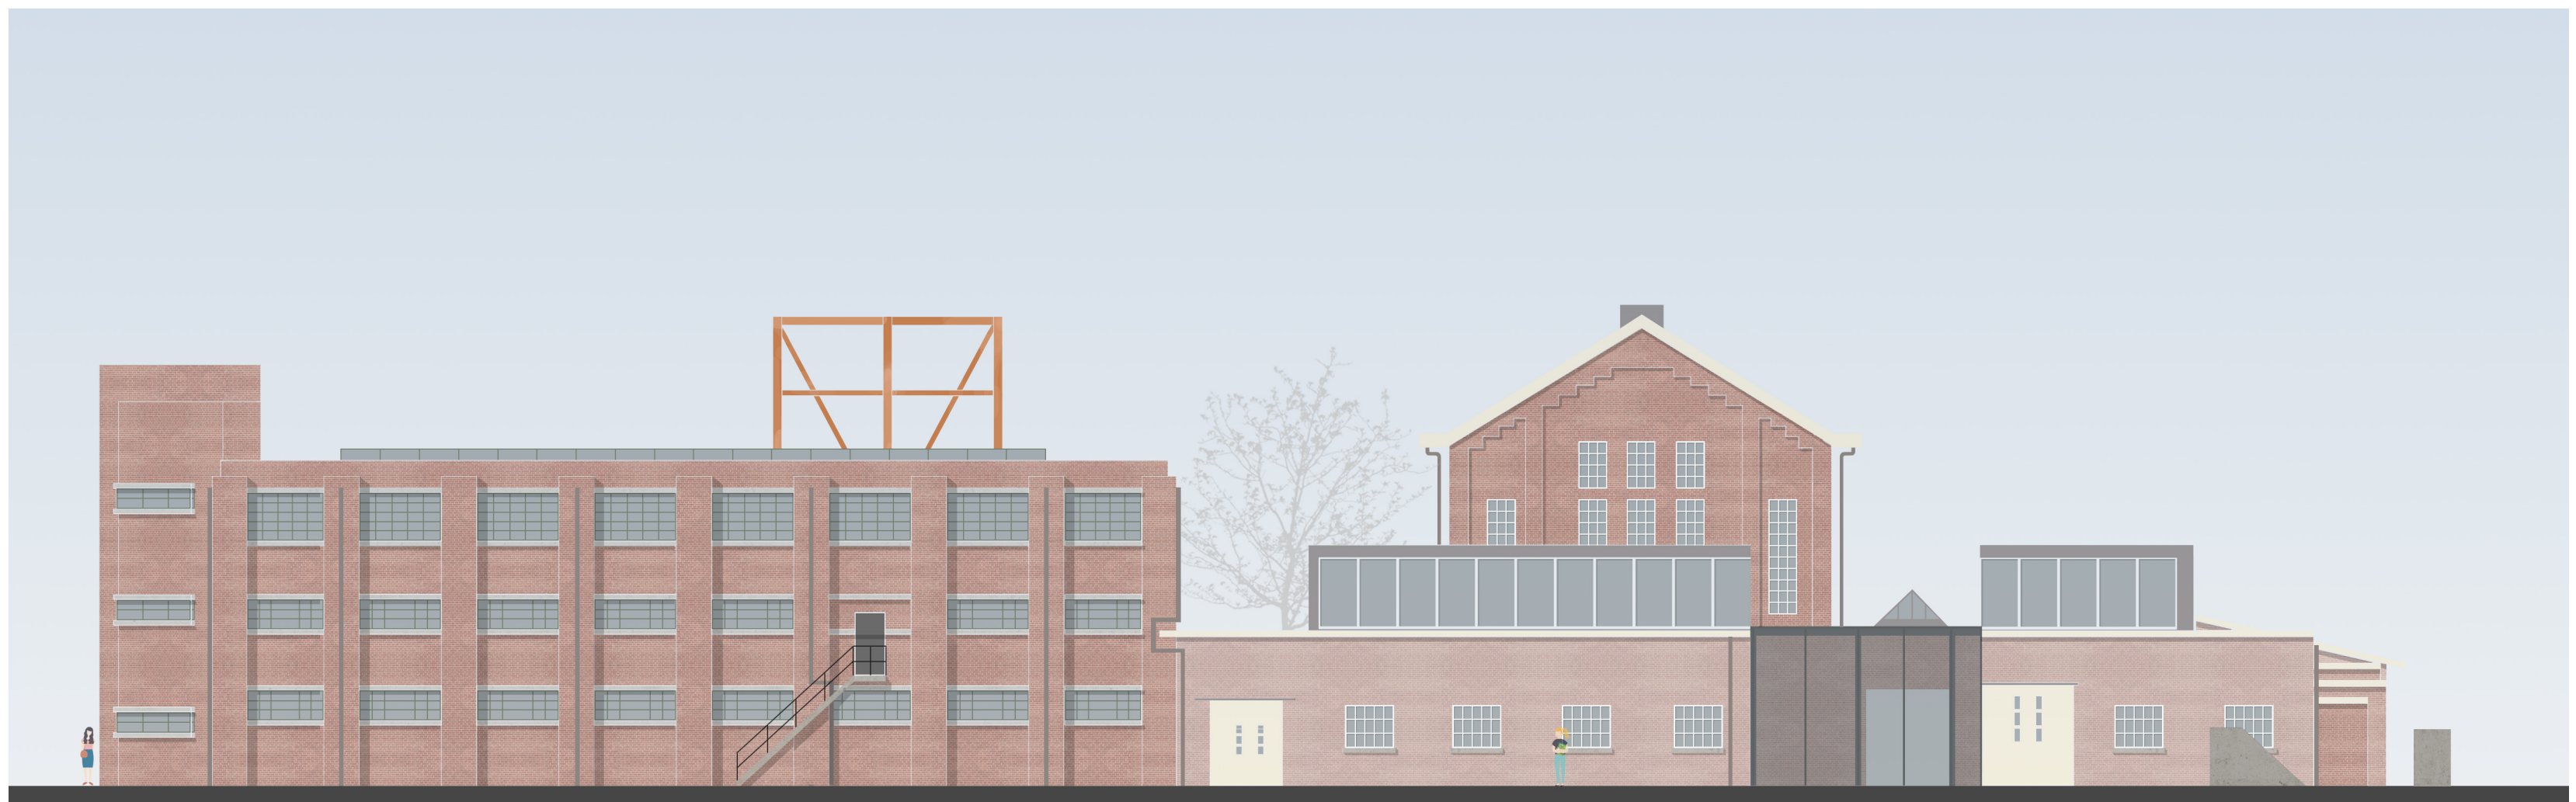

North elevation 1:200


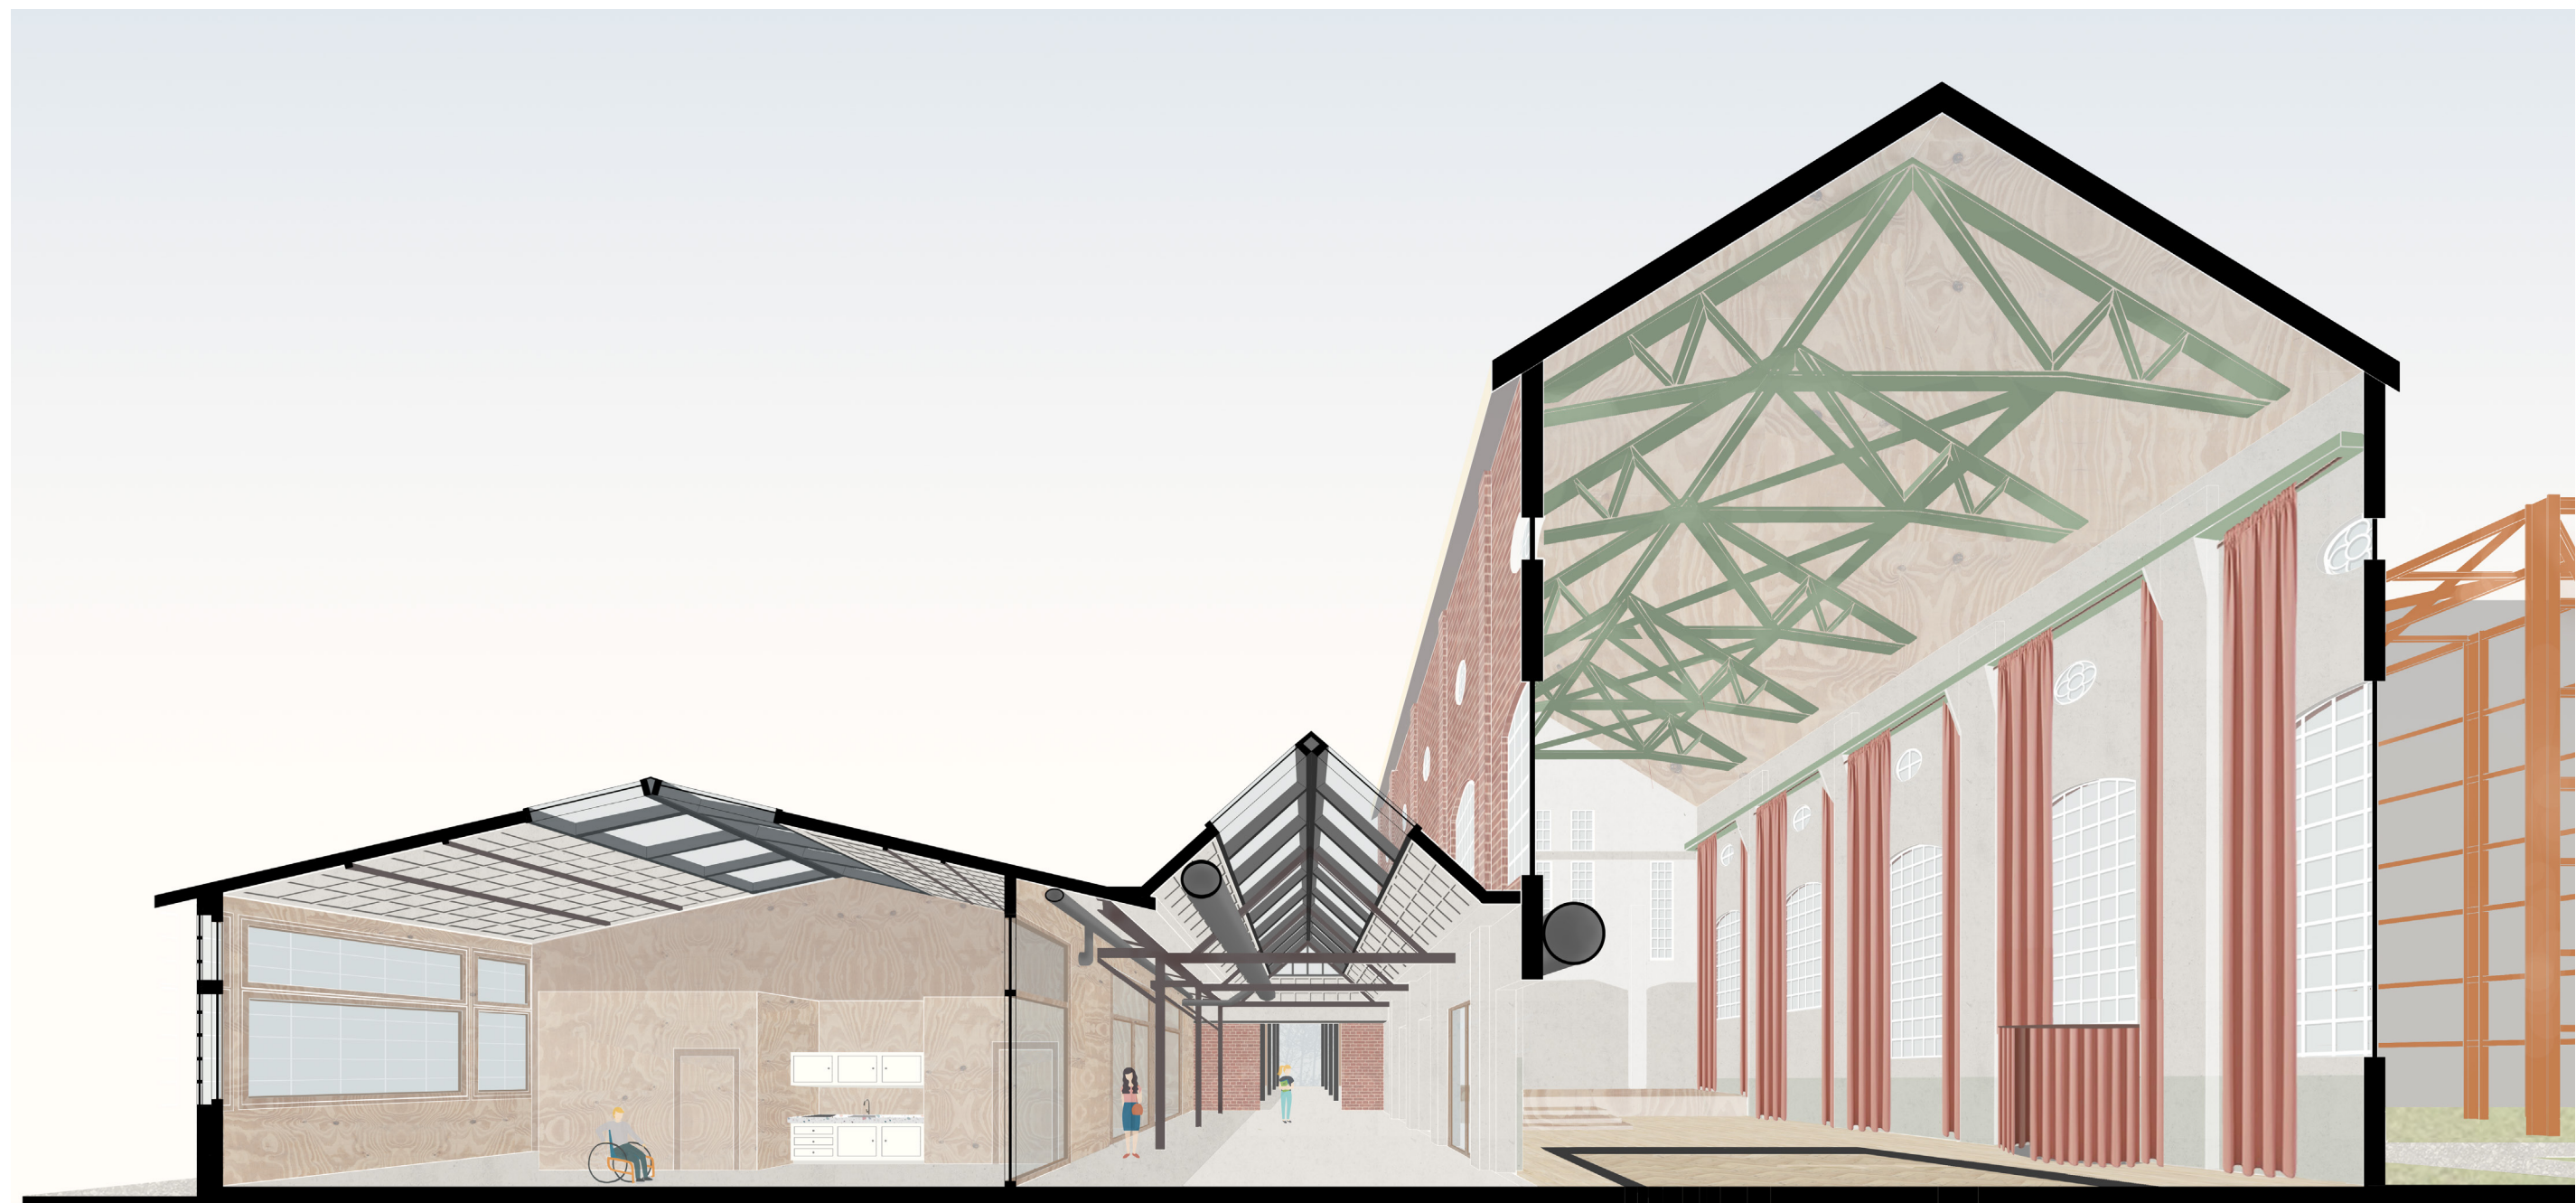


section 1:100







fragments 1:20

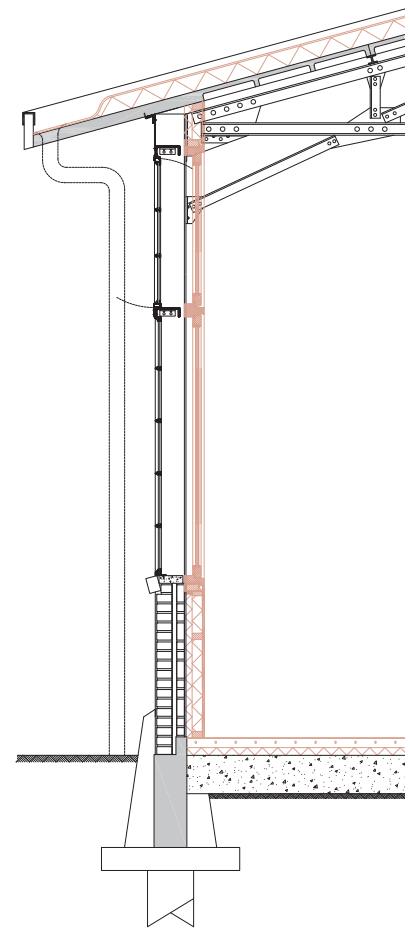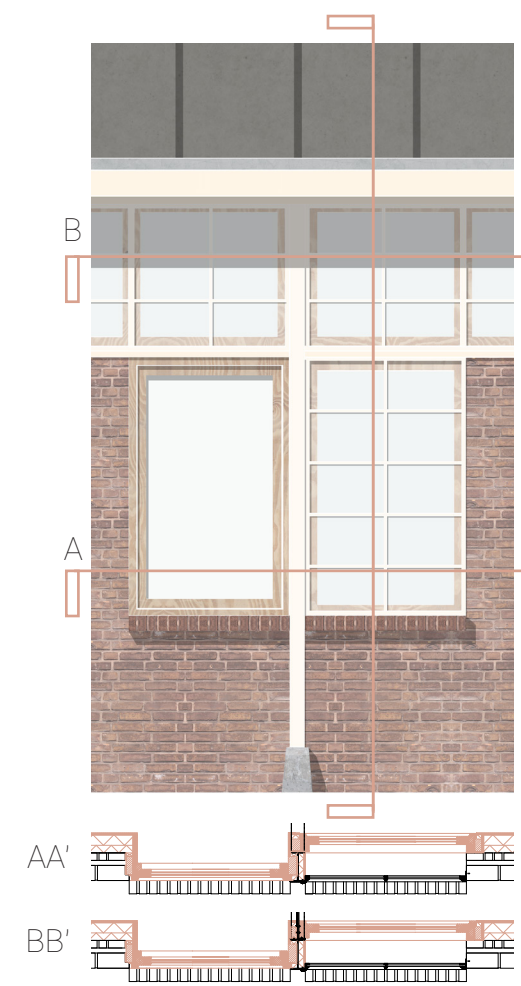

details 1:5

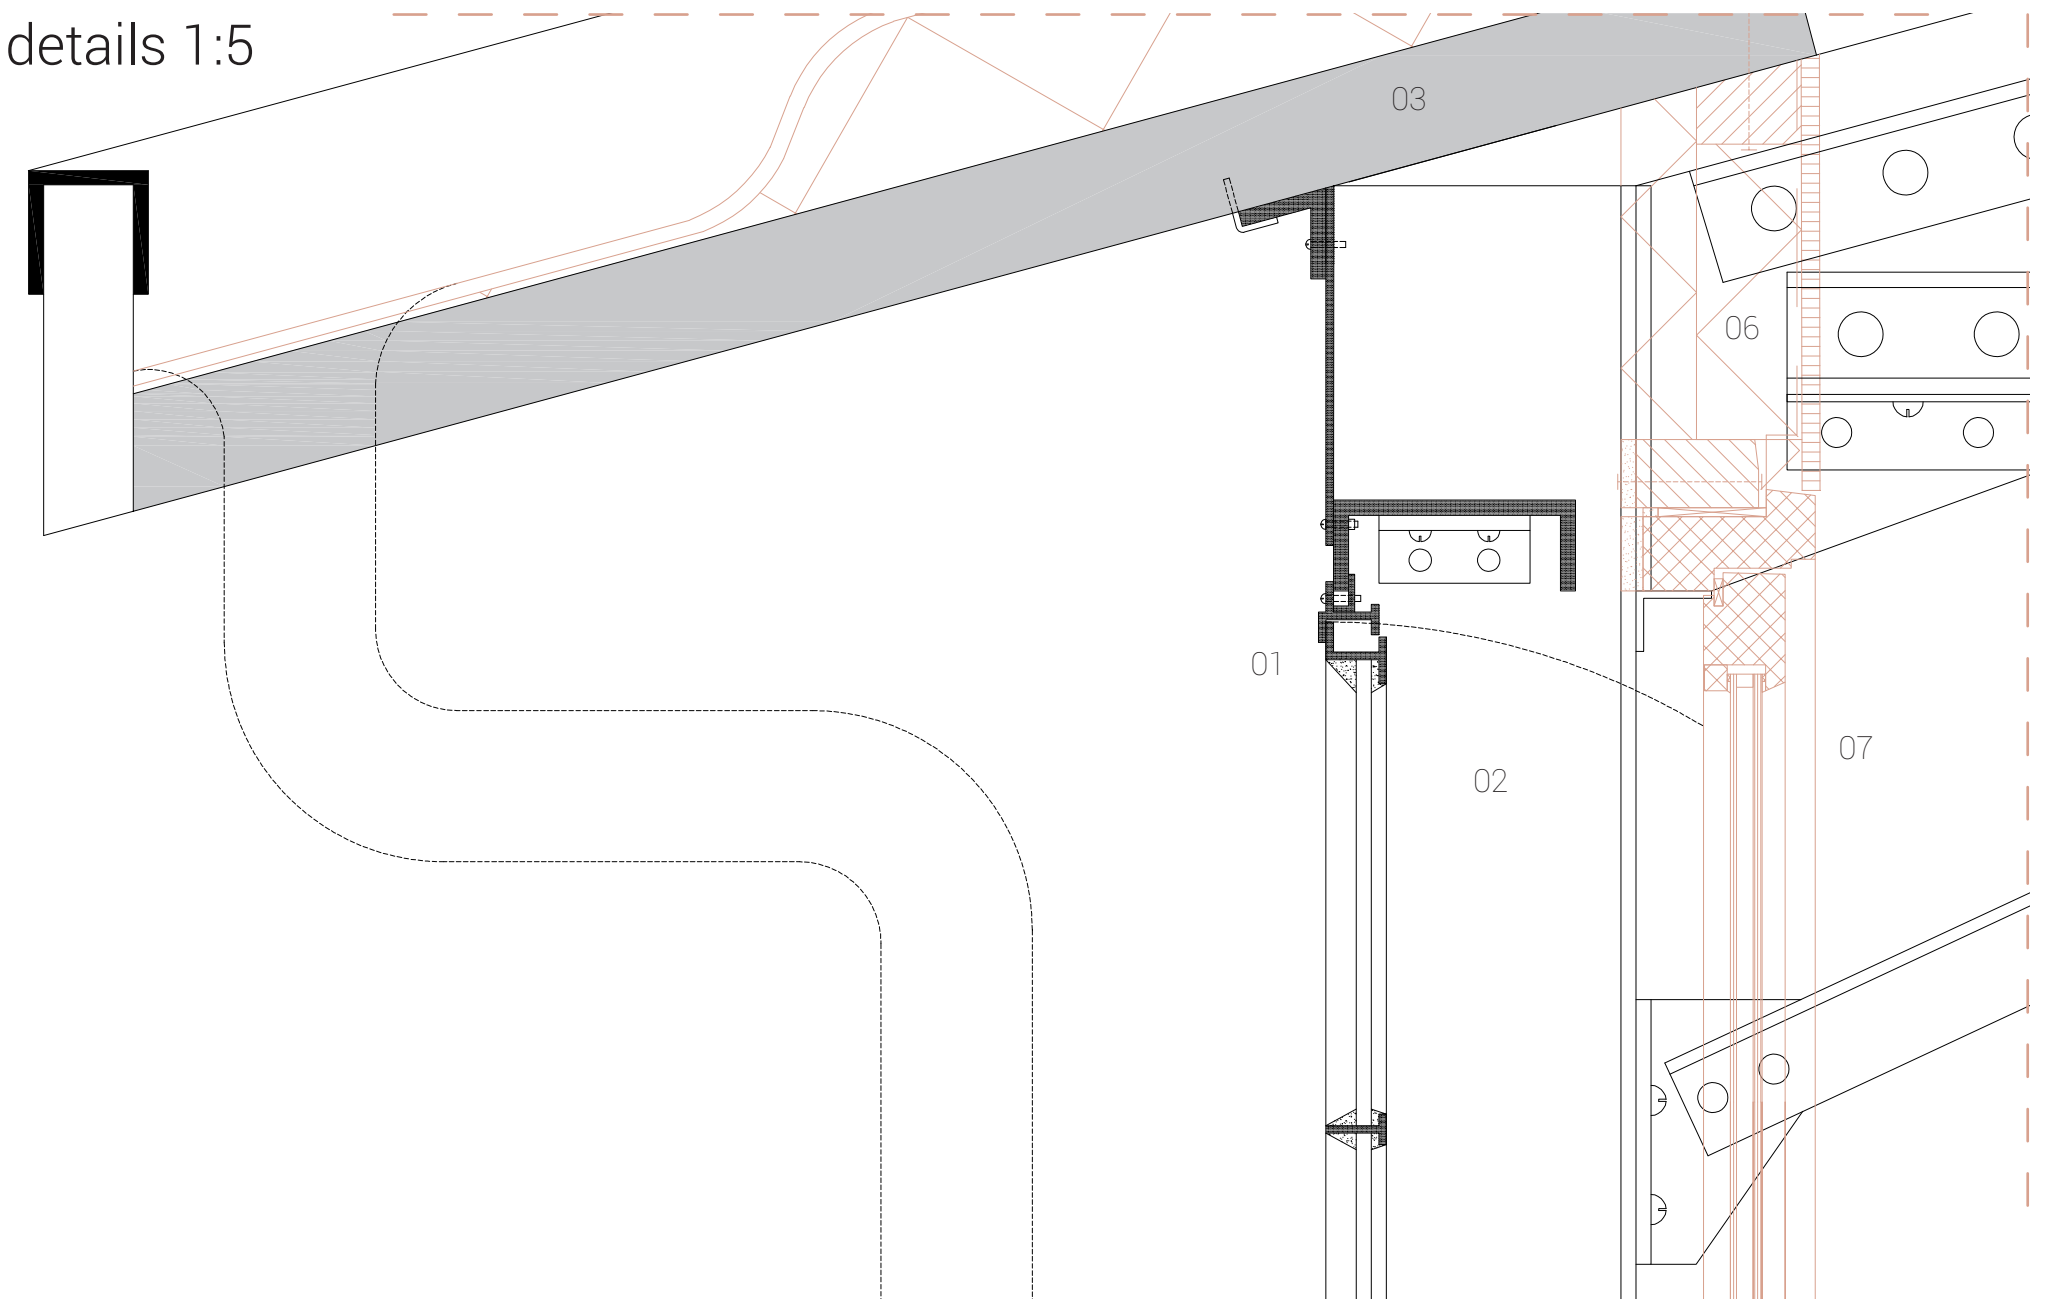

- 01 - existing steel windows, with openable parts
- 02 - existing steel column HEA 200
- 03 - existing Bimsbeton roof panels
- 04 - roof insulation 105mm
- 05 - bitumen
- 06 - facade isolation 50mm uninterrupted 70mm in timber frame
- 07 - new second glass facade with double glazing with timber window frames

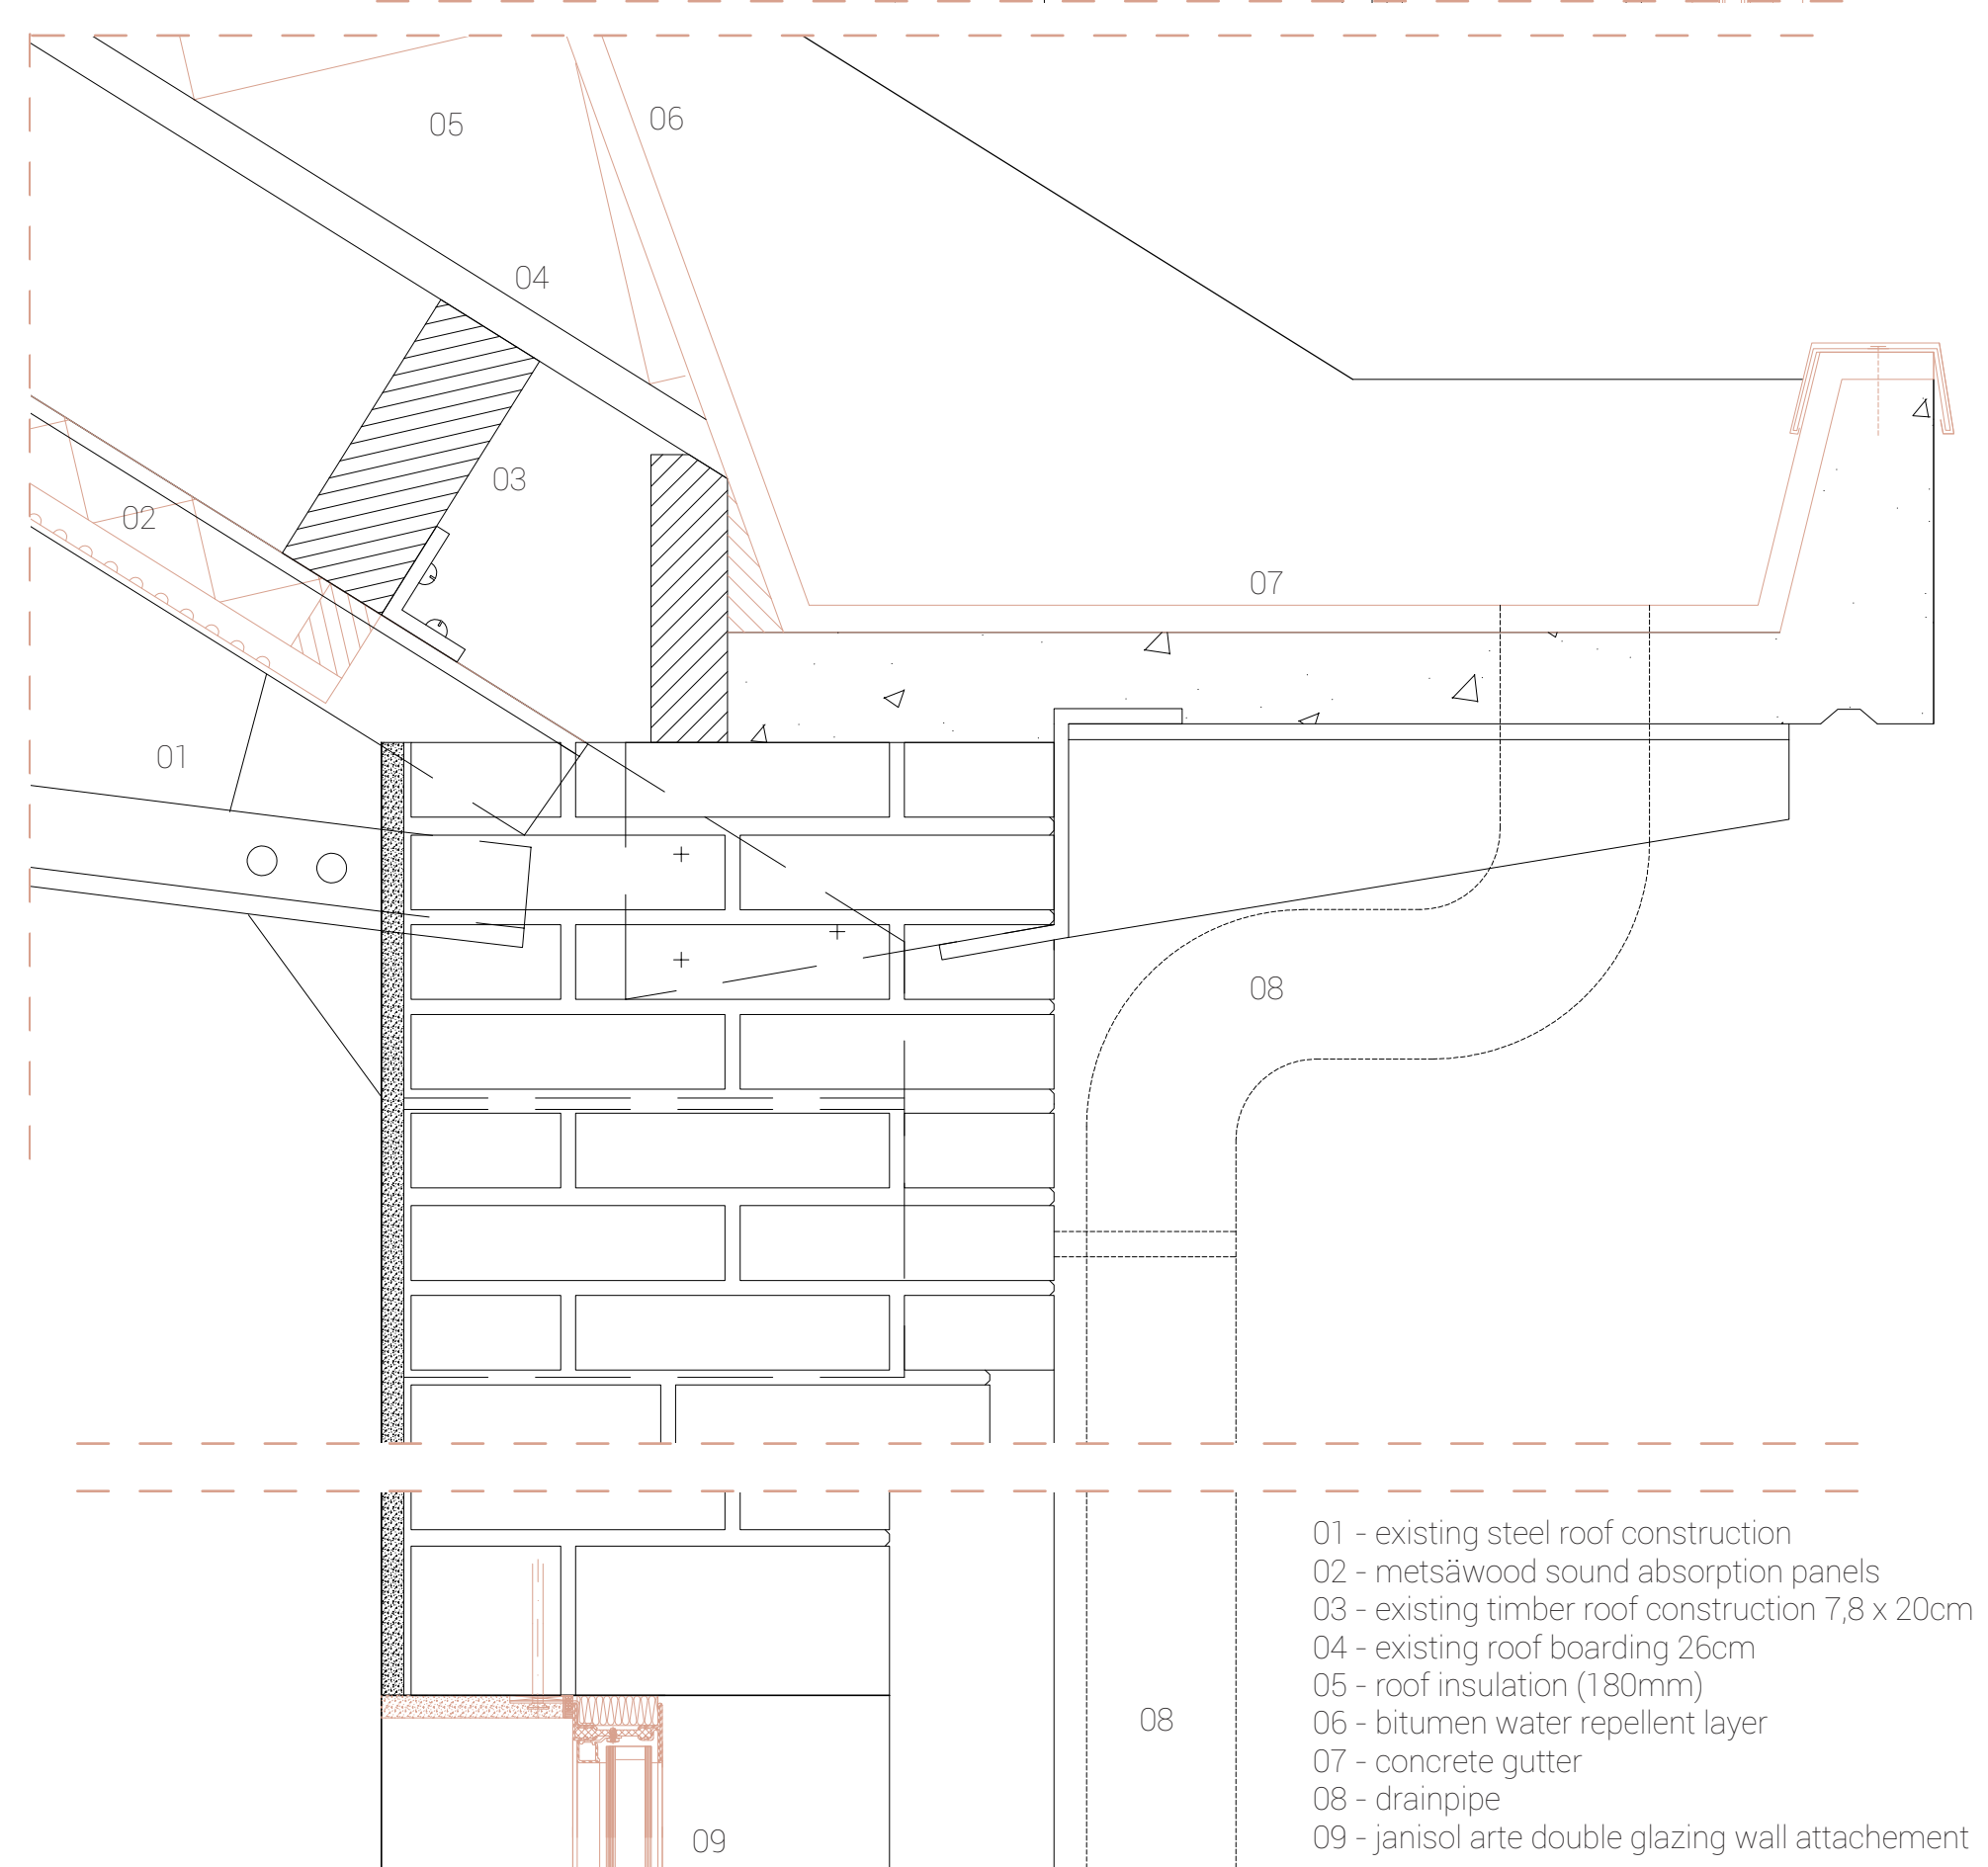

- 01 - existing steel roof construction
- 02 - metsäwood sound absorption panels
- 03 - existing timber roof construction 7.8 x 20cm
- 04 - existing roof boarding 26cm
- 05 - roof insulation (180mm)
- 06 - bitumen water repellent layer
- 07 - concrete gutter
- 08 - drainpipe
- 09 - janisol arte double glazing wall attachment

